



611 E. BAY ST.
SAVANNAH, GA 31401
T 912.447.5665
WWW.GREENLINEARCH.COM

BUILDING RENOVATIONS OF
2121 EAST BROAD STREET
SAVANNAH, GA 31404

SITE PLAN


REVISIONS

1. The drawing is the property of GREENLINE ARCHITECTURE, INC. and is not to be reproduced or copied in whole or in part. It is not to be used on any other project and is to be returned on request.
2. Scales as stated herein are valid on the original drawing only and are hereby changed in proportion to the difference in size between the print and the original drawing.
3. Do not scale dimensions from prints. Plans and details are not always drawn to scale. Use dimensions given or consult the Architect for further clarification.

ISSUED FOR REVIEW

JOB NO: 25.006
ISSUE DATE: 07.10.2026
DRAWN: ERS

AS1.0

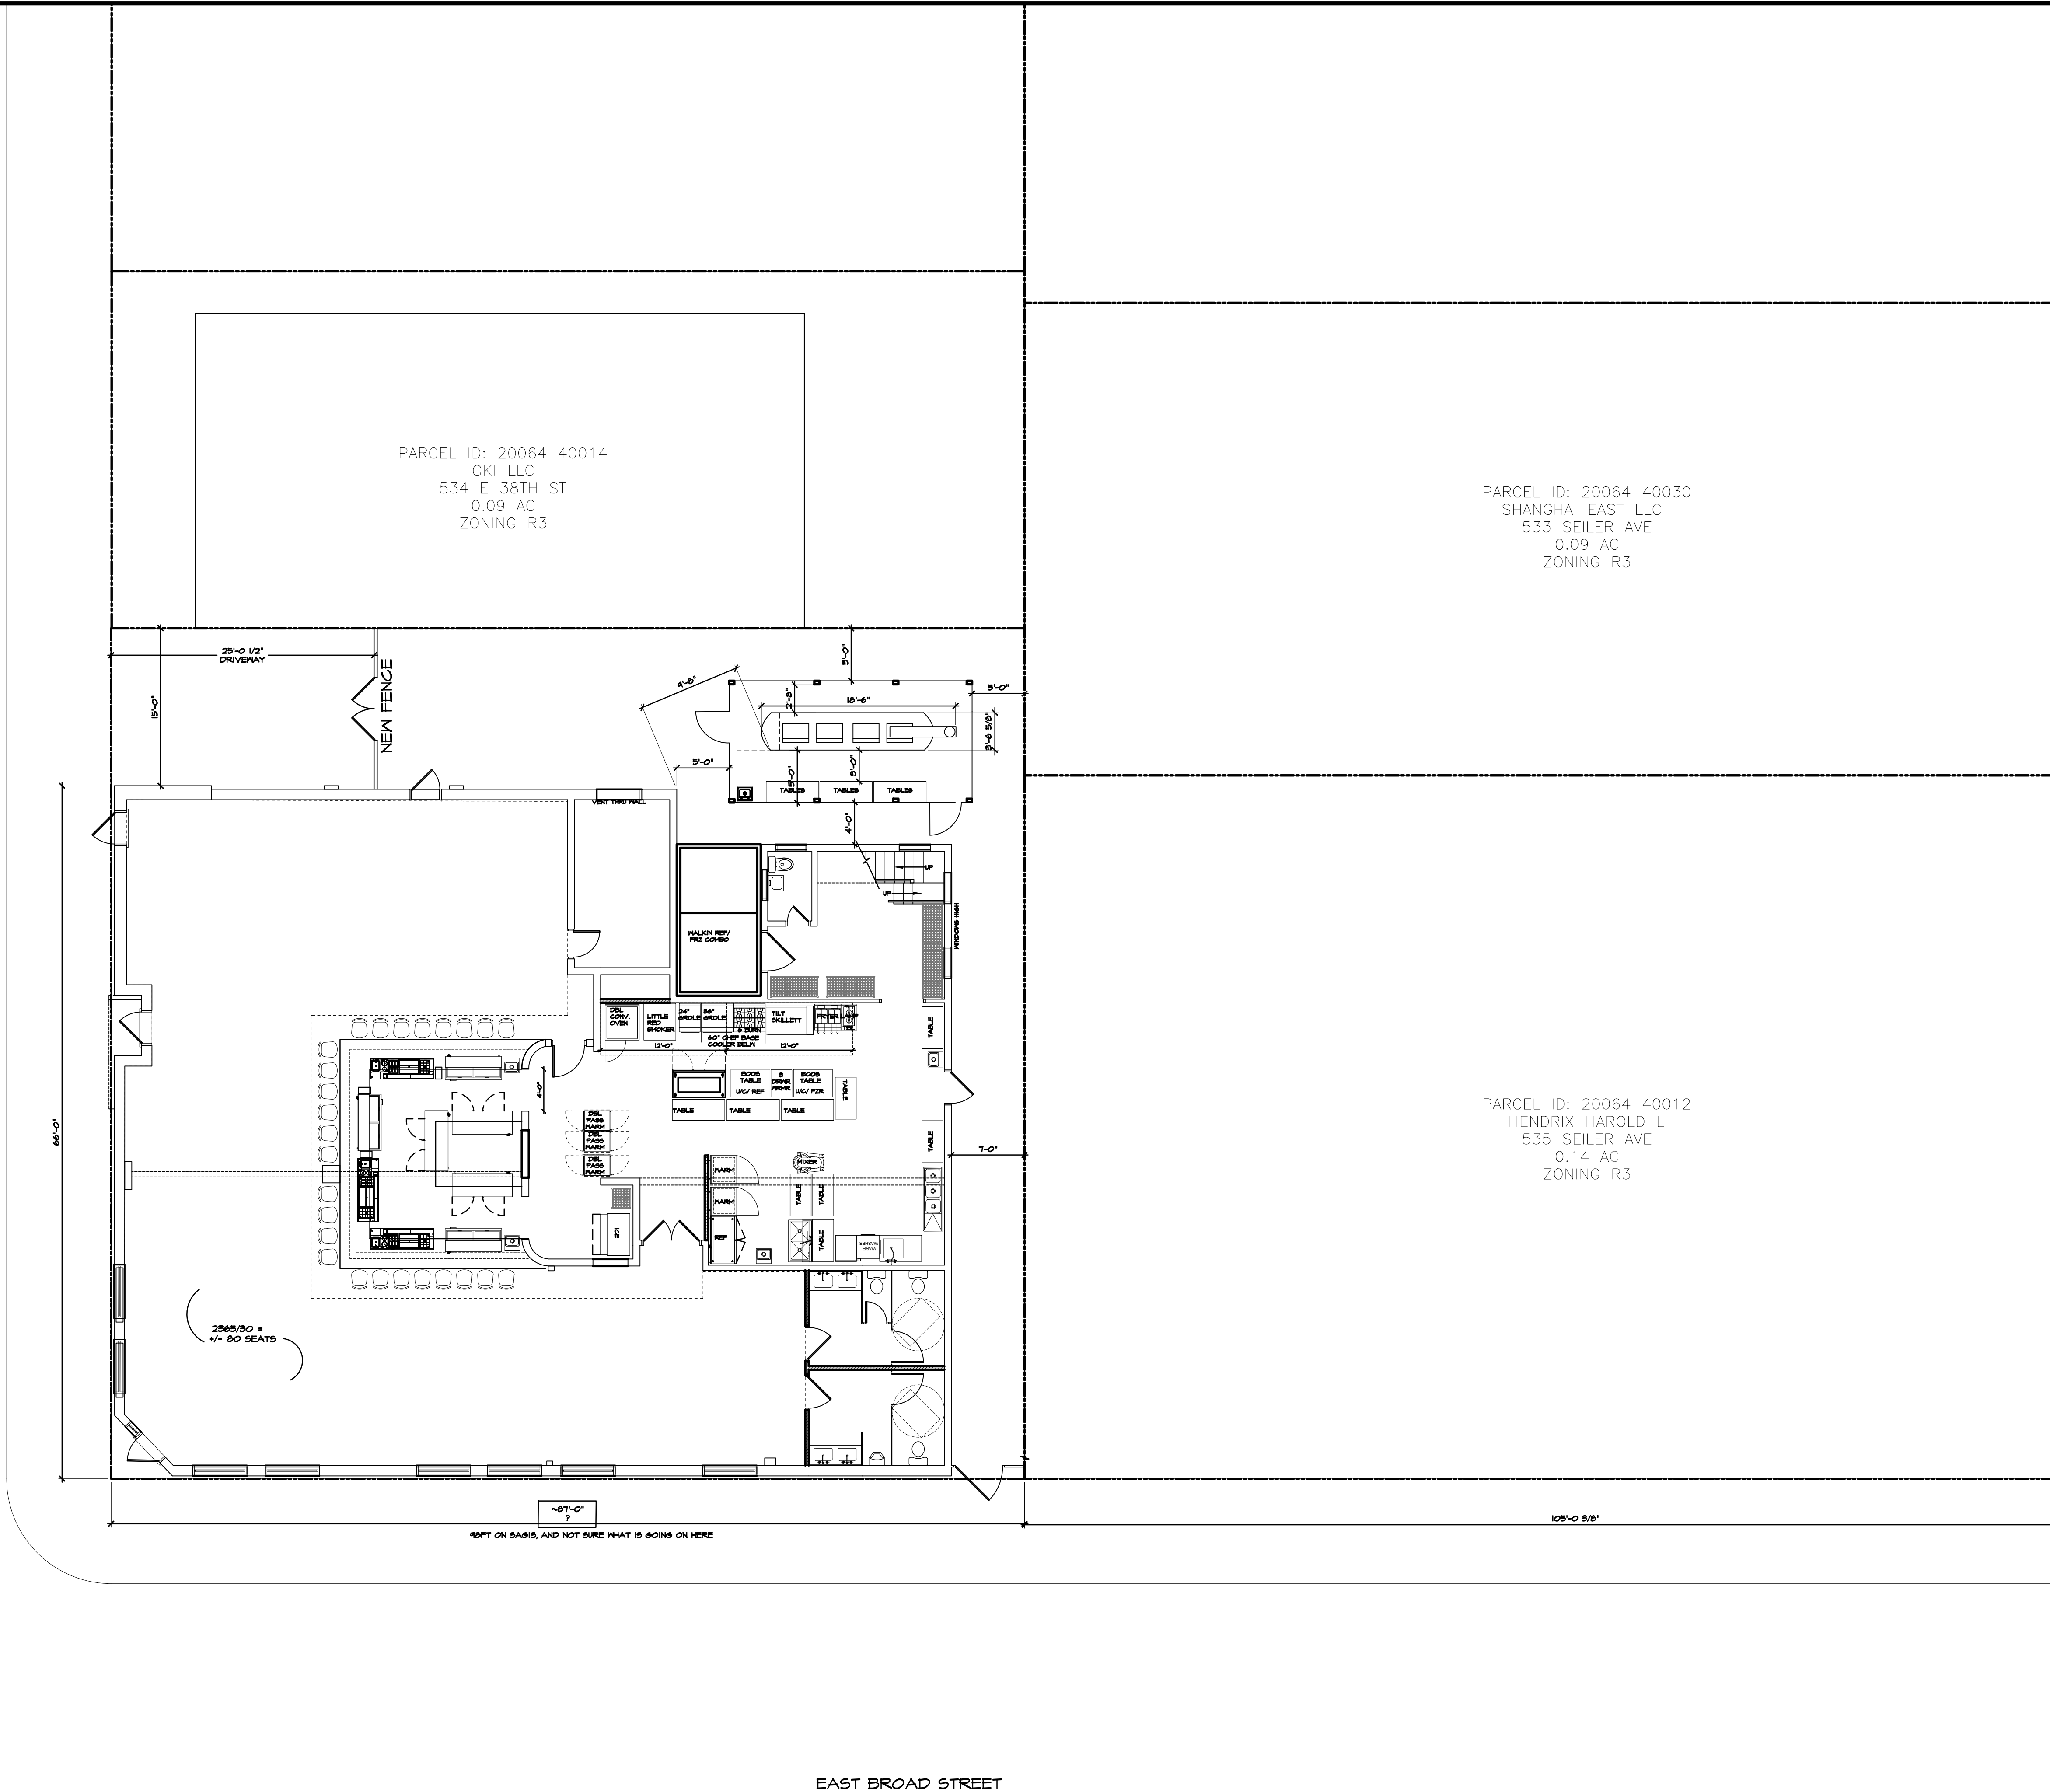

ARCHITECTURAL SITE PLAN
SCALE: 1/8"=1'-0"