



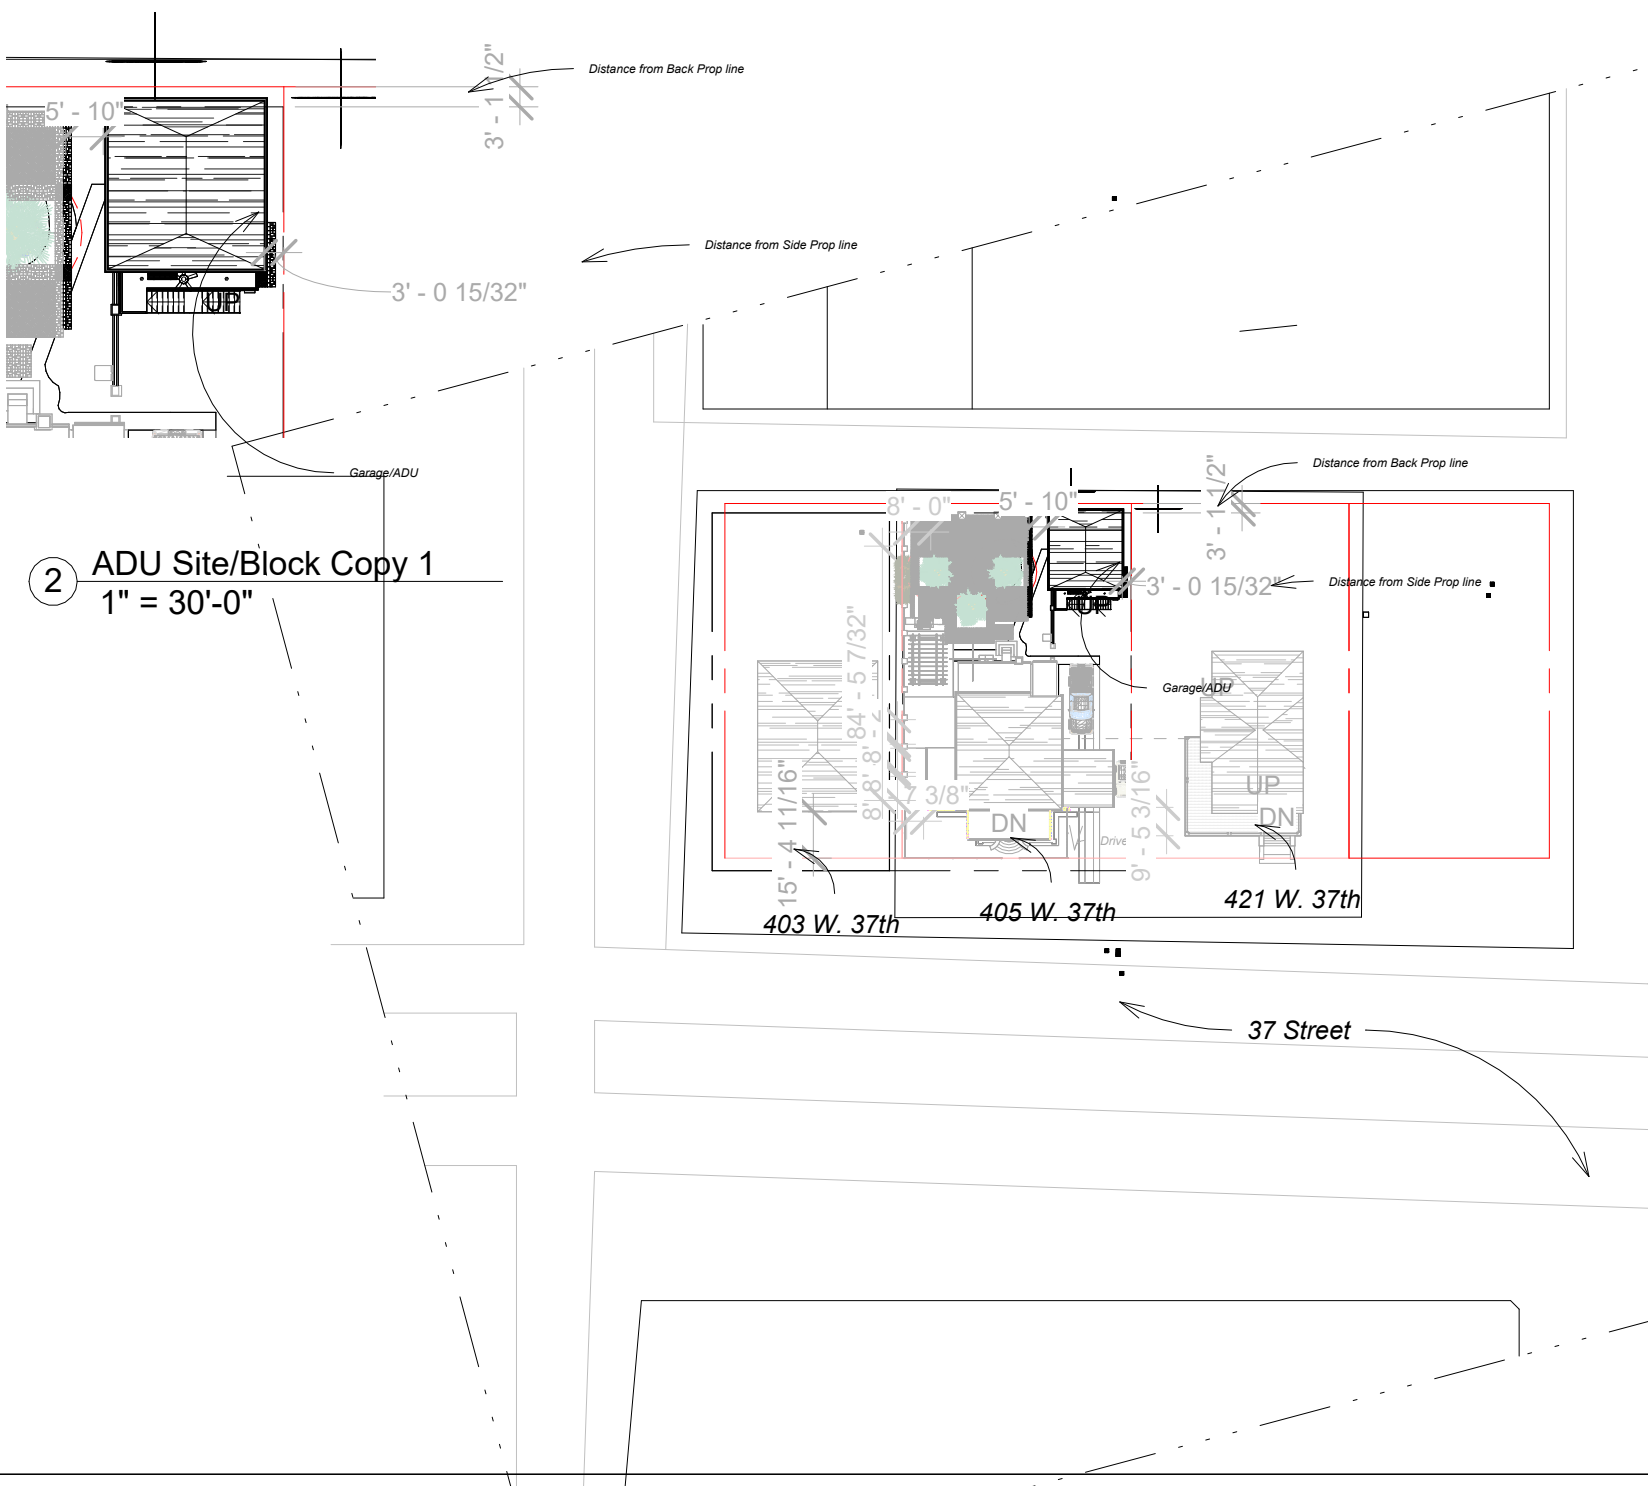

② ADU Site/Block Copy 1
1" = 30'-0"


Plot Plan
West 37th
street
OPTION 1

Project number		001	A000	
Date	Issue Date		Dr. WACTA	
Drawn by	Checked by		Scale	
				As indicated

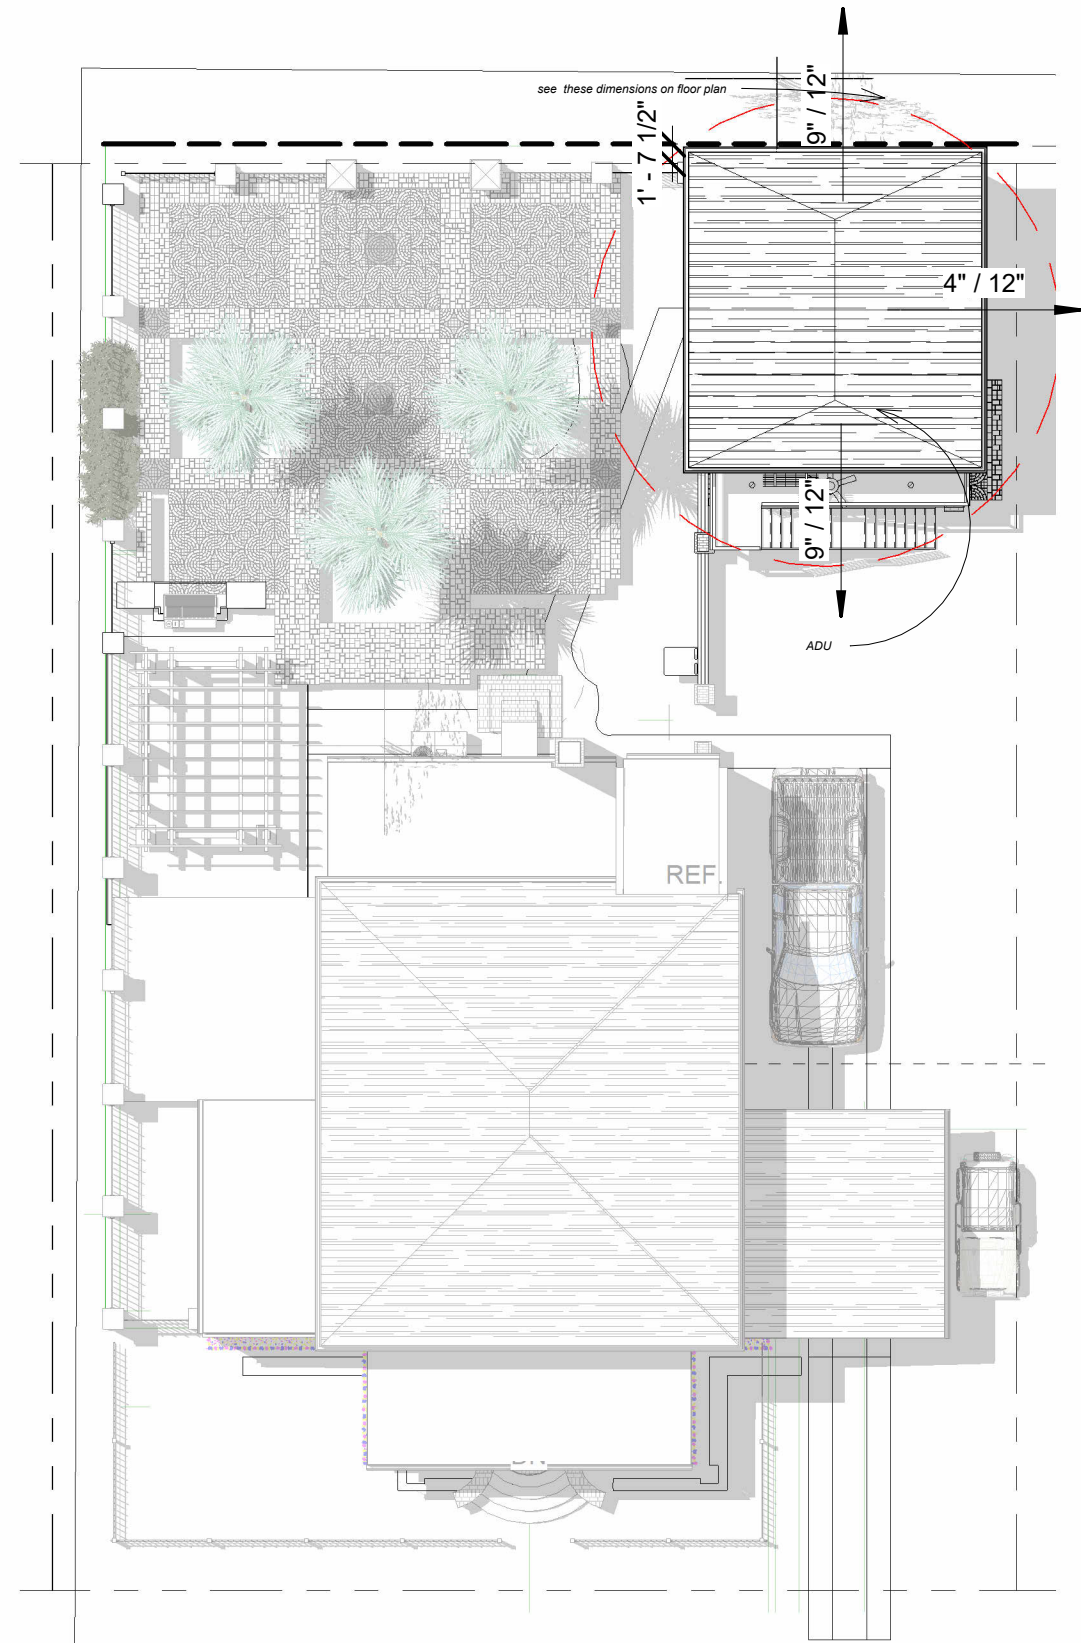

1 Site-405PAVED Copy 1
1/16" = 1'-0"

EXISTING

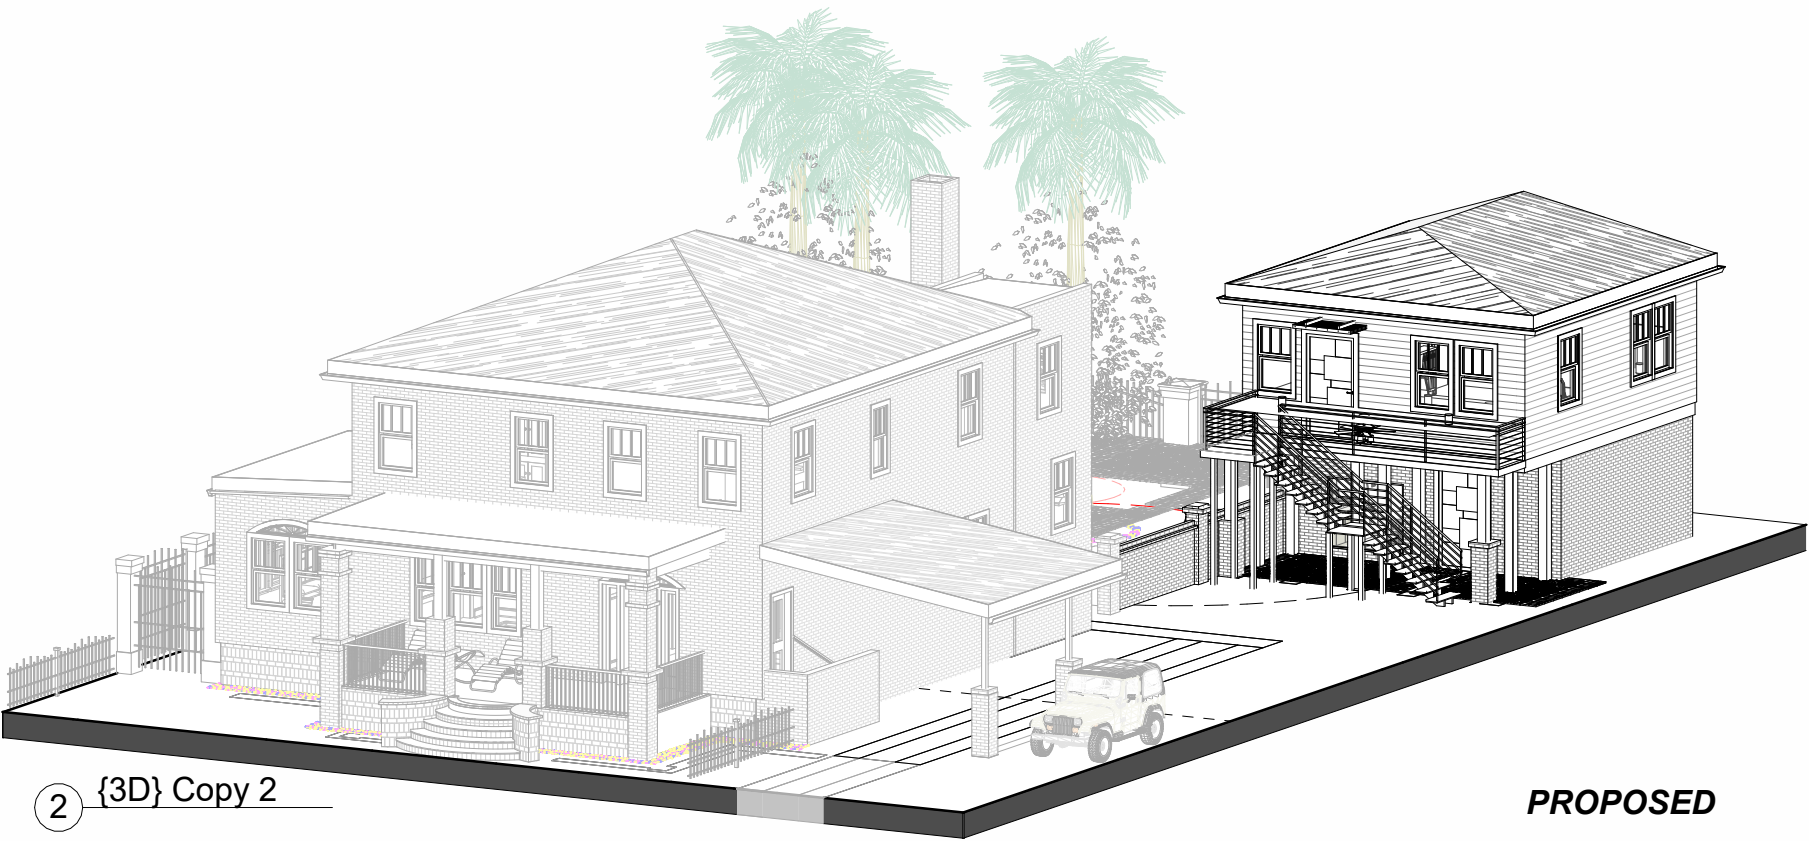

2 {3D} Copy 2

PROPOSED





SITE PAVED GAR/ADU


West 37th
street
OPTION 1

Project number	001
Date	Issue Date
Drawn by	Dr WACTA
Checked by	Checker
Scale 1/16" = 1'-0"	

A001 (1)

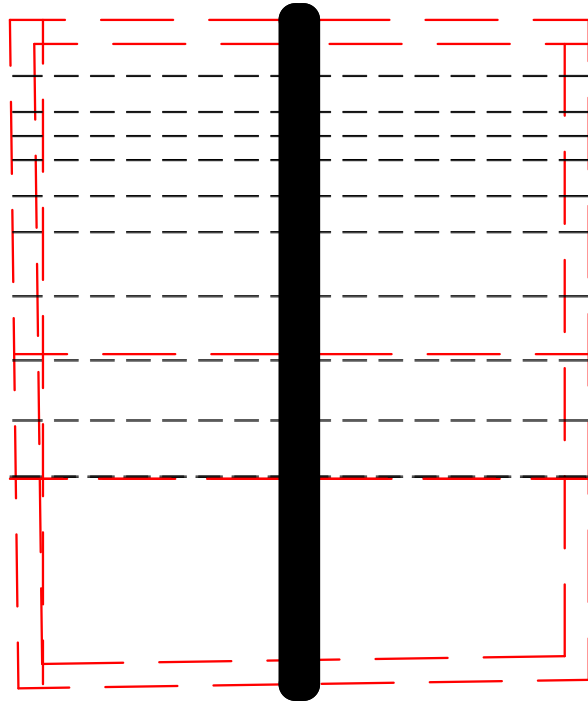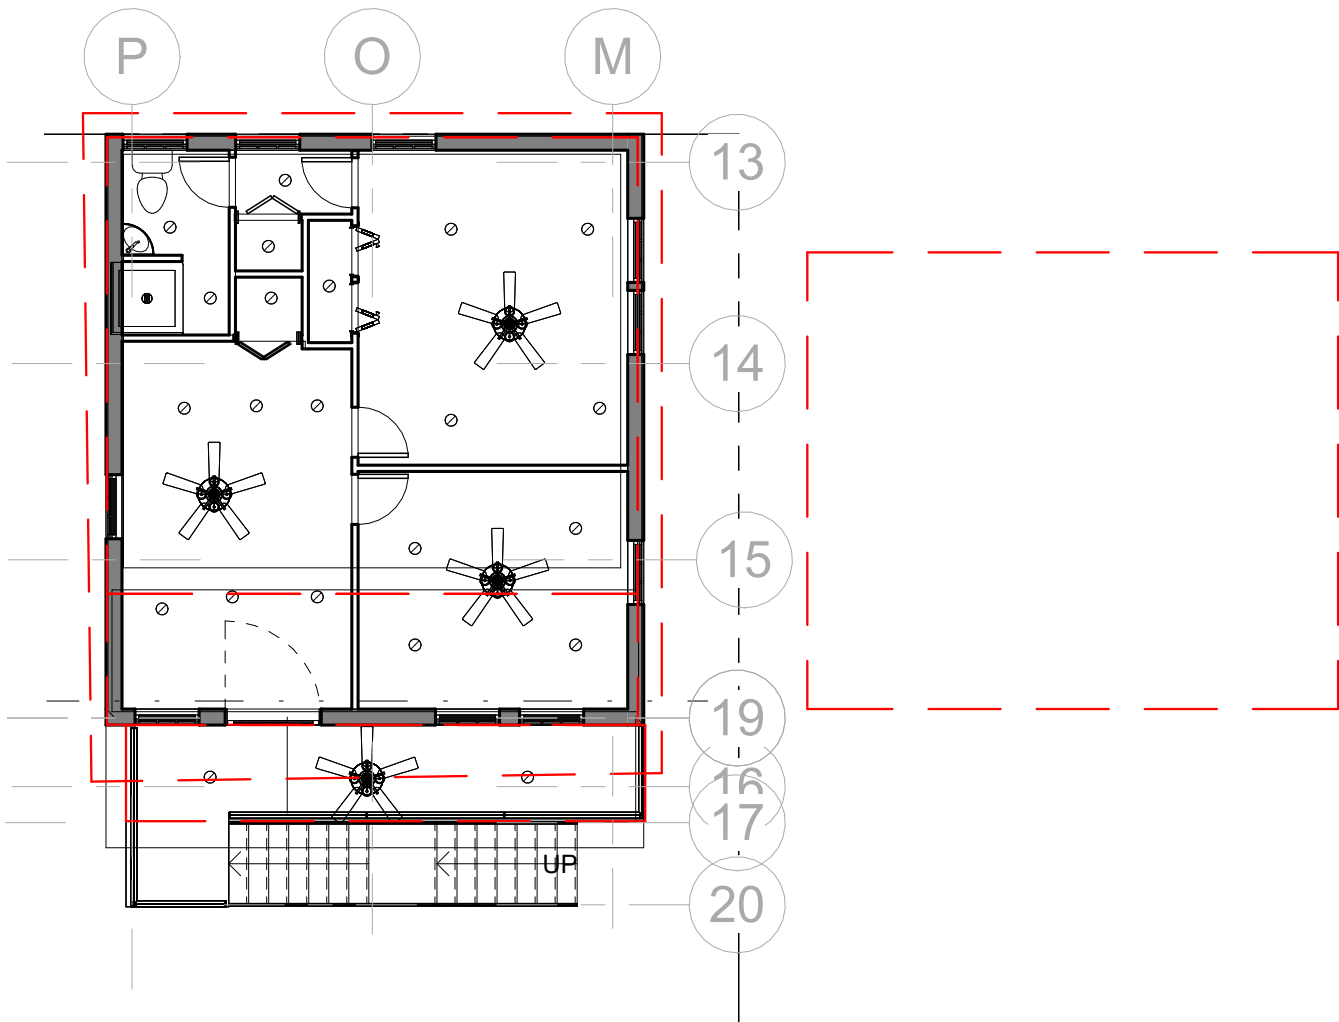

Option 2 Roof Framing

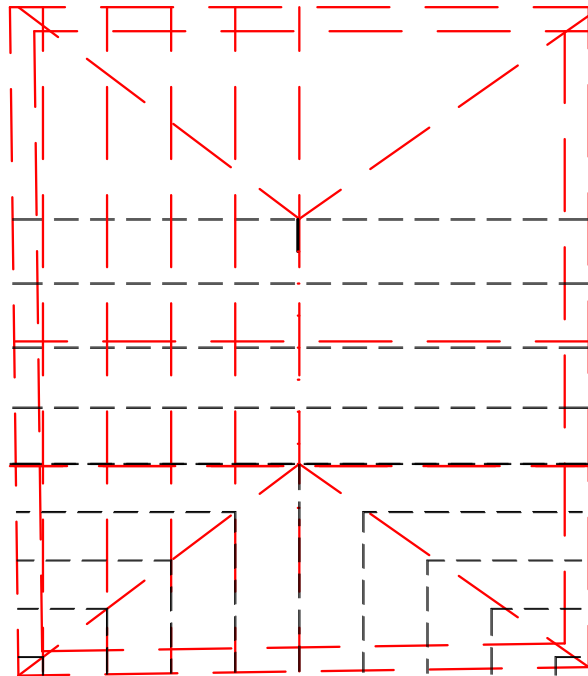

Option 1 Roof Framing

West 37th
street
OPTION 1

ADU/ FLOOR+ Roof




FRAMING 001

Date Issue Date

Drawn by Author

Checked by Checker Scale 1/8" = 1'-0"



A001 (2)

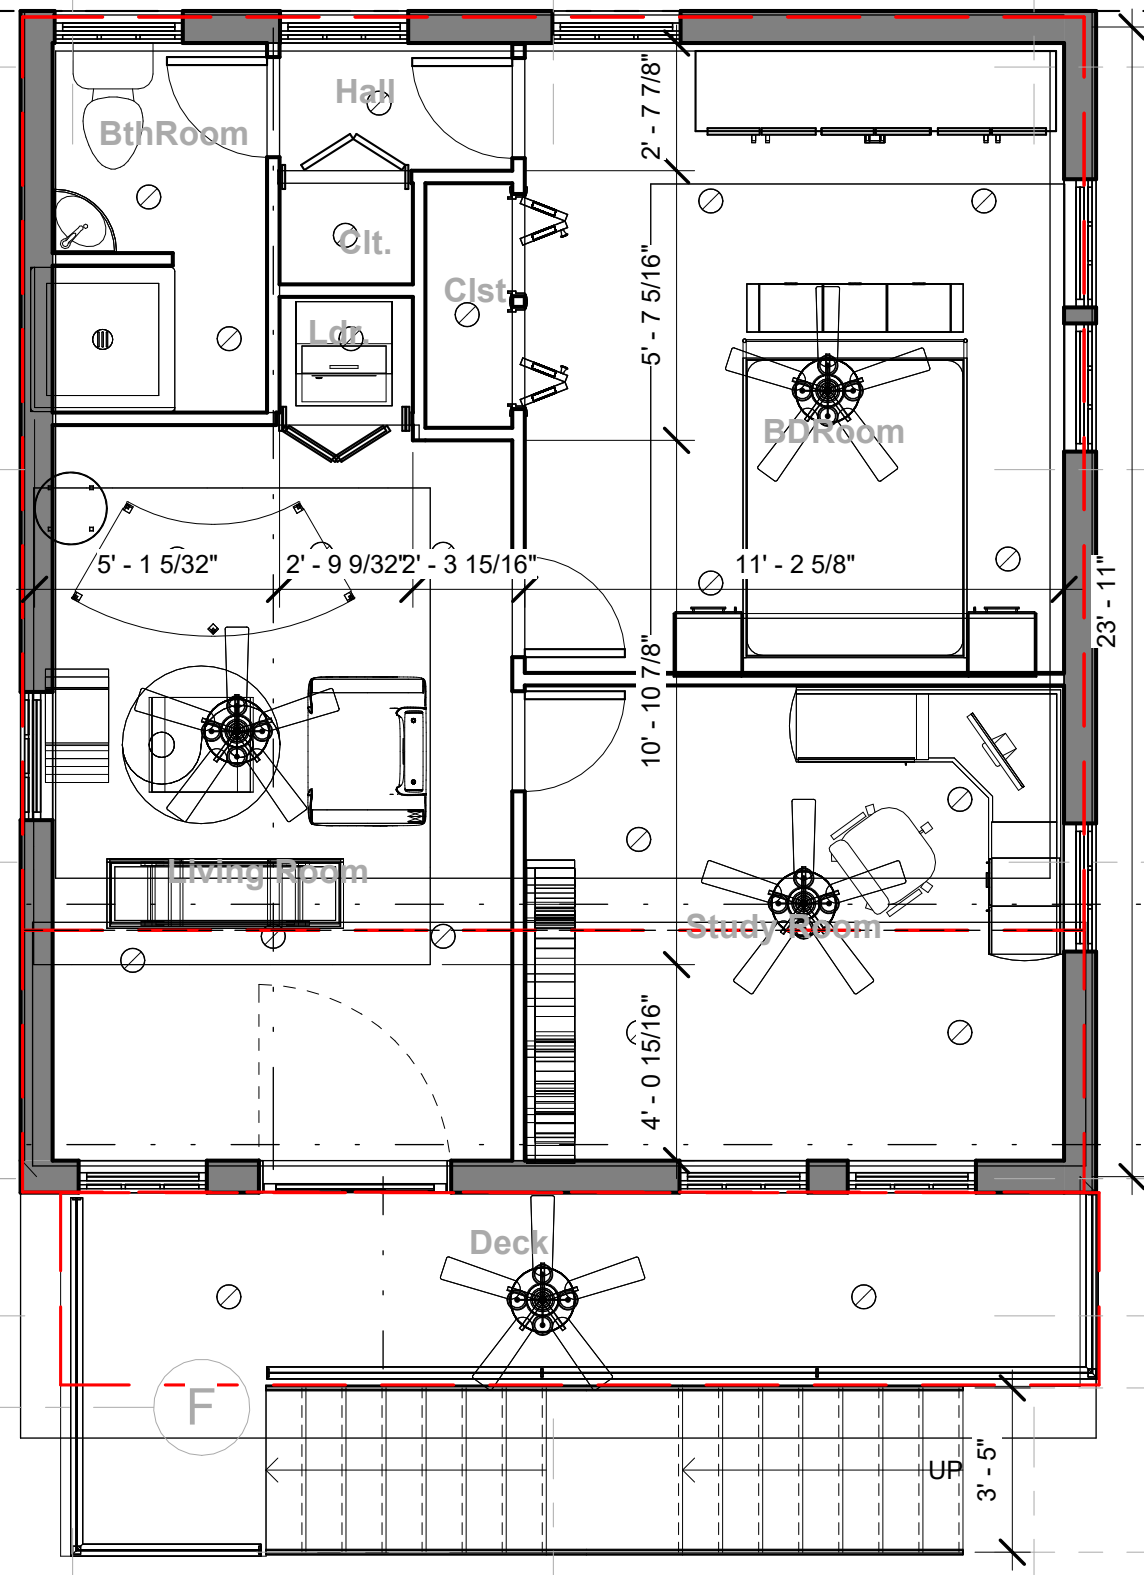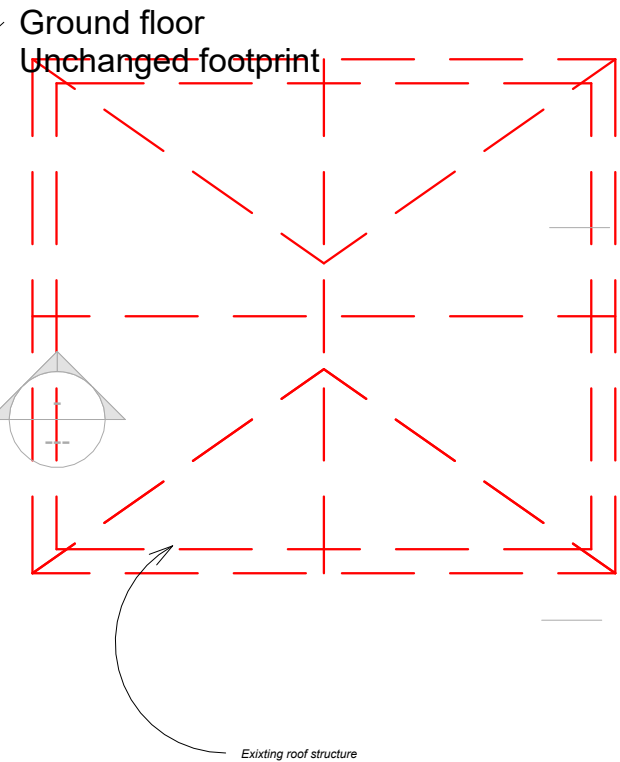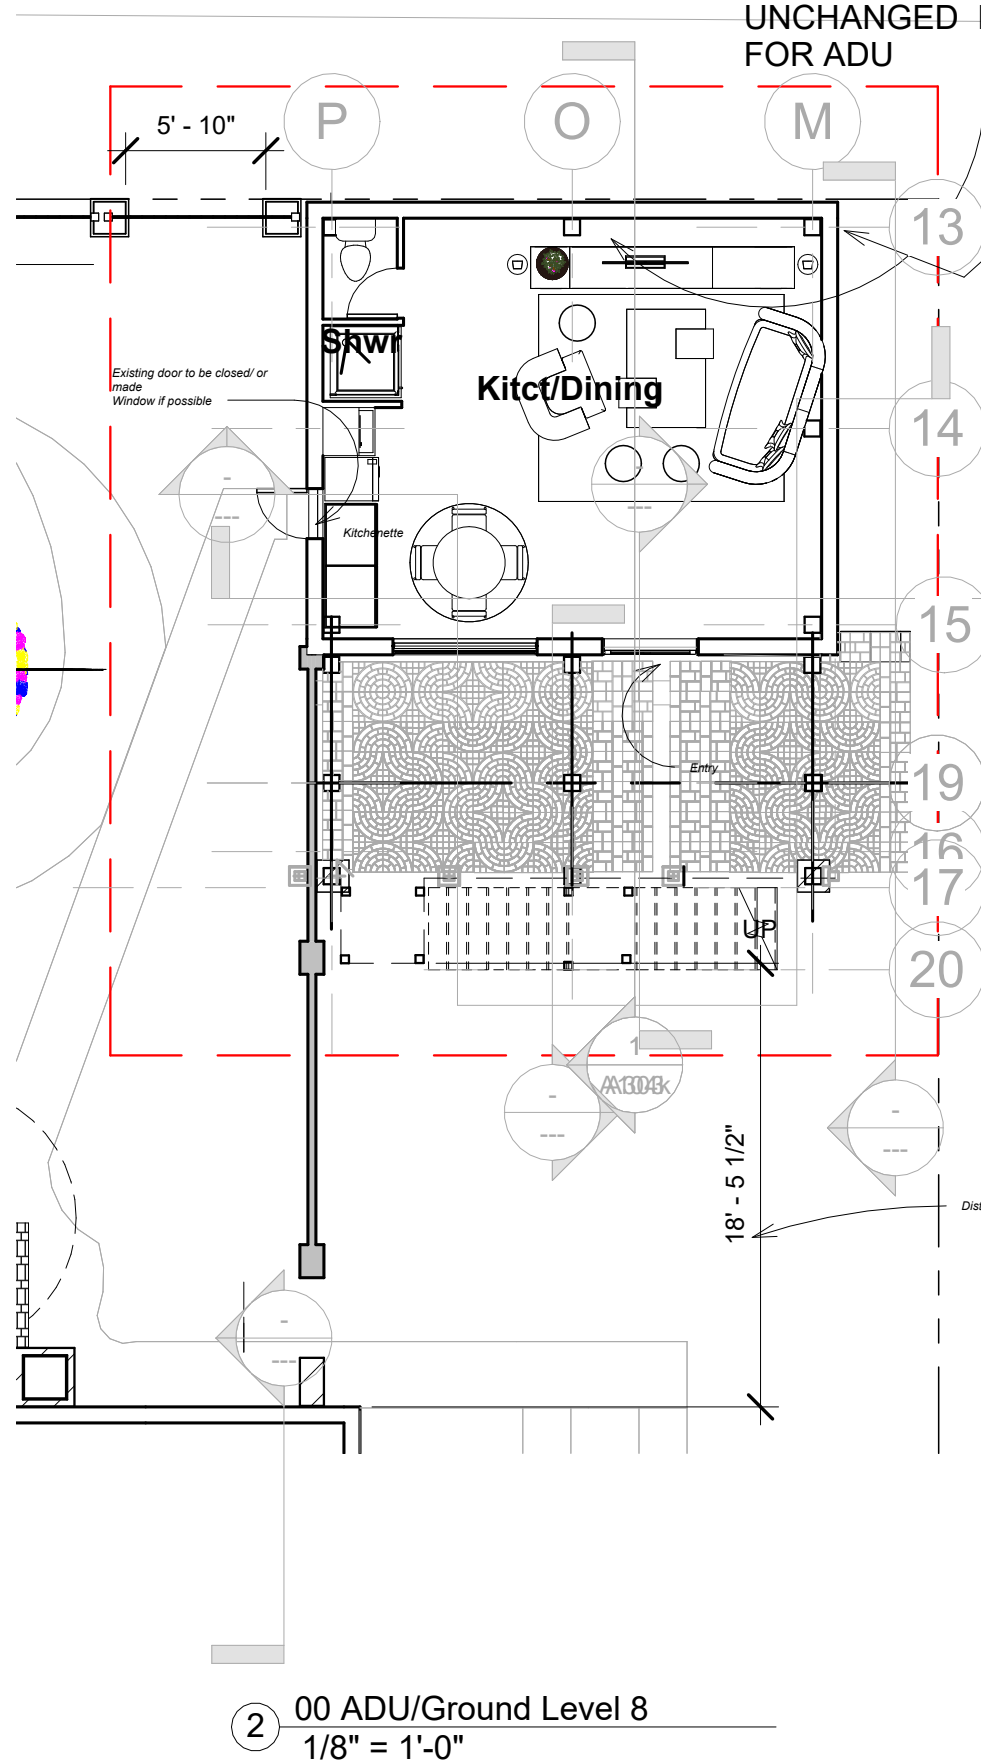

1 00-ADU/GarageLevel2
1/4" = 1'-0"

ADU/FLOOR PLANS ADU	
Project number	001
Date	Issue Date
Drawn by	Dr. WACTA
Checked by	Scale As indicated

West 37th street
OPTION 1

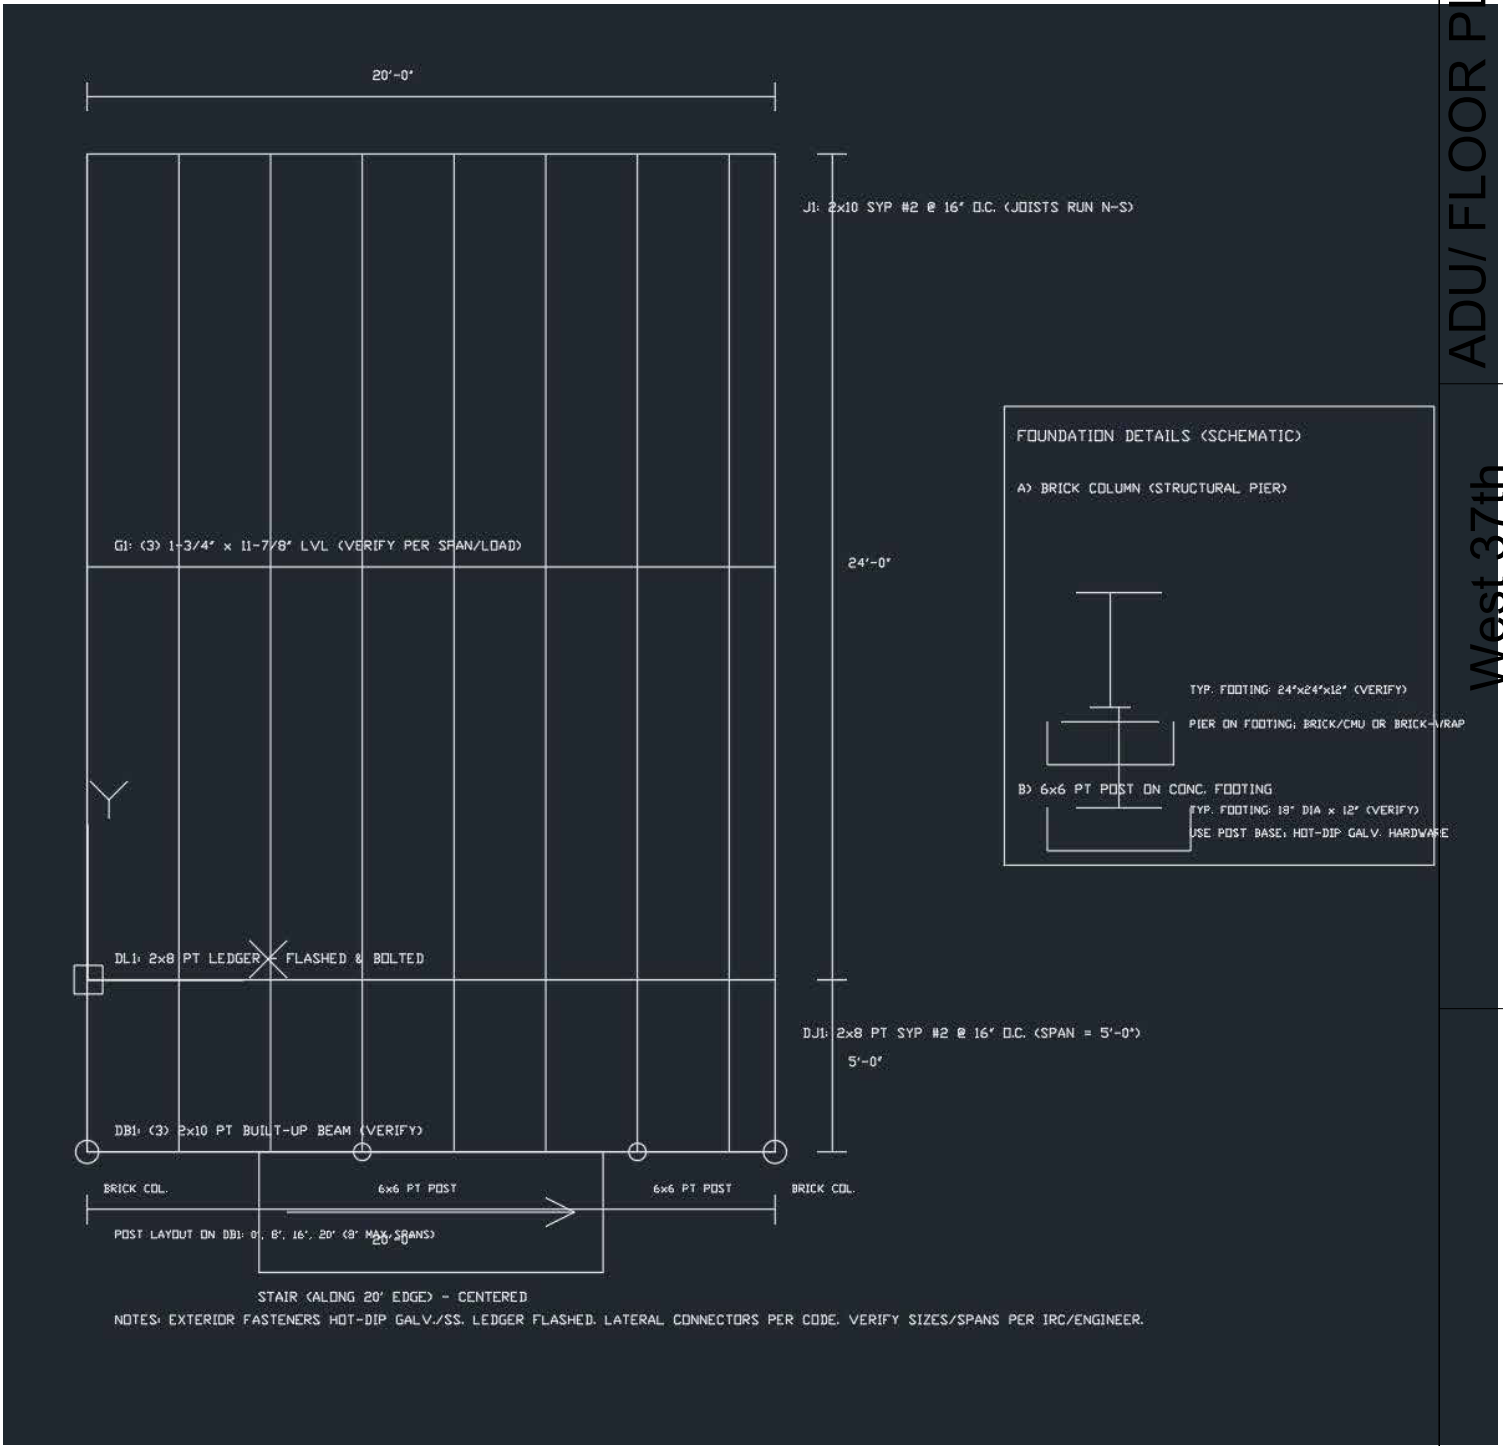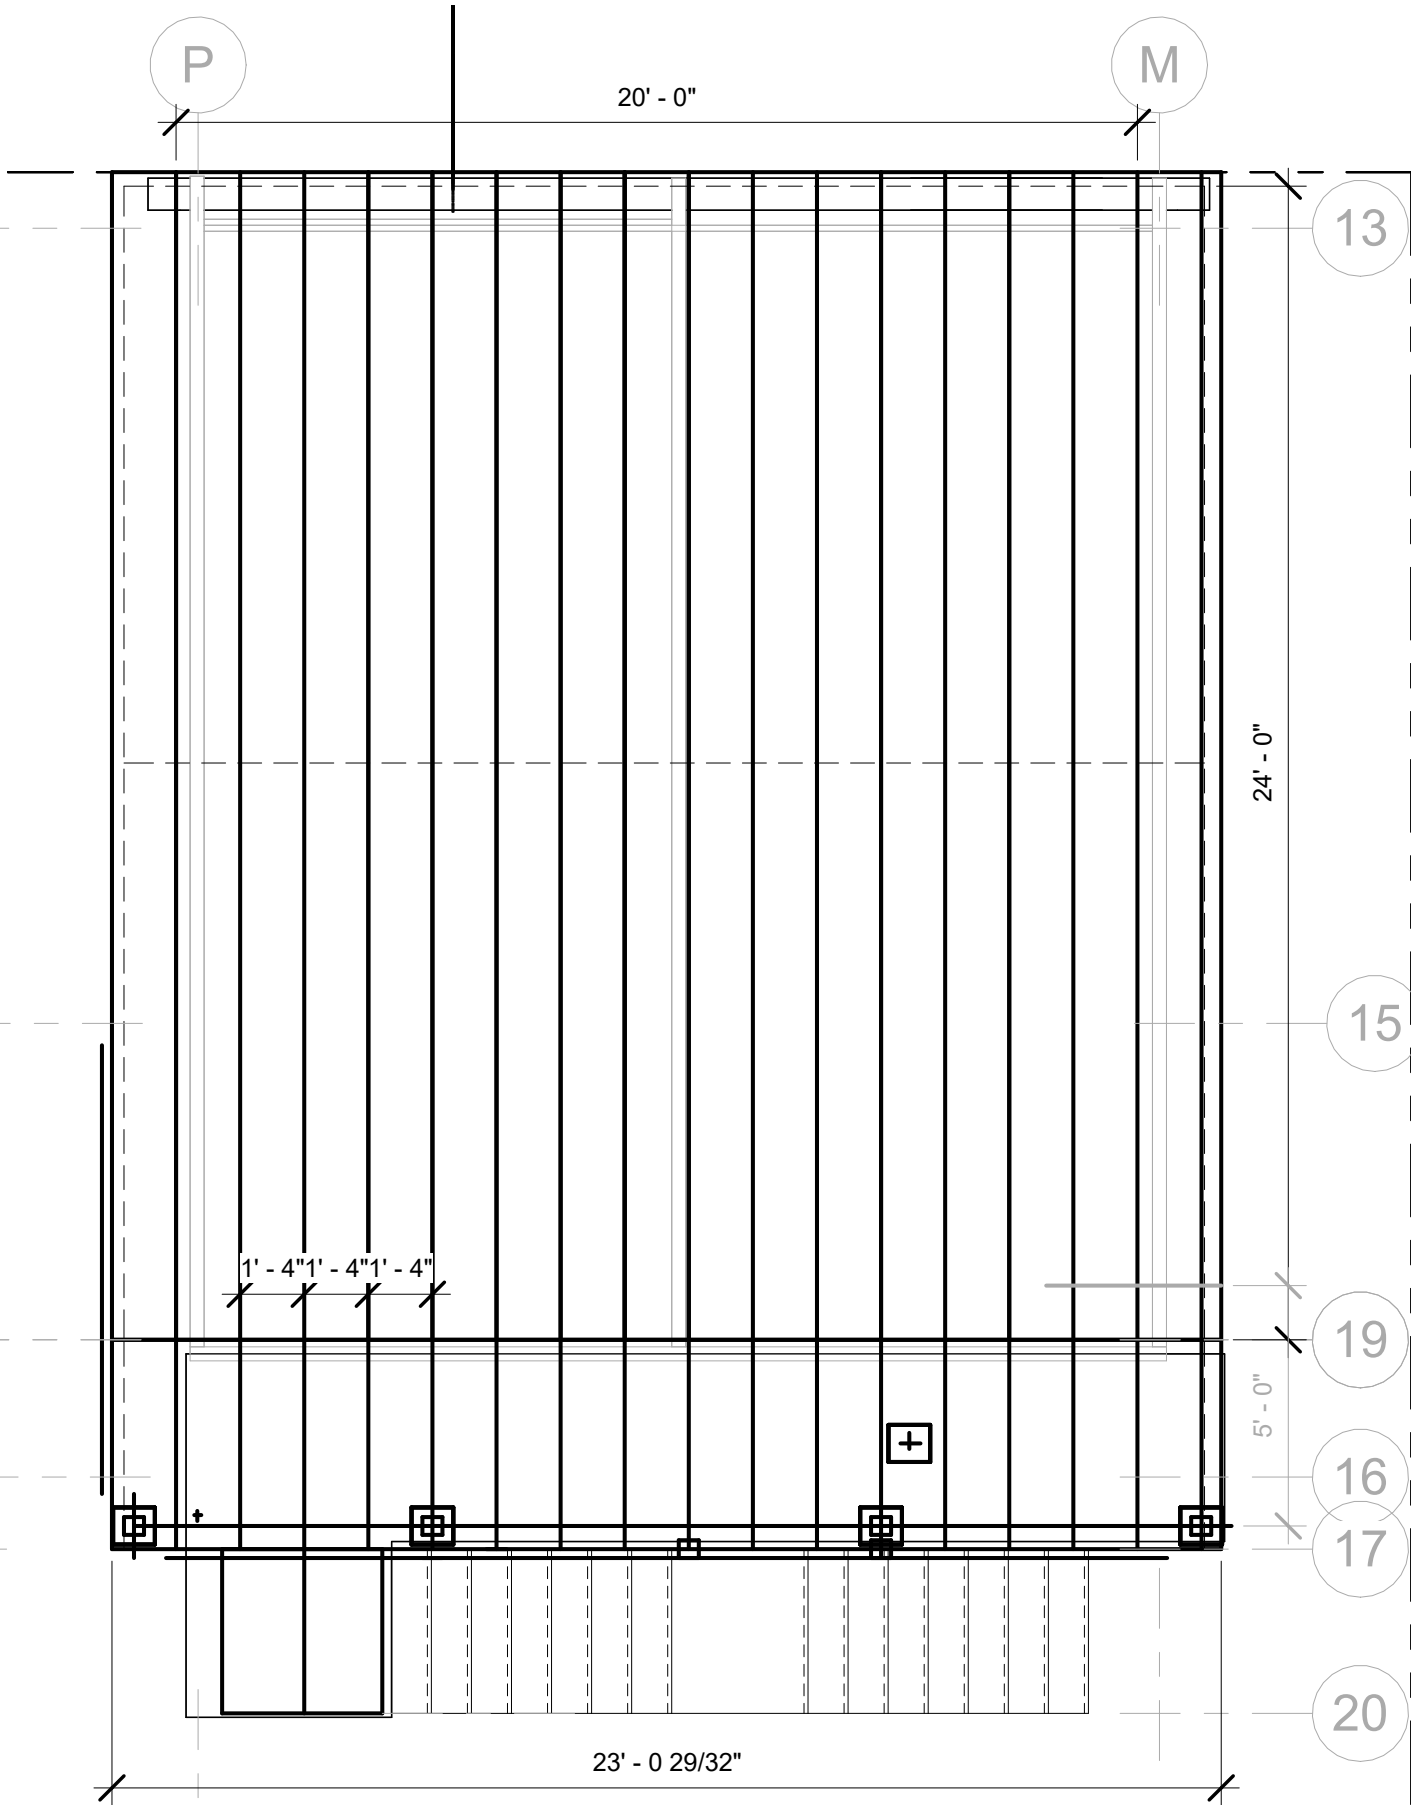

1 00-Garage 2nd F_Framing- Detail 1
1/4" = 1'-0"

ADU/ FLOOR PLANS

FRAMING

001

Date

Issue Date

Author


Checker

Scale

A001 (2) (2)

1/4" = 1'-0"

West 37th
street
OPTION 1

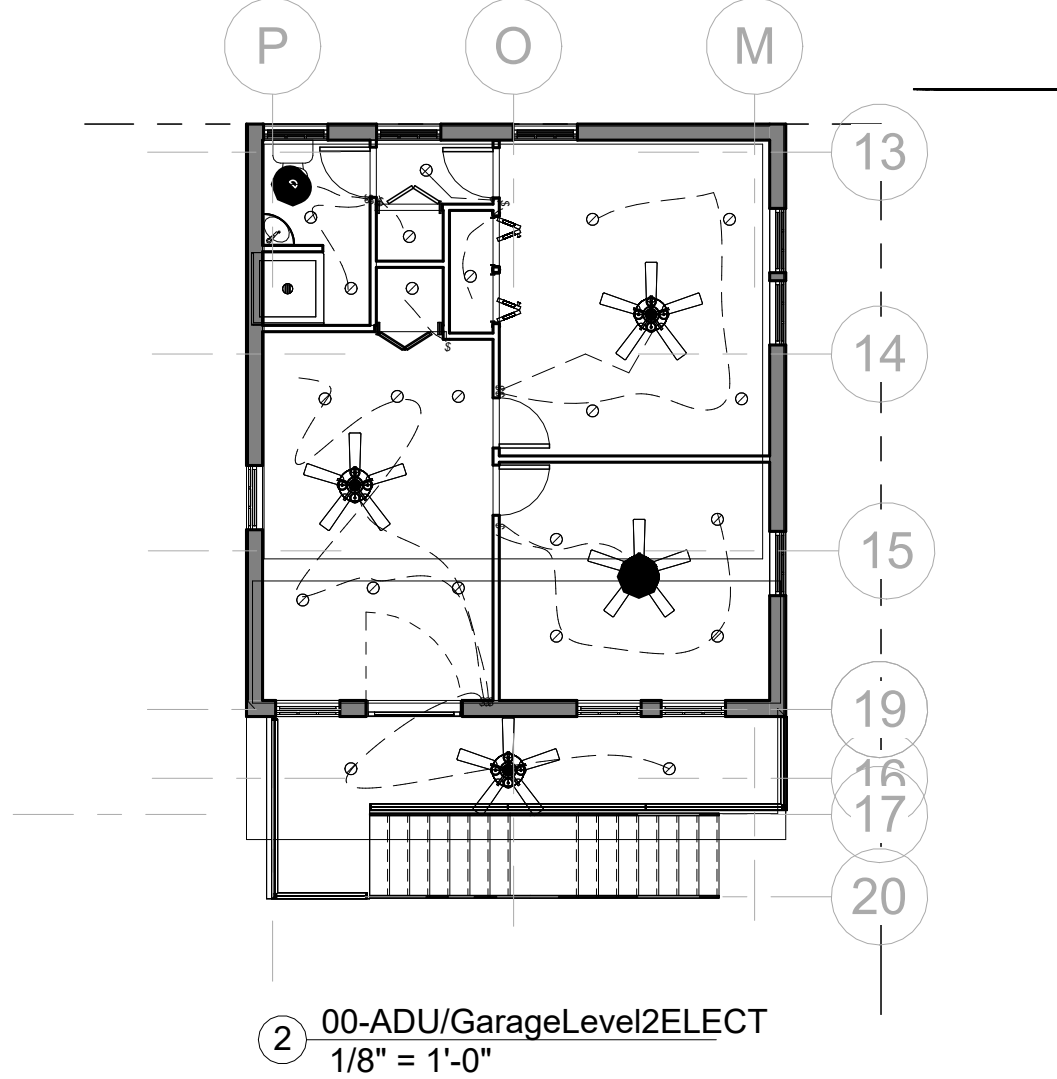

ADU/#3D

West 37th
street
OPTION 1

Project number 001

Date Issue Date

Drawn by Dr WACTA


Checked by Checker

A001 (3)

Scale 1/8" = 1'-0"


1

3D ADU FRAMING

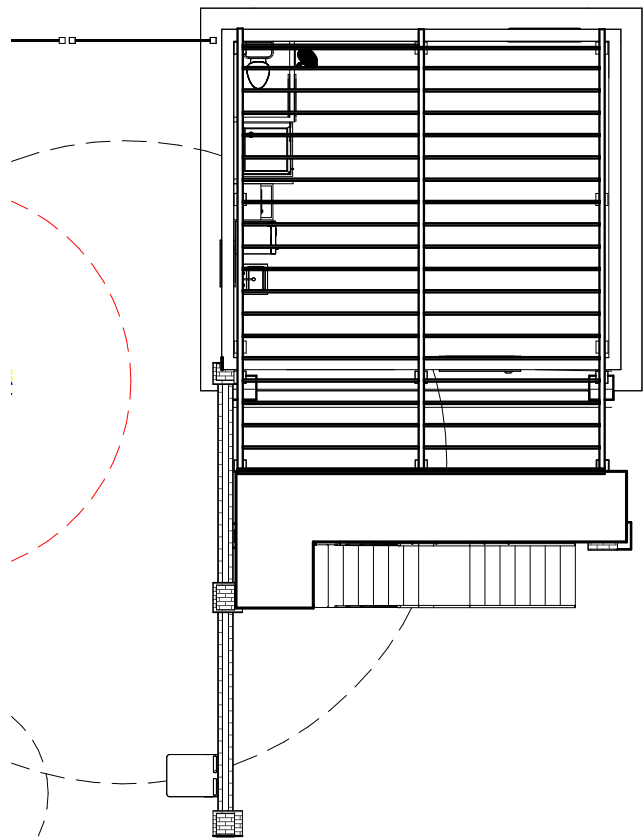

2

3D ADU

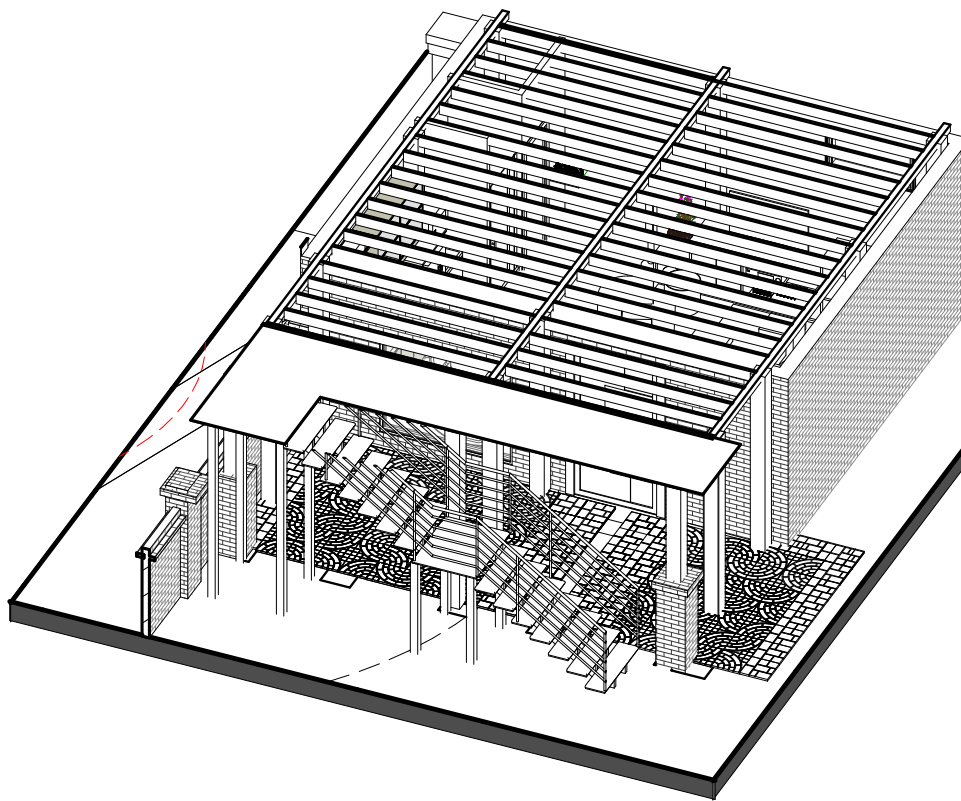

SITE PAVED

West 37th
street
OPTION 1


Project number 001

Date Issue Date

Drawn by Dr WACTA

Checked by Checker Scale

A001 (3) (1)

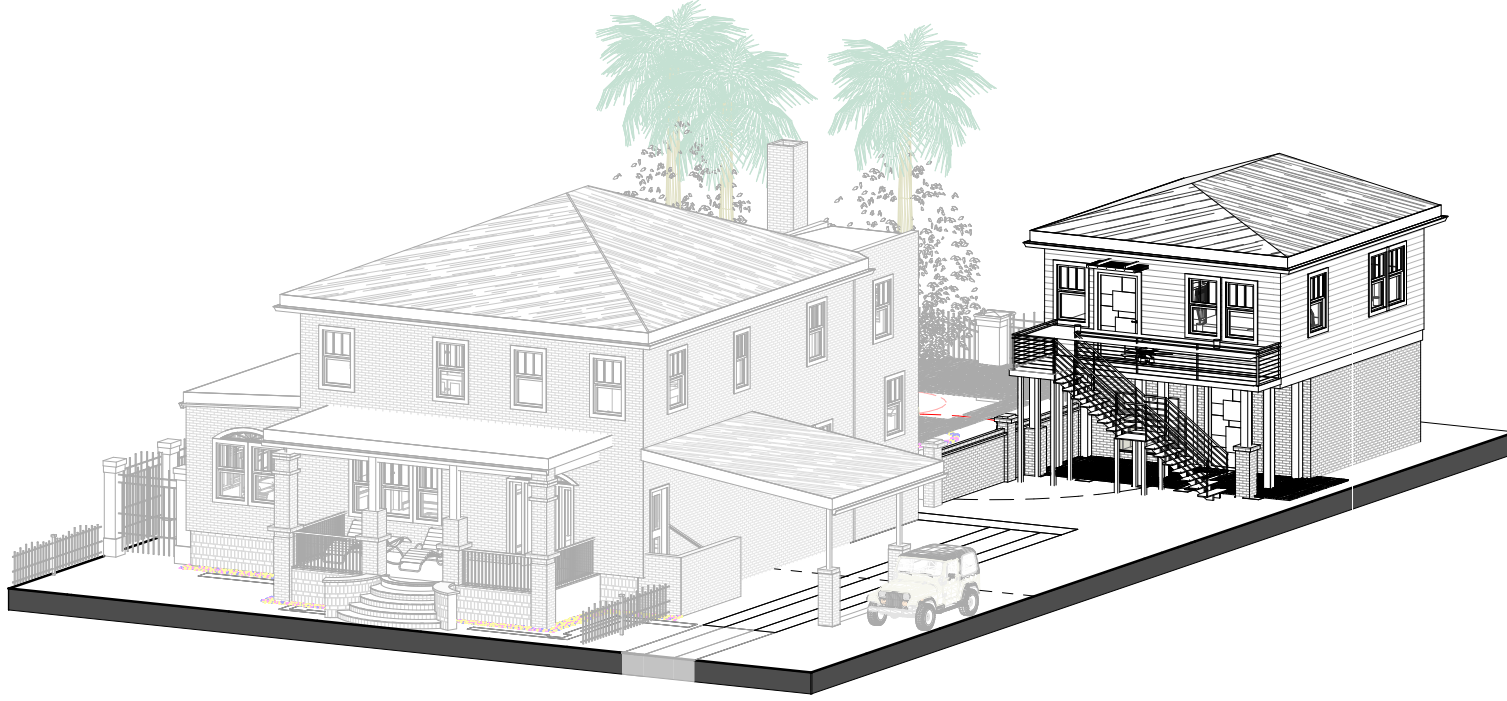

1 {3D}

ADU/#3D

West 37th
street
OPTION 1

Project number

001

Date

Issue Date

A001 (3) (2)

Drawn by


Dr WACTA

Checked by

Checker

Scale

1 00-Garage Copy 1 Copy 1 Copy 1 Copy 1

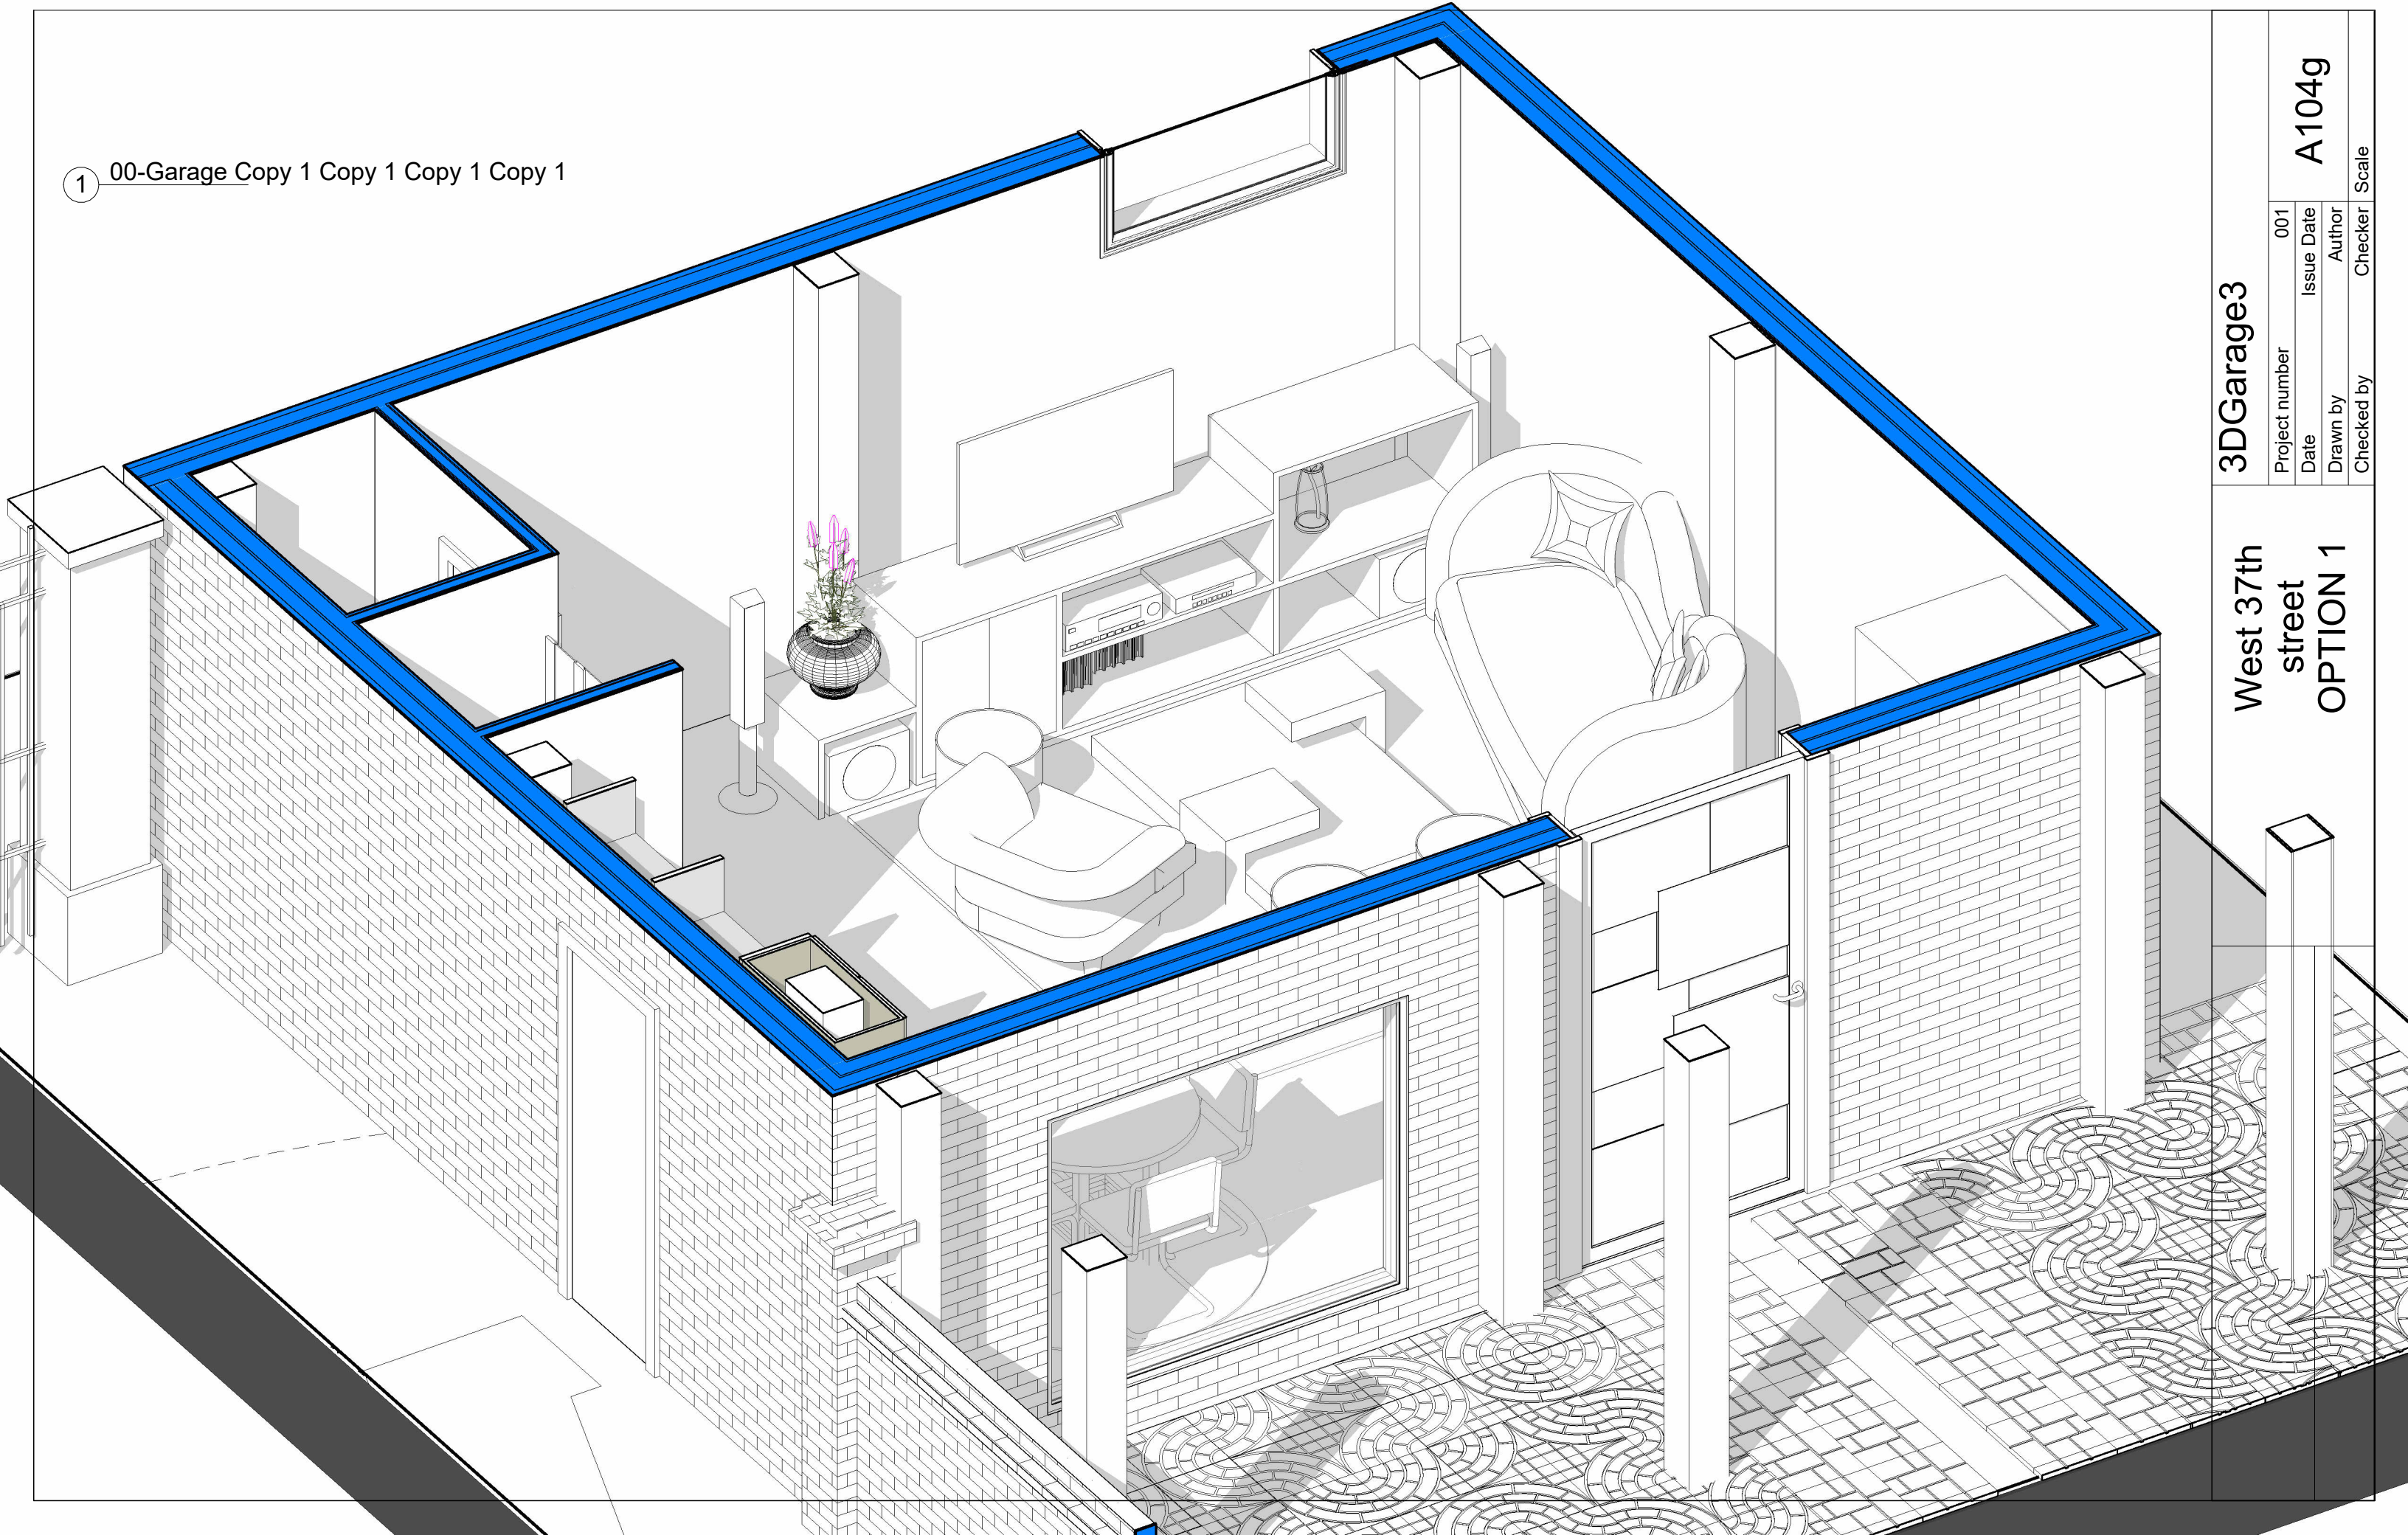


3DGarage3

West 37th
street
OPTION 1

Project number	001
Date	Issue Date
Drawn by	Author
Checked by	Checker

Scale

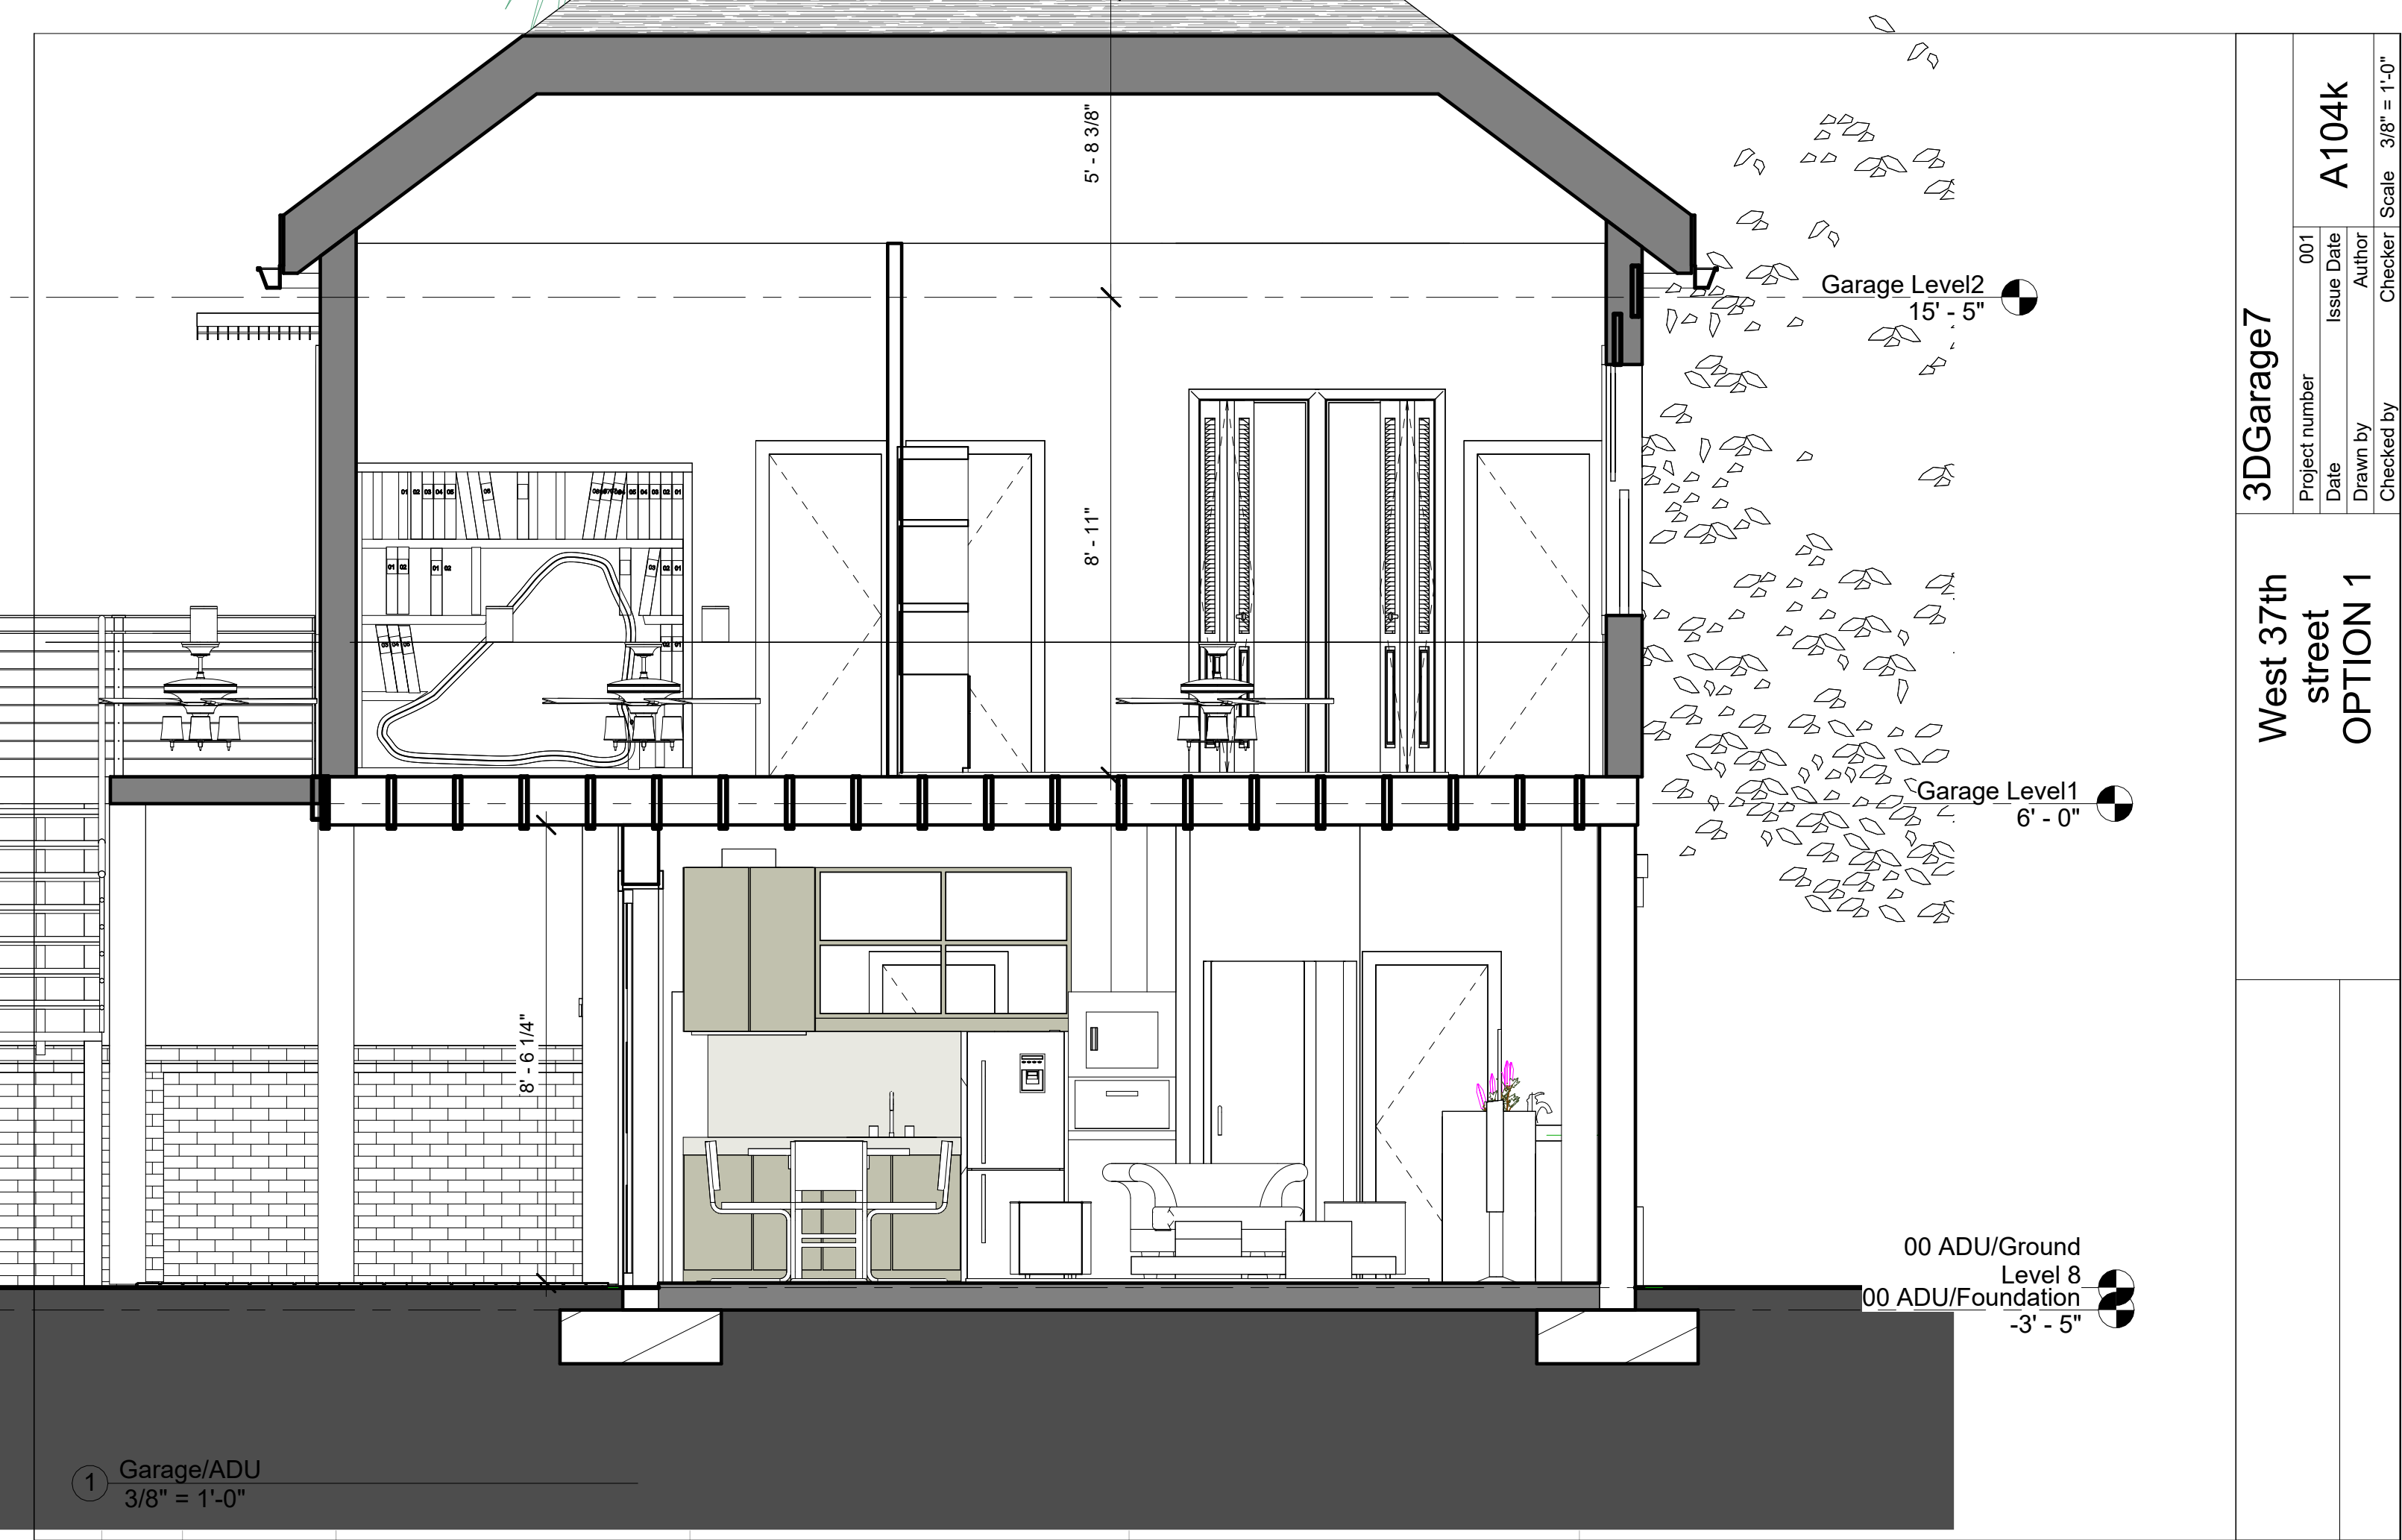



- Level 3
20' - 1"
- Level rOOfloor
18' - 10 3/8"
- Garage Level2
15' - 5"
- 02 Second-Floor
10' - 6"
- 00-ADU/GarageLevel2
Garage Level1
6' - 0"
- Level 7
4' - 2"
- Computer desk
2' - 11"
2' - 4 1/2"
- 01 First-Floor_405
0' - 0"
- 00 ADU/Ground
Level 8
00 ADU/Foundation
-3' - 5"

5' - 6 5/16"

9' - 1 1/16"

24' - 1 3/8"


9' - 6"

1 GARAGE North EL
3/8" = 1'-0"

ADU-NORTH

West 37th
street
OPTION 1

Project number	001	A106
Date	Issue Date	
Drawn by	Dr WACTA	
Checked by	Checker	Scale 3/8" = 1'-0"

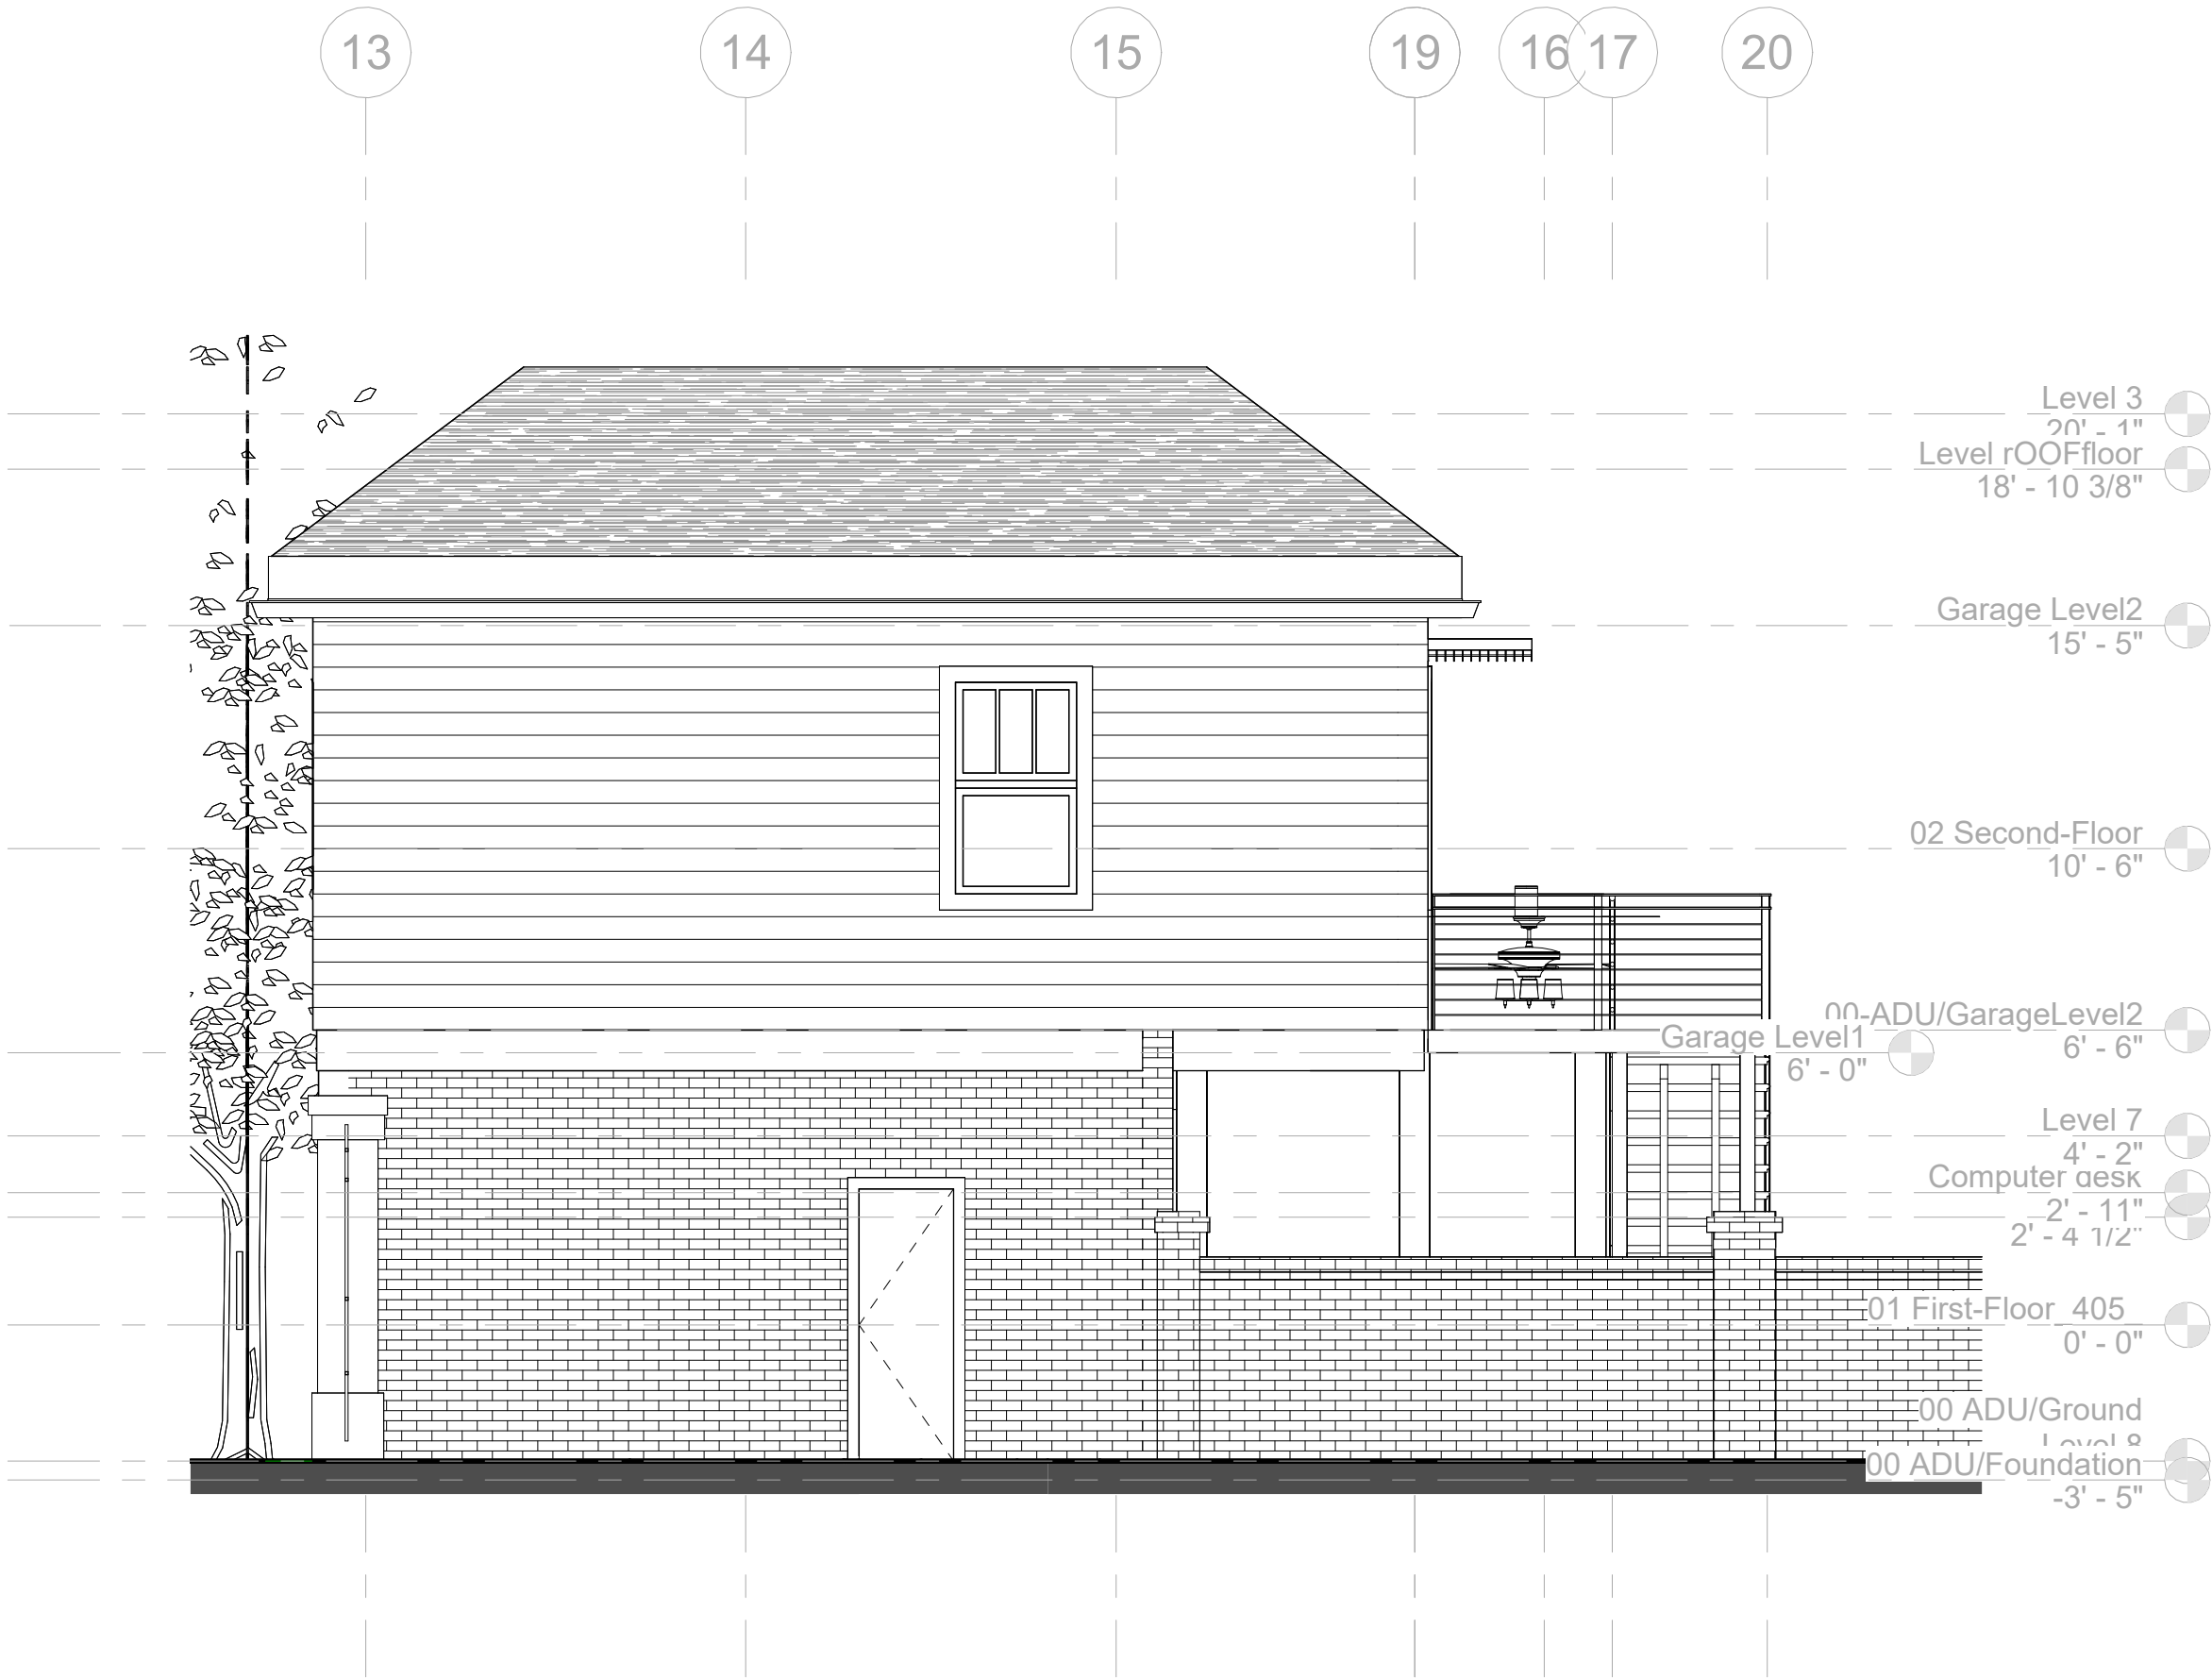

1 Garage East Ele.
1/4" = 1'-0"

405-ELEVATIONS

West 37th
street
OPTION 1

Project number	001	A201
Date	Issue Date	
Drawn by	Author	
Checked by	Checker	

Scale 1/4" = 1'-0"



2 405-NORTH
1/8" = 1'-0"



1 405-SOUTH
1/8" = 1'-0"

West 37th
street
OPTION 1

405-ELEVATIONS

Project number	001
Date	Issue Date
Drawn by	Author
Checked by	Checker

A202

Scale 1/8" = 1'-0"



1 ADU3DD SOUTH

West 37th
street
OPTION 1

ADU_SOUTH-ELEV

Project number	001	A202 (1)	
Date	Issue Date		
Drawn by	Author		
Checked by	Checker	Scale	




① ADU3DD EAST

ADU_EAST-ELEV

Project number	001	Issue Date	A202 (1) (1)
Date		Author	
Drawn by		Checker	Scale


West 37th
street
OPTION 1

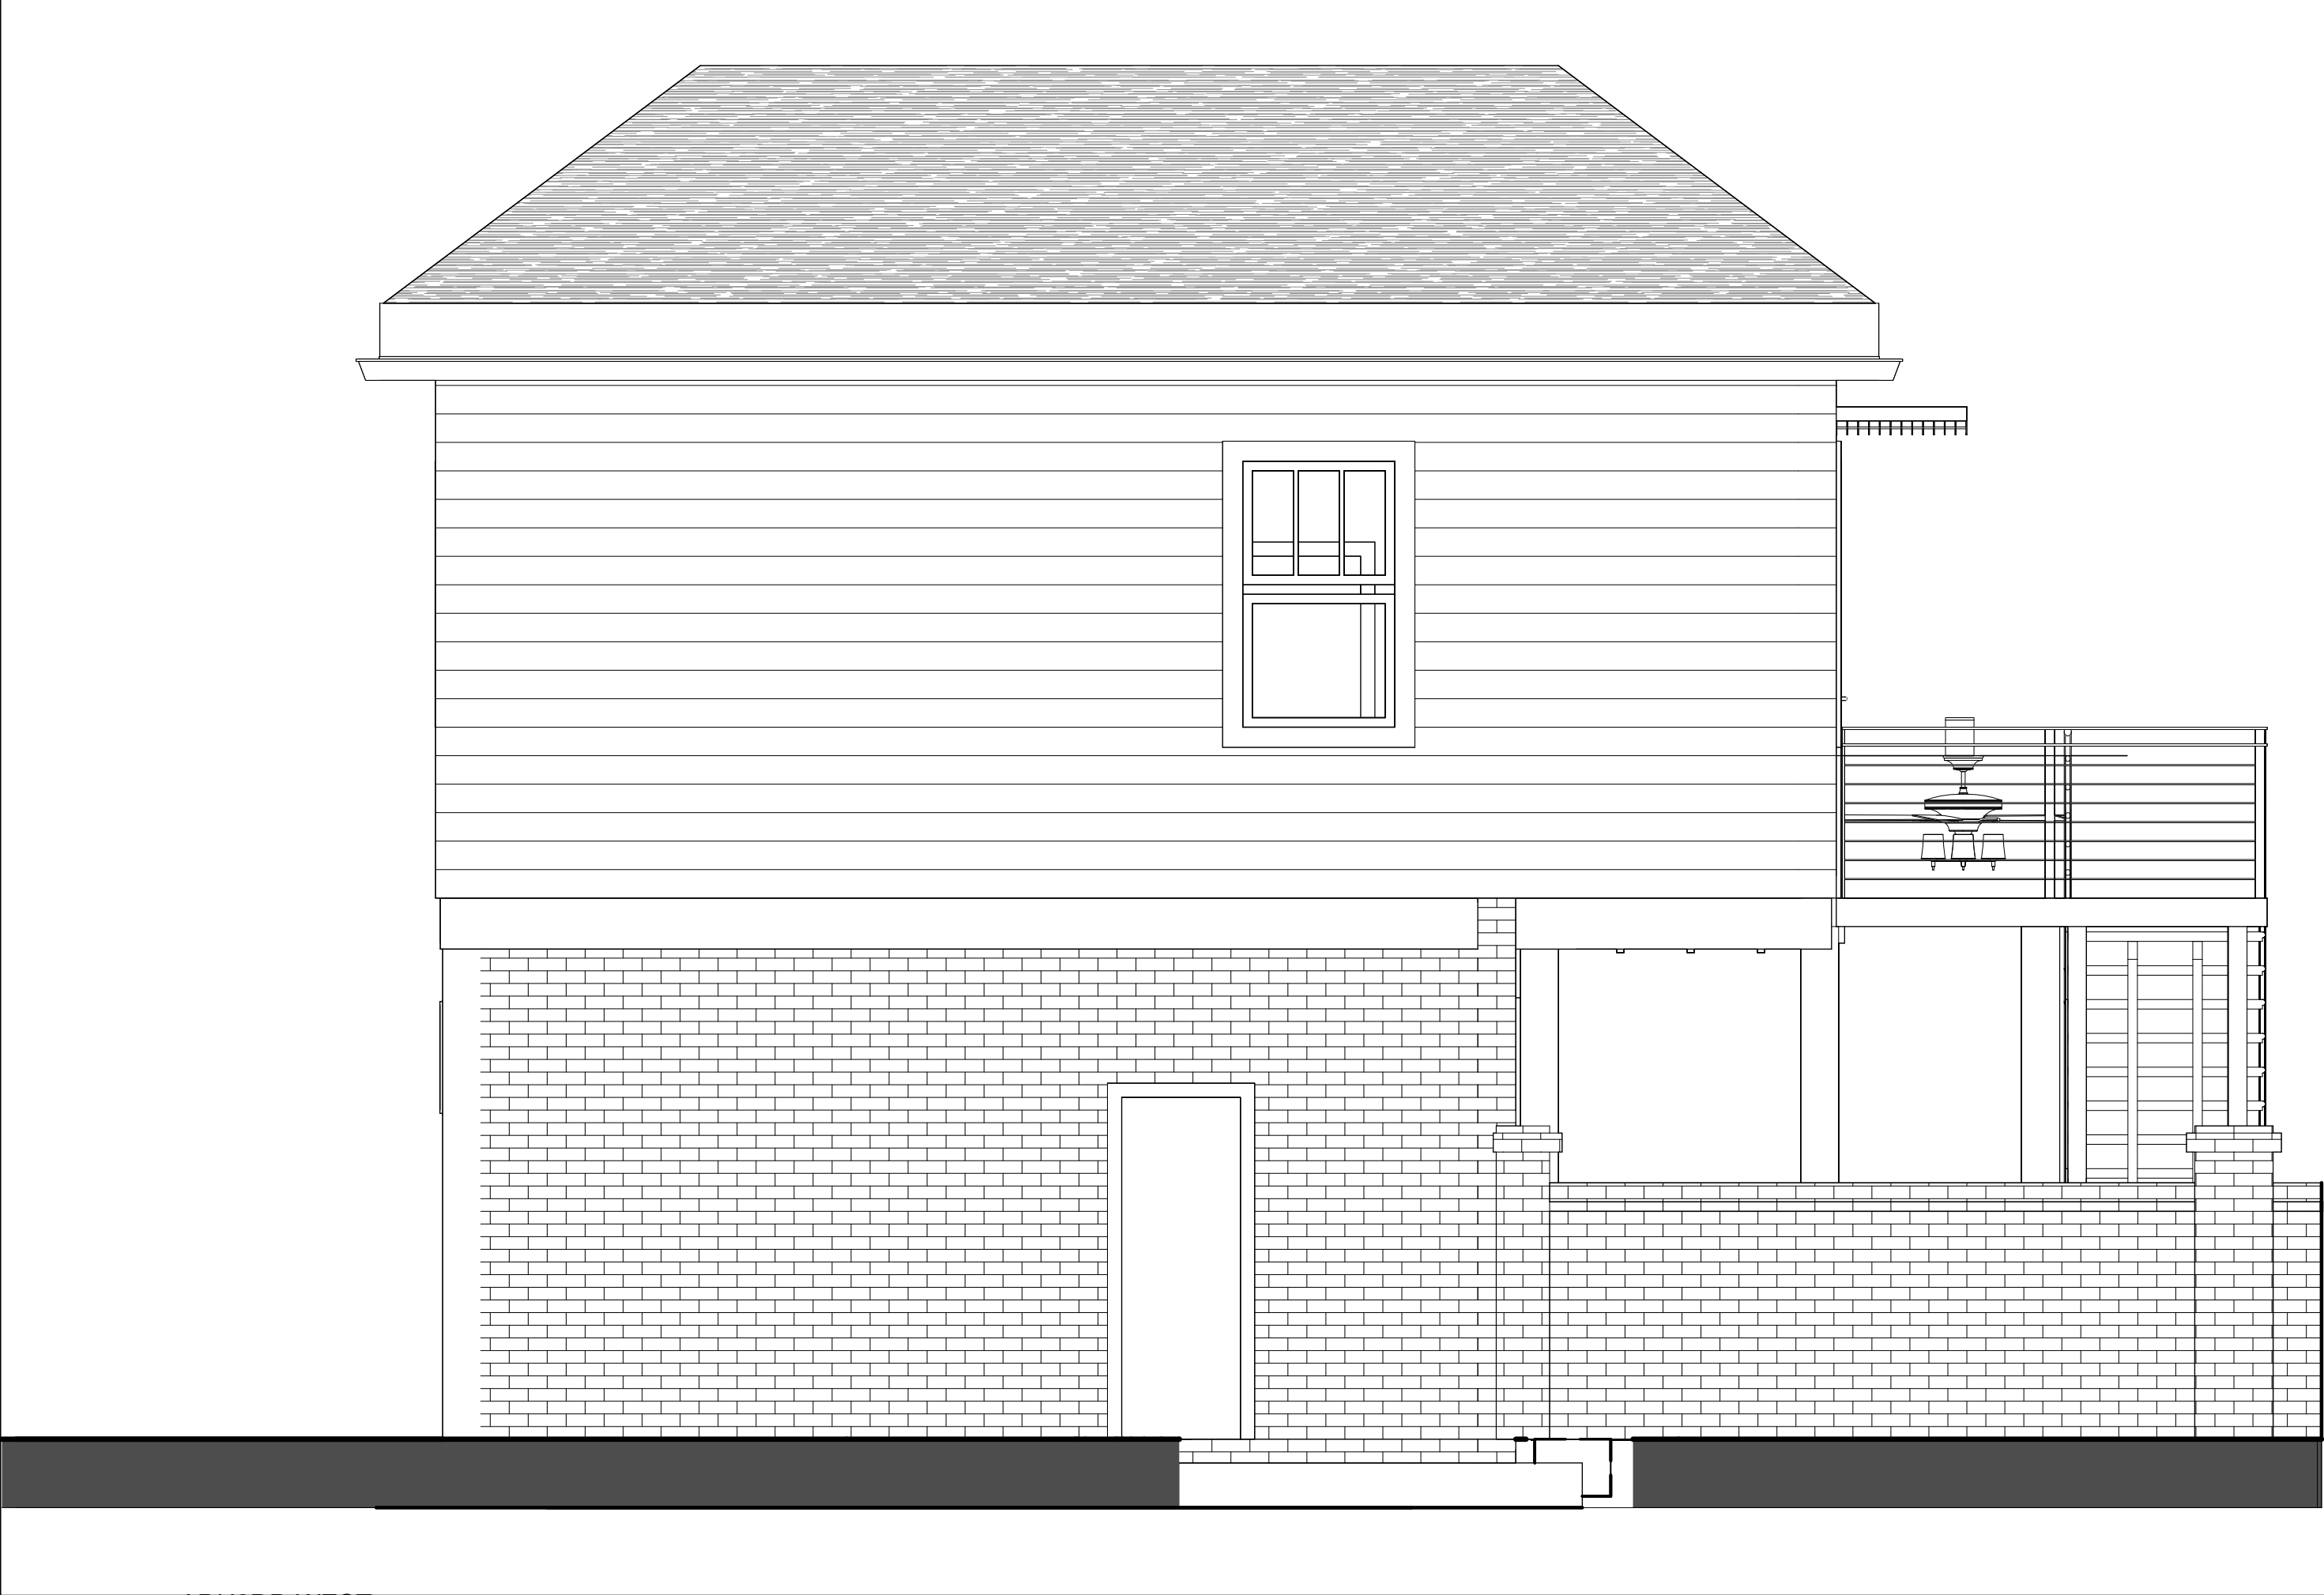

ADU_WEST-ELEV	
Project number	001
Date	Issue Date
Drawn by	Author
Checked by	Checker
Scale	

West 37th street
OPTION 1

ADU3DD WEST

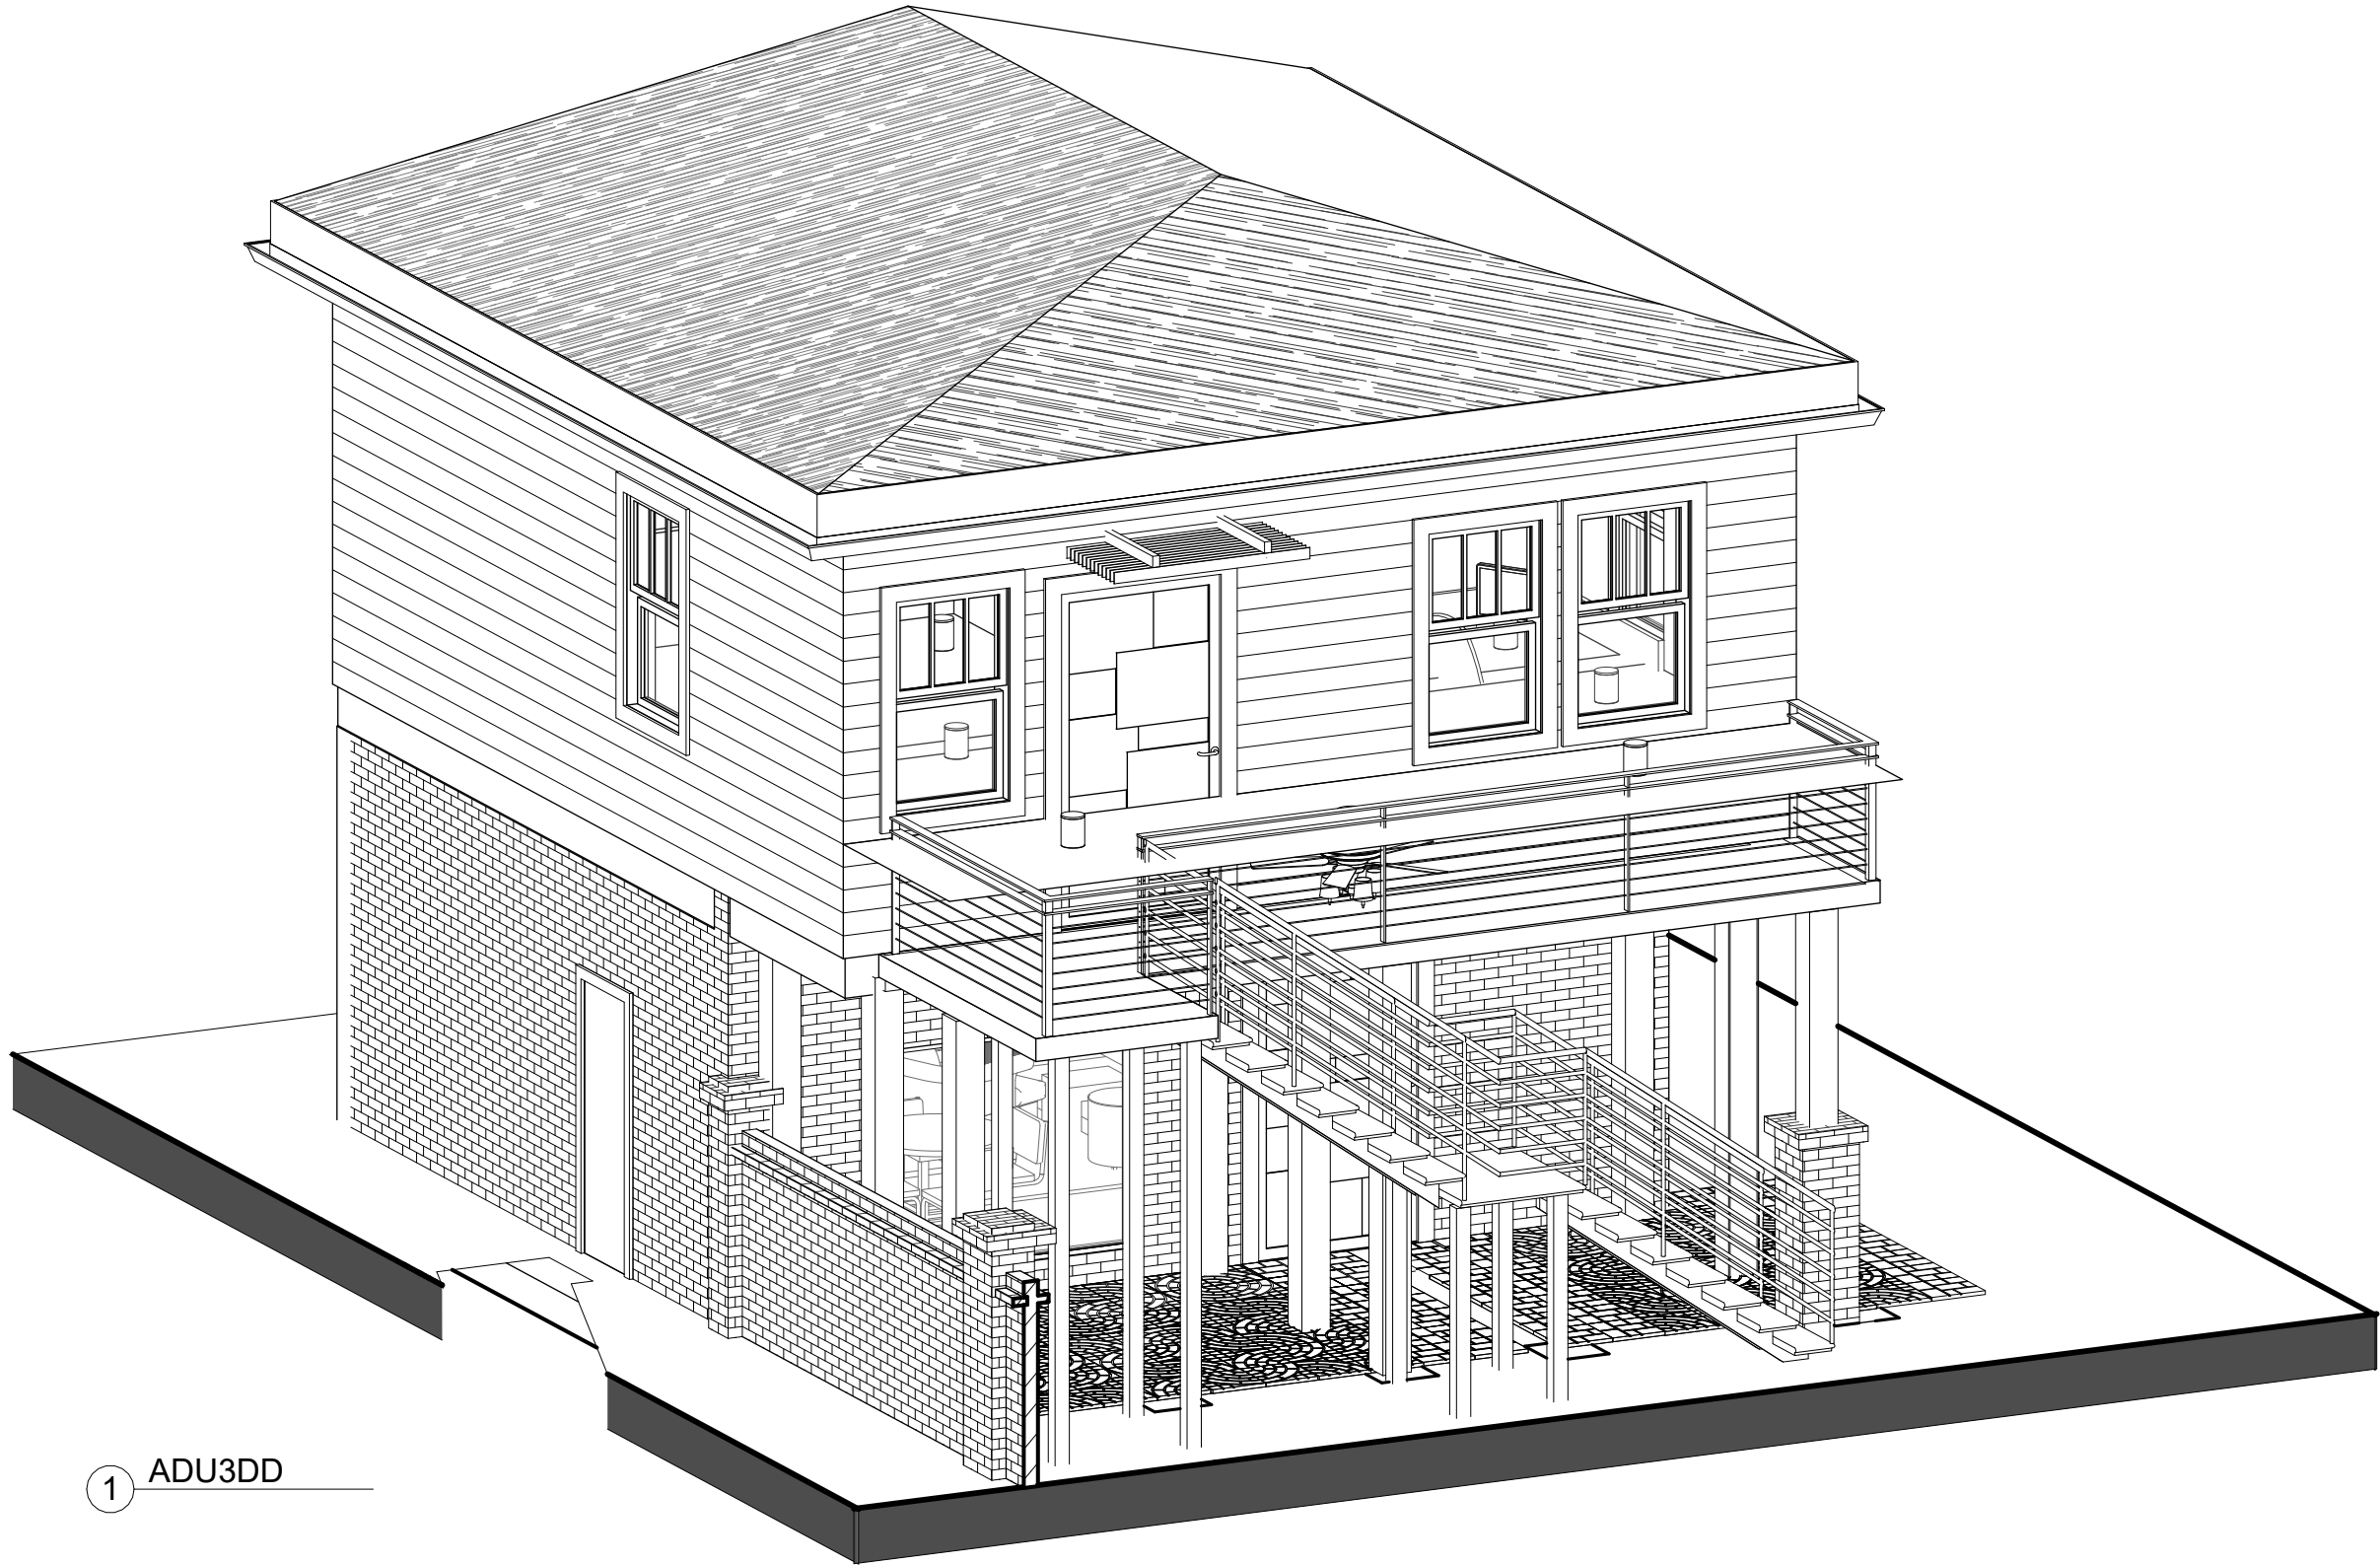

1 ADU3DD

ADU_3D

West 37th
street
OPTION 1

001

Project number

Date

Issue Date


Drawn by

Author

Checked by

Scale

A302 (1) (2)

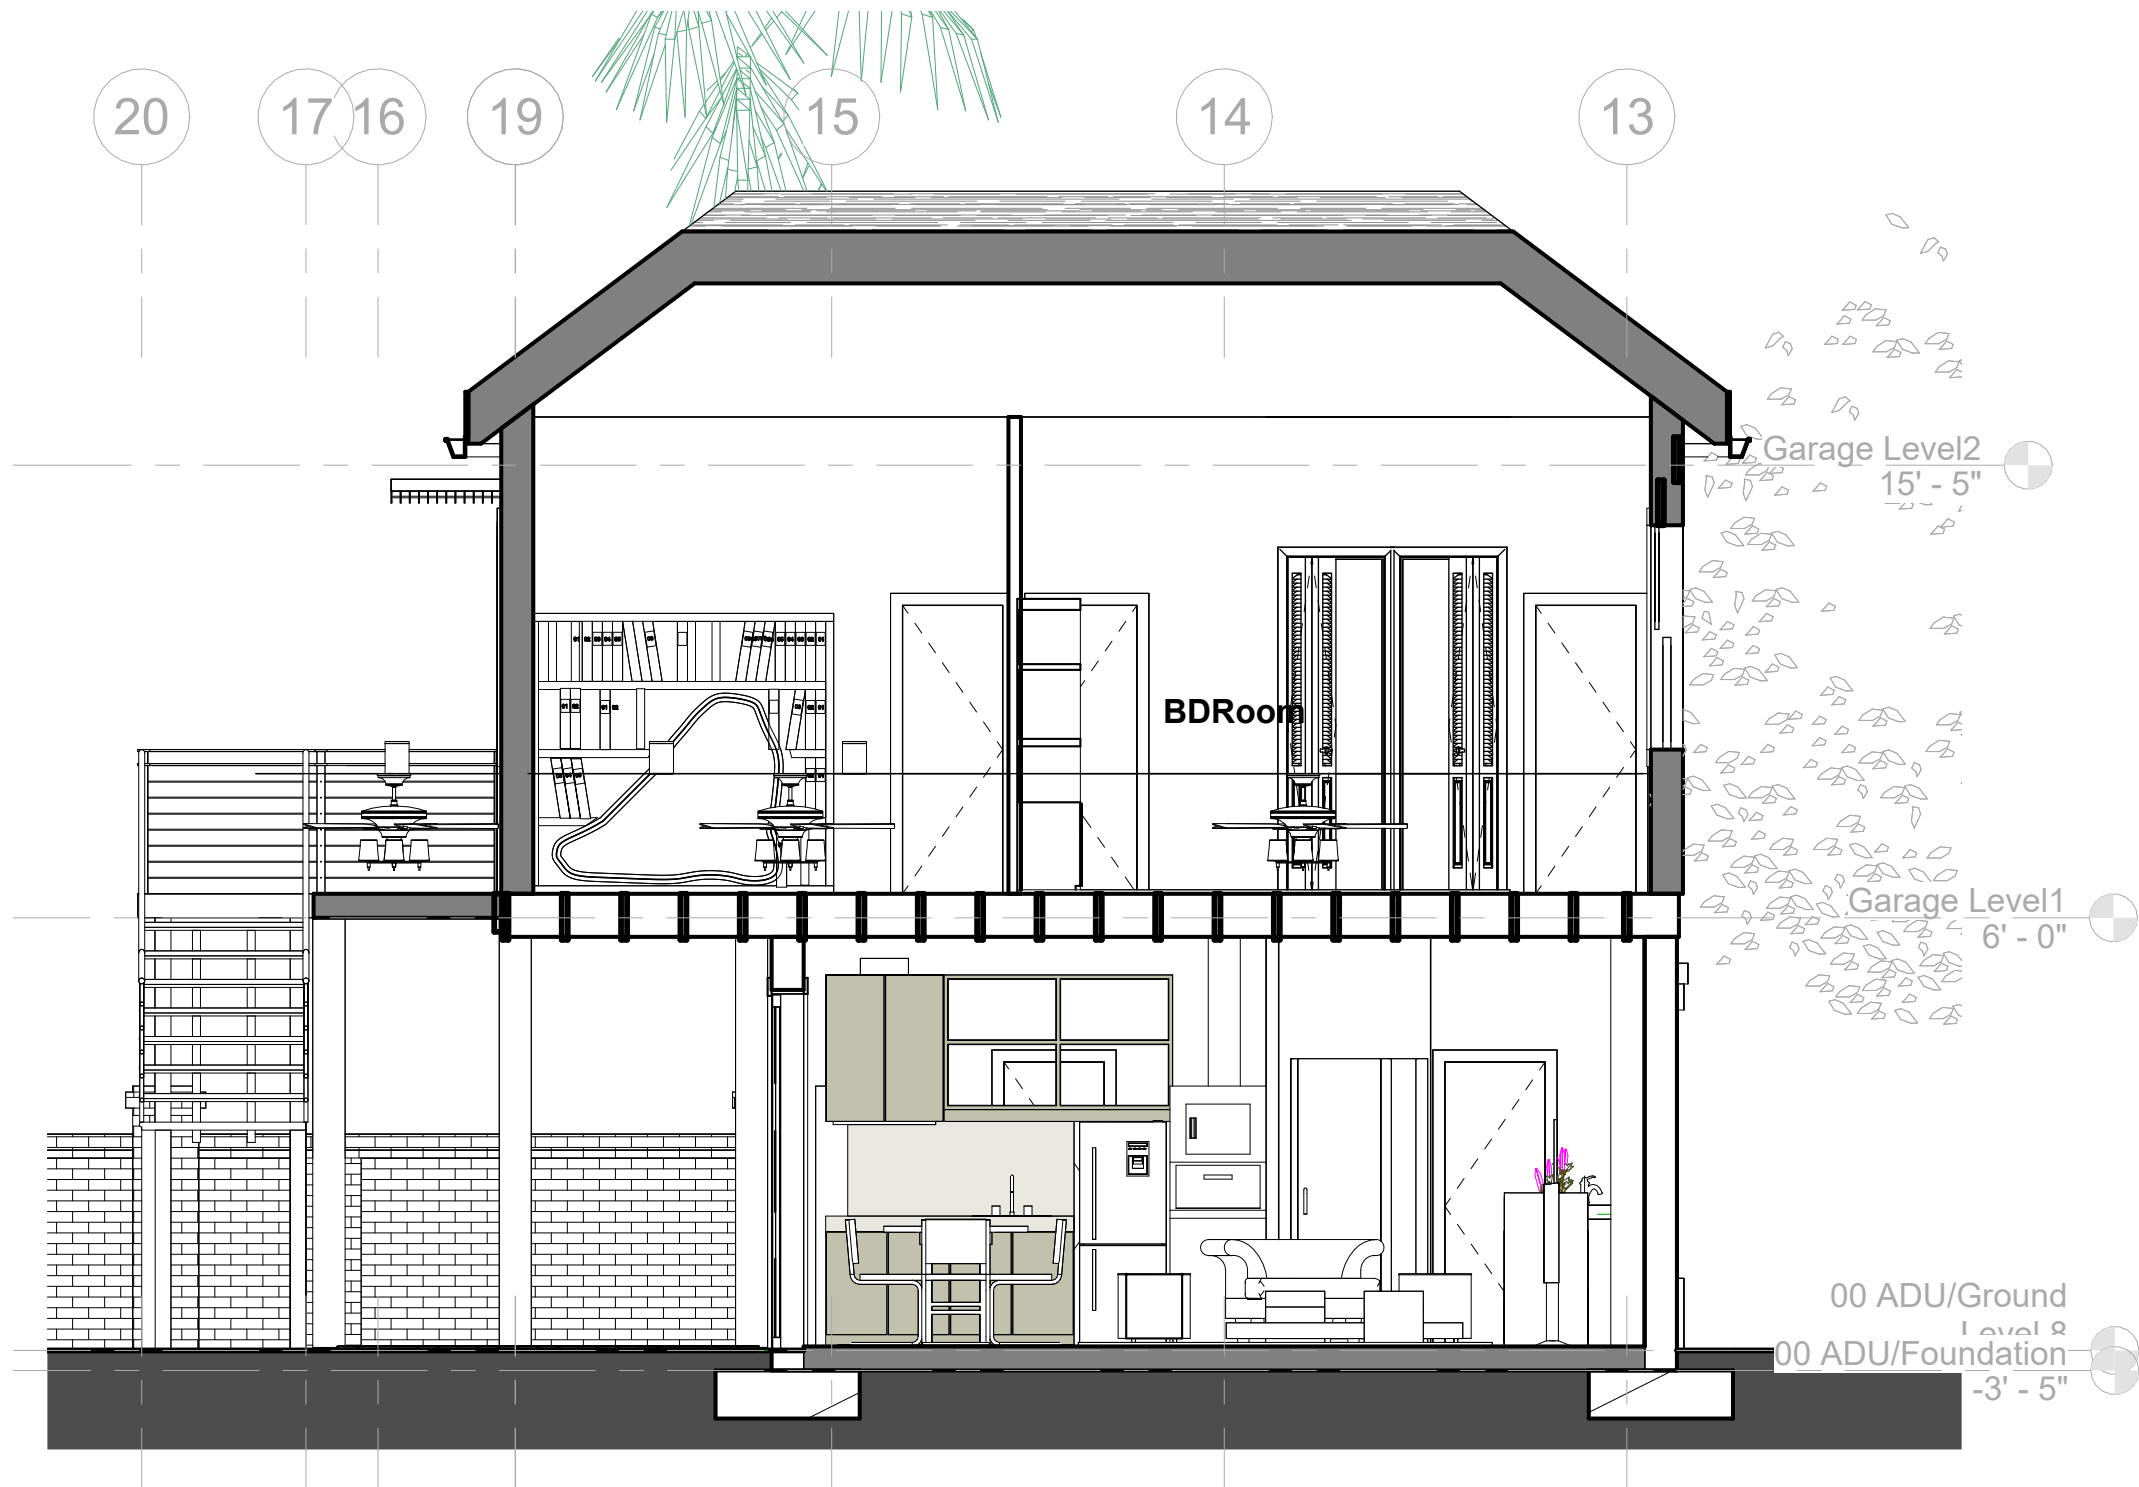

1 Garage/ADU Copy 1
1/4" = 1'-0"

ADU_SECTION

West 37th
street
OPTION 1

Project number	001
Date	Issue Date
Drawn by	Author
Checked by	Checker

Scale 1/4" = 1'-0"



West 37th
street
OPTION 1

ADU_SURVEY STICKS				
Project number	001	A304		
Date	Issue Date			
Drawn by	Author			
Checked by	Checker	Scale		



① 405-3D



② 405-3D2

West 37th
street
OPTION 1

405-3D's

Project number	001
Date	Issue Date
Drawn by	Author
Checked by	Checker

A801

Scale