



EAST 50TH STREET

EAST 49TH LANE

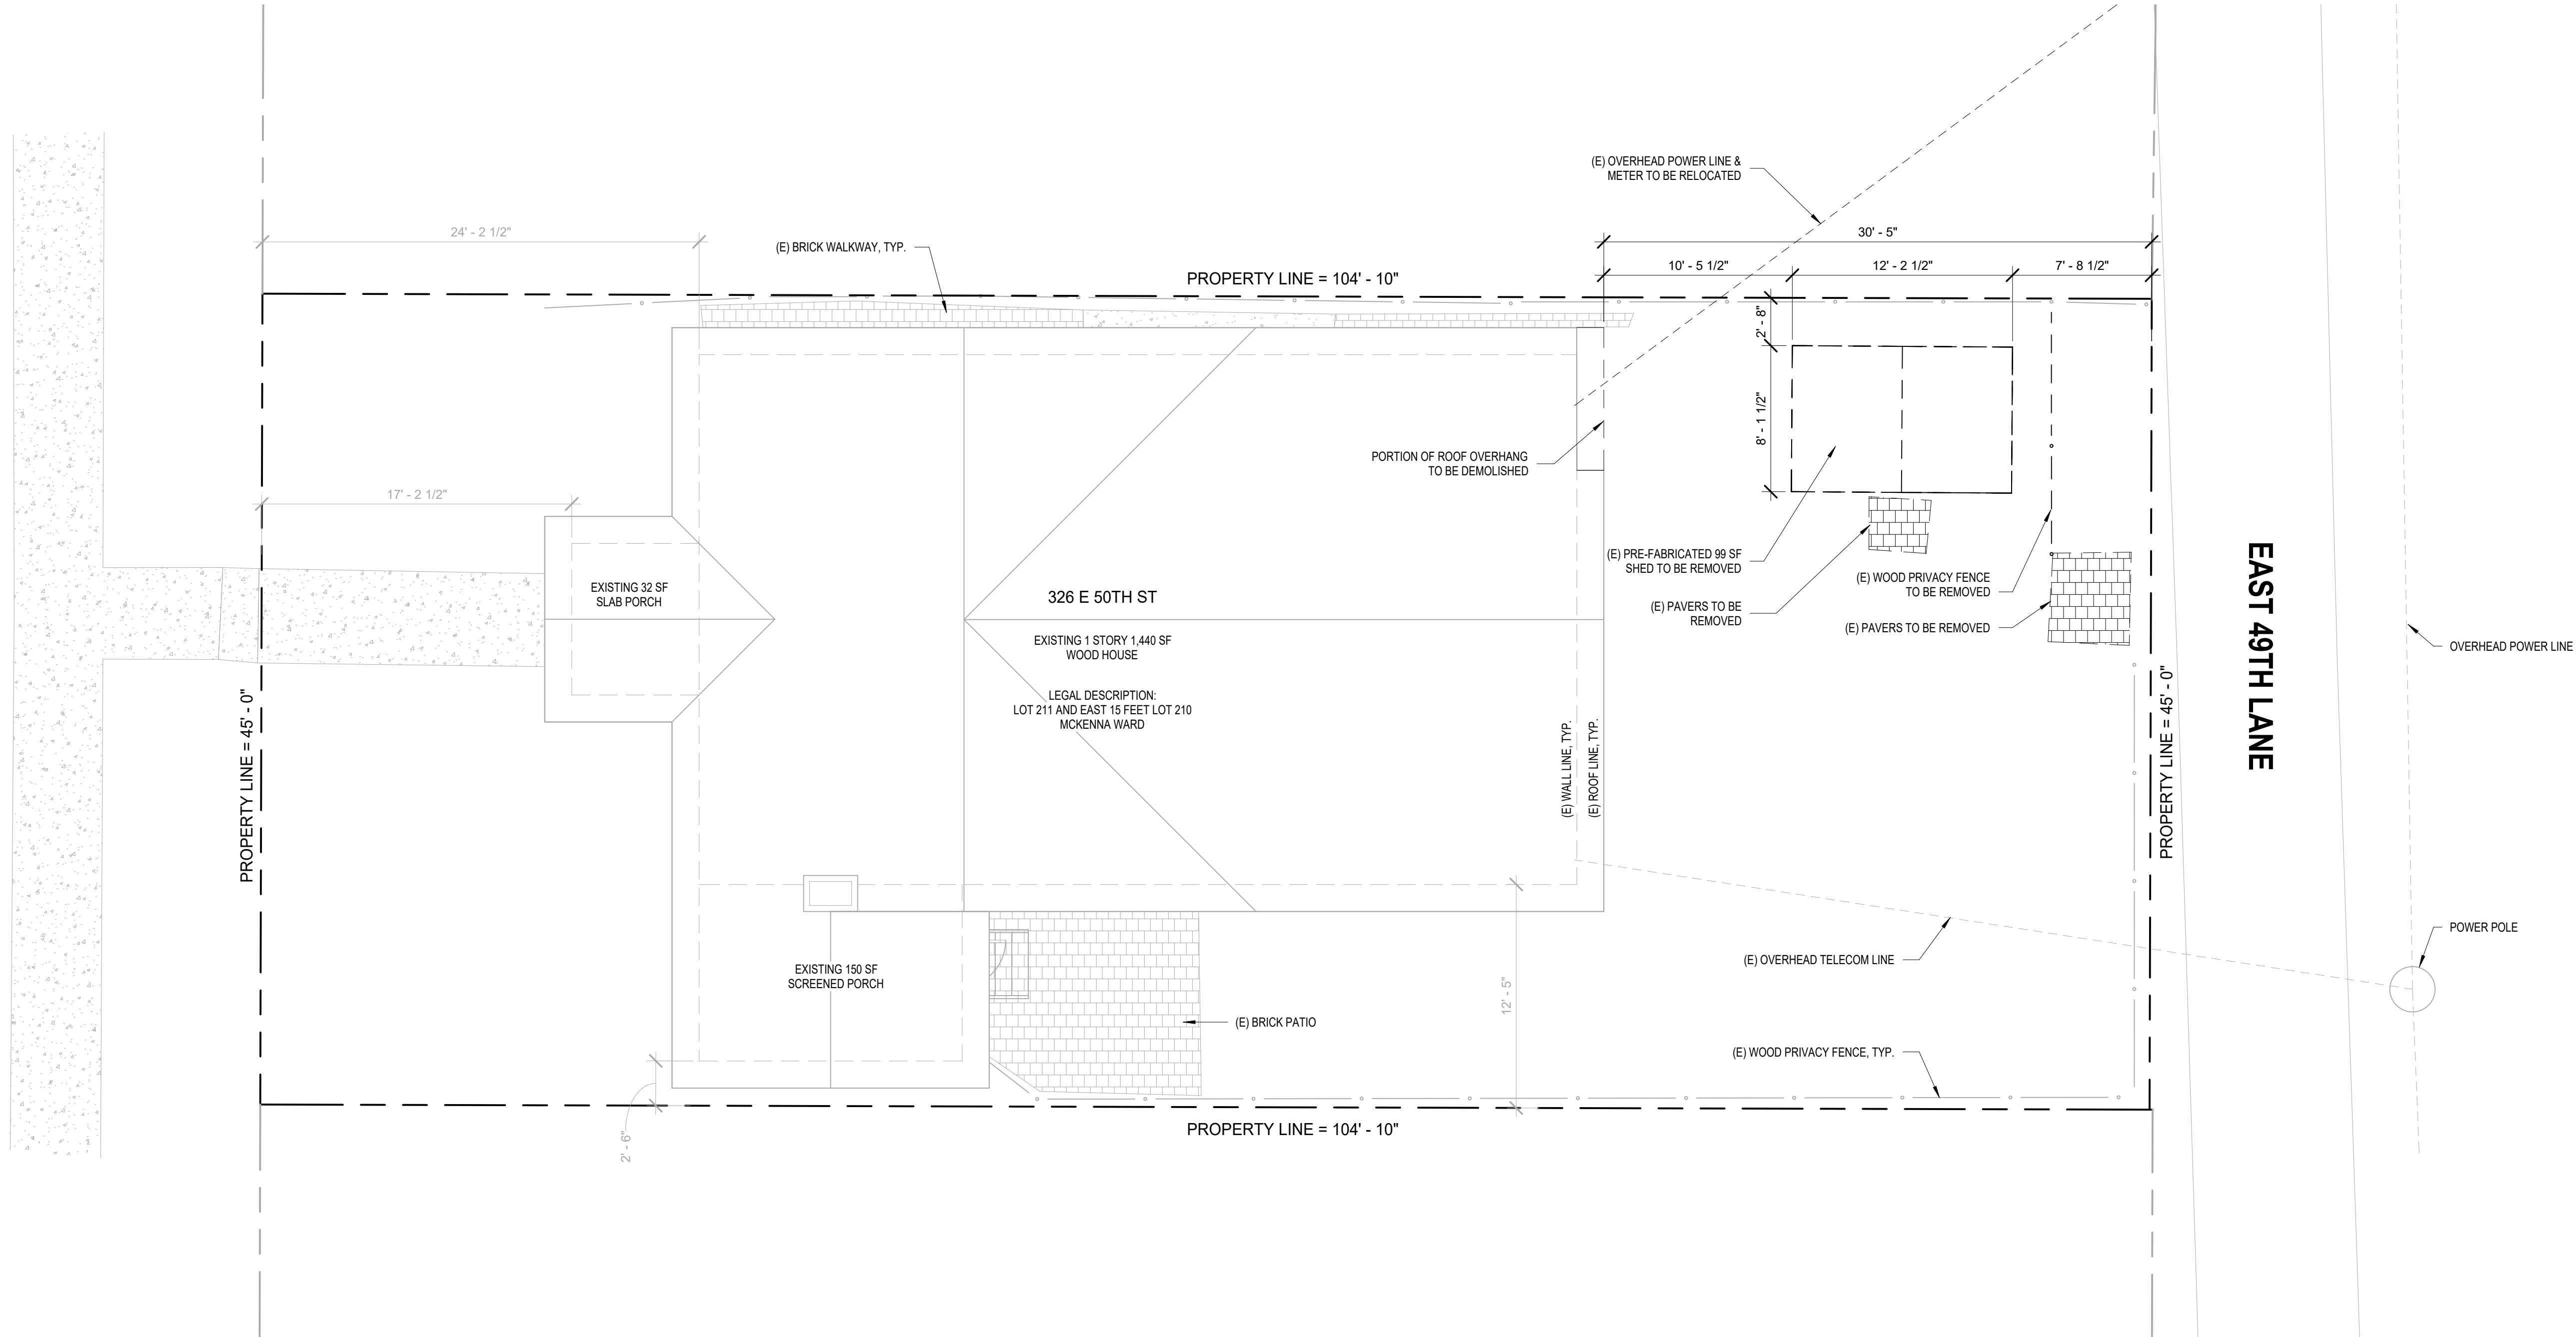

1 DEMOLITION SITE PLAN
3/16" = 1'-0"

 

DEMOLITION PLAN LEGEND

- EXISTING TO REMAIN
- EXISTING TO BE DEMOLISHED

BUILDING COVERAGE

EXISTING: 1,721 SF BUILDING / 4,717 SF LOT = 36% BUILDING COVERAGE
EXISTING + ADDITION: 1,984 SF BUILDING / 4,717 SF LOT = 42% BUILDING COVERAGE

COPYRIGHT & REPRODUCTION OF DRAWINGS This Drawing is the property of THOMAS KEANE ARCHITECT, LLC, and is not to be reproduced or copied in whole or in part. It is not to be used on any other project. Do not scale dimensions from prints. Plans and details are not always drawn to scale. Use dimensions given or consult the Architect for further clarification.

ARDSLEY PARK ADDITION
LAUREN BALL & THOMAS KEANE

326 E 50TH ST
SAVANNAH, GA 31405

DEMOLITION SITE PLAN

DRAWING NUMBER


D0.01

REVISIONS:


JOB NO. 2601
DATE: 08/14/2026

TKA
326 E 50TH ST.
SAVANNAH, GA 31405
T: 843-812-0812

EAST 50TH STREET

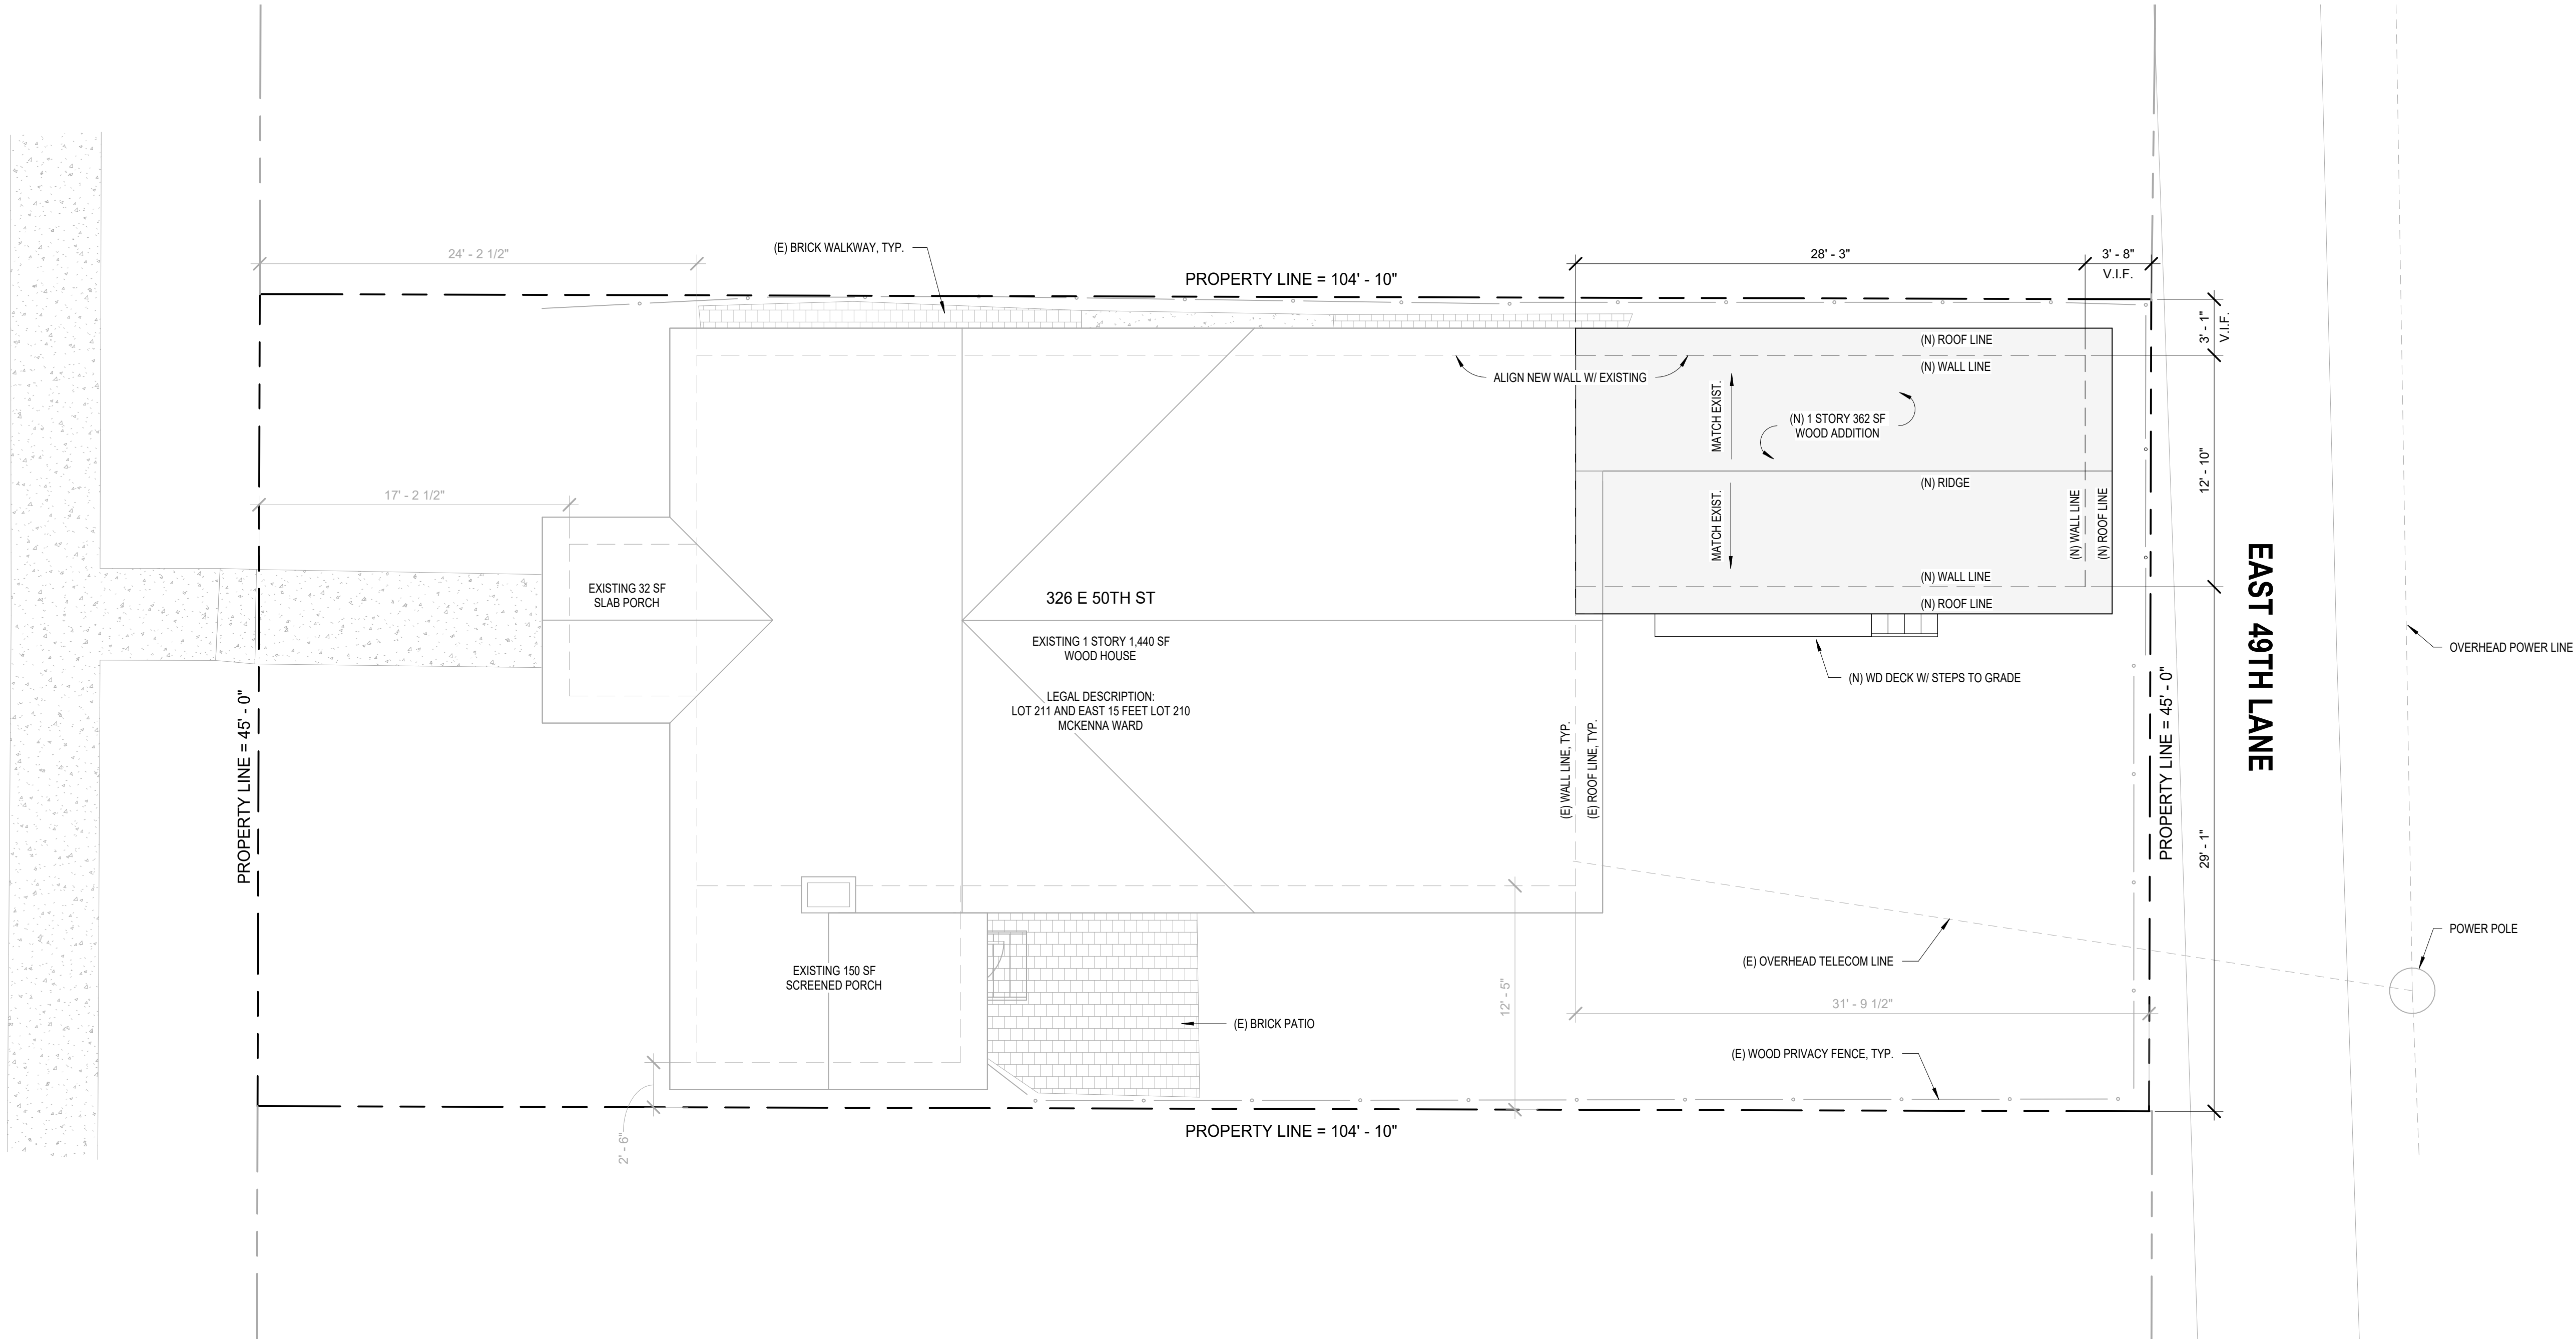

1 ARCHITECTURAL SITE PLAN
3/16" = 1'-0"

 

PLAN LEGEND

- EXISTING TO REMAIN
- NEW CONSTRUCTION

BUILDING COVERAGE

EXISTING: 1,721 SF BUILDING / 4,717 SF LOT = 36% BUILDING COVERAGE

EXISTING + ADDITION: 1,984 SF BUILDING / 4,717 SF LOT = 42% BUILDING COVERAGE

ZONING BOARD OF APPEALS APPLICATION

TKA
326 E 50TH ST.
SAVANNAH, GA 31405
T. 843-812-0812


REVISIONS: ▴

JOB NO. 2601
DATE: 08/14/2026


ARDSLEY PARK ADDITION
LAUREN BALL & THOMAS KEANE
326 E 50TH ST
SAVANNAH, GA 31405
ARCHITECTURAL SITE PLAN

DRAWING NUMBER

A0.01

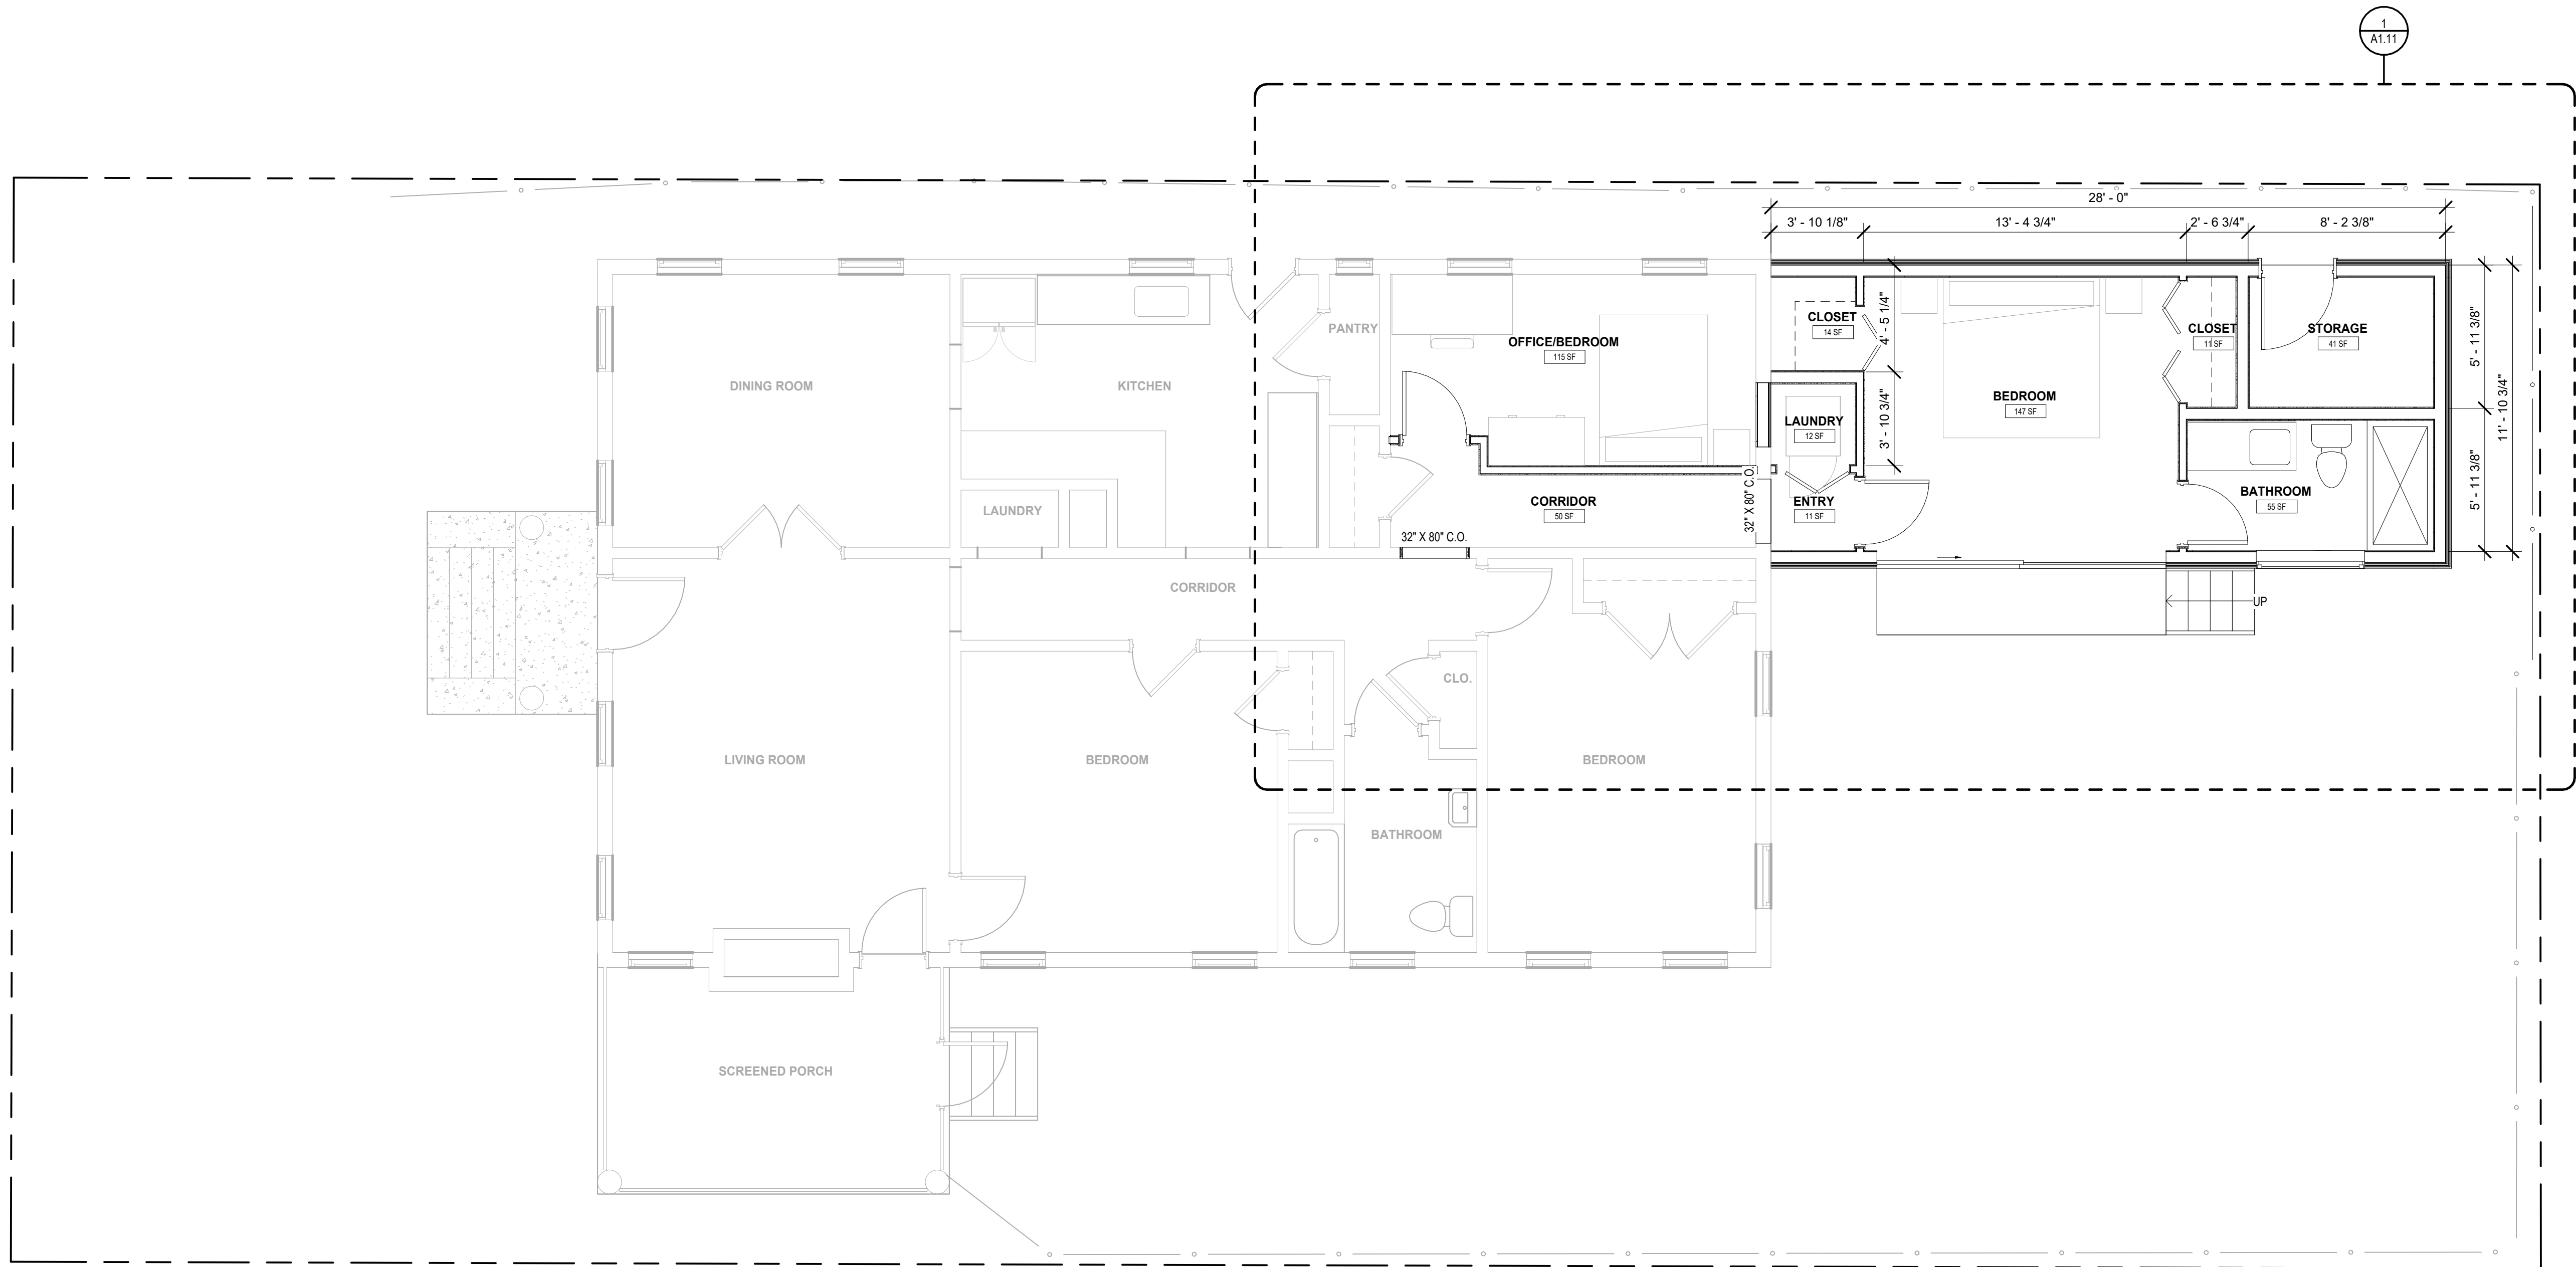

1 OVERALL FLOOR PLAN
1/4" = 1'-0"

 

- PLAN LEGEND
- EXISTING TO REMAIN
 - NEW CONSTRUCTION

COPYRIGHT & REPRODUCTION OF DRAWINGS This Drawing is the property of THOMAS KEANE ARCHITECT, LLC, and is not to be used on any other project. Do not scale dimensions from prints. Plans and details are not always drawn to scale. Use dimensions given or consult the Architect for further clarification.

ARDSLEY PARK ADDITION
LAUREN BALL & THOMAS KEANE
326 E 50TH ST
SAVANNAH, GA 31405

OVERALL FLOOR PLAN


DRAWING NUMBER

A1.01


REVISIONS:

JOB NO. 2601
DATE: 08/14/2026


TKA
326 E 50TH ST.
SAVANNAH, GA 31405
T: 843-812-0812

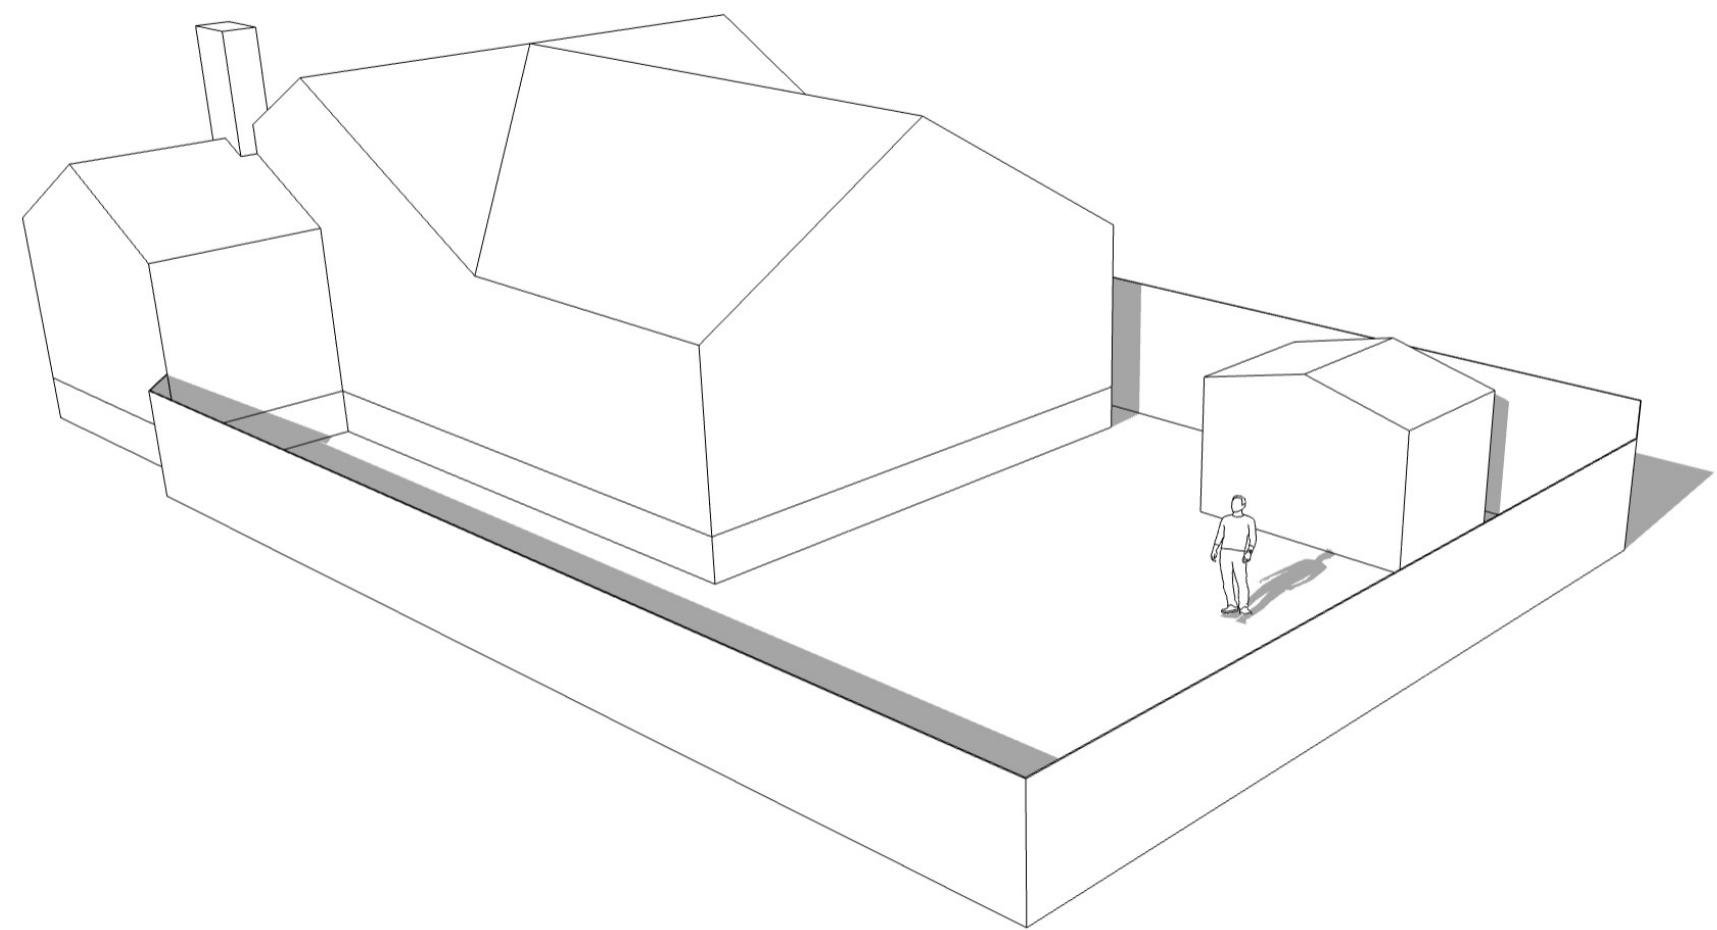


EXISTING

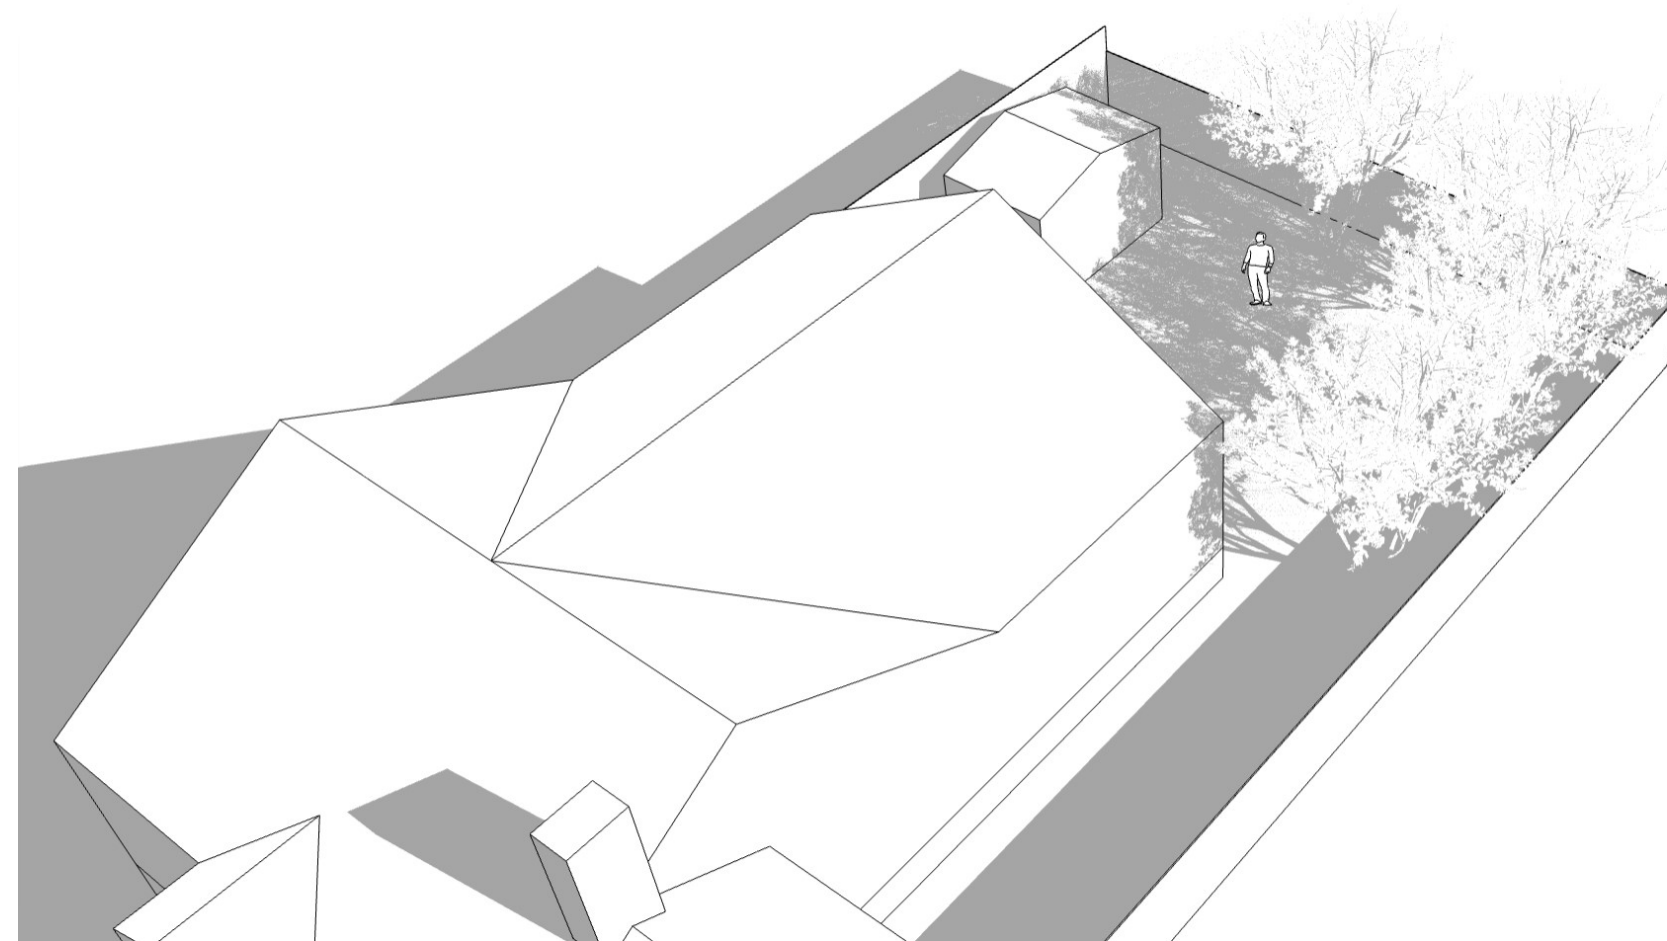


EXISTING

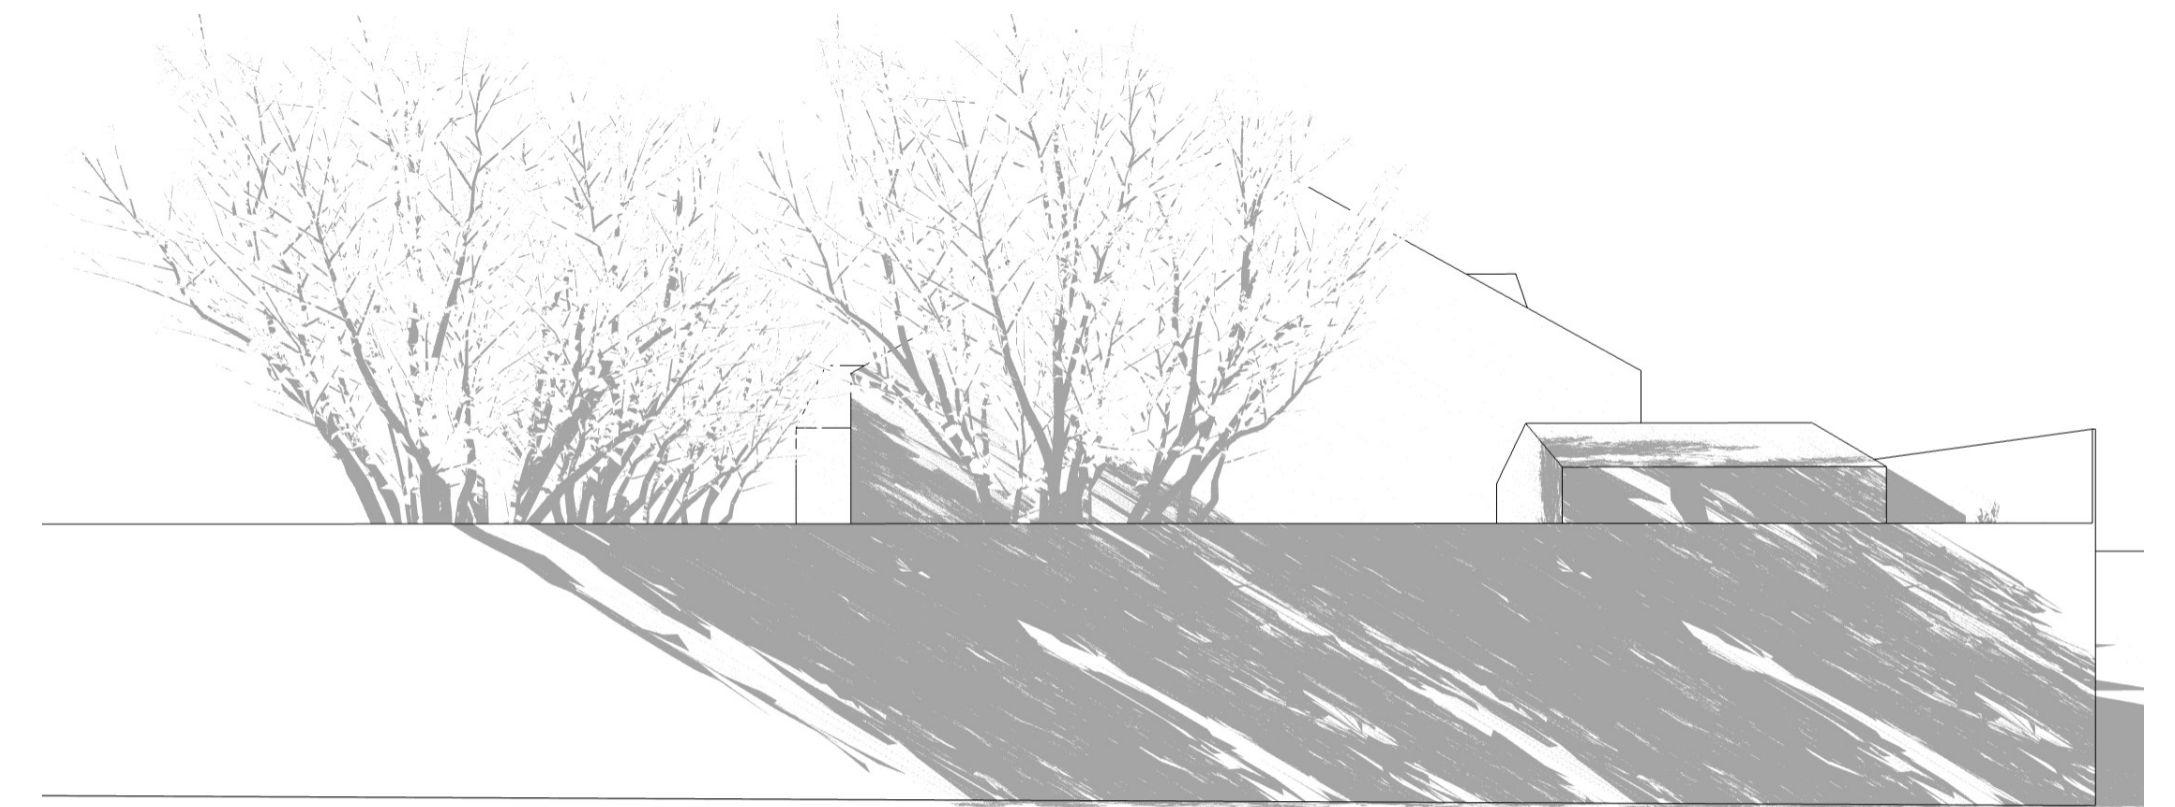


EXISTING

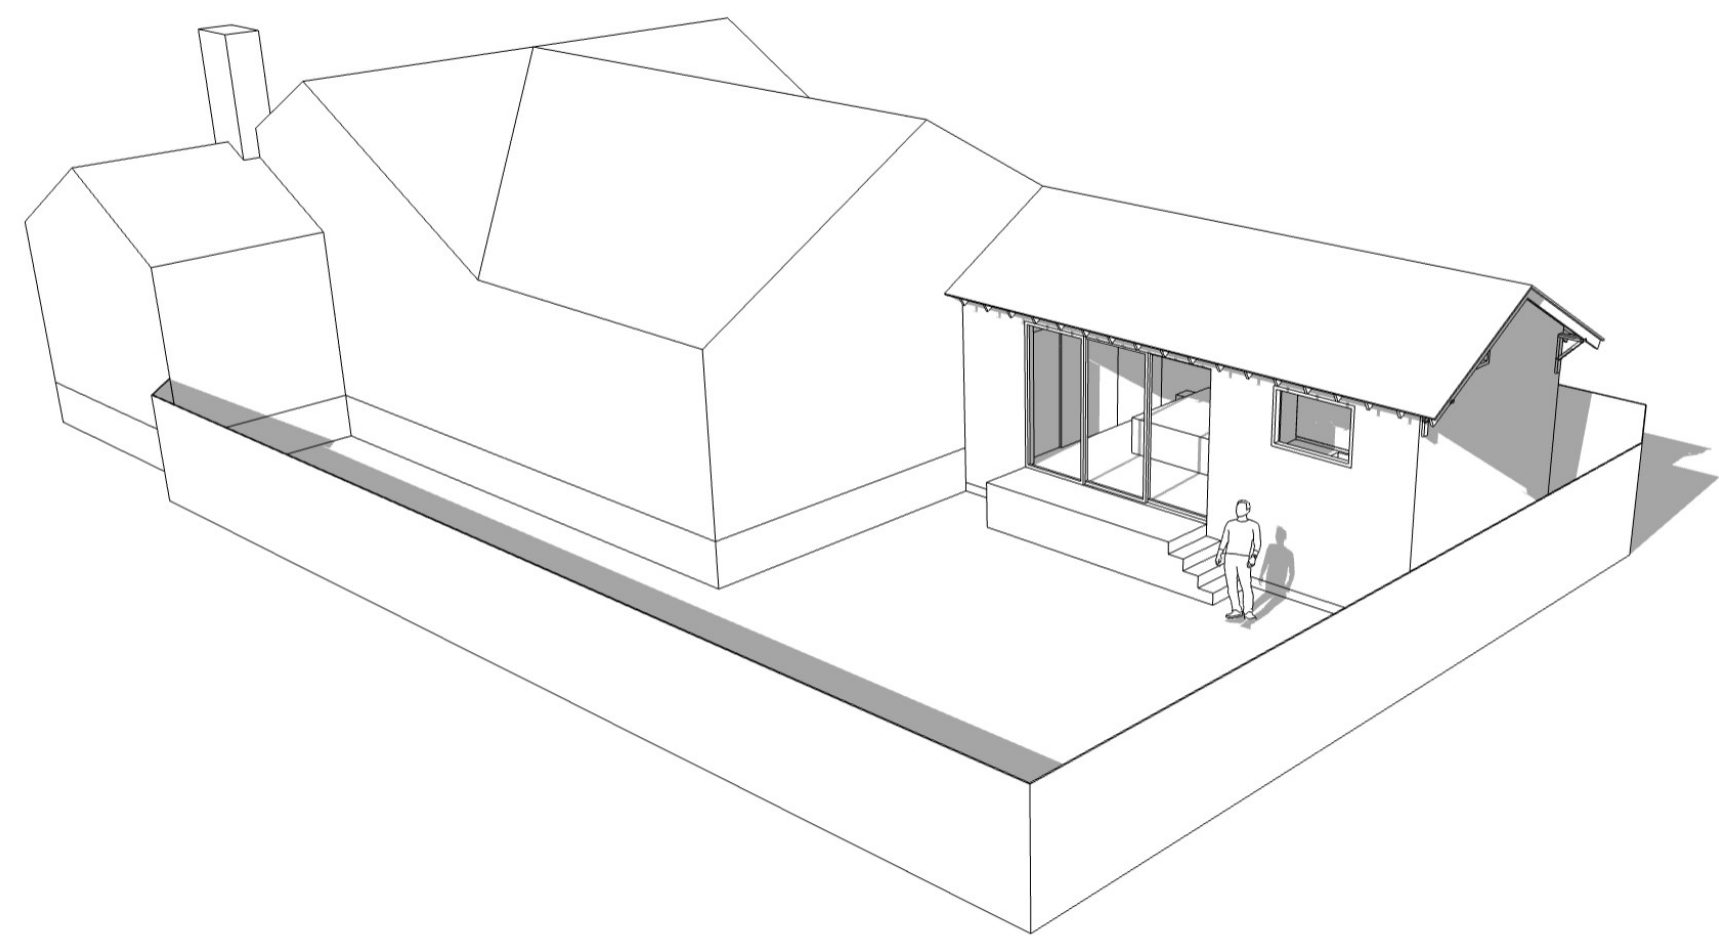

ADDITION

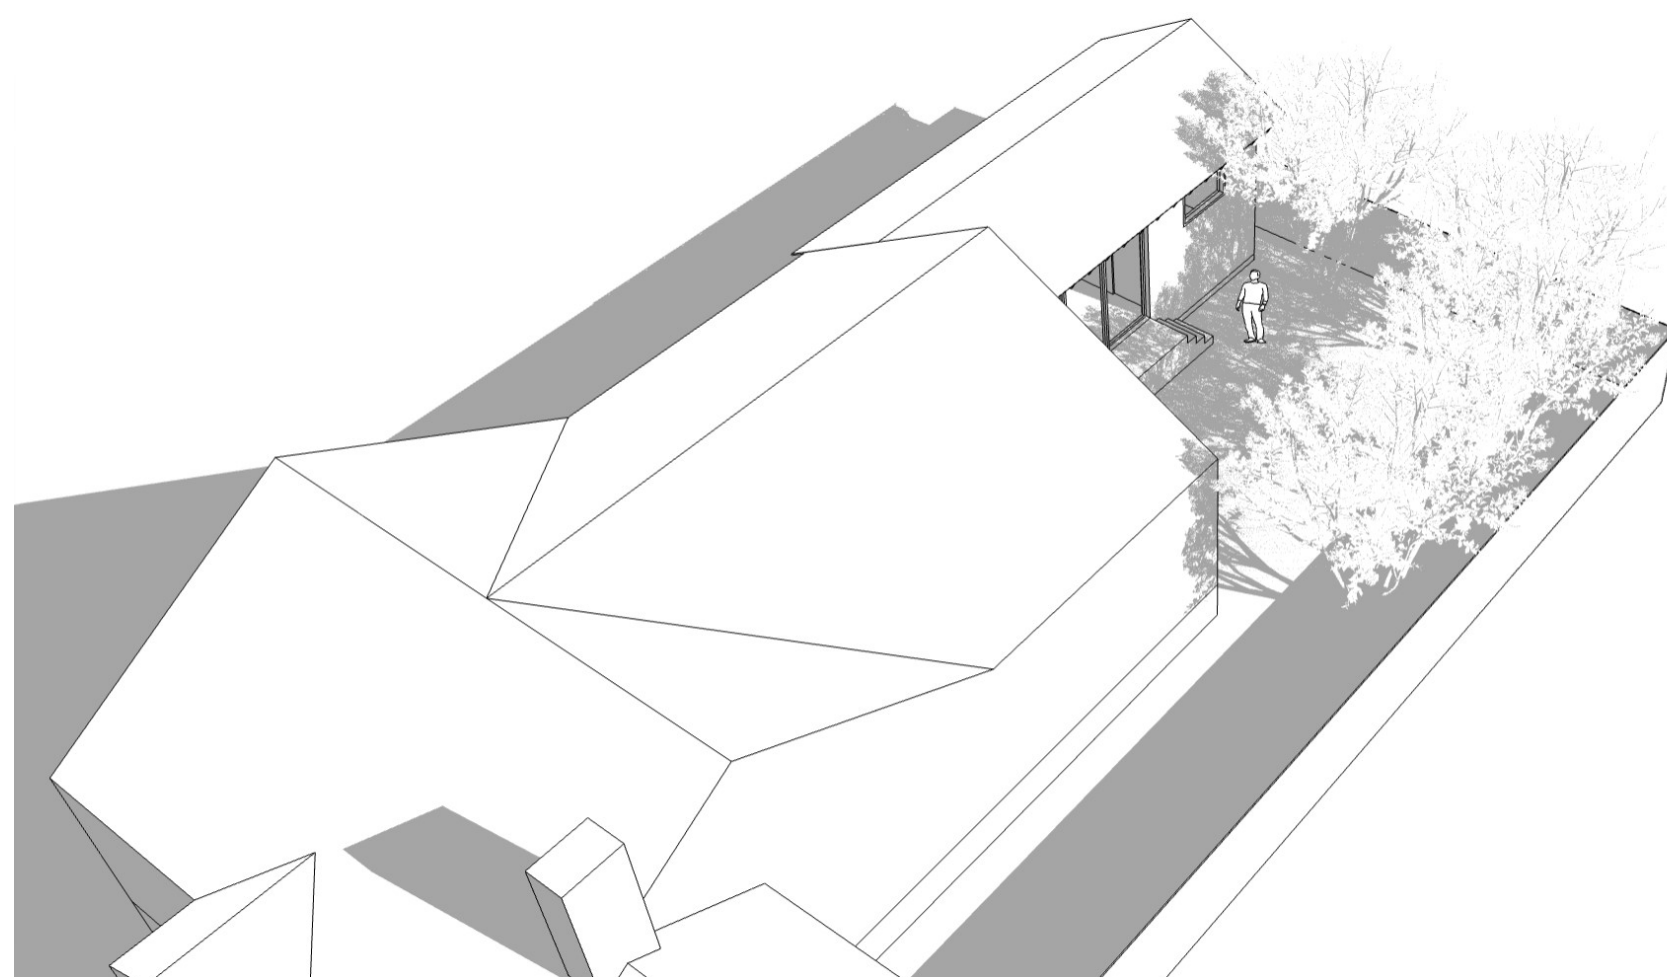

ADDITION

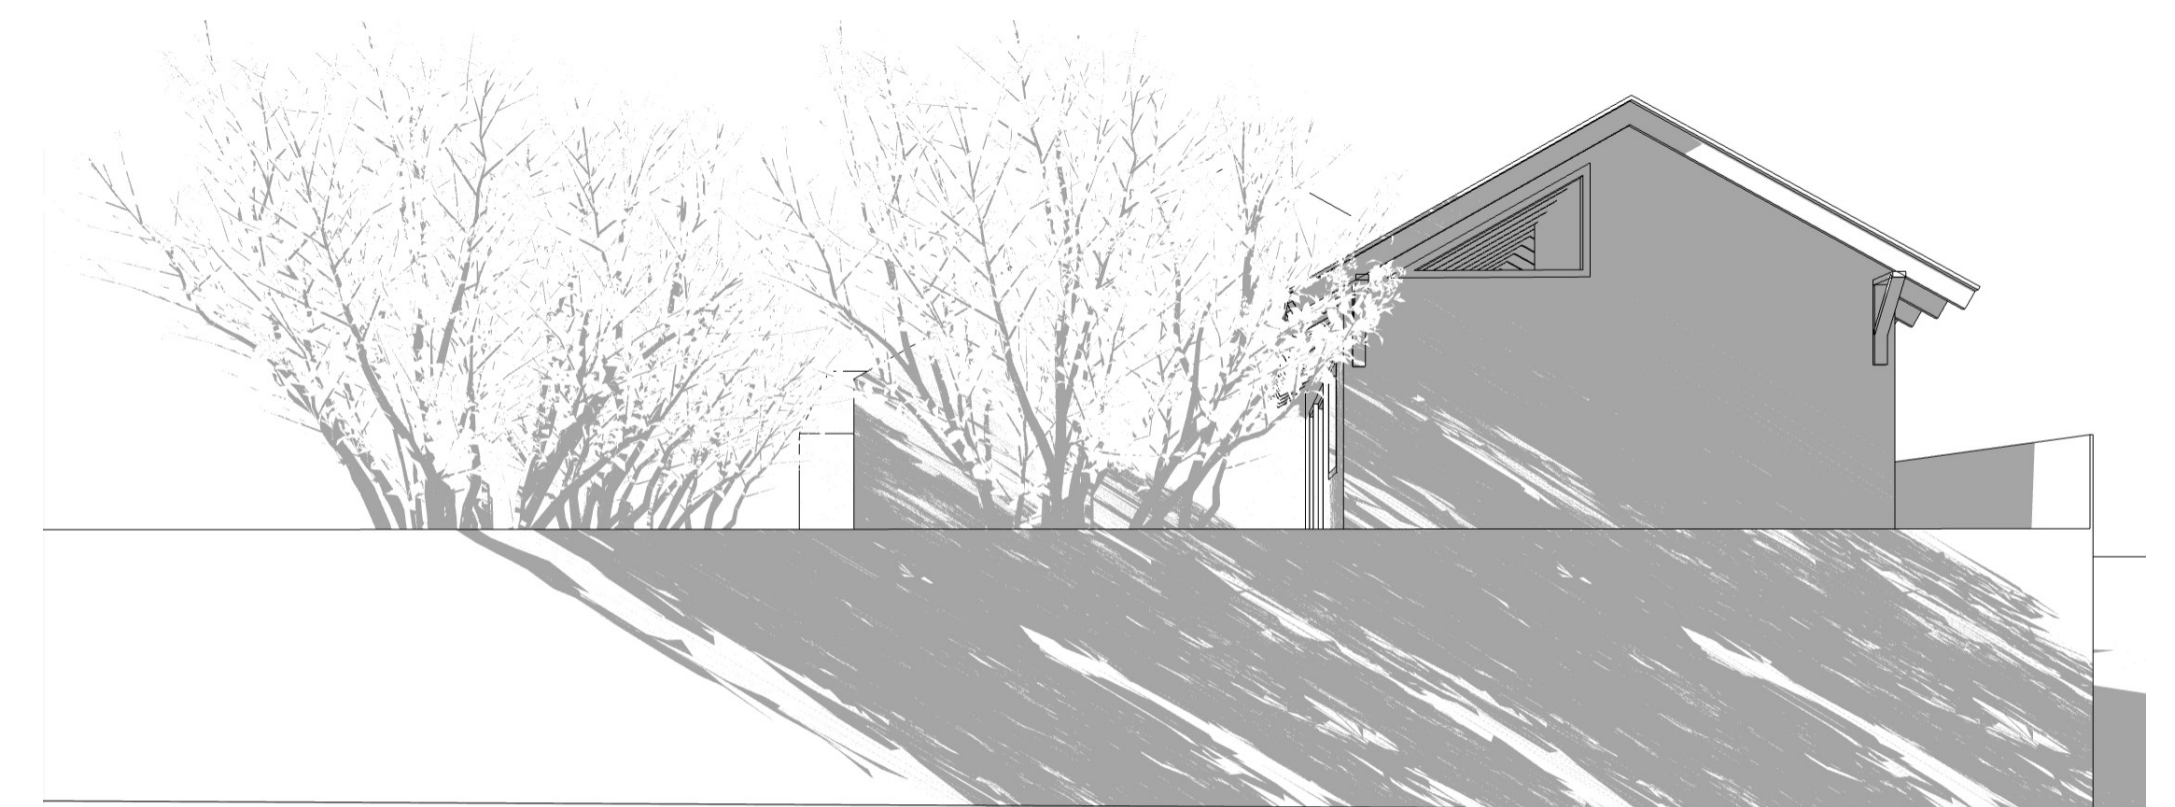

ADDITION

