



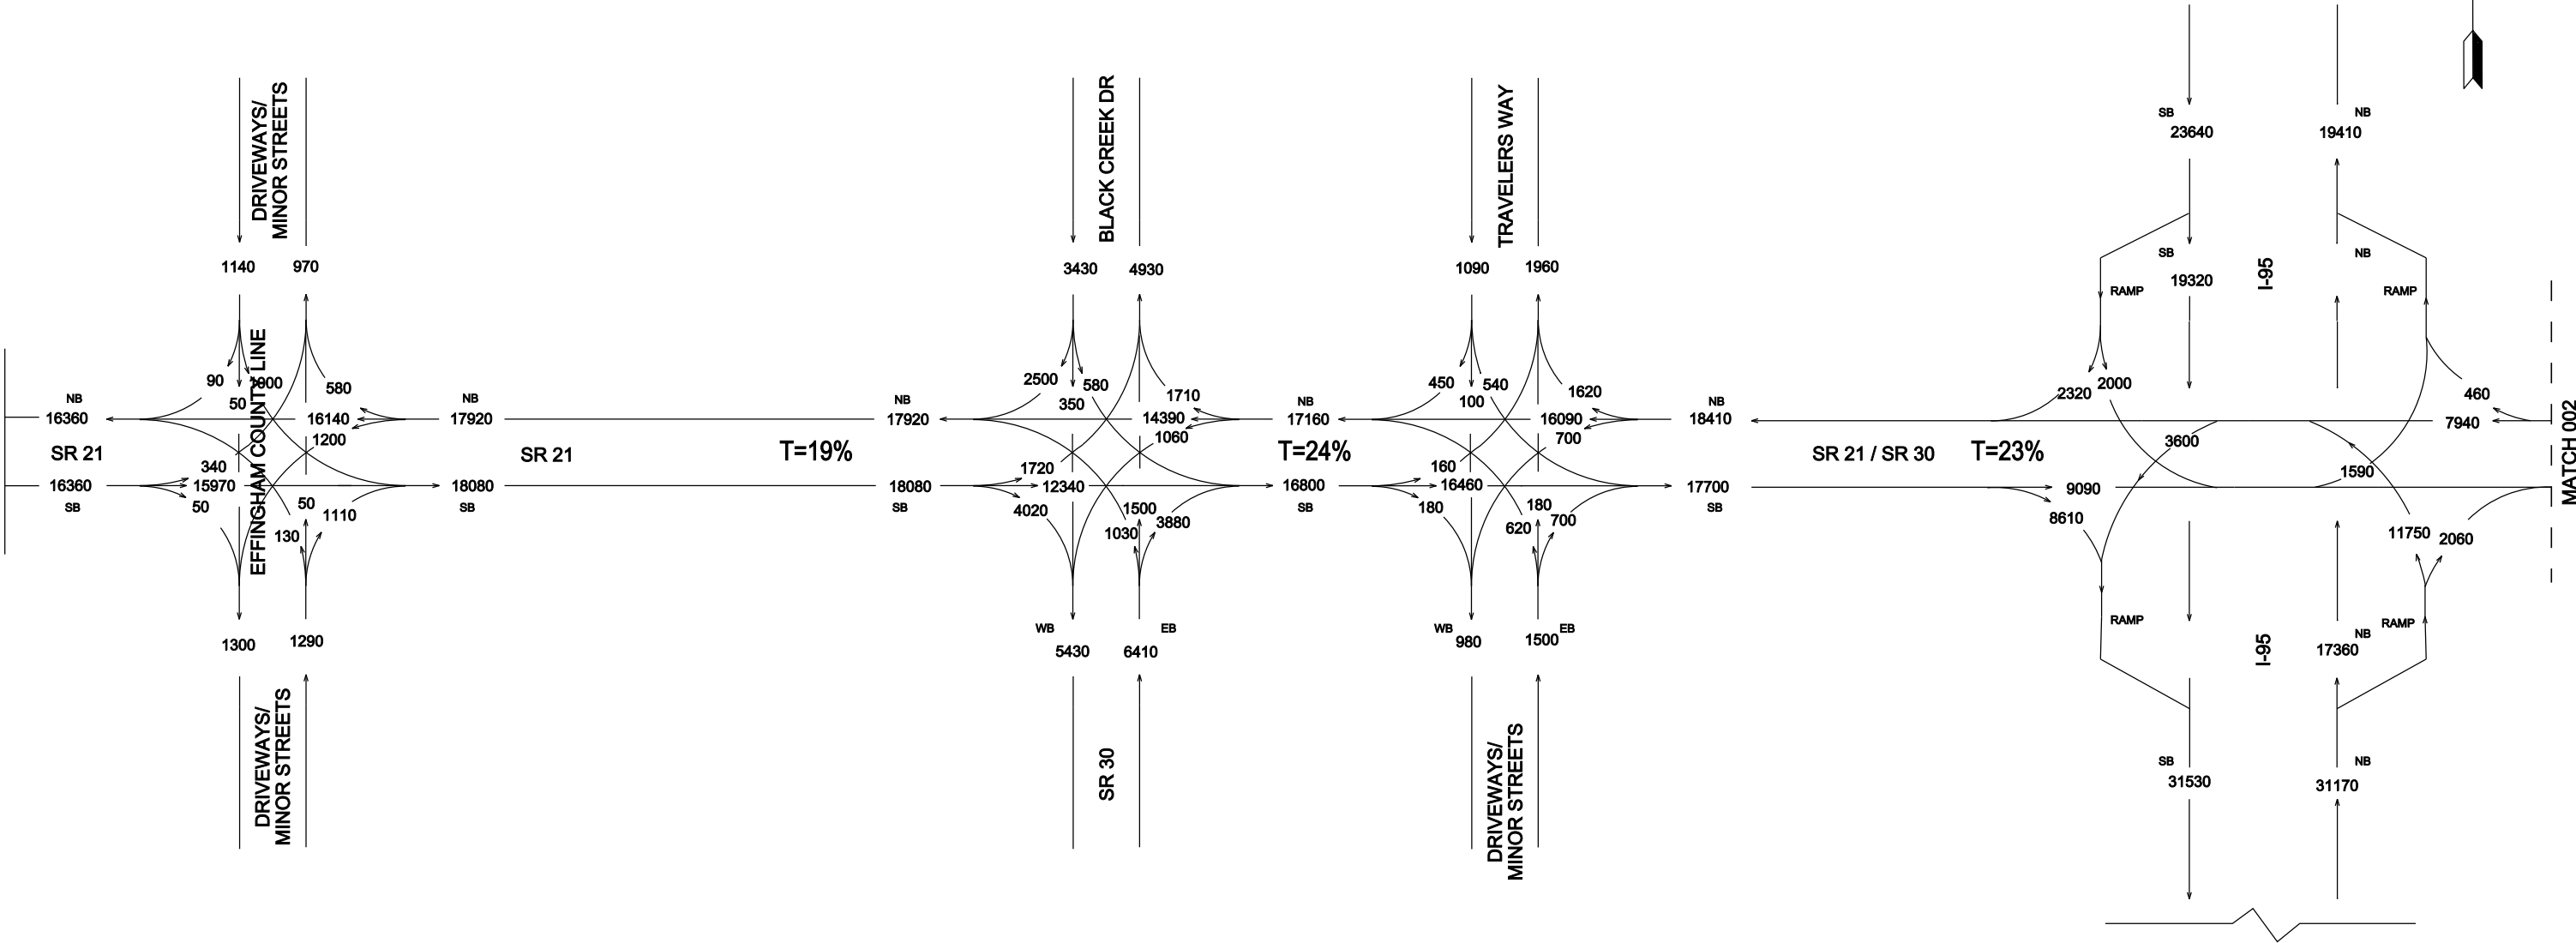

# **Appendix J**

# **Traffic Flow Diagrams**

**SR 21 Corridor Study**  
**Phase I Final Report**

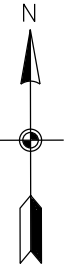

SR 21 CORRIDOR STUDY


TRAFFIC FLOW DIAGRAM

EXISTING

2010

AVERAGE DAILY TRAFFIC

AUGUST, 2013

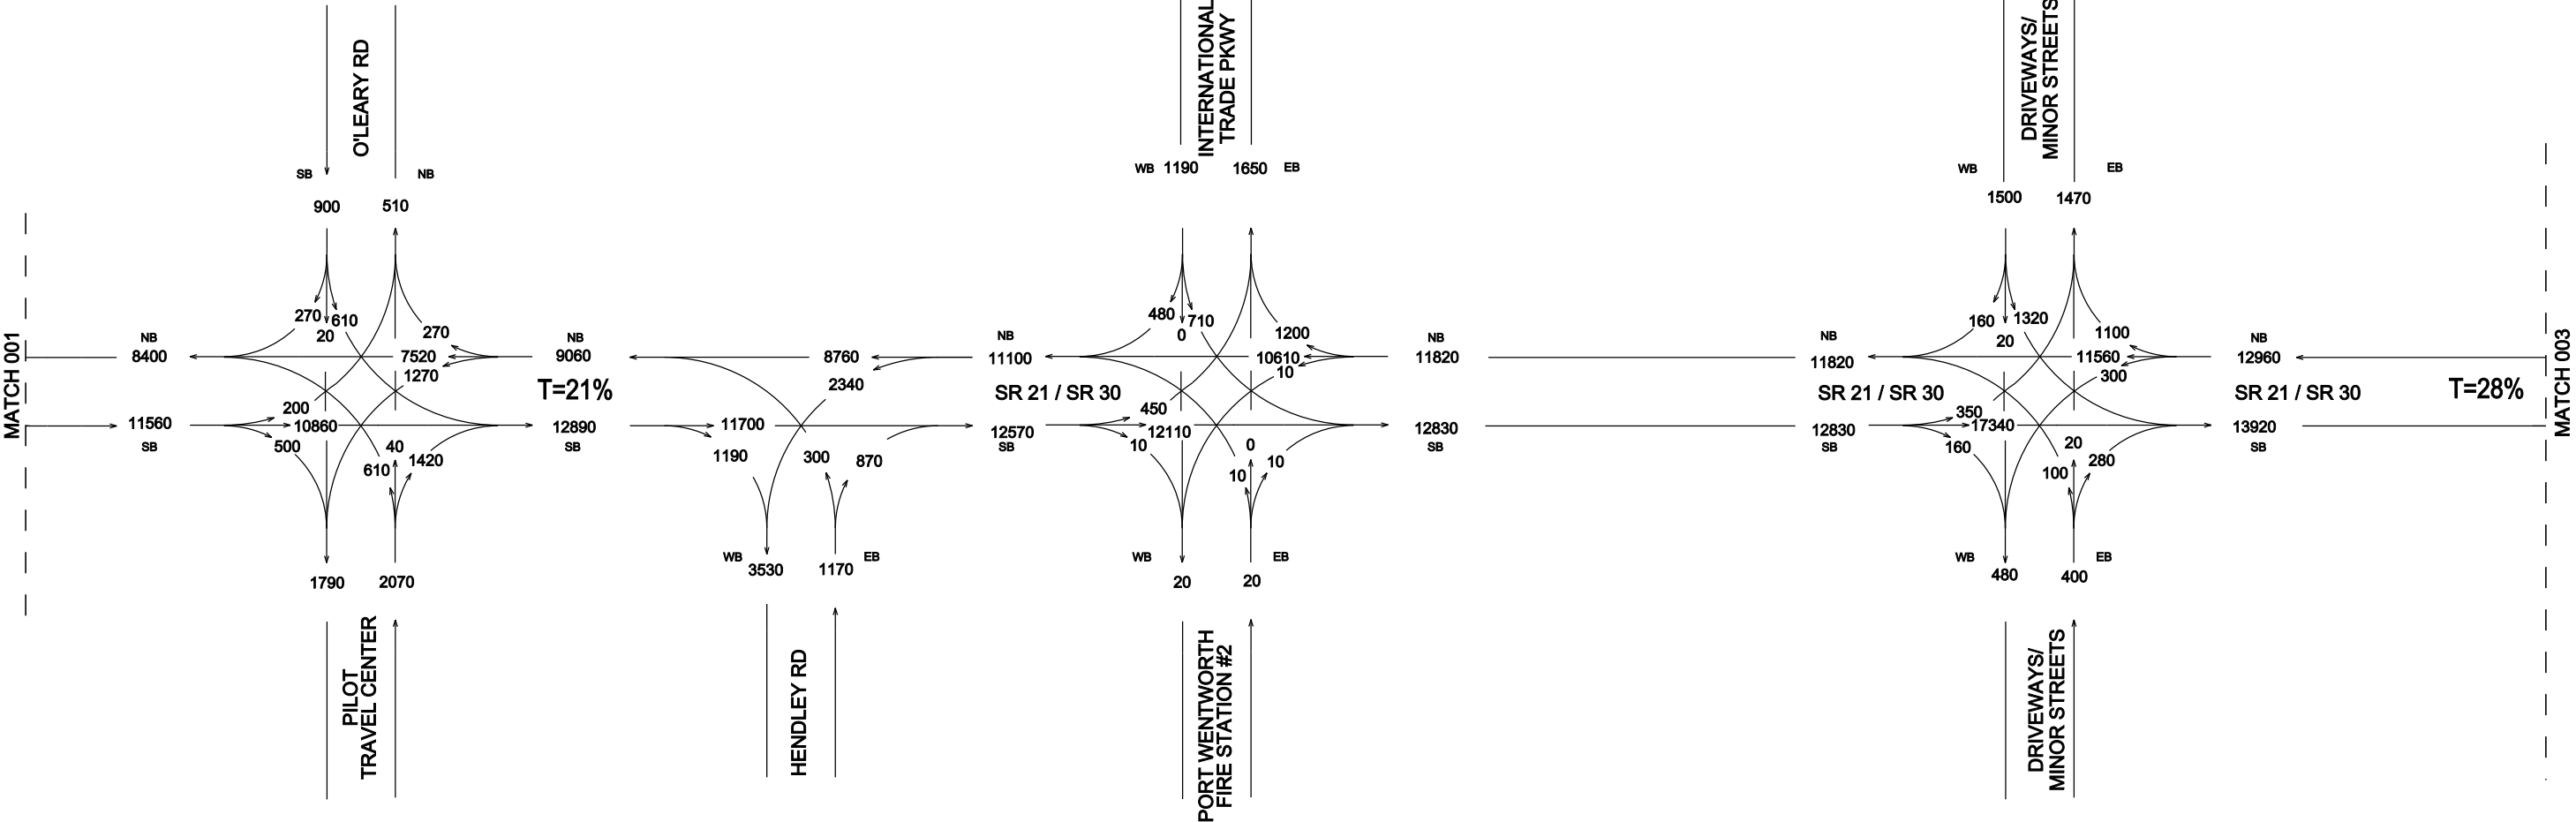

**SR 21 CORRIDOR STUDY**



**TRAFFIC FLOW DIAGRAM**

**EXISTING**

**2010**

**AVERAGE DAILY TRAFFIC**

**AUGUST, 2013**

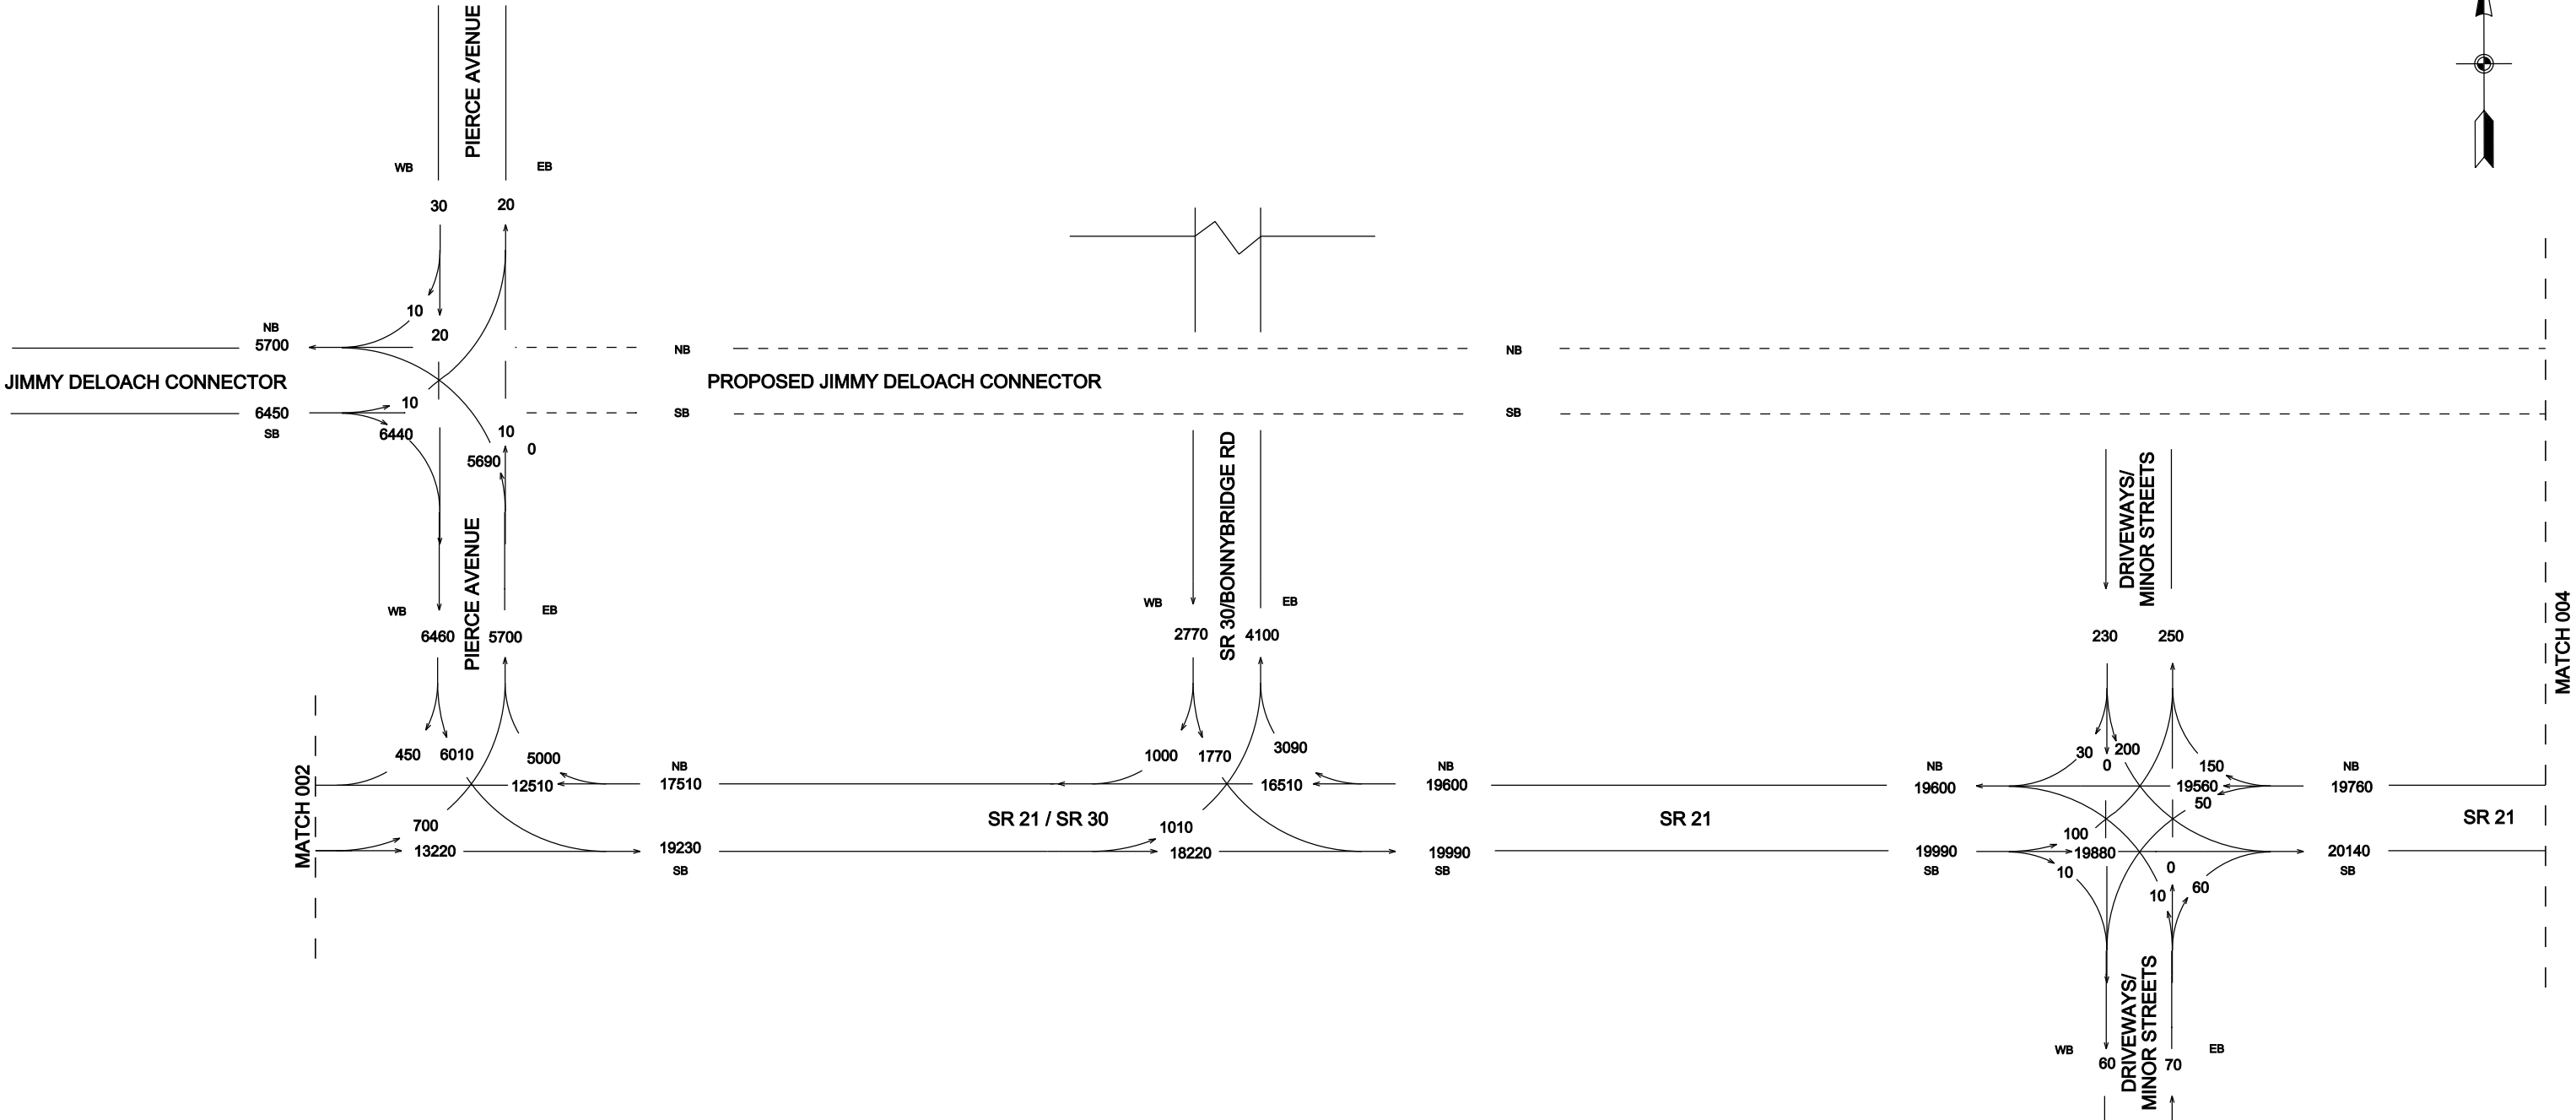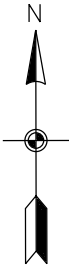

**SR 21 CORRIDOR STUDY**

**TRAFFIC FLOW DIAGRAM**


**EXISTING**



**2010**

**AVERAGE DAILY TRAFFIC**



**AUGUST, 2013**




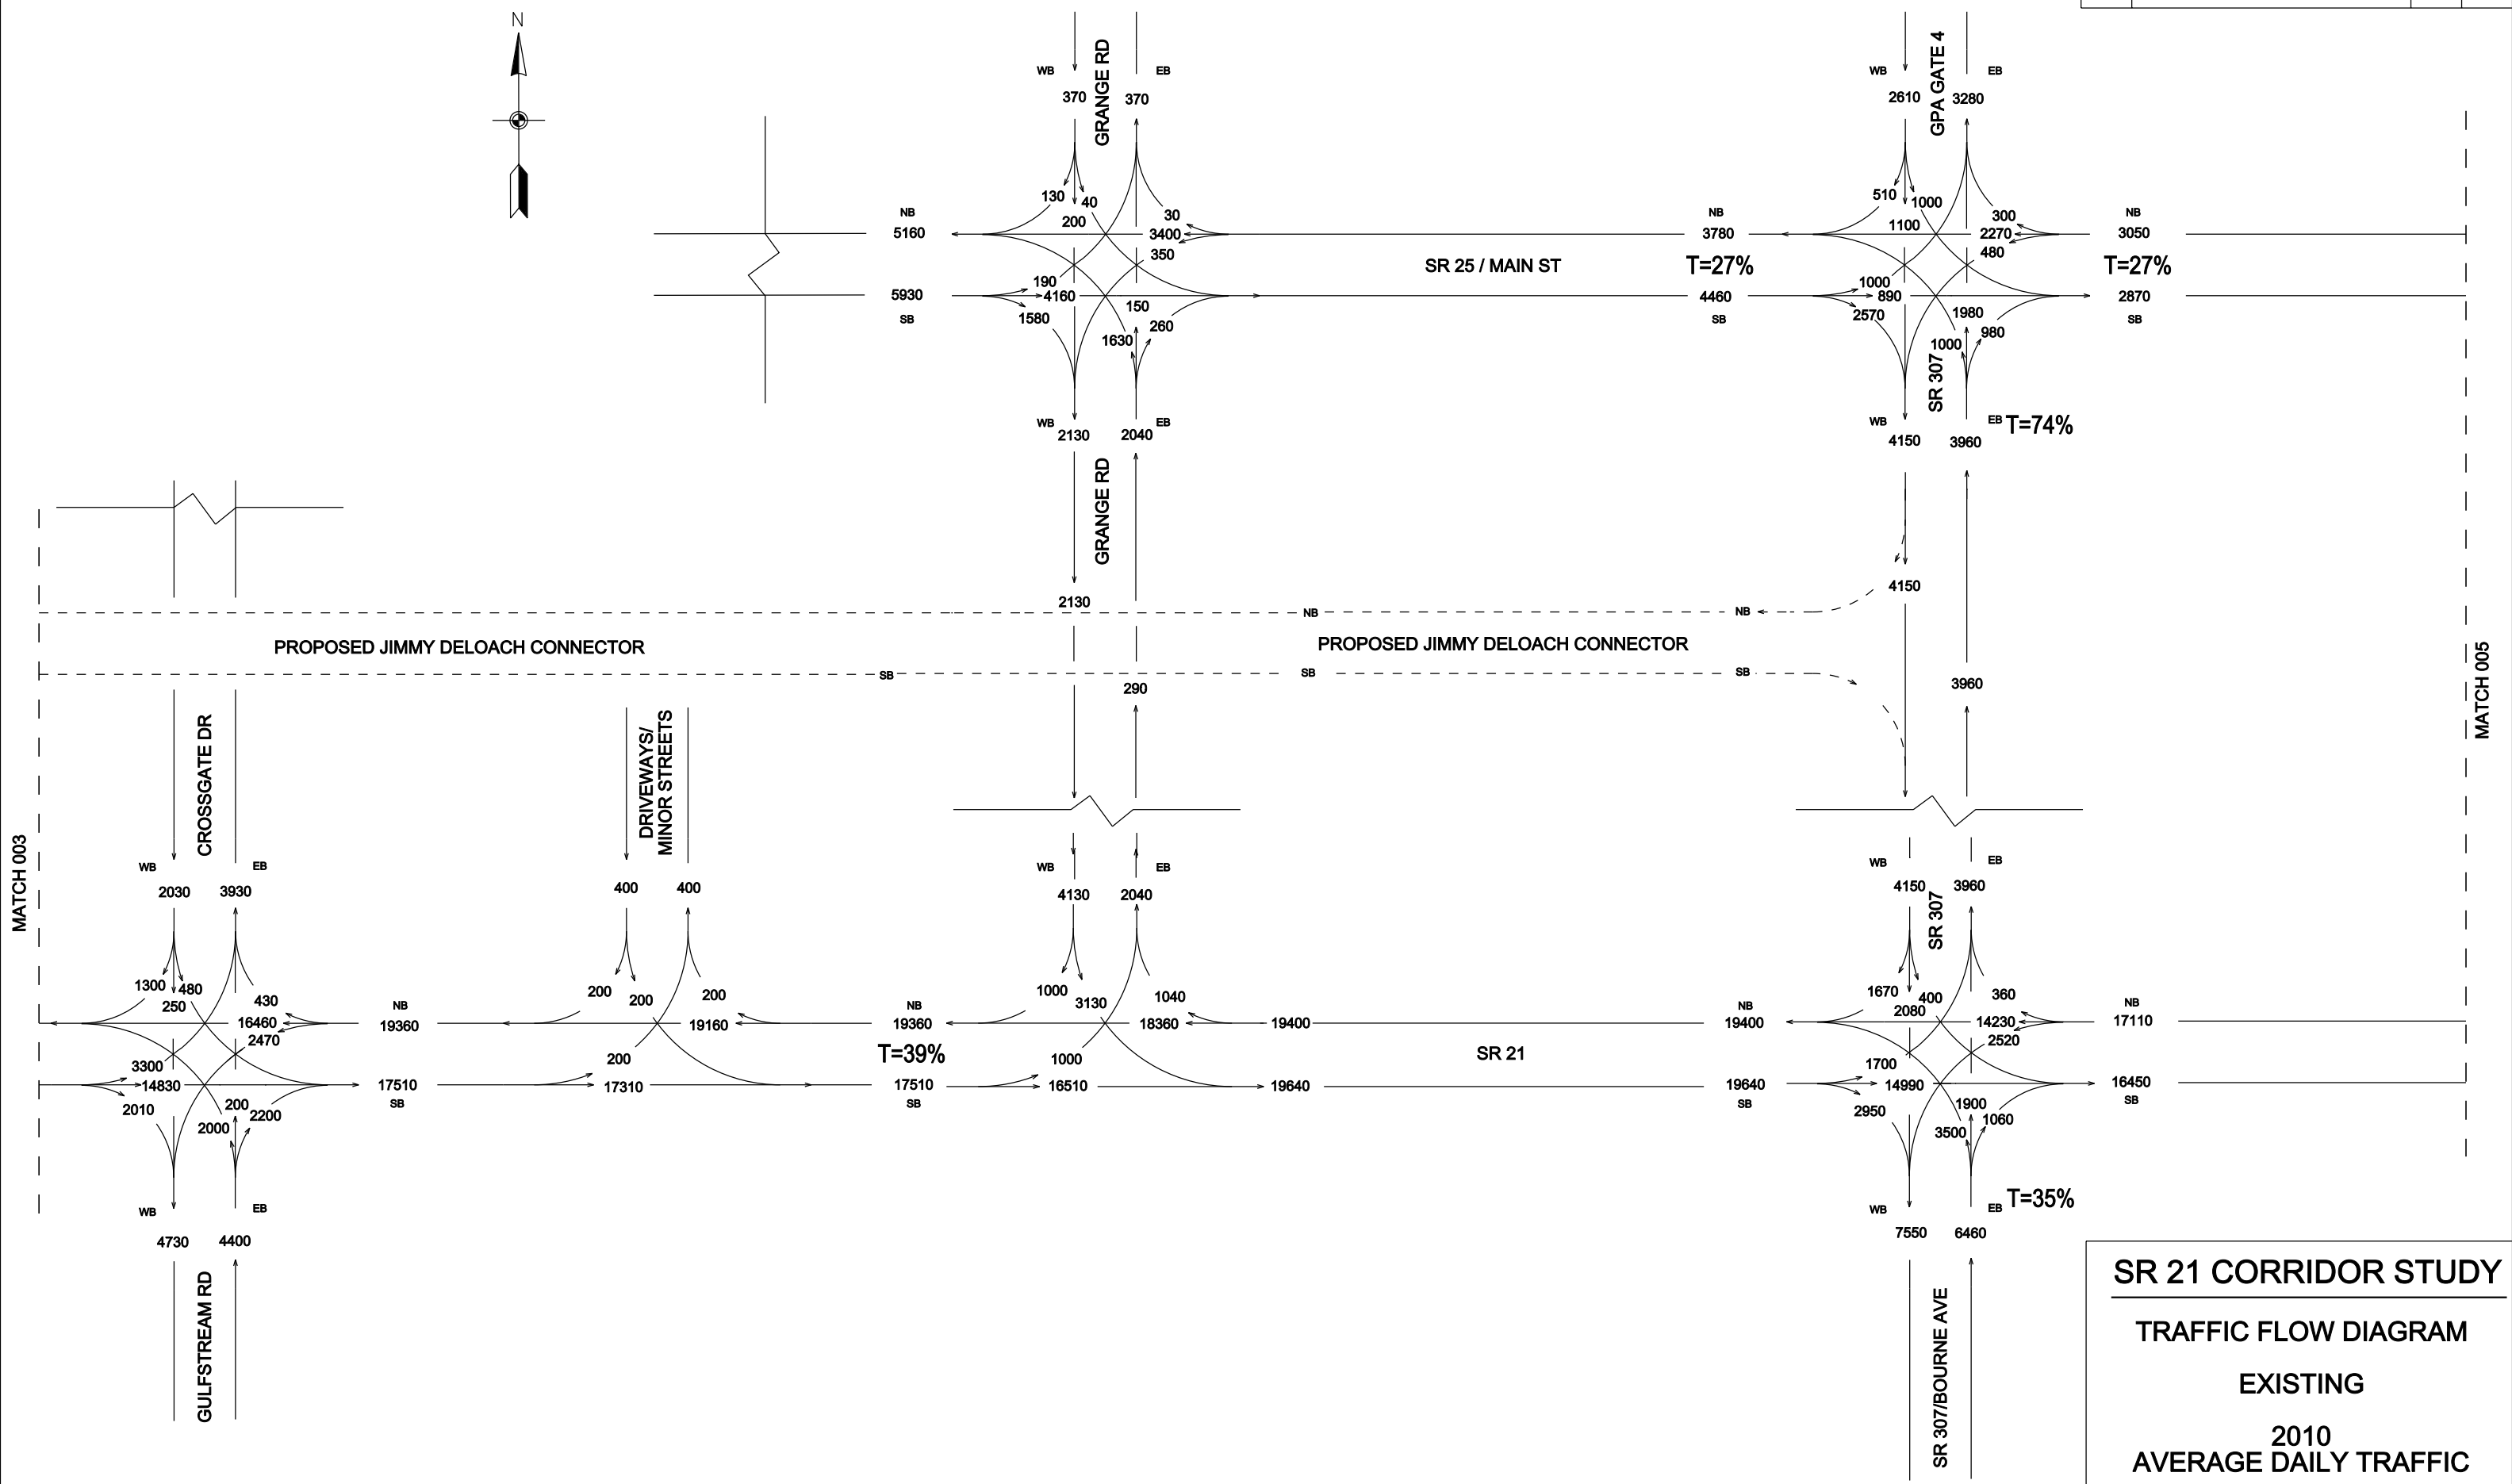


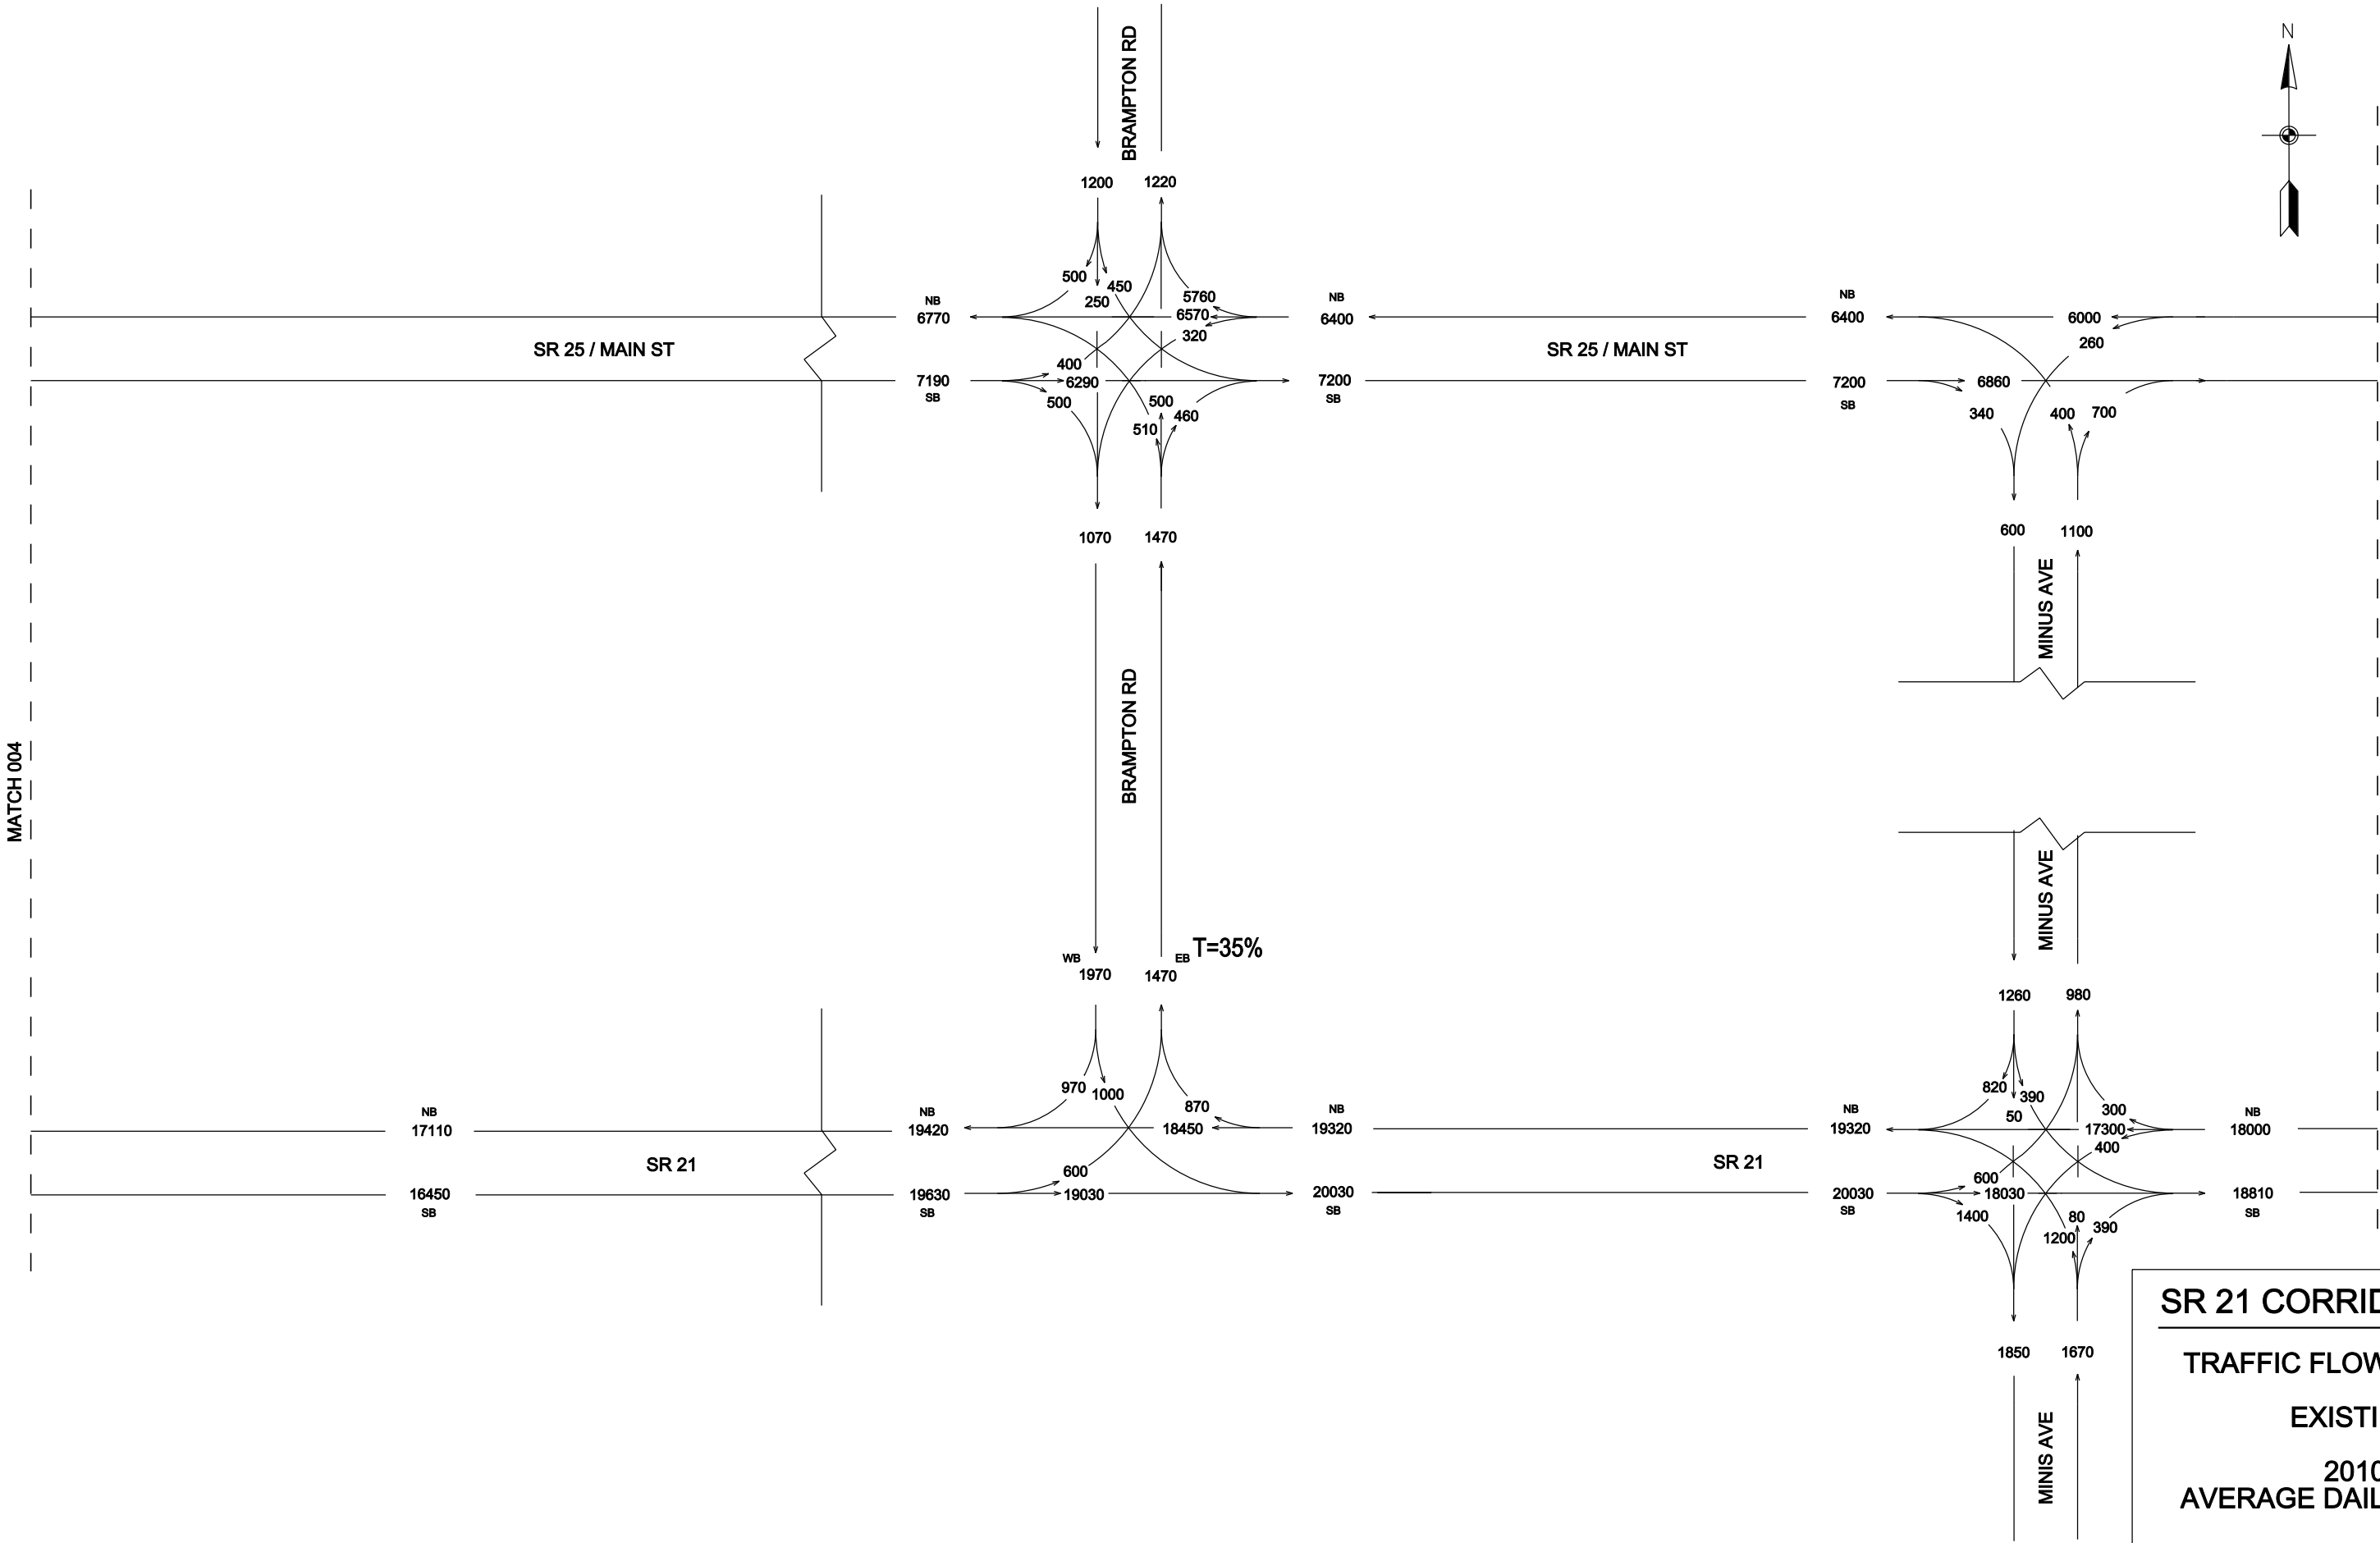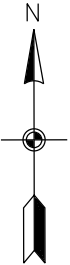



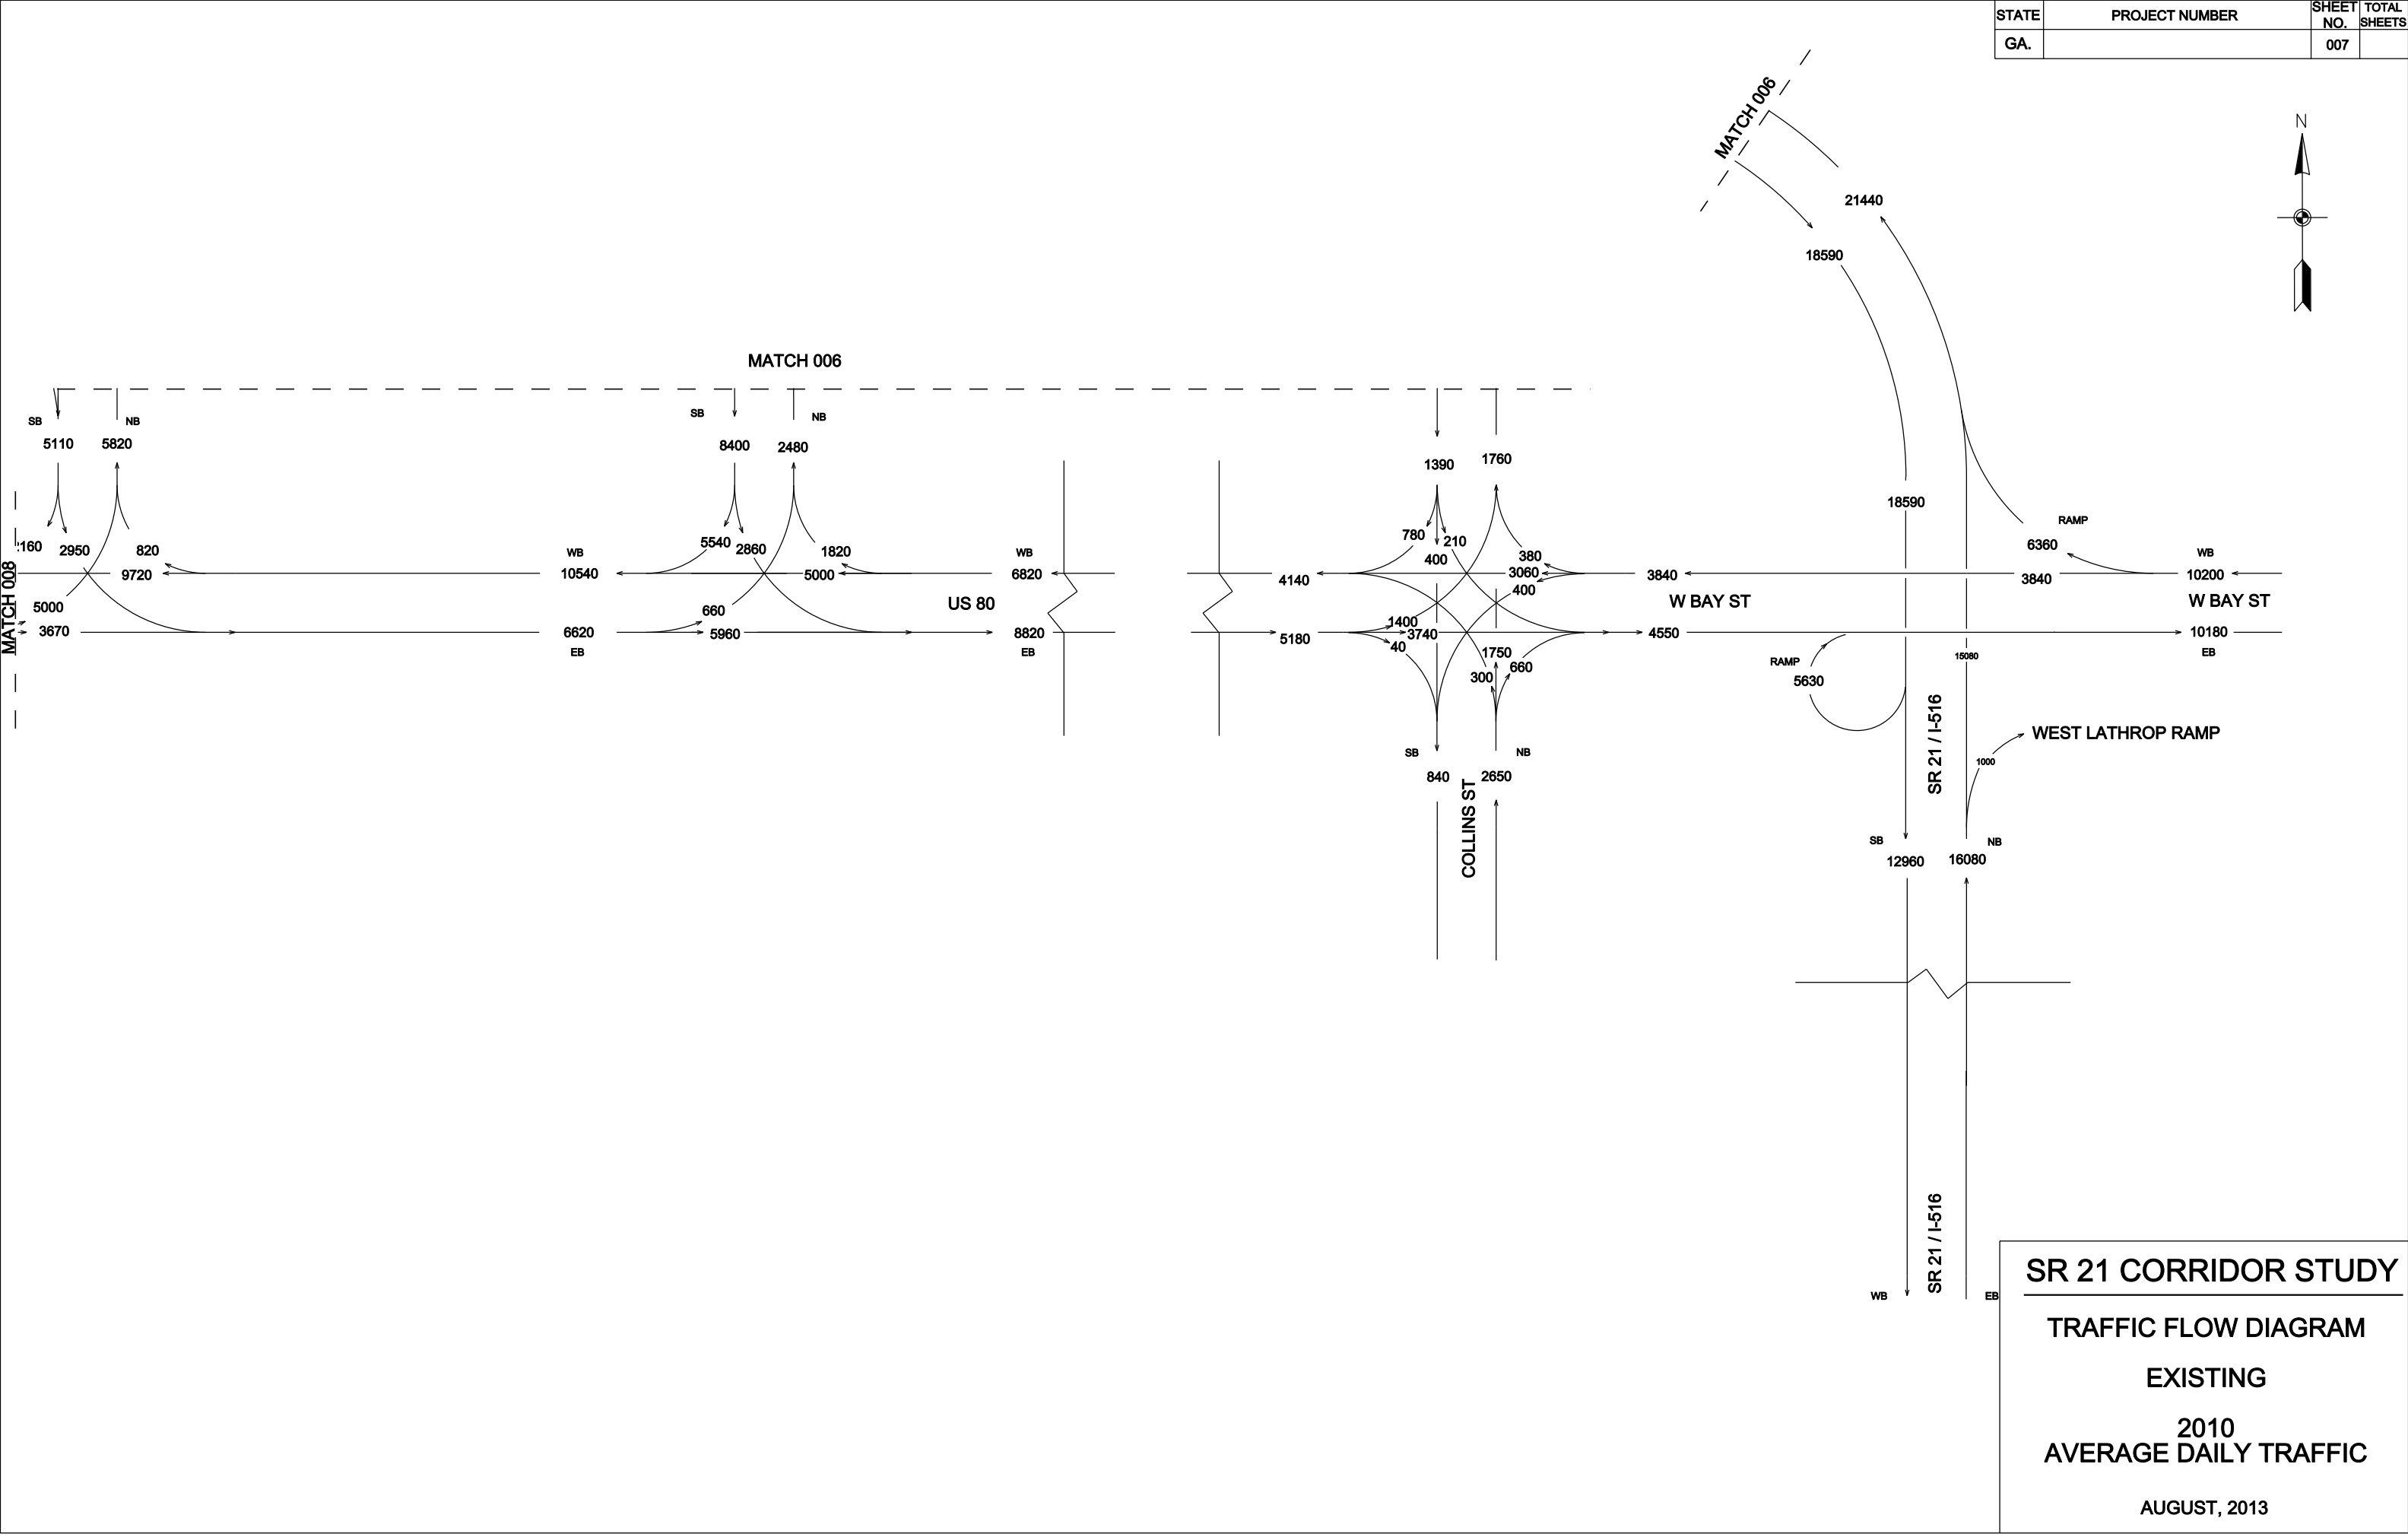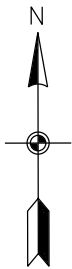

| STATE | PROJECT NUMBER | SHEET NO. | TOTAL SHEETS |
|-------|----------------|-----------|--------------|
| GA.   |                | 008       |              |

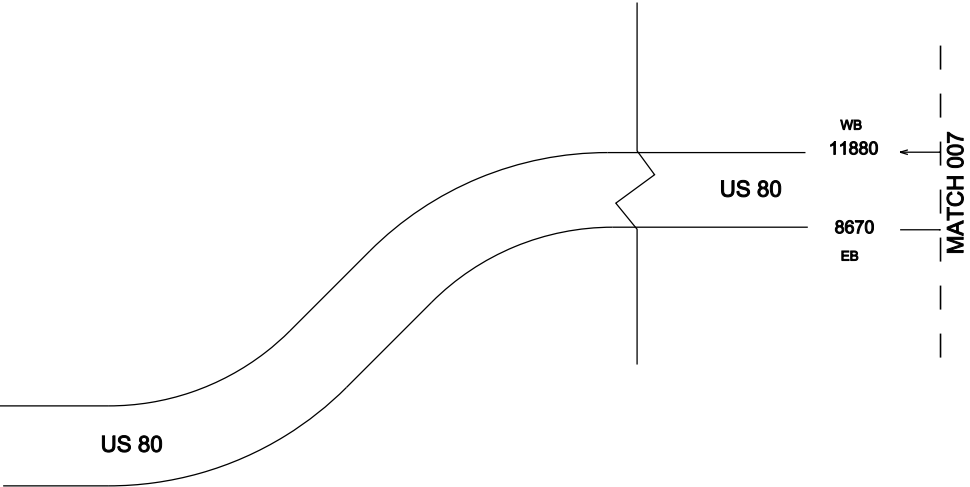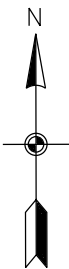

**SR 21 CORRIDOR STUDY**

---


**TRAFFIC FLOW DIAGRAM**

**EXISTING**

**2010**


**AVERAGE DAILY TRAFFIC**

**AUGUST, 2013**

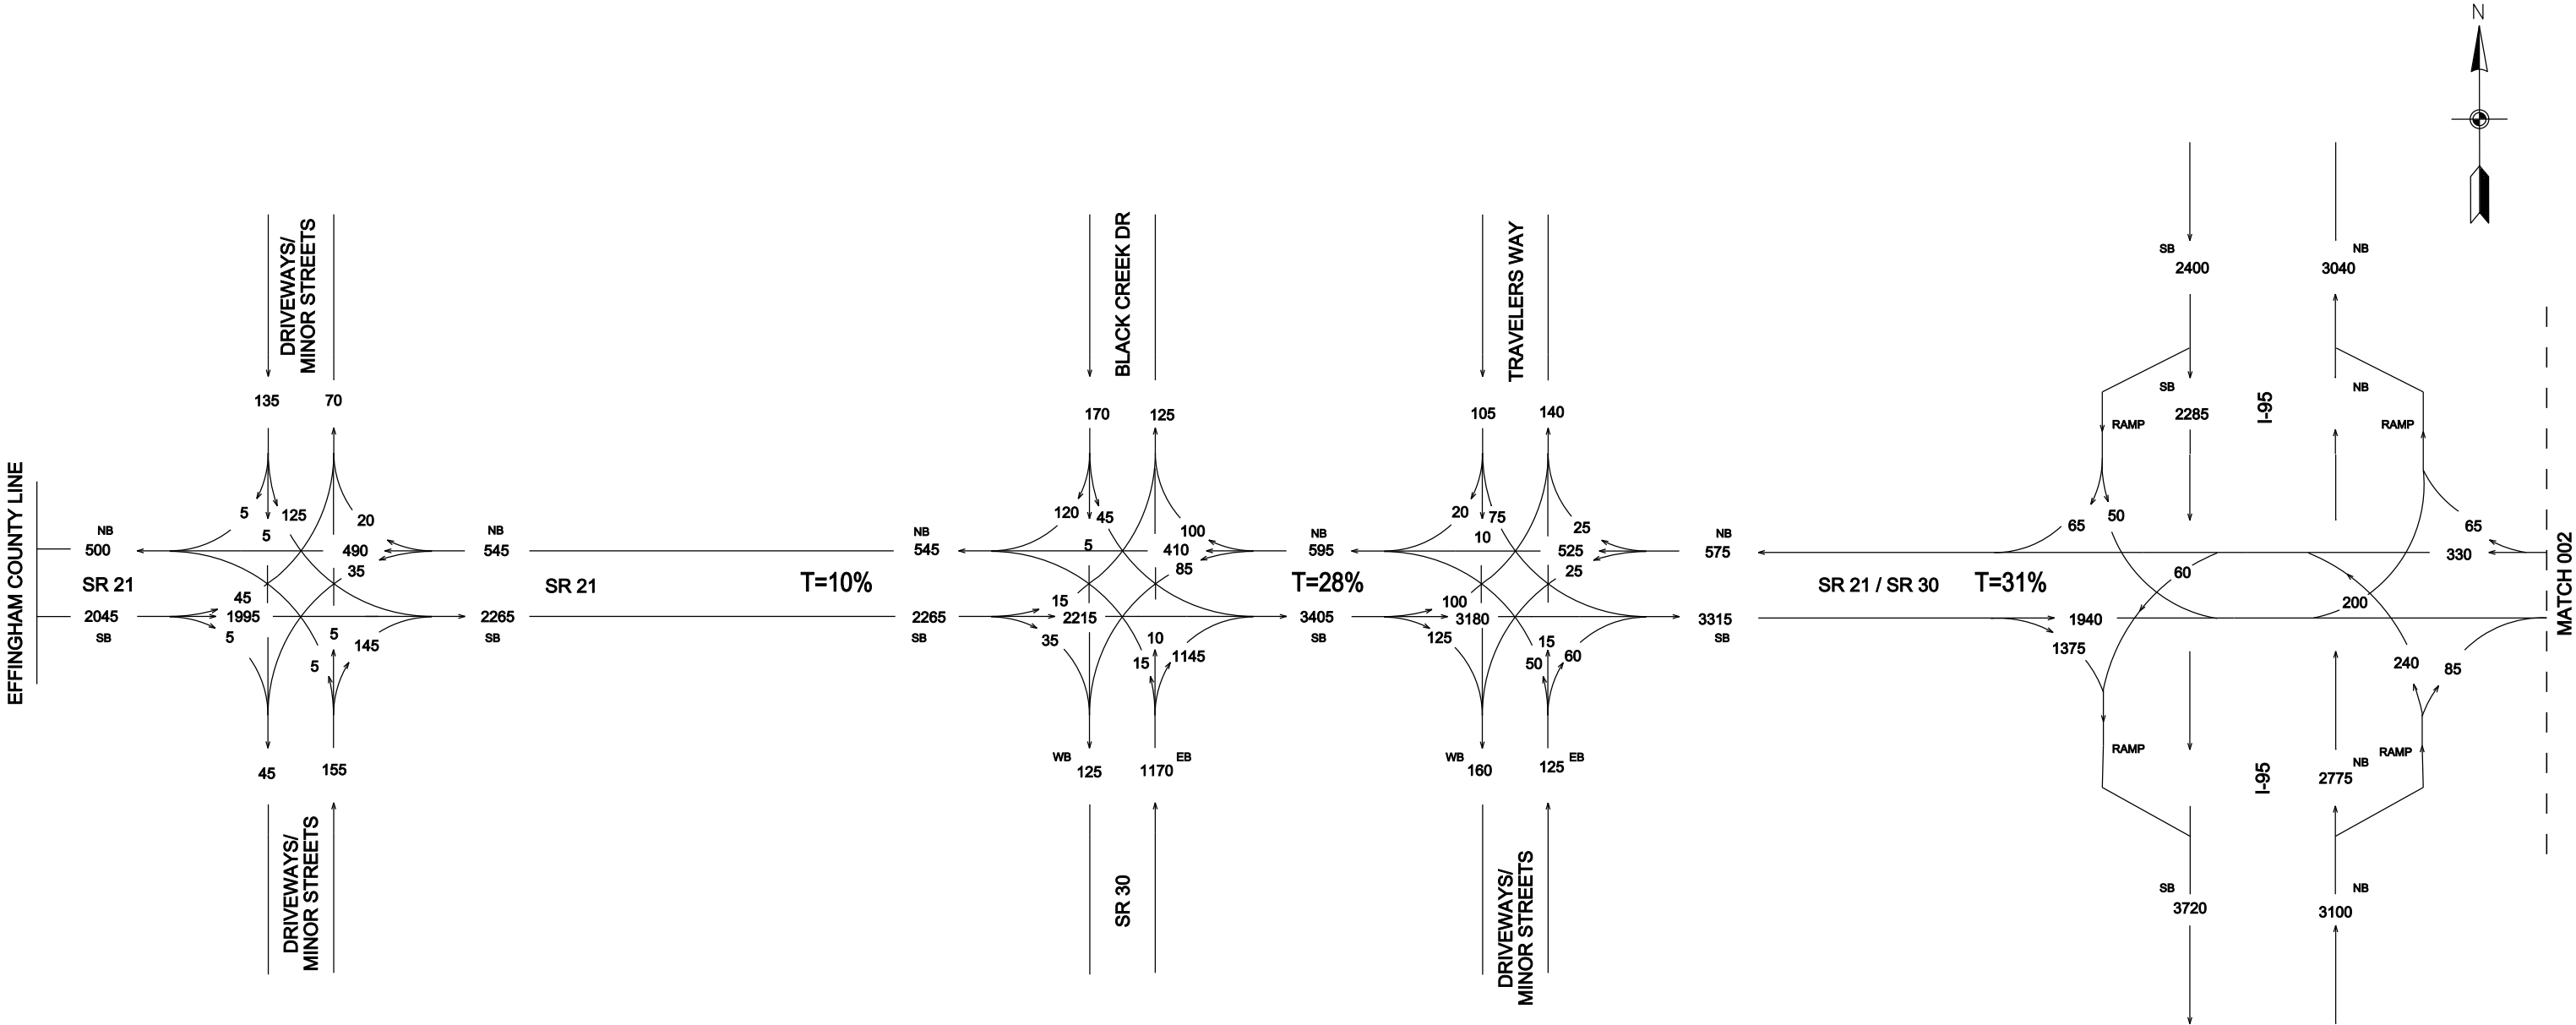




| STATE | PROJECT NUMBER | SHEET NO. | TOTAL SHEETS |
|-------|----------------|-----------|--------------|
| GA.   |                | 002       |              |

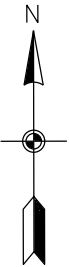

NB 256  
JIMMY DELOACH CONNECTOR  
265 SB

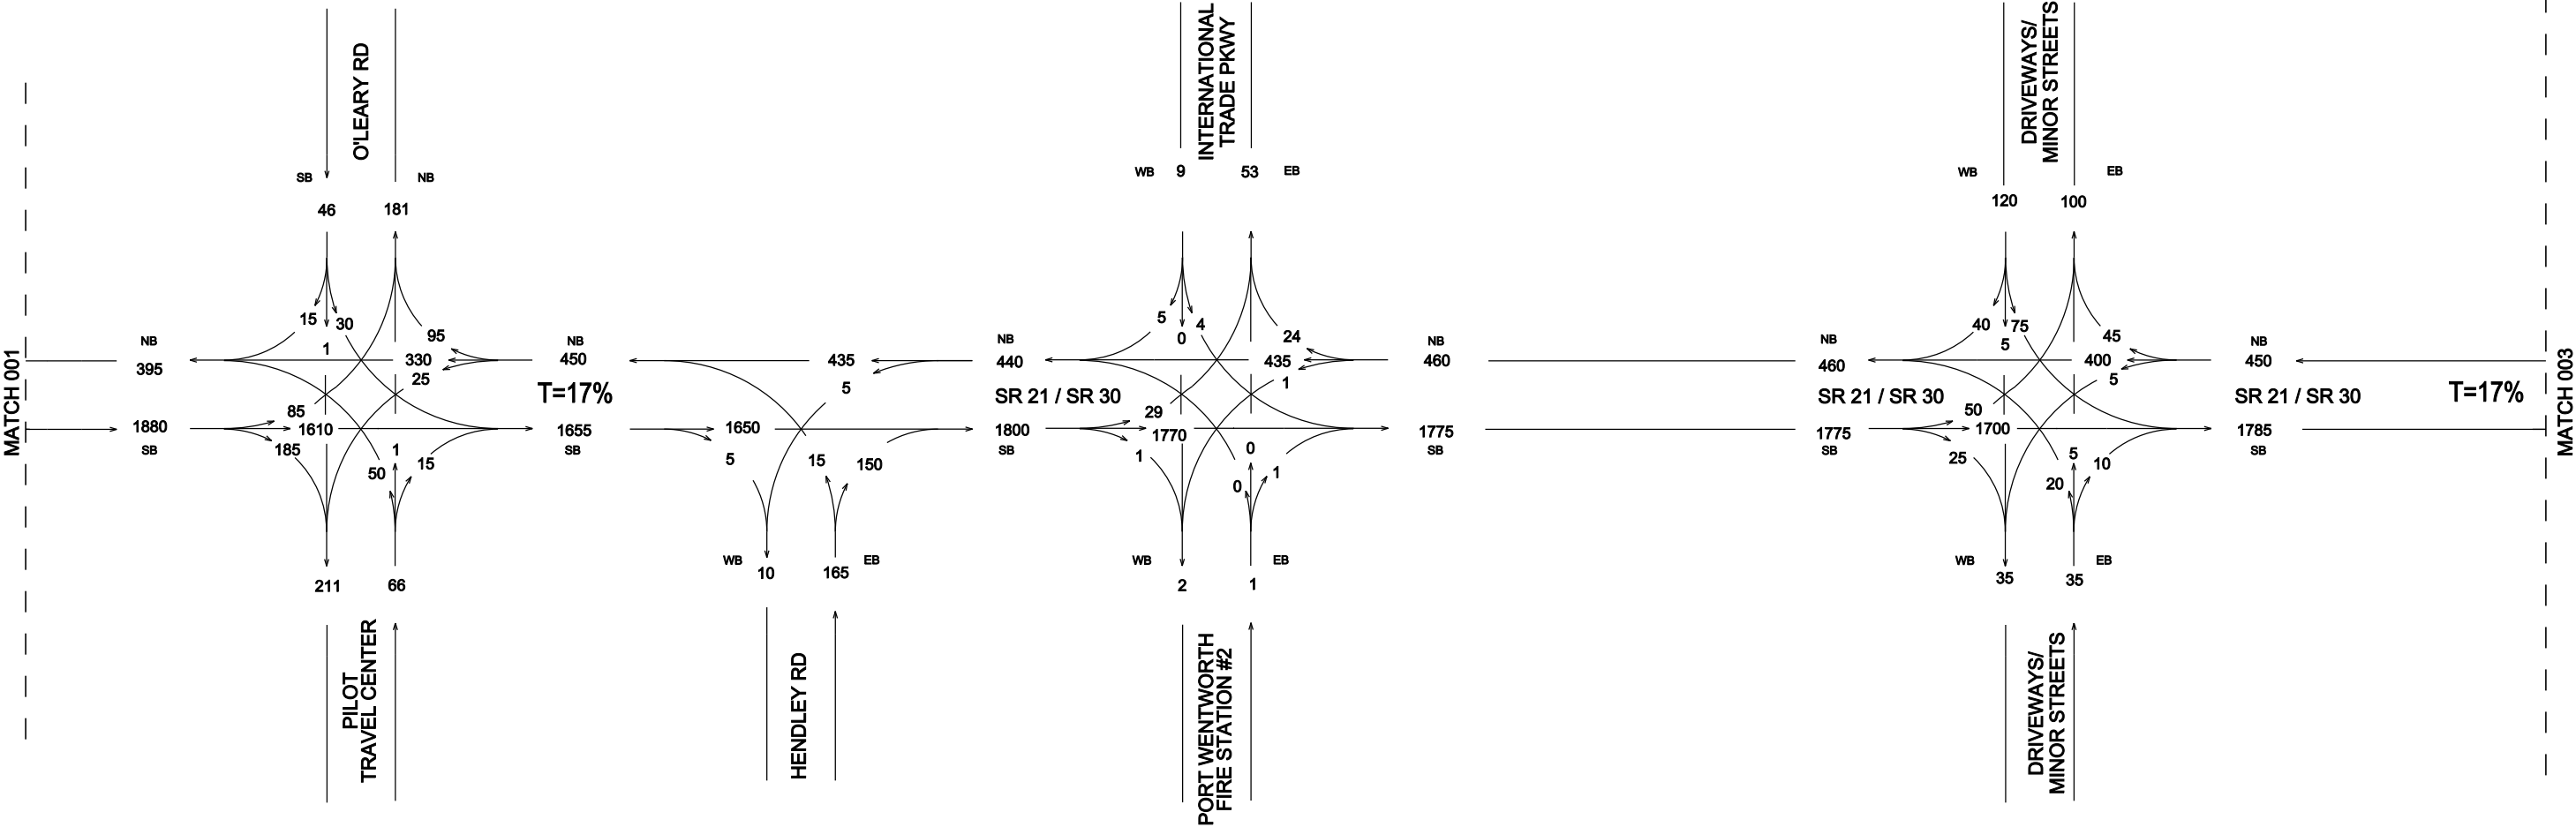


SR 21 CORRIDOR STUDY

TRAFFIC FLOW DIAGRAM

EXISTING

2010  
AM PEAK HOUR TRAFFIC

AUGUST, 2013

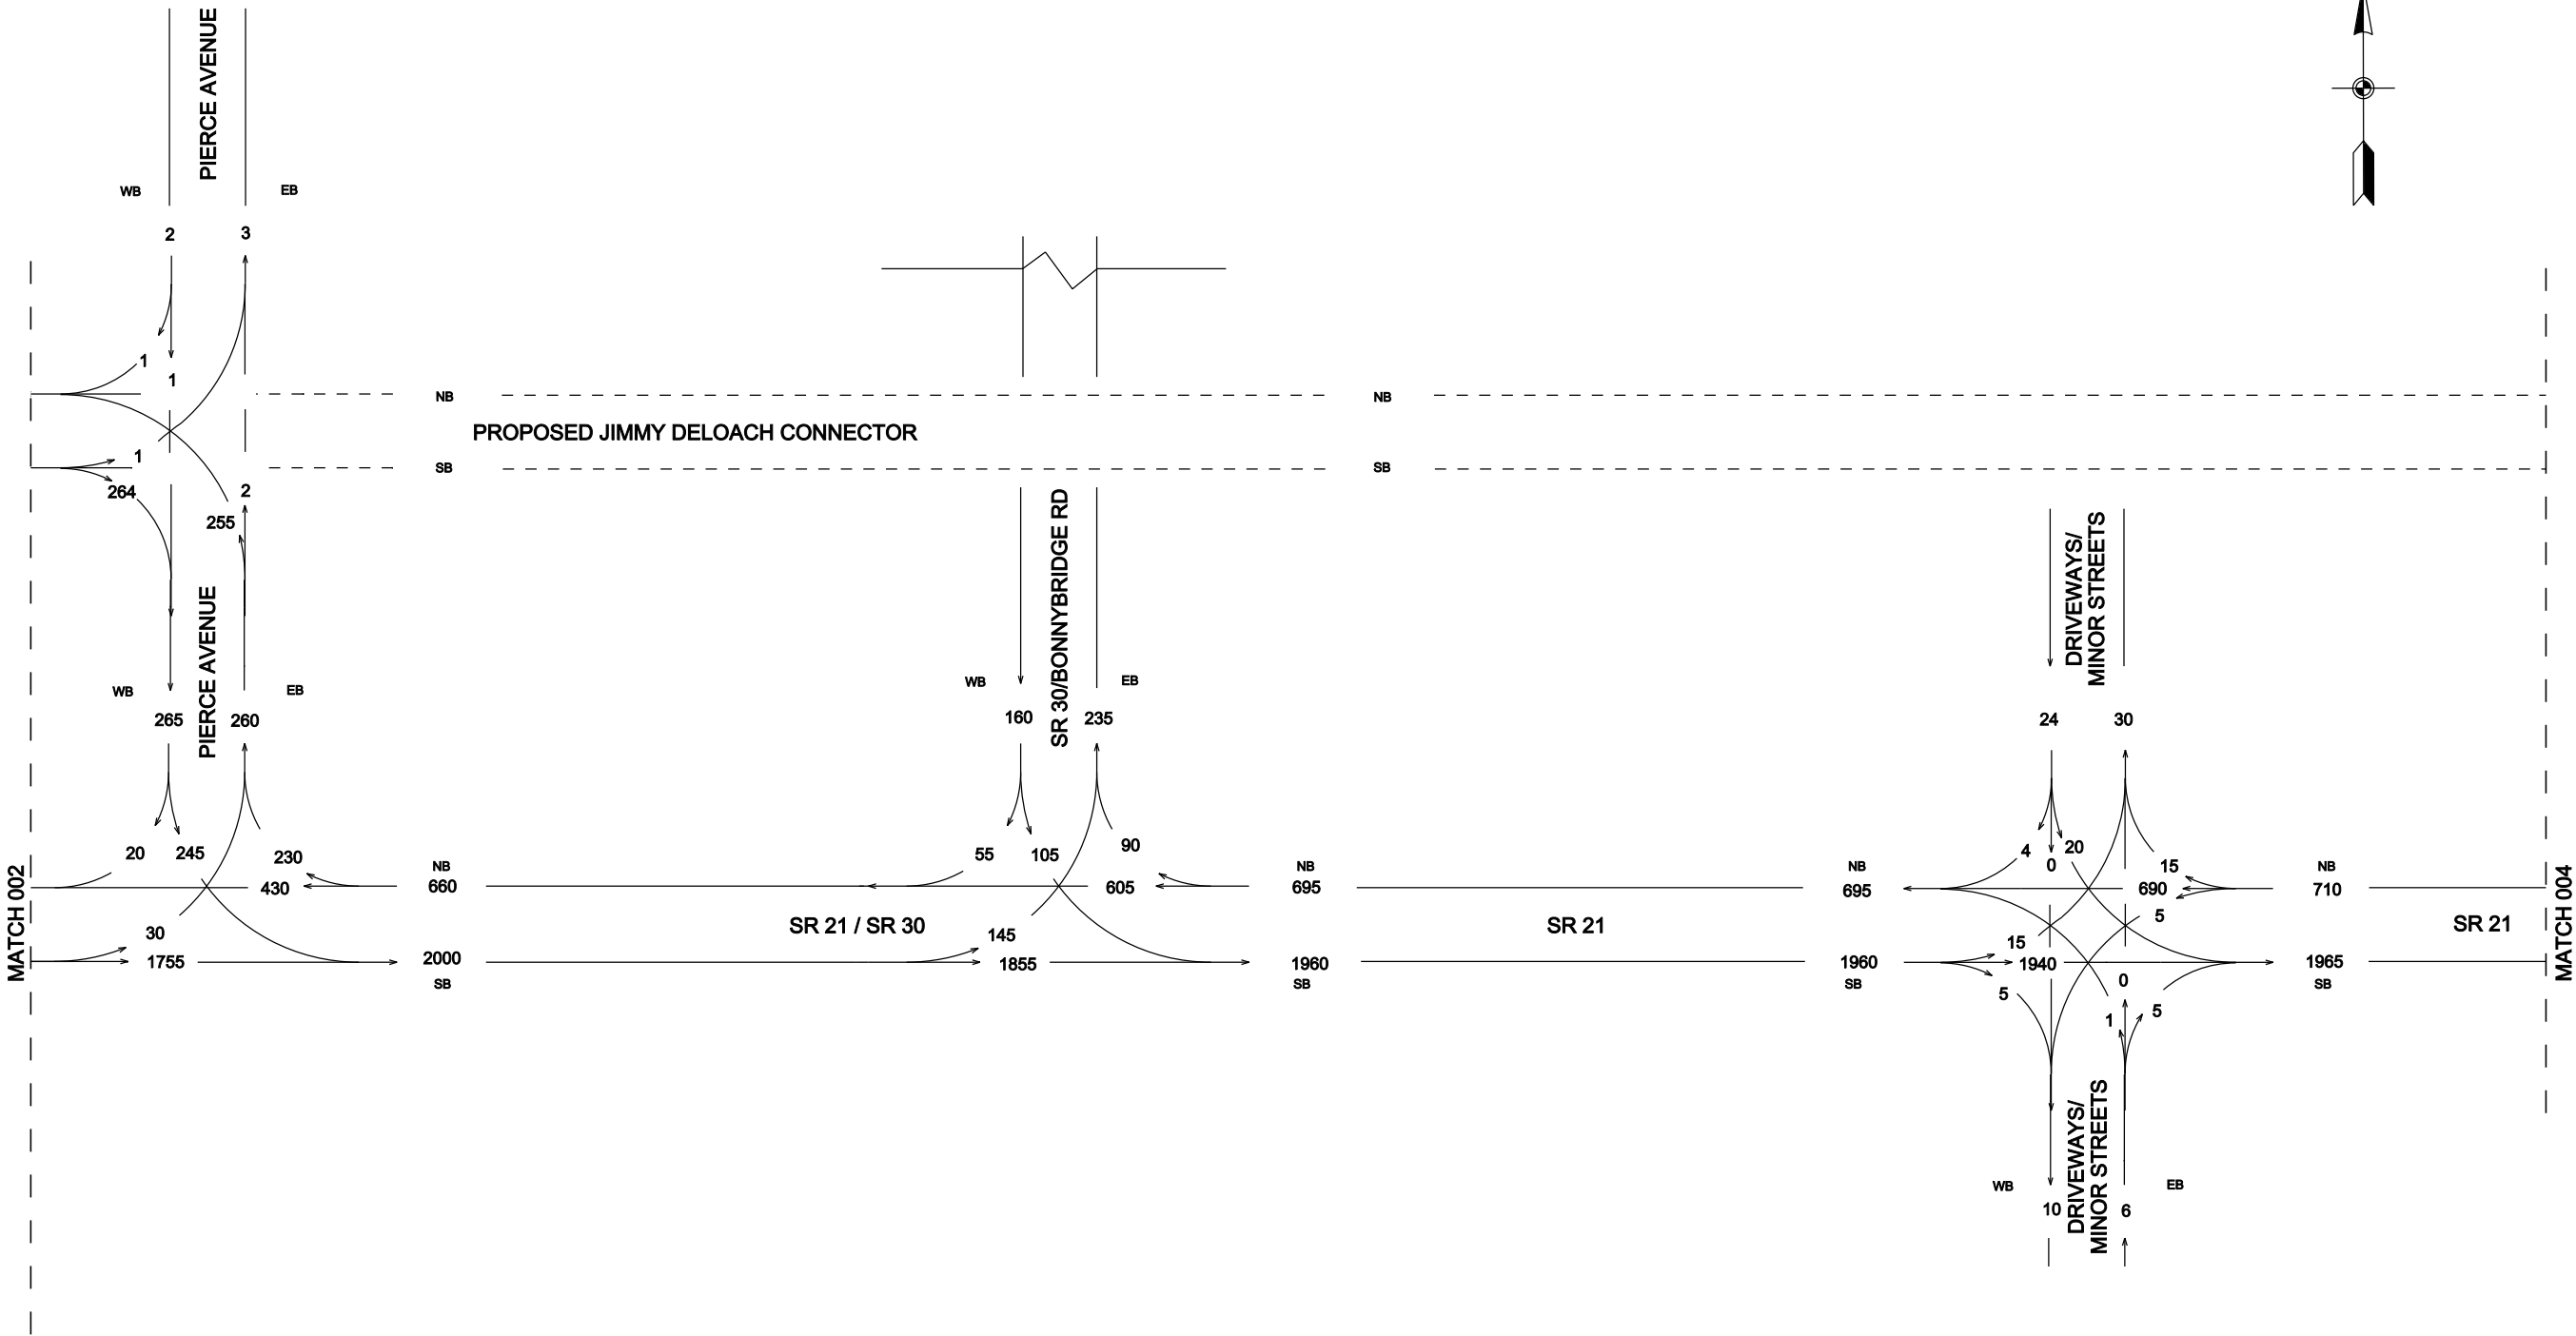

**SR 21 CORRIDOR STUDY**

**TRAFFIC FLOW DIAGRAM**



**EXISTING**

**2010**

**AM PEAK HOUR TRAFFIC**

**AUGUST, 2013**



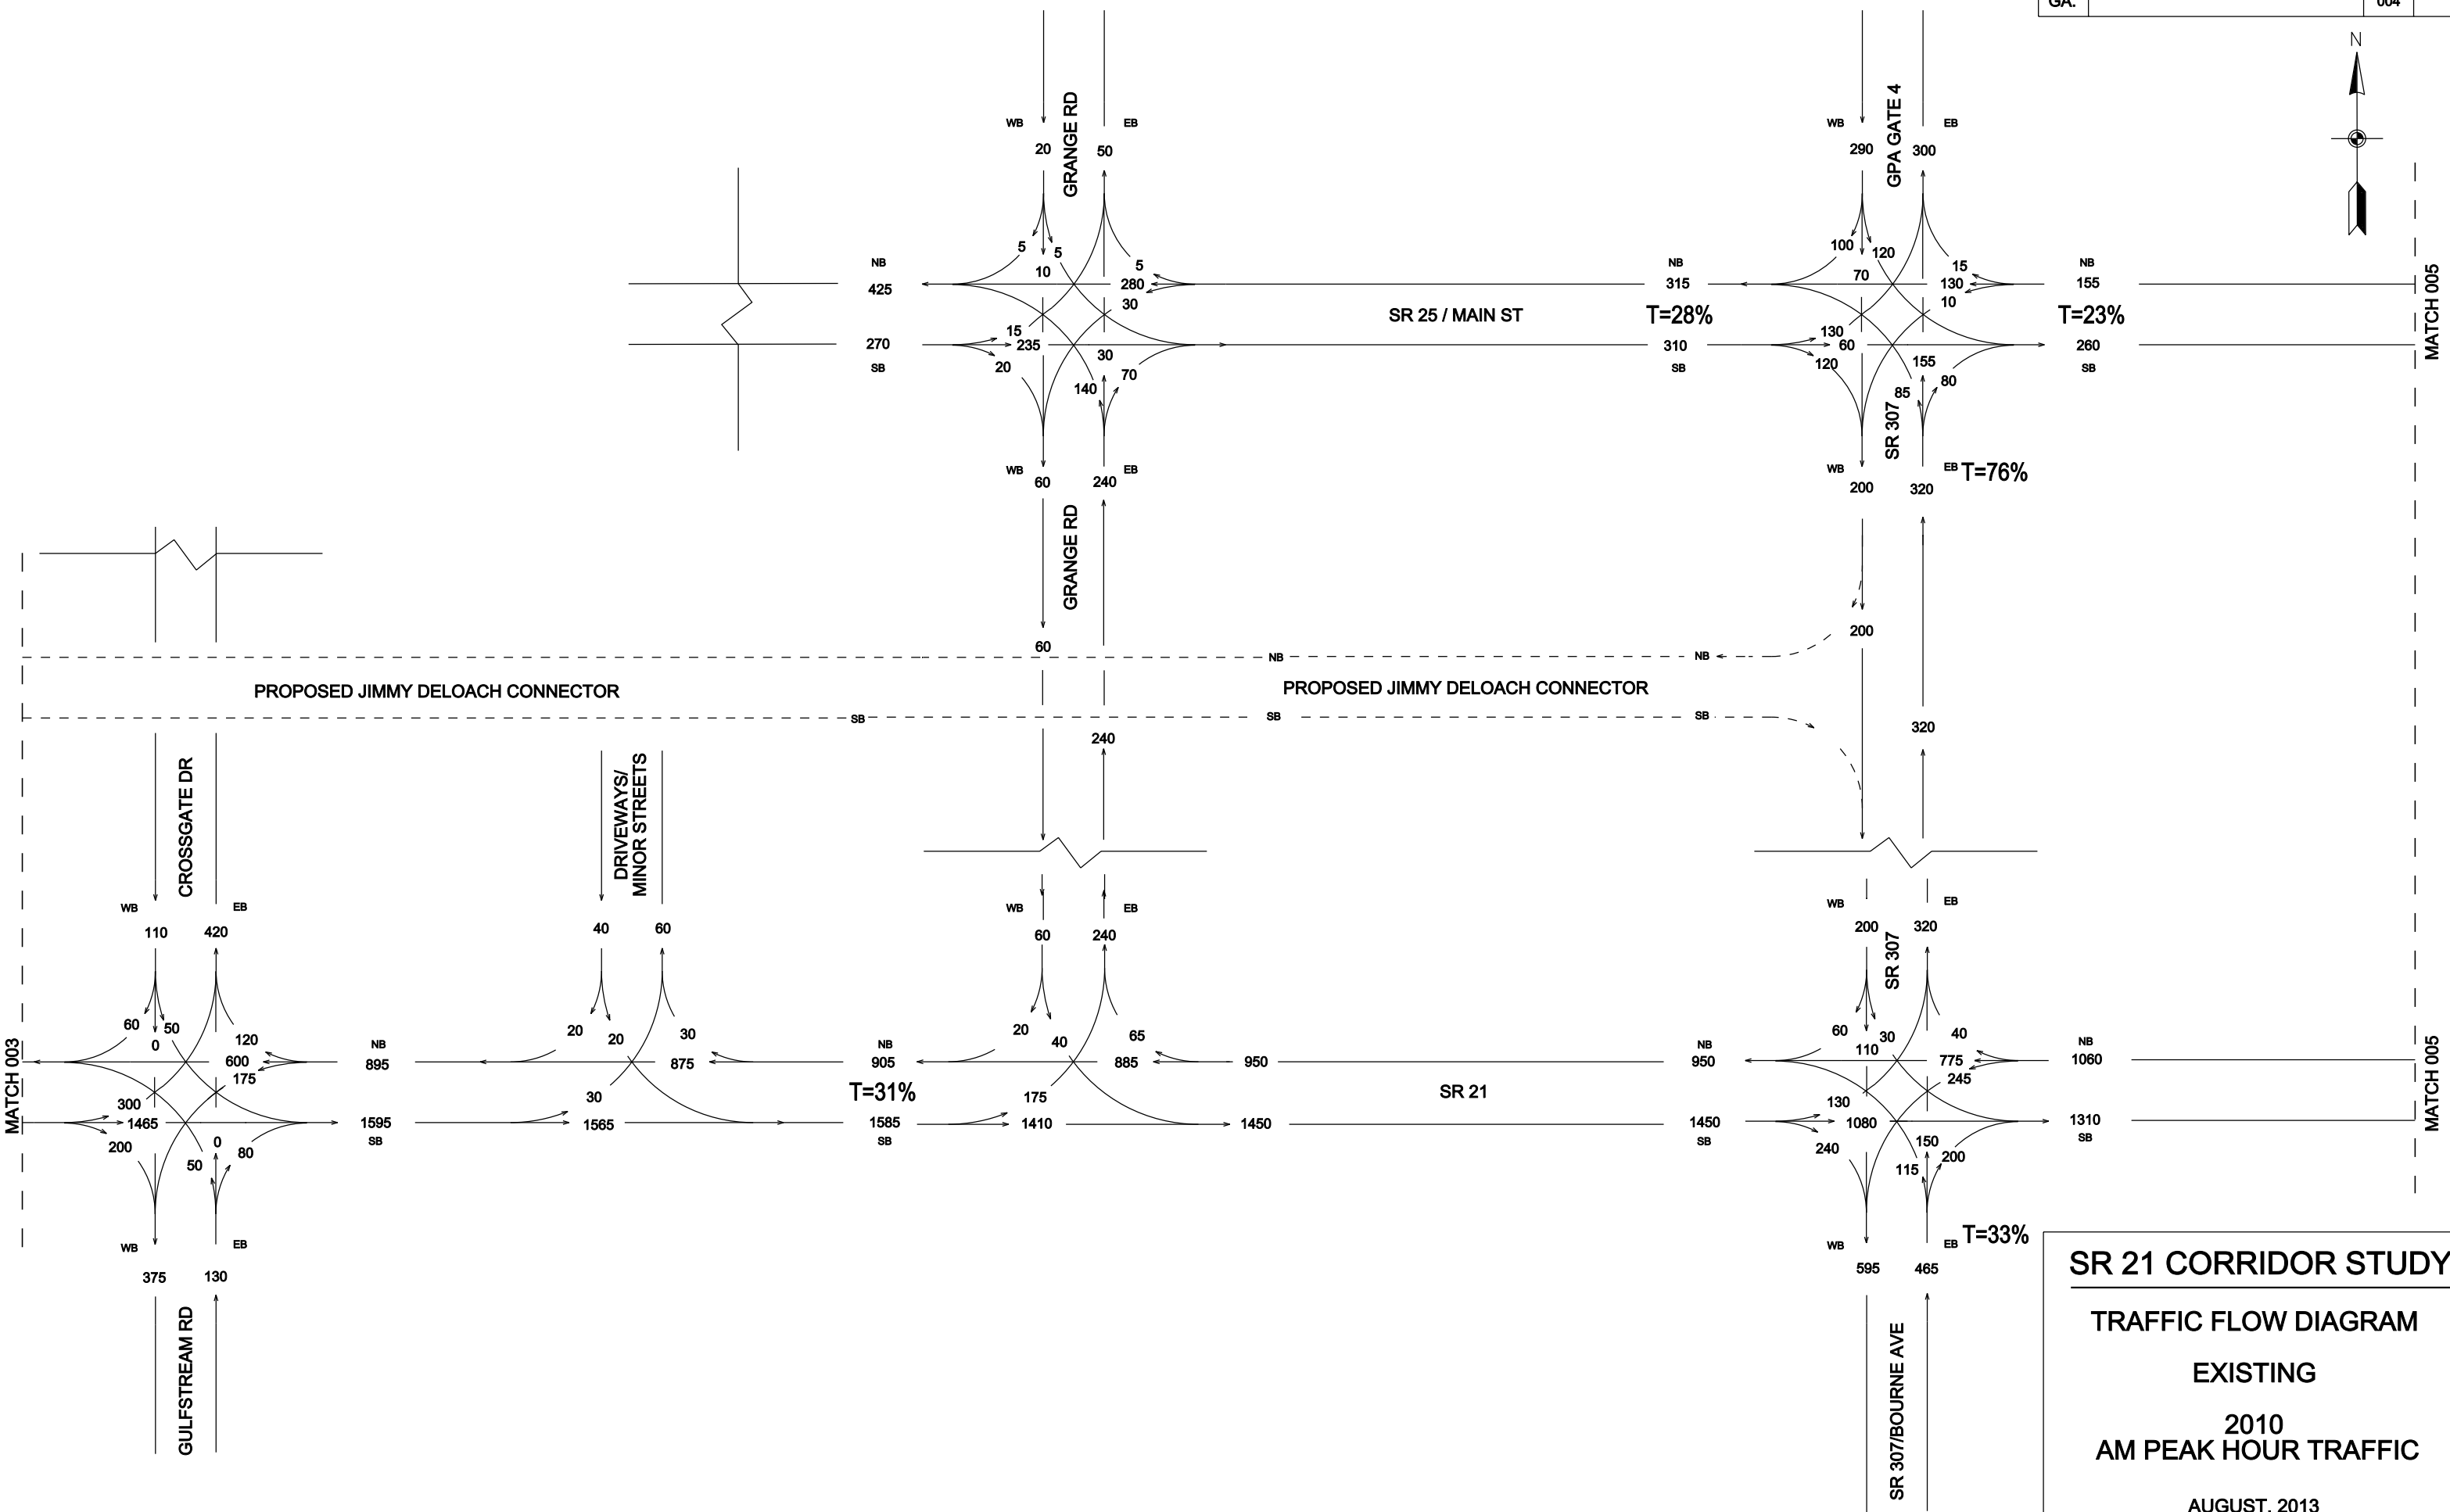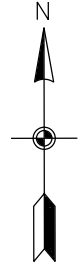

## SR 21 CORRIDOR STUDY

TRAFFIC FLOW DIAGRAM


EXISTING

2010  
AM PEAK HOUR TRAFFIC

AUGUST, 2013





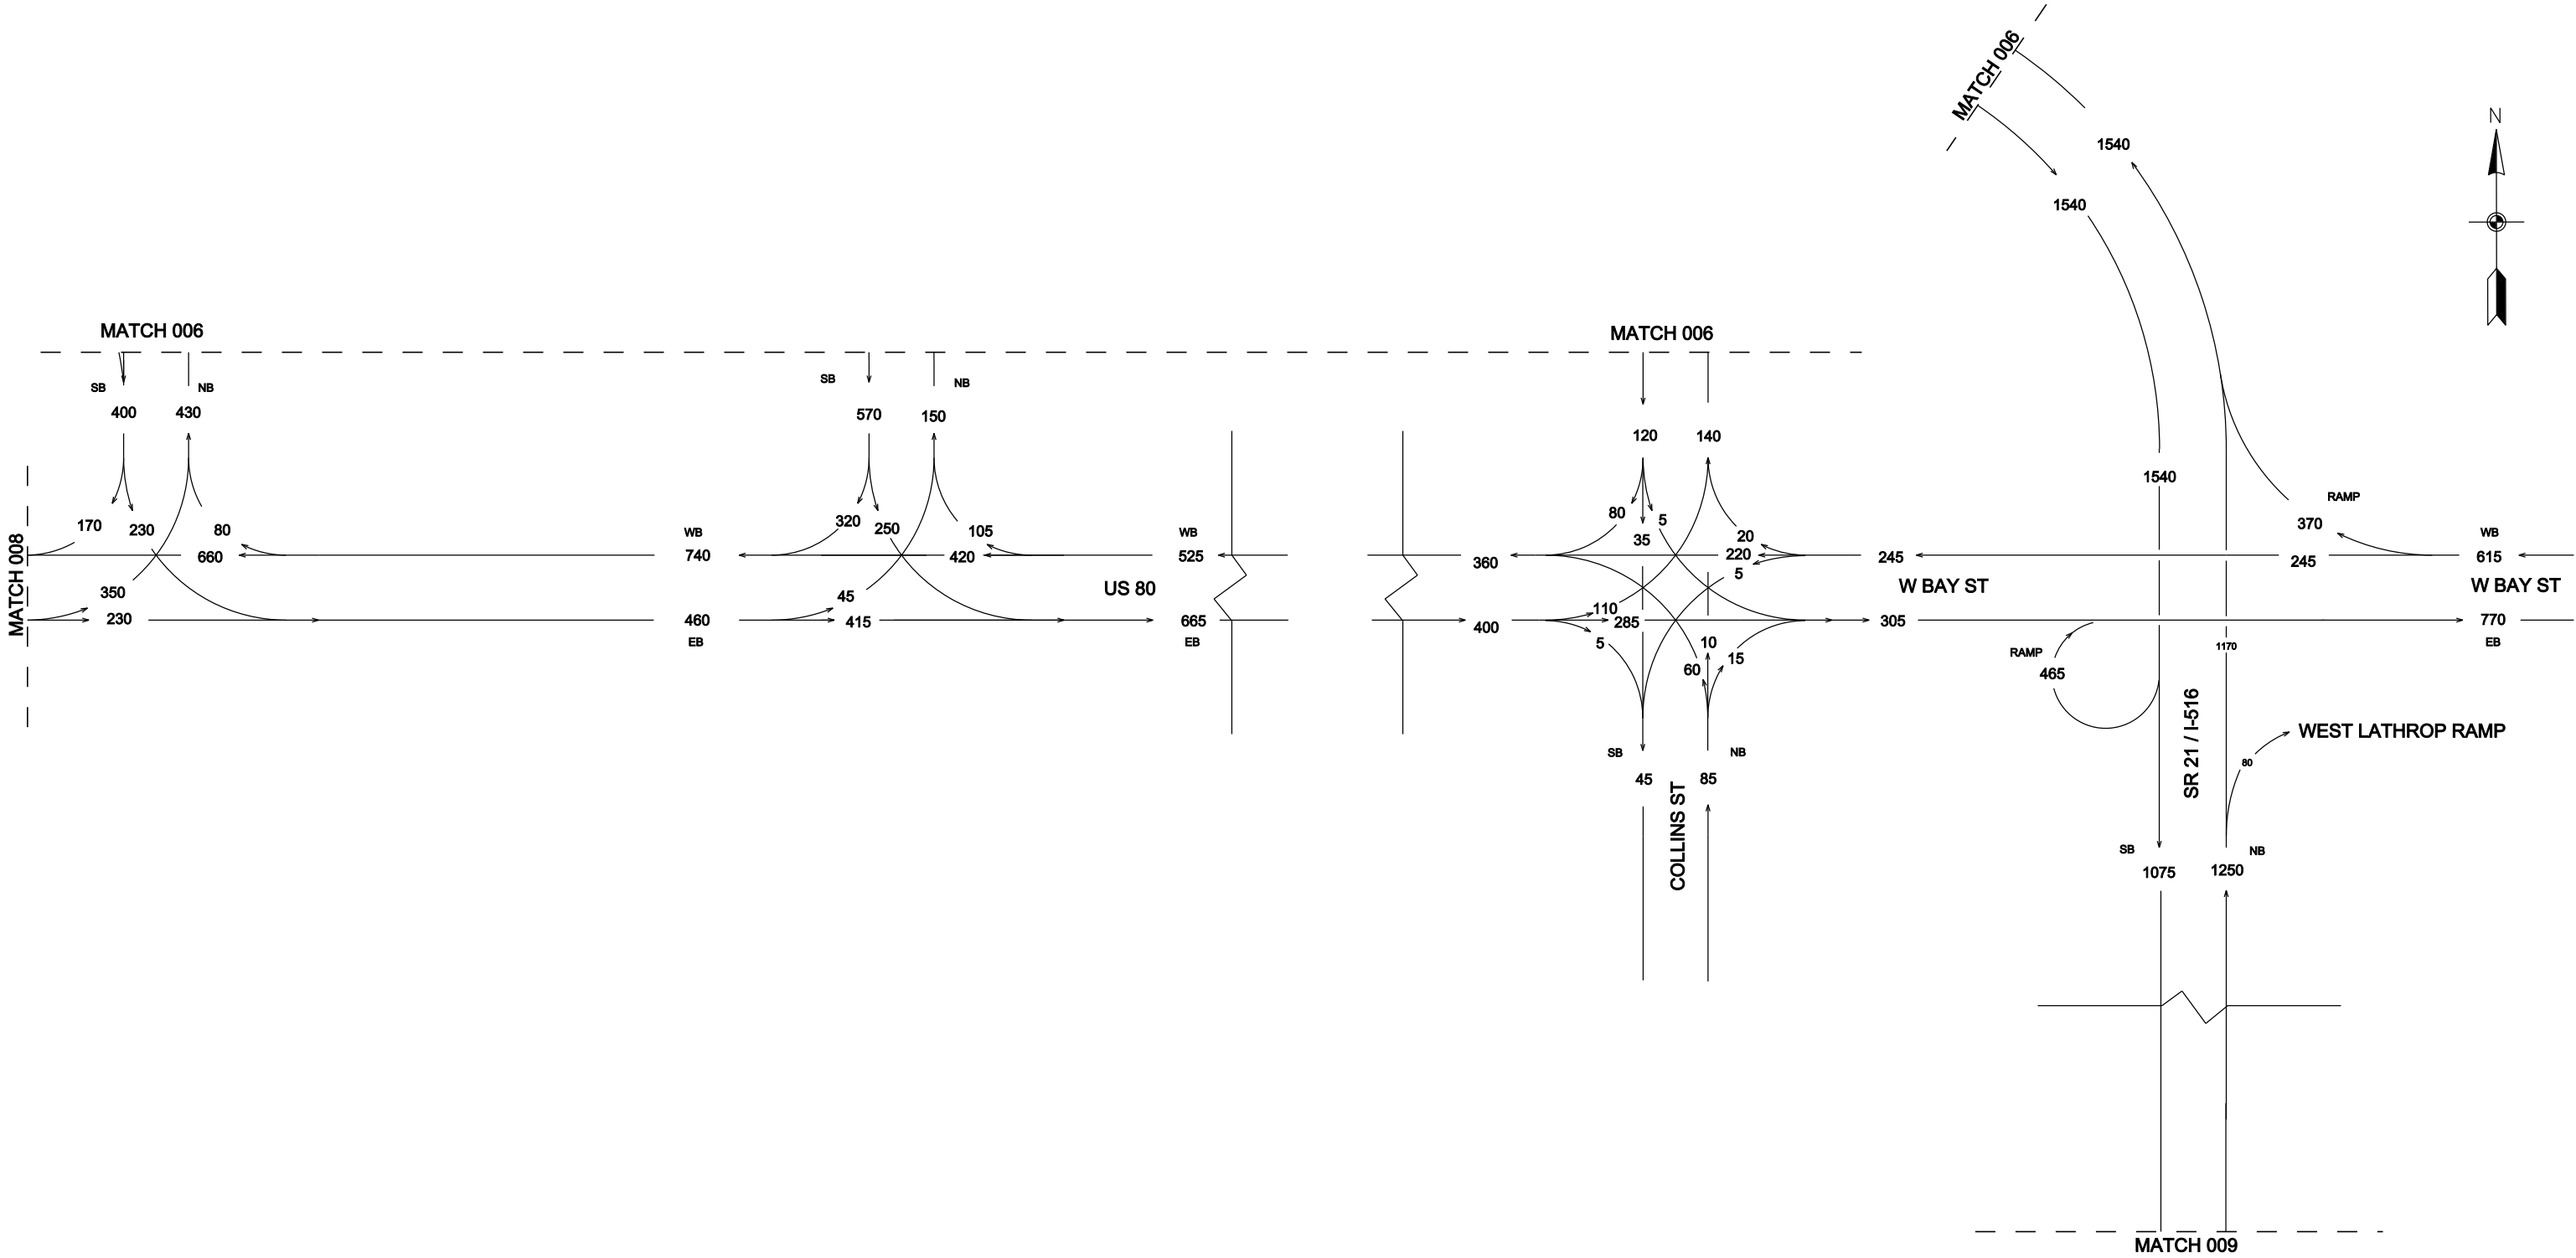

SR 21 CORRIDOR STUDY



TRAFFIC FLOW DIAGRAM

EXISTING

2010  
AM PEAK HOUR TRAFFIC

AUGUST, 2013

| STATE | PROJECT NUMBER | SHEET NO. | TOTAL SHEETS |
|-------|----------------|-----------|--------------|
| GA.   |                | 008       |              |

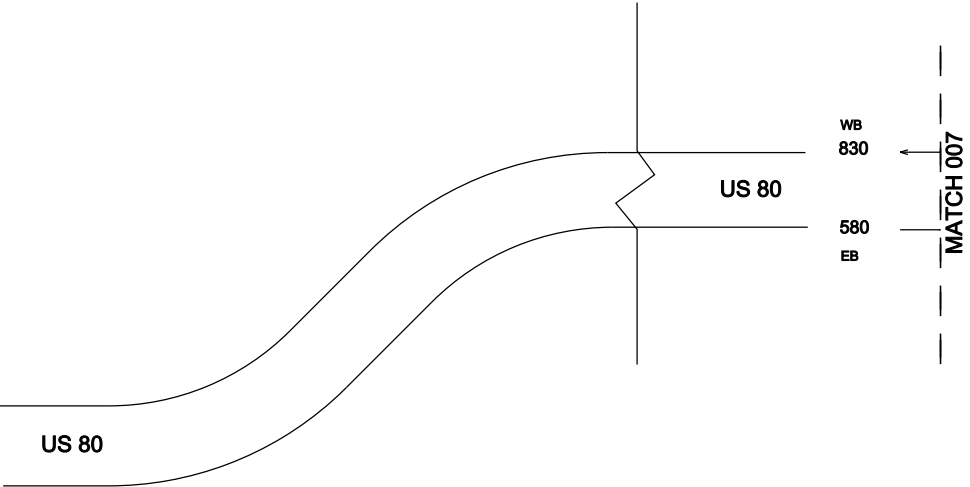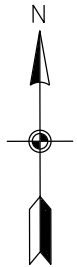

**SR 21 CORRIDOR STUDY**



**TRAFFIC FLOW DIAGRAM**

**EXISTING**

**2010**

**AM PEAK HOUR TRAFFIC**

**AUGUST, 2013**

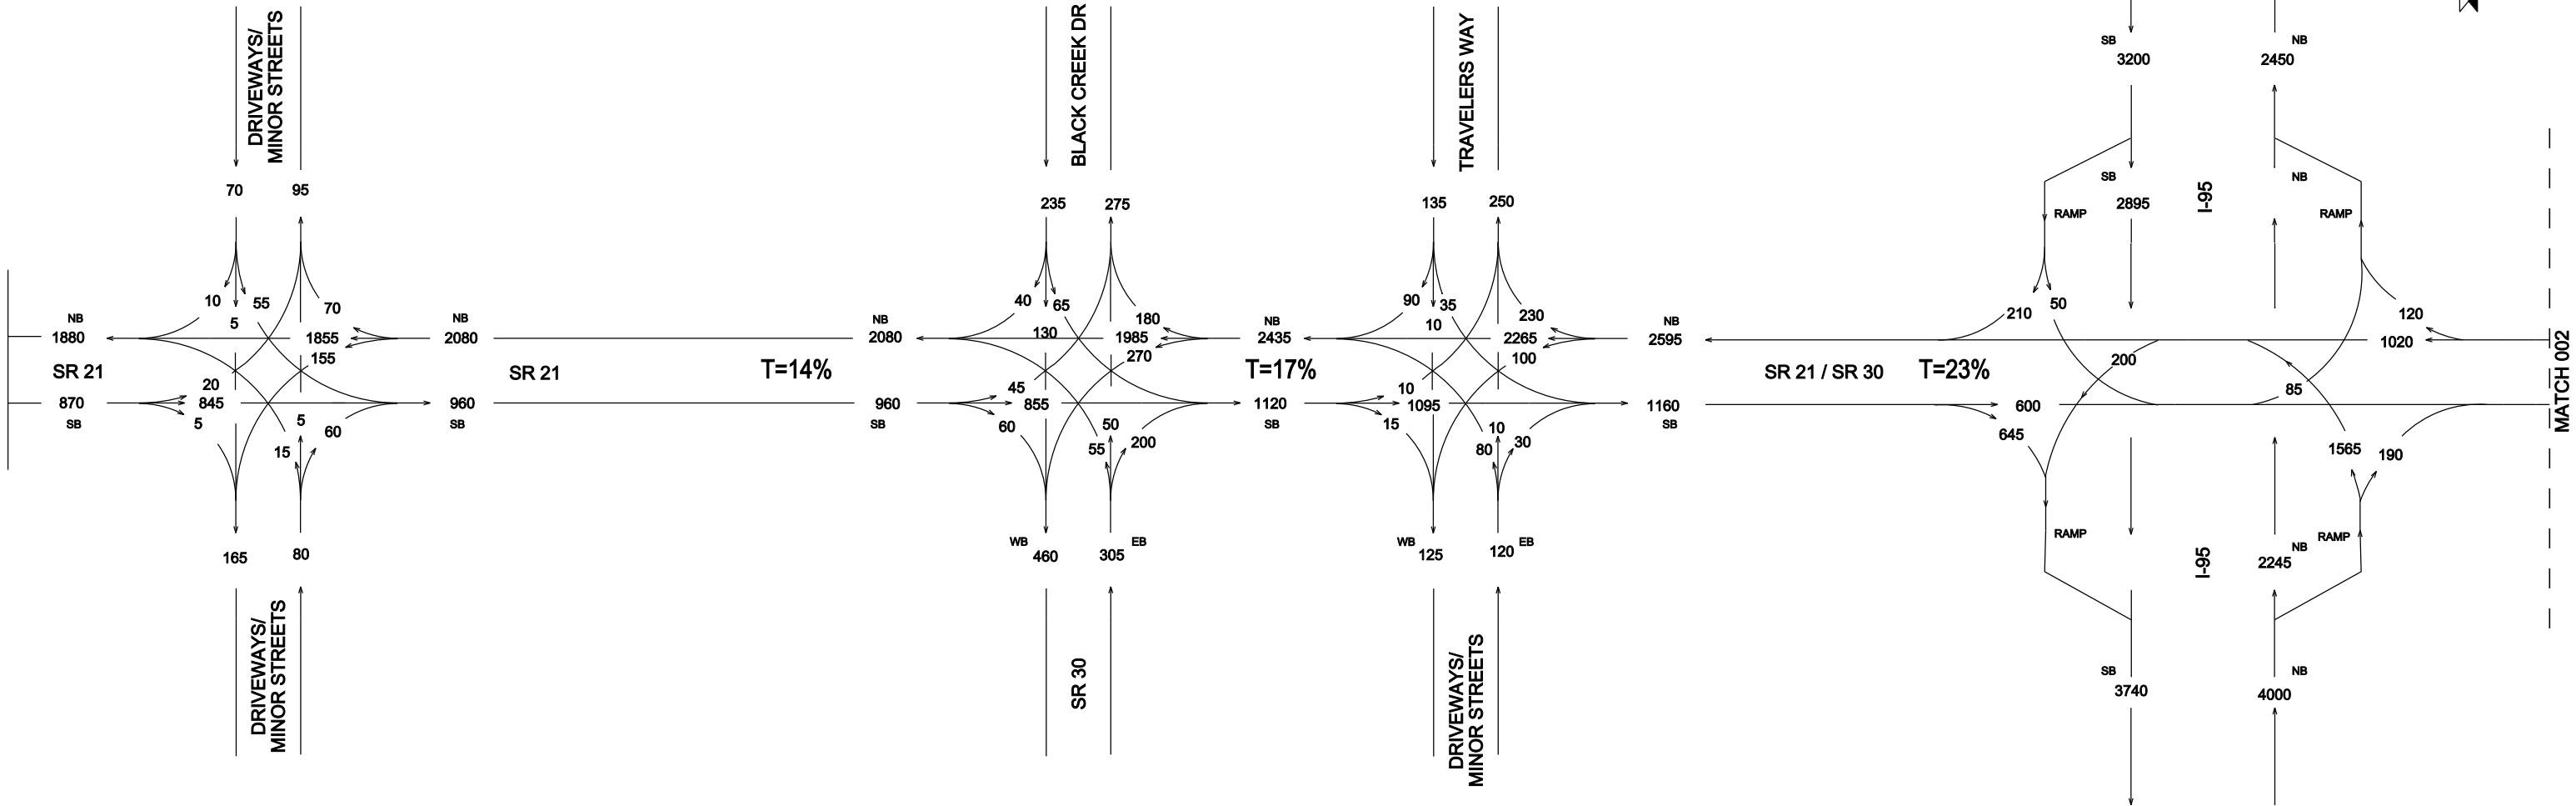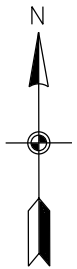

SR 21 CORRIDOR STUDY

TRAFFIC FLOW DIAGRAM


EXISTING

2010  
PM PEAK HOUR TRAFFIC

AUGUST, 2013




| STATE | PROJECT NUMBER | SHEET NO. | TOTAL SHEETS |
|-------|----------------|-----------|--------------|
| GA.   |                | 002       |              |

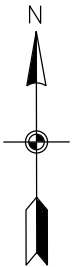

JIMMY DELOACH CONNECTOR

NB 430  
220 SB

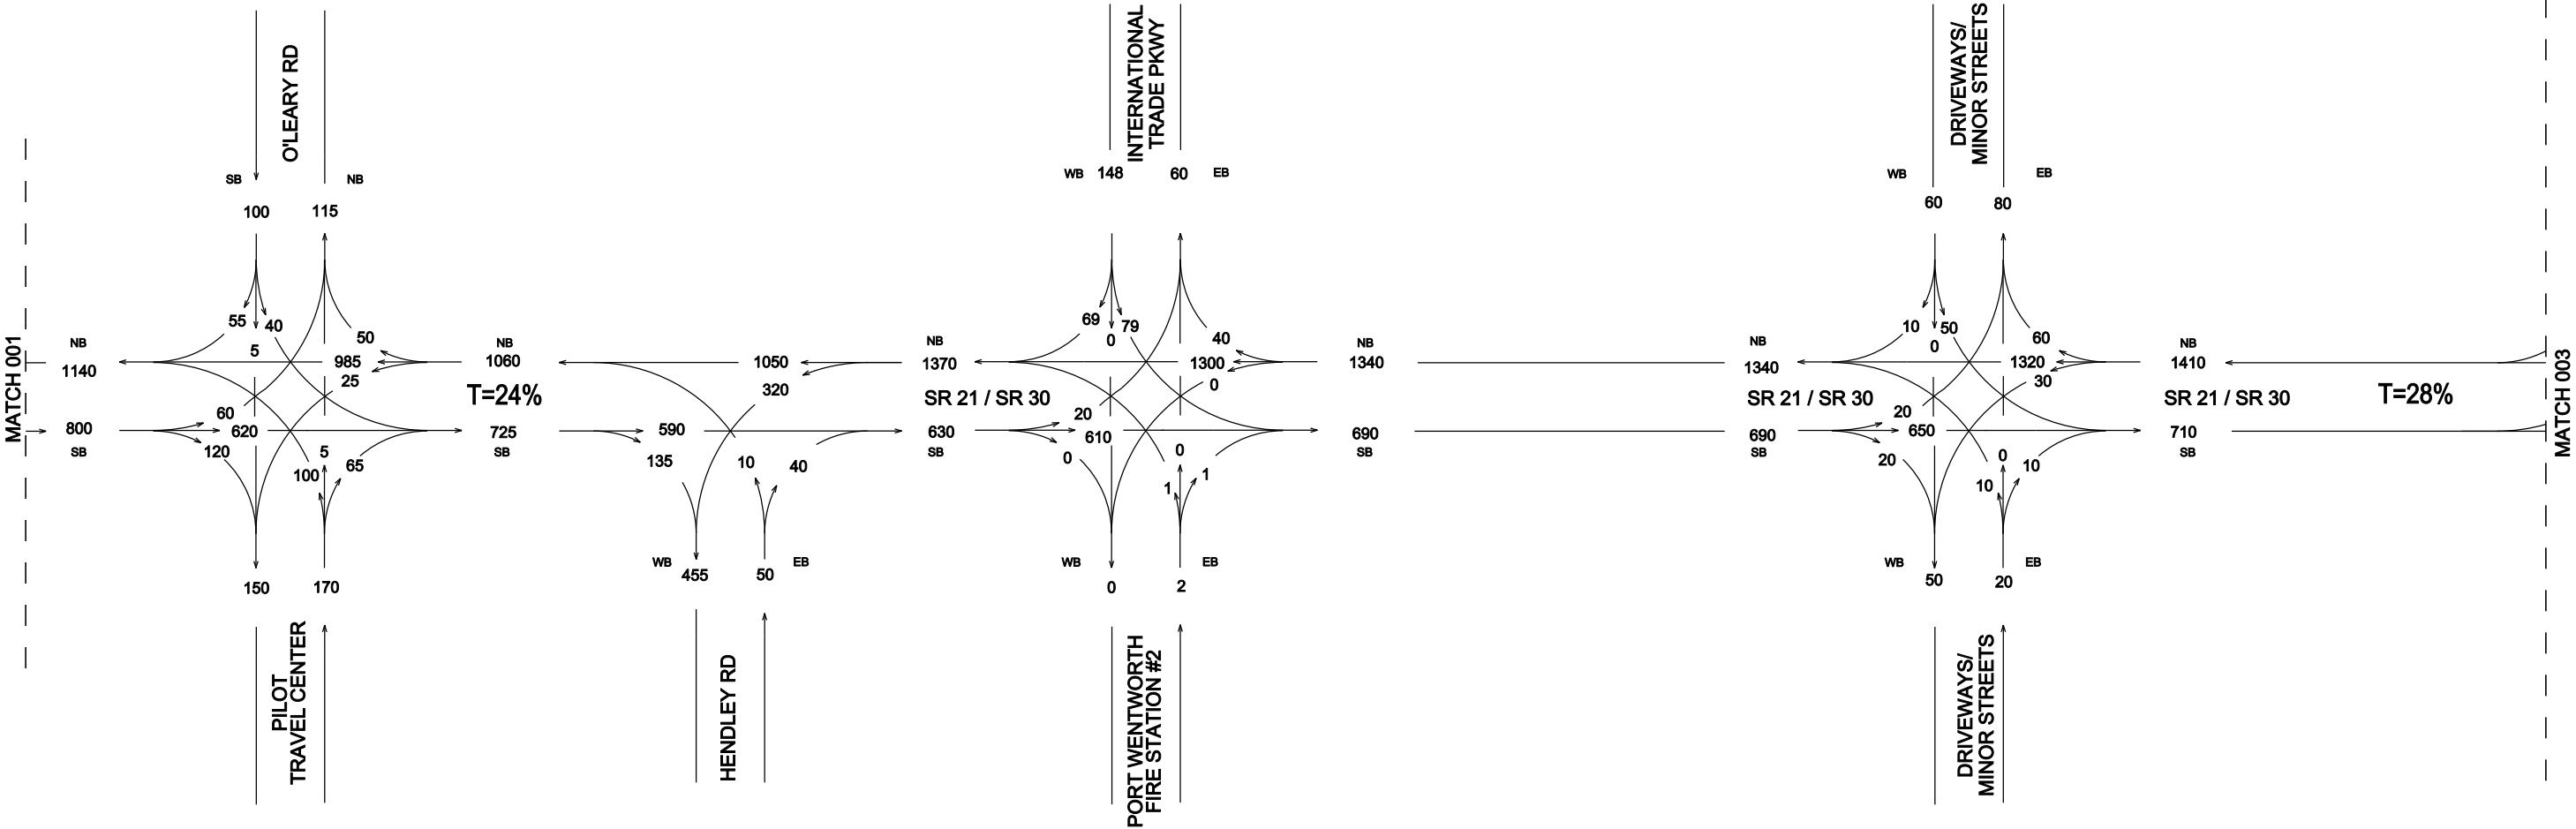



SR 21 CORRIDOR STUDY

TRAFFIC FLOW DIAGRAM

EXISTING

2010  
PM PEAK HOUR TRAFFIC

AUGUST, 2013

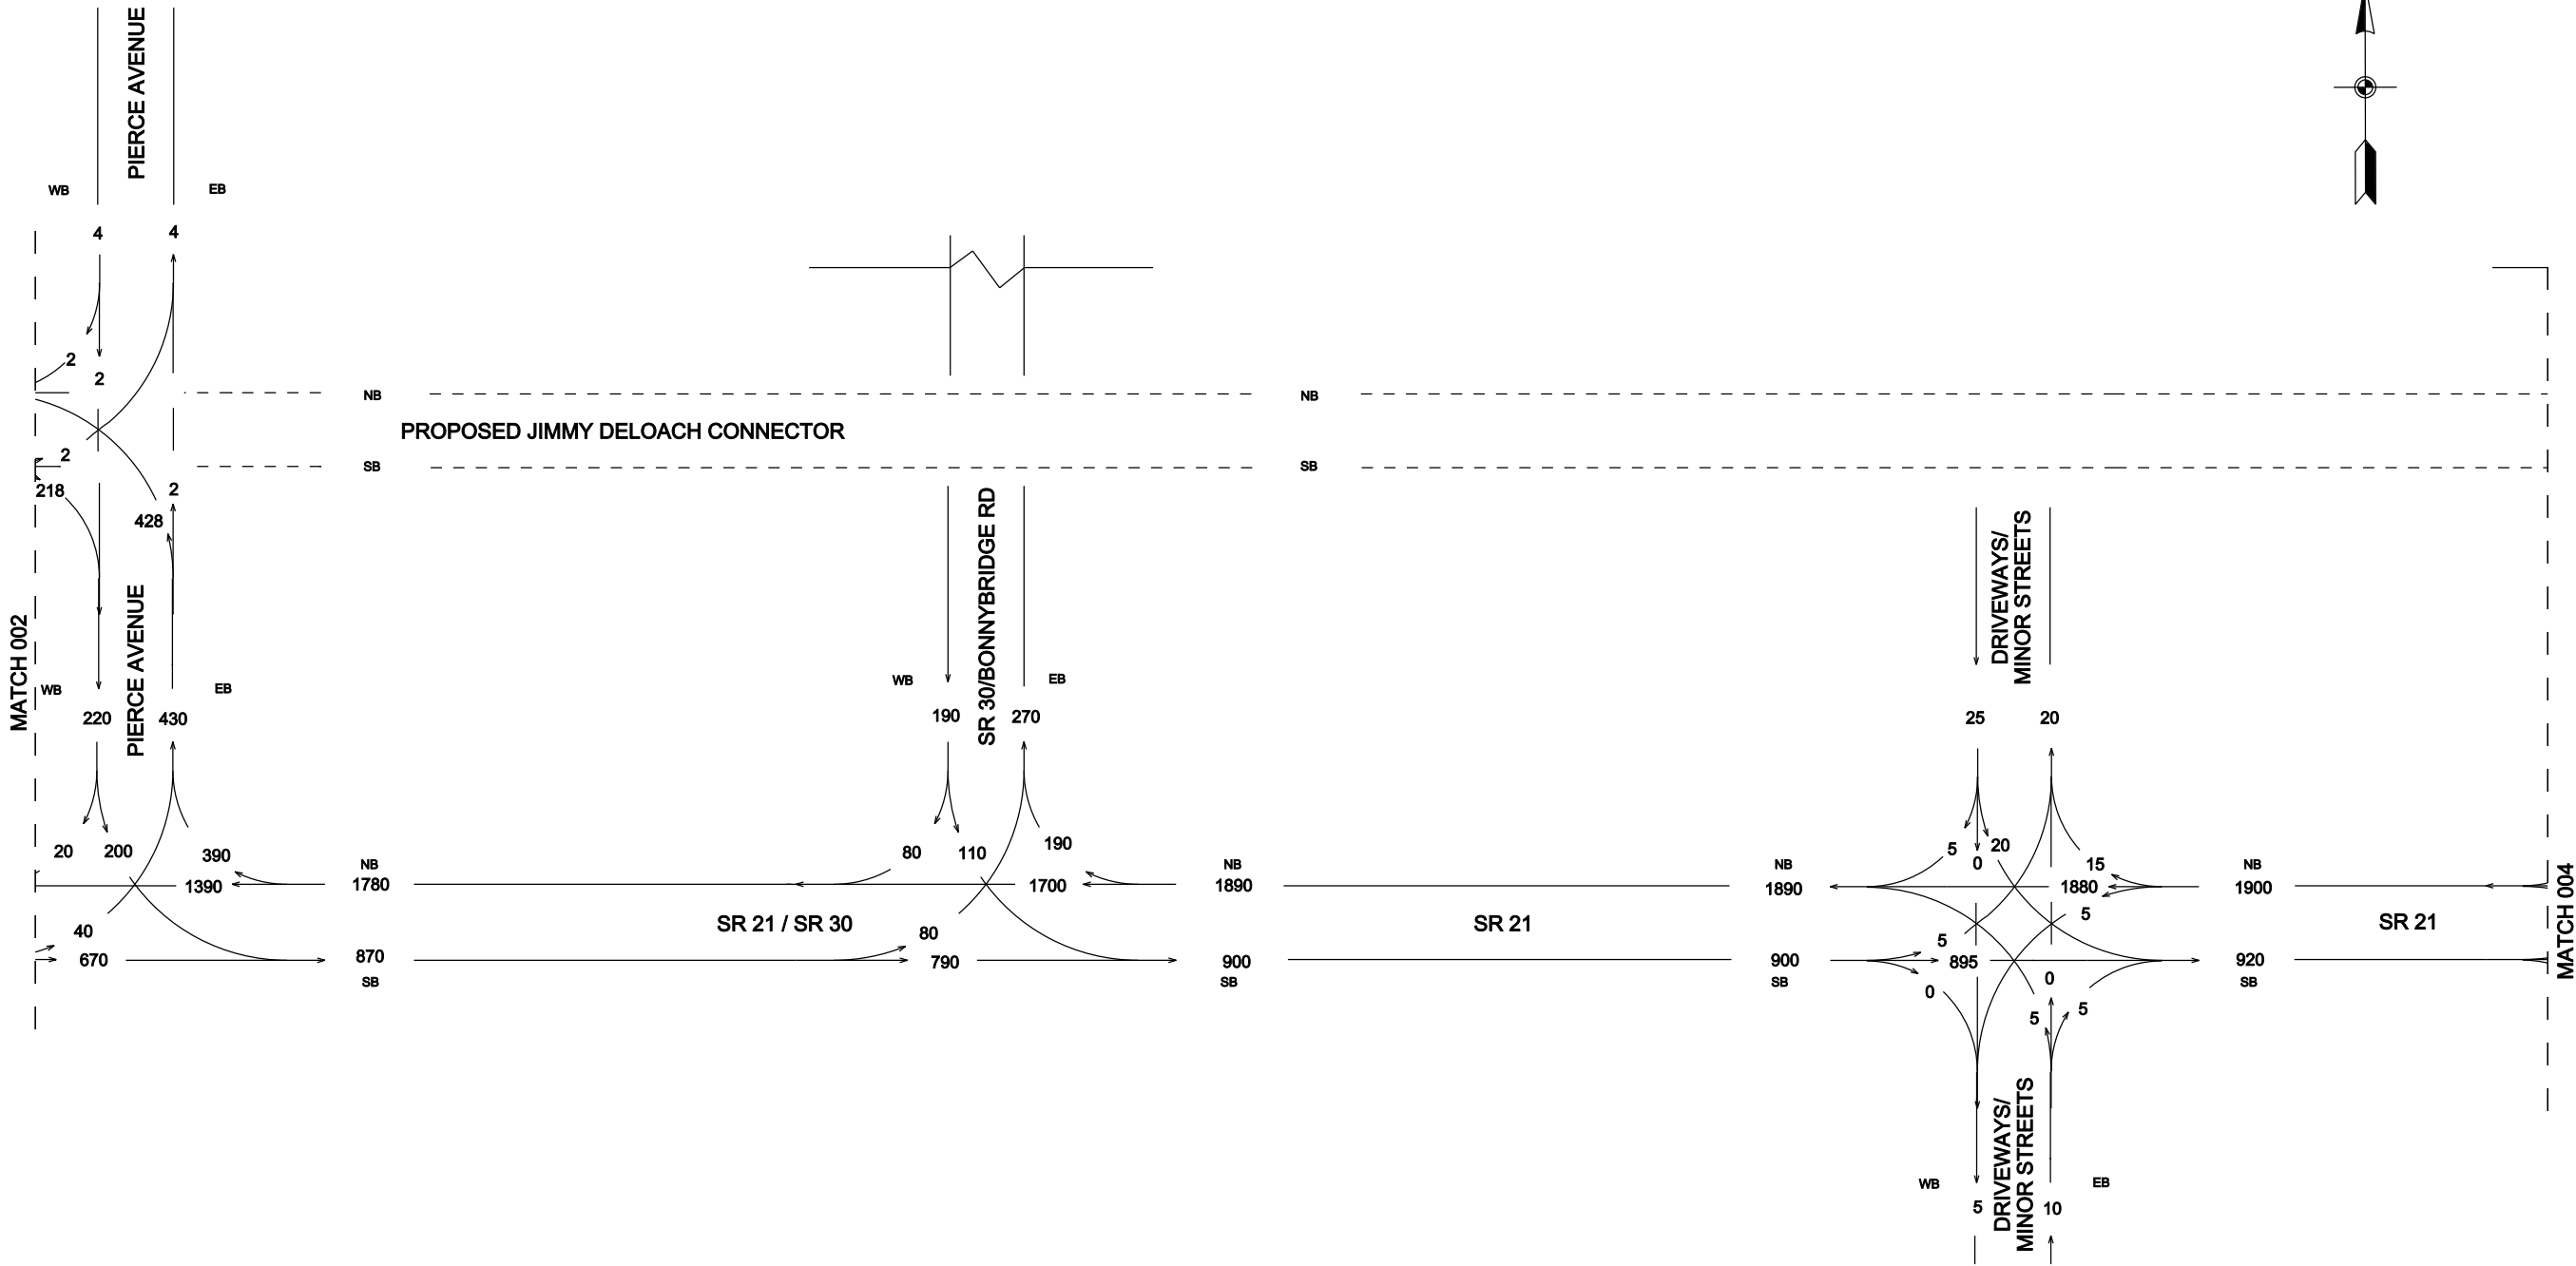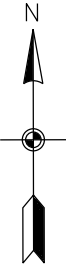

## SR 21 CORRIDOR STUDY


TRAFFIC FLOW DIAGRAM

EXISTING

2010  
PM PEAK HOUR TRAFFIC

AUGUST, 2013



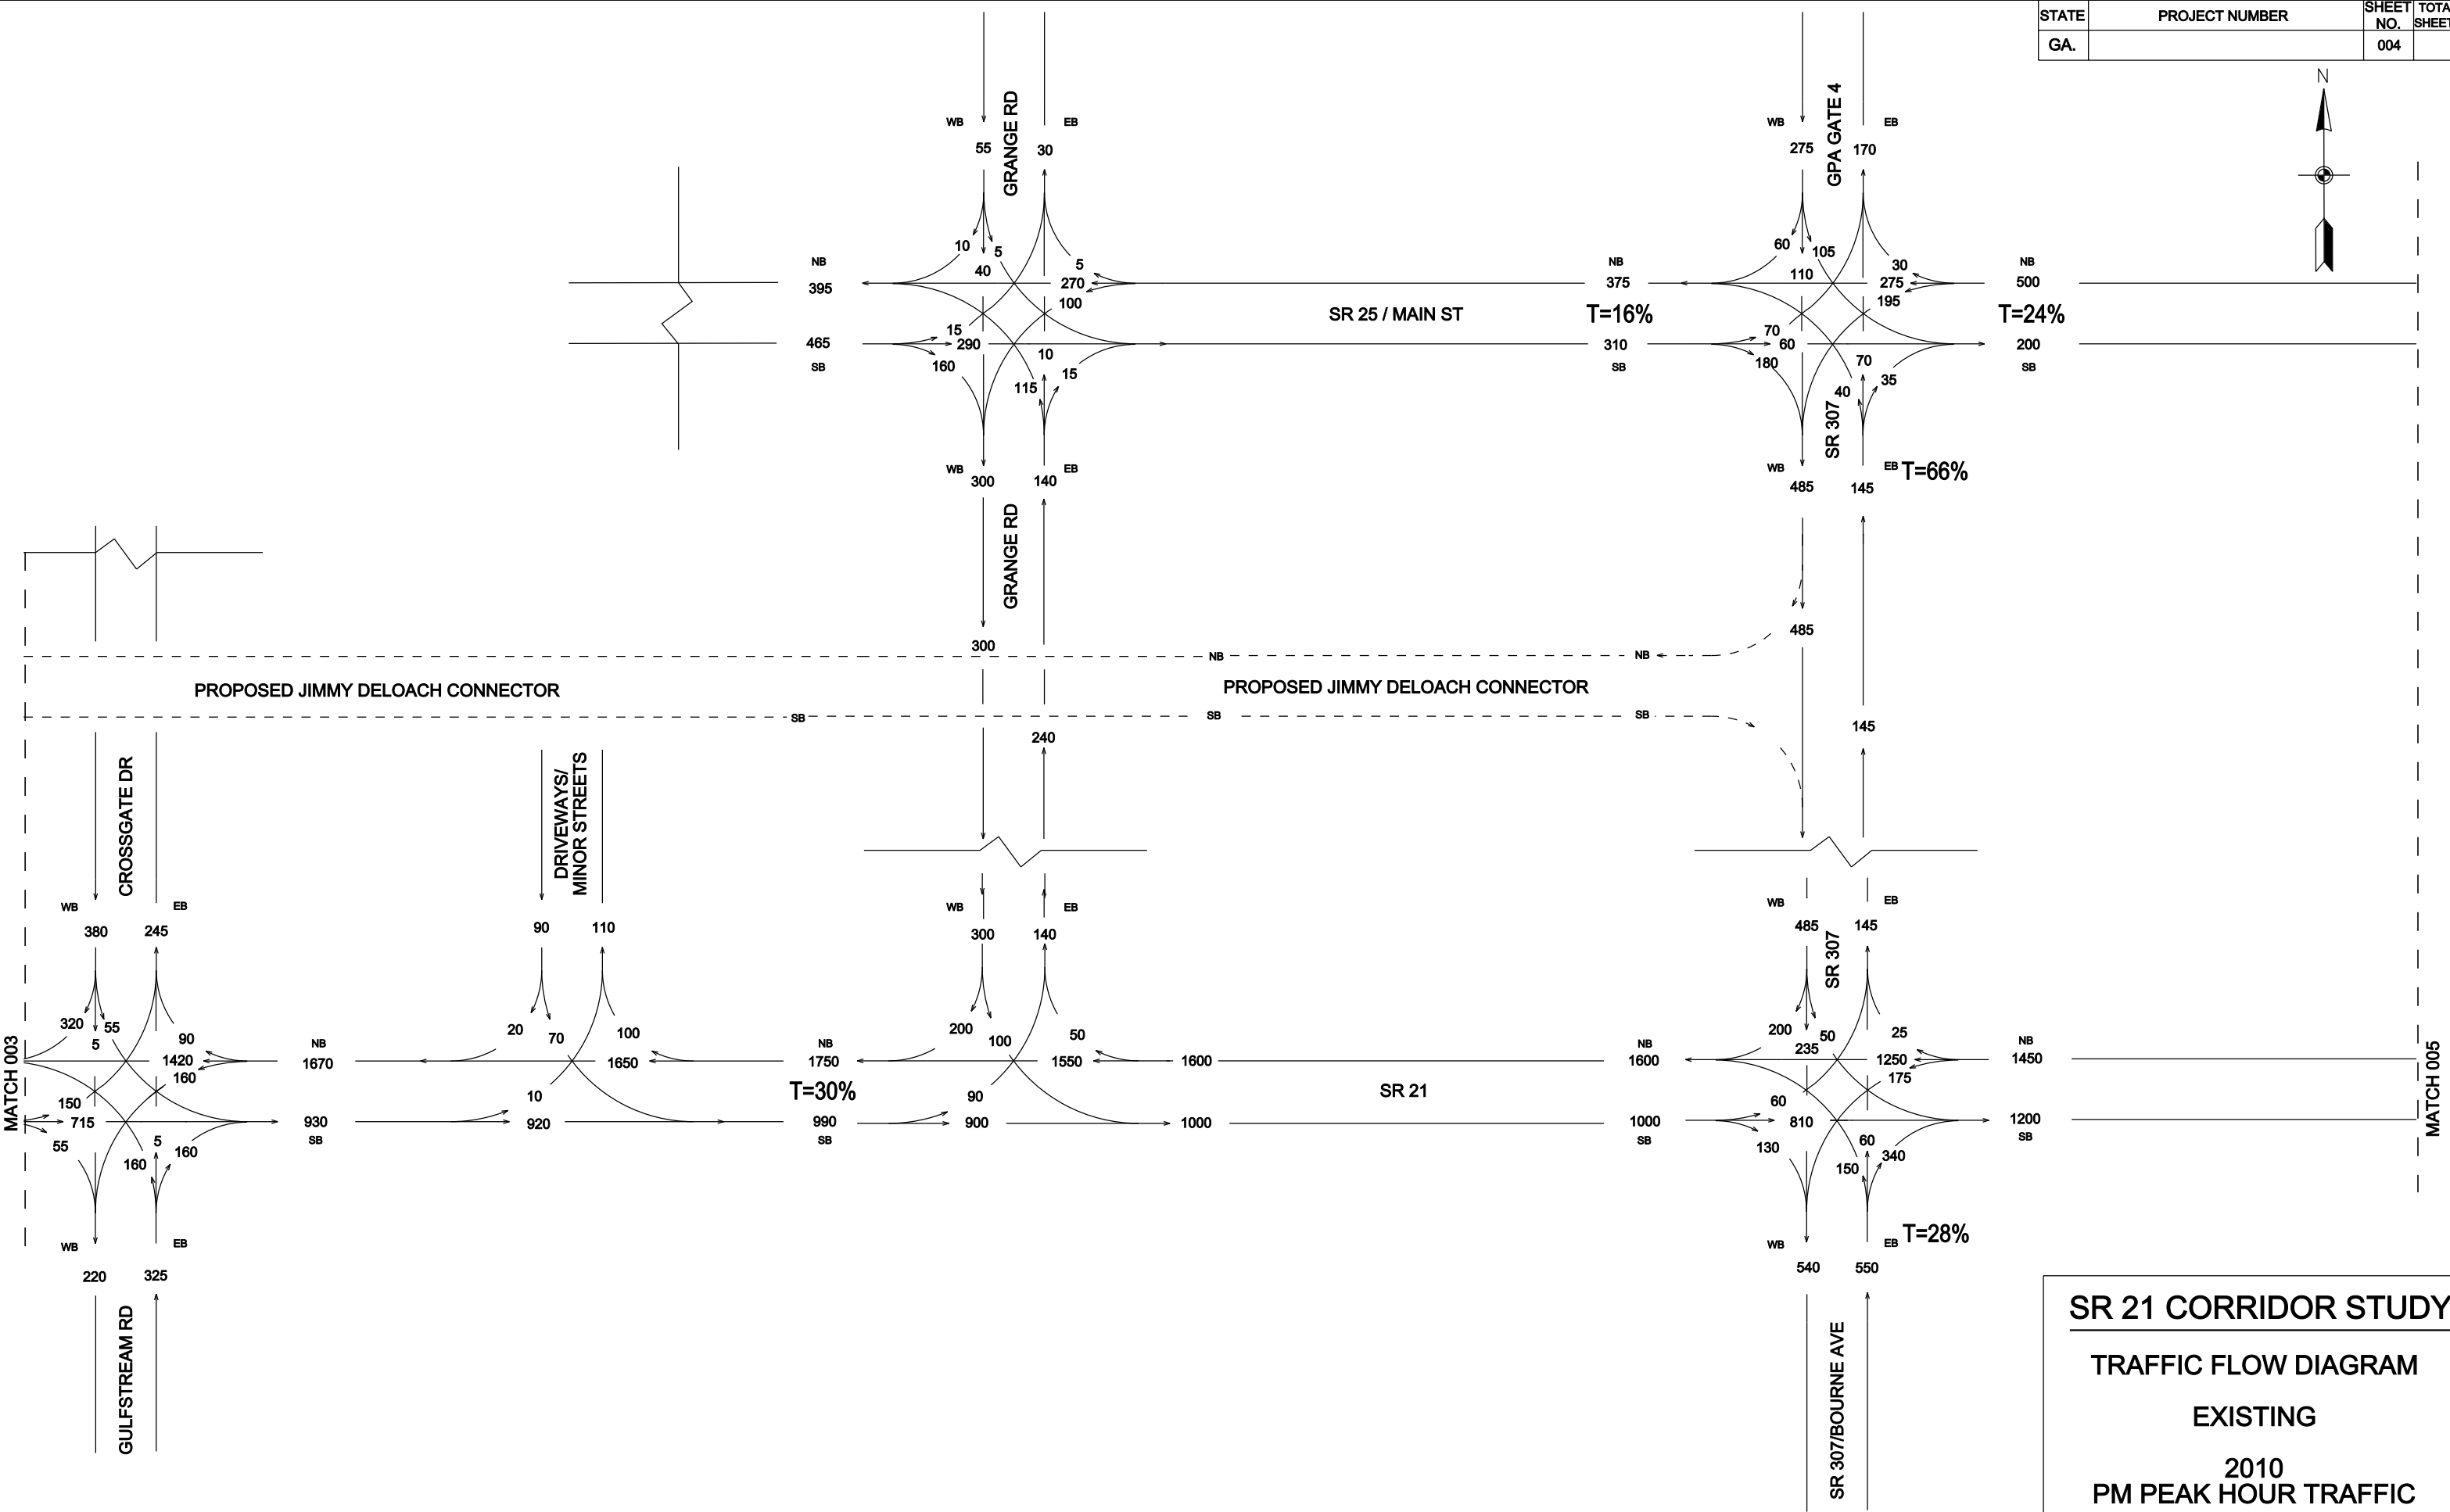


## SR 21 CORRIDOR STUDY

TRAFFIC FLOW DIAGRAM

EXISTING

2010  
PM PEAK HOUR TRAFFIC

AUGUST, 2013

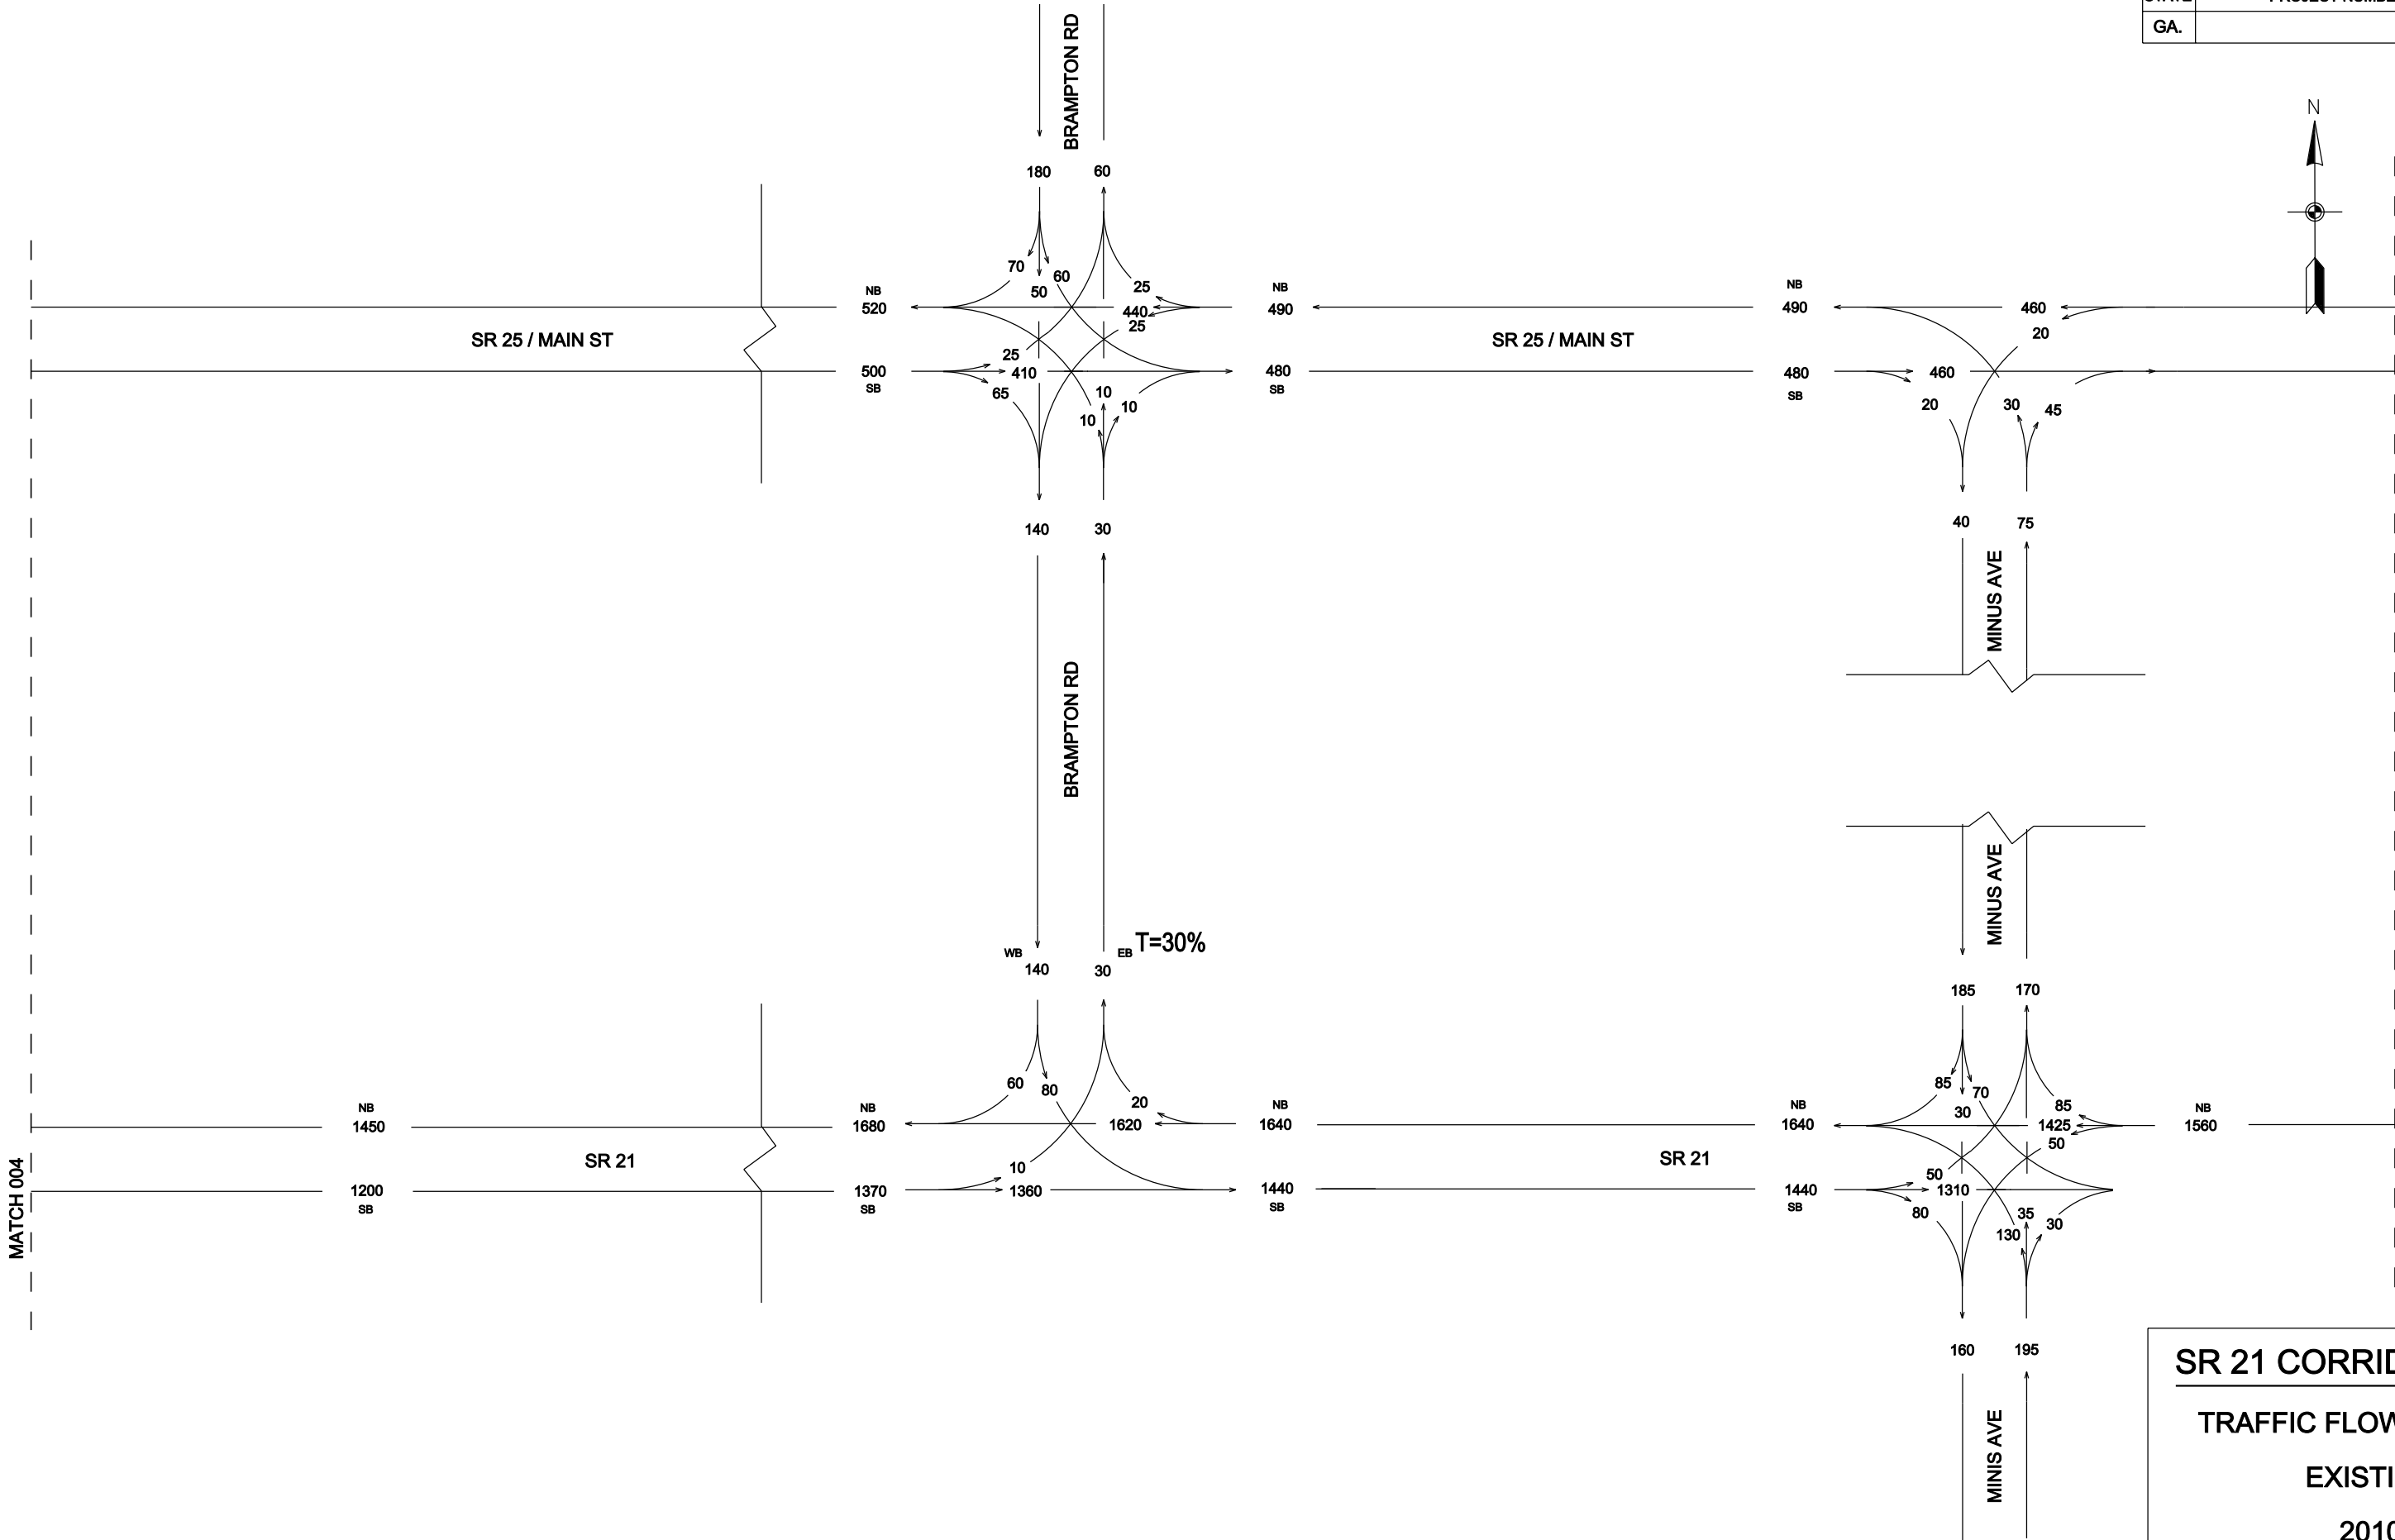

**SR 21 CORRIDOR STUDY**

**TRAFFIC FLOW DIAGRAM**



**EXISTING**

**2010**

**PM PEAK HOUR TRAFFIC**

**AUGUST, 2013**

| STATE | PROJECT NUMBER | SHEET NO. | TOTAL SHEETS |
|-------|----------------|-----------|--------------|
| GA.   |                | 006       |              |

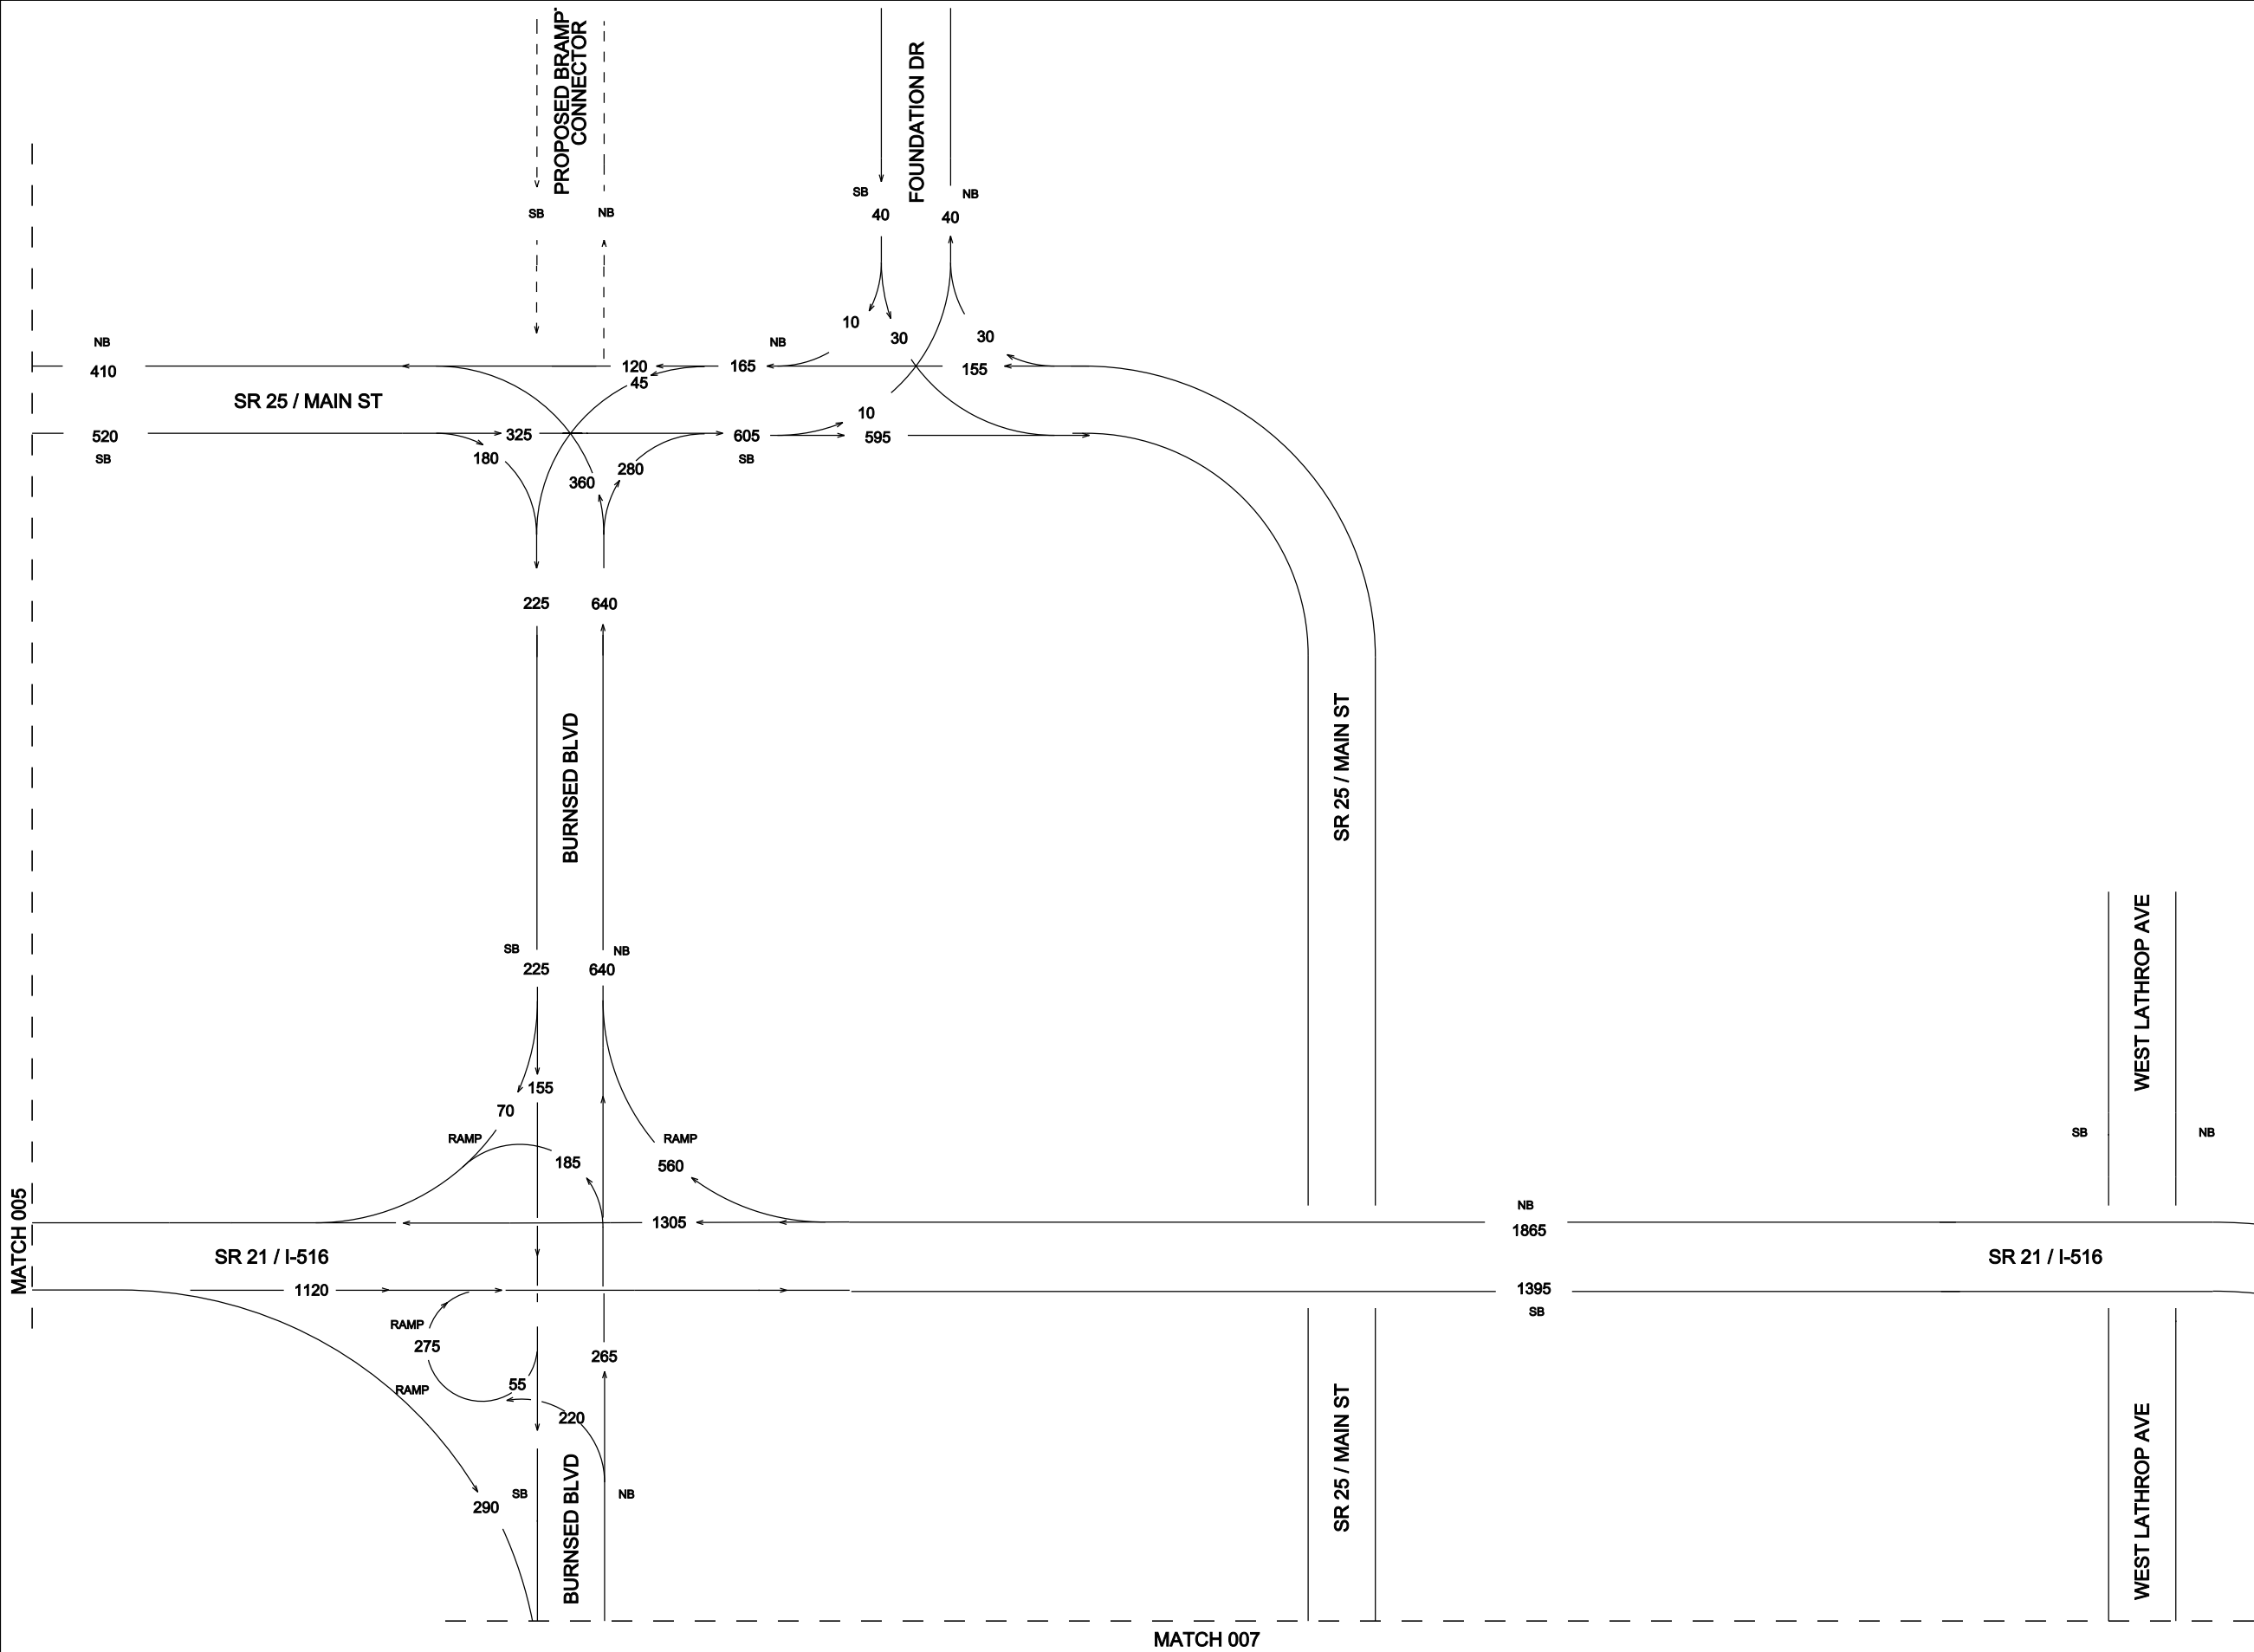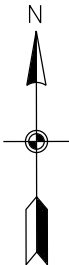



## SR 21 CORRIDOR STUDY

TRAFFIC FLOW DIAGRAM

EXISTING

2010  
PM PEAK HOUR TRAFFIC

AUGUST, 2013

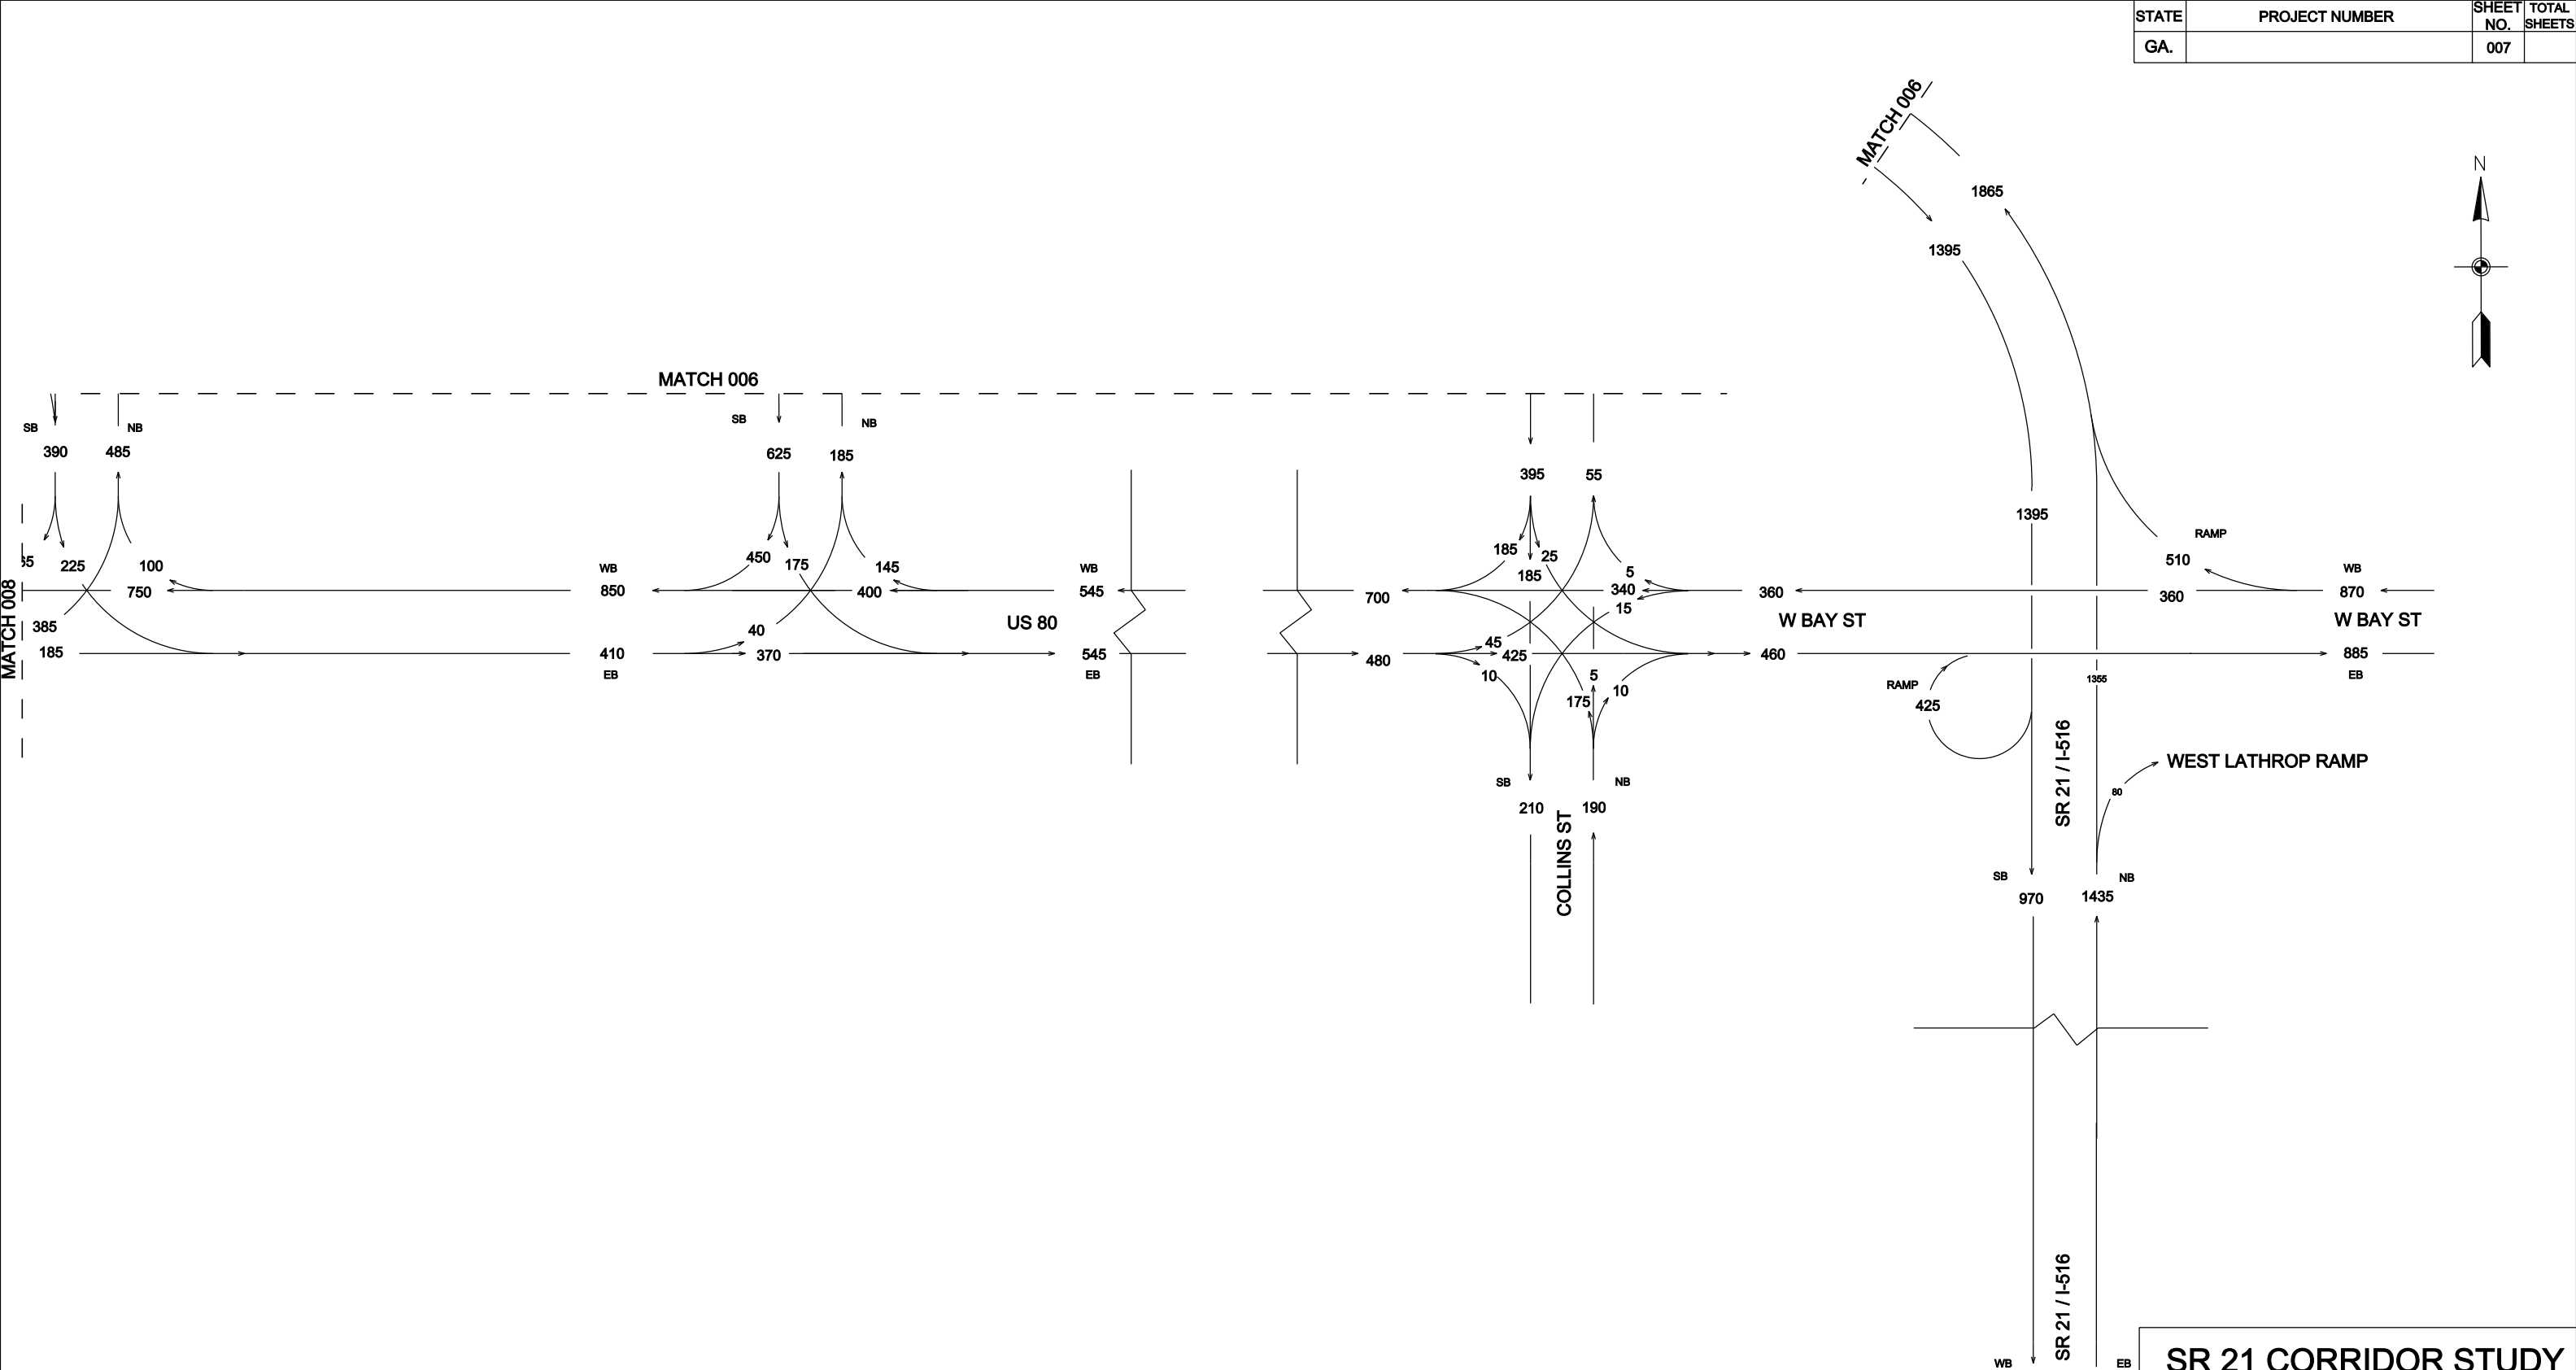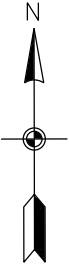

**SR 21 CORRIDOR STUDY**

**TRAFFIC FLOW DIAGRAM**



**EXISTING**

**2010**

**PM PEAK HOUR TRAFFIC**

**AUGUST, 2013**

| STATE | PROJECT NUMBER | SHEET NO. | TOTAL SHEETS |
|-------|----------------|-----------|--------------|
| GA.   |                | 008       |              |

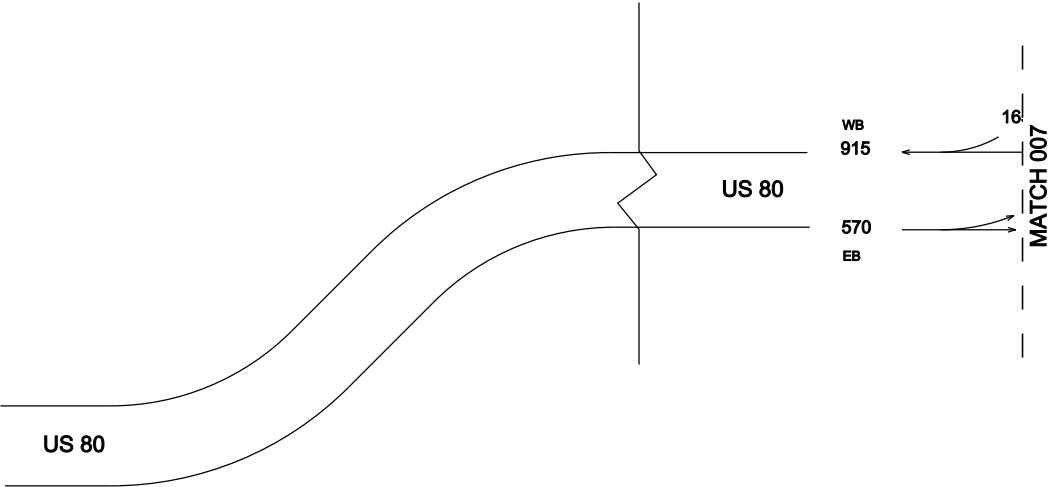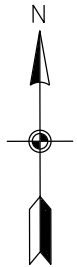

**SR 21 CORRIDOR STUDY**


**TRAFFIC FLOW DIAGRAM**

**EXISTING**

**2010**

**PM PEAK HOUR TRAFFIC**


**AUGUST, 2013**

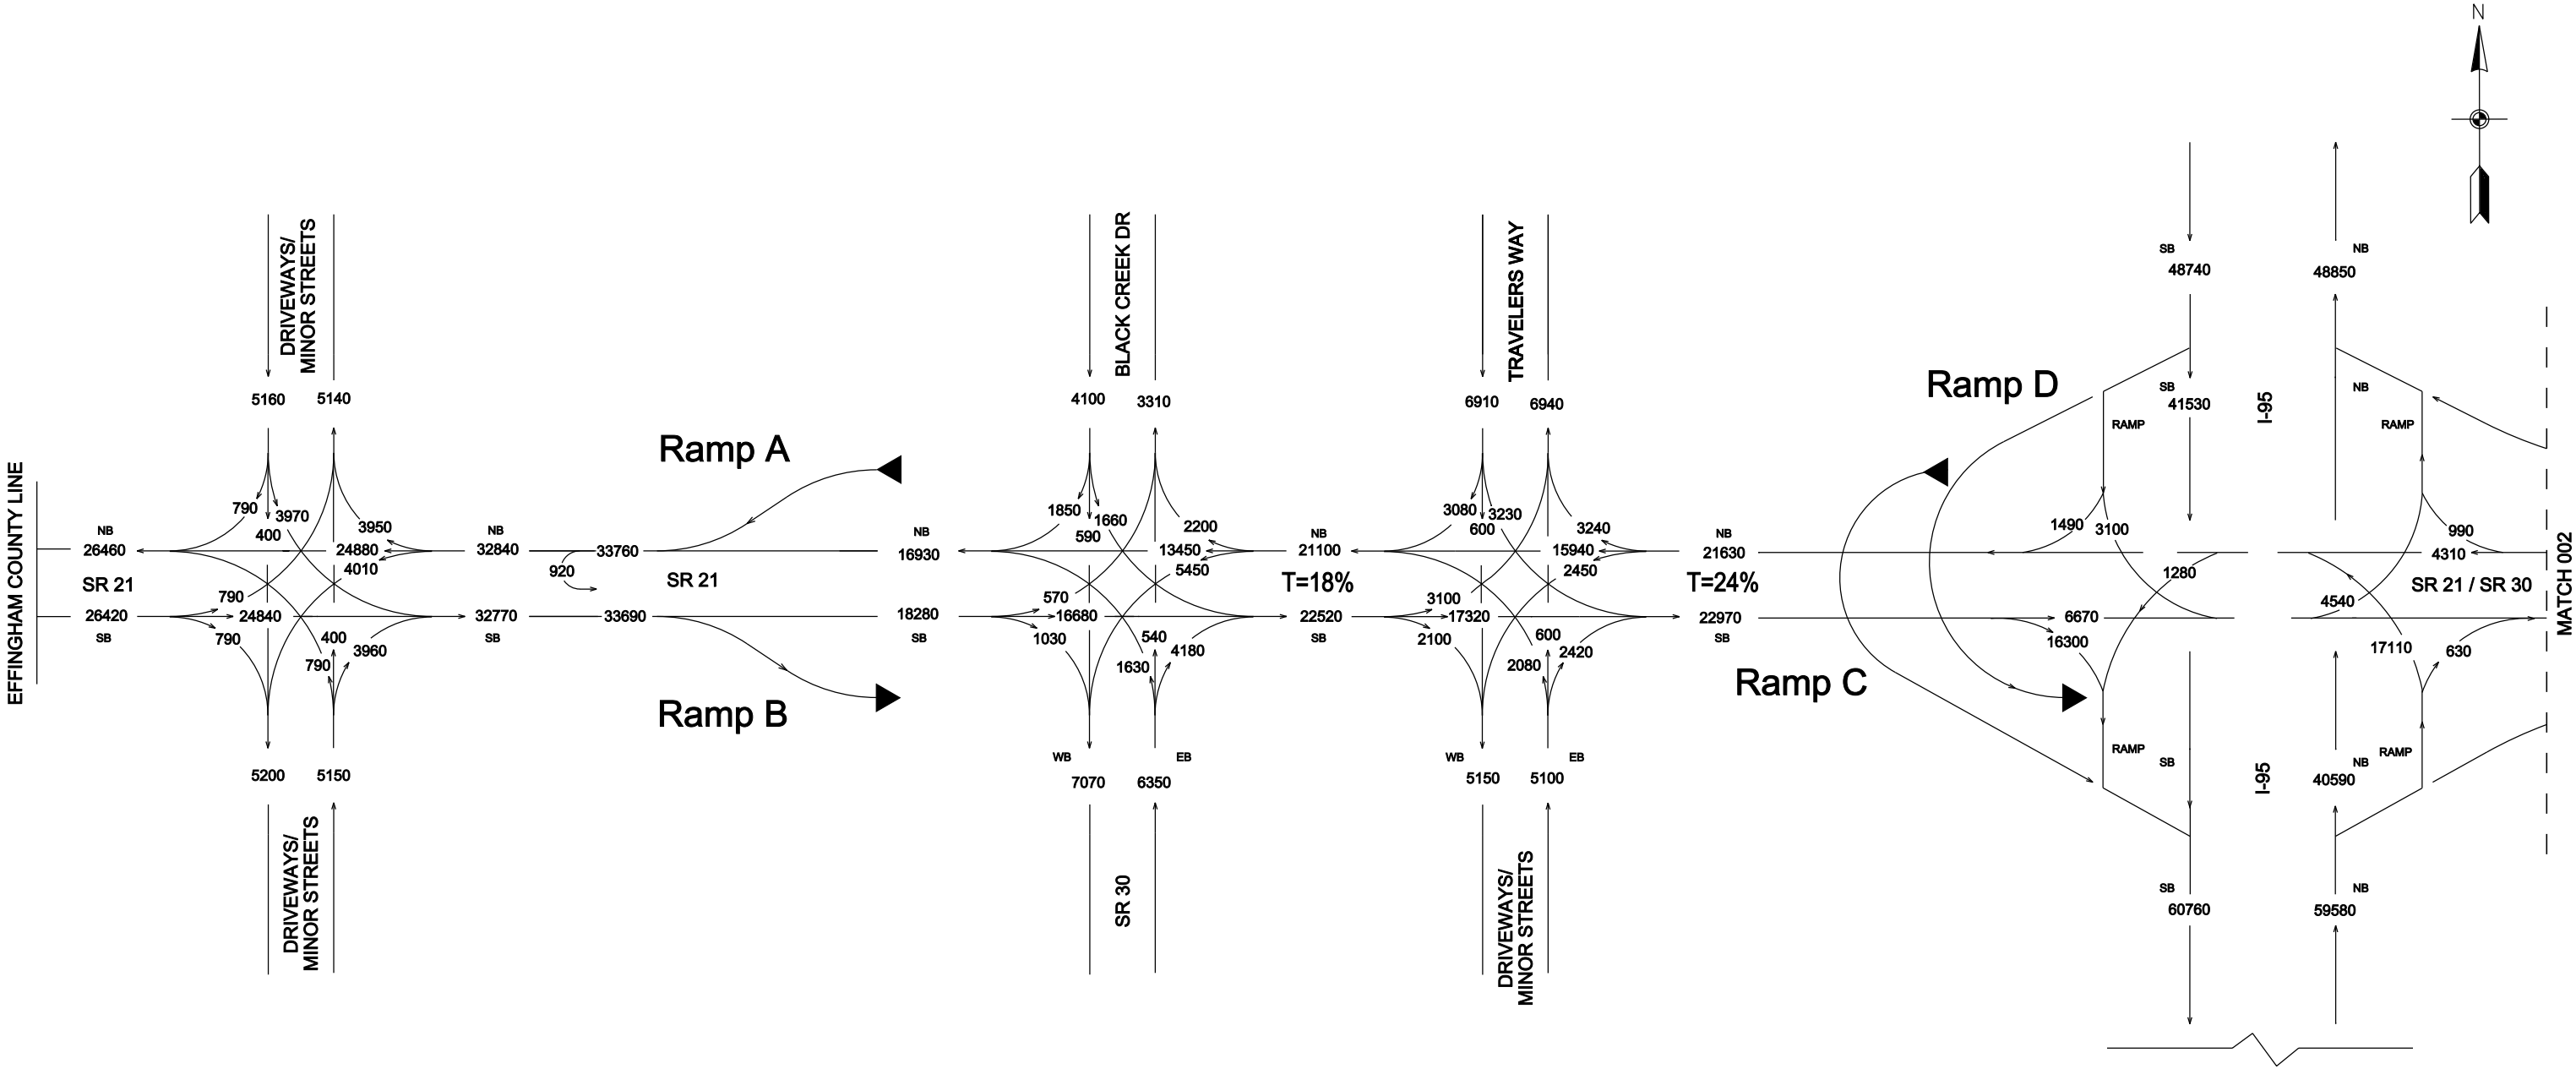

**SR 21 CORRIDOR STUDY**  
**TRAFFIC FLOW DIAGRAM**  
**ALTERNATIVE 3**  
**2035**  
**AVERAGE DAILY TRAFFIC**  
**AUGUST, 2013**







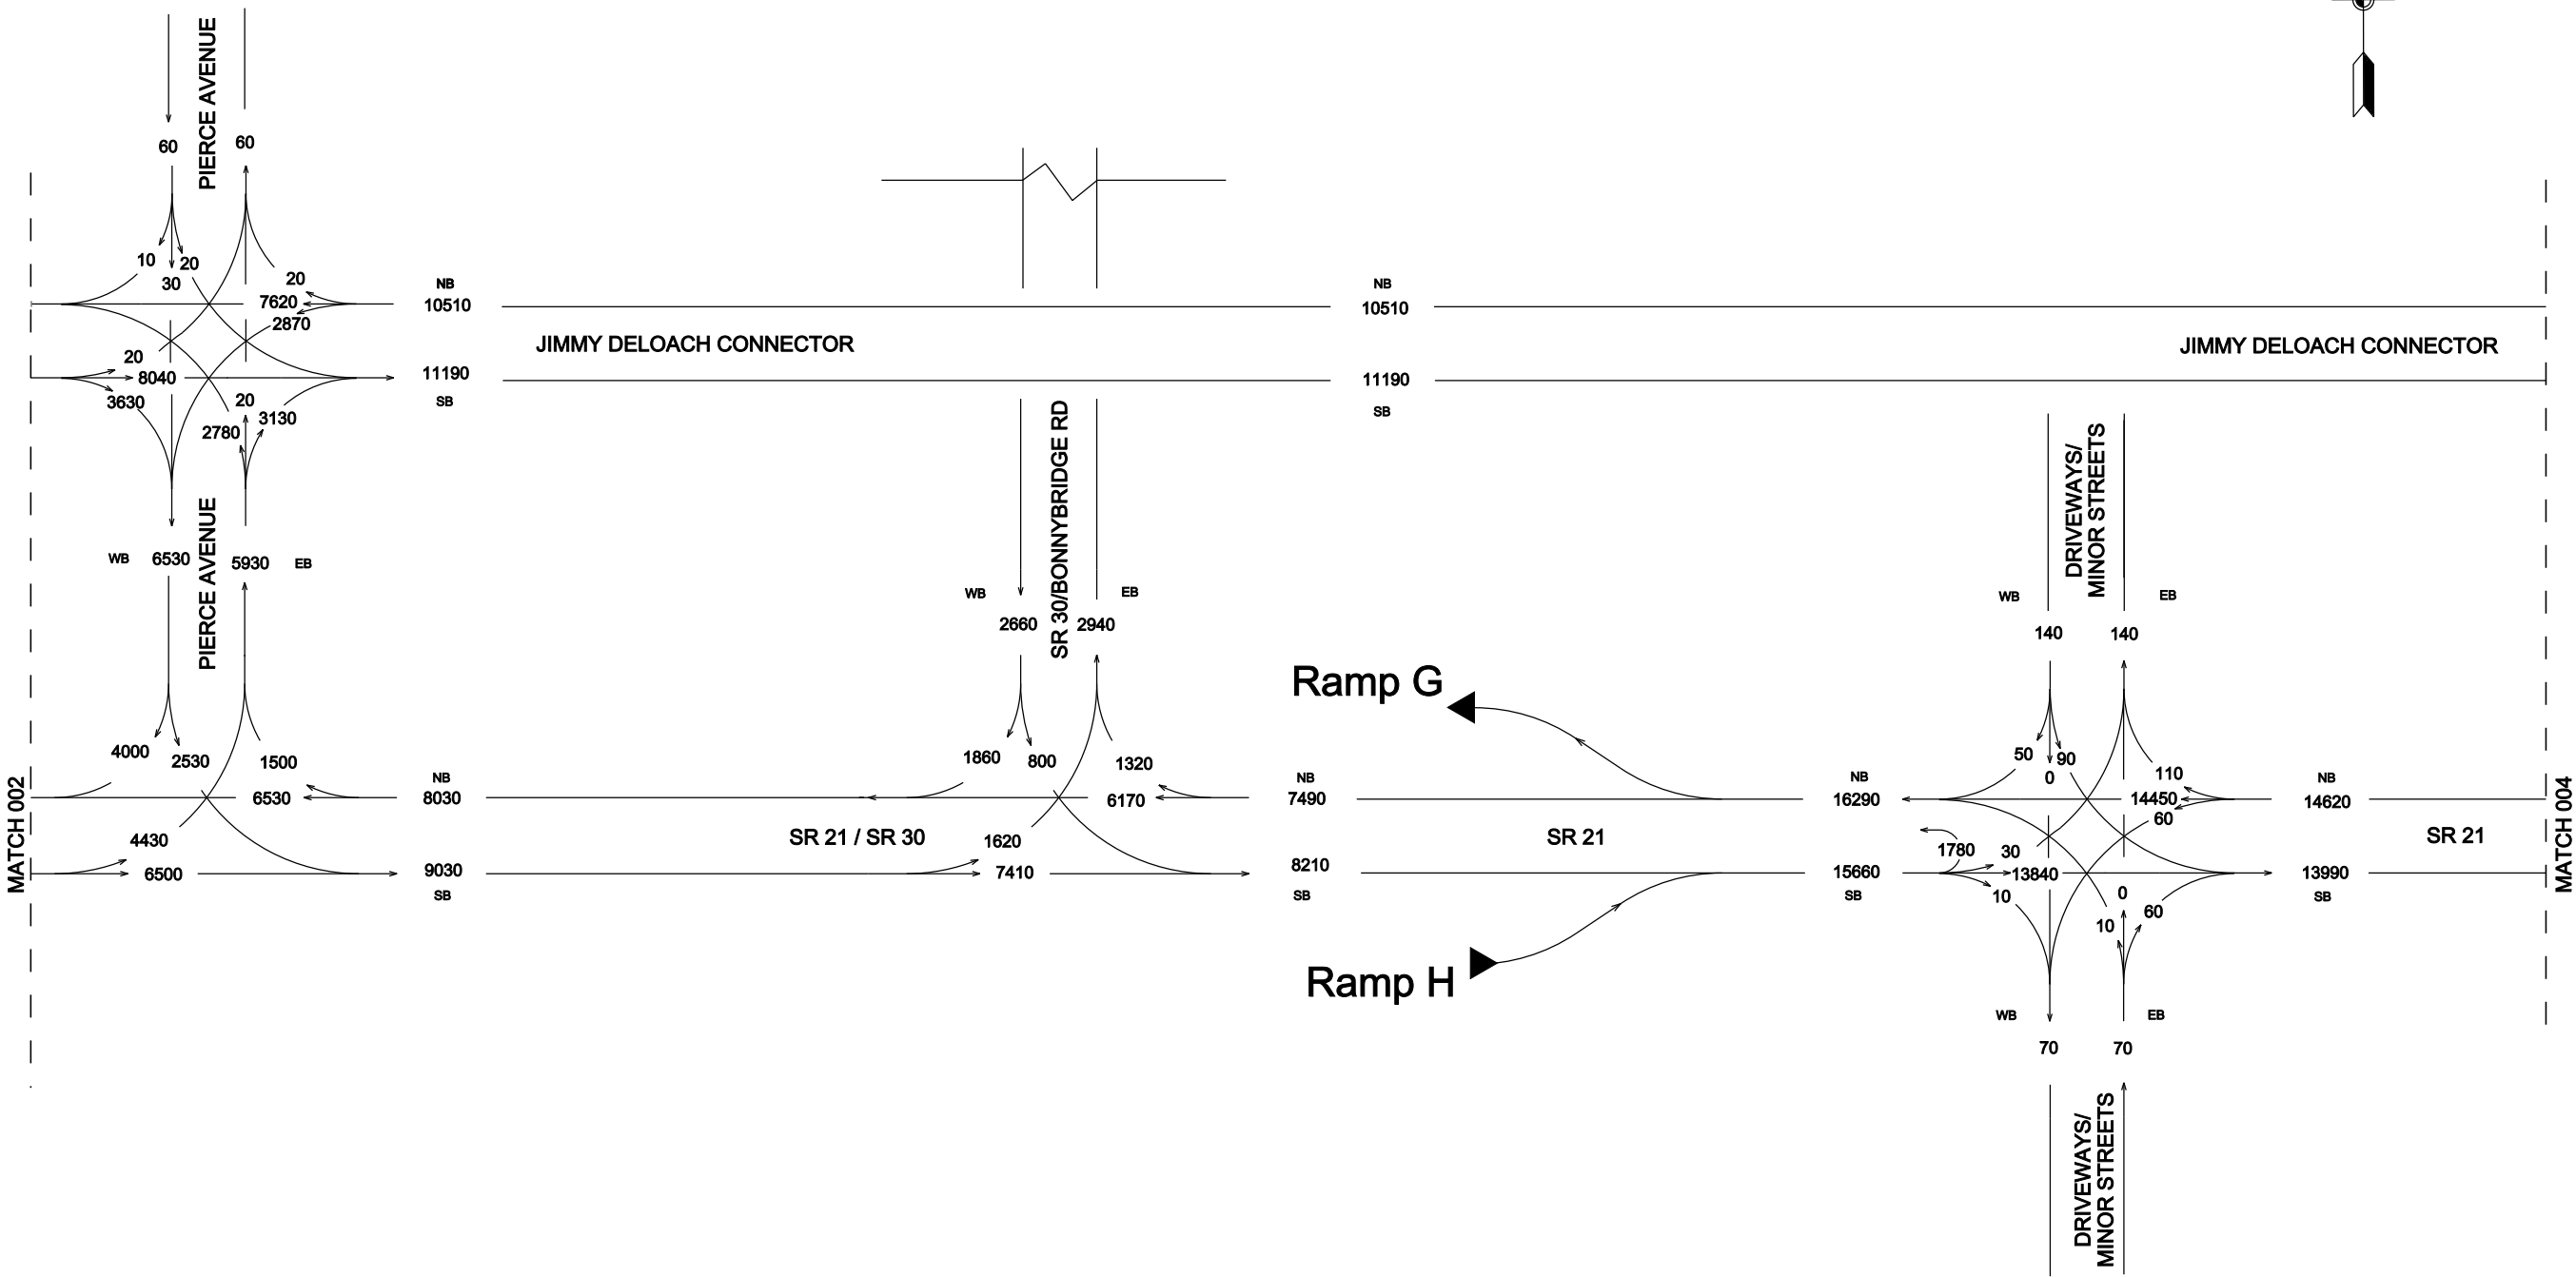




**SR 21 CORRIDOR STUDY**  
**TRAFFIC FLOW DIAGRAM**  
**ALTERNATIVE 3**  
**2035**  
**AVERAGE DAILY TRAFFIC**  
**AUGUST, 2013**



| STATE | PROJECT NUMBER | SHEET NO. | TOTAL SHEETS |
|-------|----------------|-----------|--------------|
| GA.   |                | 004       |              |

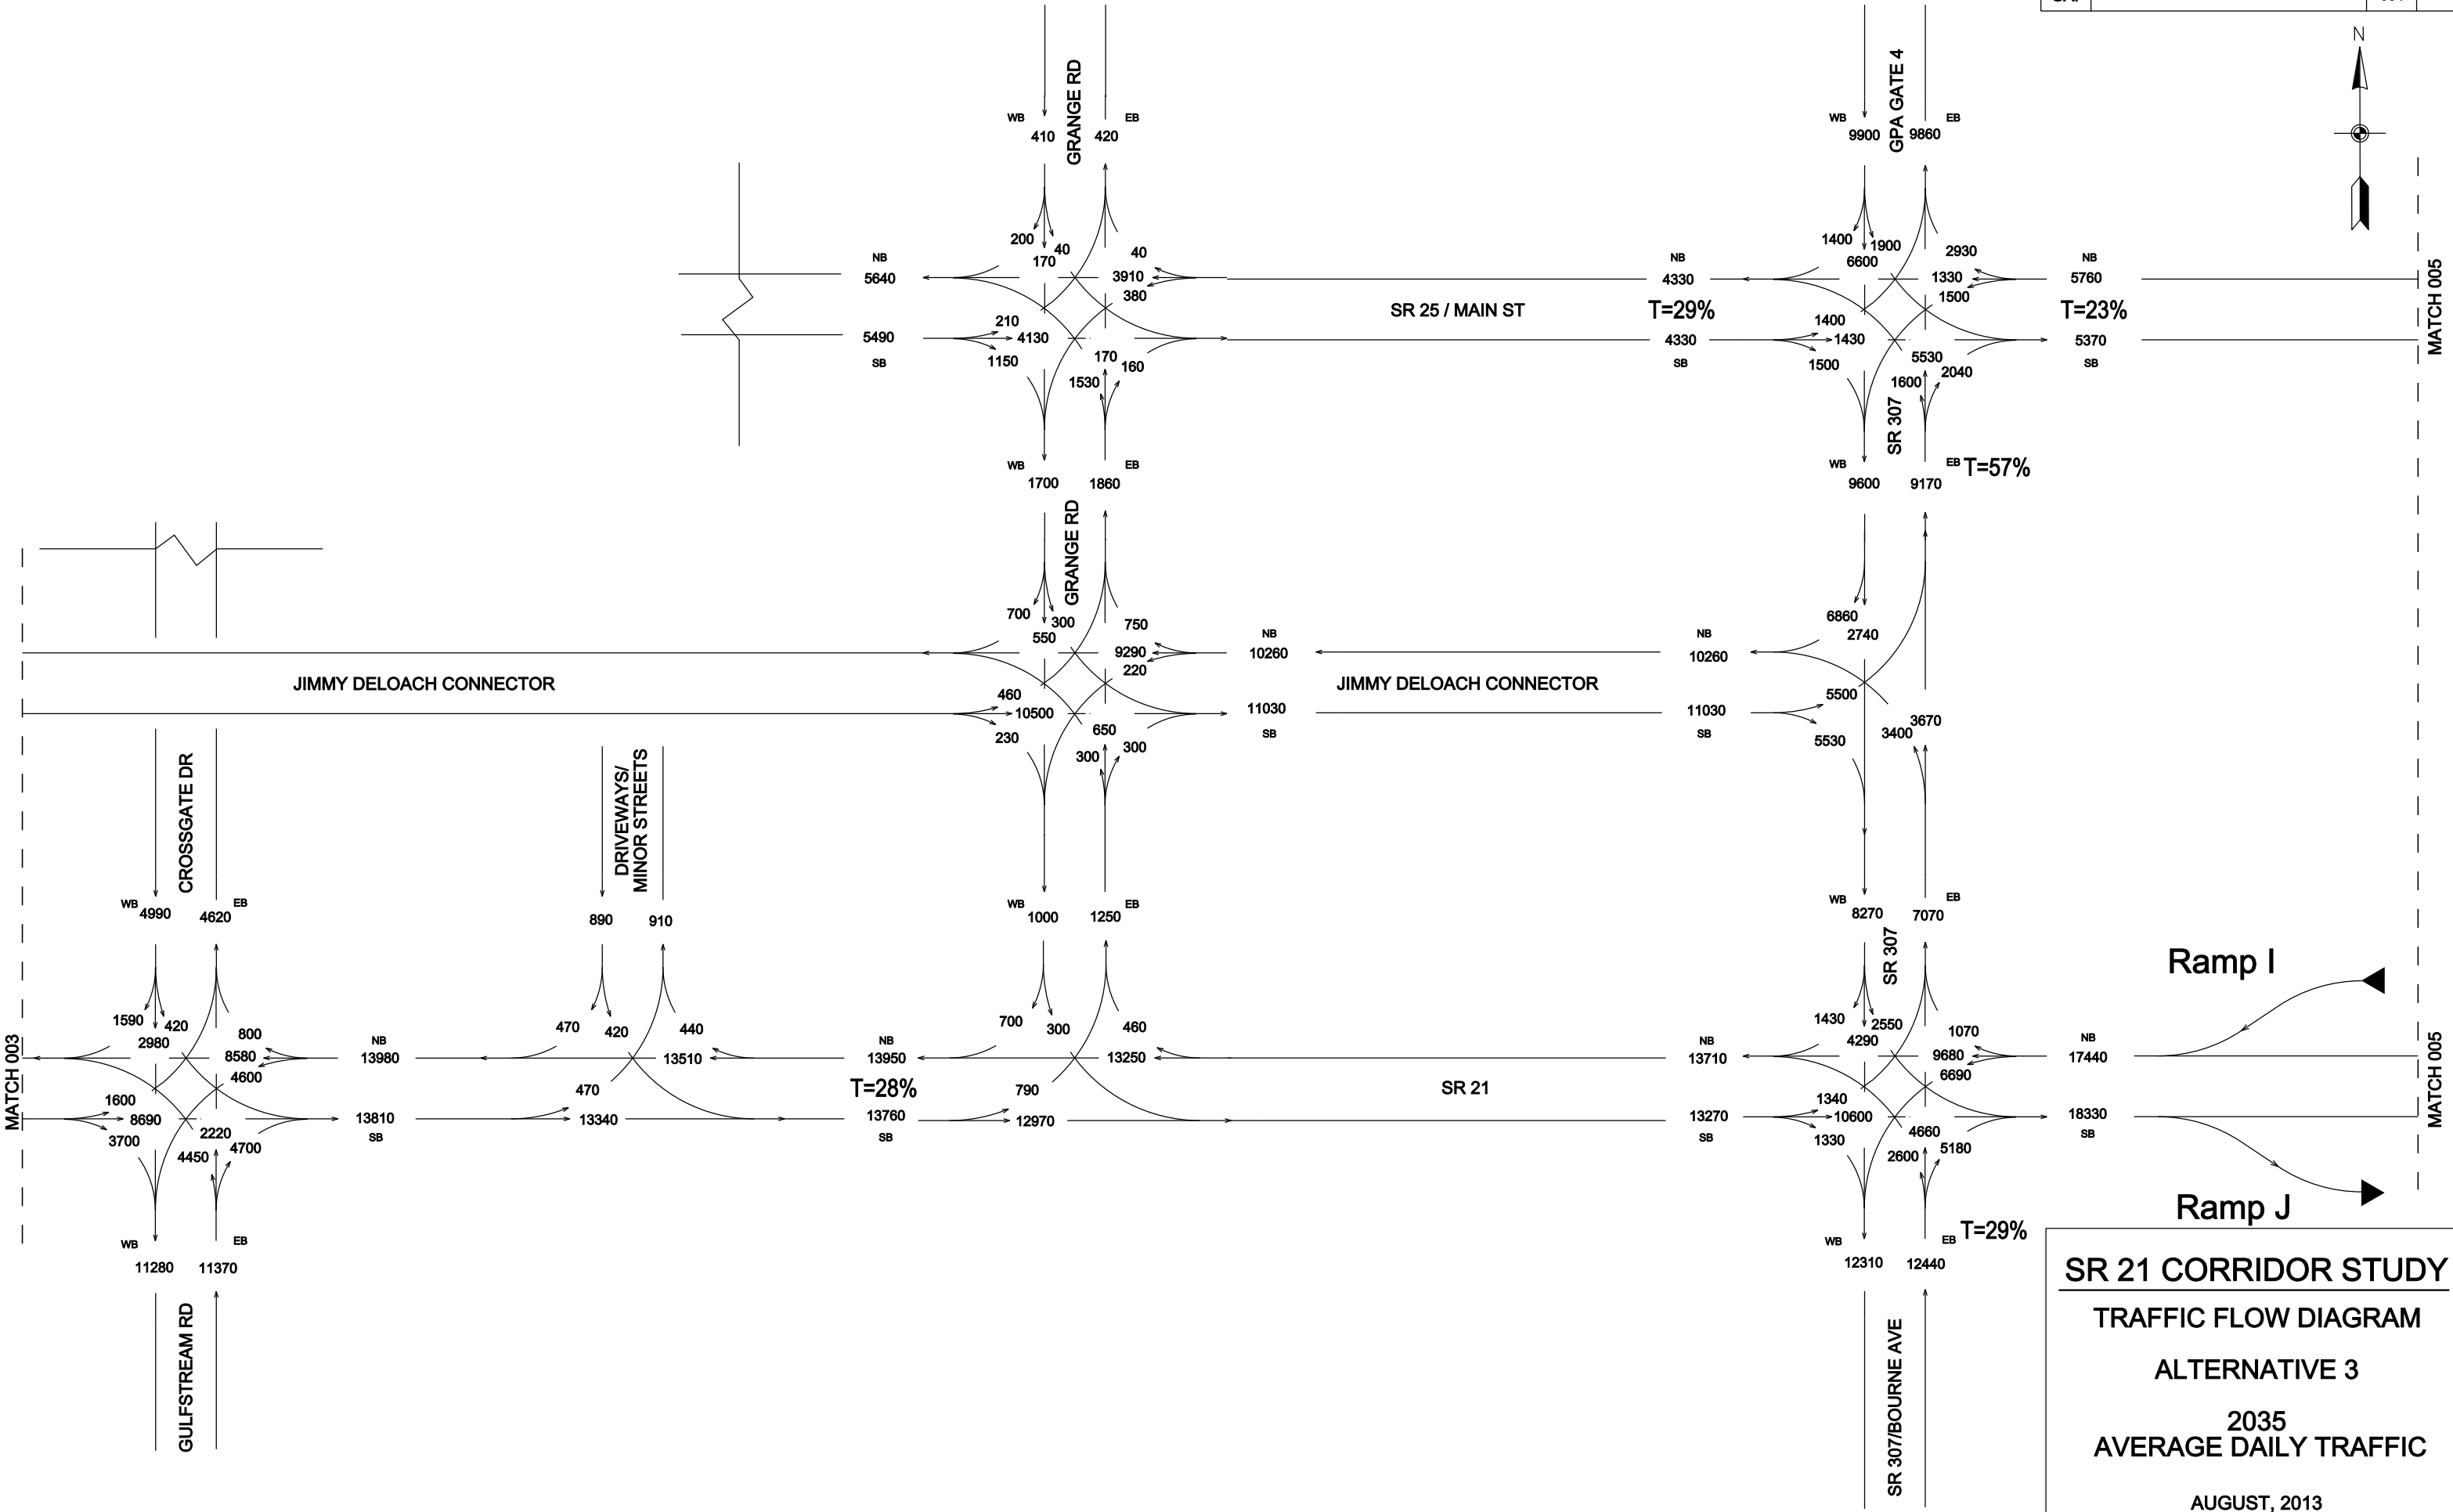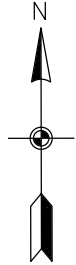

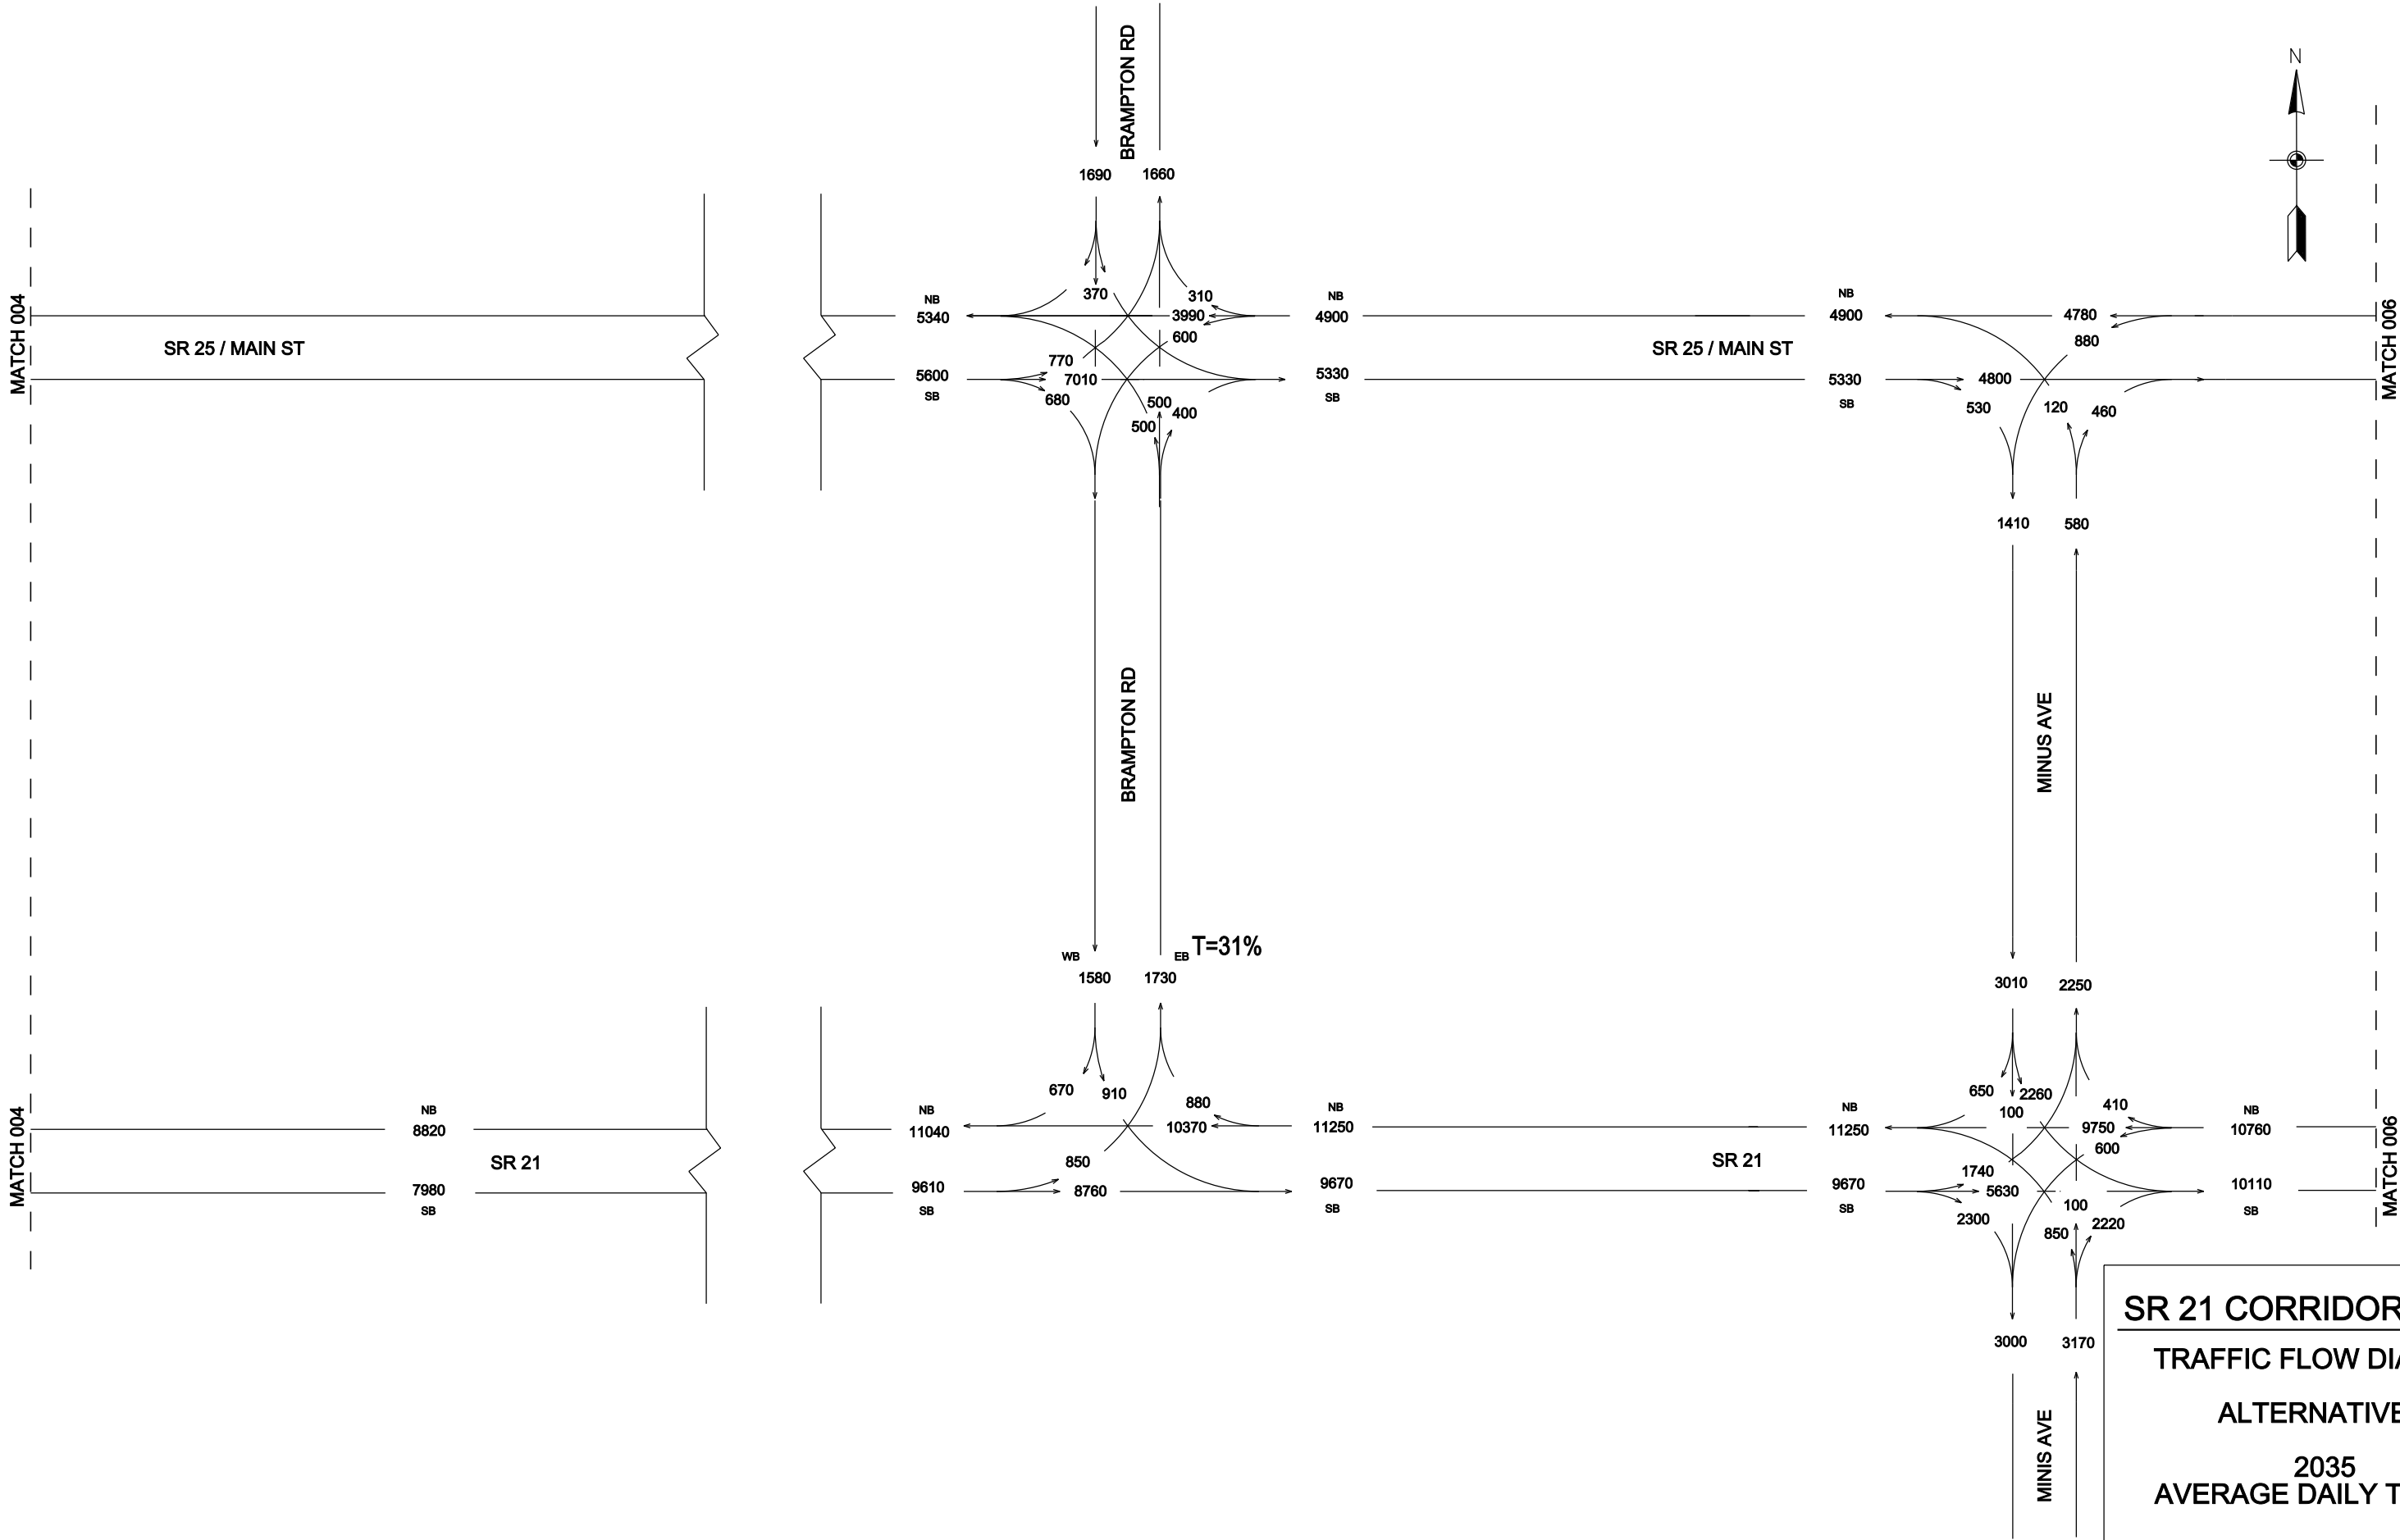

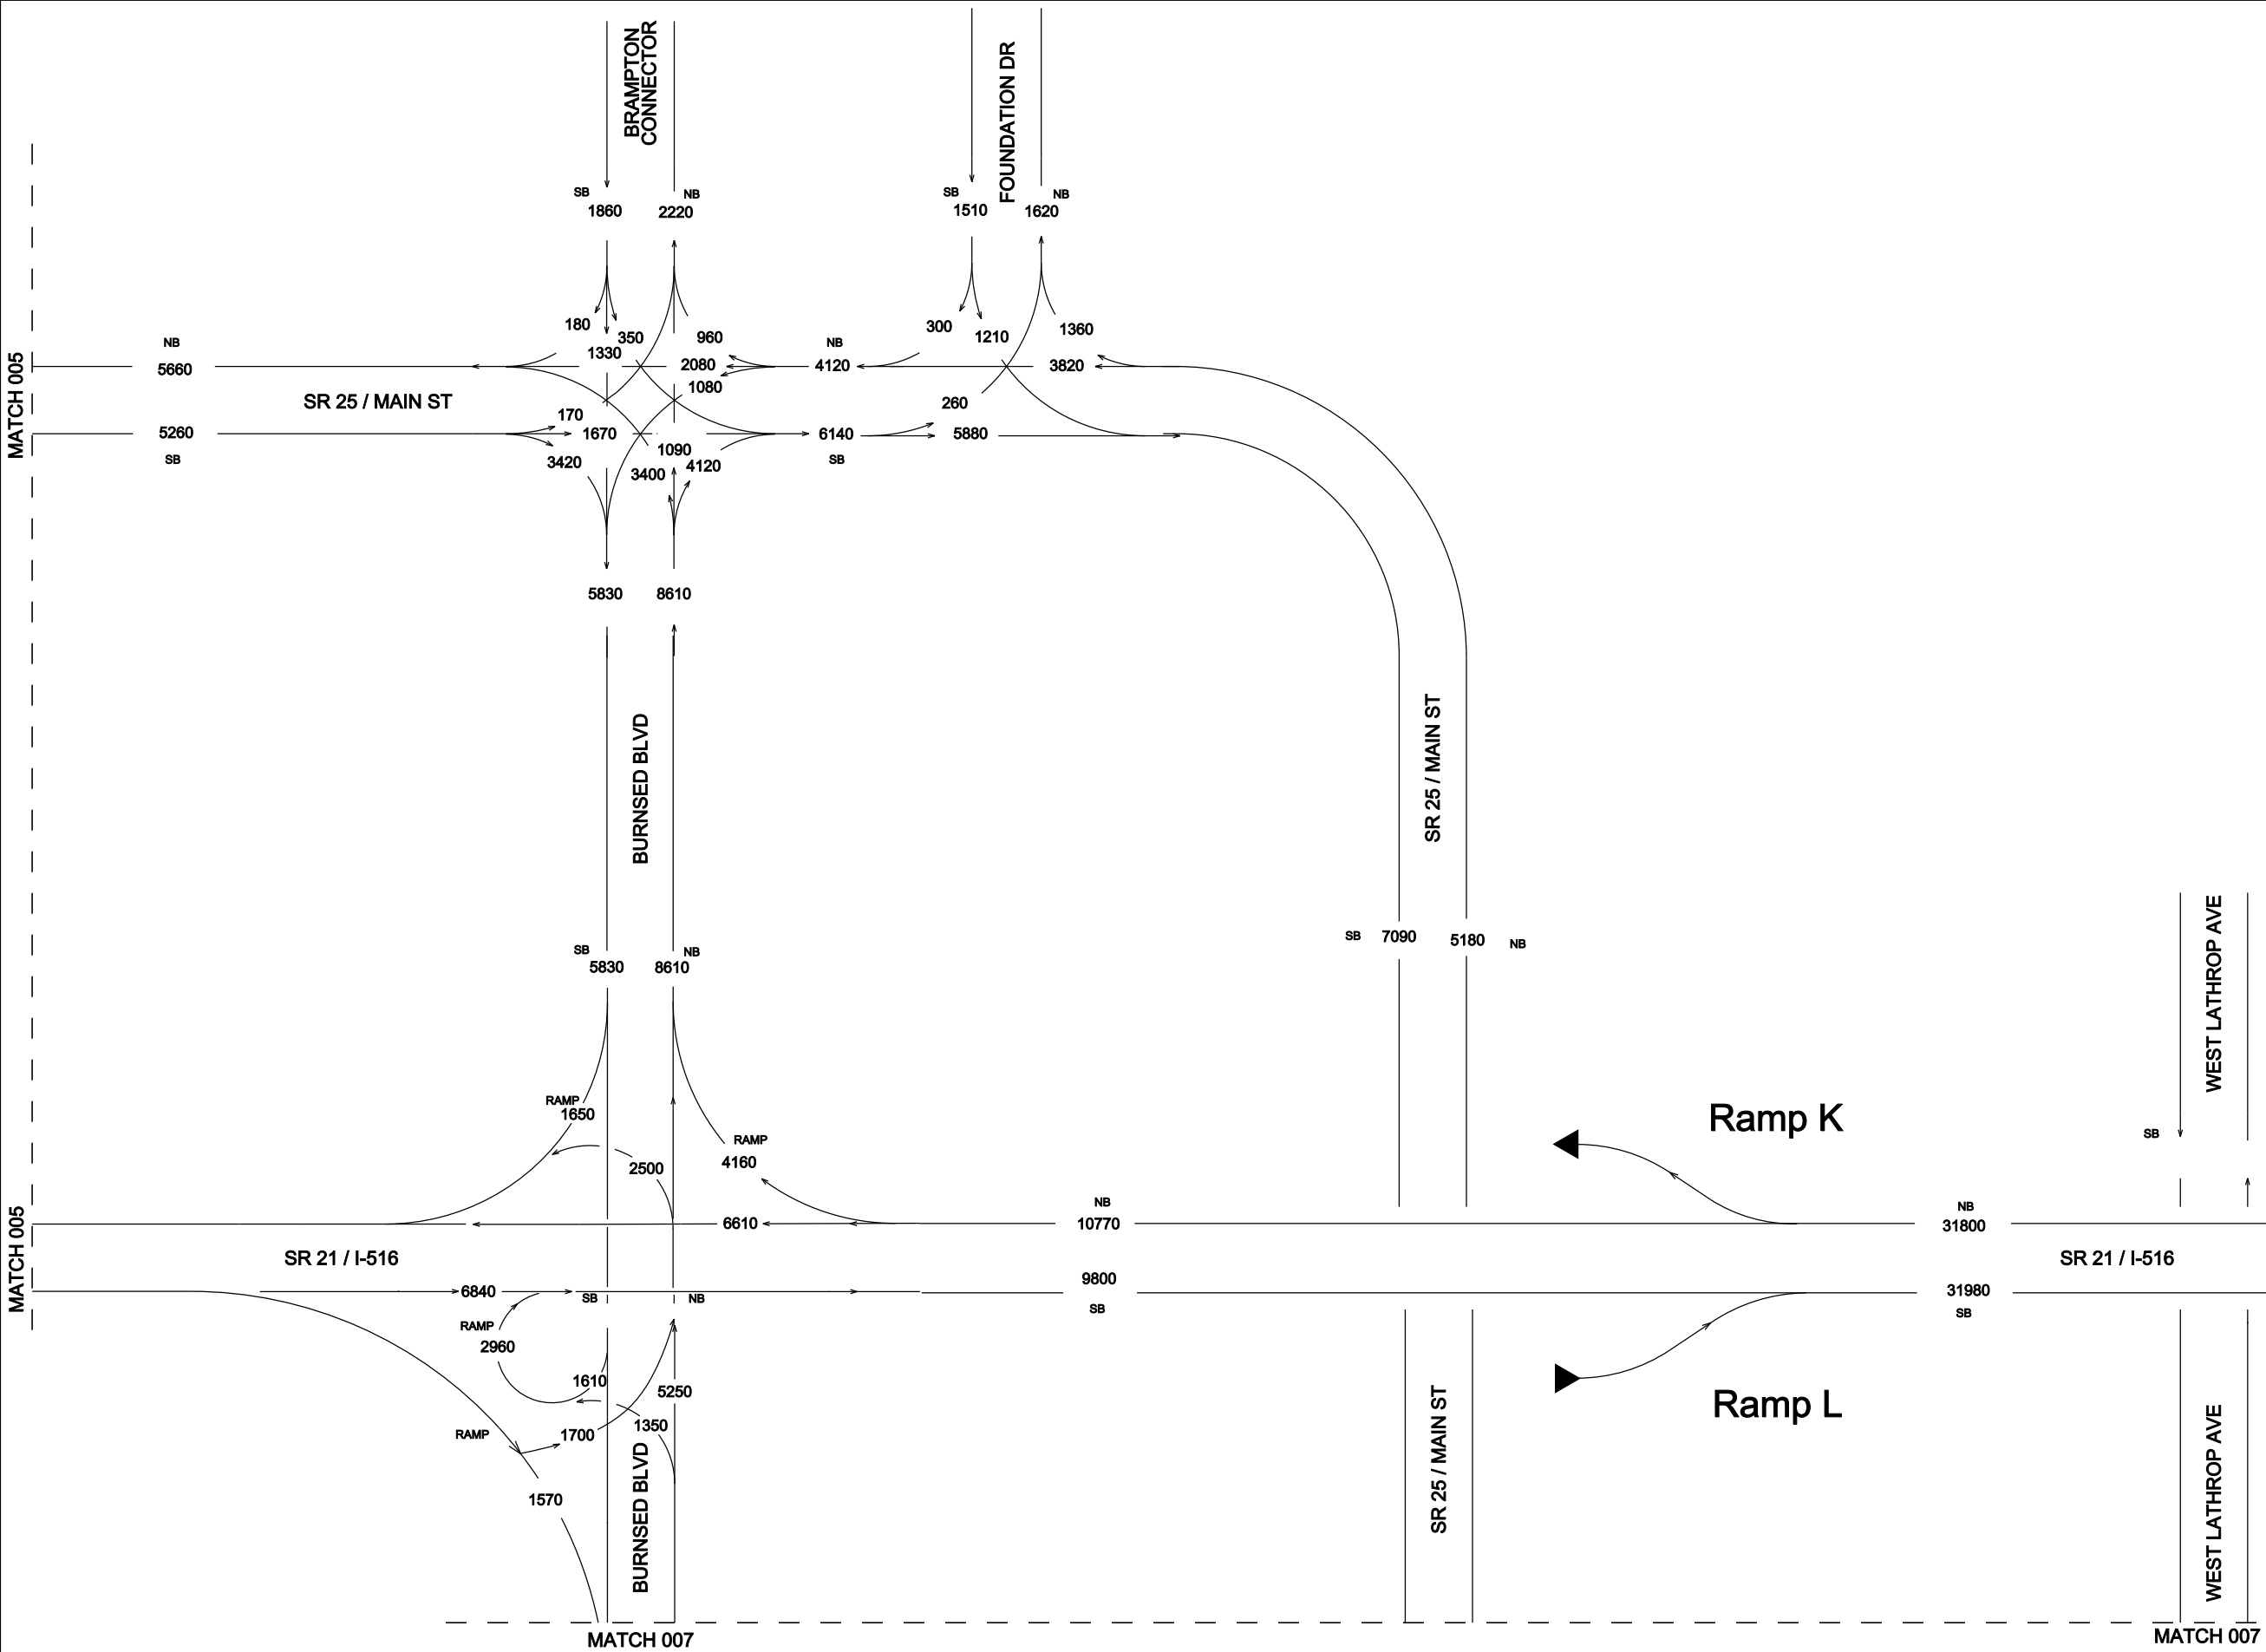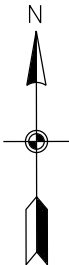

SR 21 CORRIDOR STUDY


TRAFFIC FLOW DIAGRAM

ALTERNATIVE 3

2035  
AVERAGE DAILY TRAFFIC


AUGUST, 2013

| STATE | PROJECT NUMBER | SHEET NO. | TOTAL SHEETS |
|-------|----------------|-----------|--------------|
| GA.   |                | 007       |              |

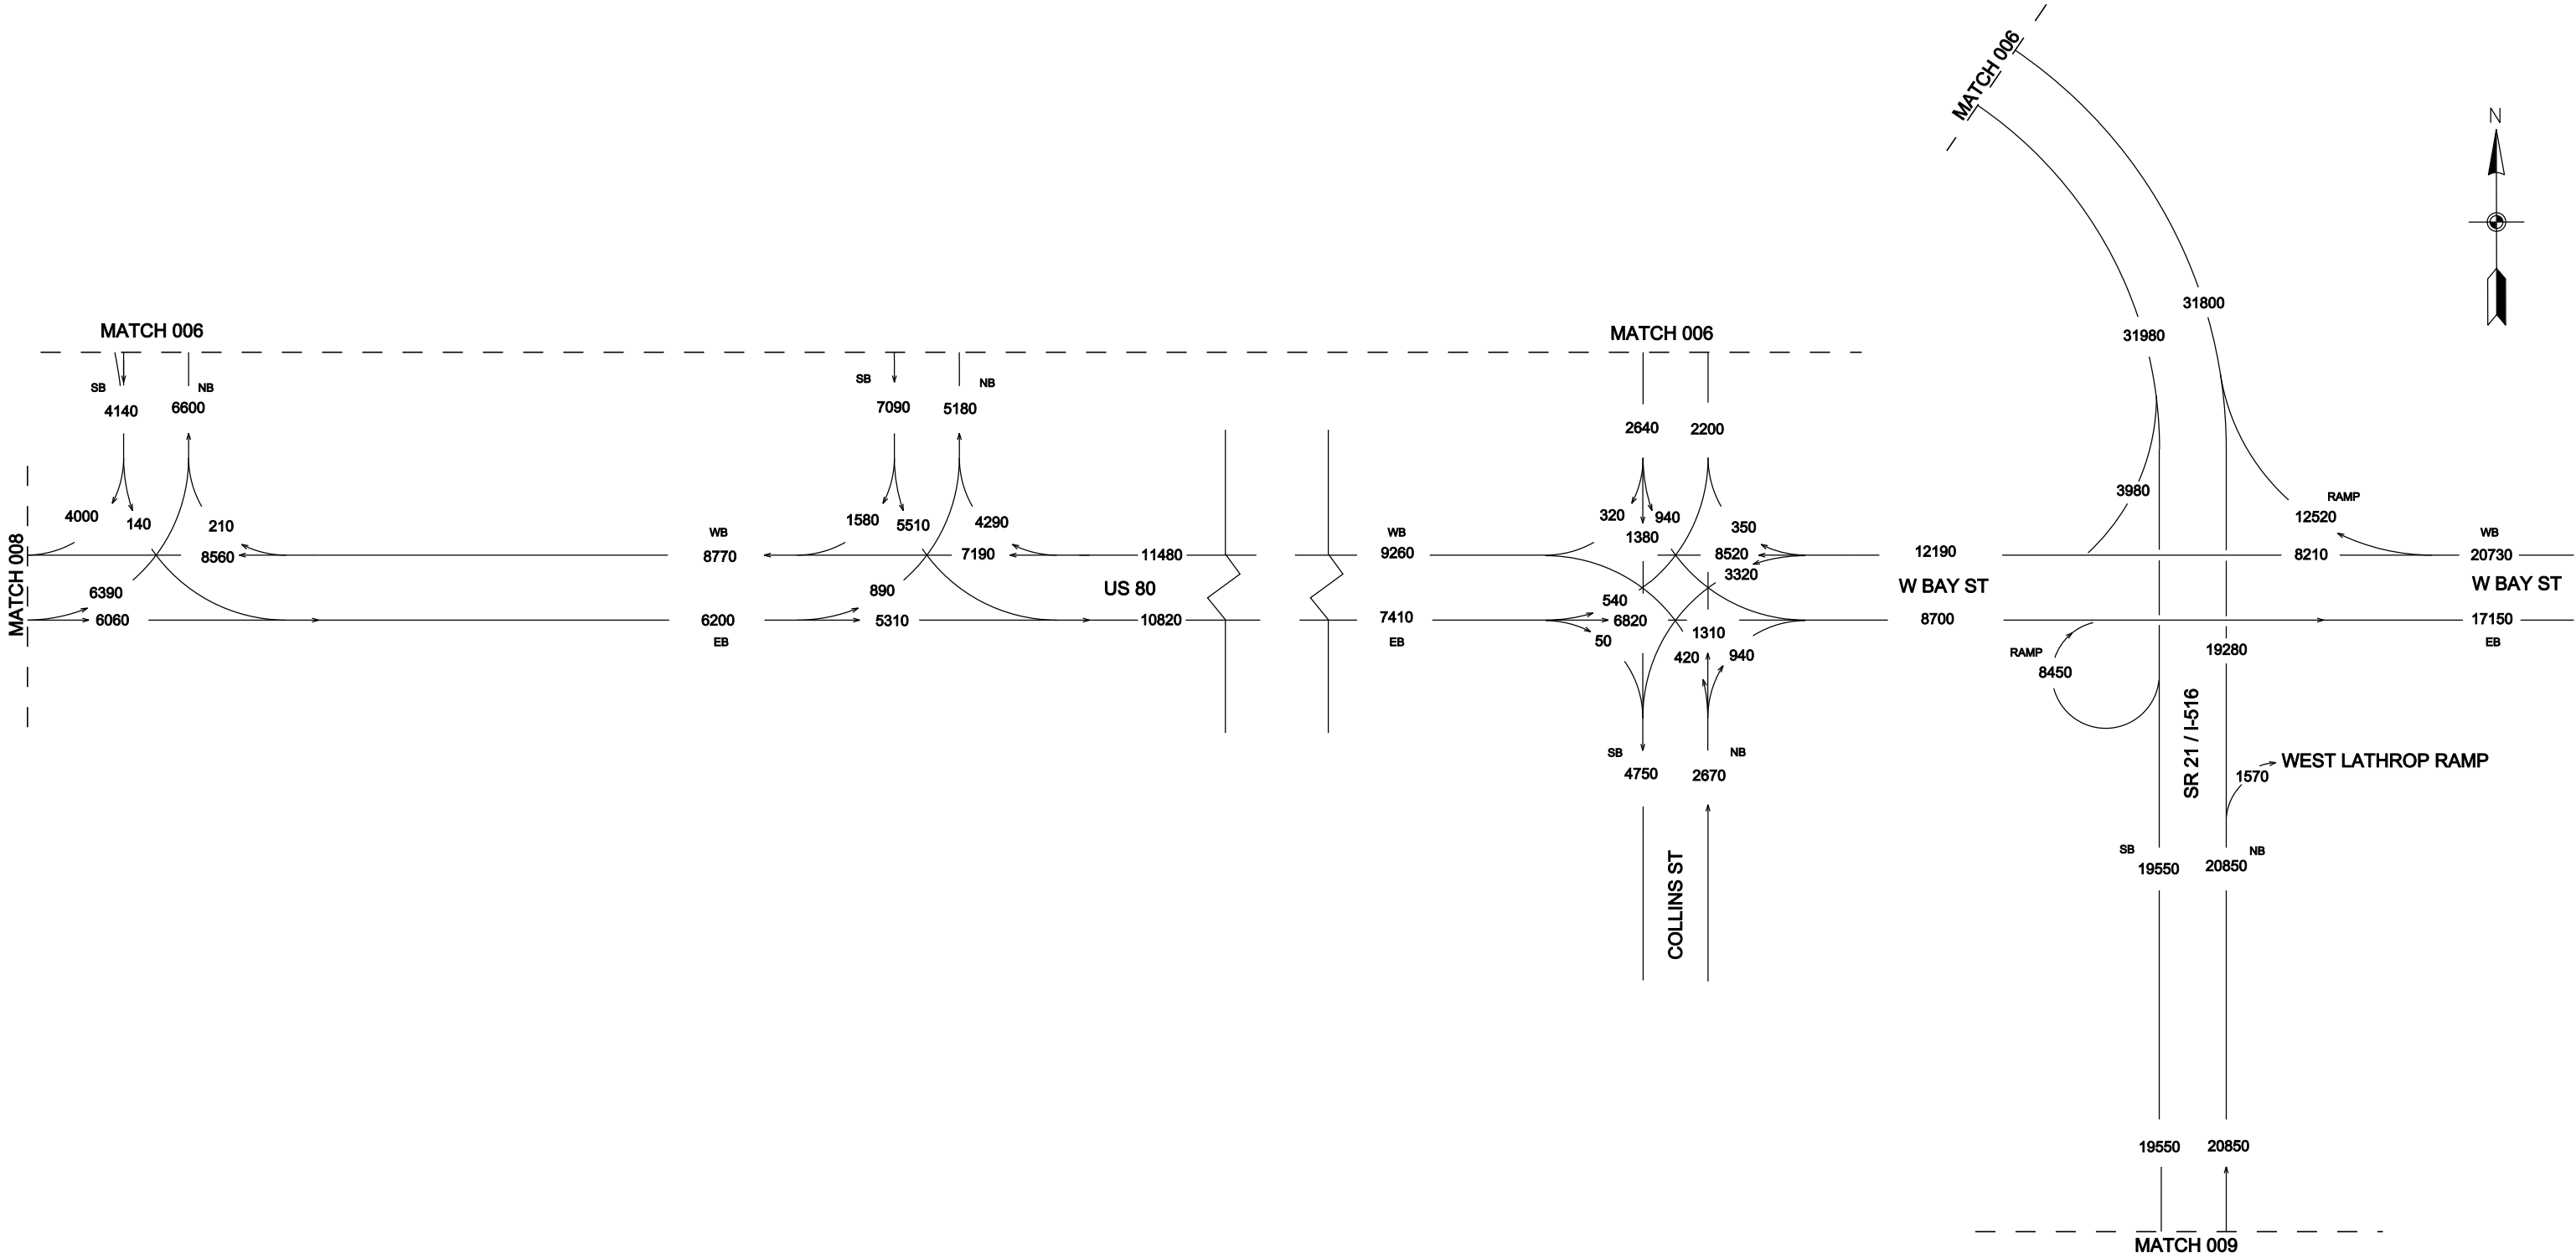


**SR 21 CORRIDOR STUDY**  
**TRAFFIC FLOW DIAGRAM**  
**ALTERNATIVE 3**  
**2035**  
**AVERAGE DAILY TRAFFIC**  
**AUGUST, 2013**

| STATE | PROJECT NUMBER | SHEET NO. | TOTAL SHEETS |
|-------|----------------|-----------|--------------|
| GA.   |                | 008       |              |

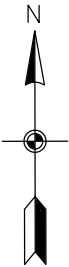

**SR 21 CORRIDOR STUDY**  
**TRAFFIC FLOW DIAGRAM**  
**ALTERNATIVE 3**  
**2035**  
**AVERAGE DAILY TRAFFIC**  
**AUGUST, 2013**



| STATE | PROJECT NUMBER | SHEET NO. | TOTAL SHEETS |
|-------|----------------|-----------|--------------|
| GA.   |                | 009       |              |

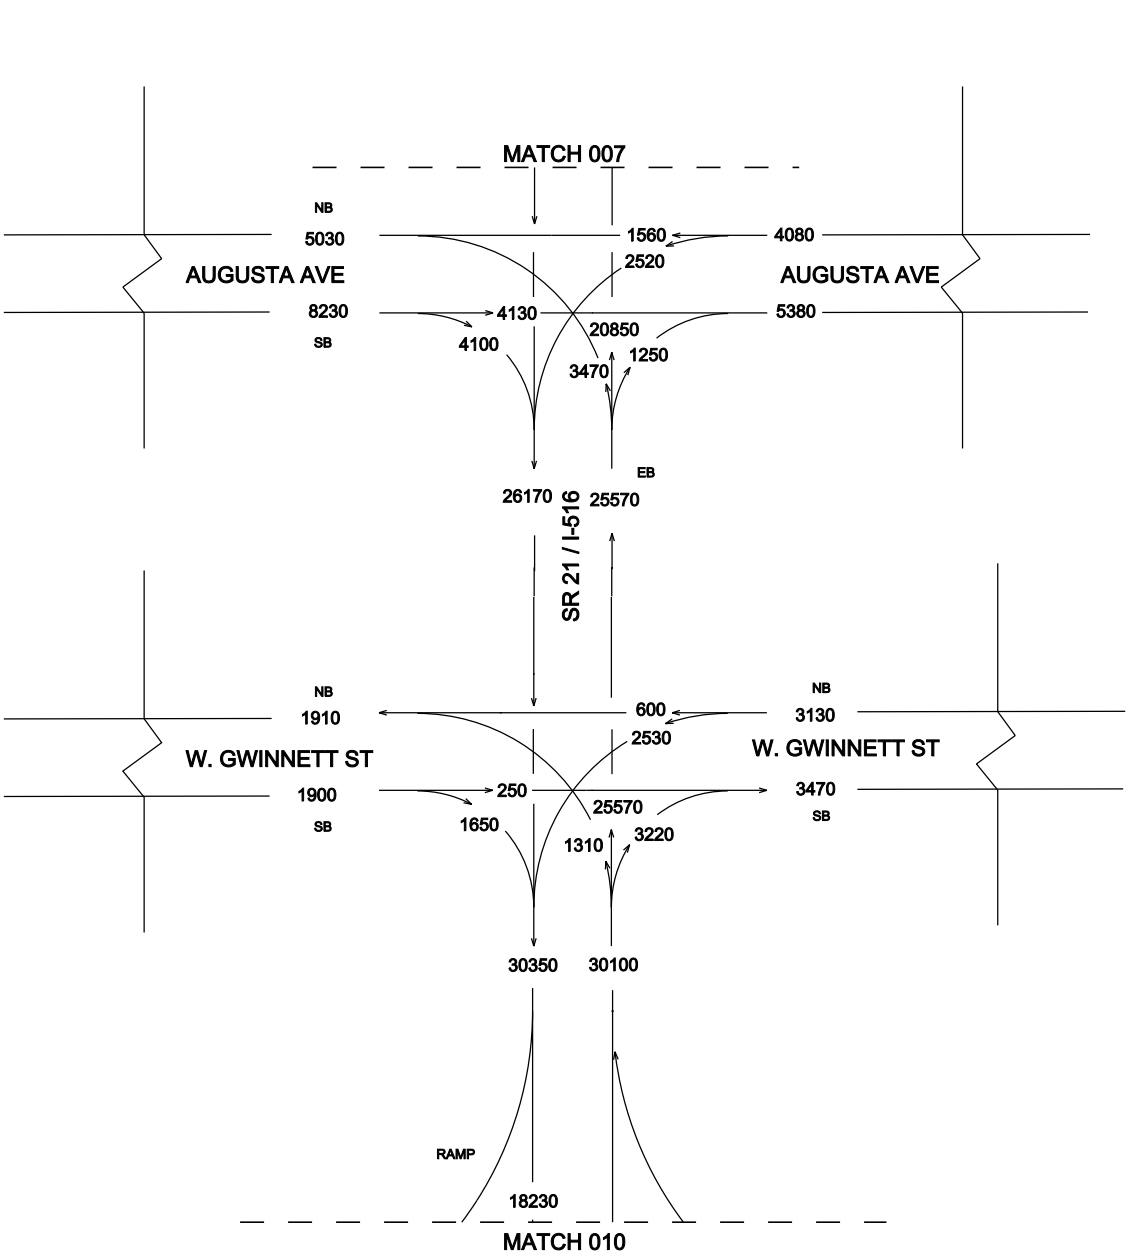

**SR 21 CORRIDOR STUDY**  
**TRAFFIC FLOW DIAGRAM**  
**ALTERNATIVE 3**  
**2035**  
**AVERAGE DAILY TRAFFIC**  
**AUGUST, 2013**





|       |                |           |              |
|-------|----------------|-----------|--------------|
| STATE | PROJECT NUMBER | SHEET NO. | TOTAL SHEETS |
| GA.   |                | 010       |              |

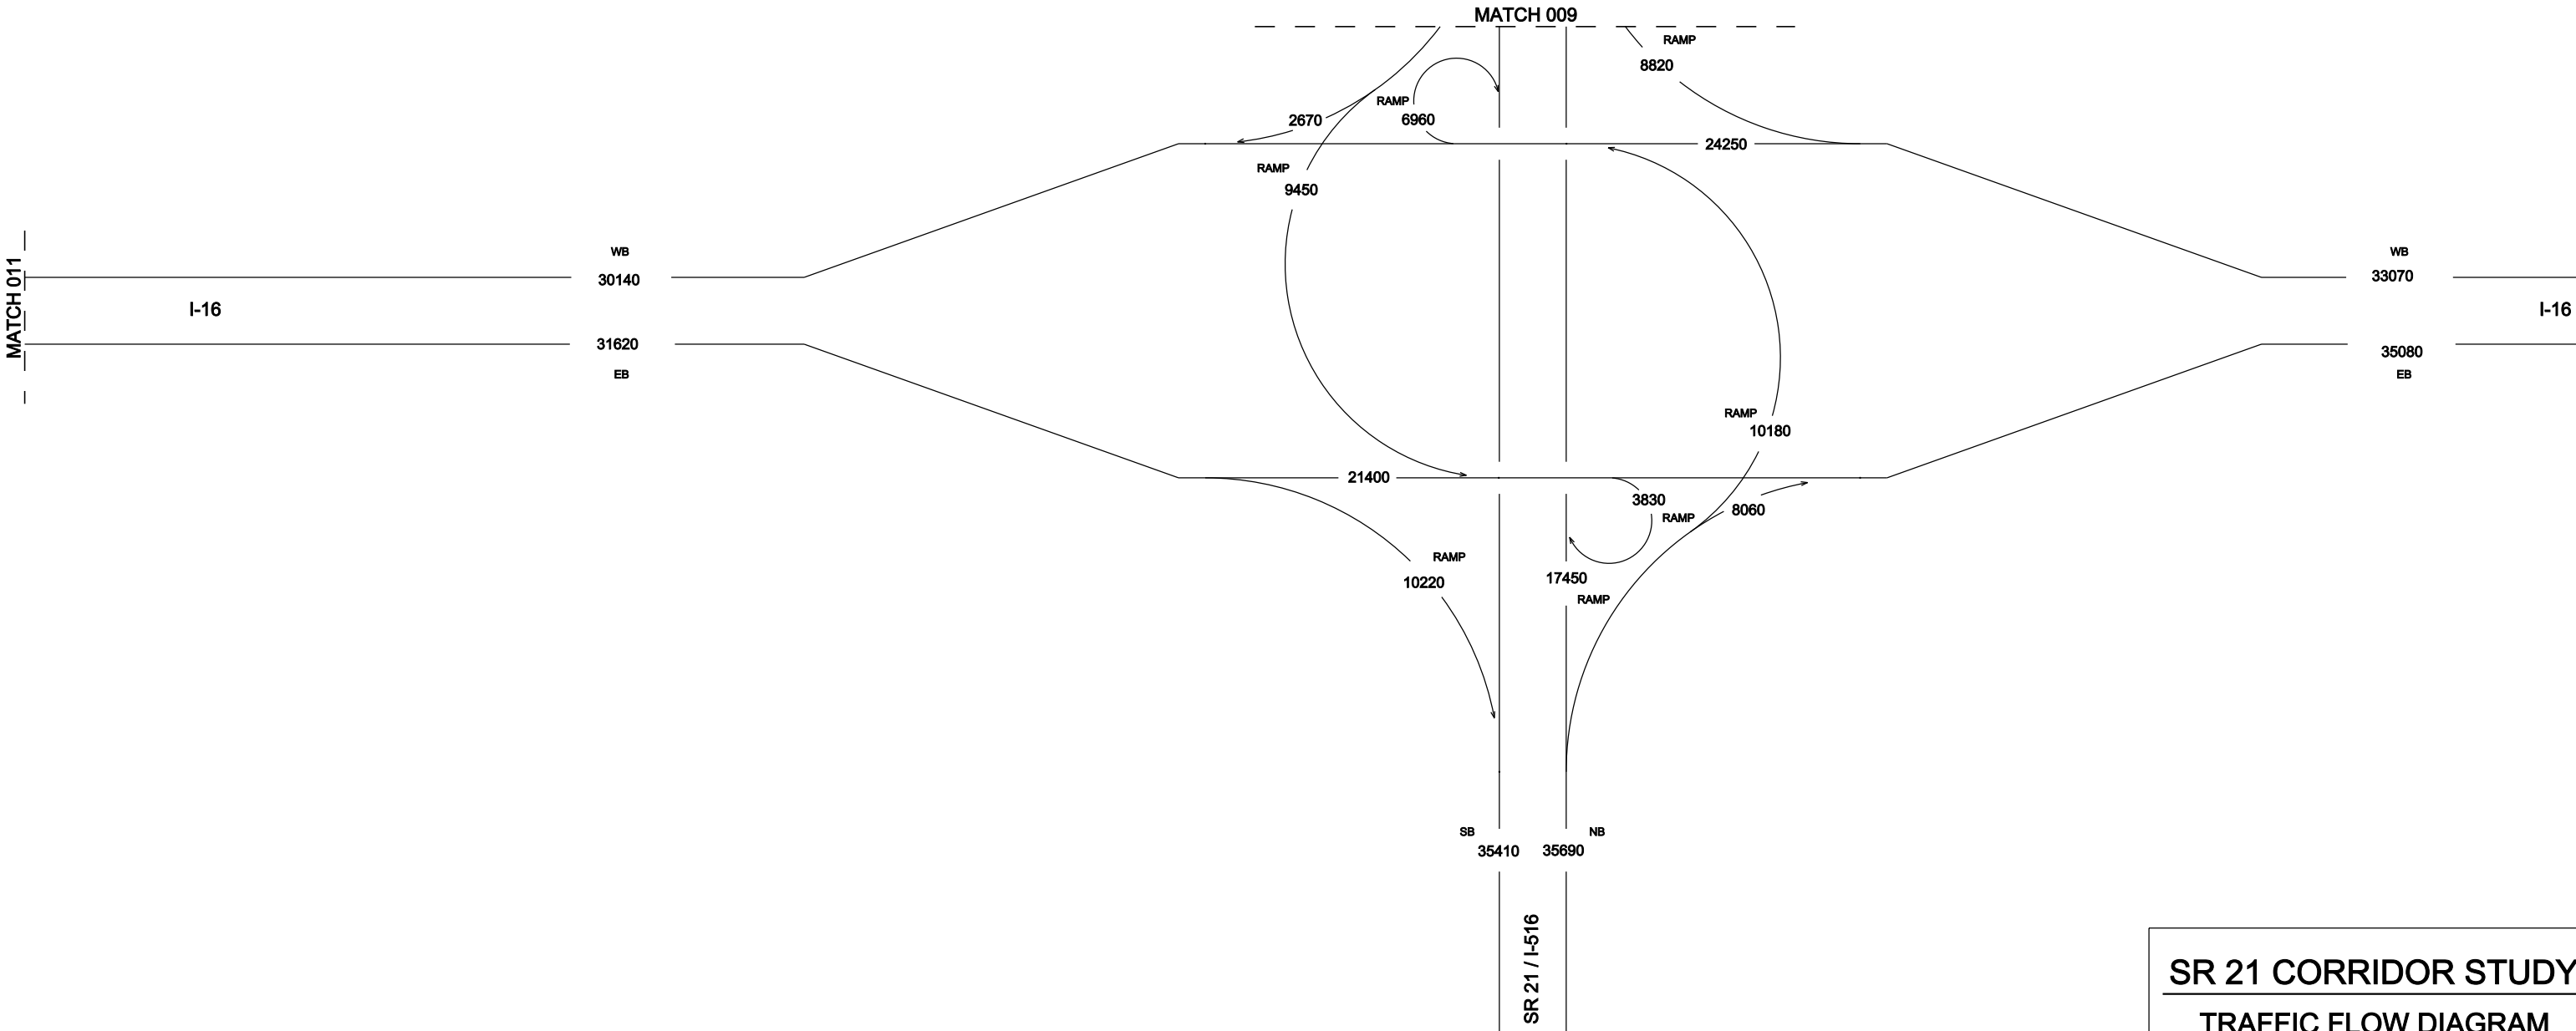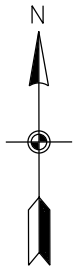

**SR 21 CORRIDOR STUDY**  
**TRAFFIC FLOW DIAGRAM**  
**ALTERNATIVE 3**  
**2035**  
**AVERAGE DAILY TRAFFIC**  
**AUGUST, 2013**


| STATE | PROJECT NUMBER | SHEET NO. | TOTAL SHEETS |
|-------|----------------|-----------|--------------|
| GA.   |                | 011       |              |

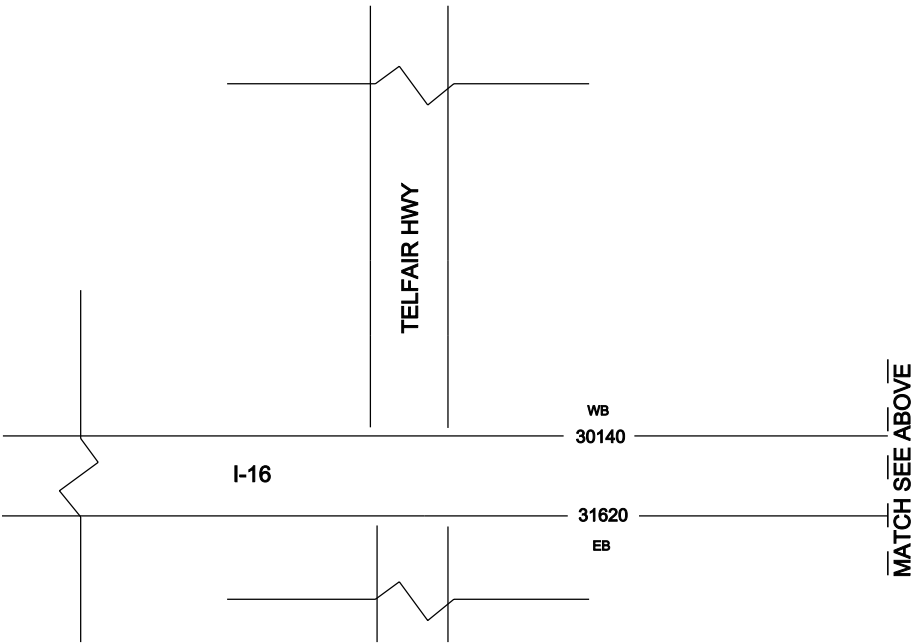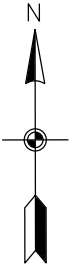

**SR 21 CORRIDOR STUDY**  
**TRAFFIC FLOW DIAGRAM**  
**ALTERNATIVE 3**  
**2035**  
**AVERAGE DAILY TRAFFIC**  
**AUGUST, 2013**






|       |                |           |              |
|-------|----------------|-----------|--------------|
| STATE | PROJECT NUMBER | SHEET NO. | TOTAL SHEETS |
| GA.   |                | 012       |              |

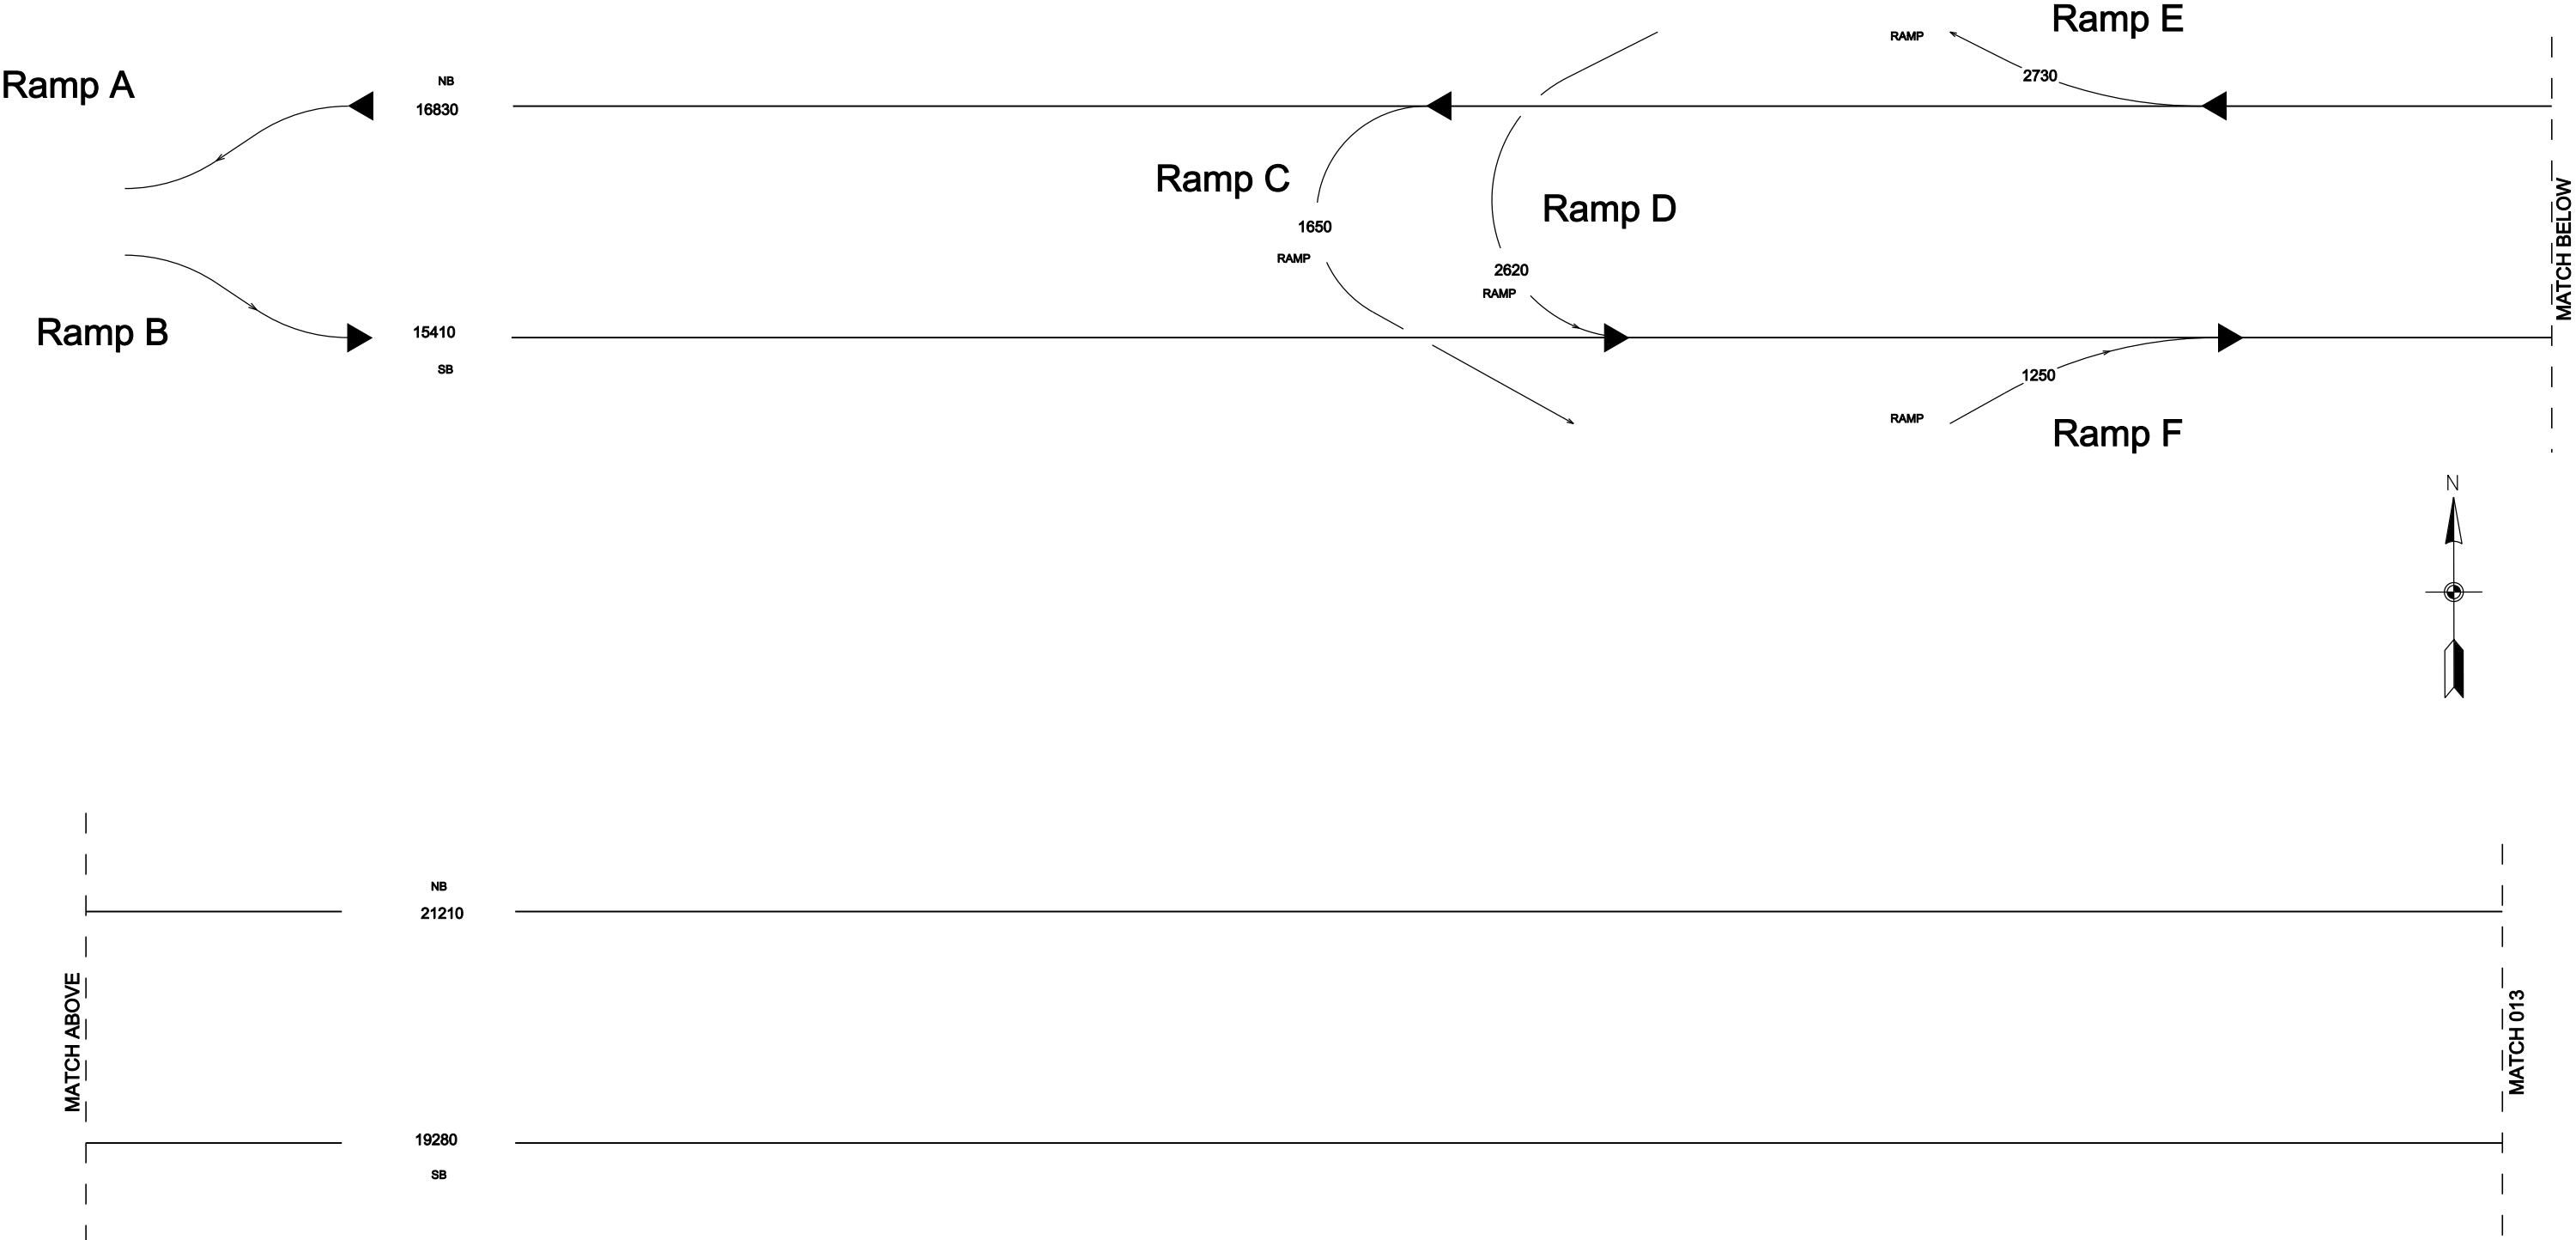




**SR 21 CORRIDOR STUDY**  
**TRAFFIC FLOW DIAGRAM**  
**ALTERNATIVE 3**  
**2035**  
**AVERAGE DAILY TRAFFIC**  
**AUGUST, 2013**

| STATE | PROJECT NUMBER | SHEET NO. | TOTAL SHEETS |
|-------|----------------|-----------|--------------|
| GA.   |                | 013       |              |

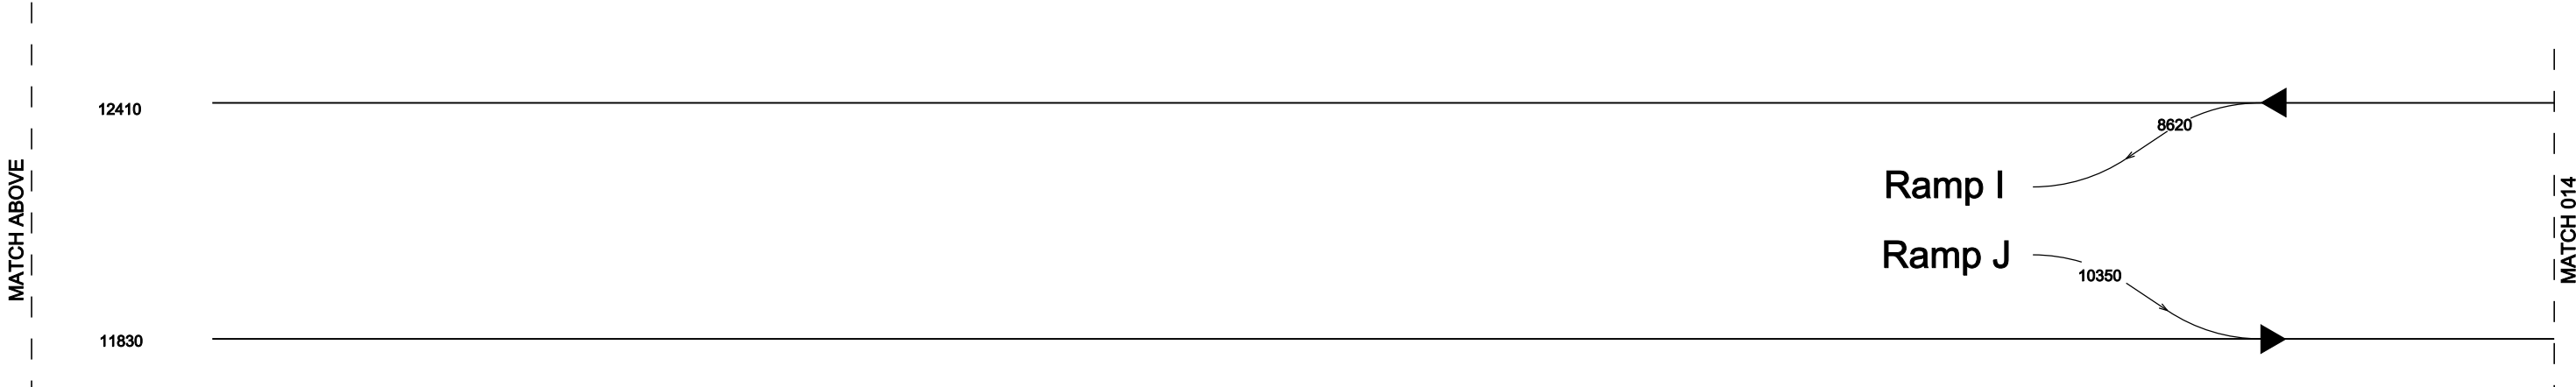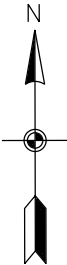
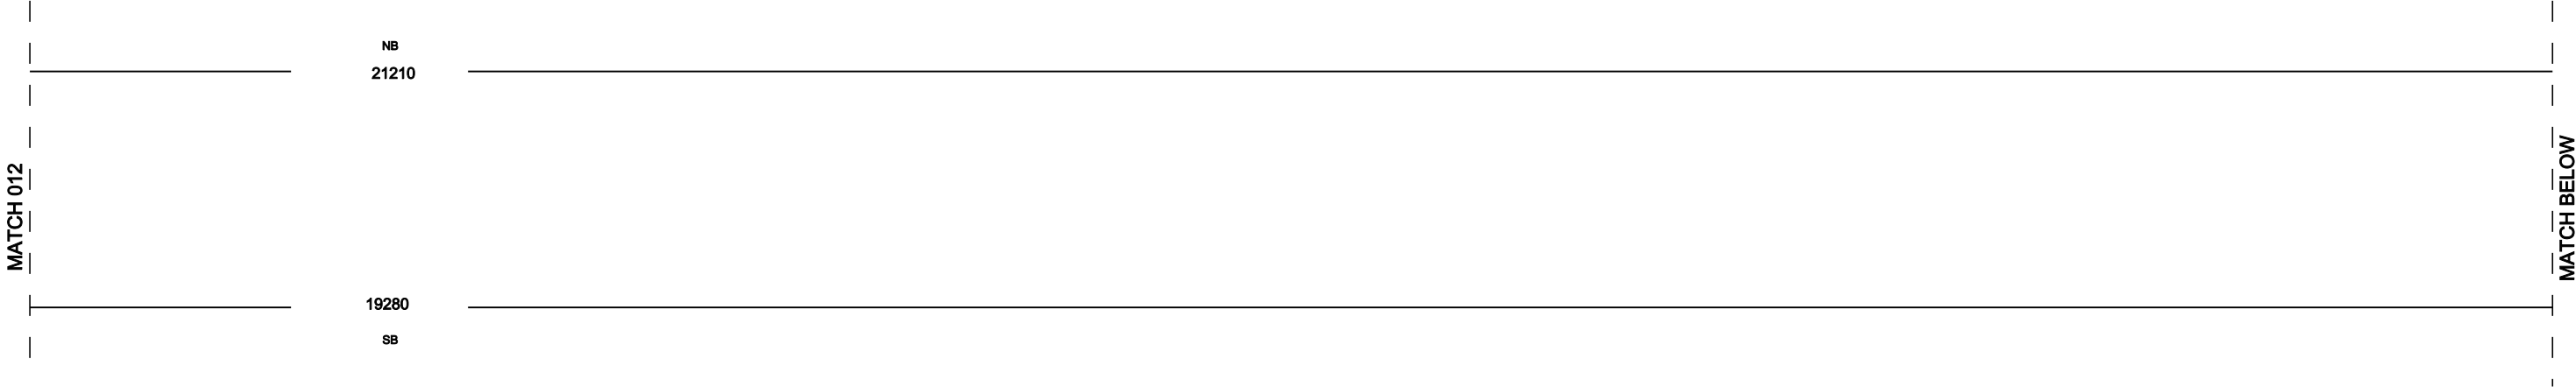


**SR 21 CORRIDOR STUDY**  
**TRAFFIC FLOW DIAGRAM**  
**ALTERNATIVE 3**  
**2035**  
**AVERAGE DAILY TRAFFIC**  
**AUGUST, 2013**



| STATE | PROJECT NUMBER | SHEET NO. | TOTAL SHEETS |
|-------|----------------|-----------|--------------|
| GA.   |                | 014       |              |

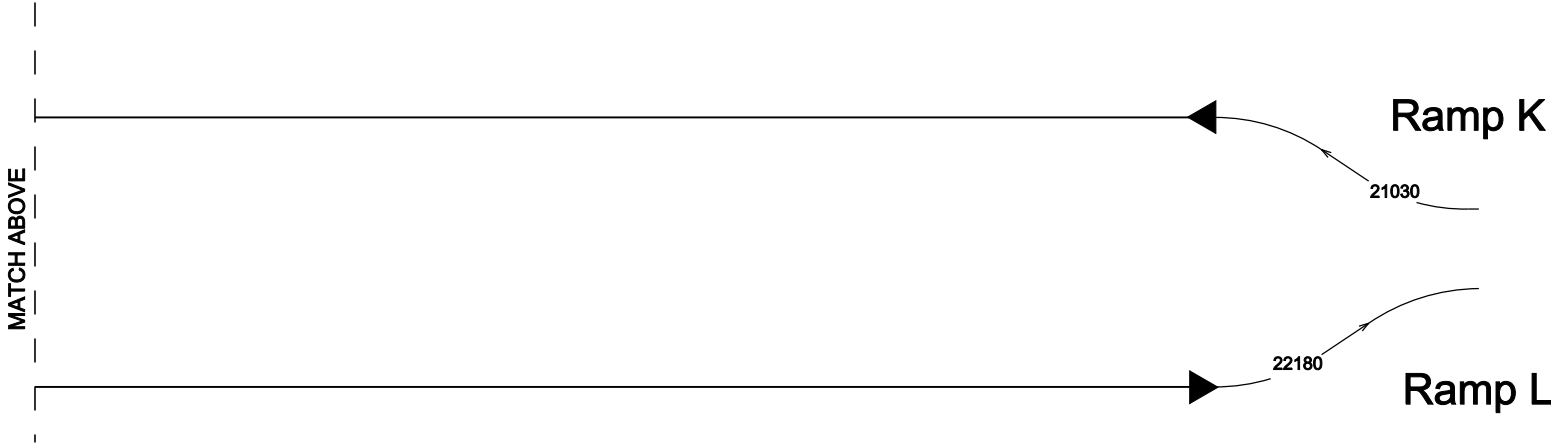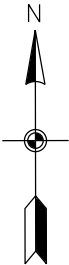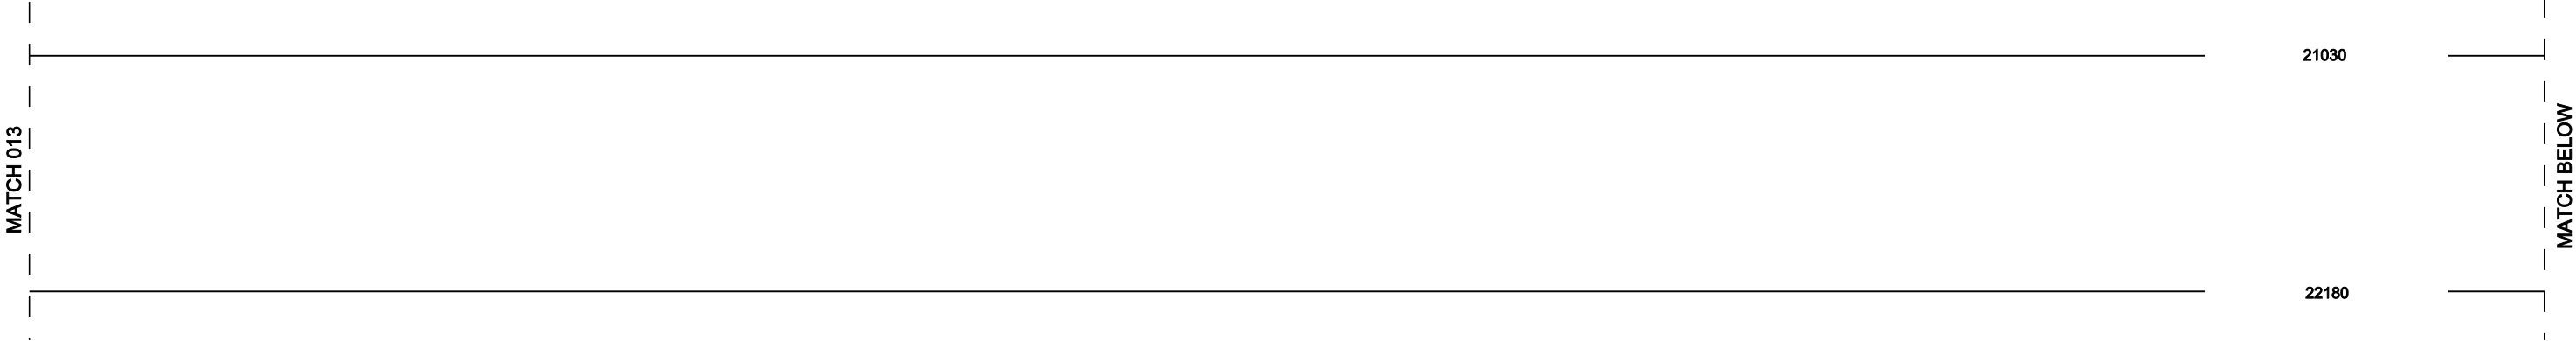

**SR 21 CORRIDOR STUDY**  
**TRAFFIC FLOW DIAGRAM**  
**ALTERNATIVE 3**  
**2035**  
**AVERAGE DAILY TRAFFIC**  
**AUGUST, 2013**

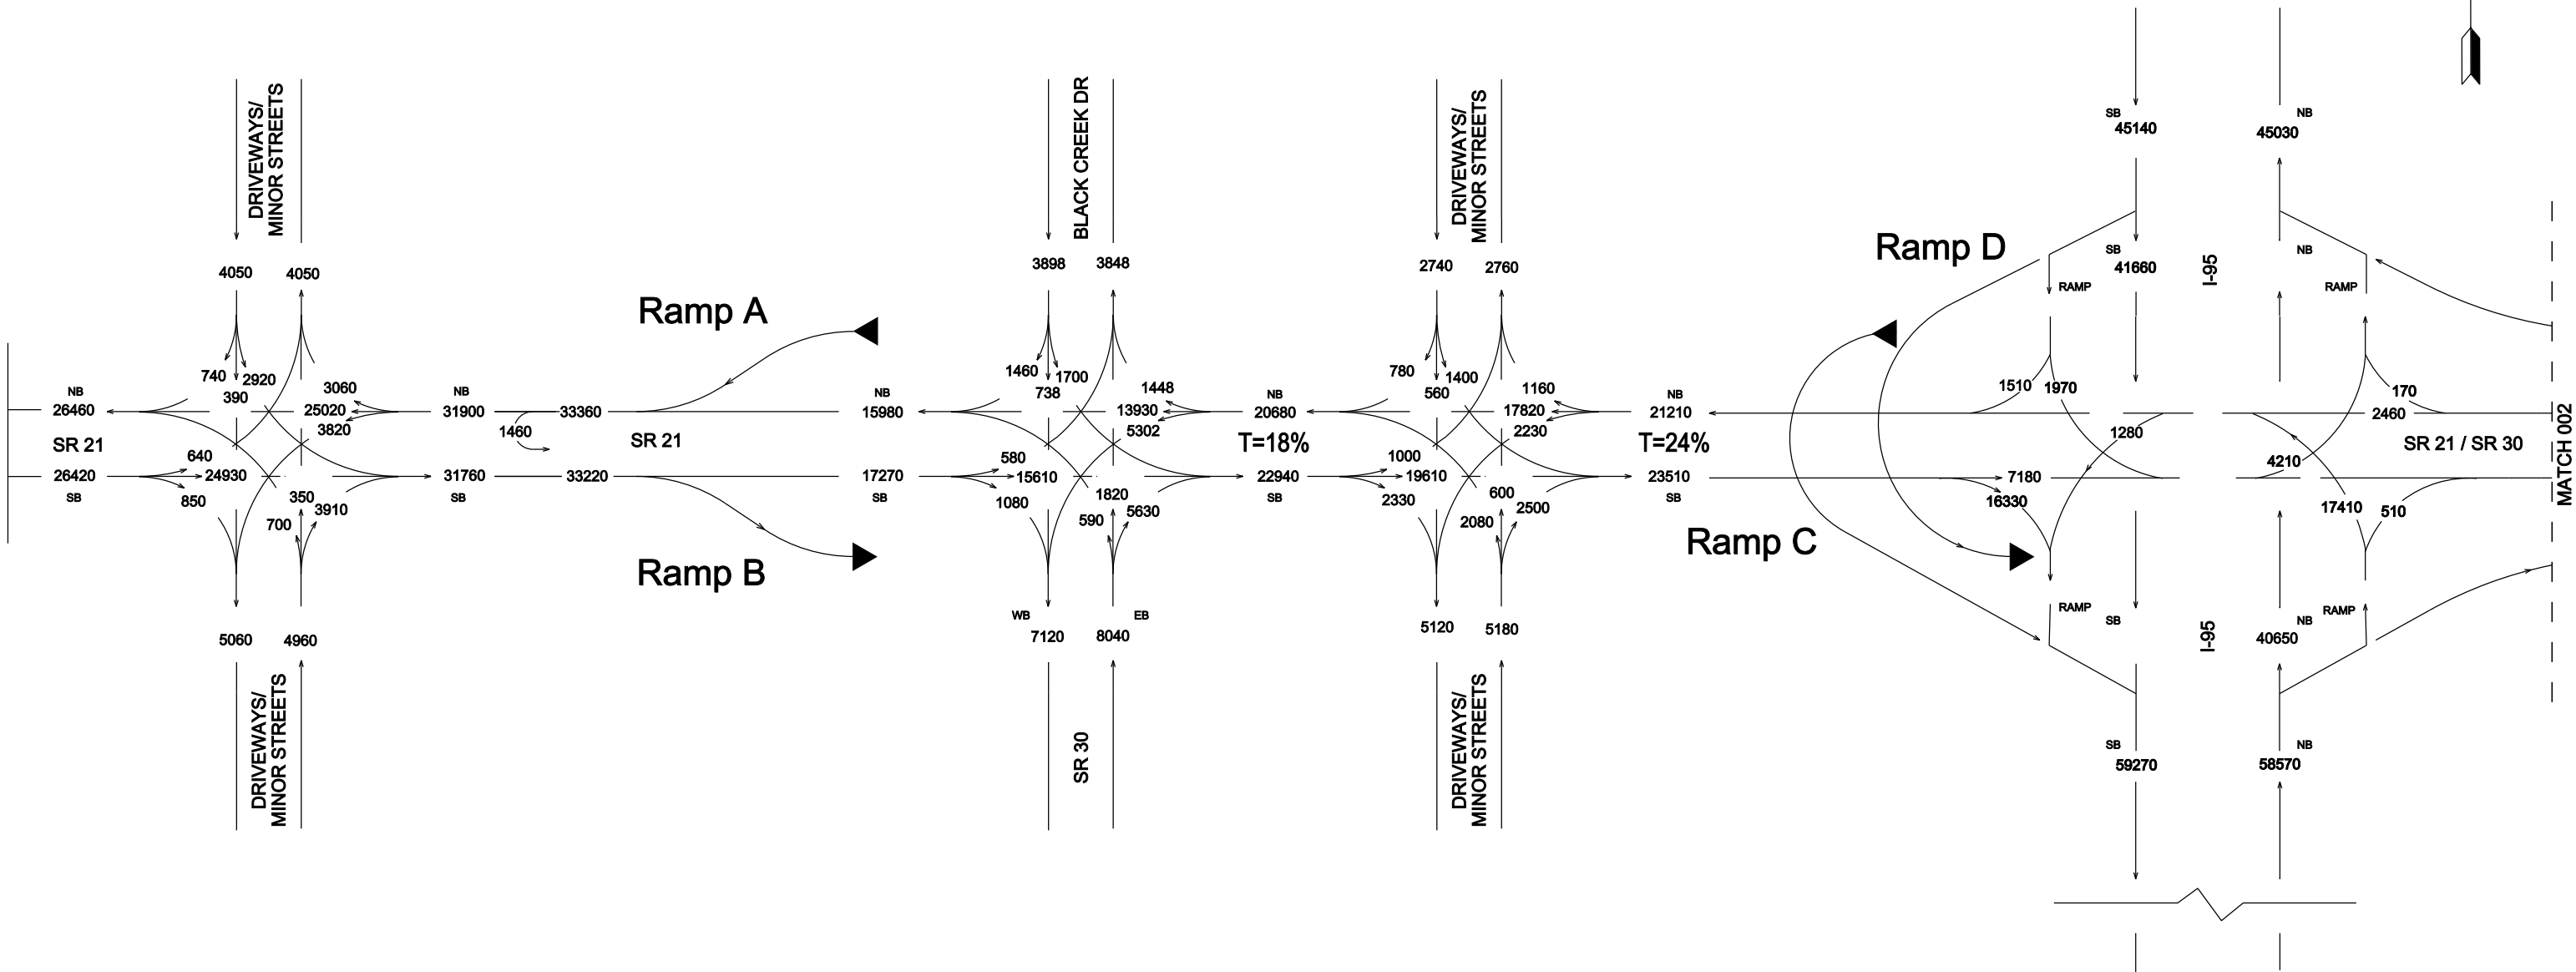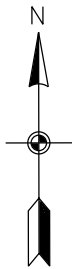

| STATE | PROJECT NUMBER | SHEET NO. | TOTAL SHEETS |
|-------|----------------|-----------|--------------|
| GA.   |                | 002       |              |

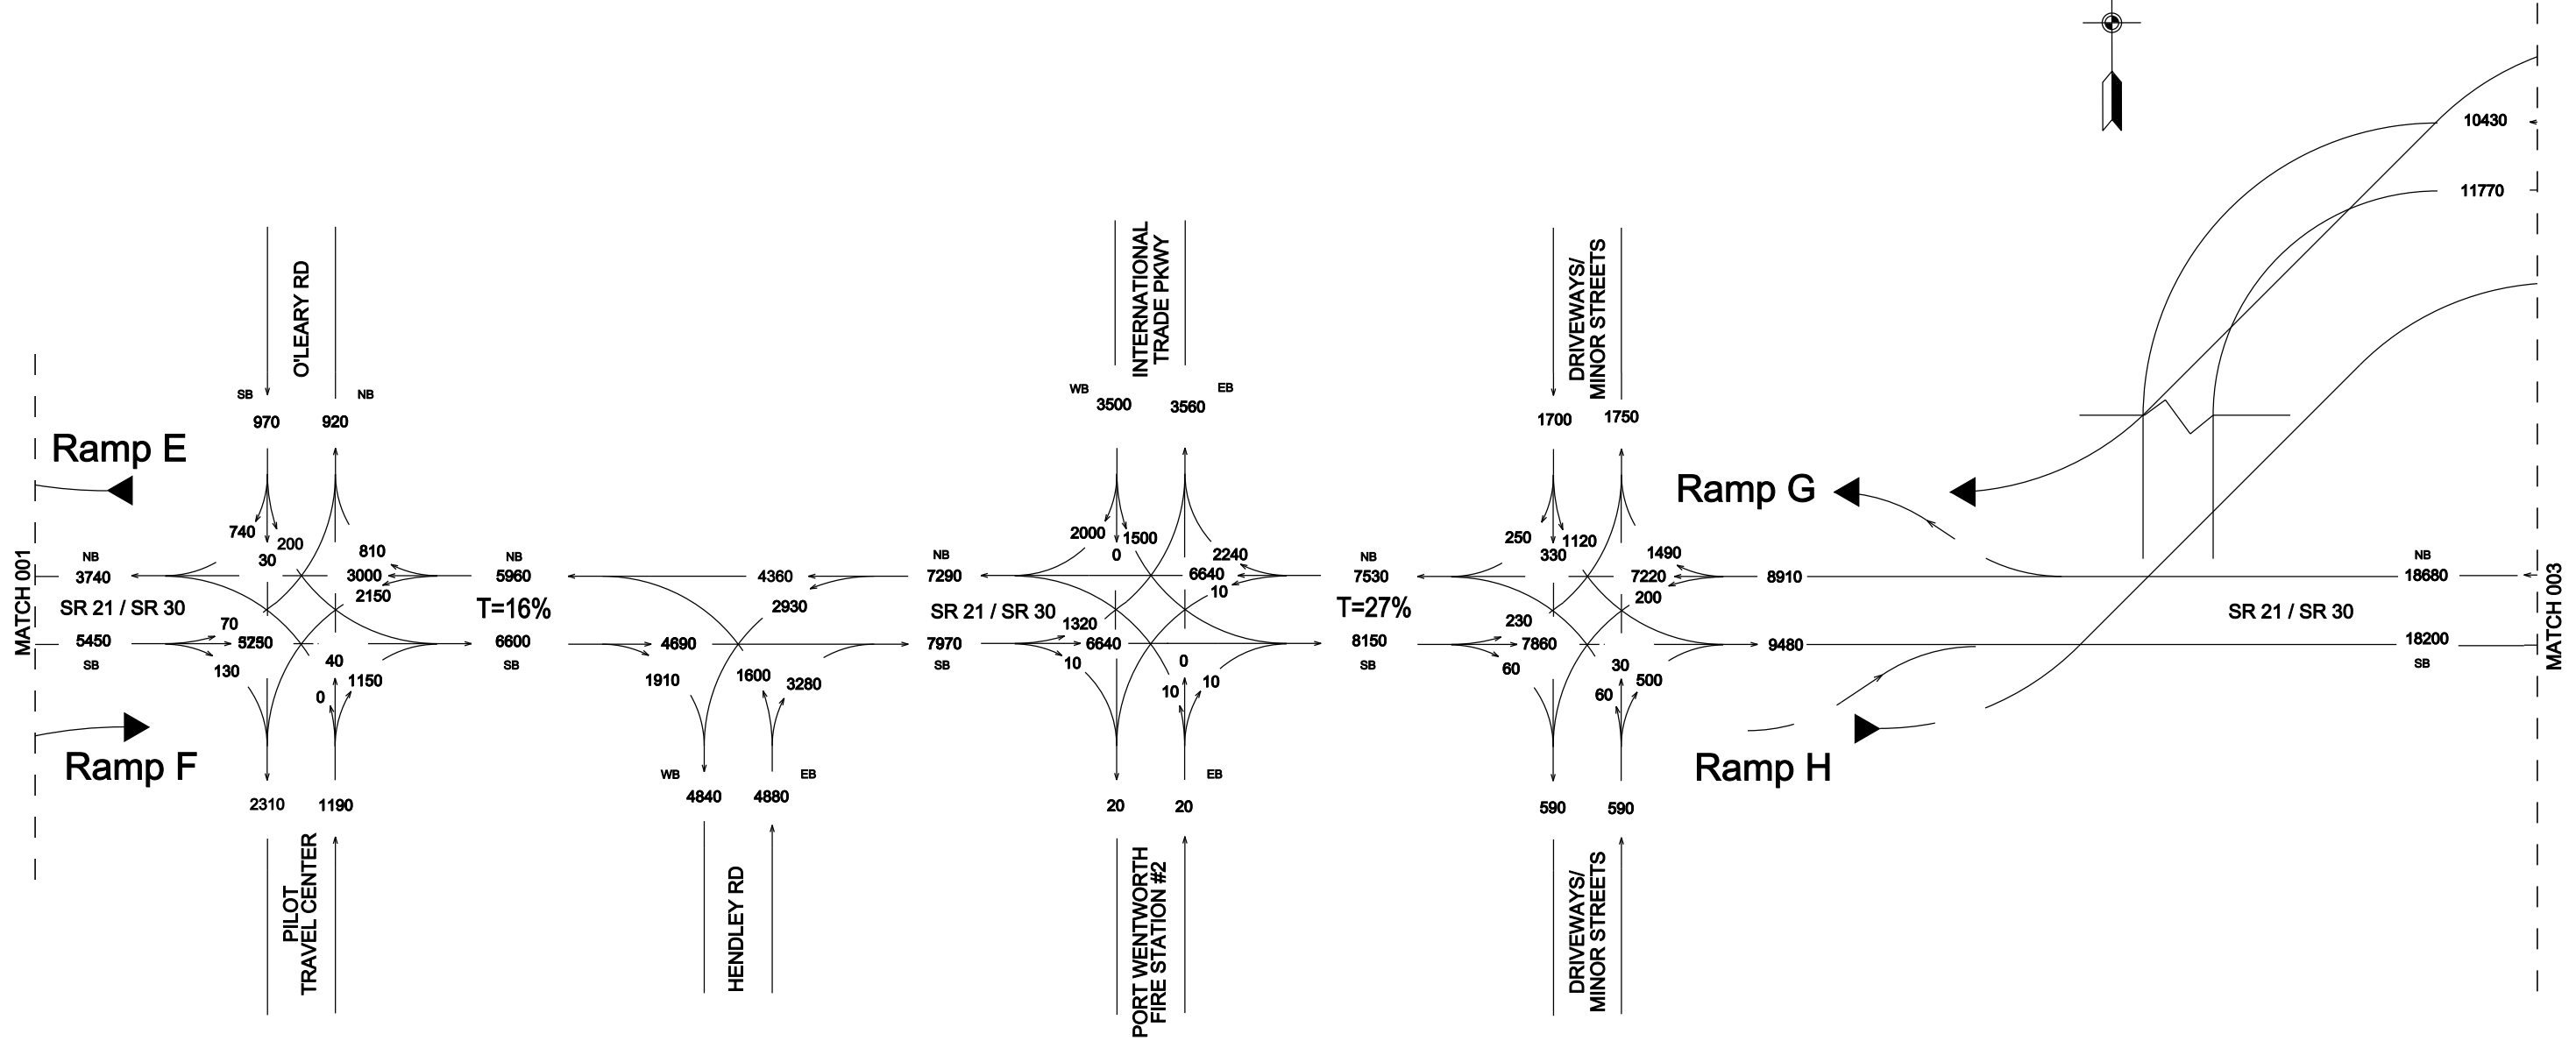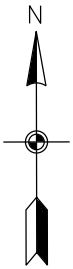

**SR 21 CORRIDOR STUDY**



**TRAFFIC FLOW DIAGRAM**

**ALTERNATIVE 10**

**2035**


**AVERAGE DAILY TRAFFIC**



**AUGUST, 2013**

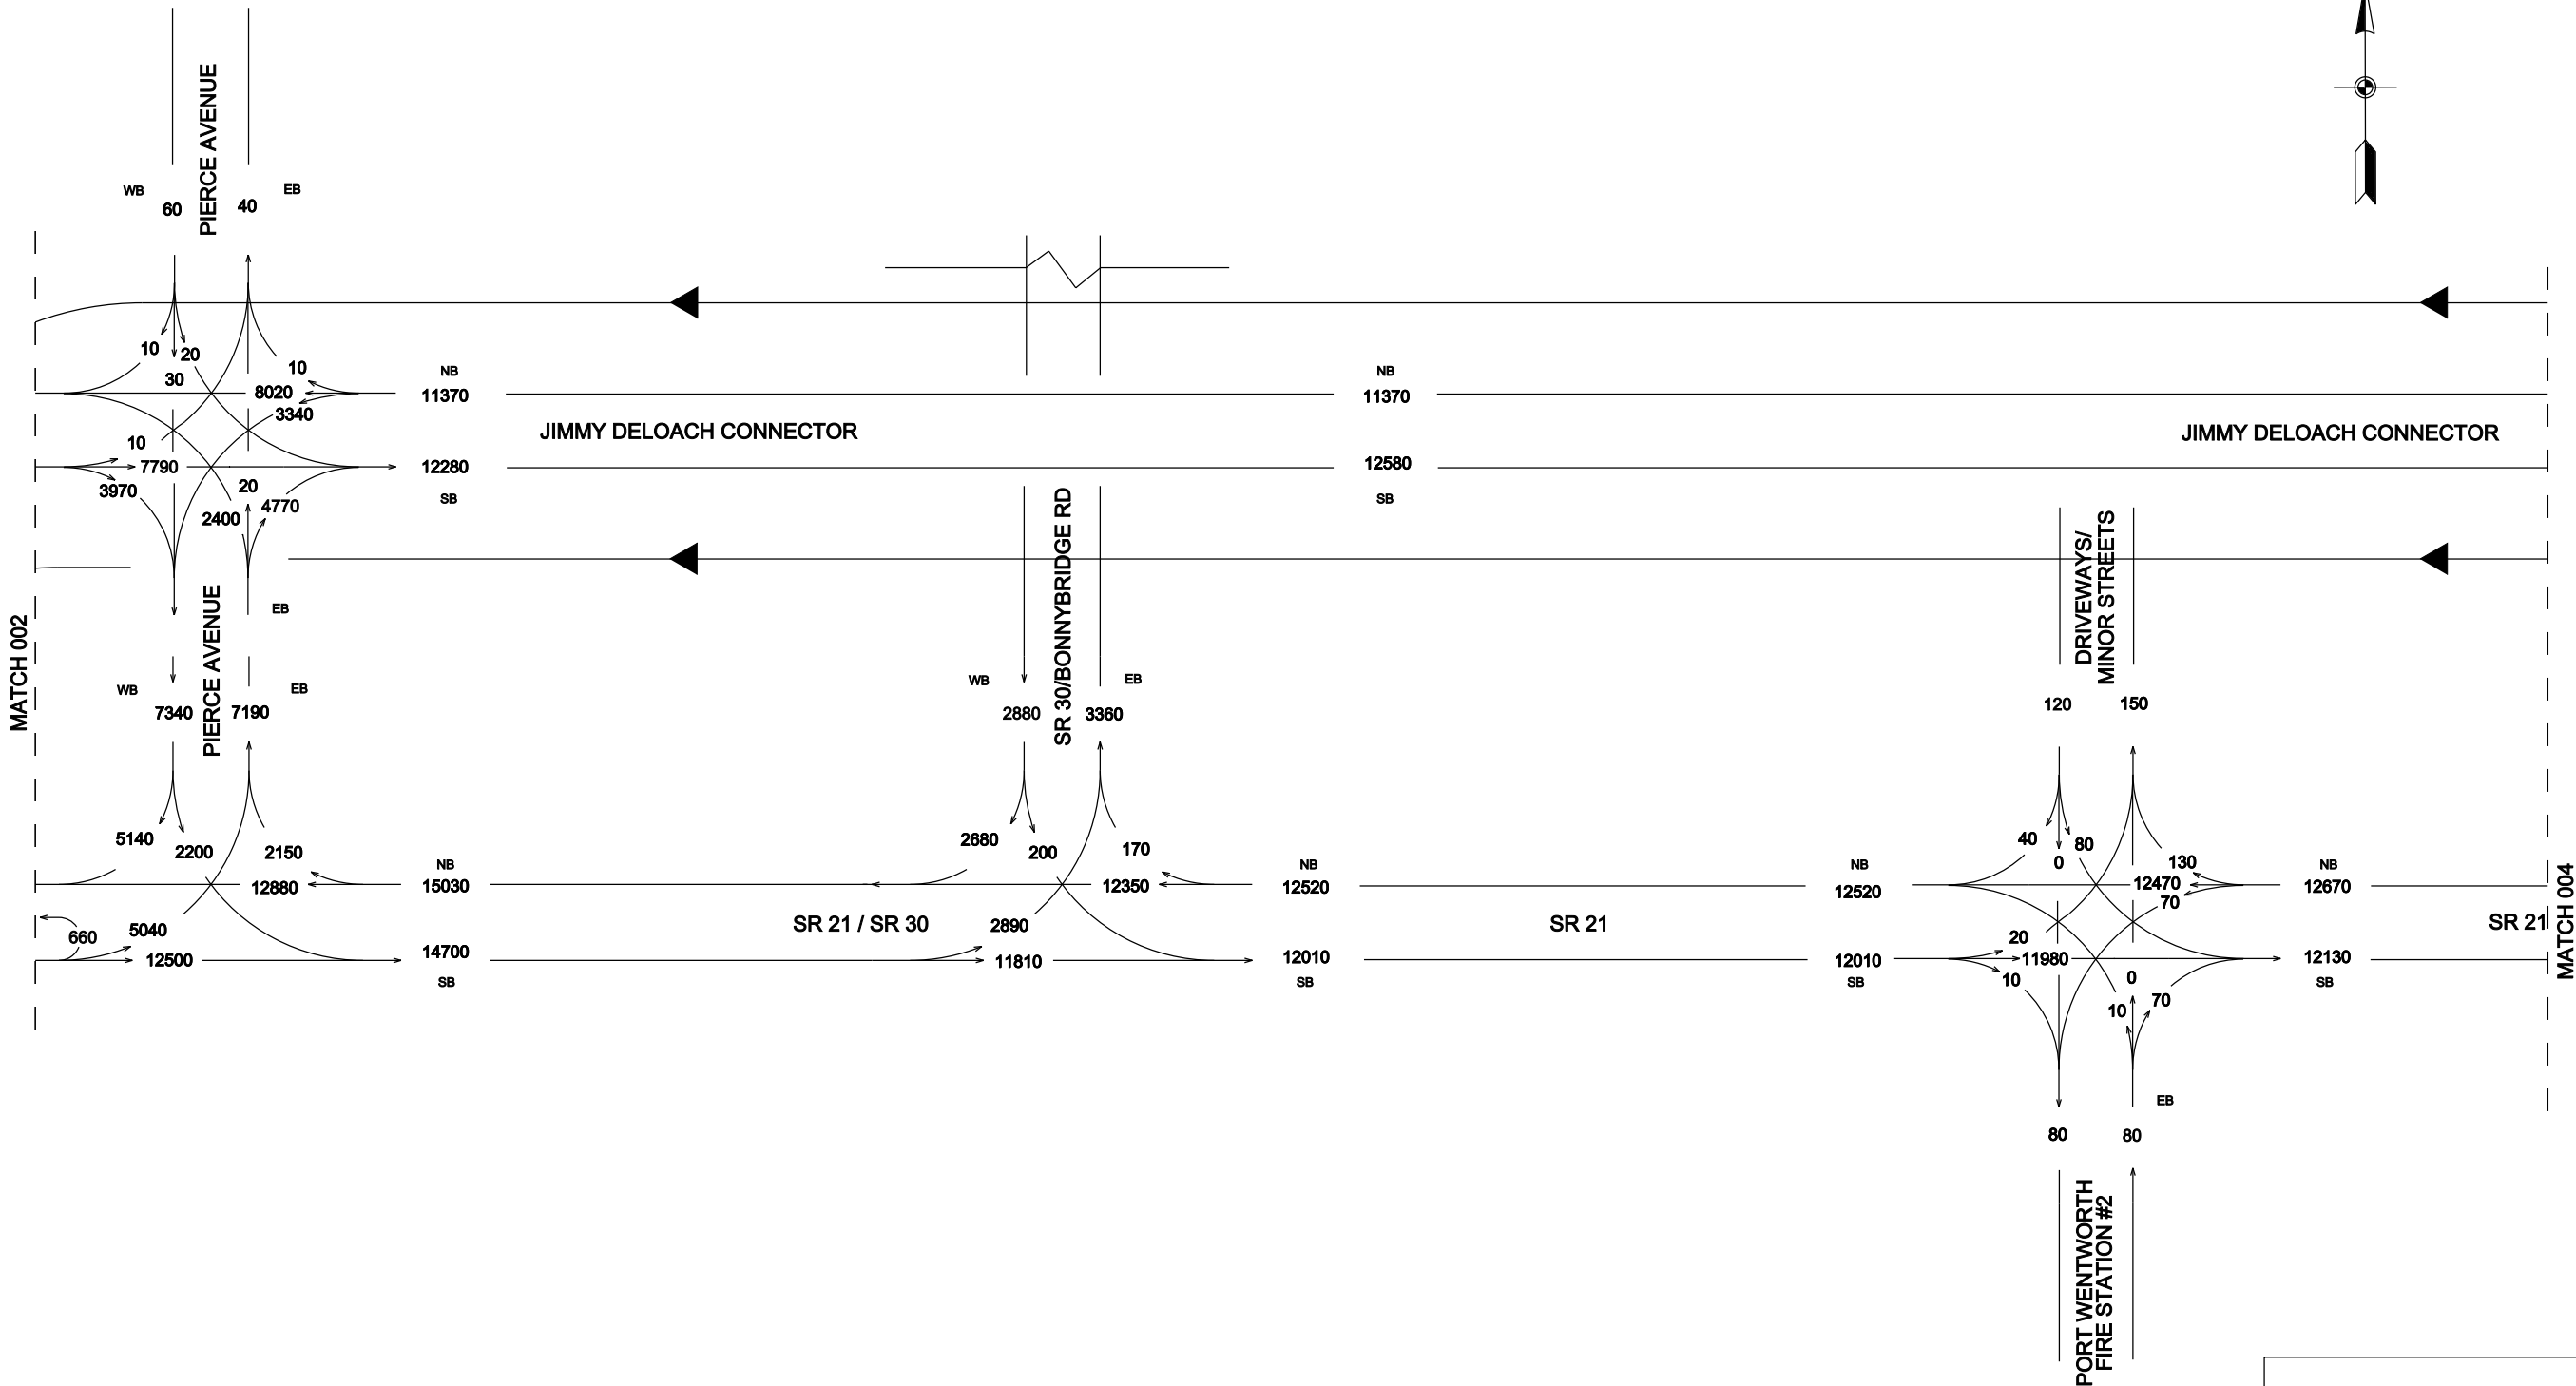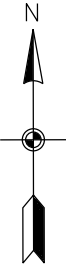

**SR 21 CORRIDOR STUDY**  
**TRAFFIC FLOW DIAGRAM**  
**ALTERNATIVE 10**  
**2035**  
**AVERAGE DAILY TRAFFIC**  
**AUGUST, 2013**



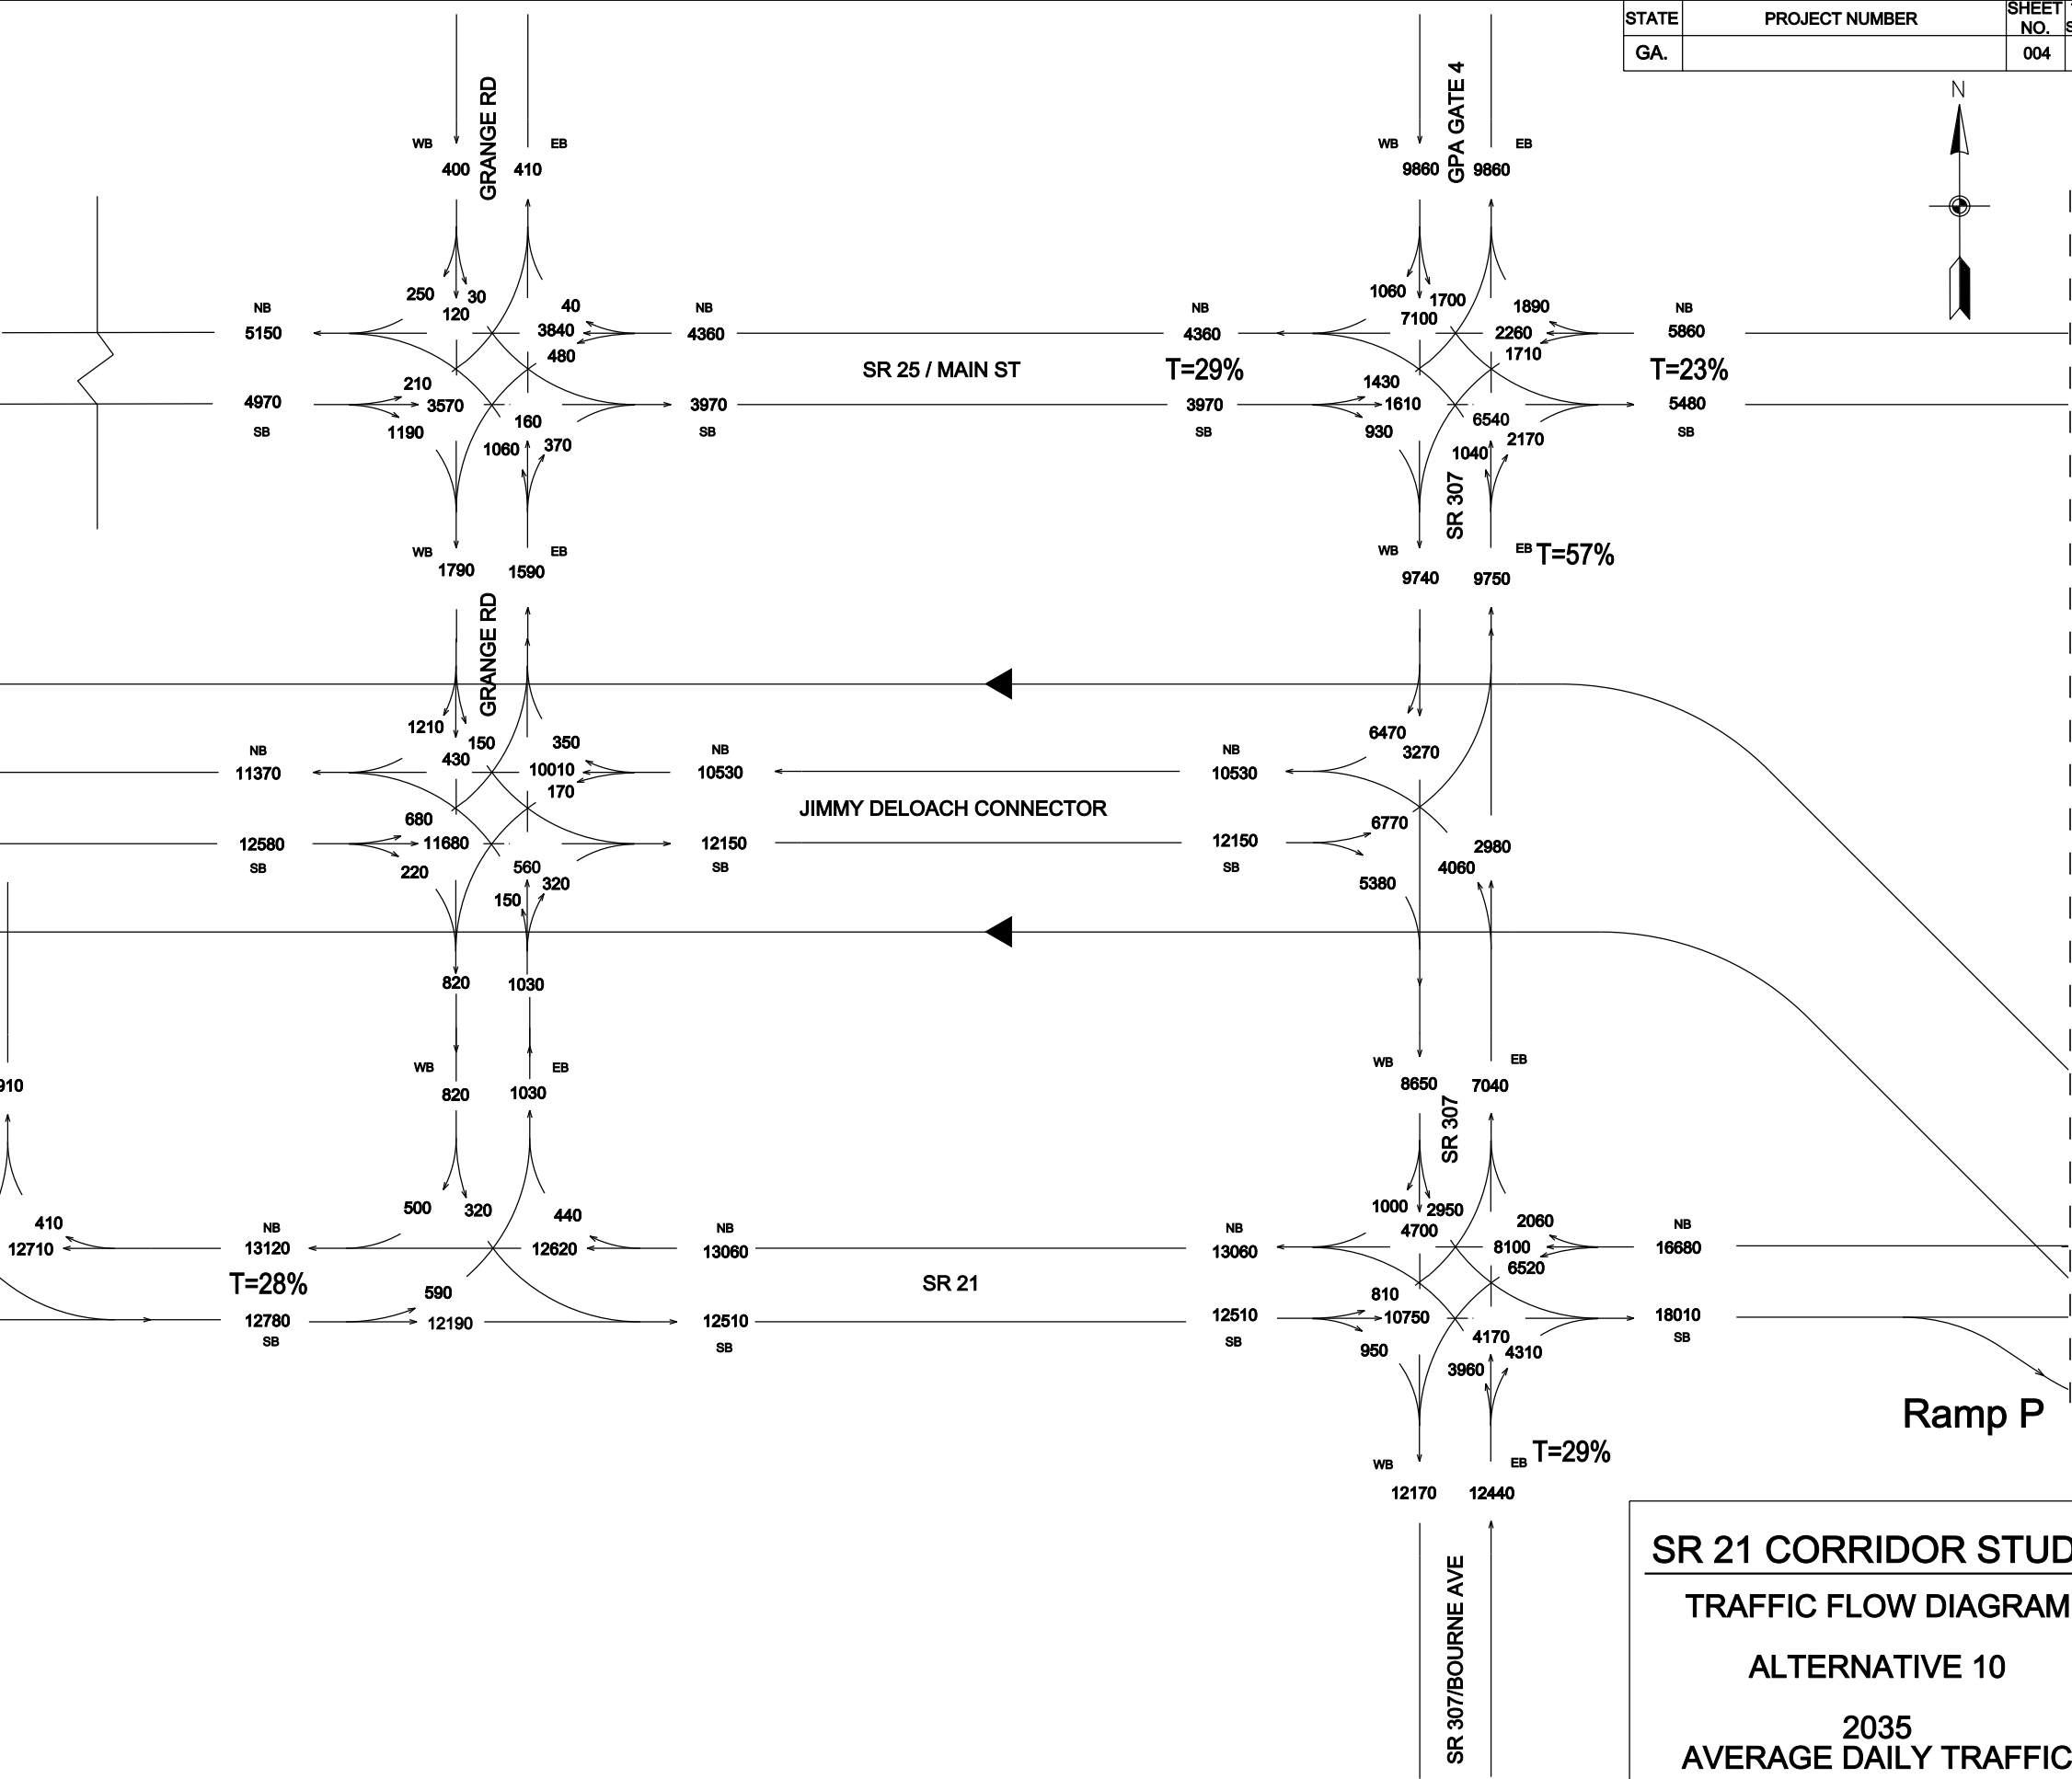

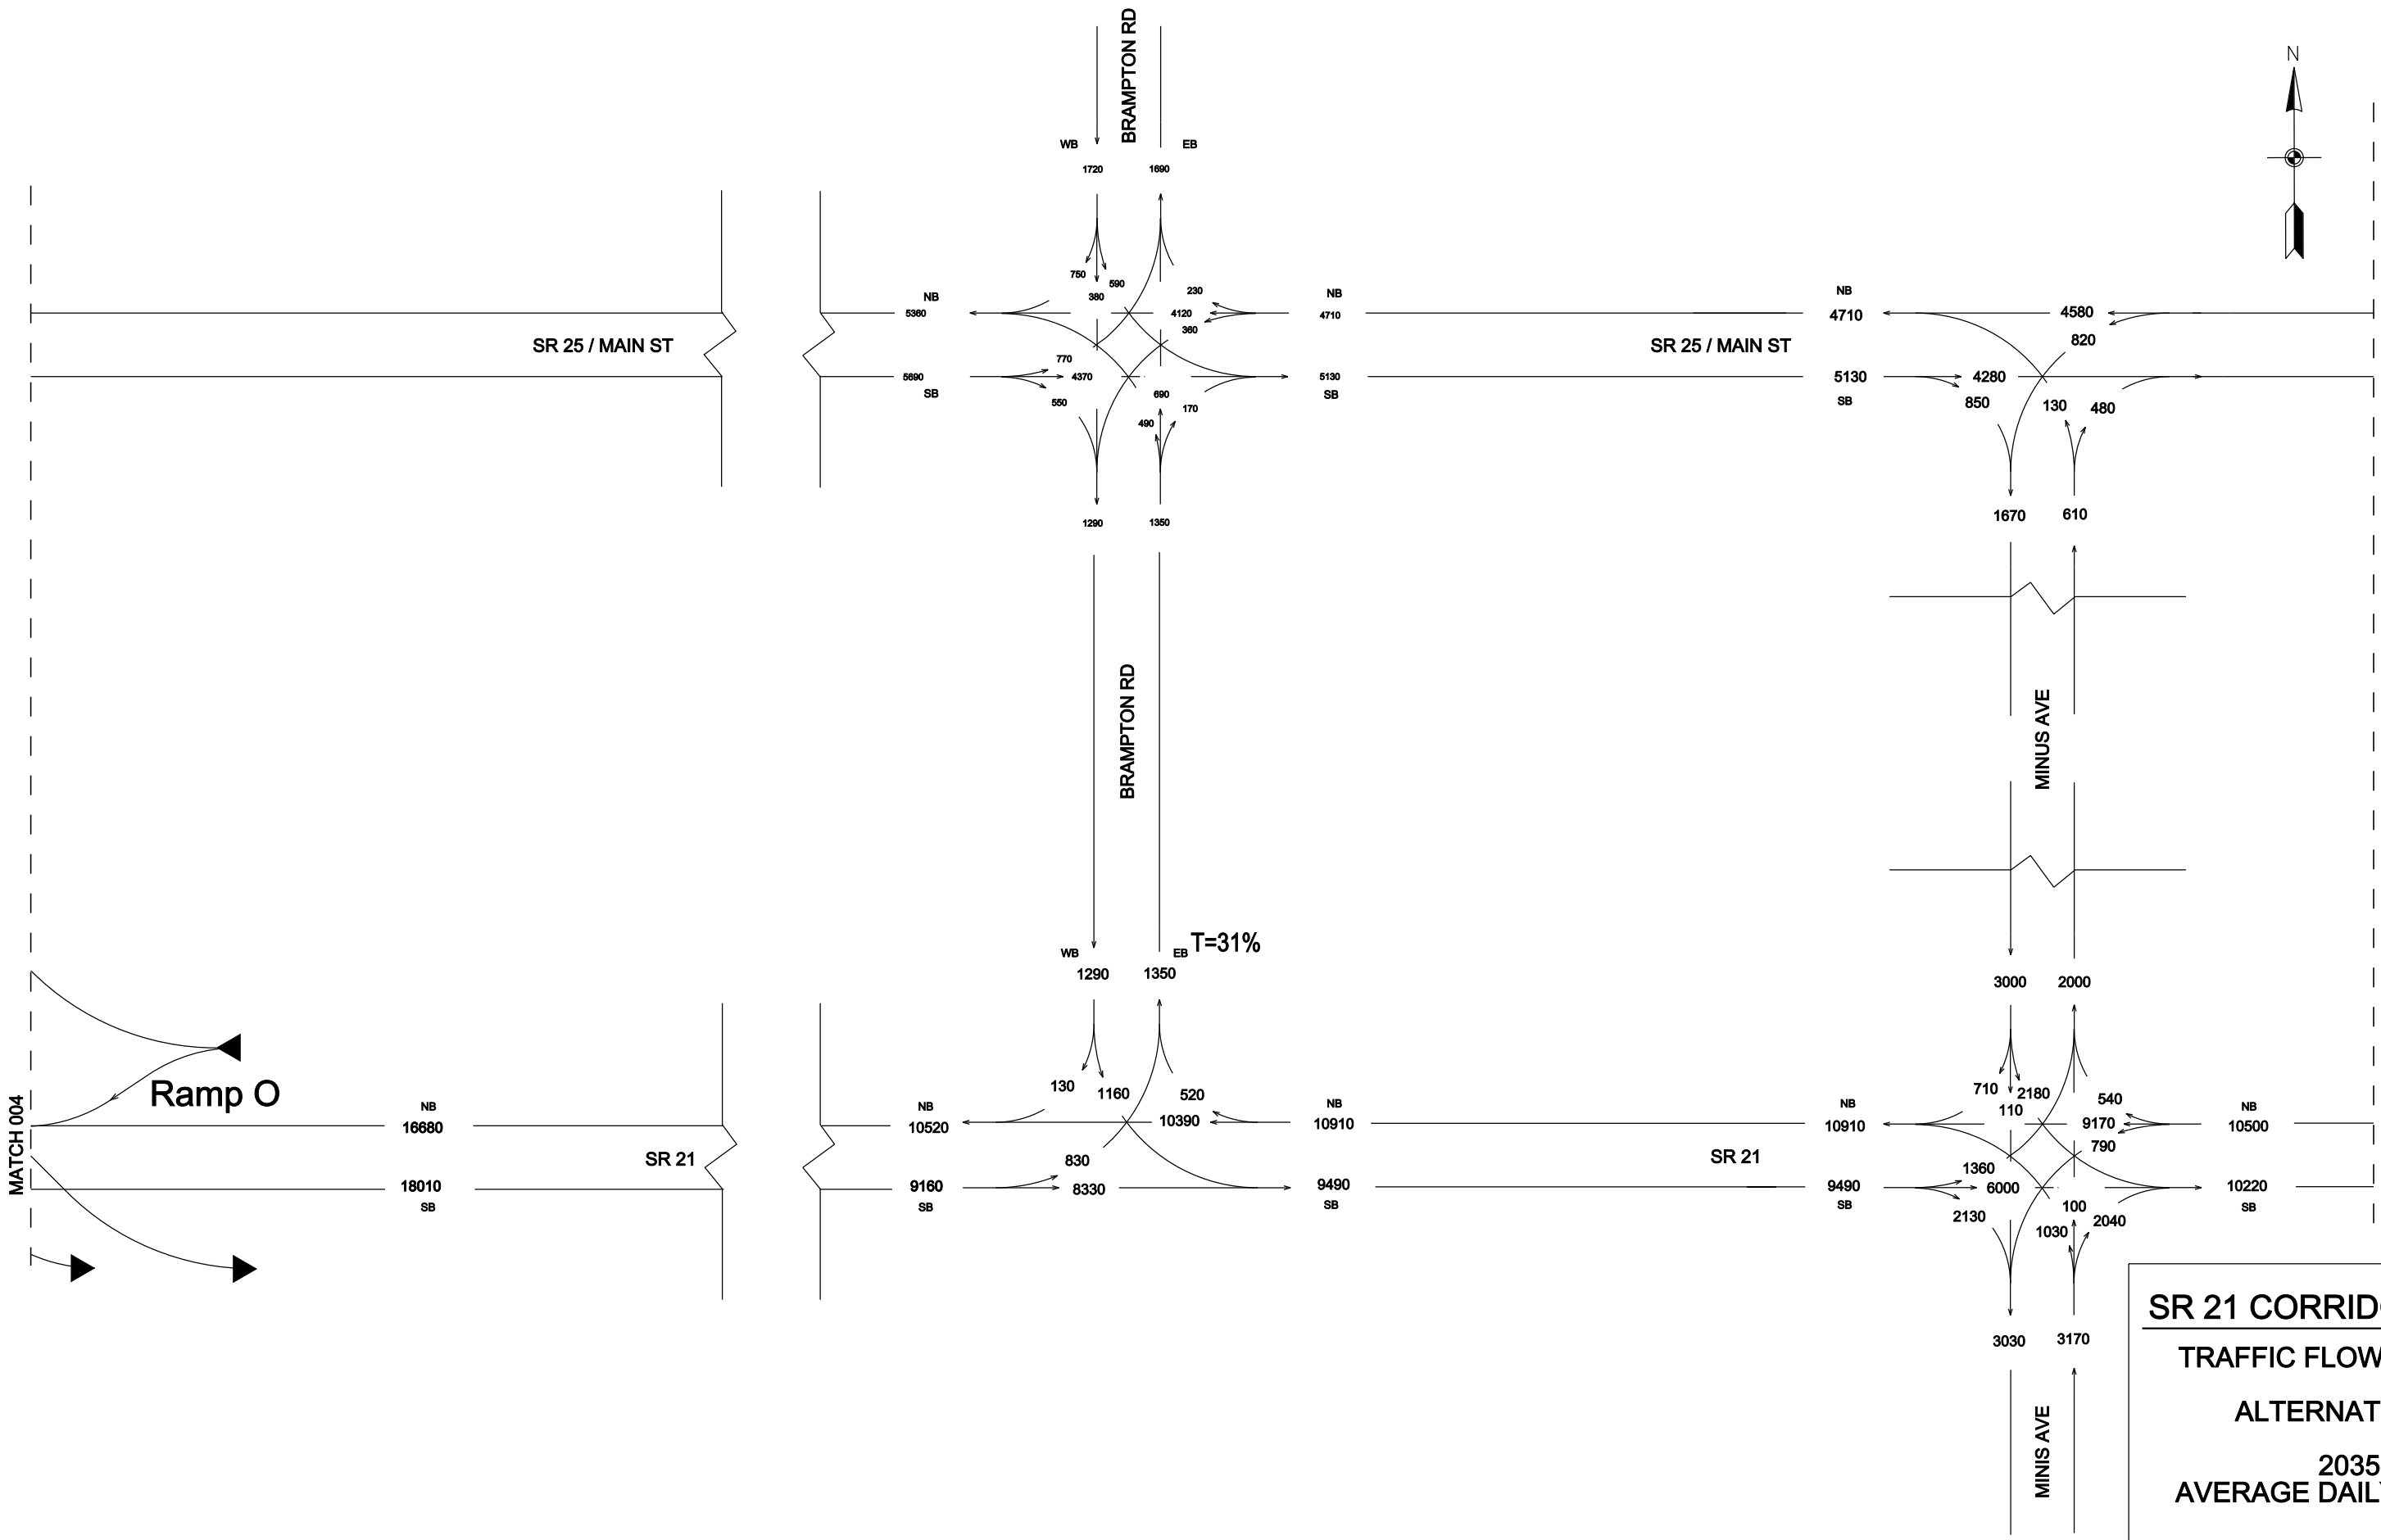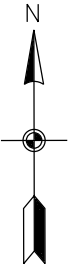


**SR 21 CORRIDOR STUDY**  
**TRAFFIC FLOW DIAGRAM**  
**ALTERNATIVE 10**  
**2035**  
**AVERAGE DAILY TRAFFIC**  
**AUGUST, 2013**







| STATE | PROJECT NUMBER | SHEET NO. | TOTAL SHEETS |
|-------|----------------|-----------|--------------|
| GA.   |                | 007       |              |

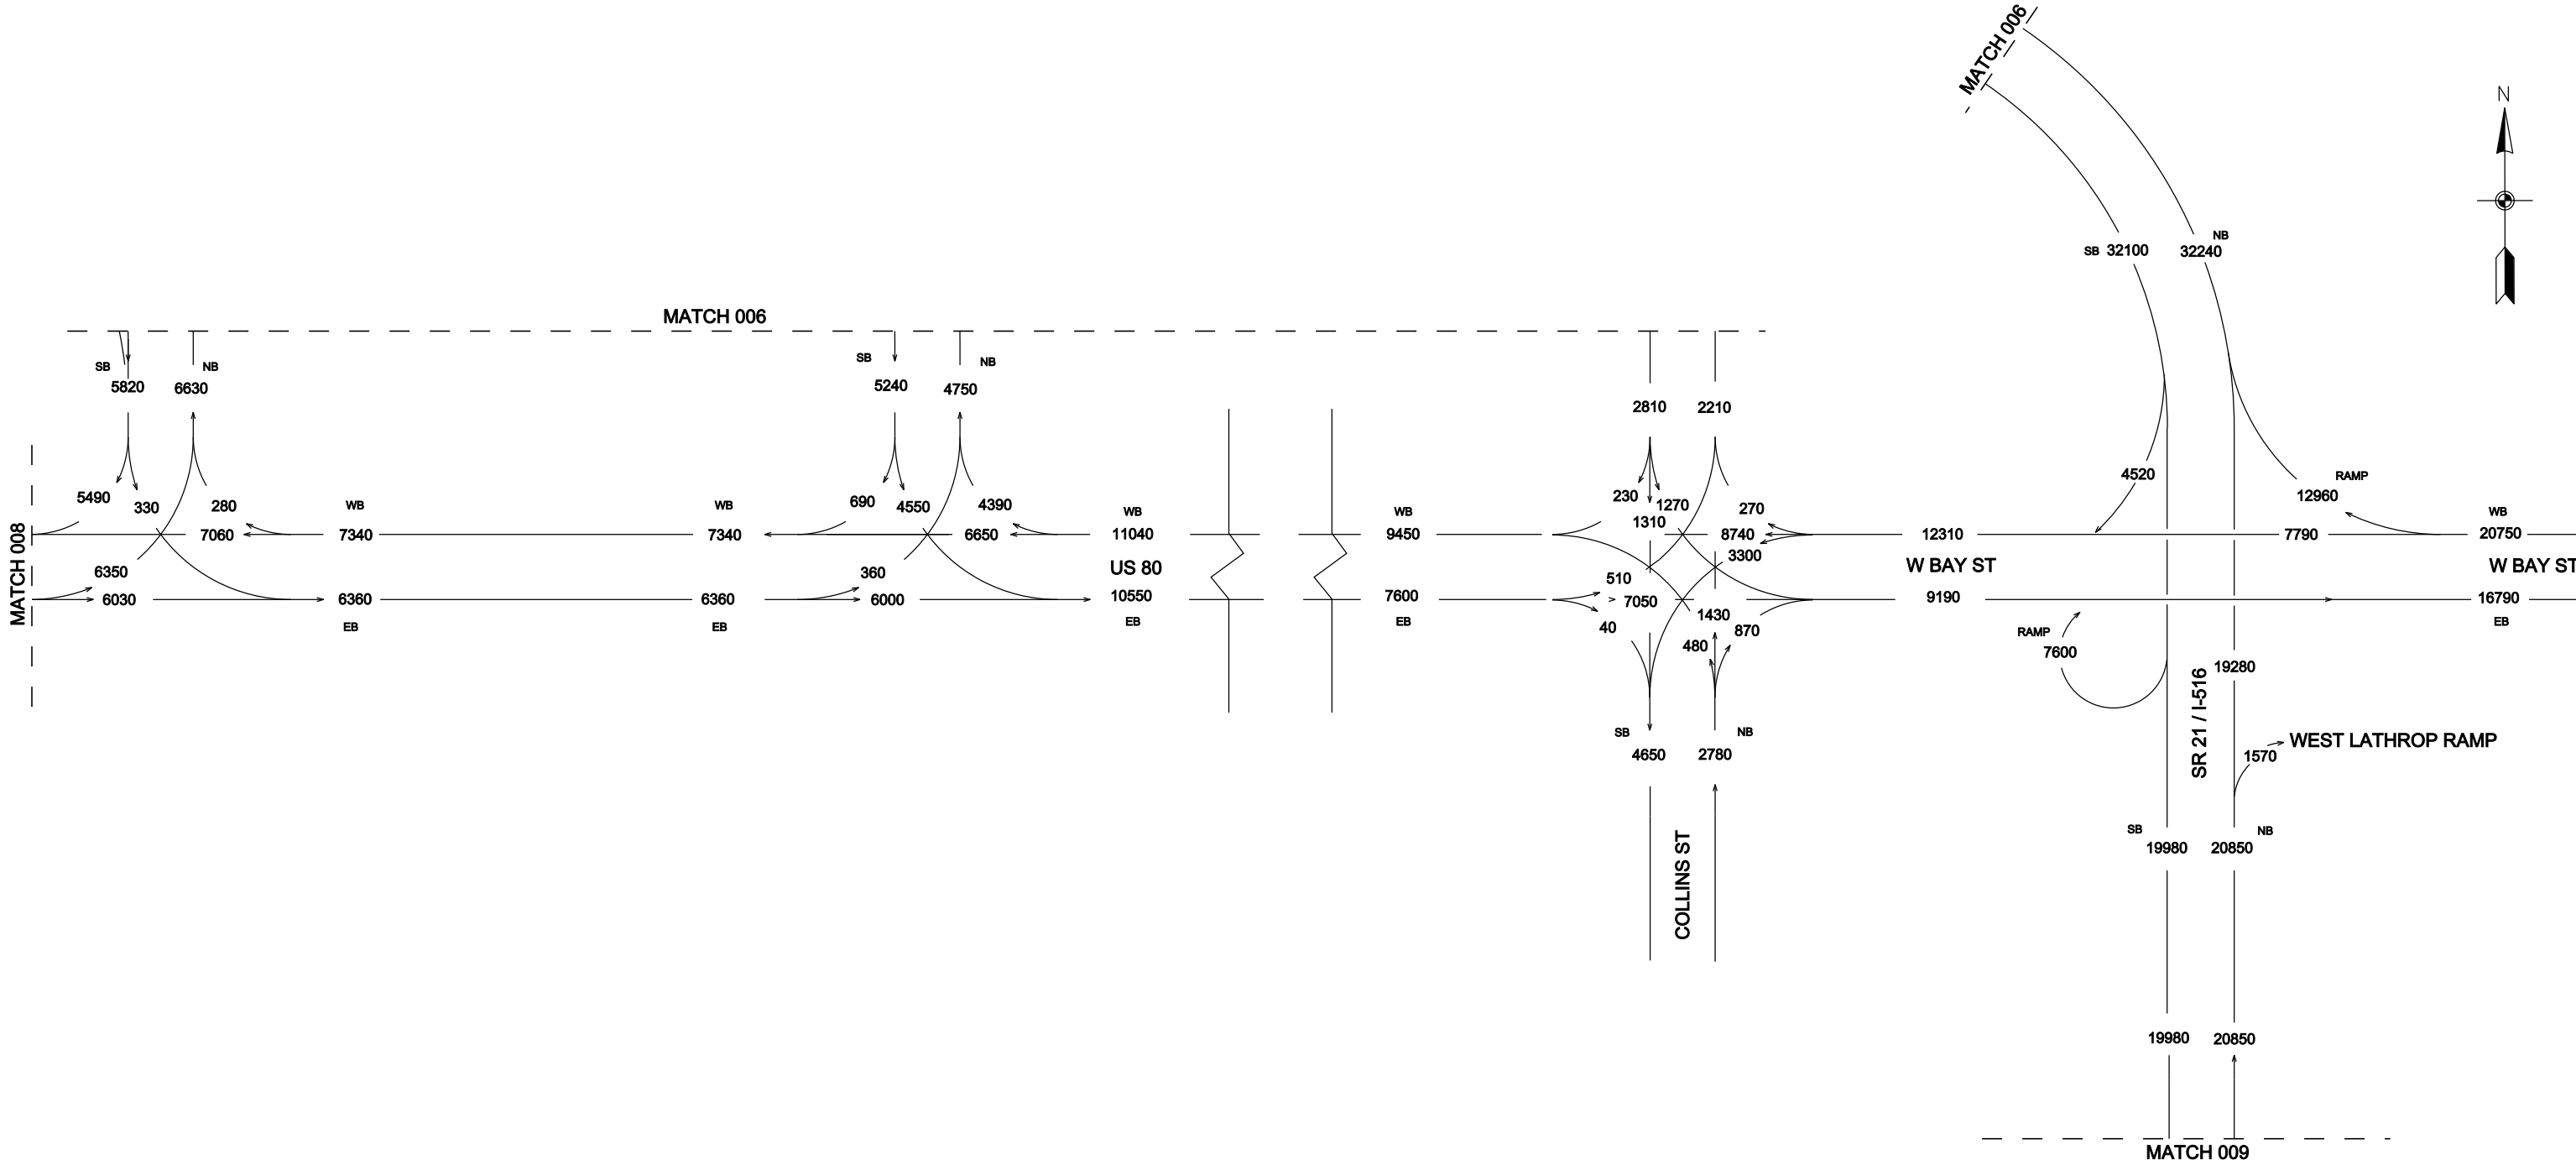



**SR 21 CORRIDOR STUDY**  
**TRAFFIC FLOW DIAGRAM**  
**ALTERNATIVE 10**  
**2035**  
**AVERAGE DAILY TRAFFIC**  
**AUGUST, 2013**

| STATE | PROJECT NUMBER | SHEET NO. | TOTAL SHEETS |
|-------|----------------|-----------|--------------|
| GA.   |                | 008       |              |

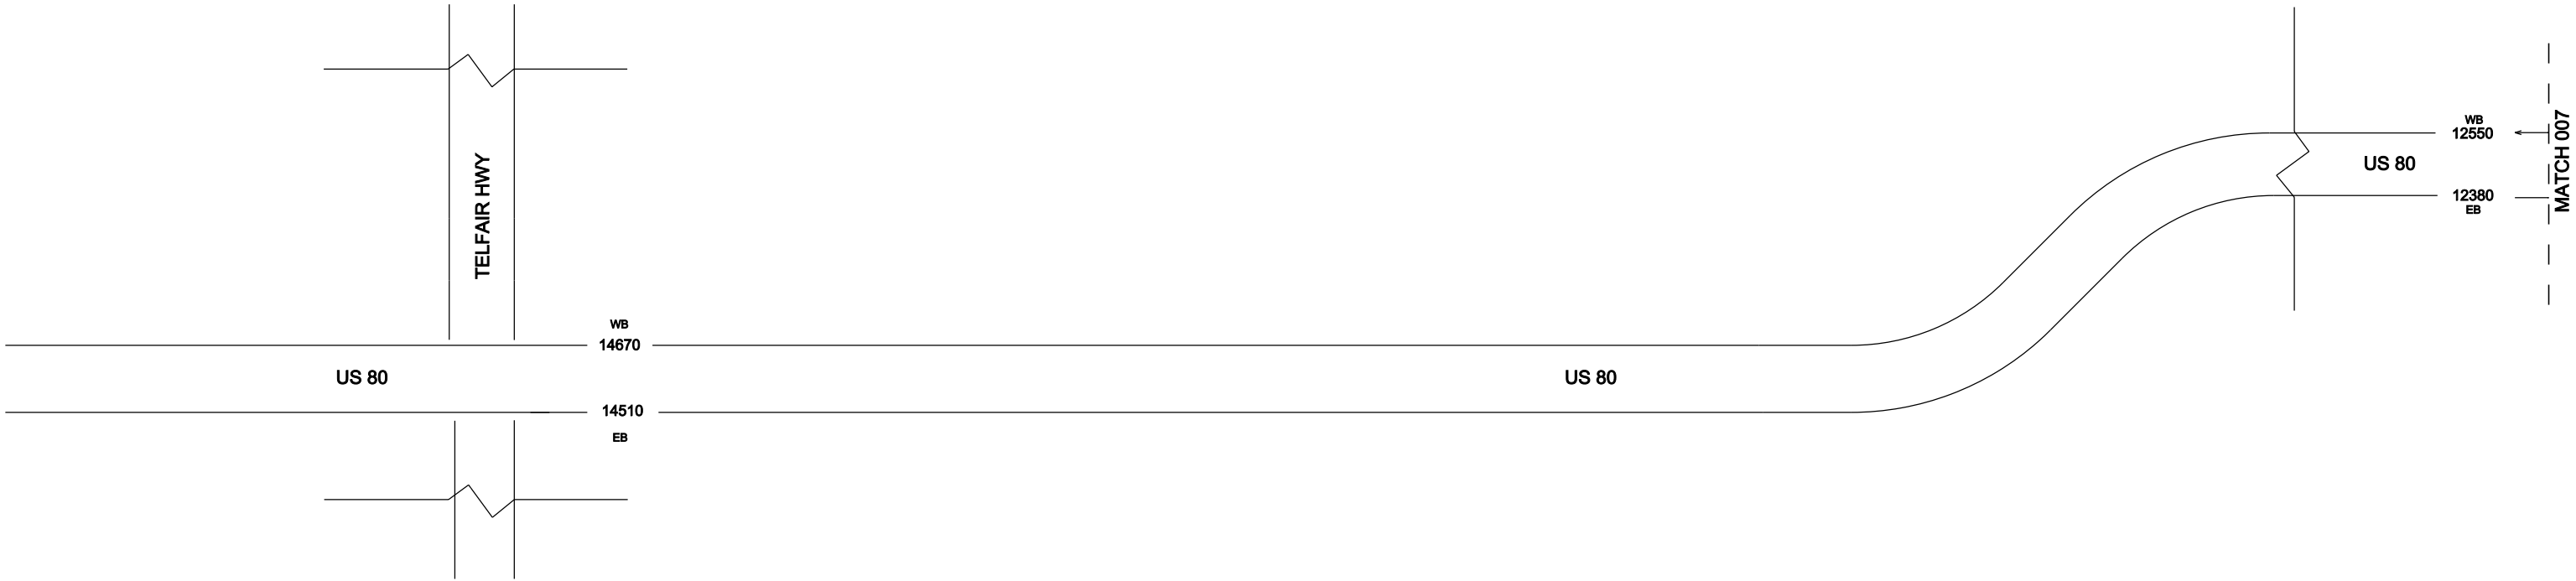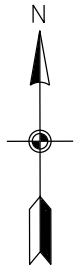



**SR 21 CORRIDOR STUDY**  
**TRAFFIC FLOW DIAGRAM**  
**ALTERNATIVE 10**  
**2035**  
**AVERAGE DAILY TRAFFIC**  
**AUGUST, 2013**

| STATE | PROJECT NUMBER | SHEET NO. | TOTAL SHEETS |
|-------|----------------|-----------|--------------|
| GA.   |                | 009       |              |

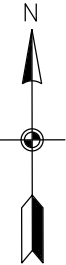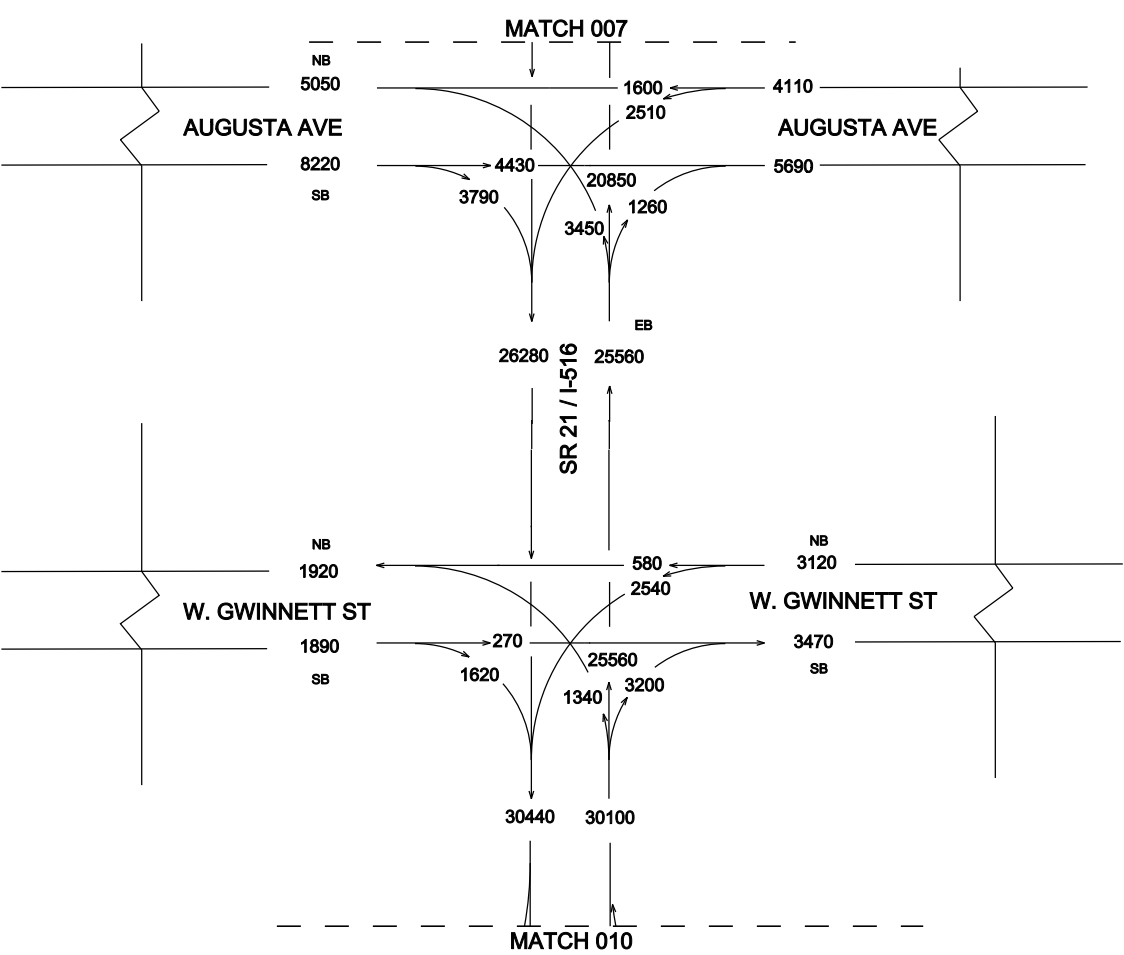

**SR 21 CORRIDOR STUDY**  
**TRAFFIC FLOW DIAGRAM**  
**ALTERNATIVE 10**  
**2035**  
**AVERAGE DAILY TRAFFIC**  
**AUGUST, 2013**

| STATE | PROJECT NUMBER | SHEET NO. | TOTAL SHEETS |
|-------|----------------|-----------|--------------|
| GA.   |                | 010       |              |

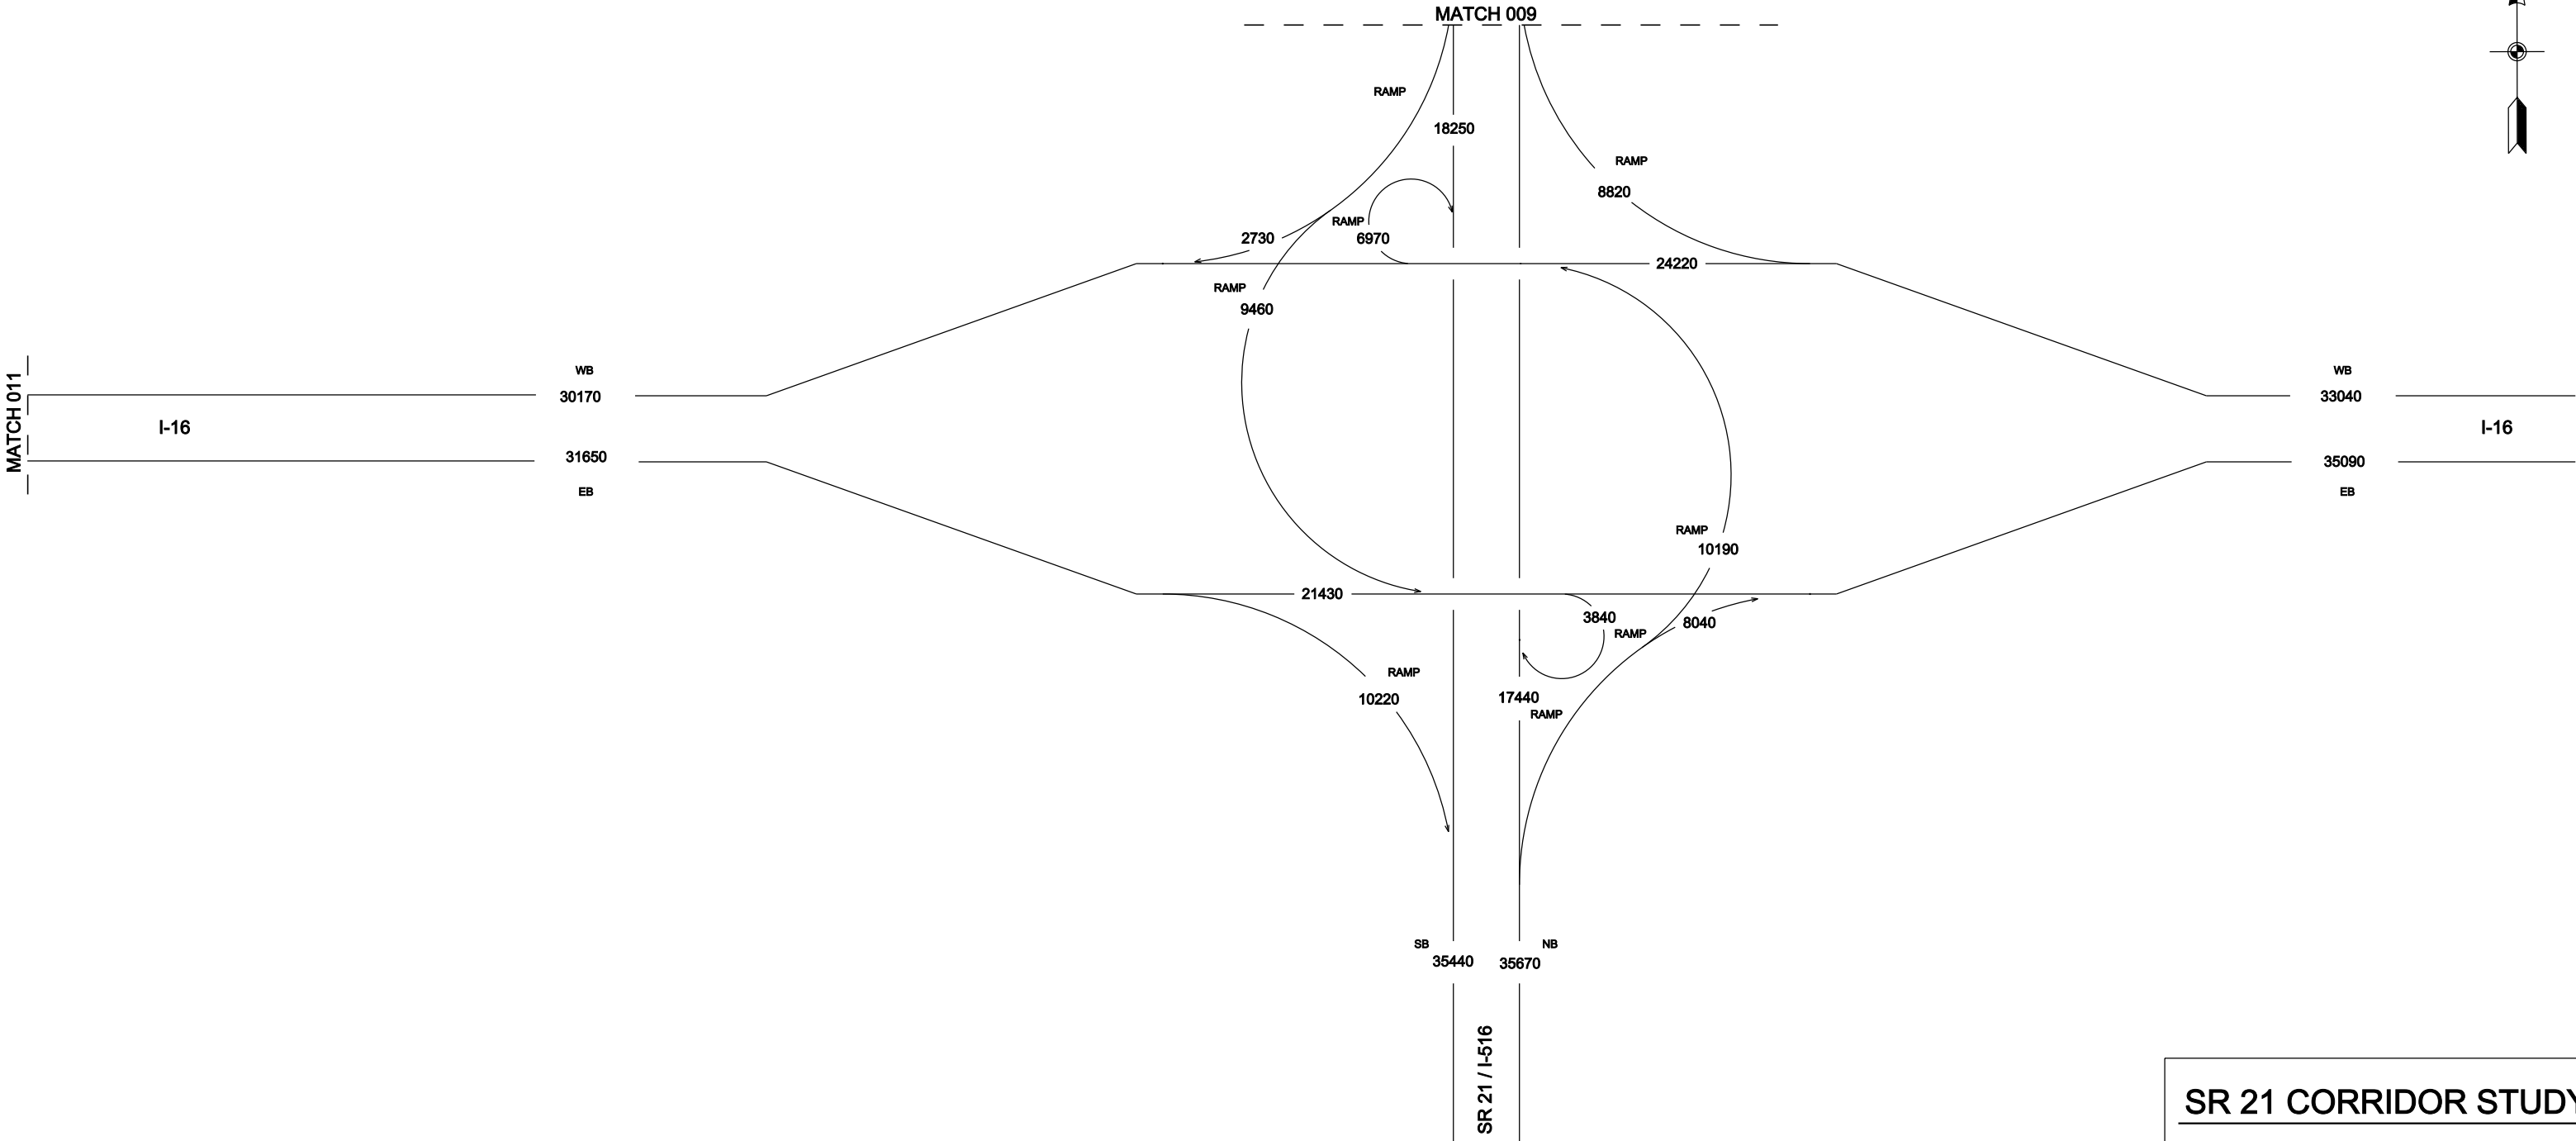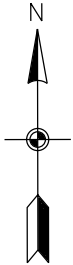



**SR 21 CORRIDOR STUDY**  
**TRAFFIC FLOW DIAGRAM**  
**ALTERNATIVE 10**  
**2035**  
**AVERAGE DAILY TRAFFIC**  
**AUGUST, 2013**

| STATE | PROJECT NUMBER | SHEET NO. | TOTAL SHEETS |
|-------|----------------|-----------|--------------|
| GA.   |                | 011       |              |

MATCH SEE BELOW

I-16


MATCH 010

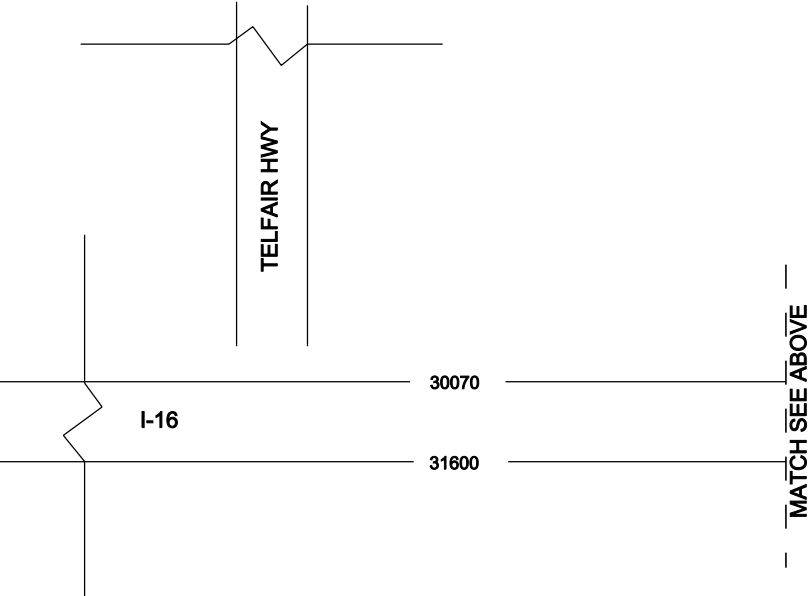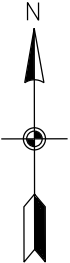

**SR 21 CORRIDOR STUDY**  
**TRAFFIC FLOW DIAGRAM**  
**ALTERNATIVE 10**  
**2035**  
**AVERAGE DAILY TRAFFIC**  
**AUGUST, 2013**





| STATE | PROJECT NUMBER | SHEET NO. | TOTAL SHEETS |
|-------|----------------|-----------|--------------|
| GA.   |                | 012       |              |

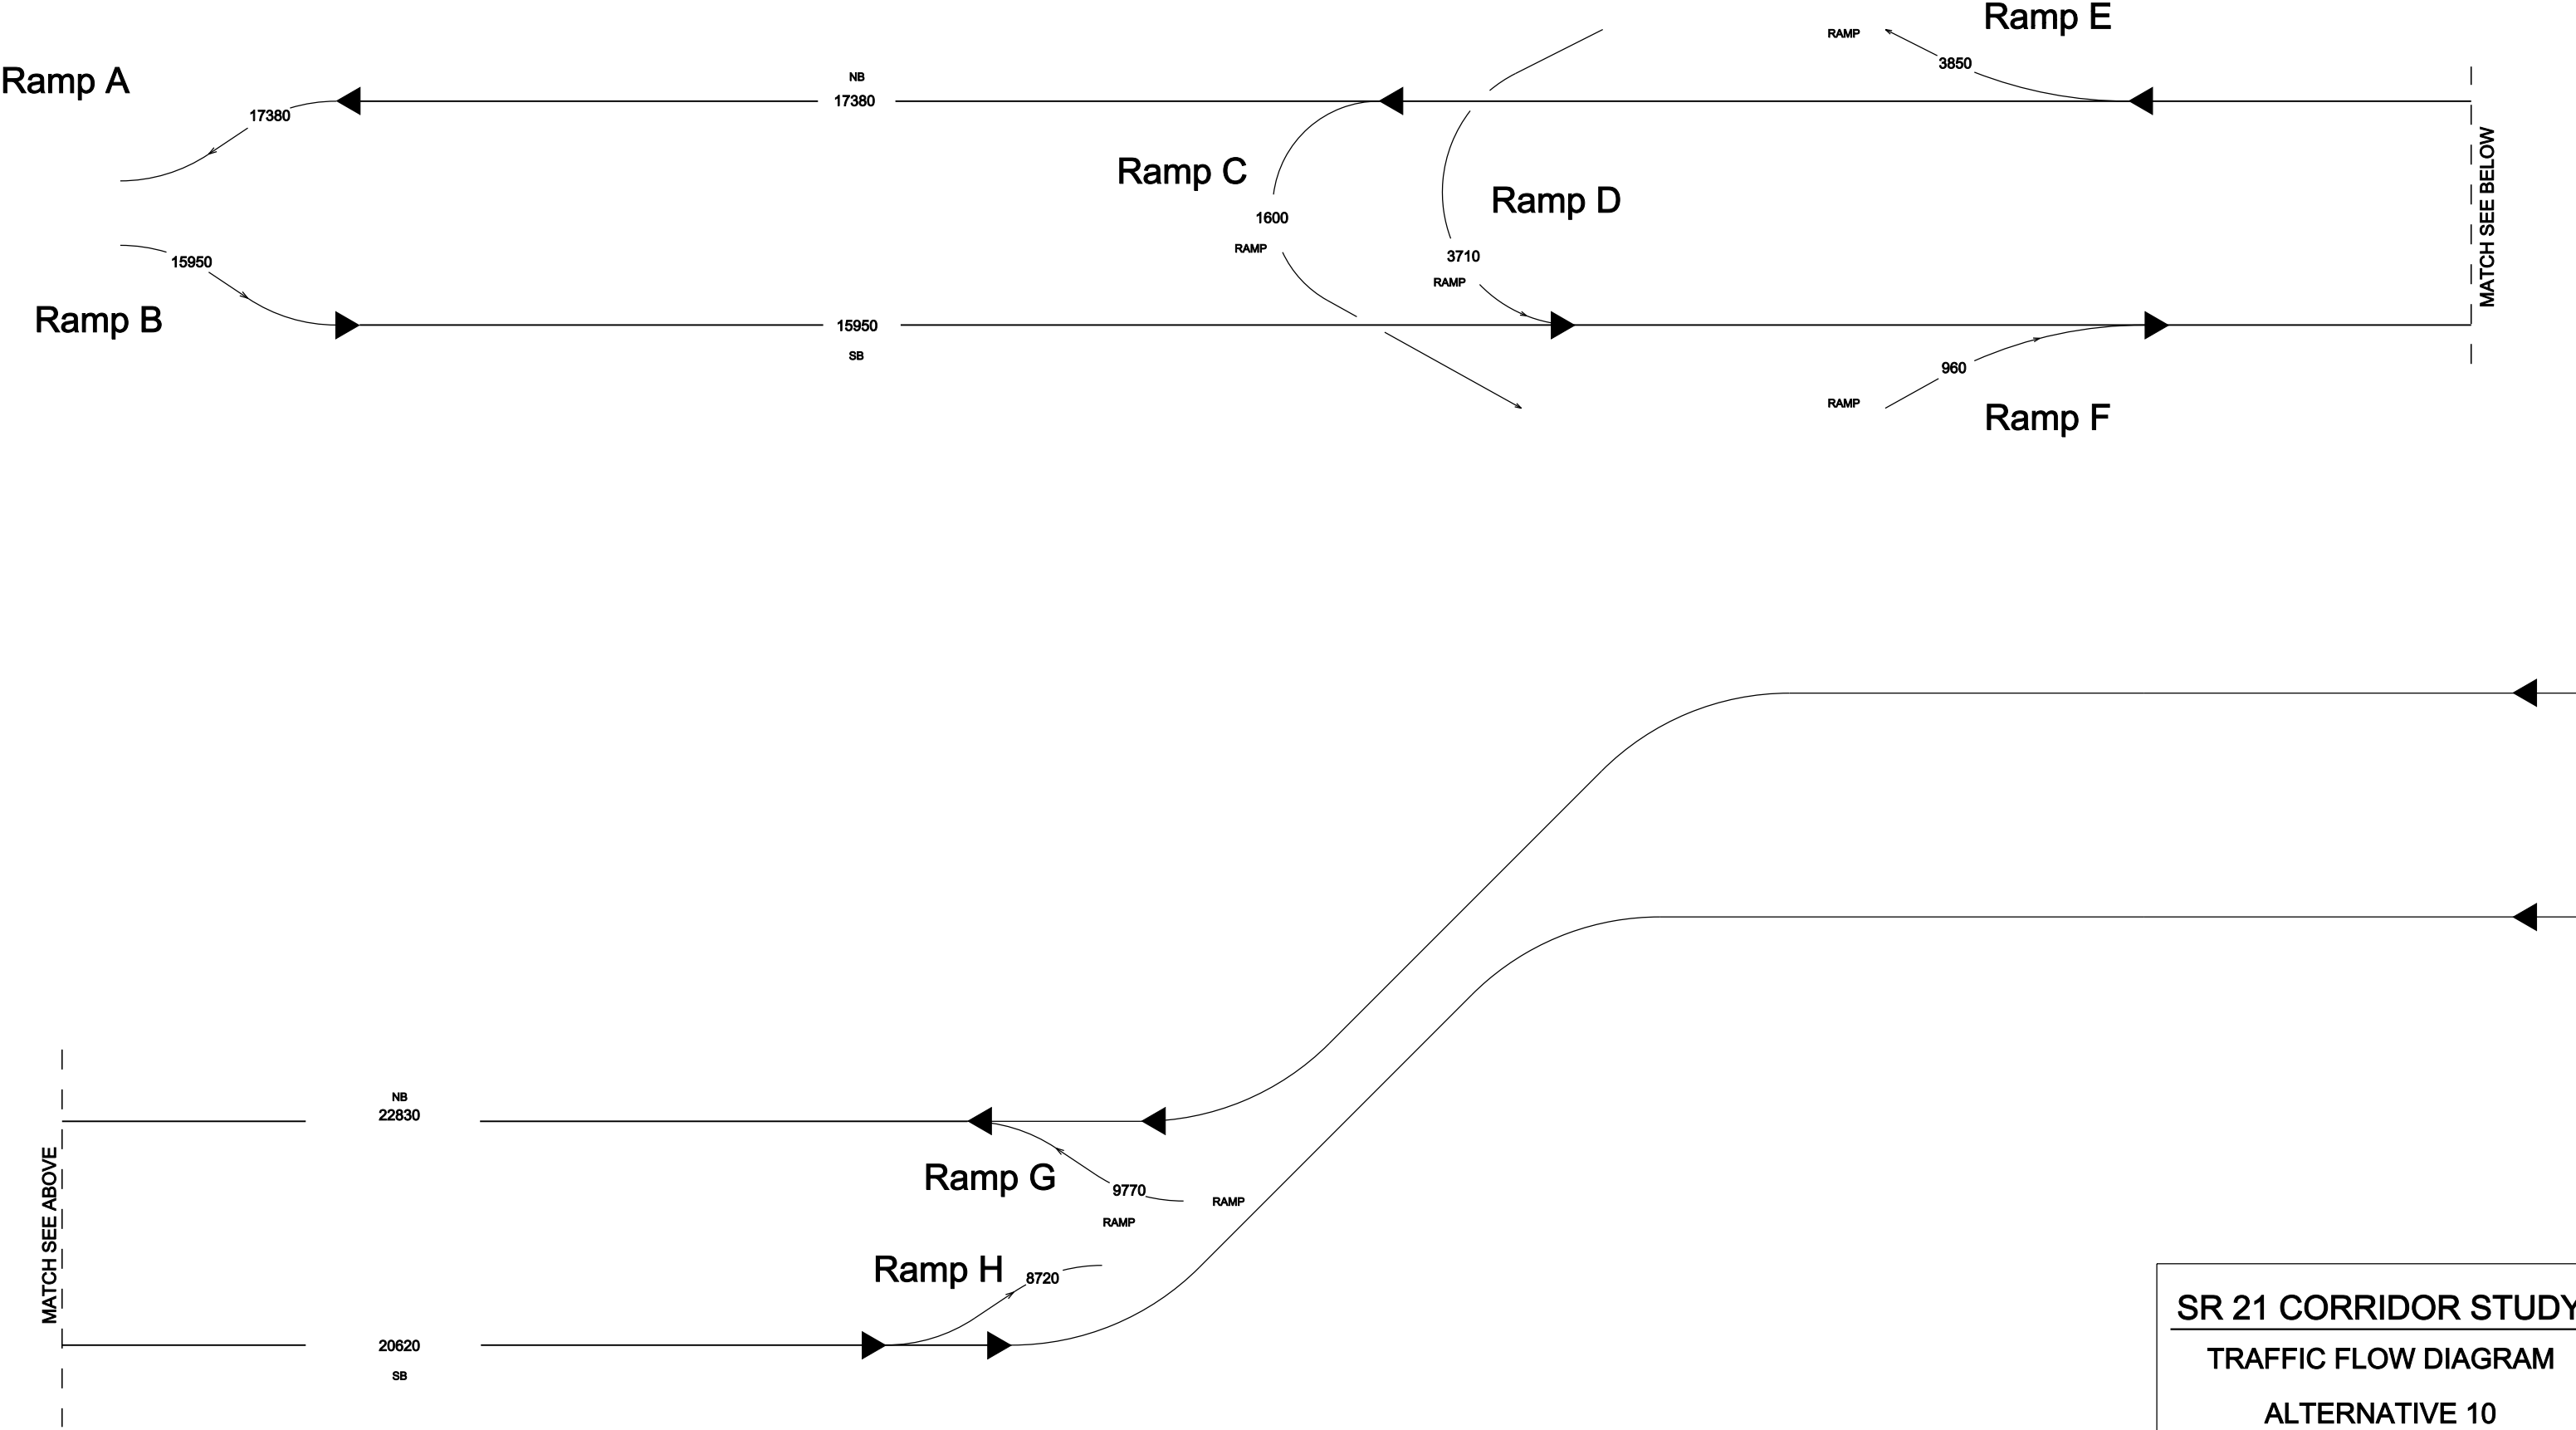



**SR 21 CORRIDOR STUDY**  
**TRAFFIC FLOW DIAGRAM**  
**ALTERNATIVE 10**  
**2035**  
**AVERAGE DAILY TRAFFIC**  
**AUGUST, 2013**

| STATE | PROJECT NUMBER | SHEET NO. | TOTAL SHEETS |
|-------|----------------|-----------|--------------|
| GA.   |                | 013       |              |

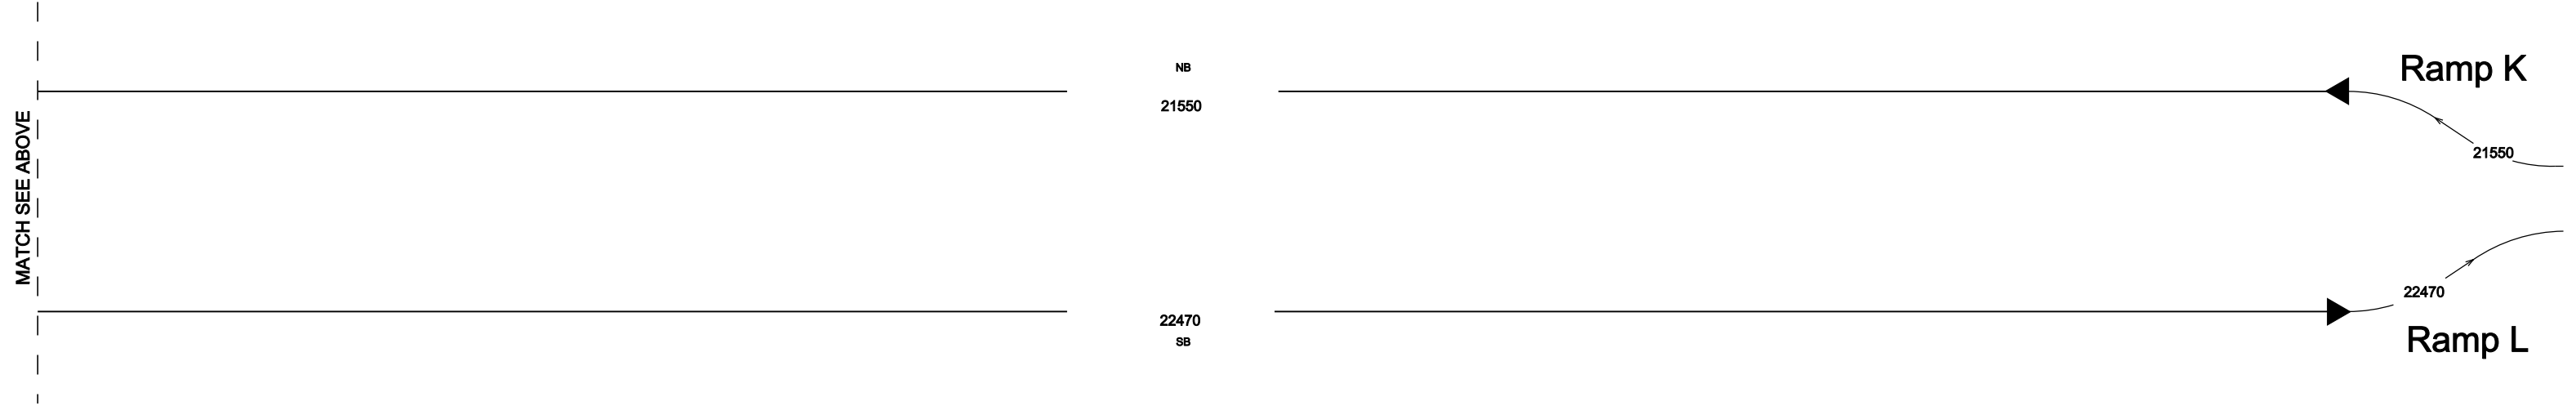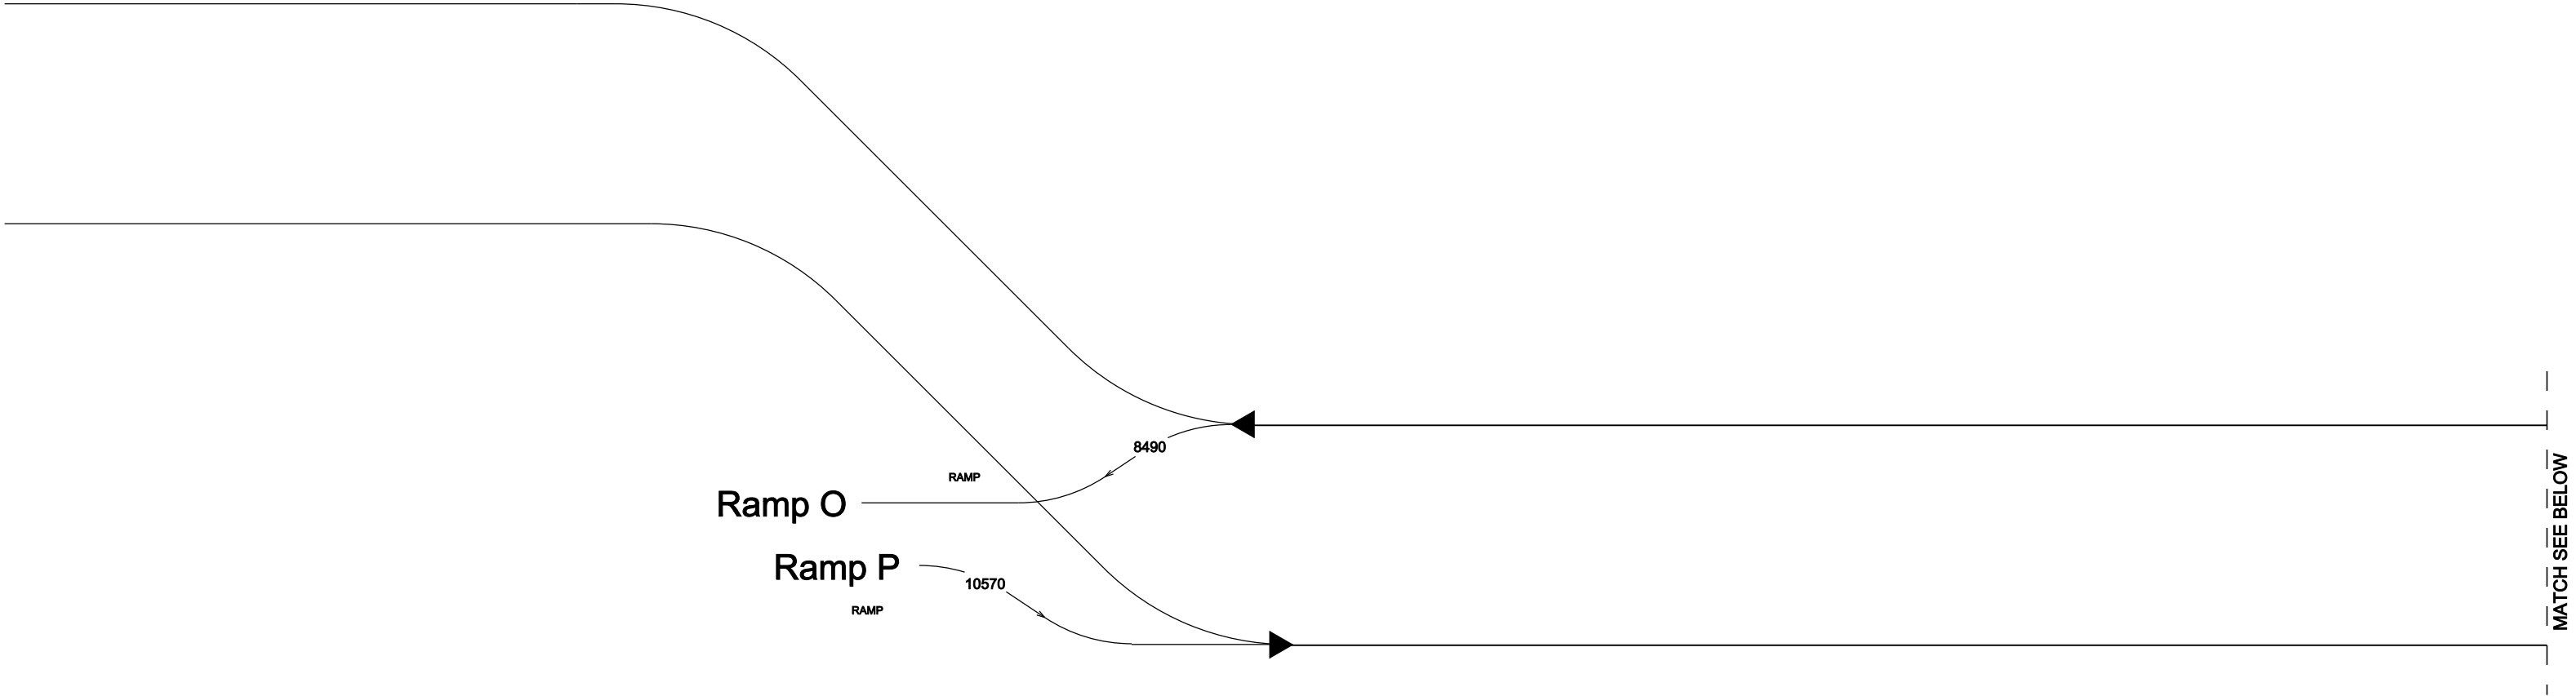



**SR 21 CORRIDOR STUDY**  
**TRAFFIC FLOW DIAGRAM**  
**ALTERNATIVE 10**  
**2035**  
**AVERAGE DAILY TRAFFIC**  
**AUGUST, 2013**



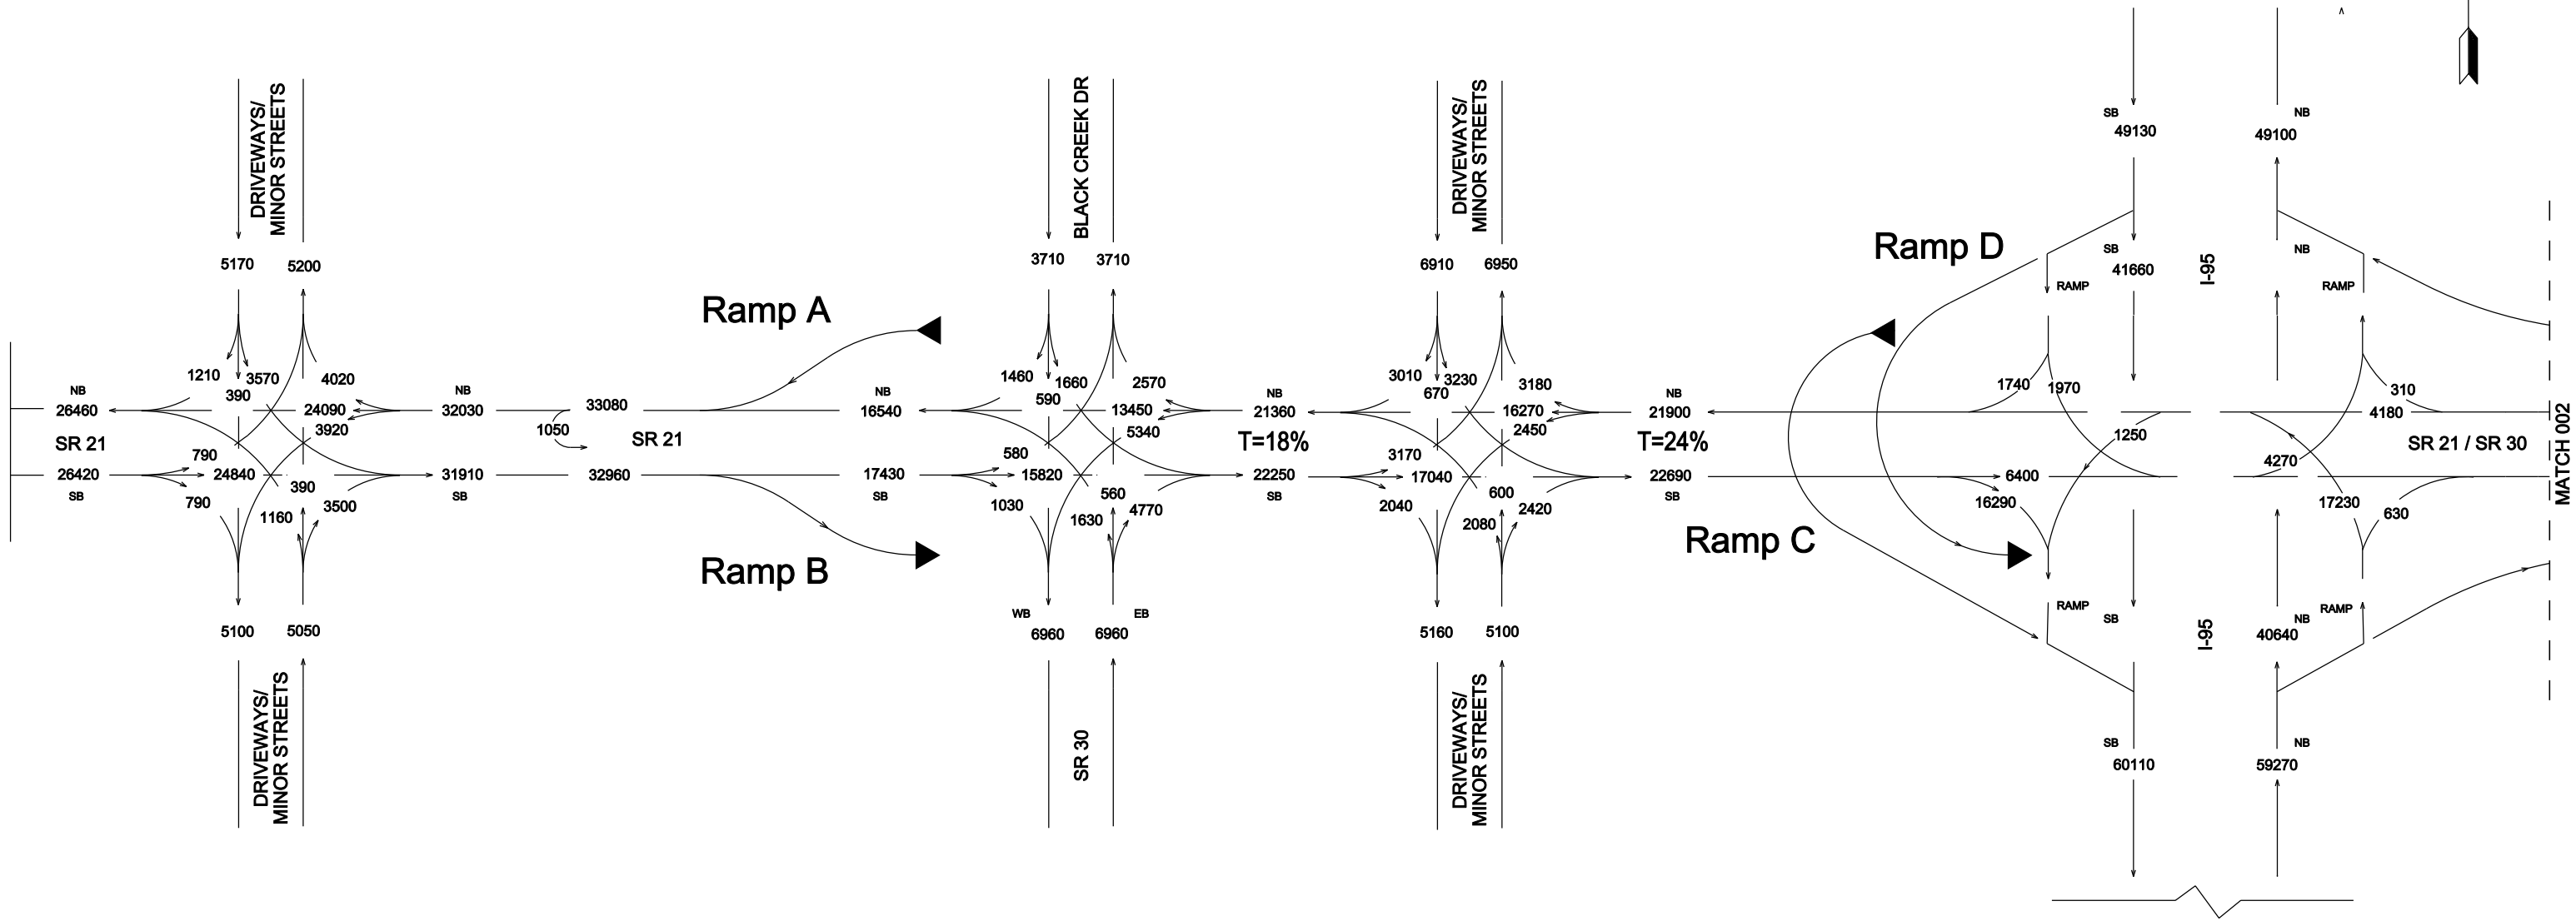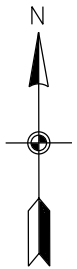


**SR 21 CORRIDOR STUDY**  
**TRAFFIC FLOW DIAGRAM**  
**ALTERNATIVE 11**  
**2035**  
**AVERAGE DAILY TRAFFIC**  
**AUGUST, 2013**

| STATE | PROJECT NUMBER | SHEET NO. | TOTAL SHEETS |
|-------|----------------|-----------|--------------|
| GA.   |                | 002       |              |

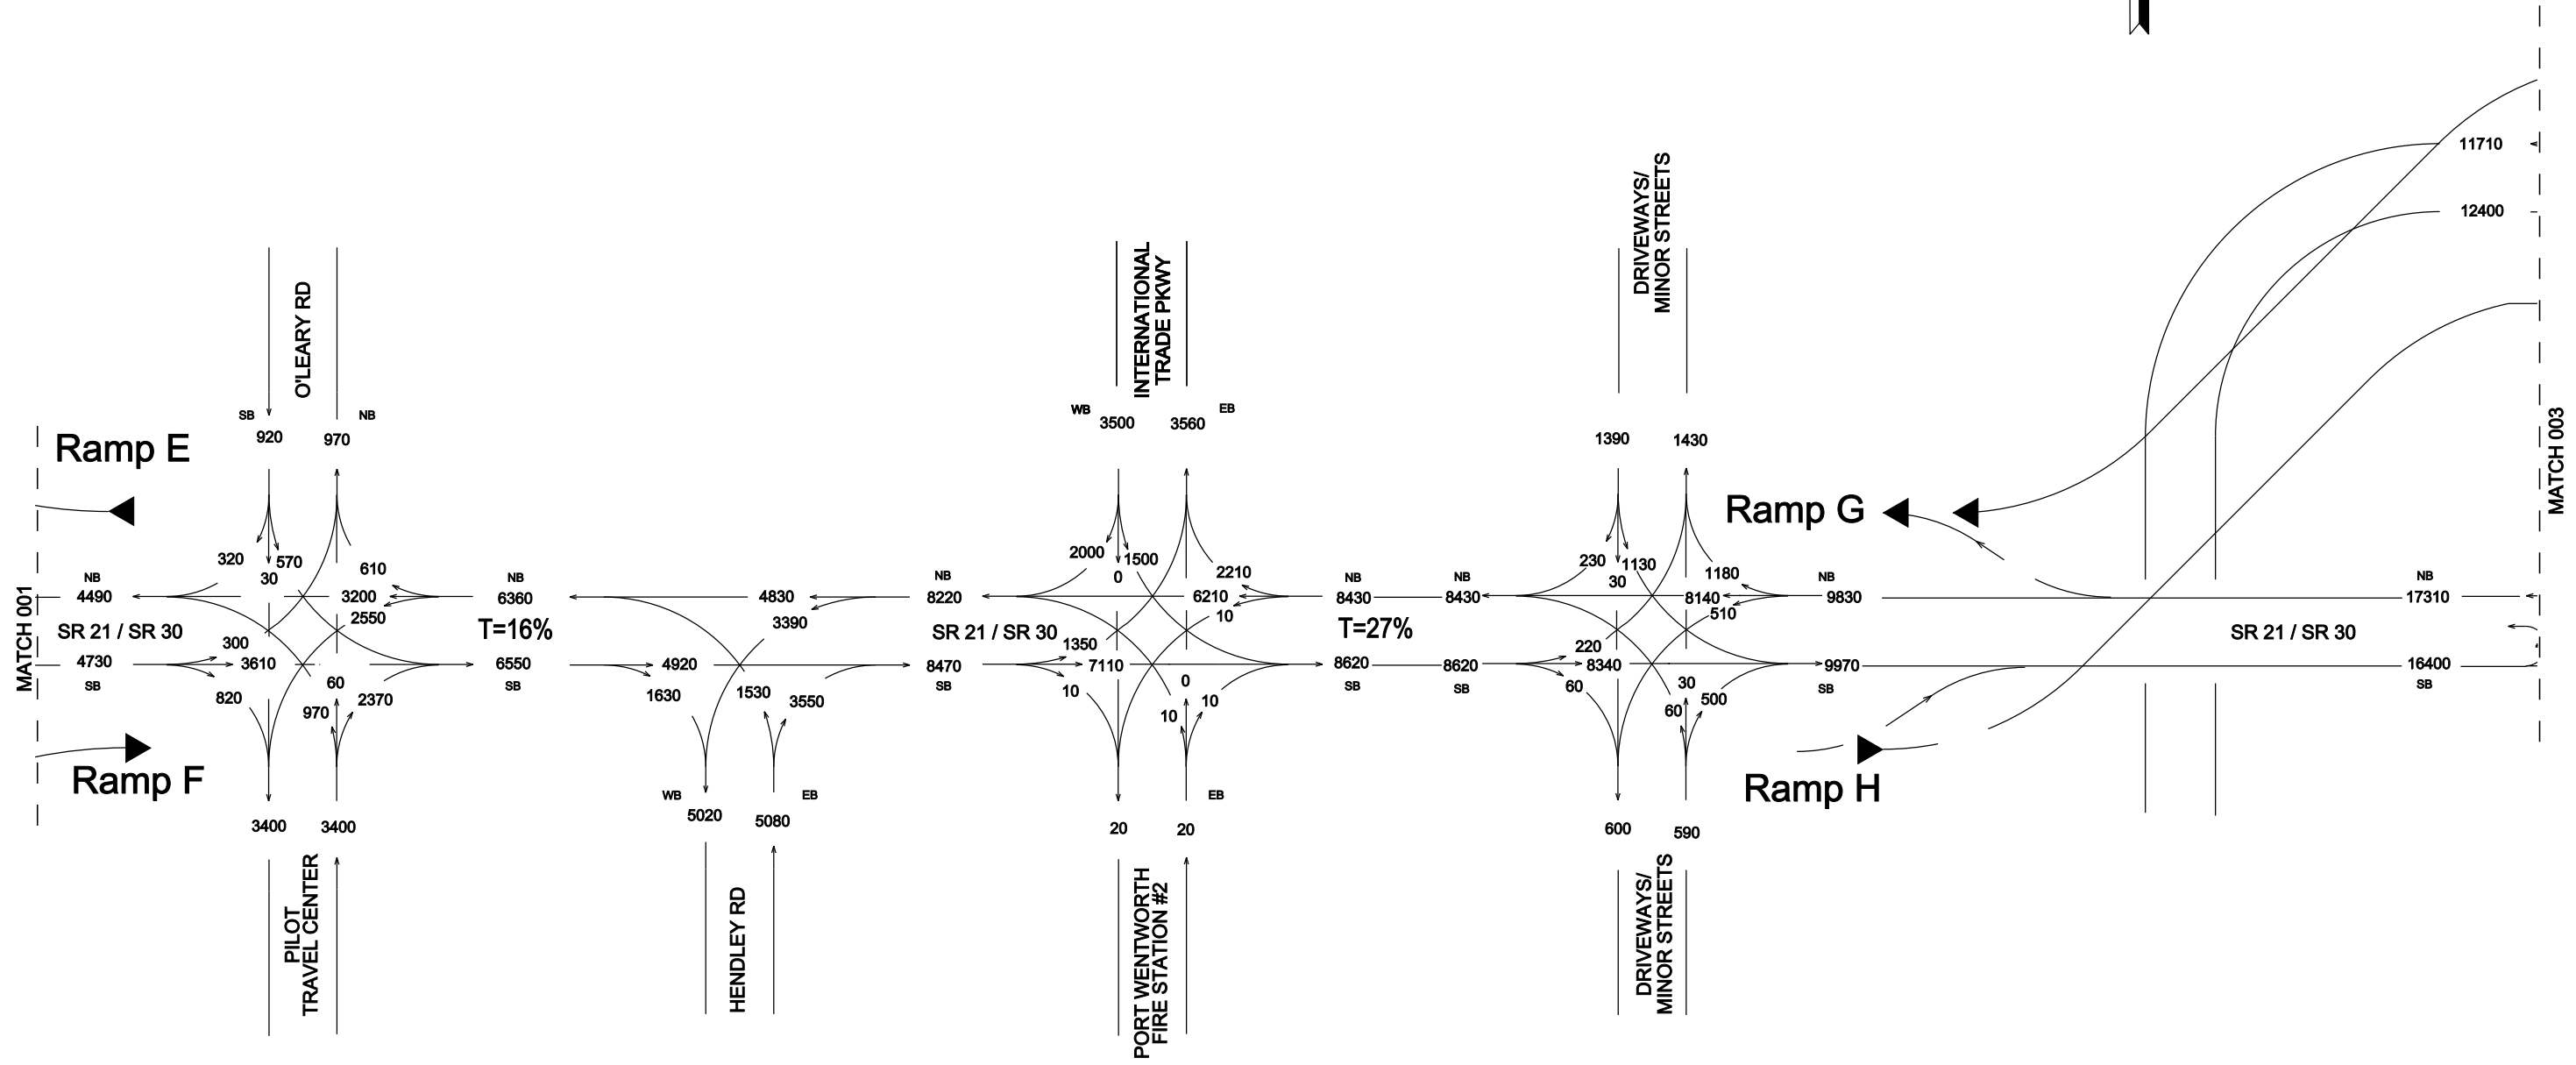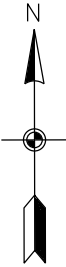





| STATE | PROJECT NUMBER | SHEET NO. | TOTAL SHEETS |
|-------|----------------|-----------|--------------|
| GA.   |                | 004       |              |


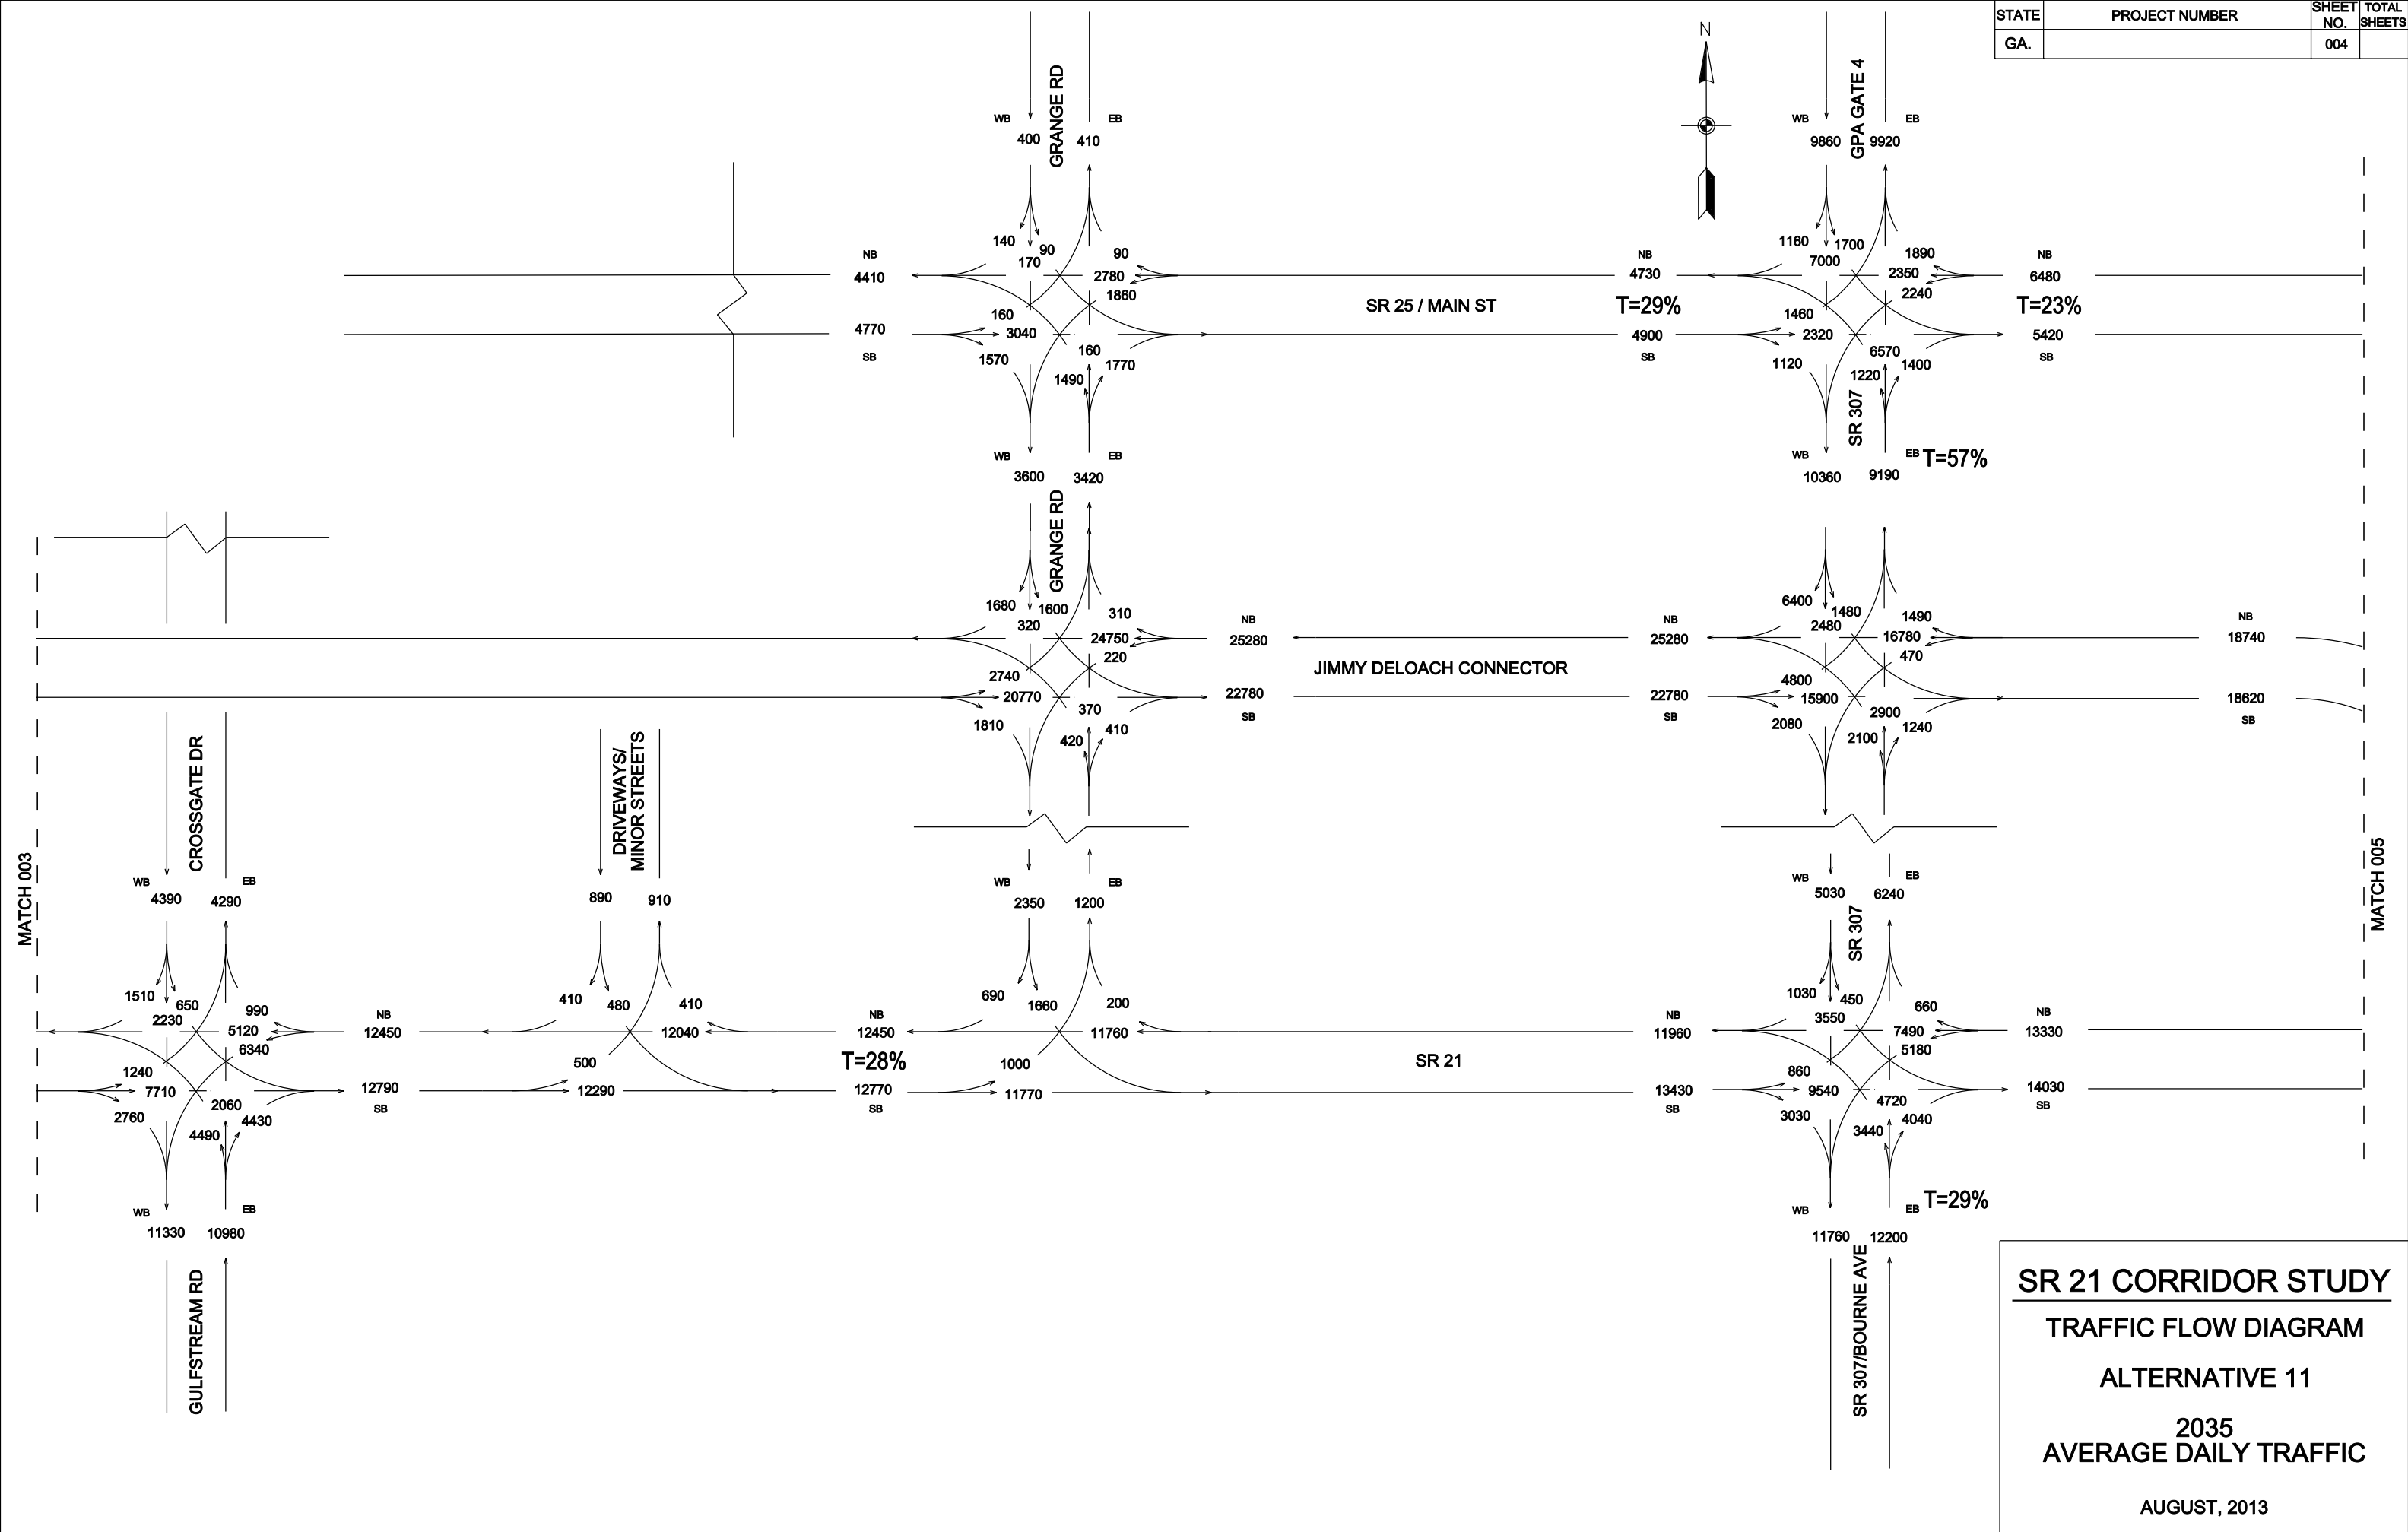




| STATE | PROJECT NUMBER | SHEET NO. | TOTAL SHEETS |
|-------|----------------|-----------|--------------|
| GA.   |                | 006       |              |

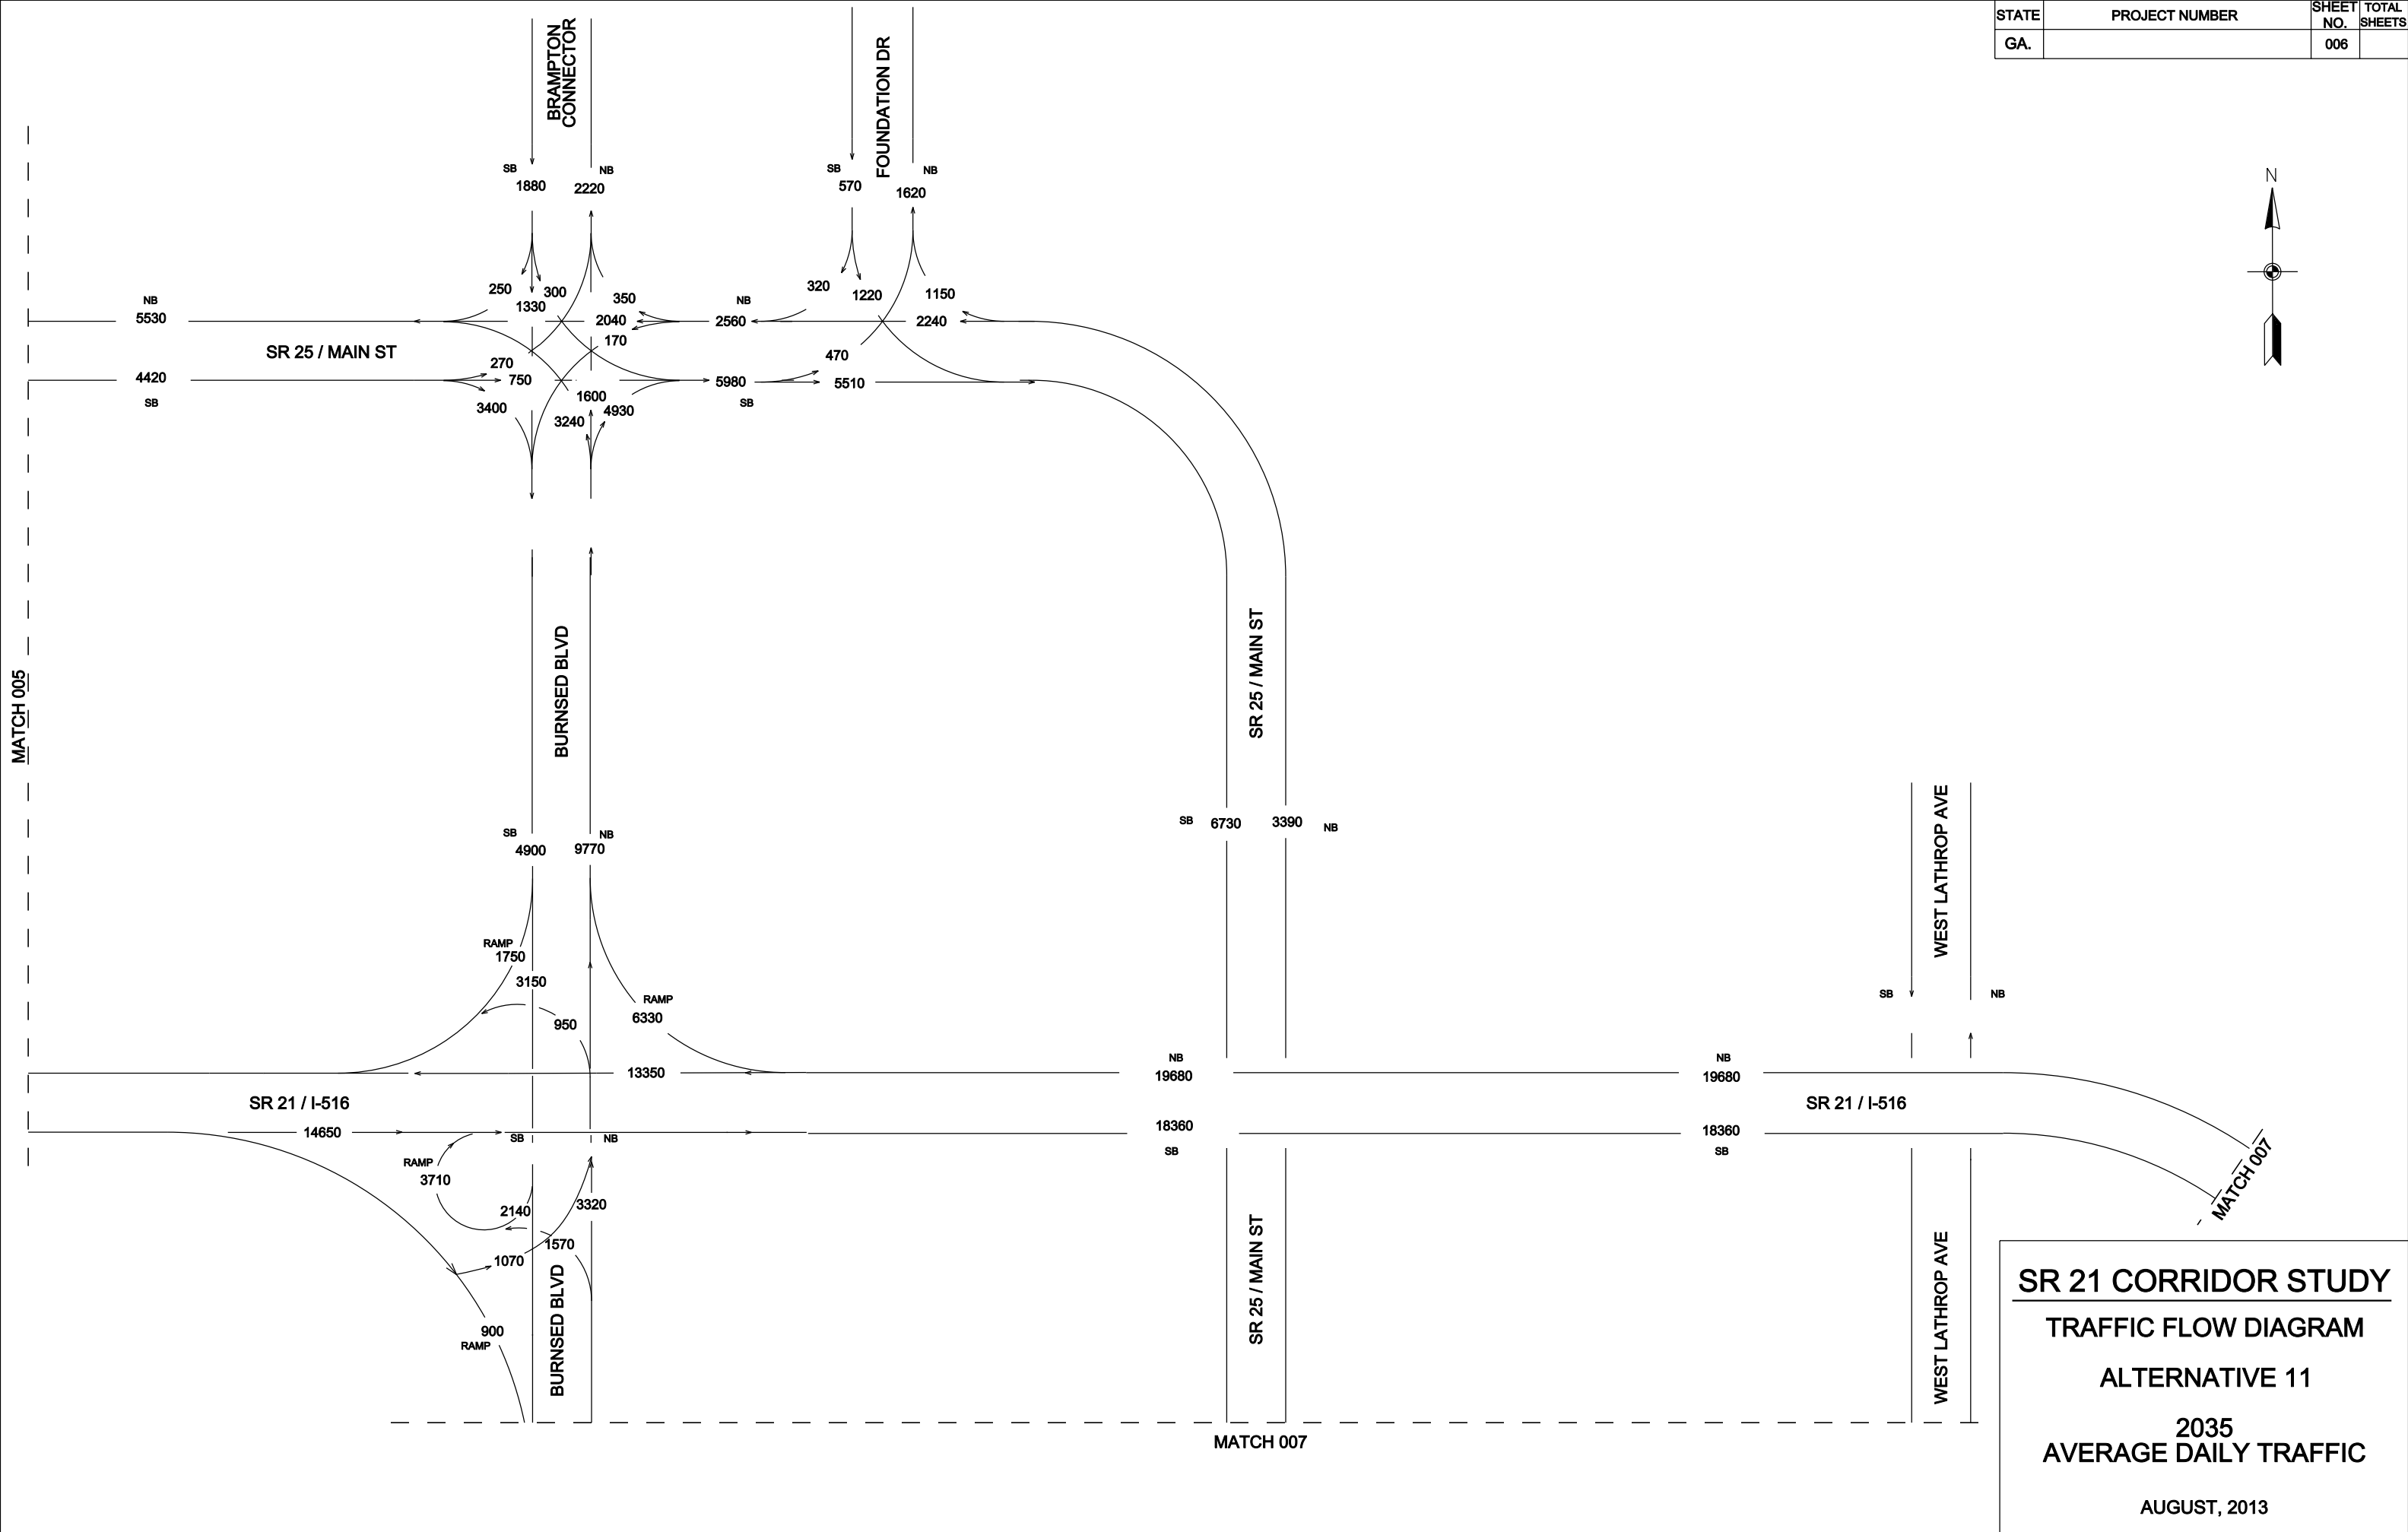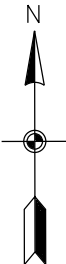




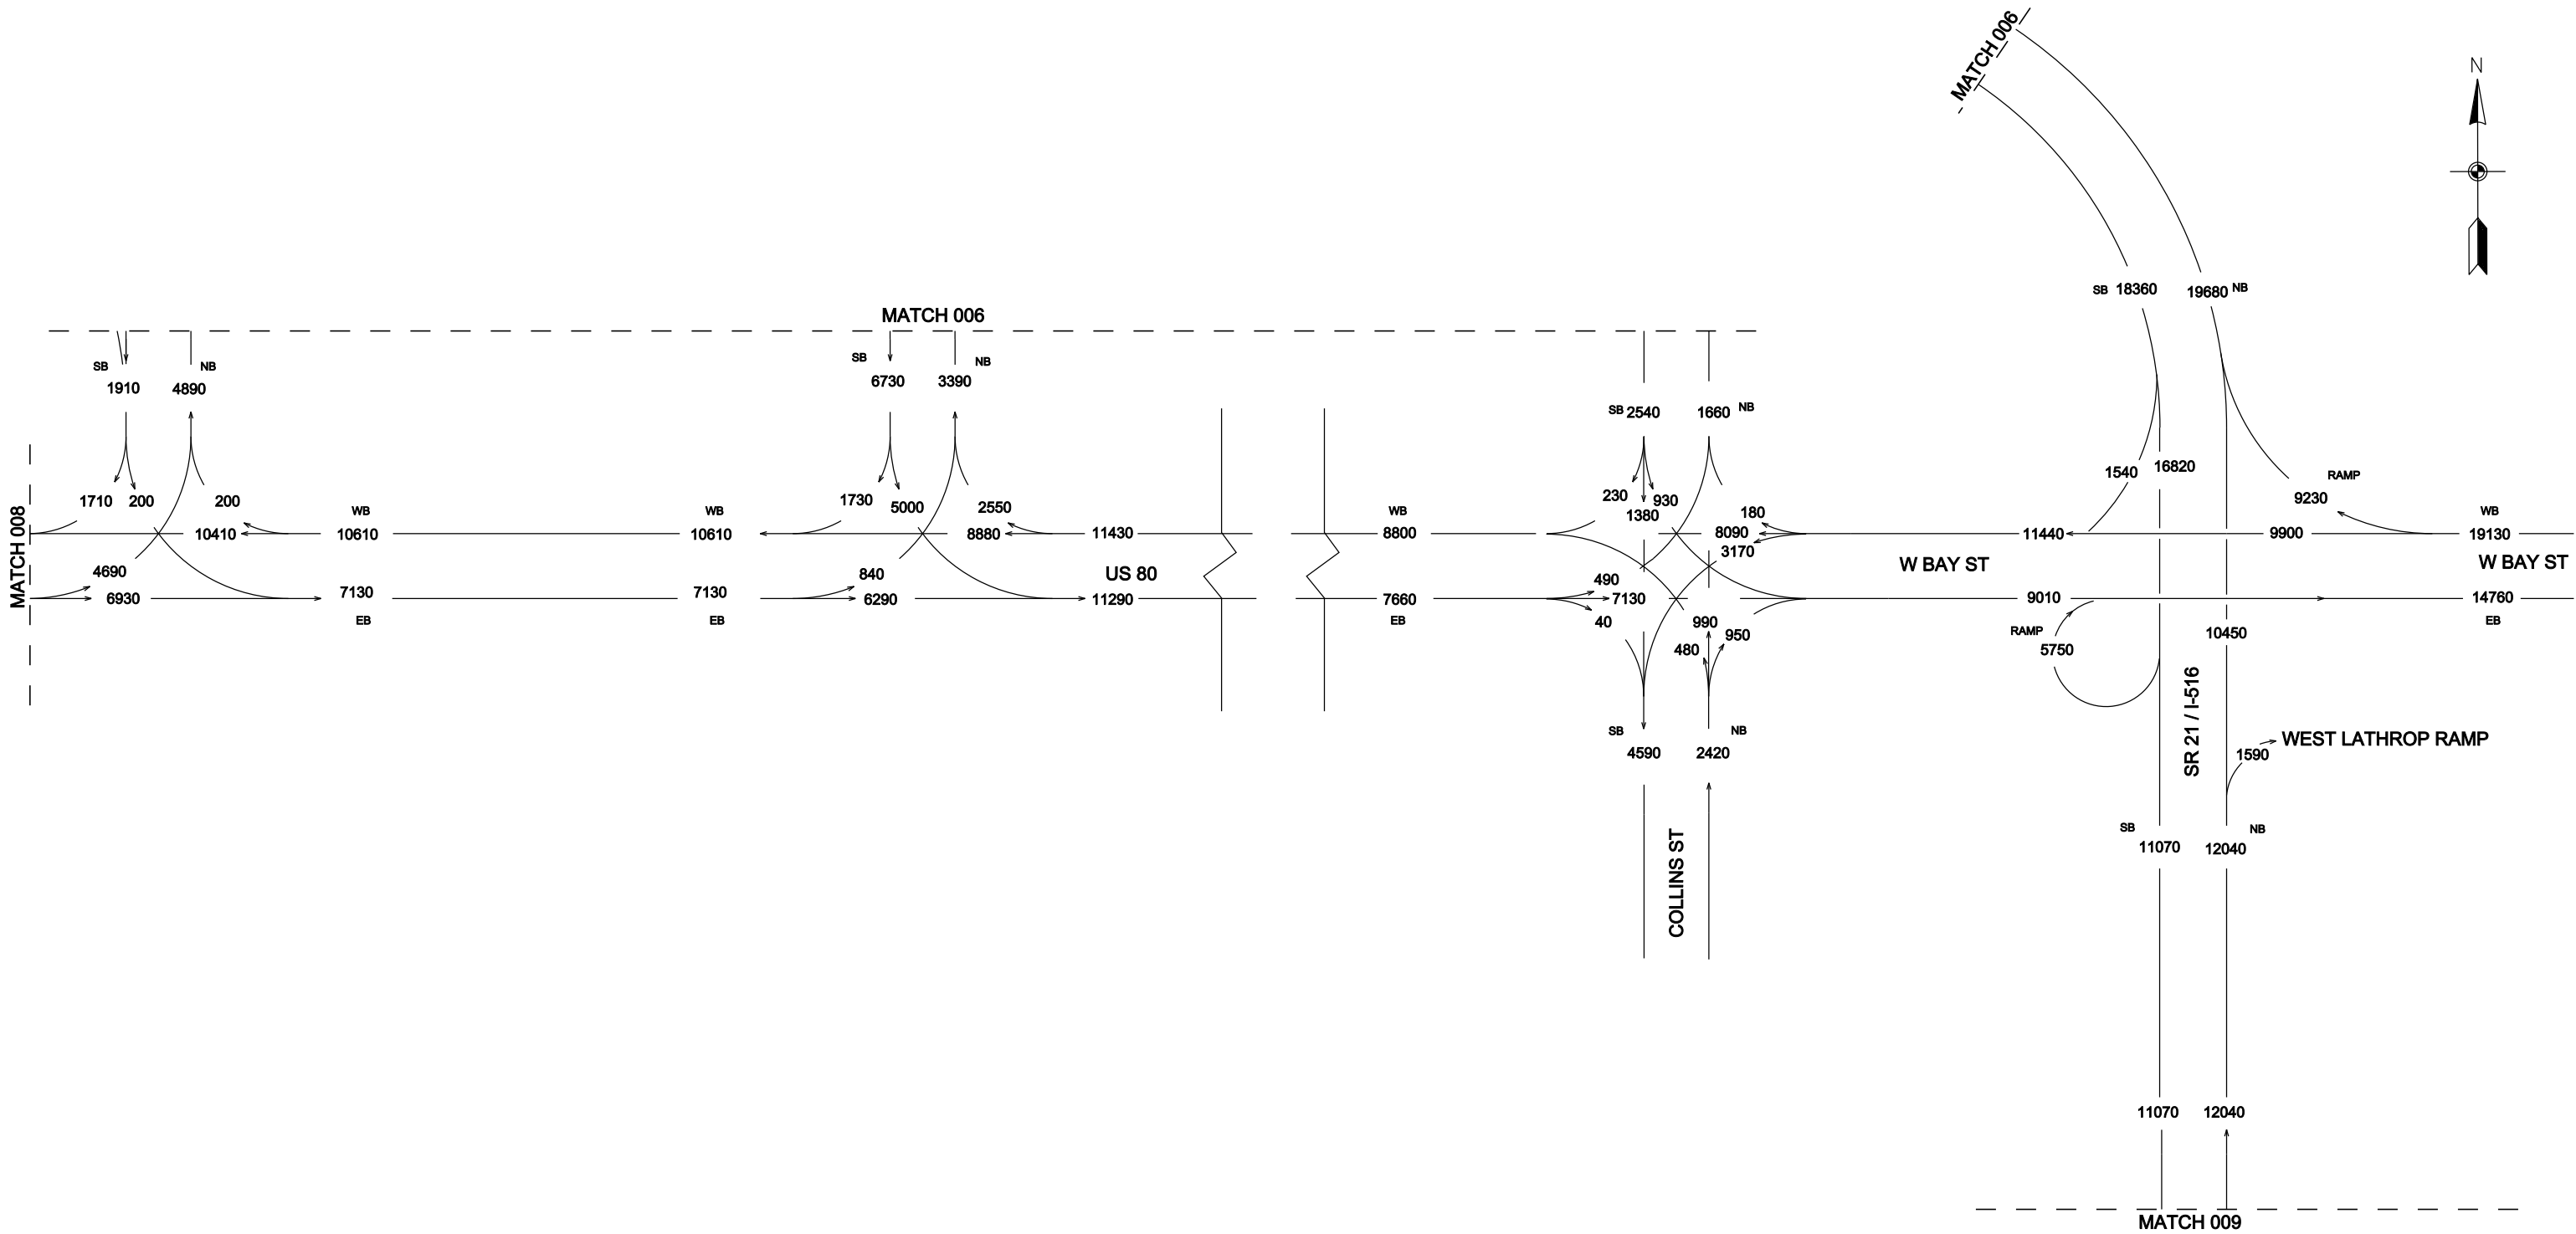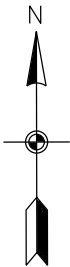

**SR 21 CORRIDOR STUDY**  
**TRAFFIC FLOW DIAGRAM**  
**ALTERNATIVE 11**  
**2035**  
**AVERAGE DAILY TRAFFIC**  
**AUGUST, 2013**

| STATE | PROJECT NUMBER | SHEET NO. | TOTAL SHEETS |
|-------|----------------|-----------|--------------|
| GA.   |                | 008       |              |

WB 12120  
EB 11620  
← MATCH 007

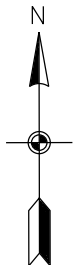

MATCH SEE BELOW

WB 17360  
US 80  
16540  
EB

US 80

MATCH 005

12990

RAMP

6330

RAMP

5750

3620

2710

2800

MATCH SEE ABOVE

WB 18040

US 80

18280  
EB

WB 18180

16780  
EB

3410

RAMP

6650

3100

RAMP

5010

1910

3240

14940

13610

SB

20260

NB



19320

MATCH 010

SR 21 CORRIDOR STUDY  
TRAFFIC FLOW DIAGRAM  
ALTERNATIVE 11  
2035  
AVERAGE DAILY TRAFFIC  
AUGUST, 2013



| STATE | PROJECT NUMBER | SHEET NO. | TOTAL SHEETS |
|-------|----------------|-----------|--------------|
| GA.   |                | 009       |              |

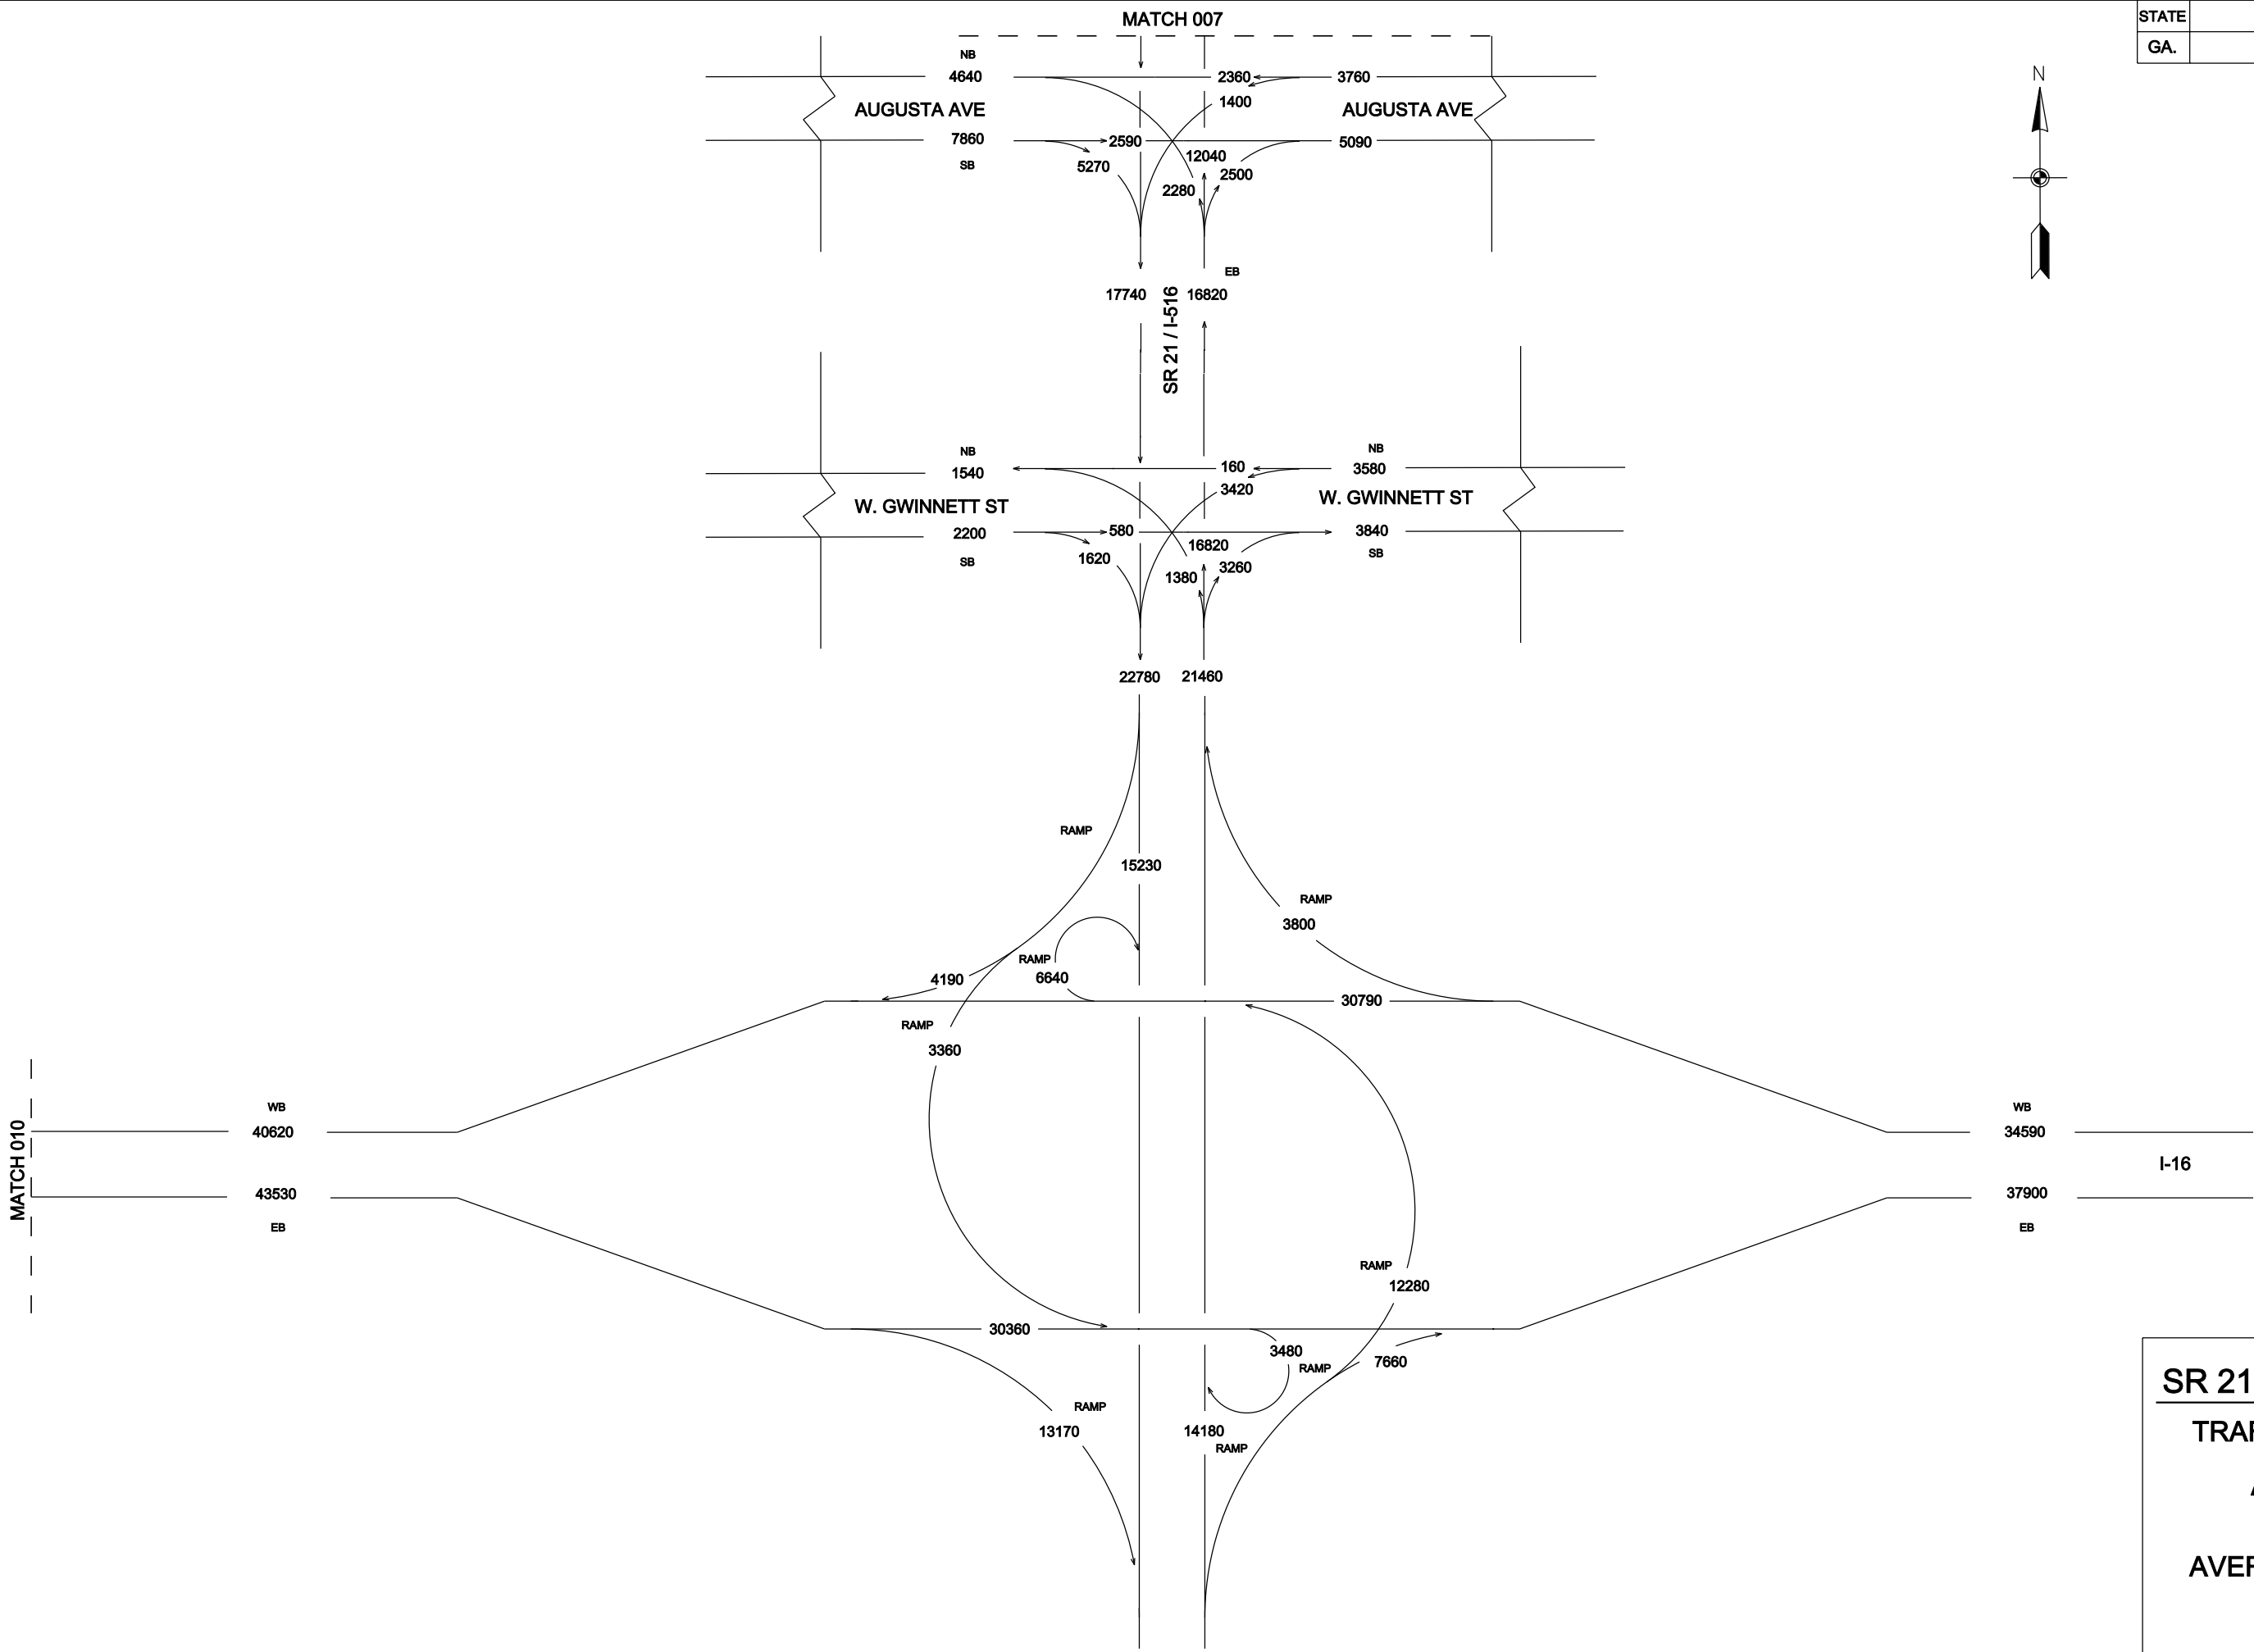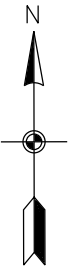

**SR 21 CORRIDOR STUDY**  
**TRAFFIC FLOW DIAGRAM**  
**ALTERNATIVE 11**  
**2035**  
**AVERAGE DAILY TRAFFIC**  
**AUGUST, 2013**



|       |                |           |              |
|-------|----------------|-----------|--------------|
| STATE | PROJECT NUMBER | SHEET NO. | TOTAL SHEETS |
| GA.   |                | 010       |              |

MATCH SEE BELOW

I-16


I-16

MATCH 009

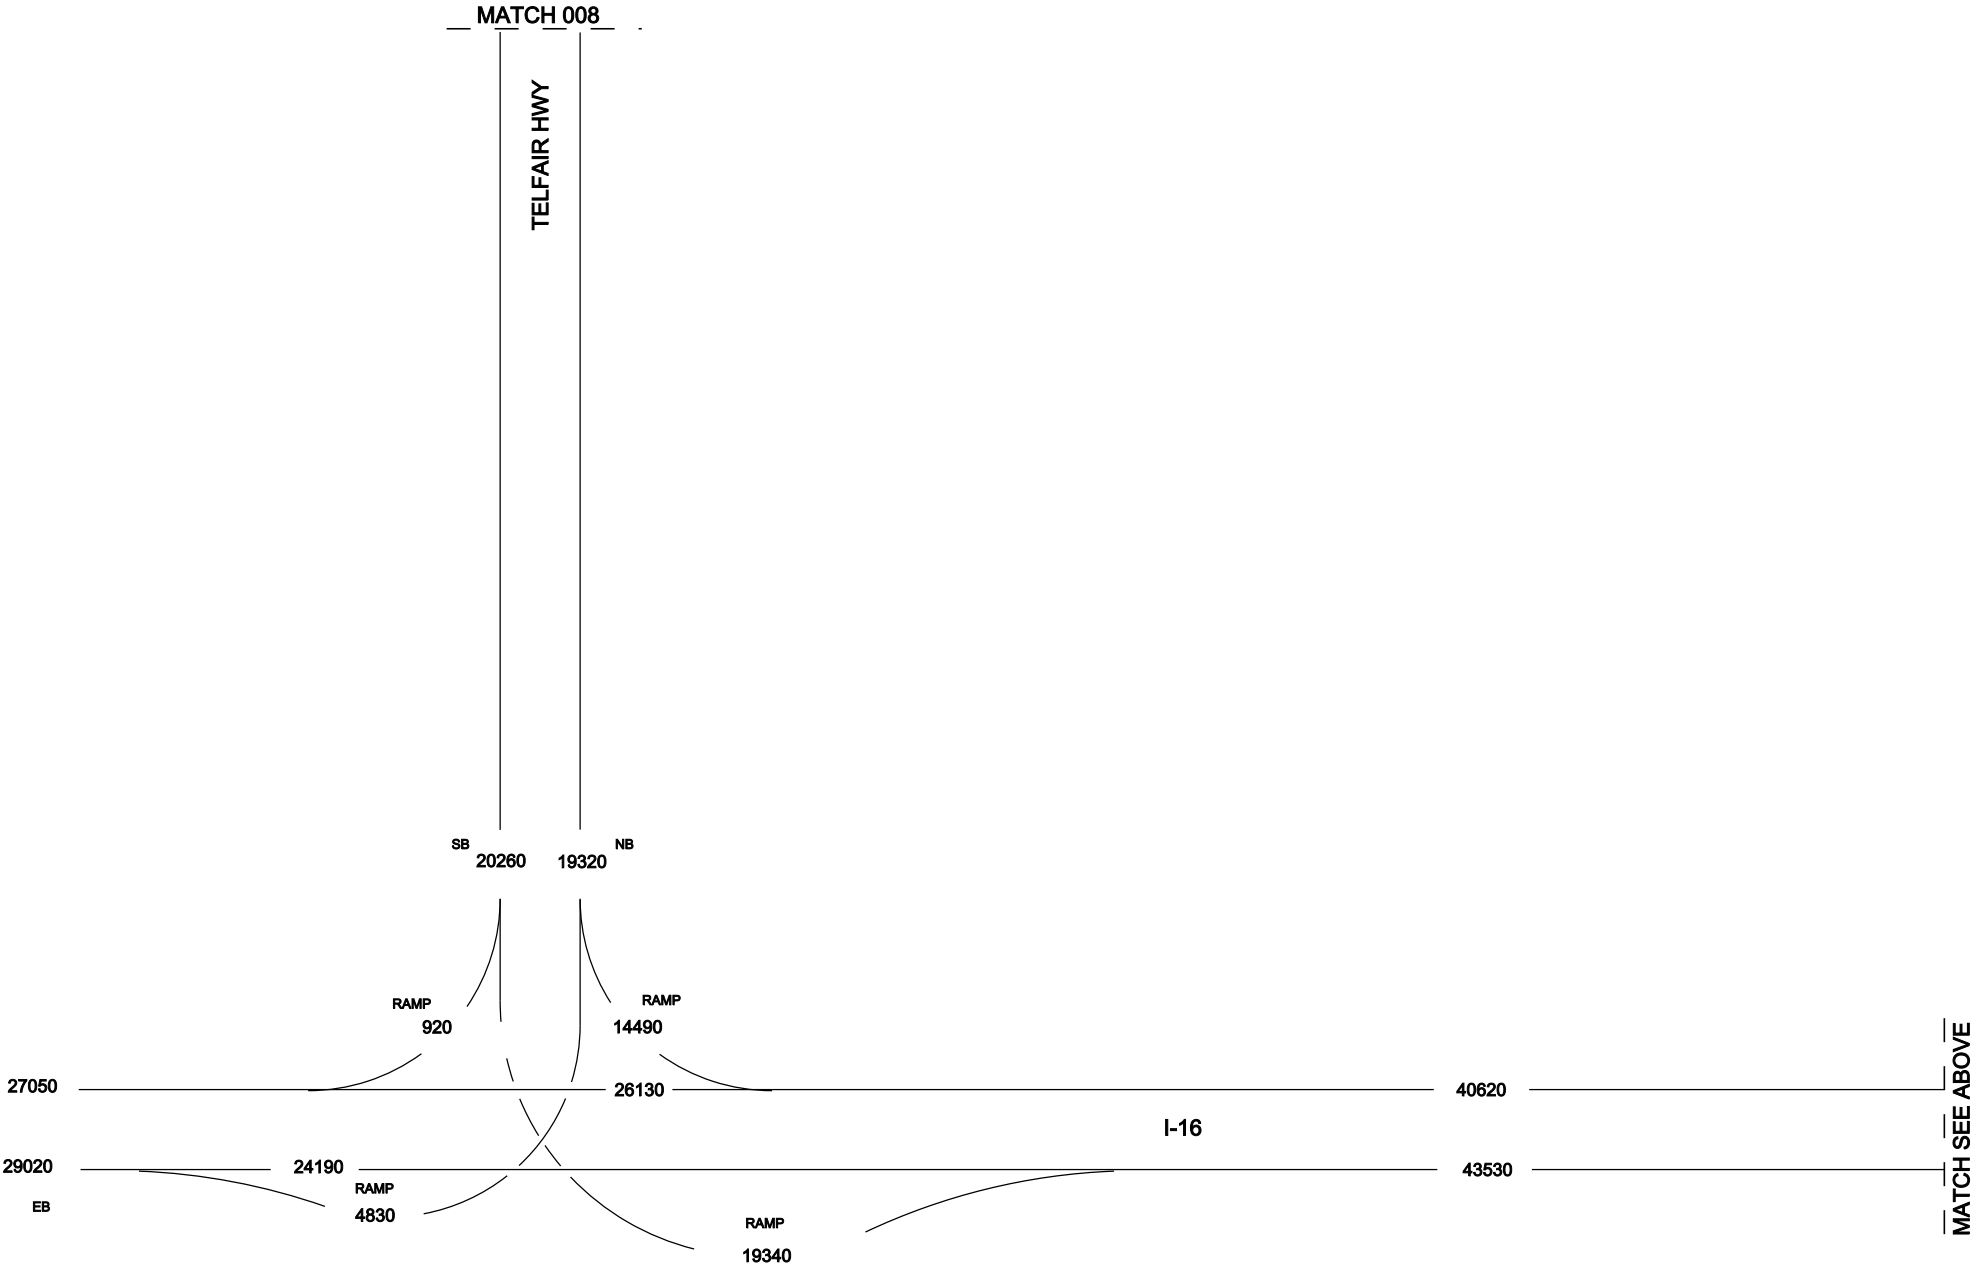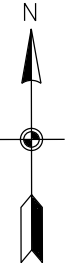


SR 21 CORRIDOR STUDY  
TRAFFIC FLOW DIAGRAM  
ALTERNATIVE 11  
2035  
AVERAGE DAILY TRAFFIC  
AUGUST, 2013

| STATE | PROJECT NUMBER | SHEET NO. | TOTAL SHEETS |
|-------|----------------|-----------|--------------|
| GA.   |                | 011       |              |

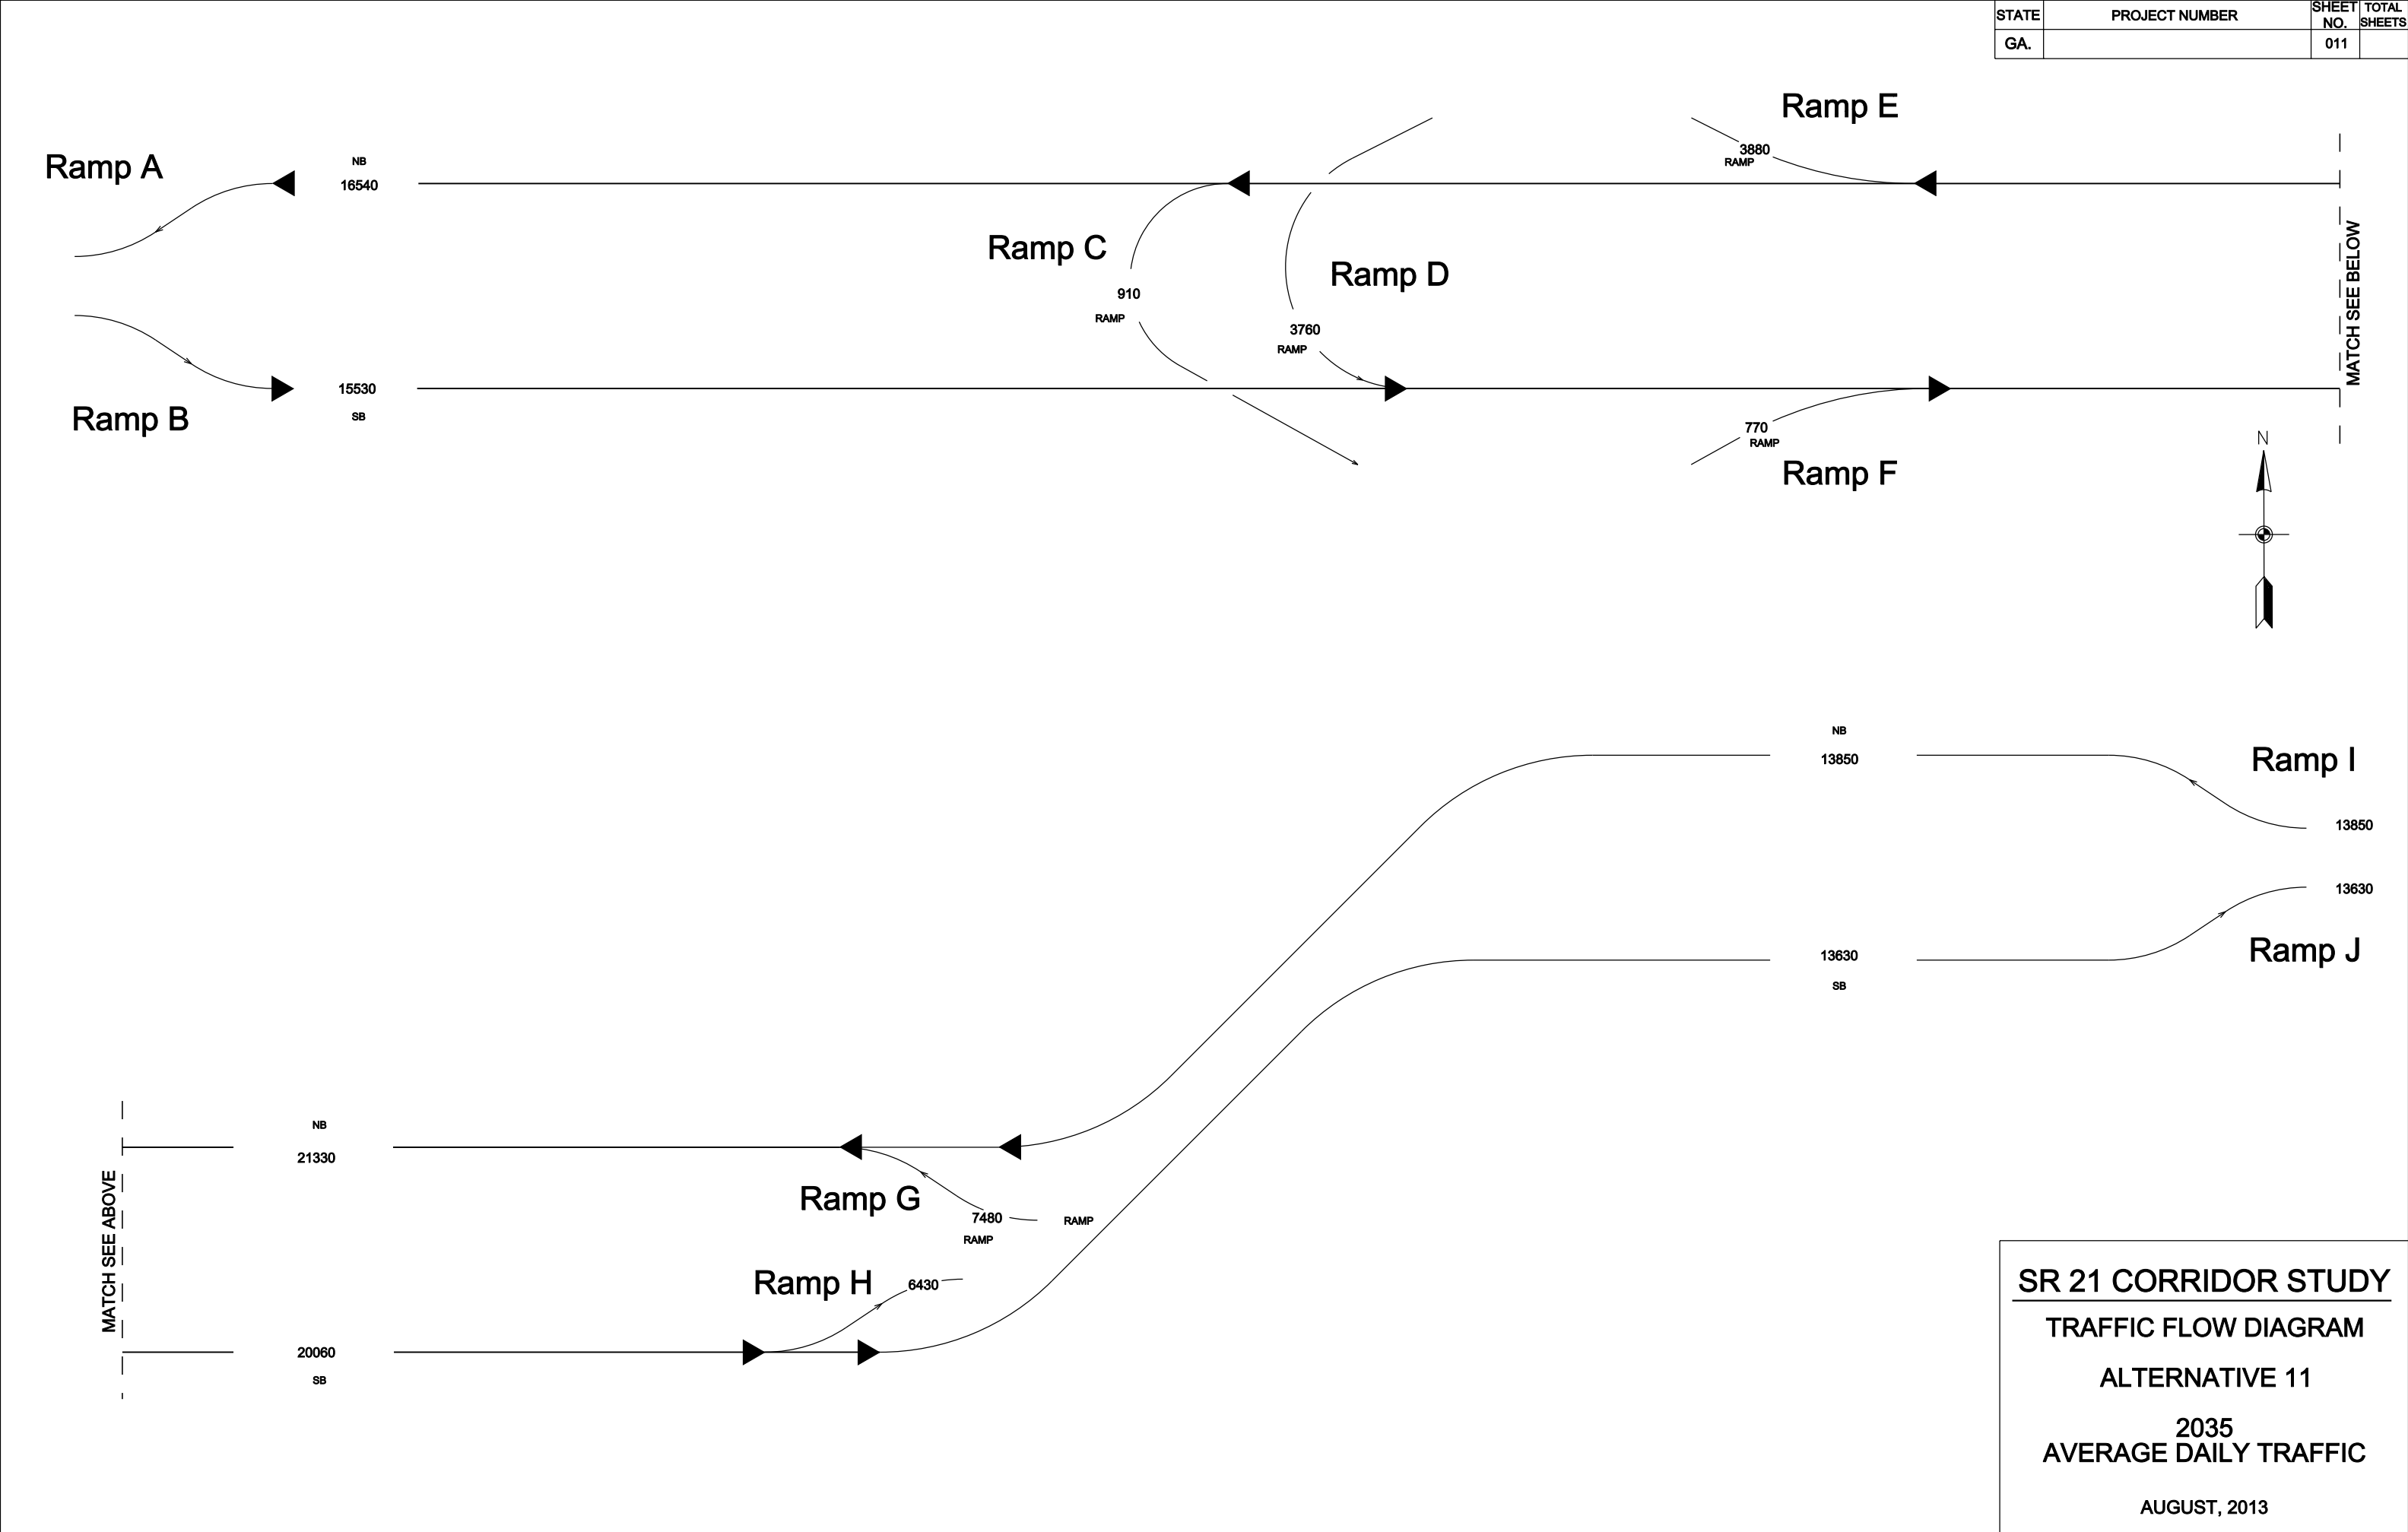



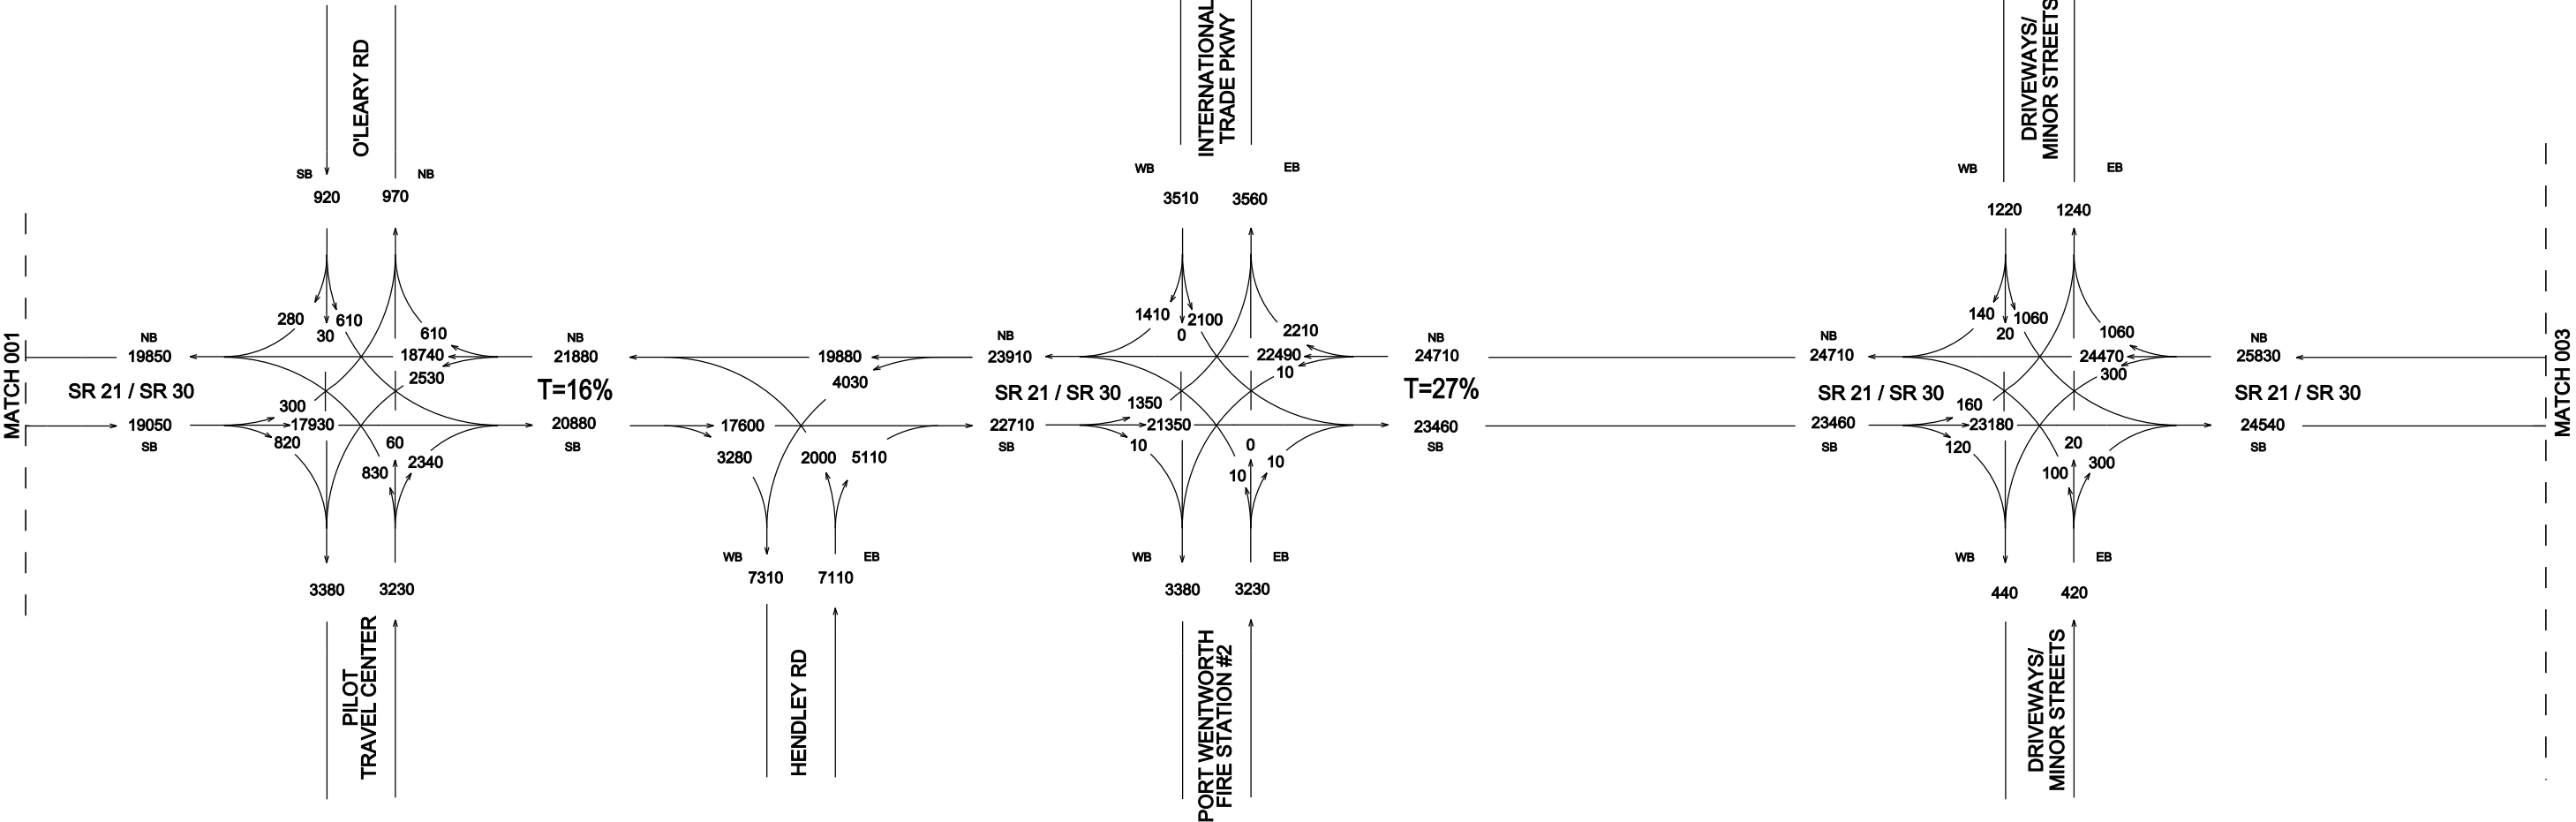

SR 21 CORRIDOR STUDY

TRAFFIC FLOW DIAGRAM



NO-BUILD

2035

AVERAGE DAILY TRAFFIC



AUGUST, 2013

| STATE | PROJECT NUMBER | SHEET NO. | TOTAL SHEETS |
|-------|----------------|-----------|--------------|
| GA.   |                | 003       |              |

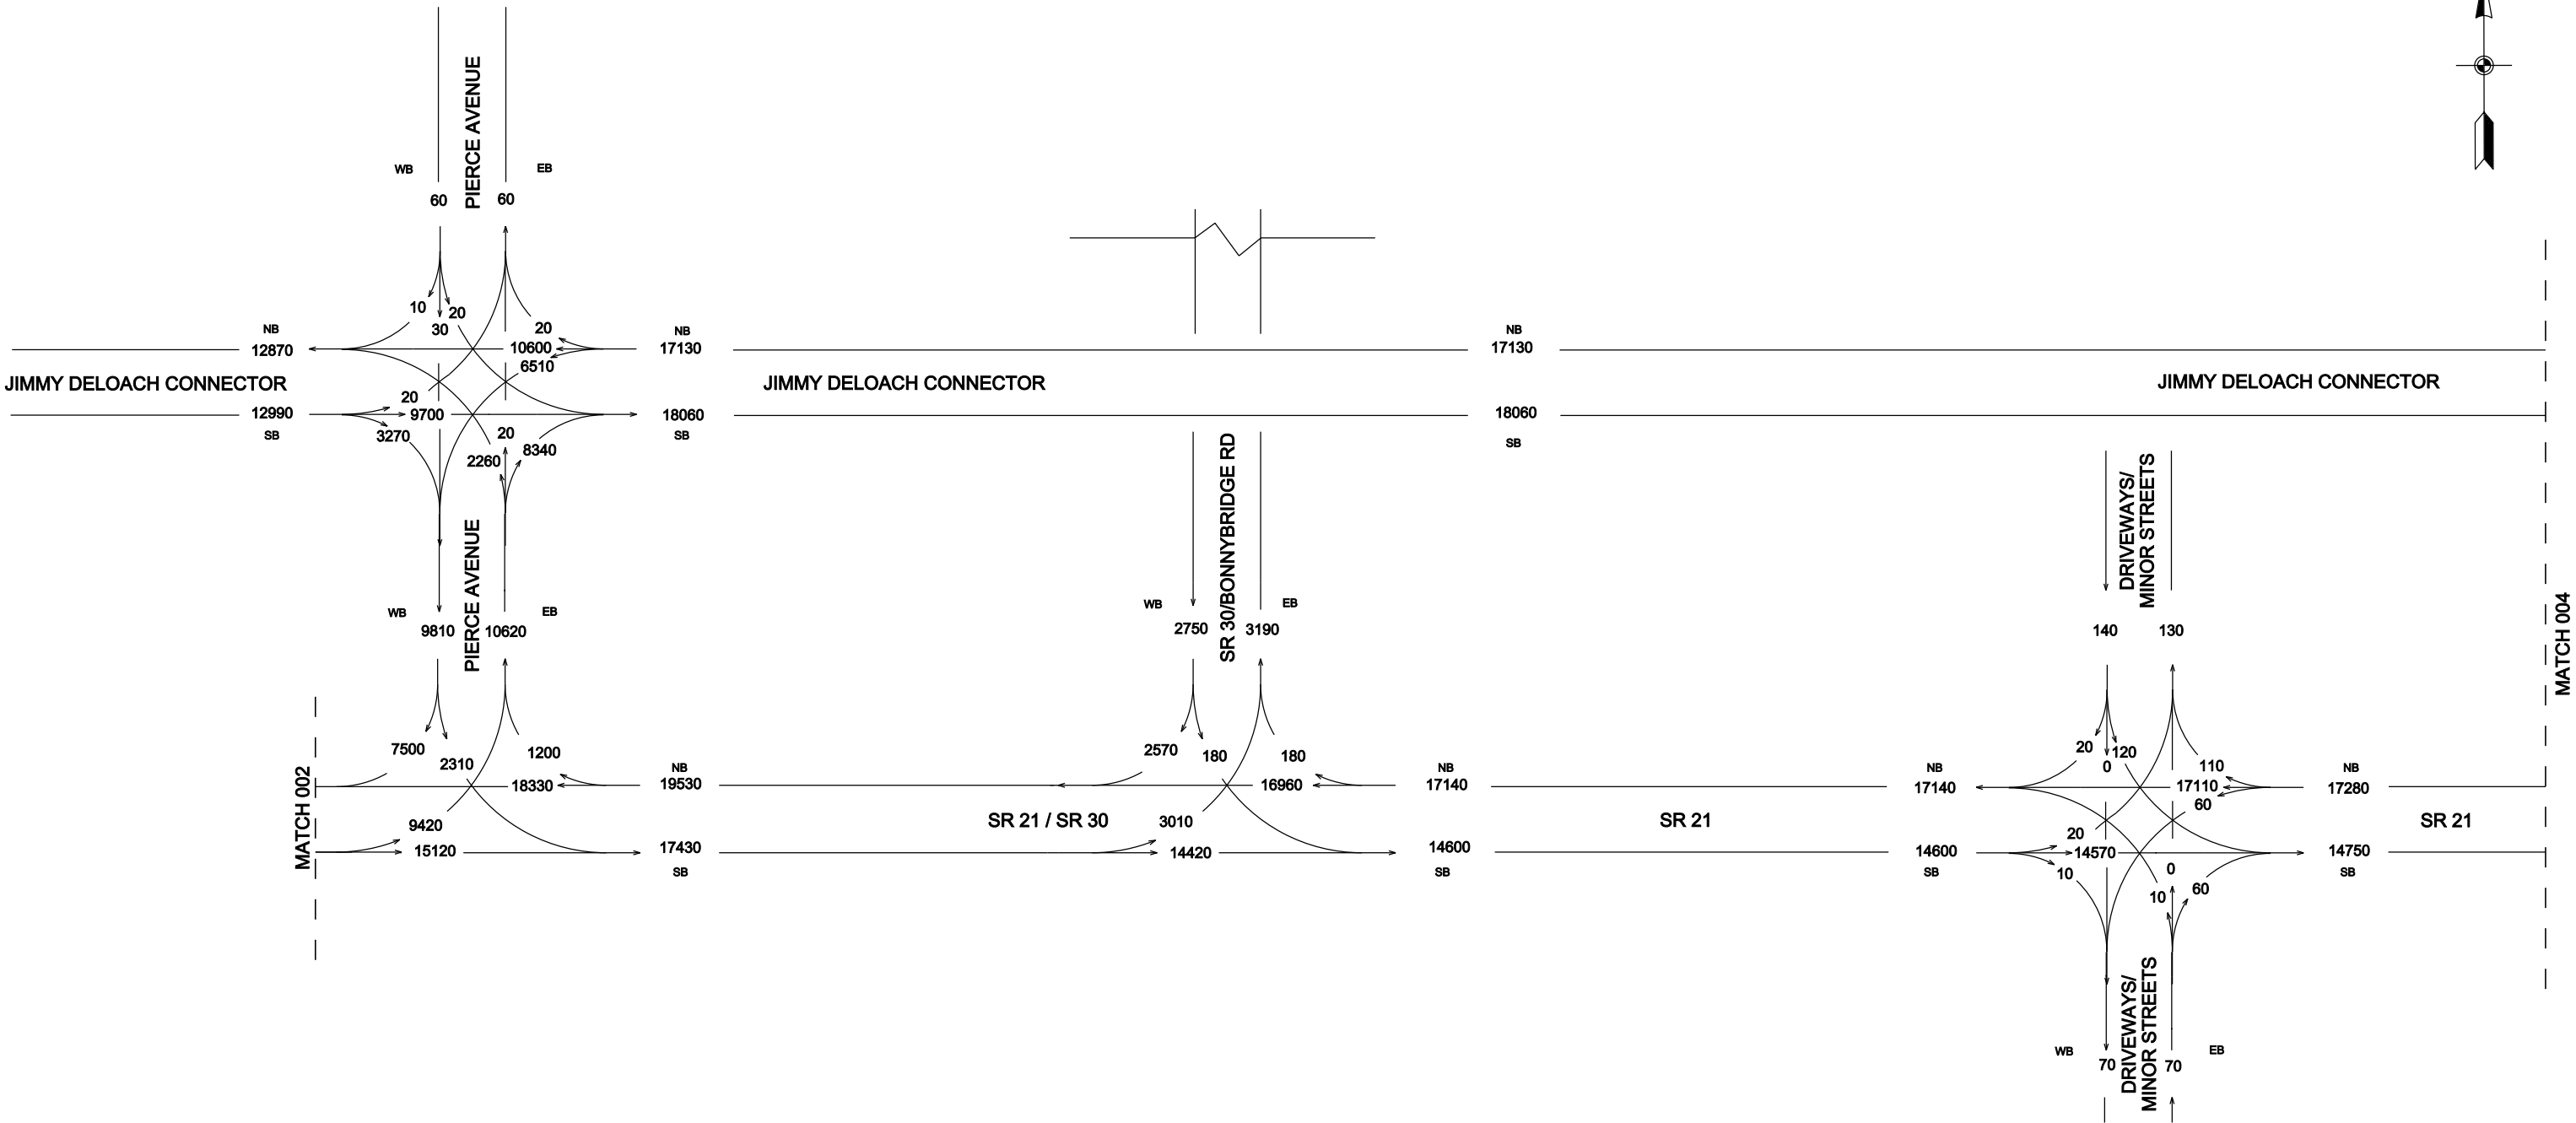
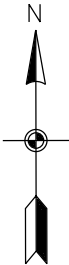


**SR 21 CORRIDOR STUDY**  
**TRAFFIC FLOW DIAGRAM**  
**NO-BUILD**  
**2035**  
**AVERAGE DAILY TRAFFIC**  
**AUGUST, 2013**




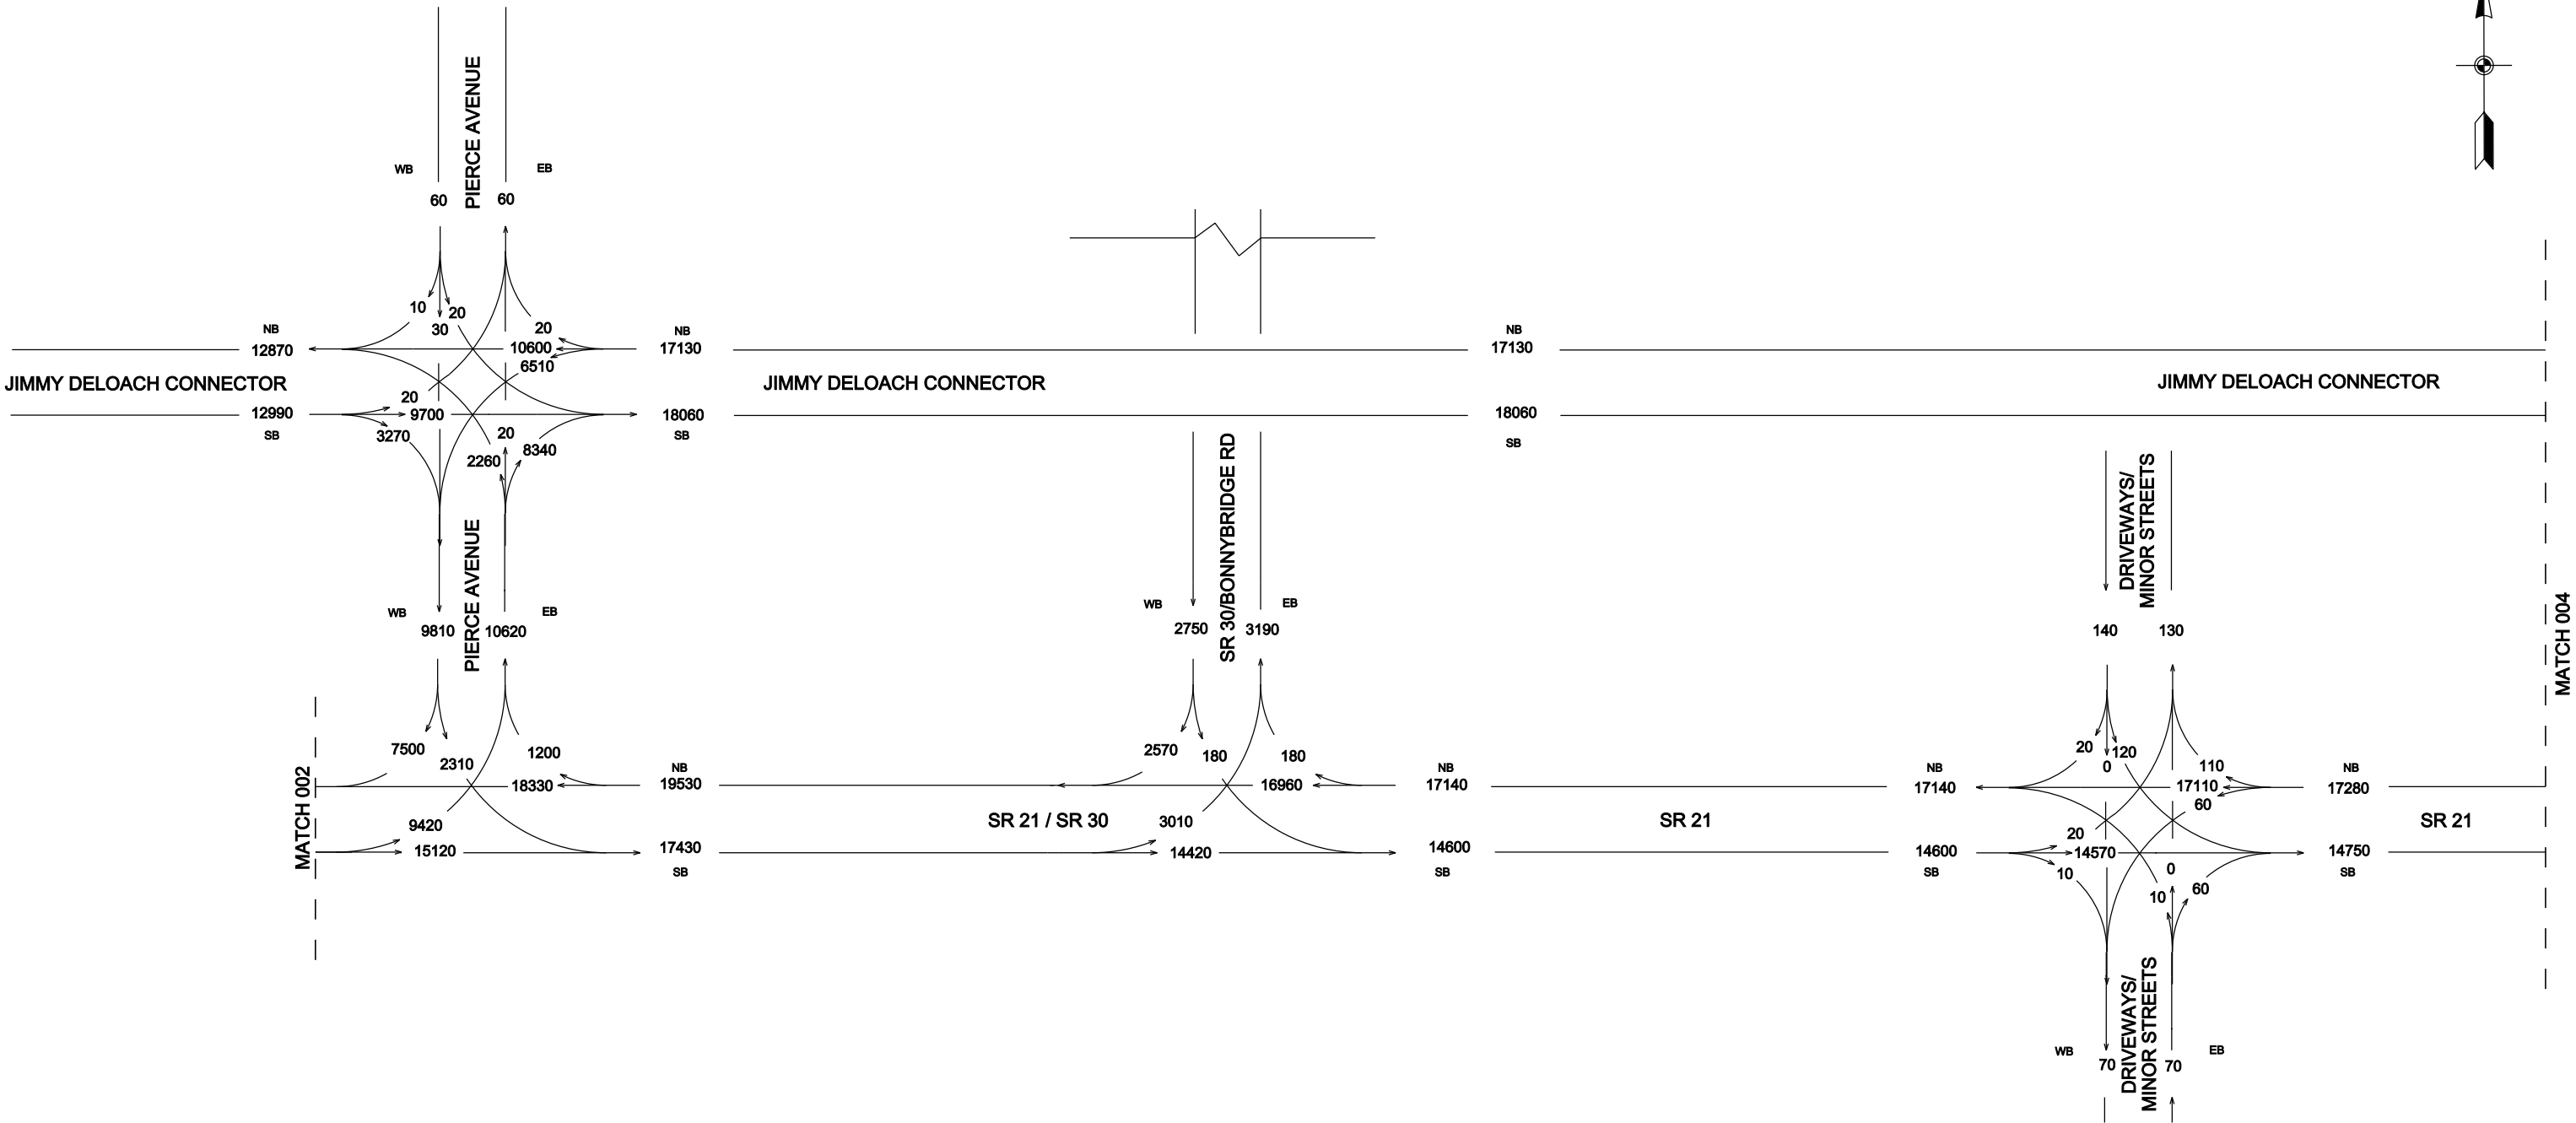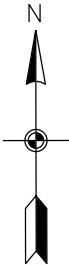

**SR 21 CORRIDOR STUDY**  
**TRAFFIC FLOW DIAGRAM**  
**NO-BUILD**  
**2035**  
**AVERAGE DAILY TRAFFIC**  
**AUGUST, 2013**

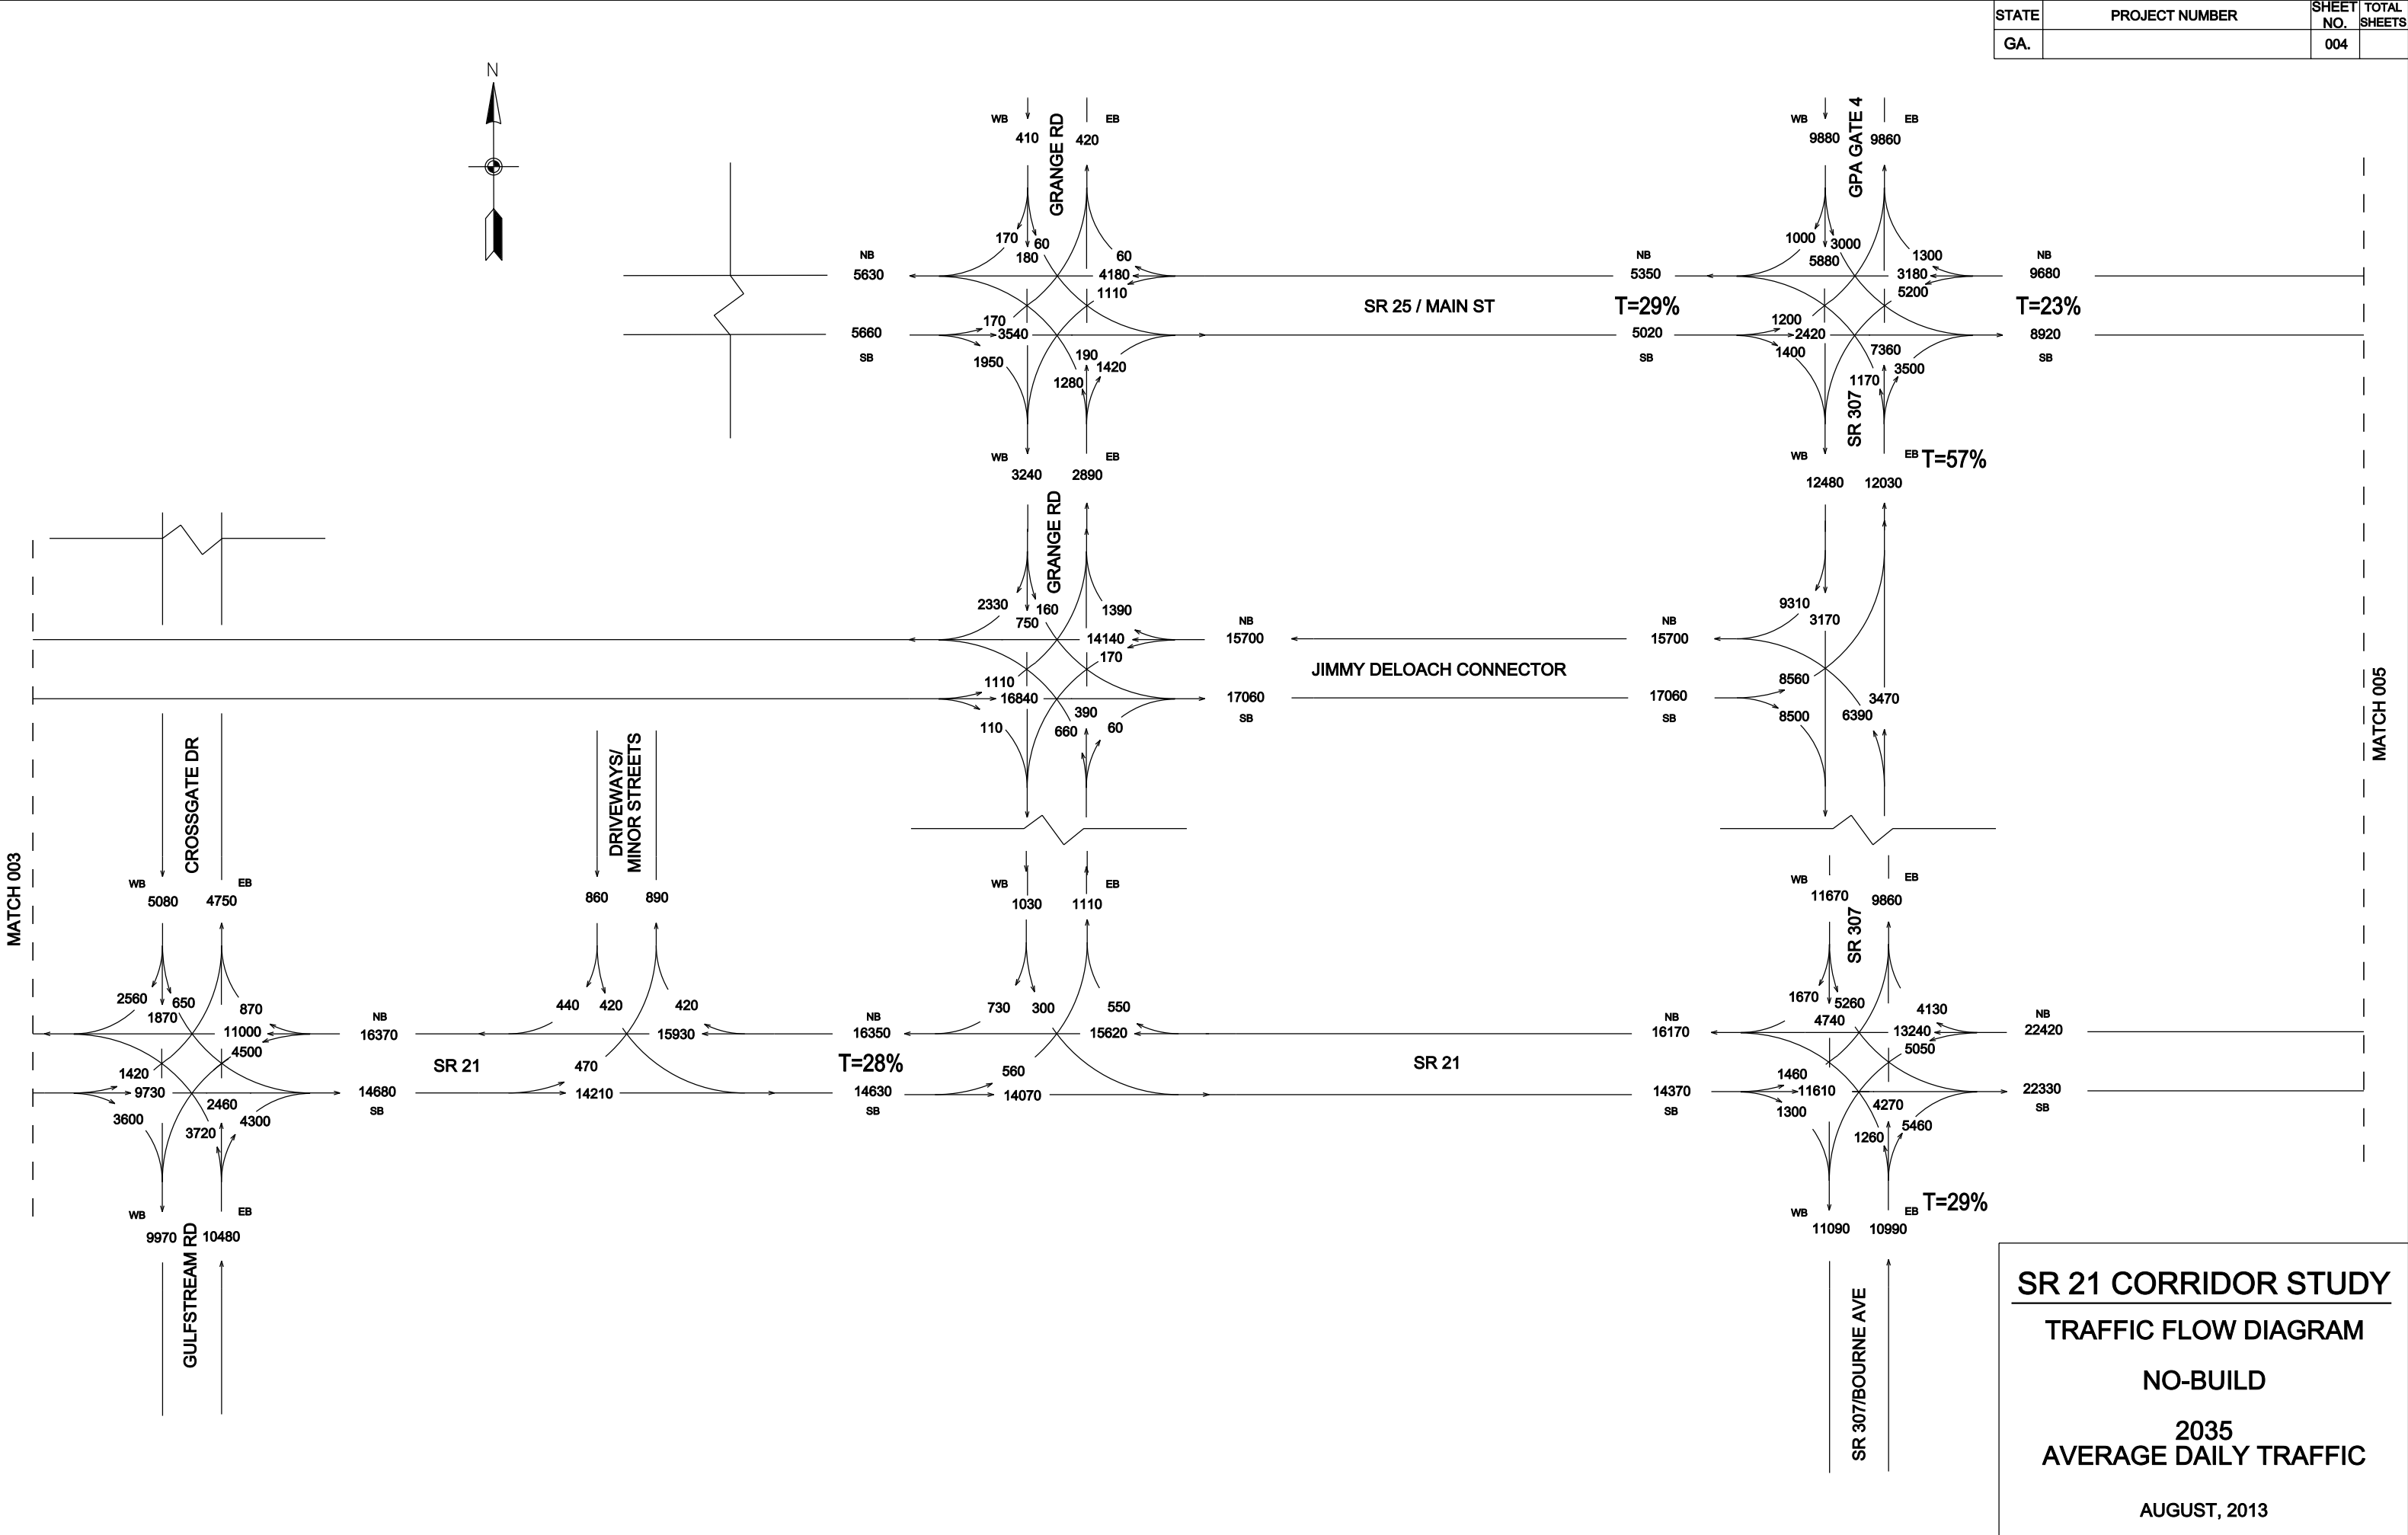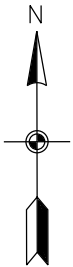




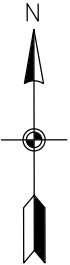



MATCH 004



MATCH 006

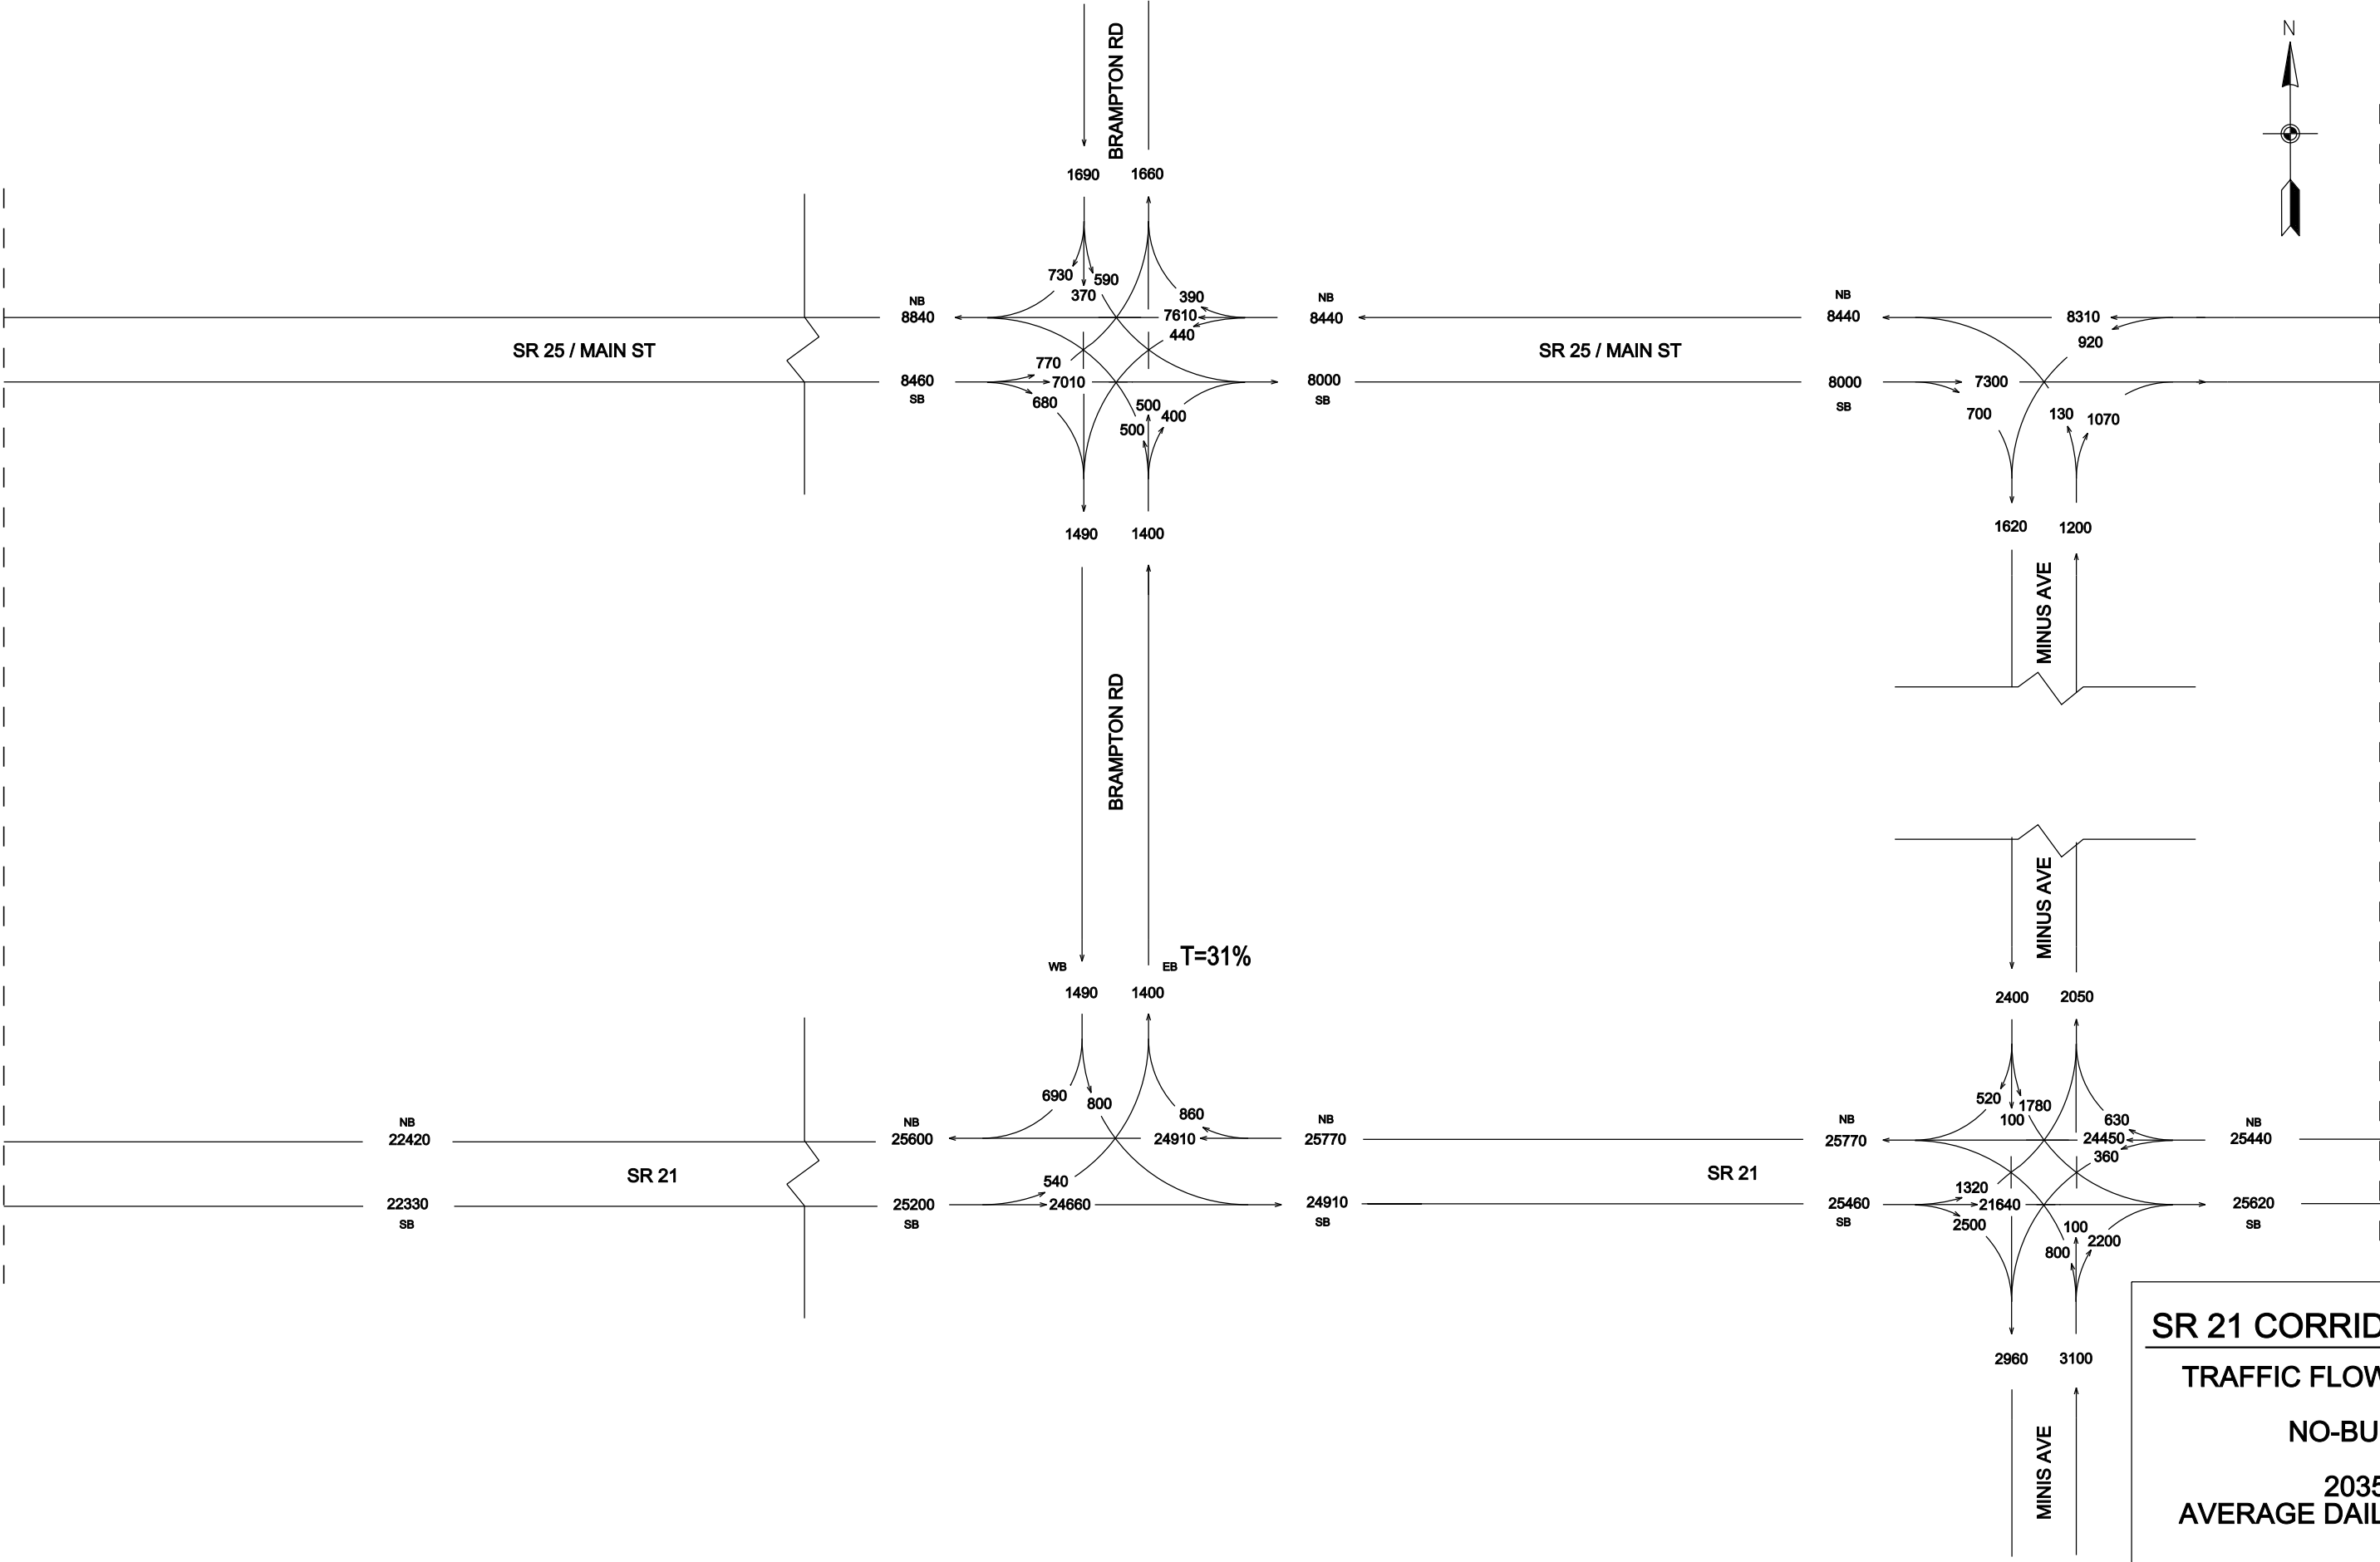

**SR 21 CORRIDOR STUDY**  
**TRAFFIC FLOW DIAGRAM**  
**NO-BUILD**  
**2035**  
**AVERAGE DAILY TRAFFIC**  
**AUGUST, 2013**



| STATE | PROJECT NUMBER | SHEET NO. | TOTAL SHEETS |
|-------|----------------|-----------|--------------|
| GA.   |                | 006       |              |

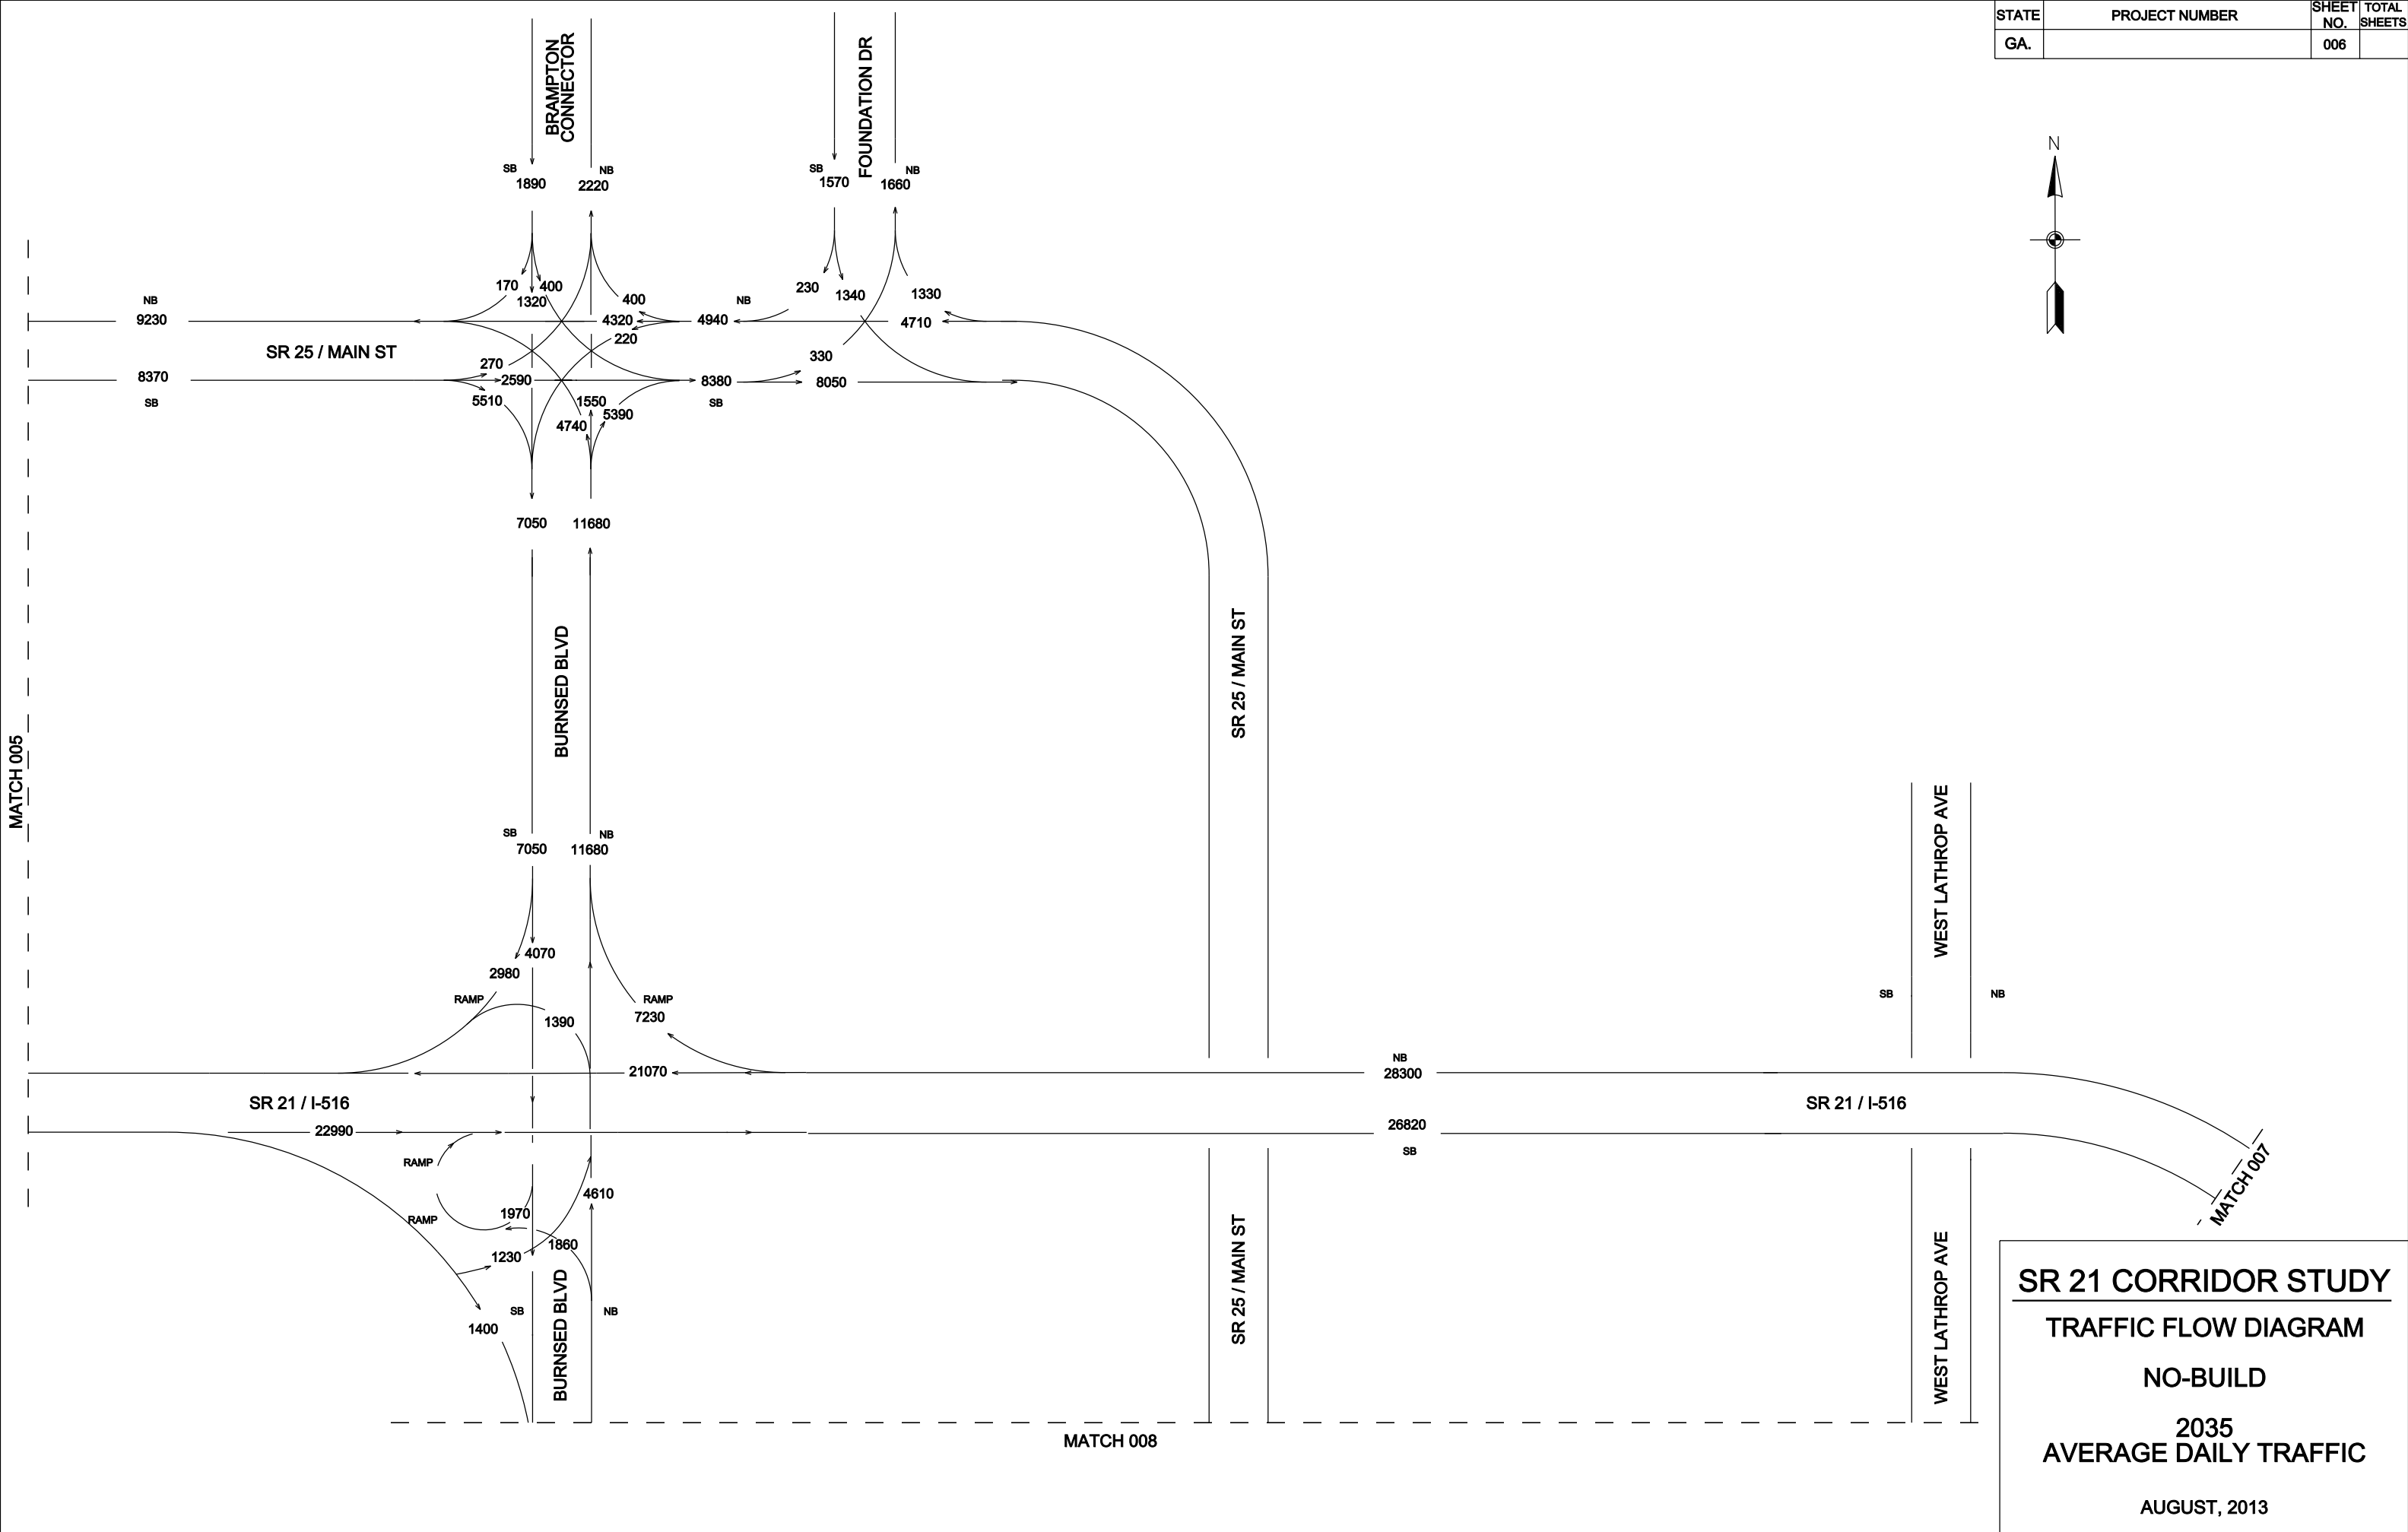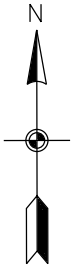

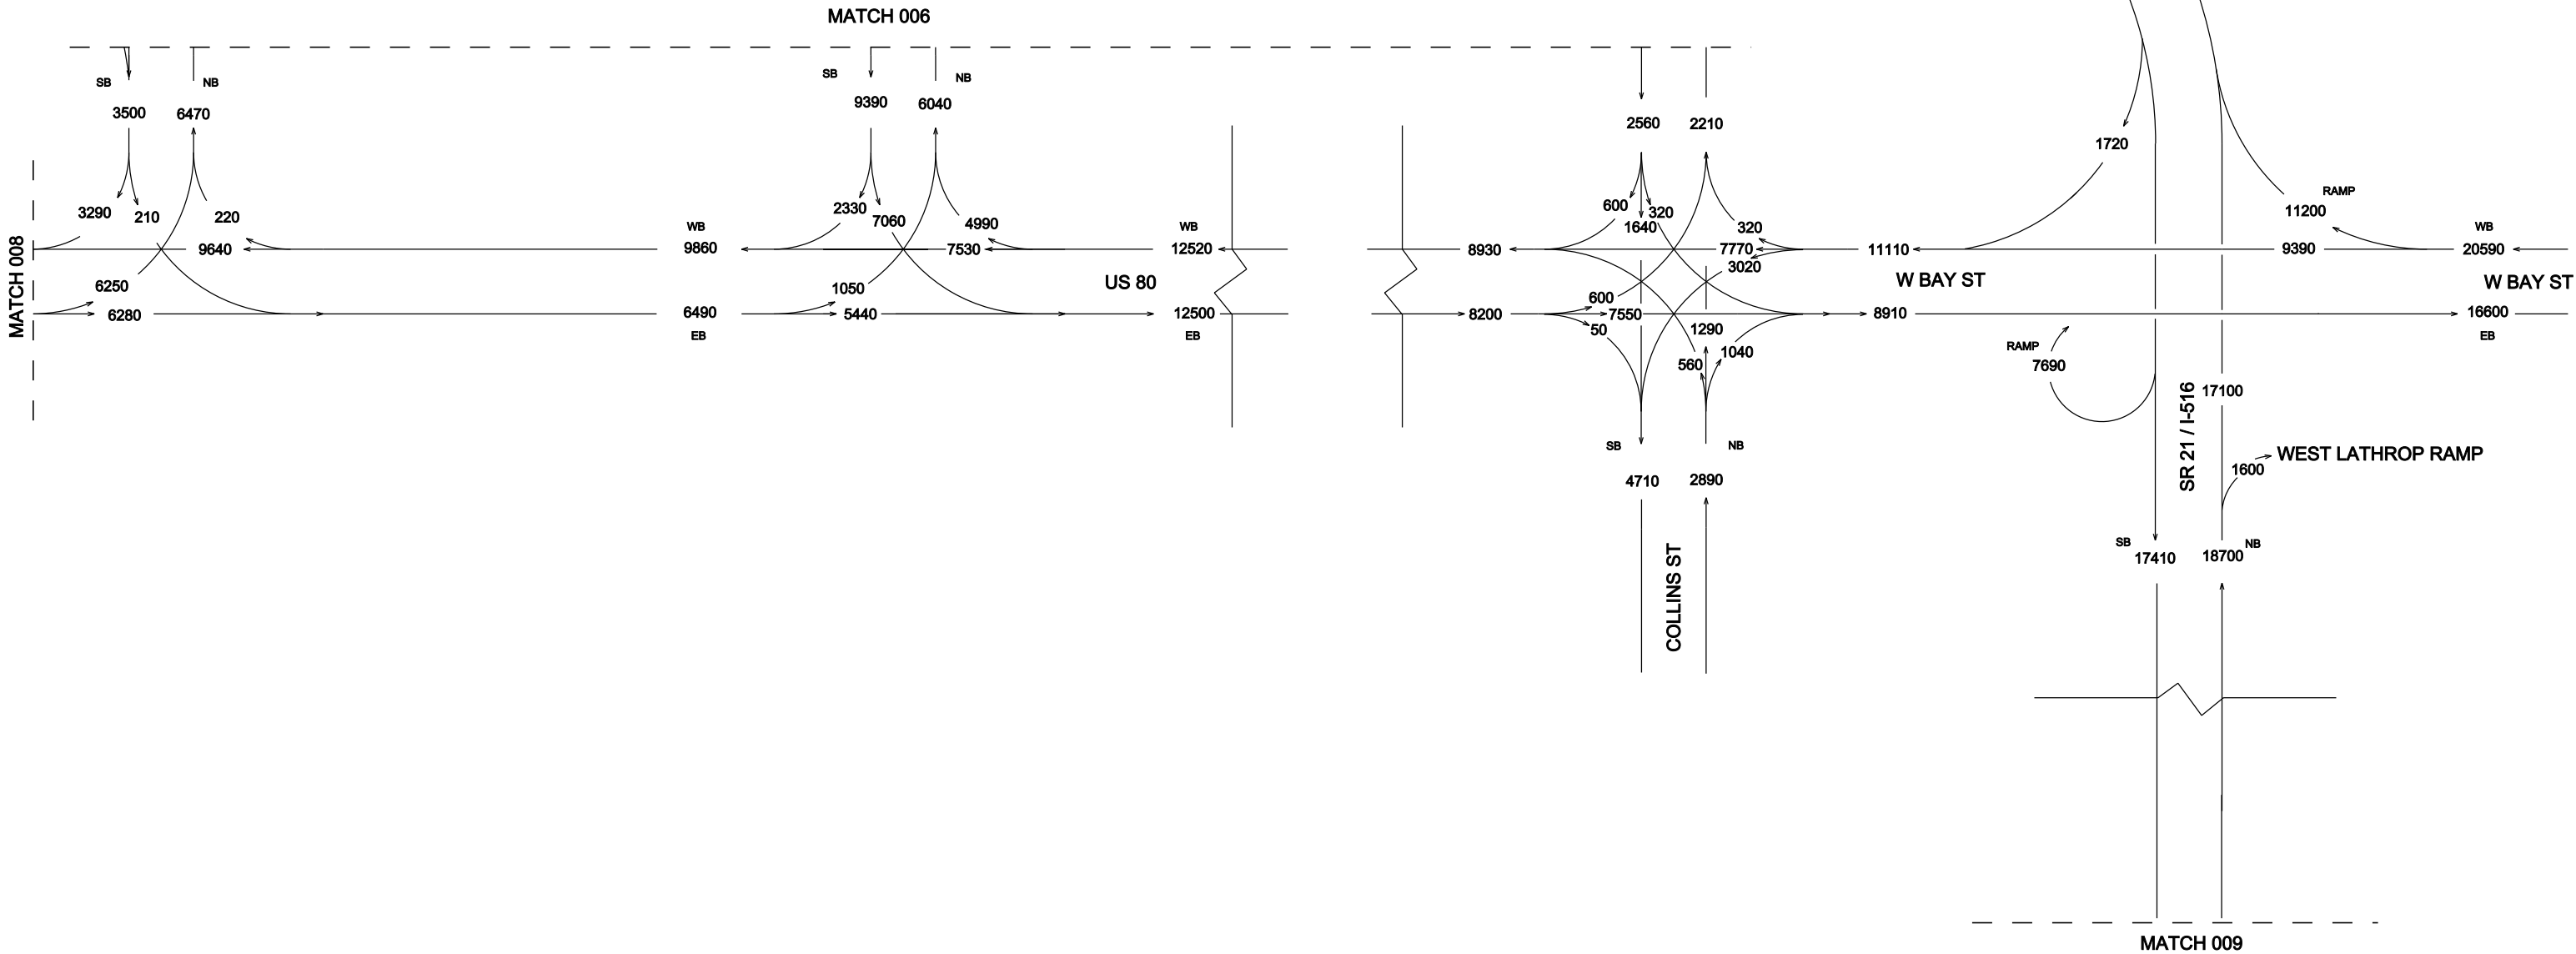
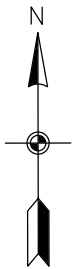


**SR 21 CORRIDOR STUDY**  
**TRAFFIC FLOW DIAGRAM**  
**NO-BUILD**  
**2035**  
**AVERAGE DAILY TRAFFIC**  
**AUGUST, 2013**

| STATE | PROJECT NUMBER | SHEET NO. | TOTAL SHEETS |
|-------|----------------|-----------|--------------|
| GA.   |                | 008       |              |

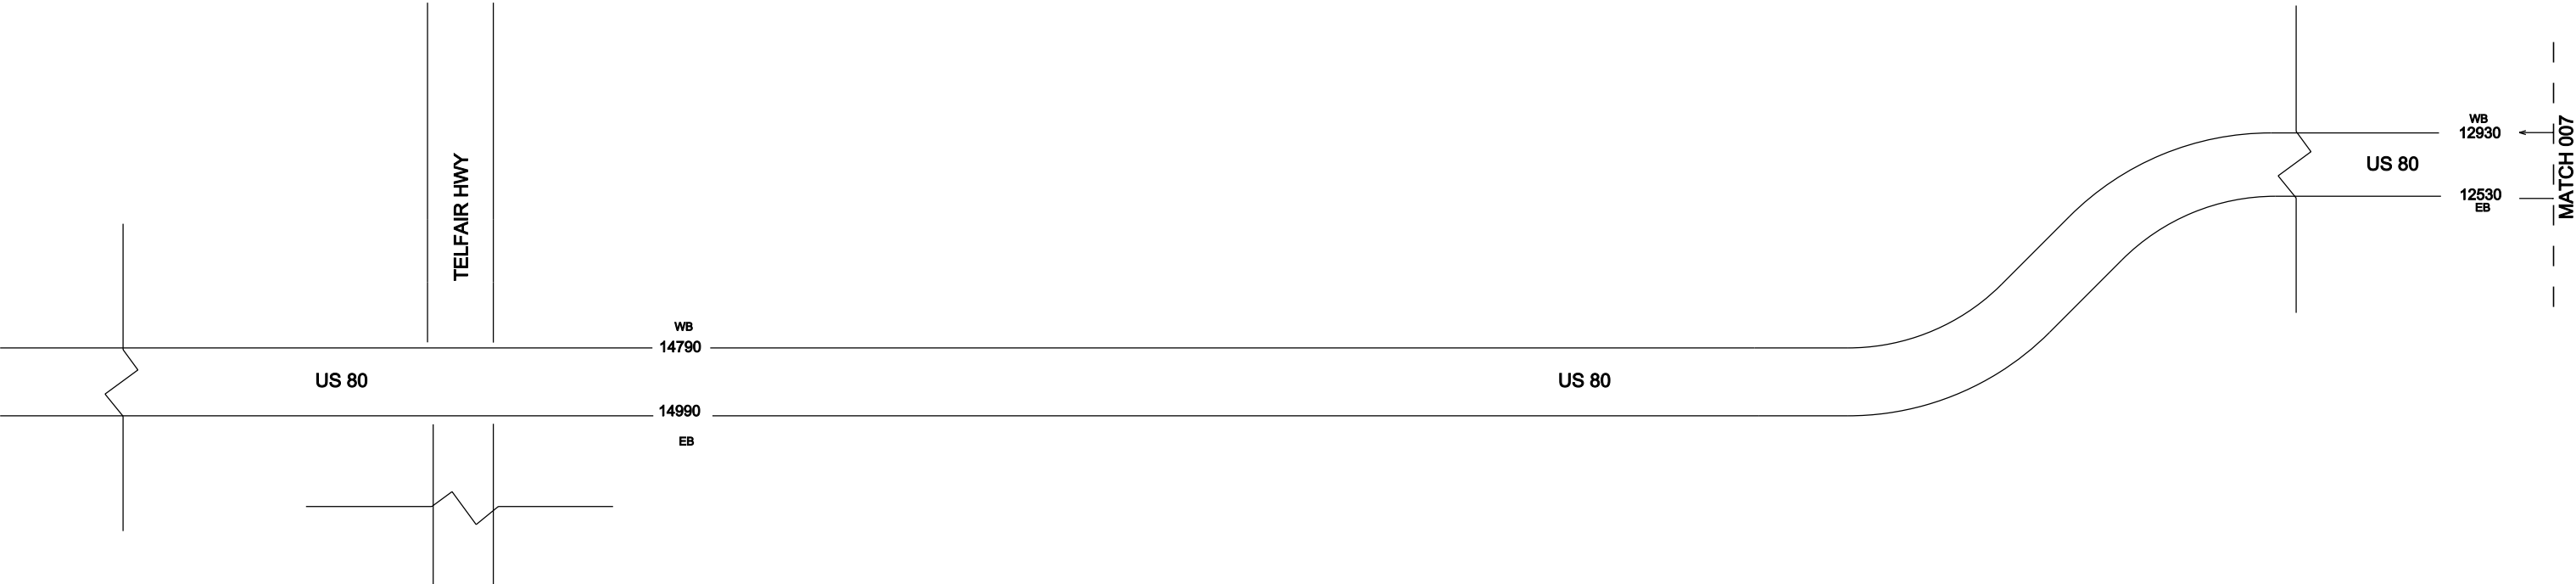
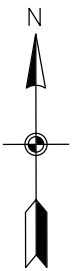


**SR 21 CORRIDOR STUDY**  
**TRAFFIC FLOW DIAGRAM**  
**NO-BUILD**  
**2035**  
**AVERAGE DAILY TRAFFIC**  
**AUGUST, 2013**

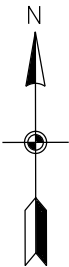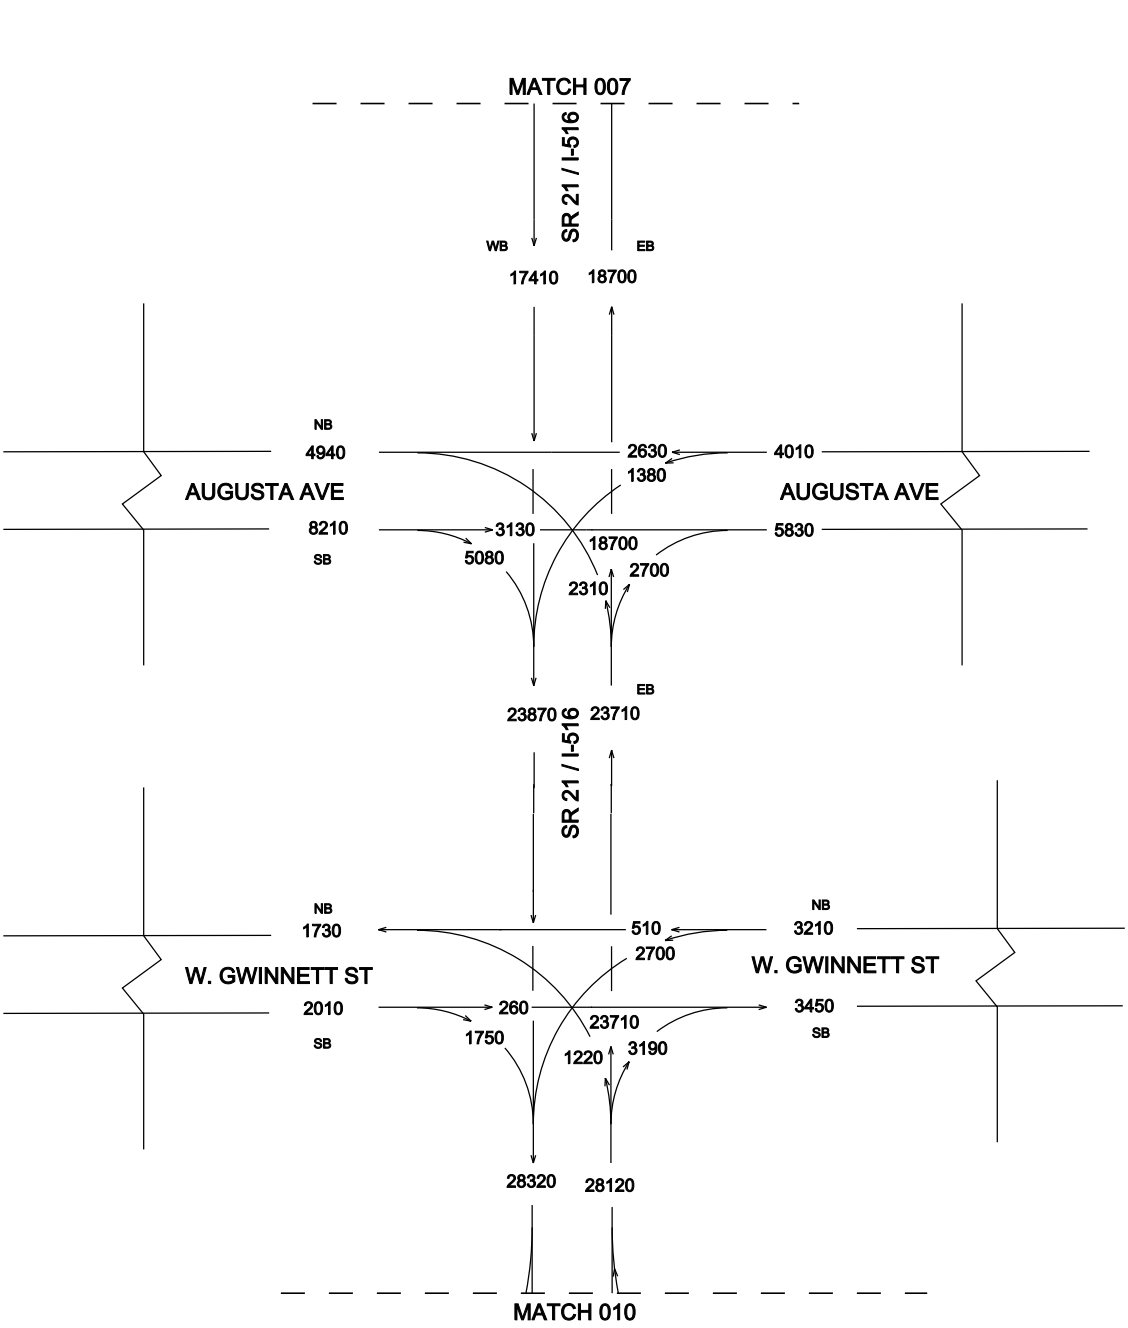

**SR 21 CORRIDOR STUDY**  
**TRAFFIC FLOW DIAGRAM**  
**NO-BUILD**  
**2035**  
**AVERAGE DAILY TRAFFIC**  
**AUGUST, 2013**




| STATE | PROJECT NUMBER | SHEET NO. | TOTAL SHEETS |
|-------|----------------|-----------|--------------|
| GA.   |                | 010       |              |

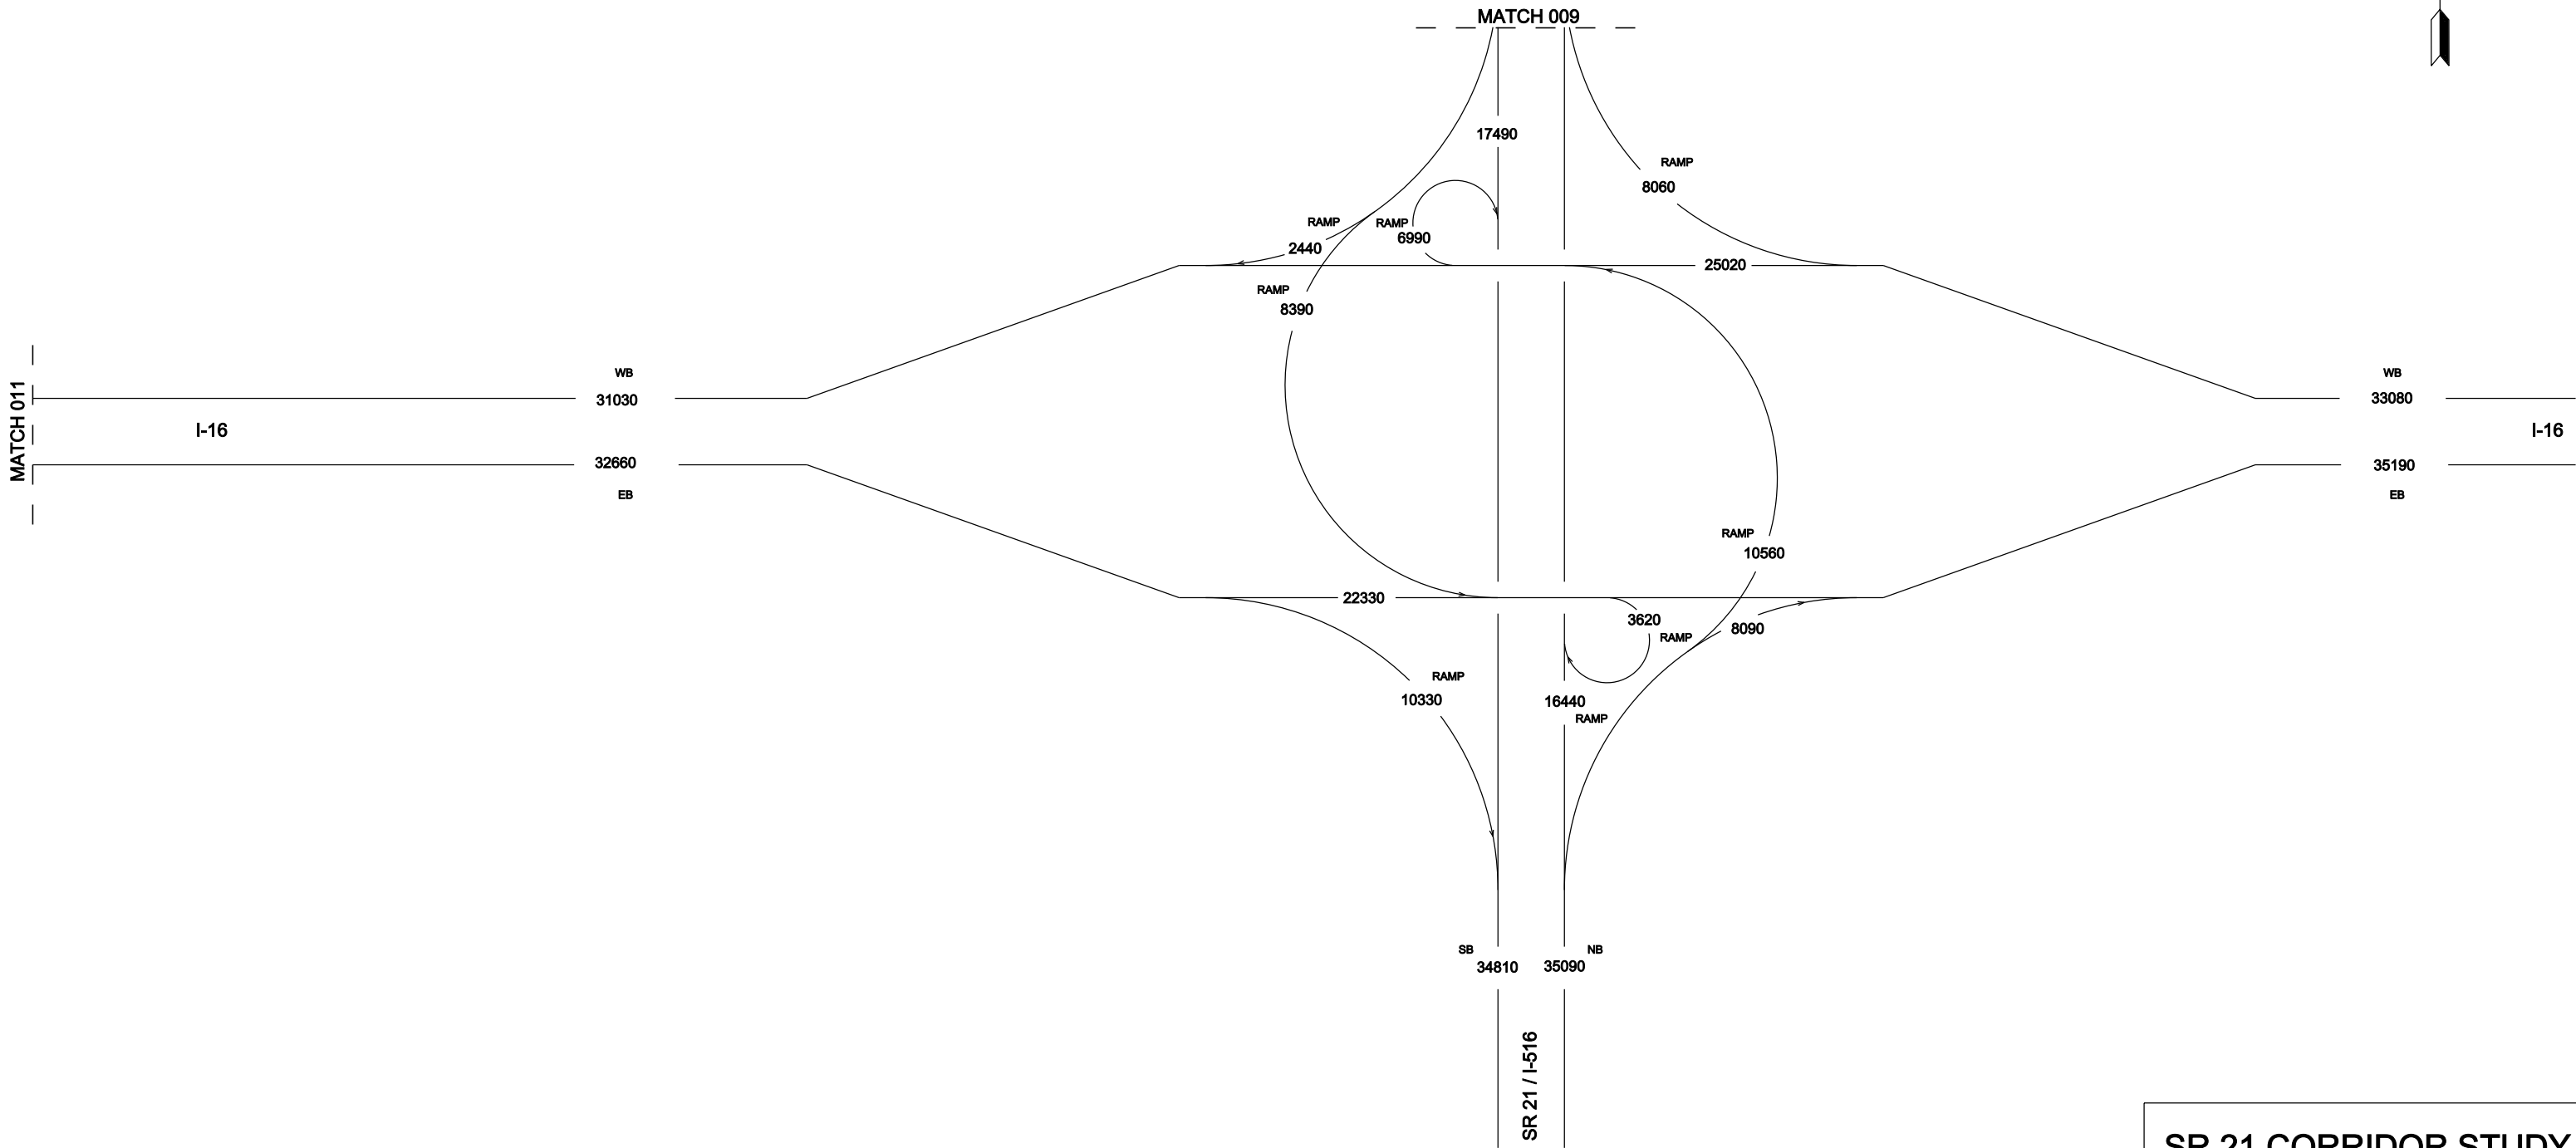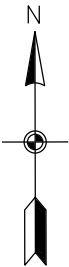


**SR 21 CORRIDOR STUDY**  
**TRAFFIC FLOW DIAGRAM**  
**NO-BUILD**  
**2035**  
**AVERAGE DAILY TRAFFIC**  
**AUGUST, 2013**



| STATE | PROJECT NUMBER | SHEET NO. | TOTAL SHEETS |
|-------|----------------|-----------|--------------|
| GA.   |                | 011       |              |

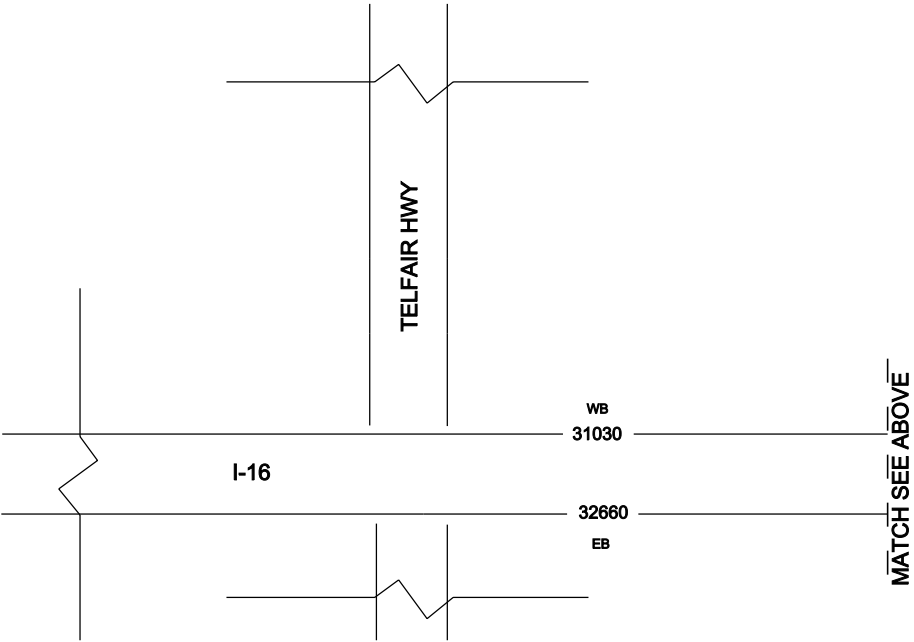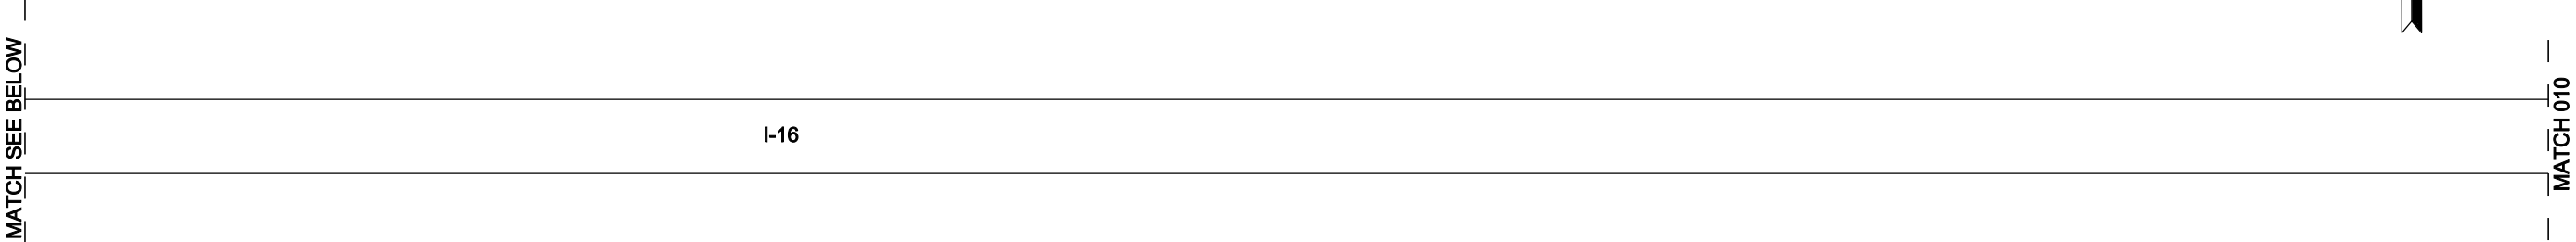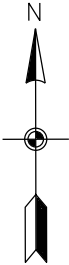


SR 21 CORRIDOR STUDY  
TRAFFIC FLOW DIAGRAM  
NO-BUILD  
2035  
AVERAGE DAILY TRAFFIC  
AUGUST, 2013

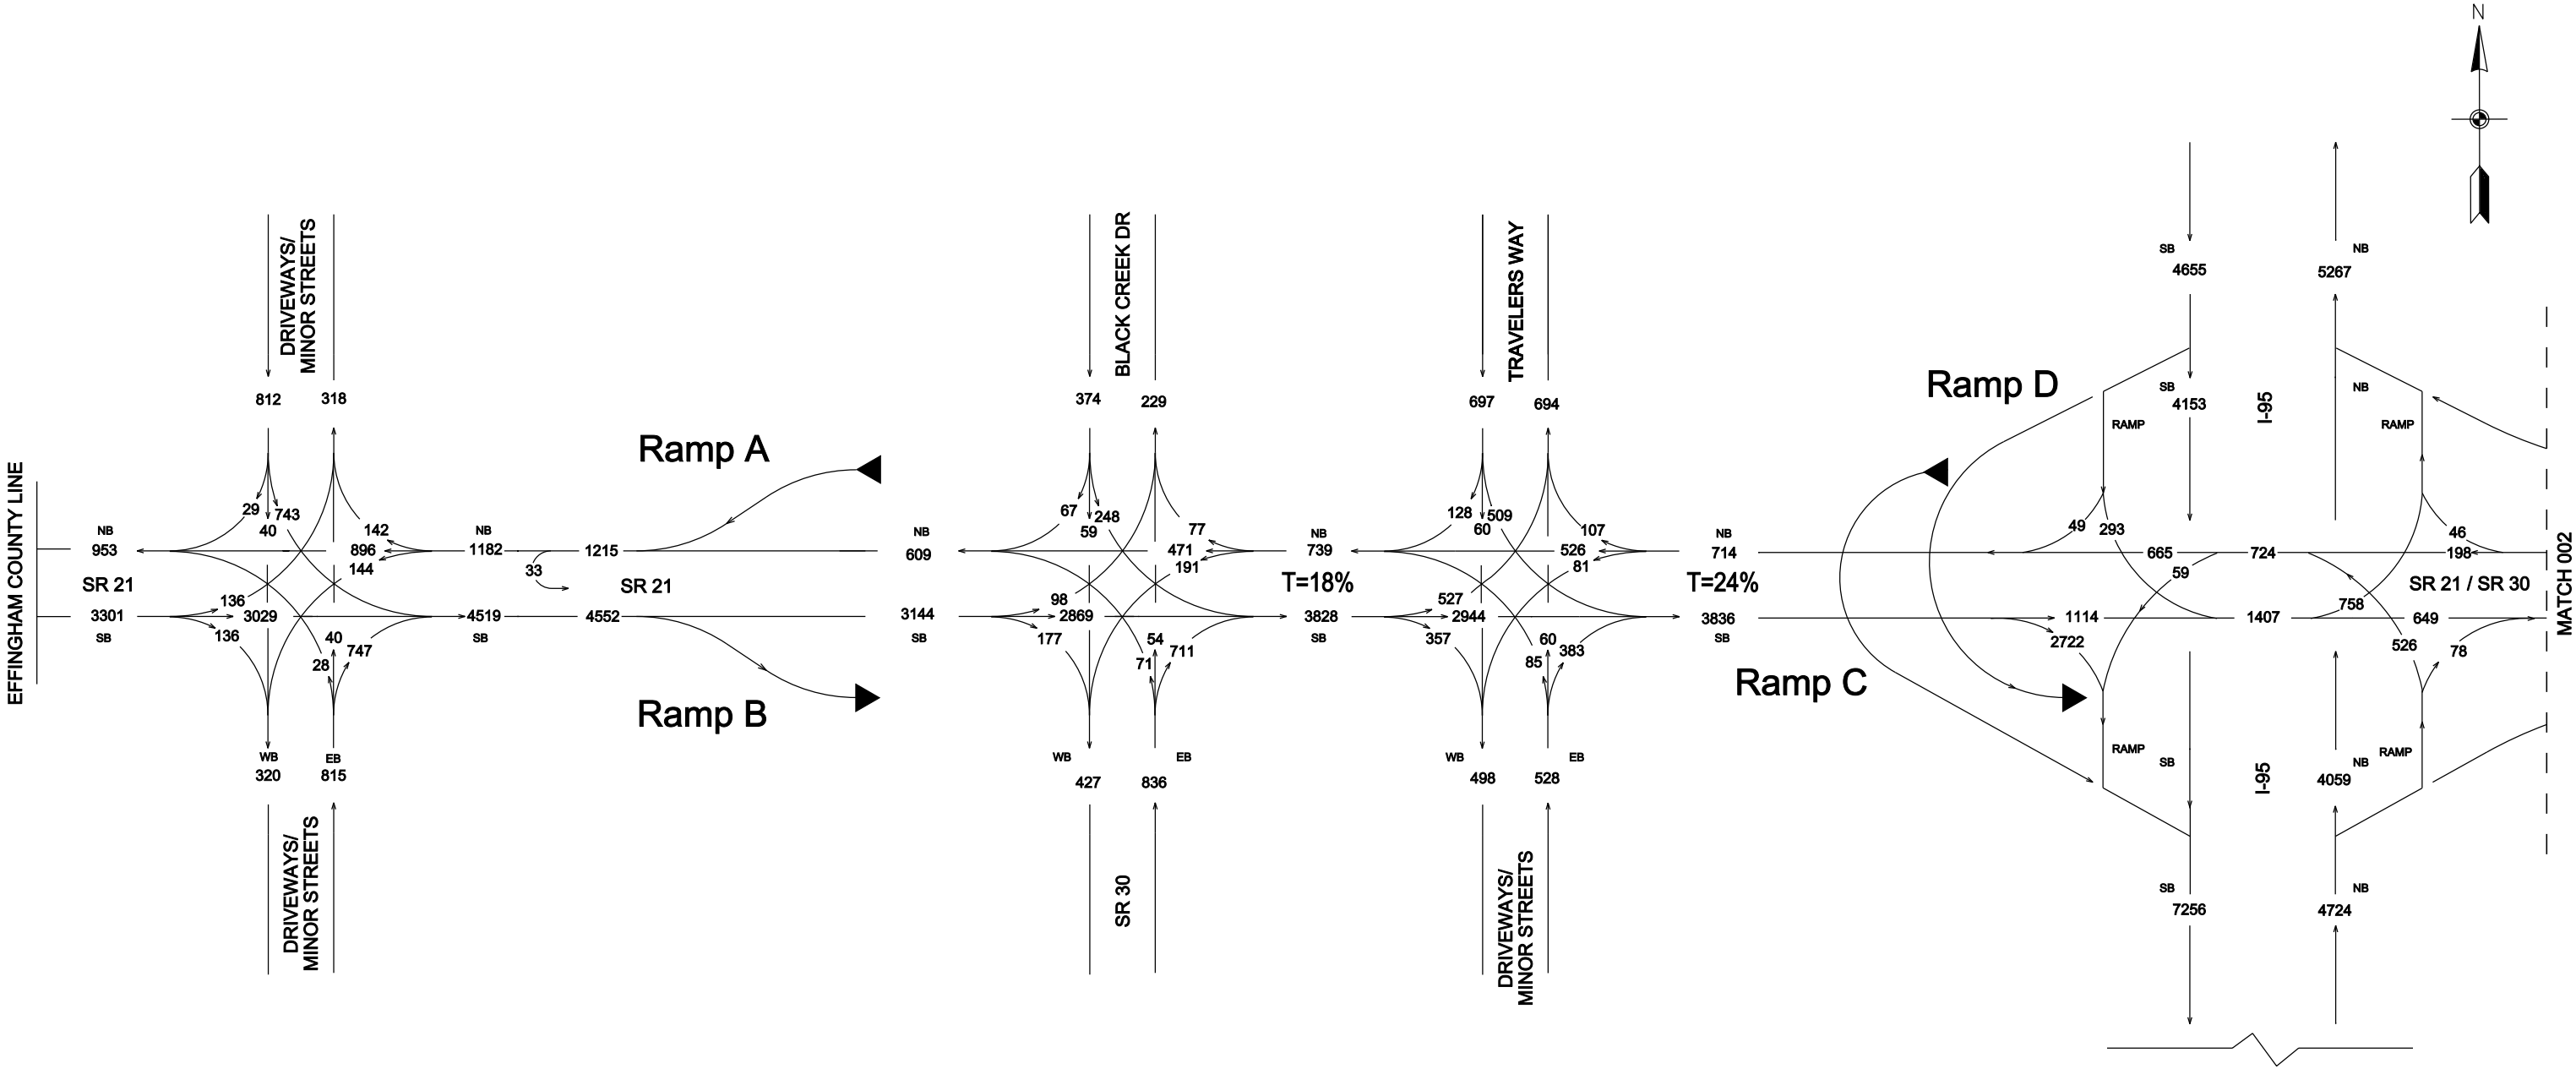


**SR 21 CORRIDOR STUDY**  
**TRAFFIC FLOW DIAGRAM**  
**ALTERNATIVE 3**  
**2035**  
**AM PEAK HOUR VOLUMES**  
**AUGUST, 2013**





| STATE | PROJECT NUMBER | SHEET NO. | TOTAL SHEETS |
|-------|----------------|-----------|--------------|
| GA.   |                | 002       |              |

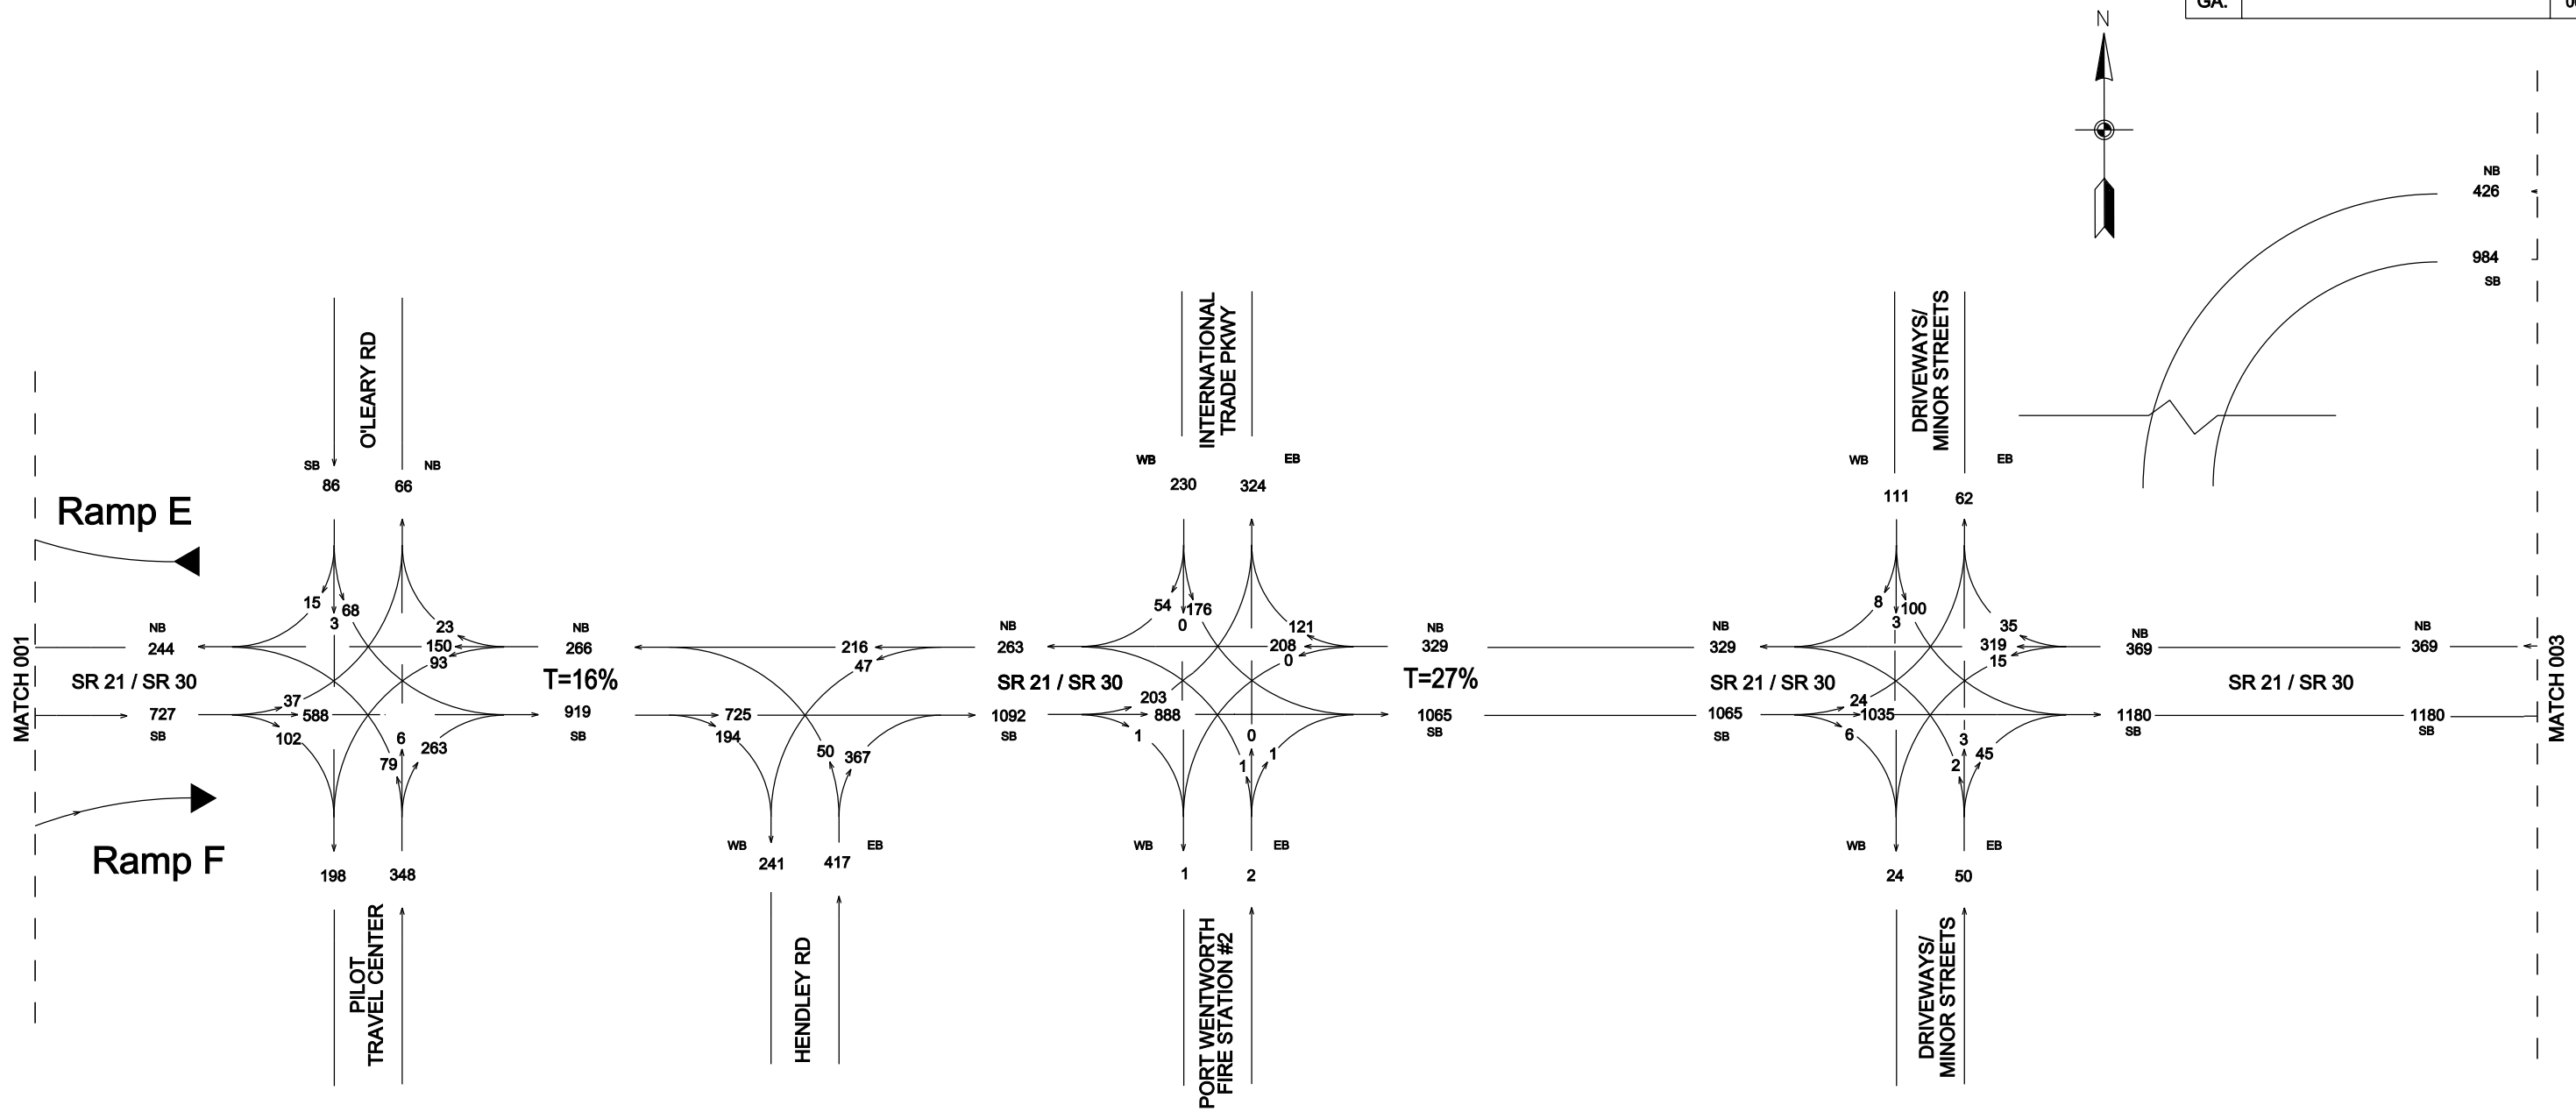


**SR 21 CORRIDOR STUDY**  
**TRAFFIC FLOW DIAGRAM**  
**ALTERNATIVE 3**  
**2035**  
**AM PEAK HOUR VOLUMES**  
**AUGUST, 2013**

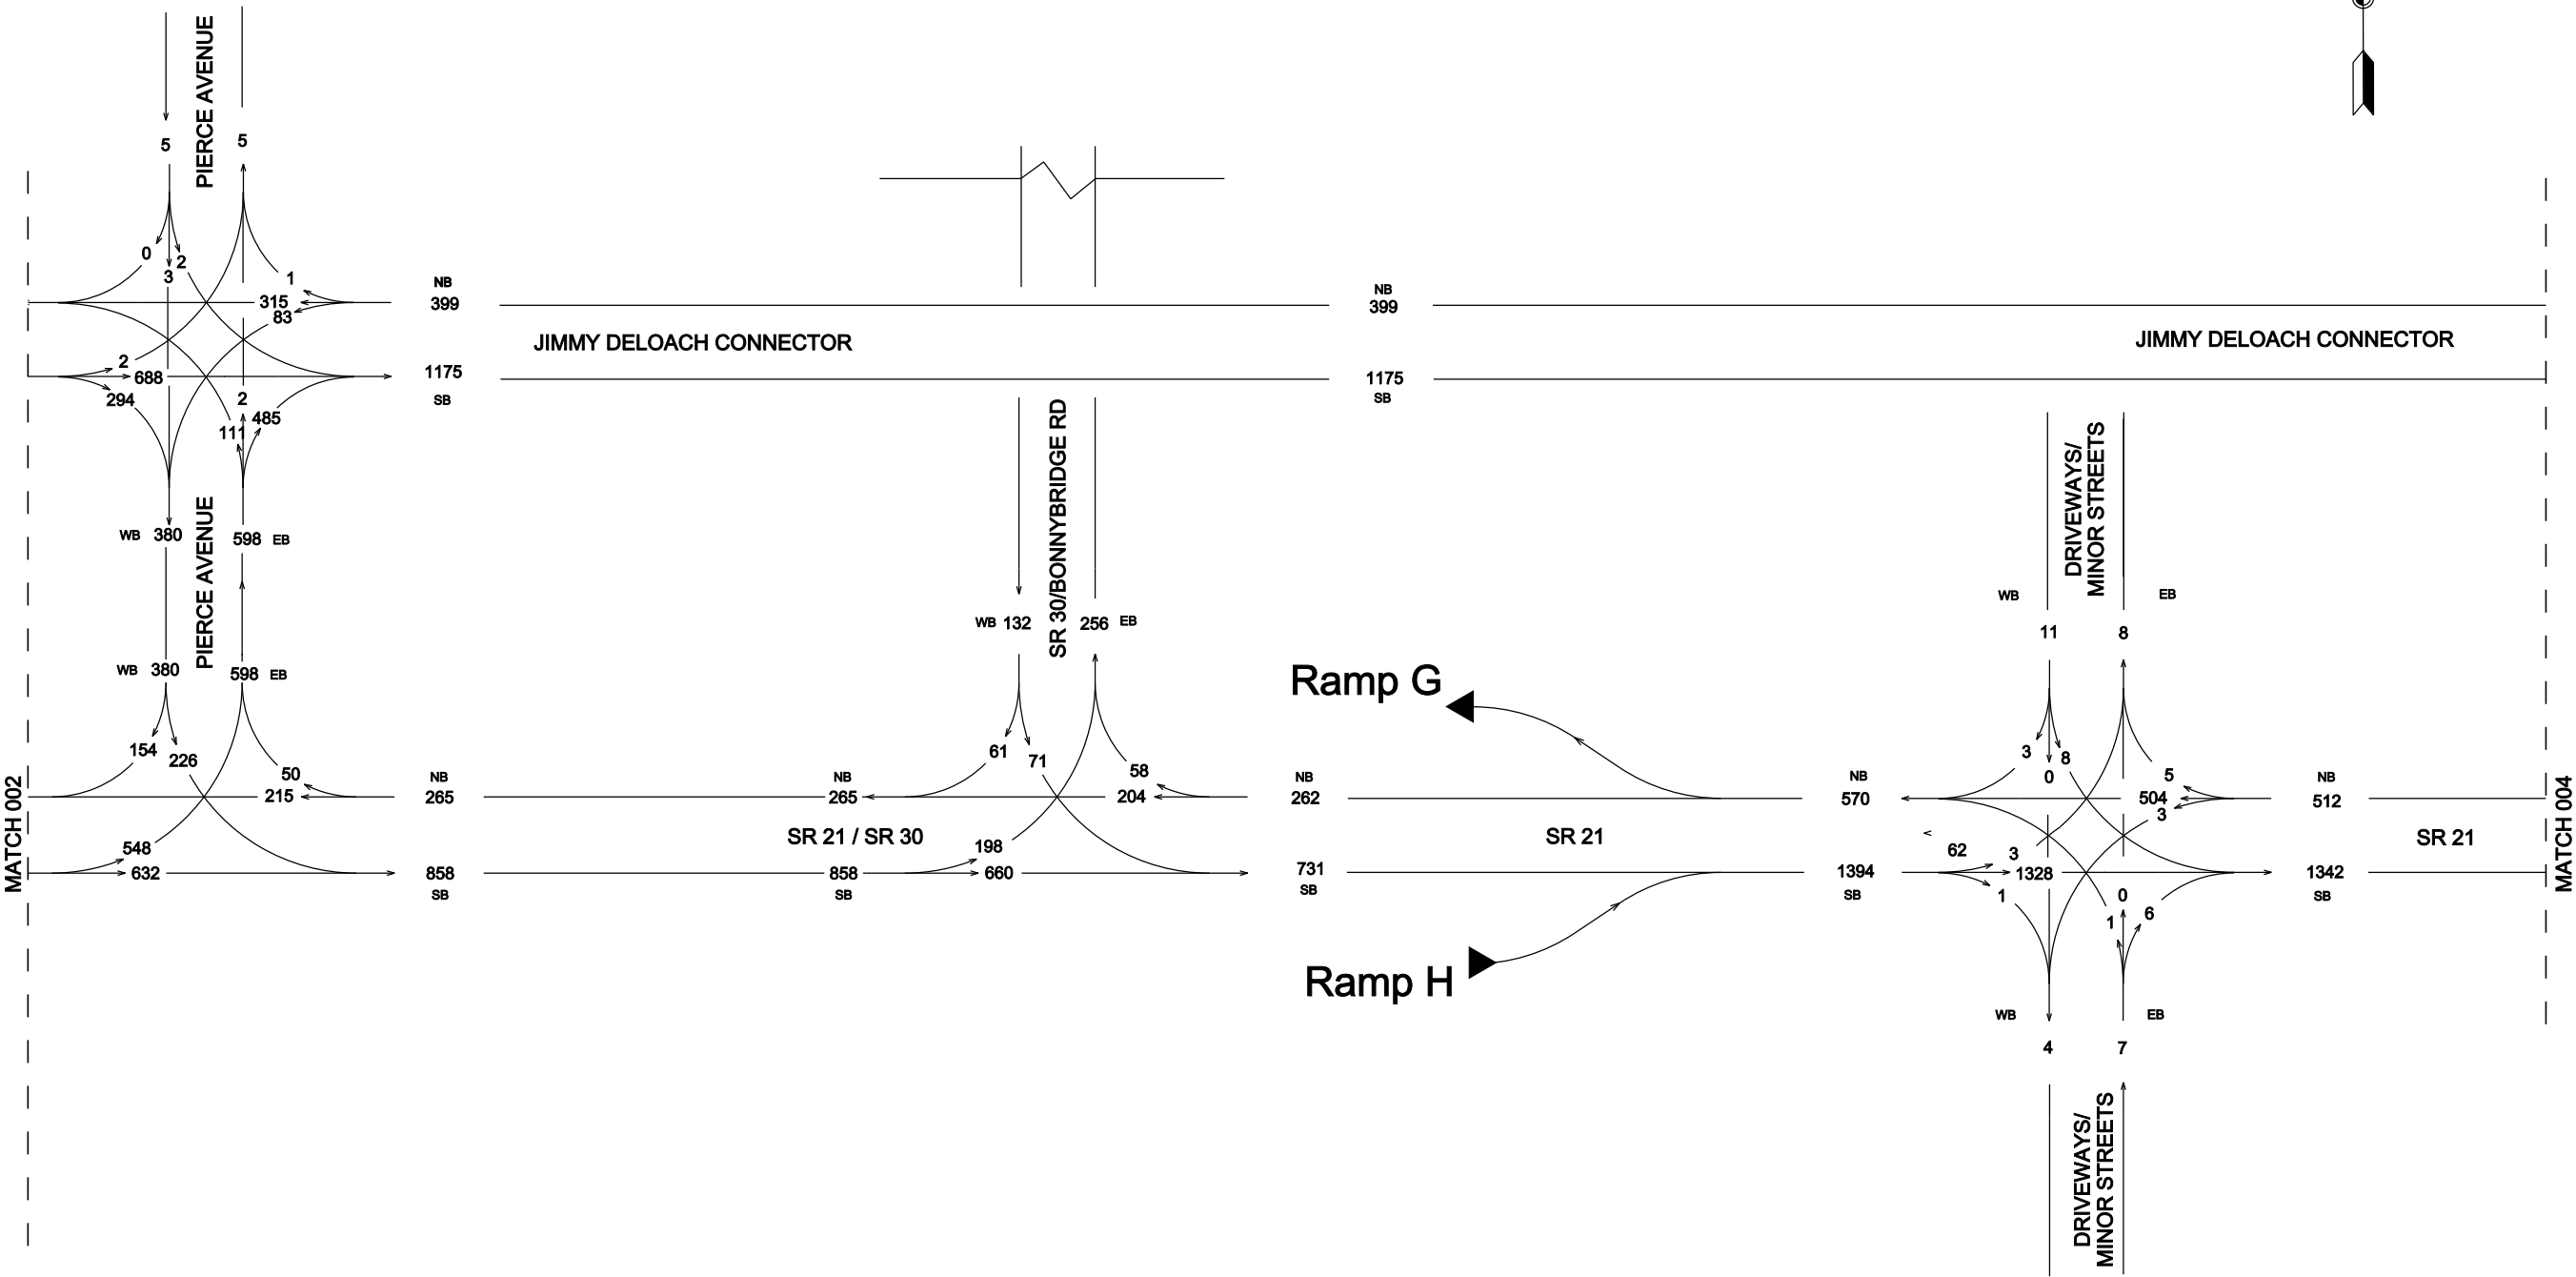



**SR 21 CORRIDOR STUDY**  
**TRAFFIC FLOW DIAGRAM**  
**ALTERNATIVE 3**  
**2035**  
**AM PEAK HOUR VOLUMES**  
**AUGUST, 2013**

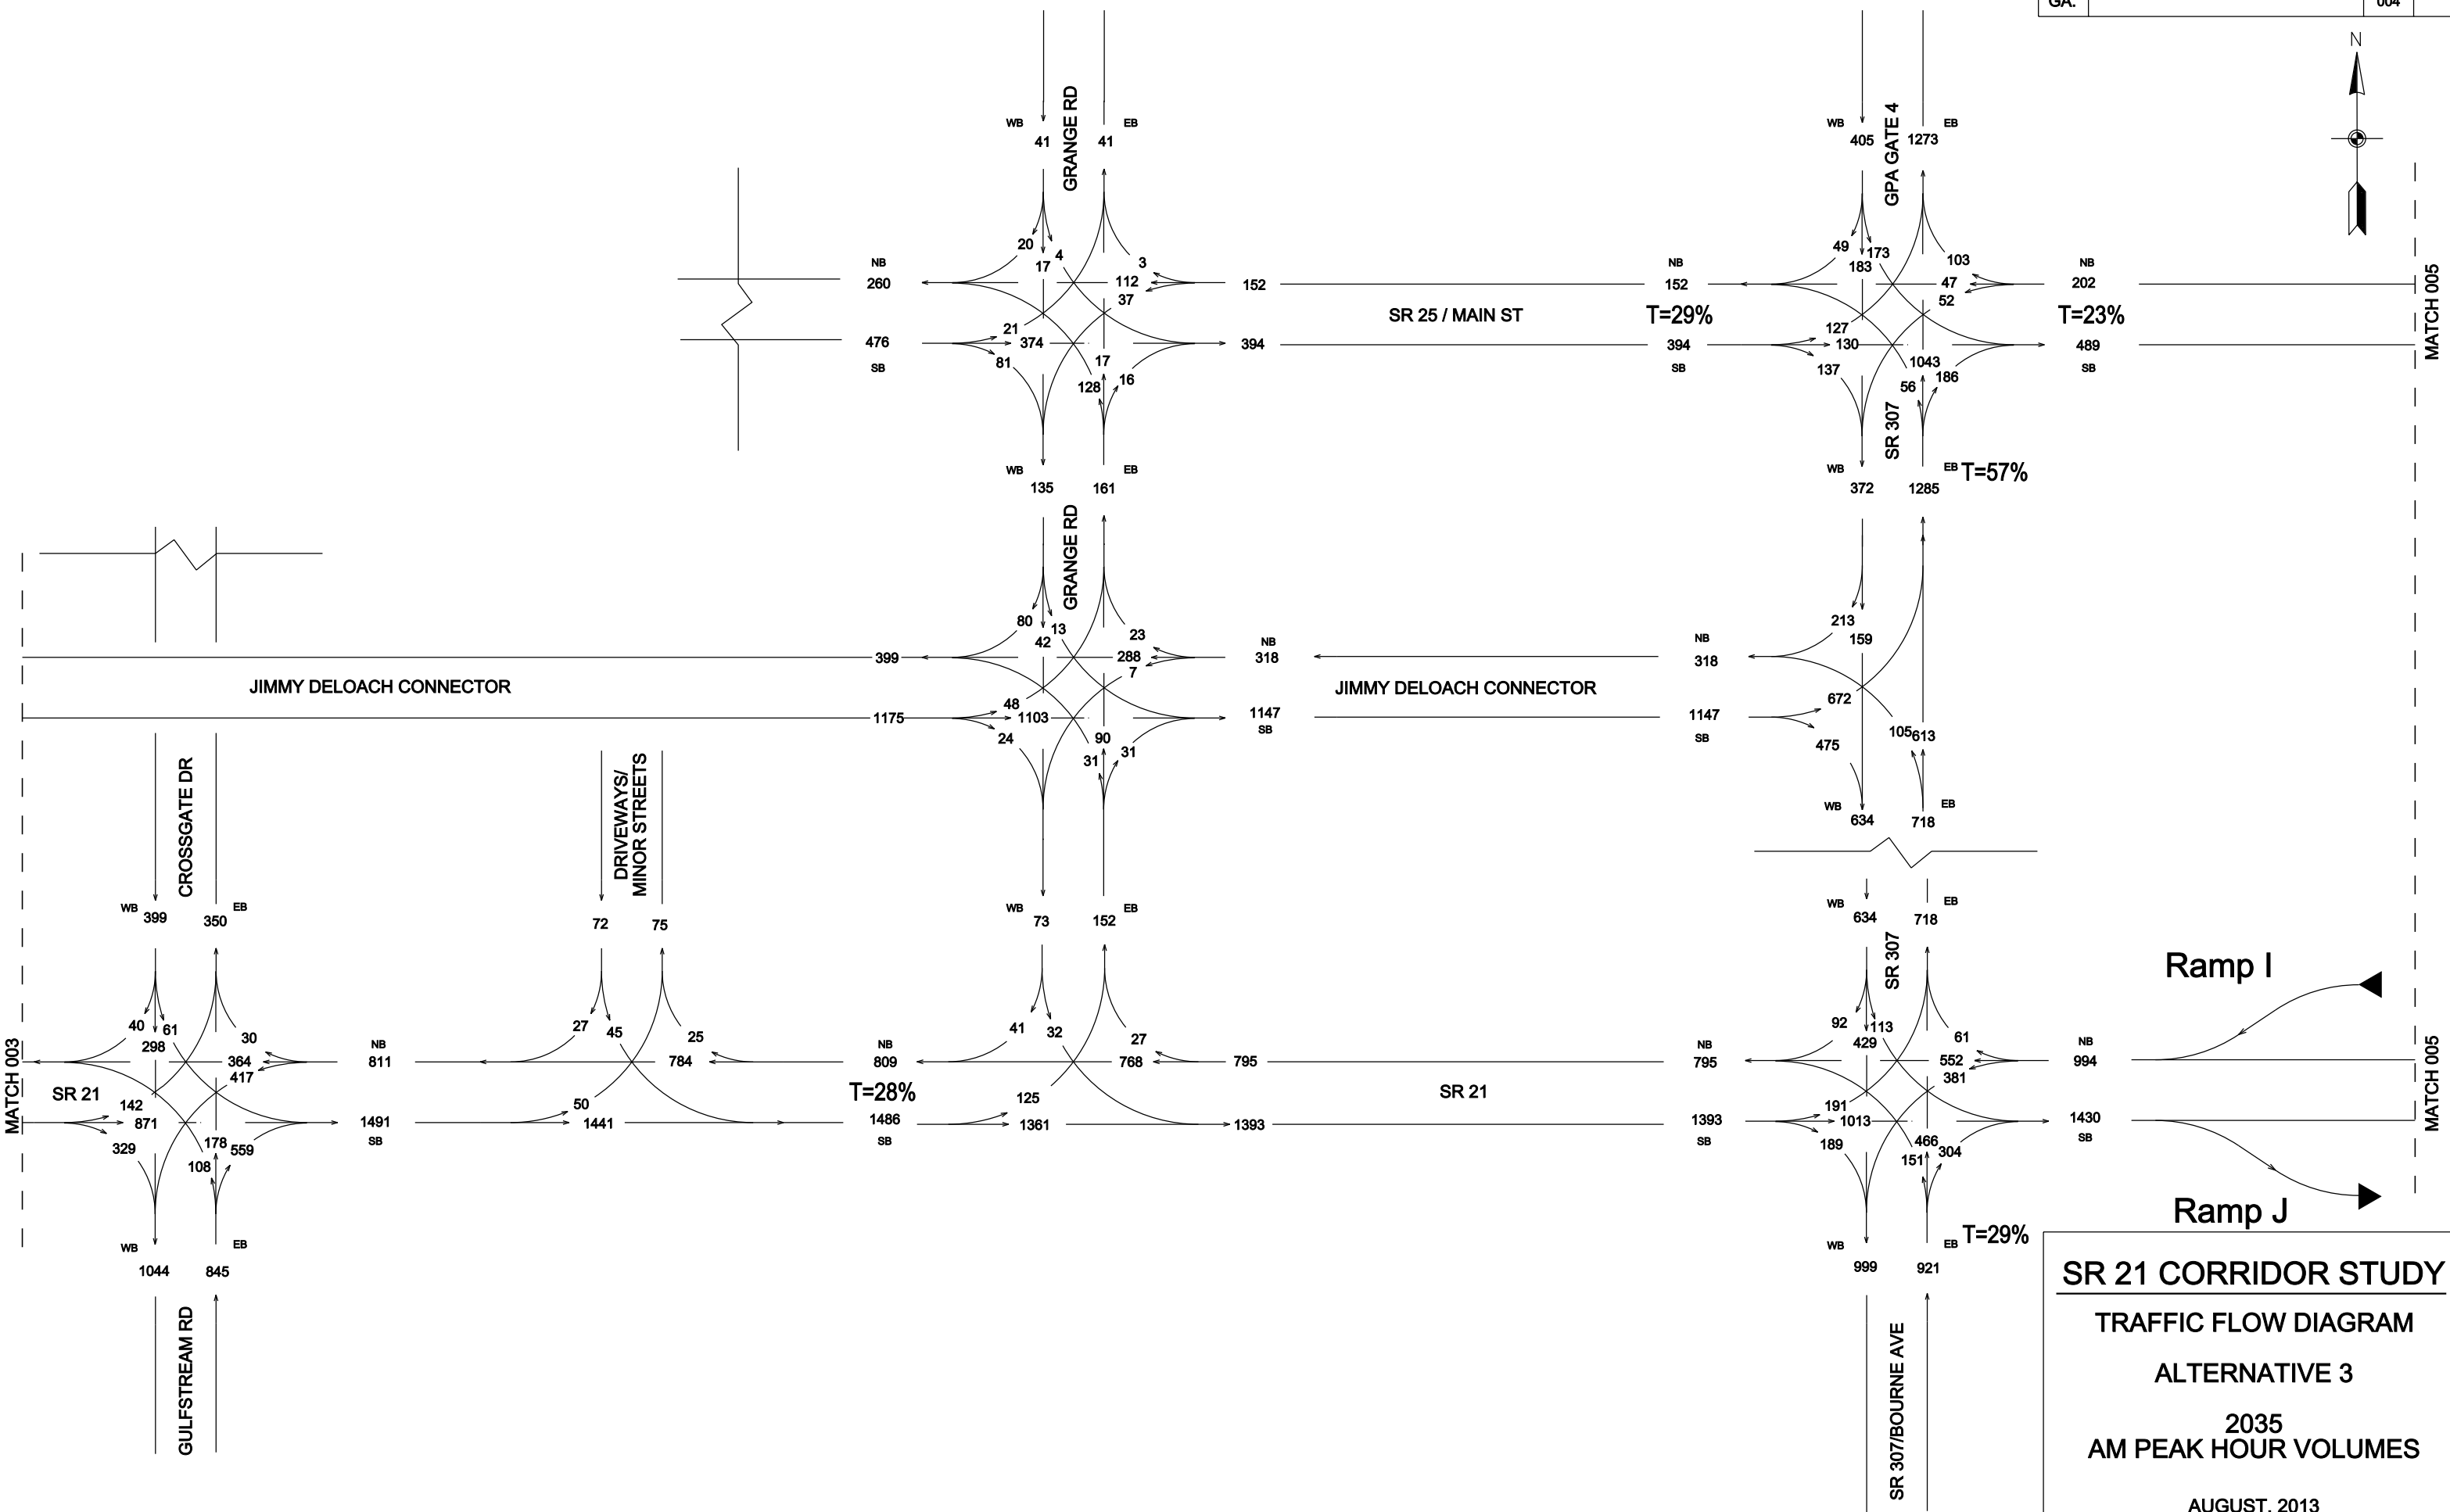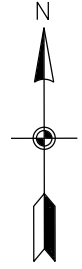

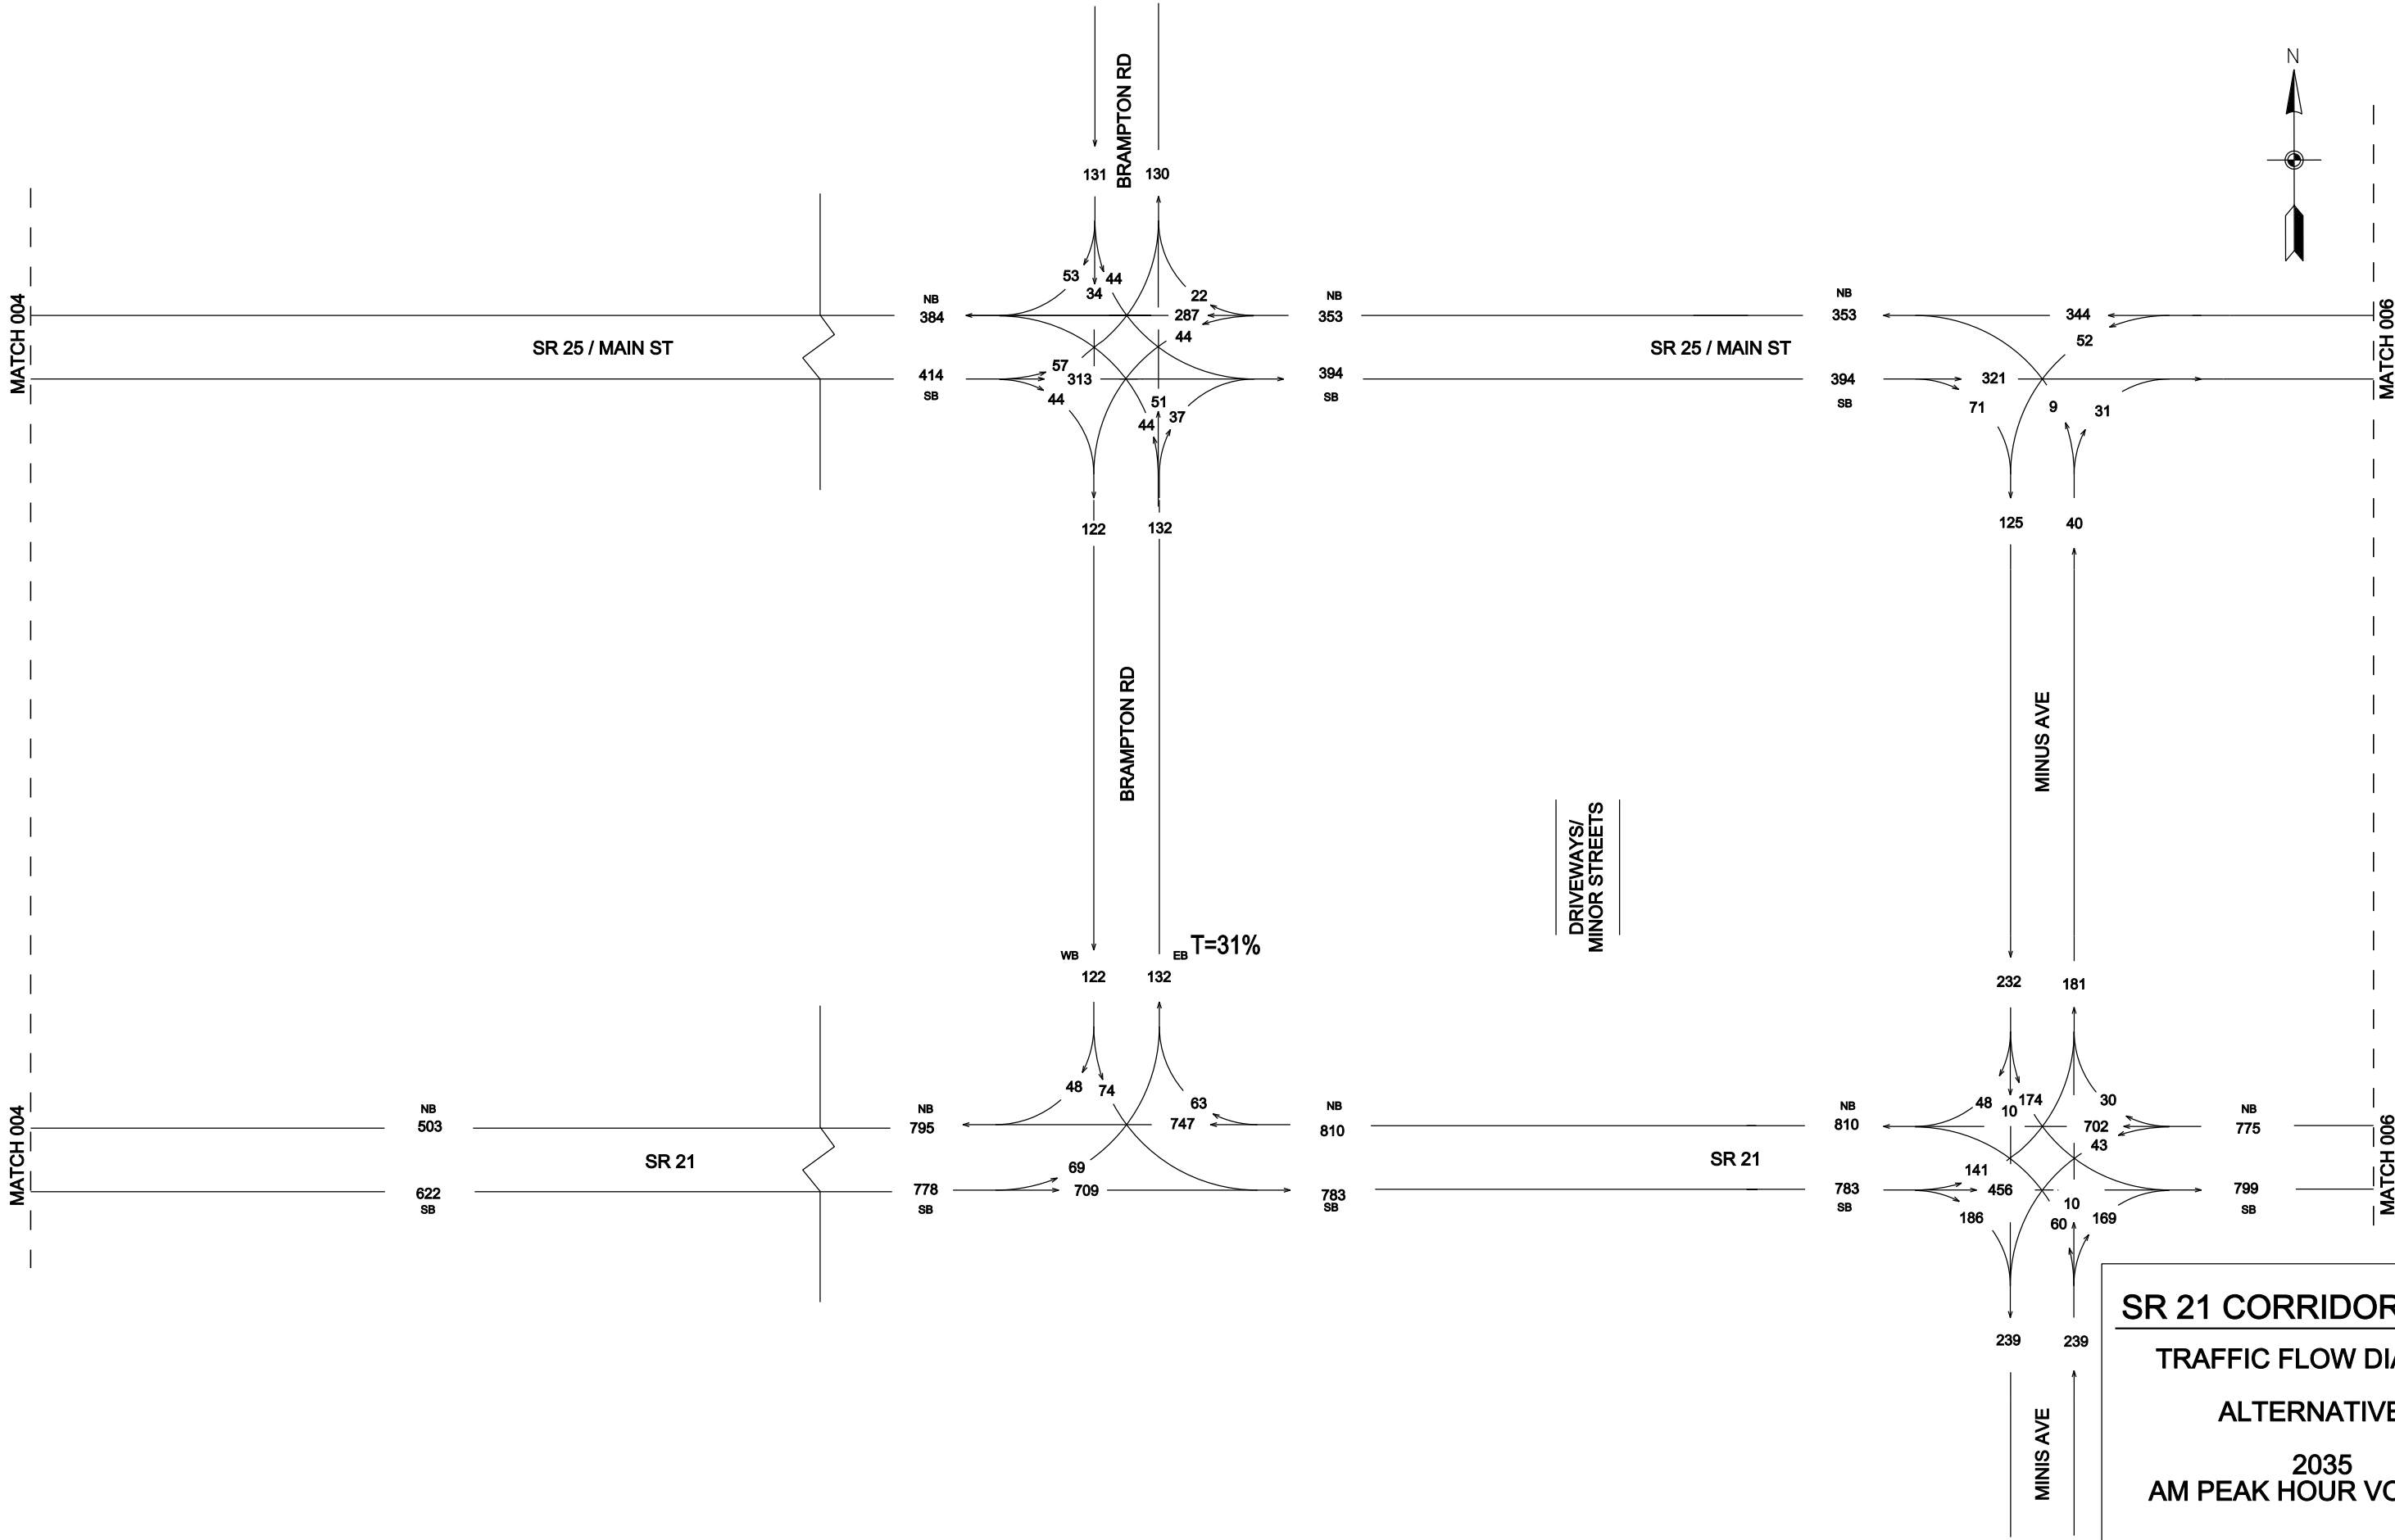



| STATE | PROJECT NUMBER | SHEET NO. | TOTAL SHEETS |
|-------|----------------|-----------|--------------|
| GA.   |                | 007       |              |

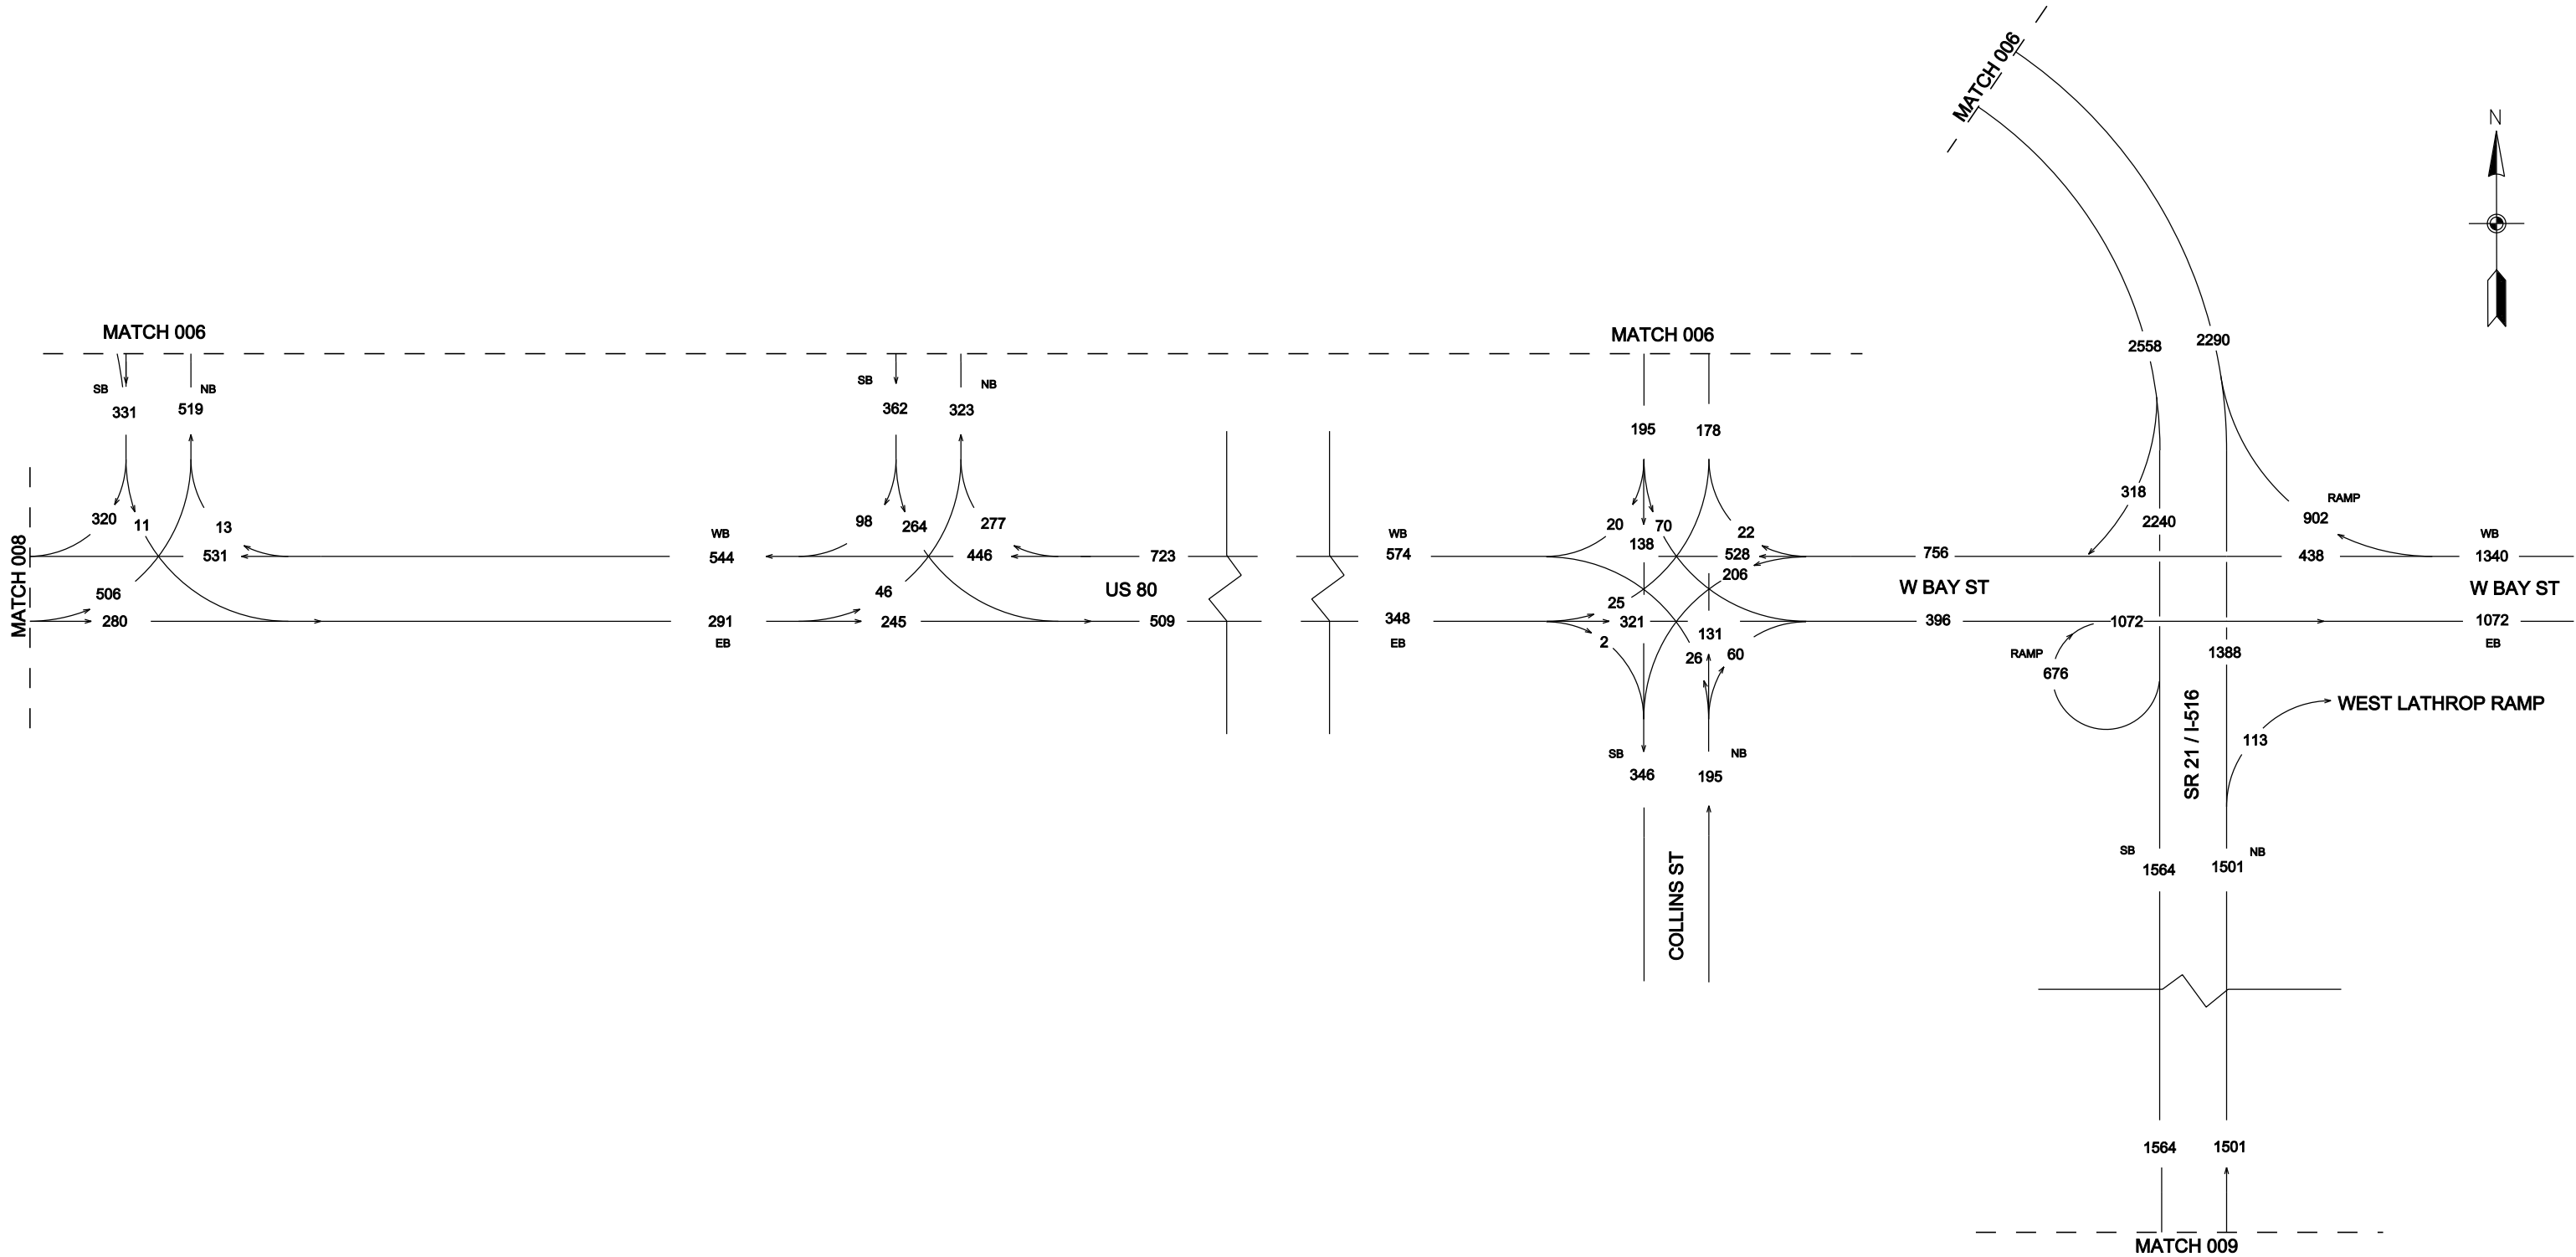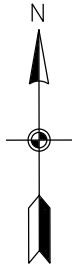

## SR 21 CORRIDOR STUDY

TRAFFIC FLOW DIAGRAM


ALTERNATIVE 3

2035  
AM PEAK HOUR VOLUMES

AUGUST, 2013





| STATE | PROJECT NUMBER | SHEET NO. | TOTAL SHEETS |
|-------|----------------|-----------|--------------|
| GA.   |                | 008       |              |

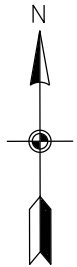

**SR 21 CORRIDOR STUDY**  
**TRAFFIC FLOW DIAGRAM**  
**ALTERNATIVE 3**  
**2035**  
**AM PEAK HOUR VOLUMES**  
**AUGUST, 2013**



| STATE | PROJECT NUMBER | SHEET NO. | TOTAL SHEETS |
|-------|----------------|-----------|--------------|
| GA.   |                | 009       |              |

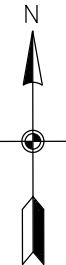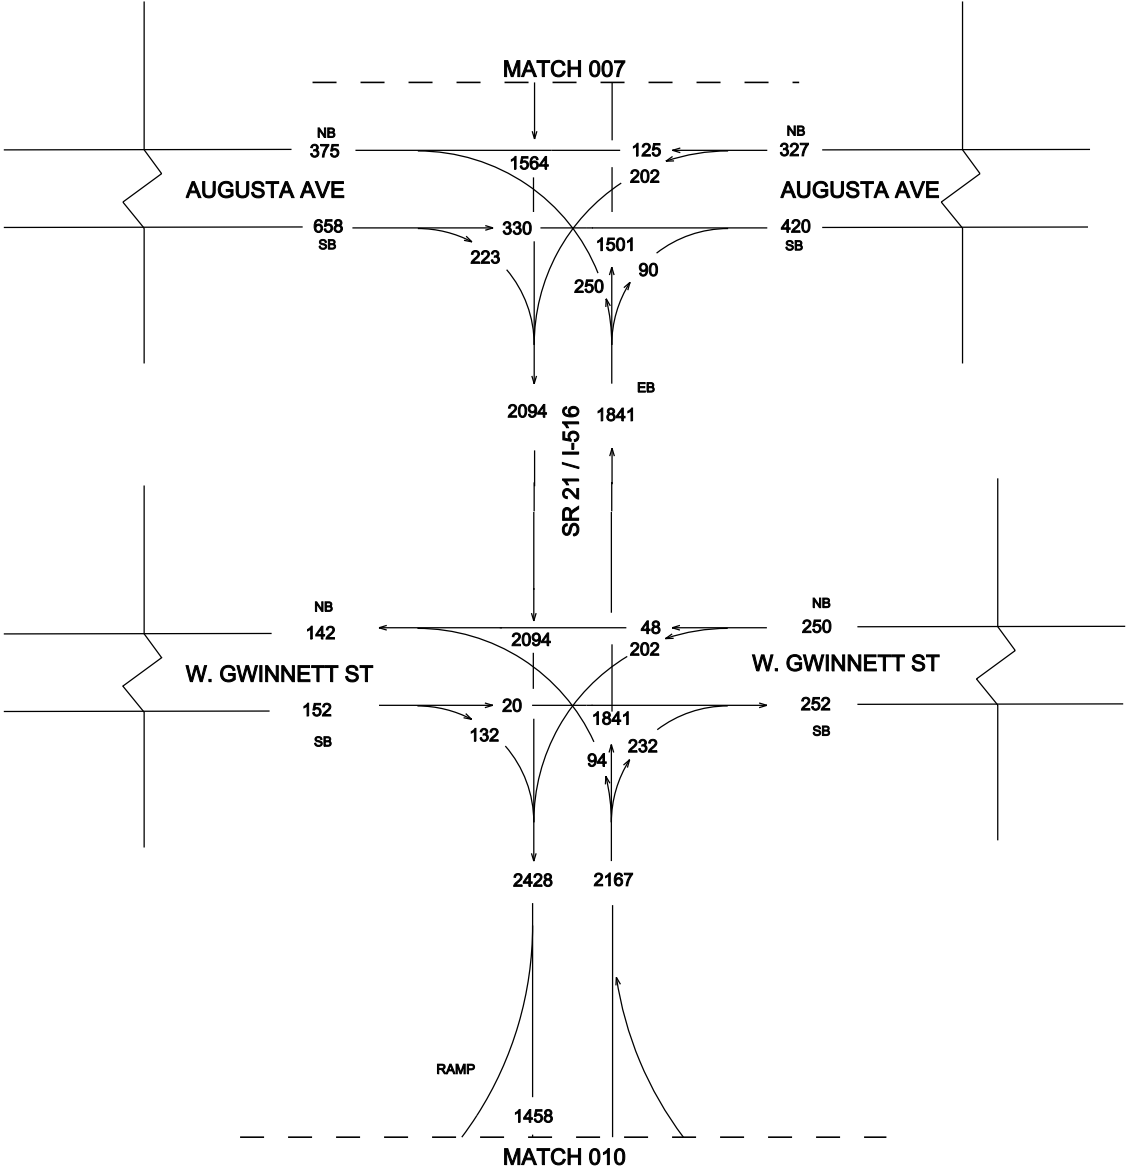

**SR 21 CORRIDOR STUDY**  
**TRAFFIC FLOW DIAGRAM**  
**ALTERNATIVE 3**  
**2035**  
**AM PEAK HOUR VOLUMES**  
**AUGUST, 2013**





| STATE | PROJECT NUMBER | SHEET NO. | TOTAL SHEETS |
|-------|----------------|-----------|--------------|
| GA.   |                | 010       |              |

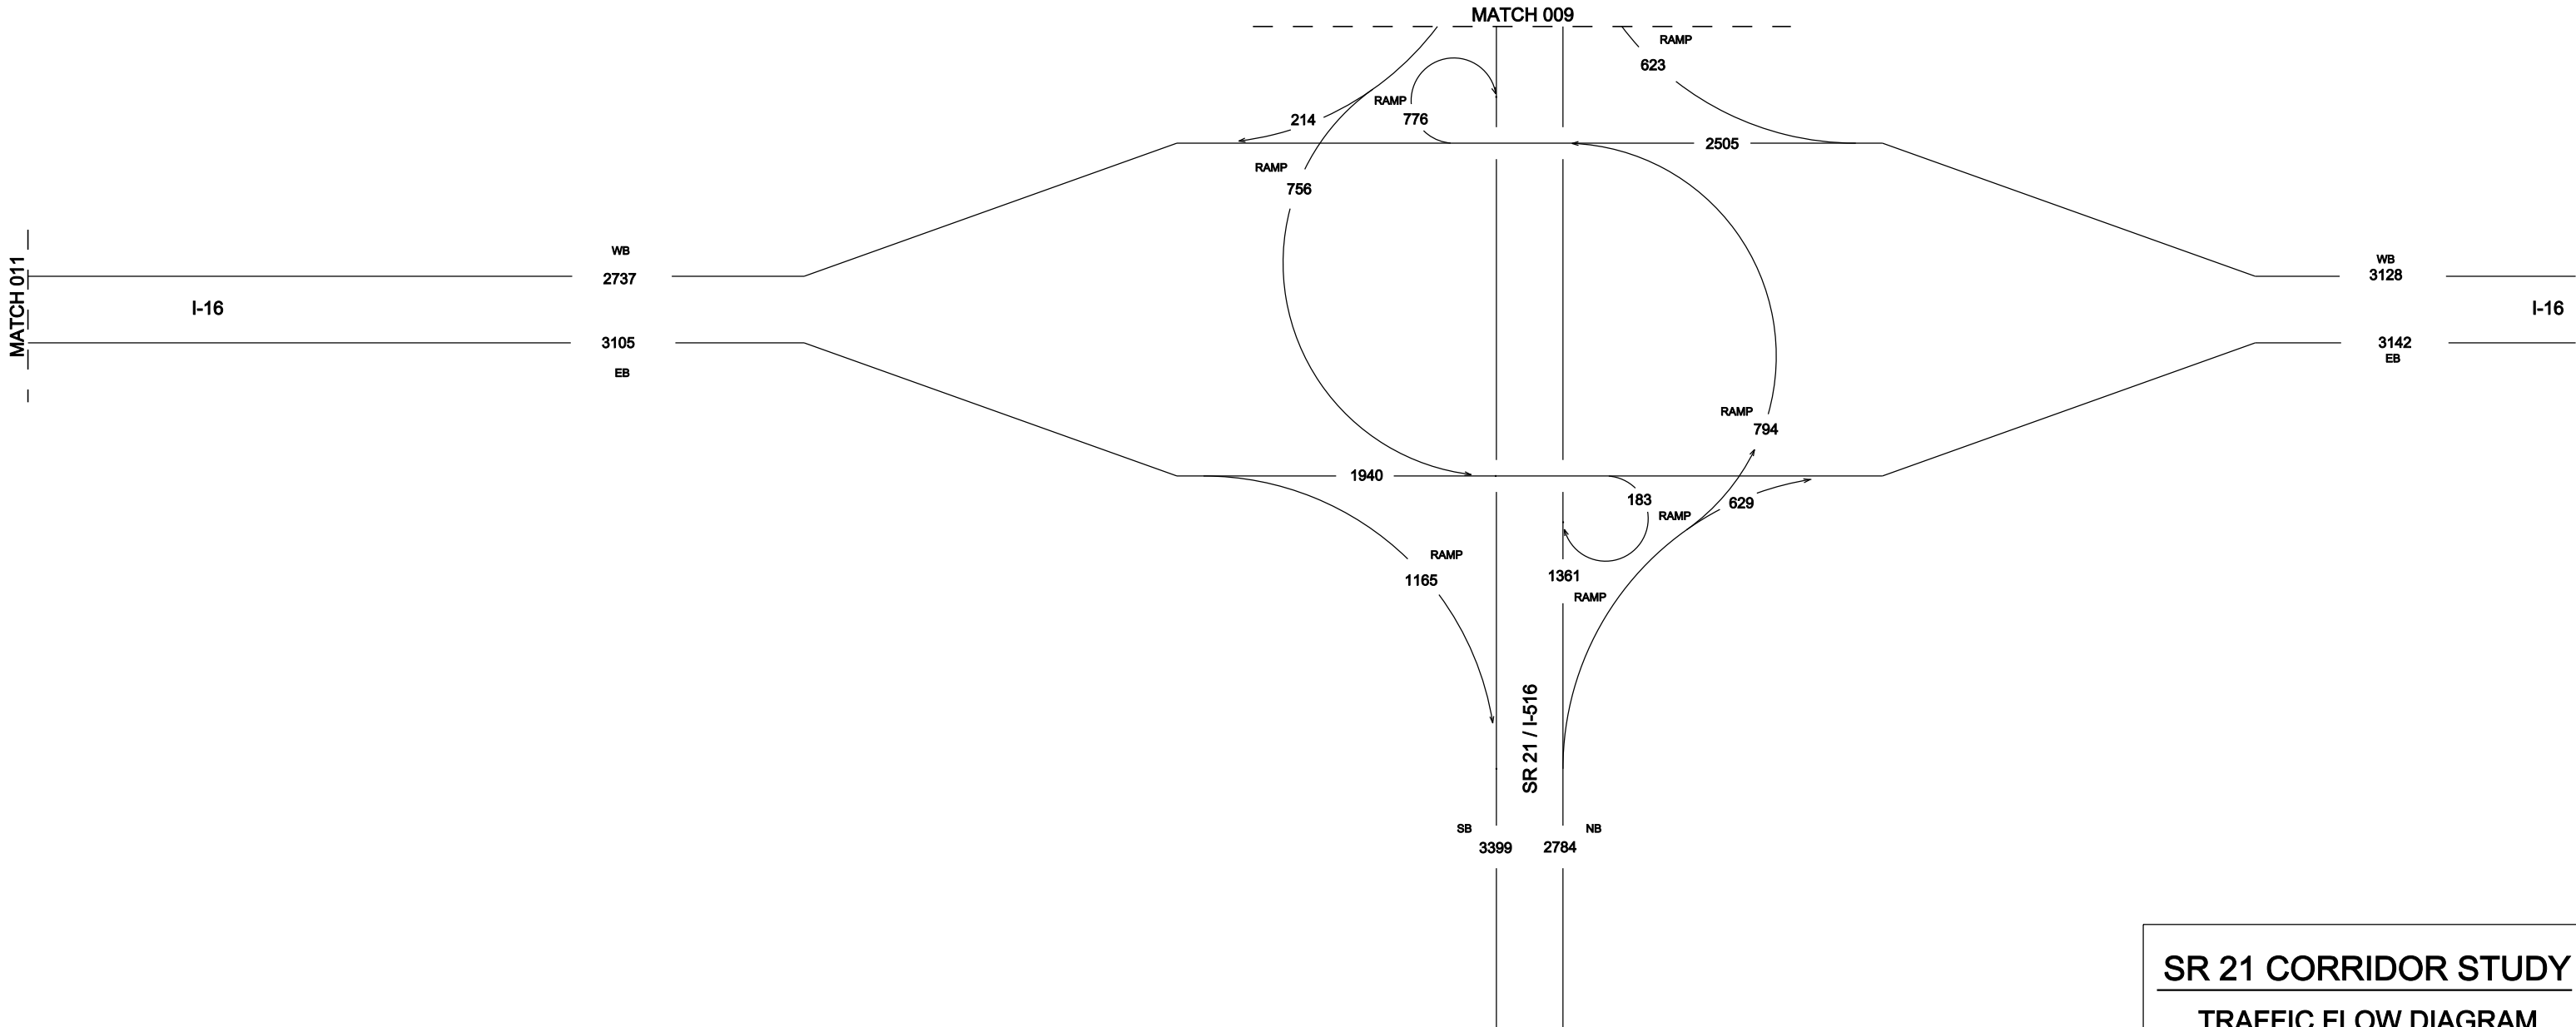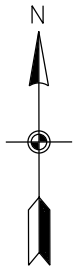

**SR 21 CORRIDOR STUDY**  
**TRAFFIC FLOW DIAGRAM**  
**ALTERNATIVE 3**  
**2035**  
**AM PEAK HOUR VOLUMES**  
**AUGUST, 2013**

| STATE | PROJECT NUMBER | SHEET NO. | TOTAL SHEETS |
|-------|----------------|-----------|--------------|
| GA.   |                | 011       |              |

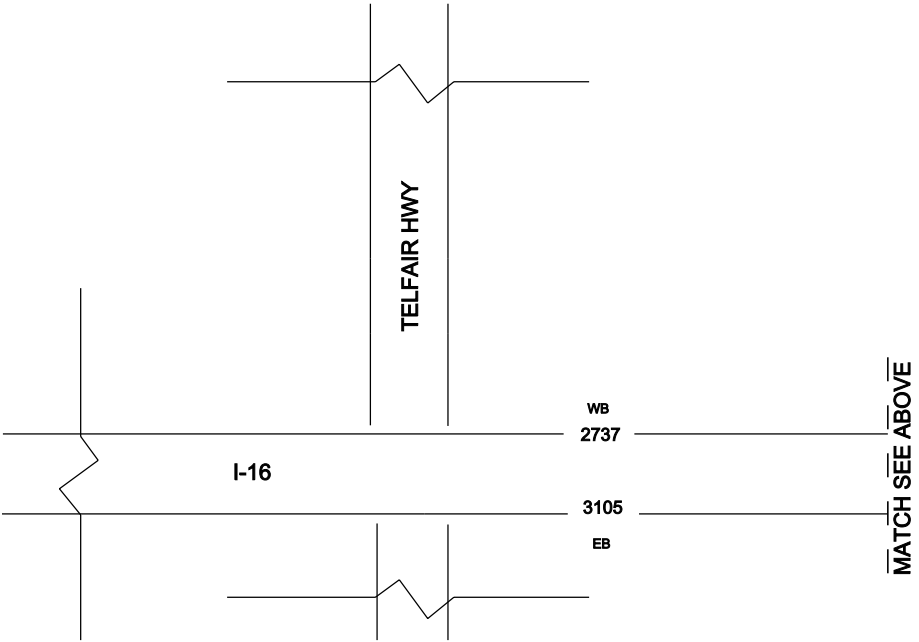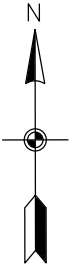

**SR 21 CORRIDOR STUDY**


**TRAFFIC FLOW DIAGRAM**

**ALTERNATIVE 3**

**2035  
AM PEAK HOUR VOLUMES**




**AUGUST, 2013**

|       |                |           |              |
|-------|----------------|-----------|--------------|
| STATE | PROJECT NUMBER | SHEET NO. | TOTAL SHEETS |
| GA.   |                | 012       |              |

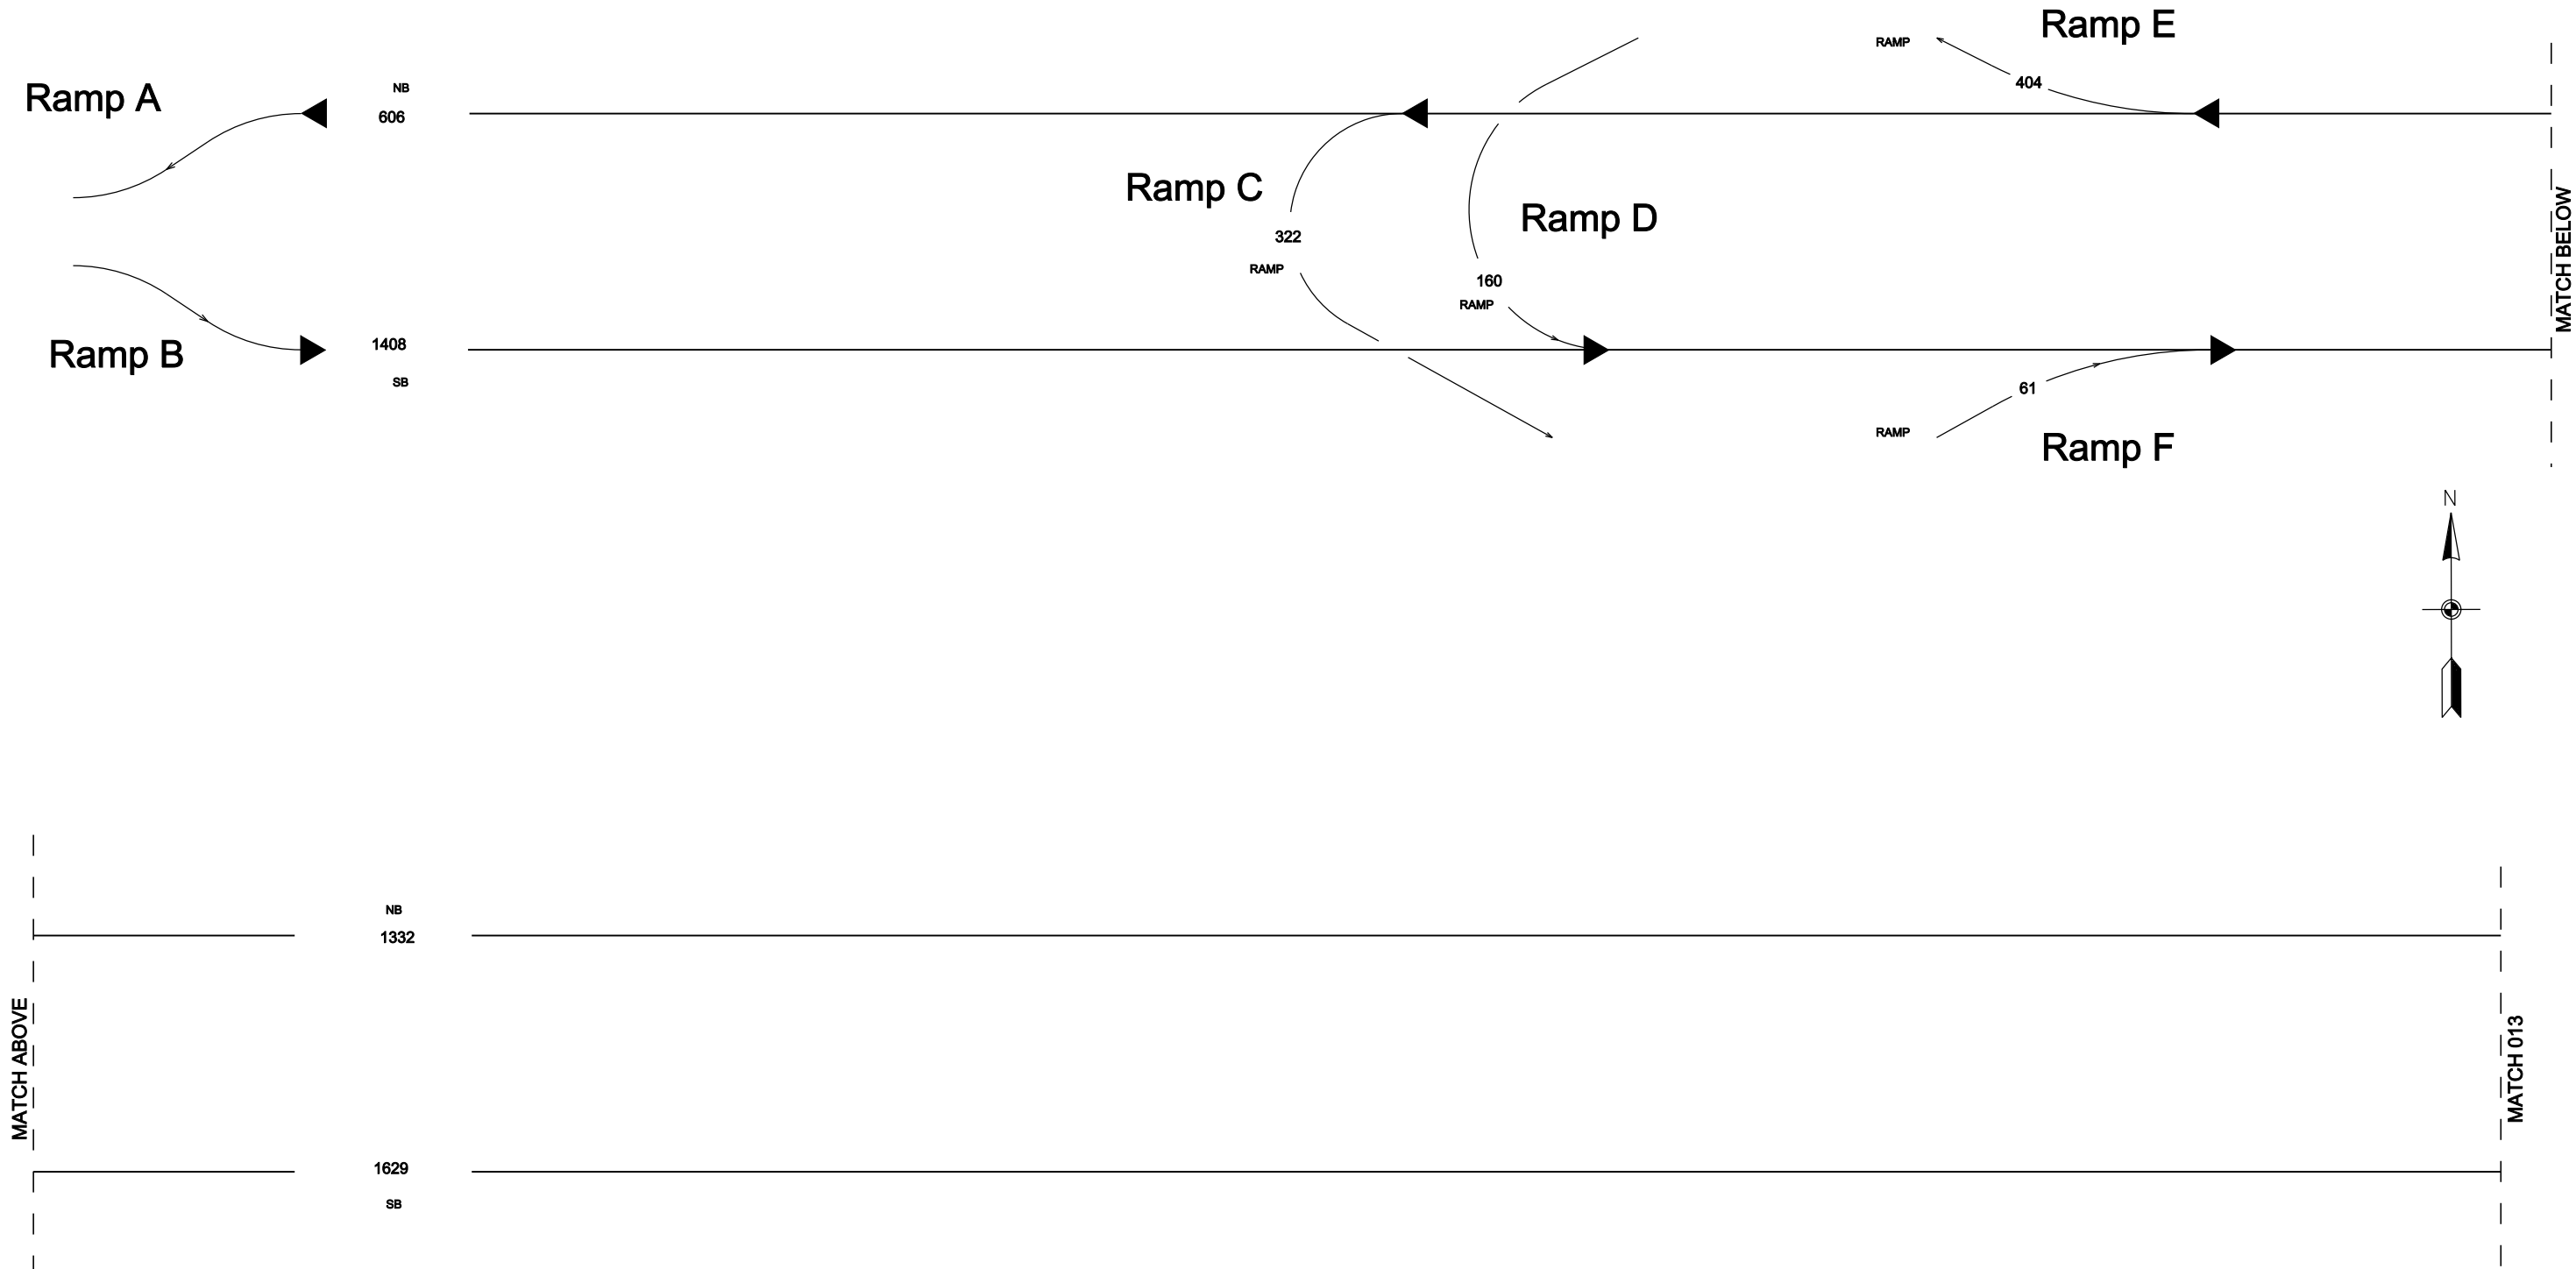




**SR 21 CORRIDOR STUDY**  
**TRAFFIC FLOW DIAGRAM**  
**ALTERNATIVE 3**  
**2035**  
**AM PEAK HOUR VOLUMES**  
**AUGUST, 2013**

| STATE | PROJECT NUMBER | SHEET NO. | TOTAL SHEETS |
|-------|----------------|-----------|--------------|
| GA.   |                | 013       |              |

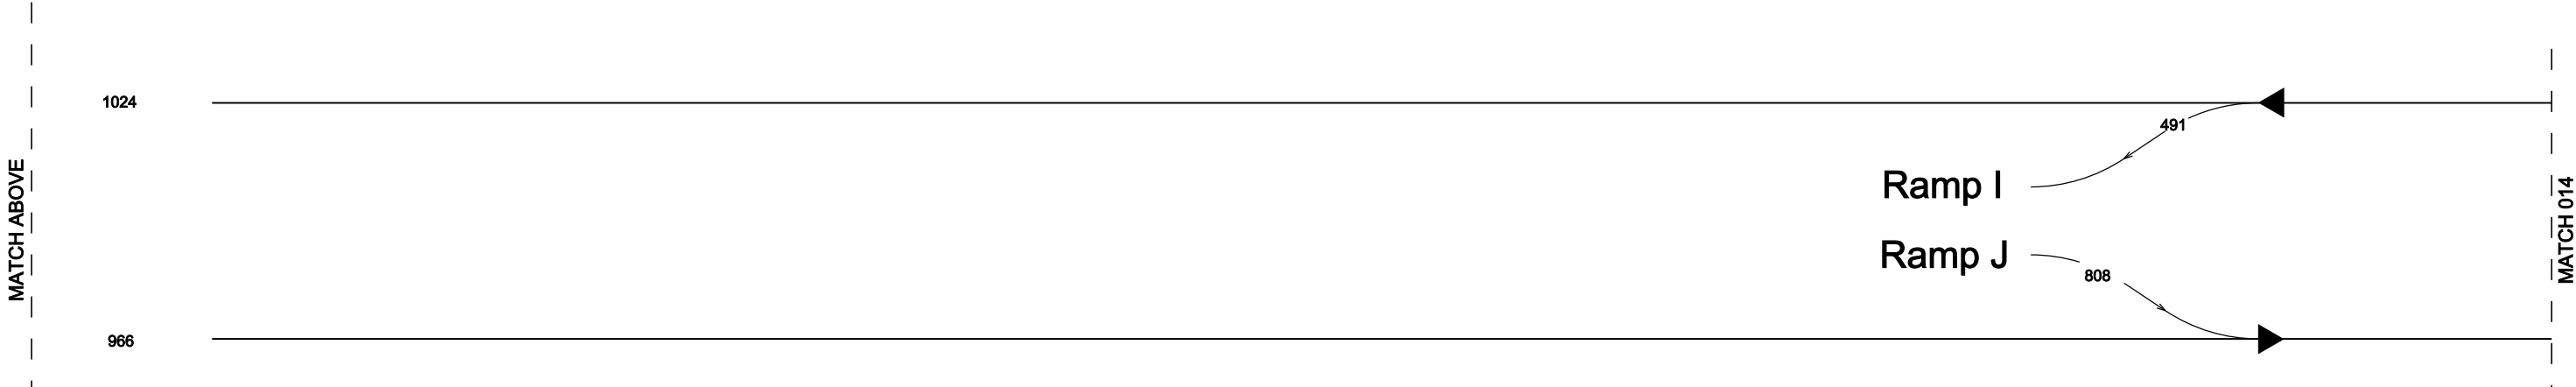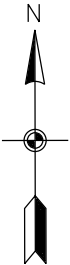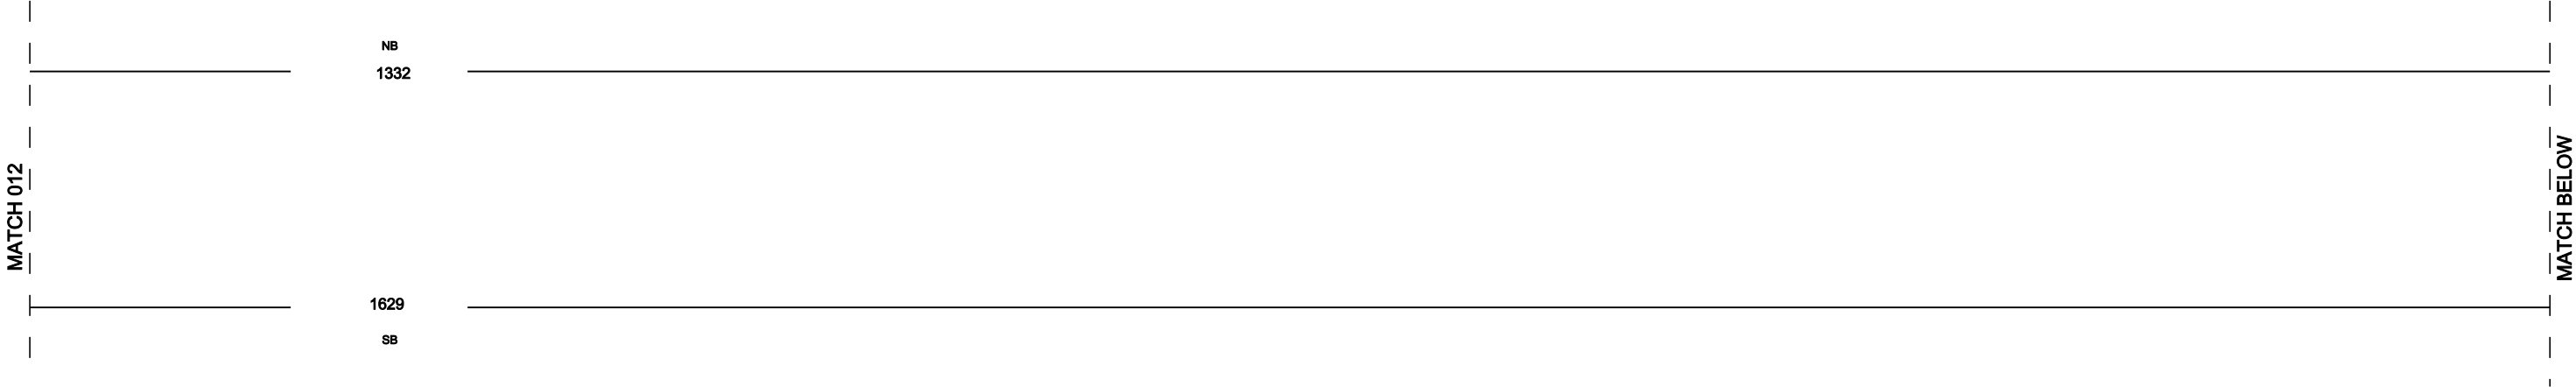



**SR 21 CORRIDOR STUDY**  
**TRAFFIC FLOW DIAGRAM**  
**ALTERNATIVE 3**  
**2035**  
**AM PEAK HOUR VOLUMES**  
**AUGUST, 2013**

| STATE | PROJECT NUMBER | SHEET NO. | TOTAL SHEETS |
|-------|----------------|-----------|--------------|
| GA.   |                | 014       |              |

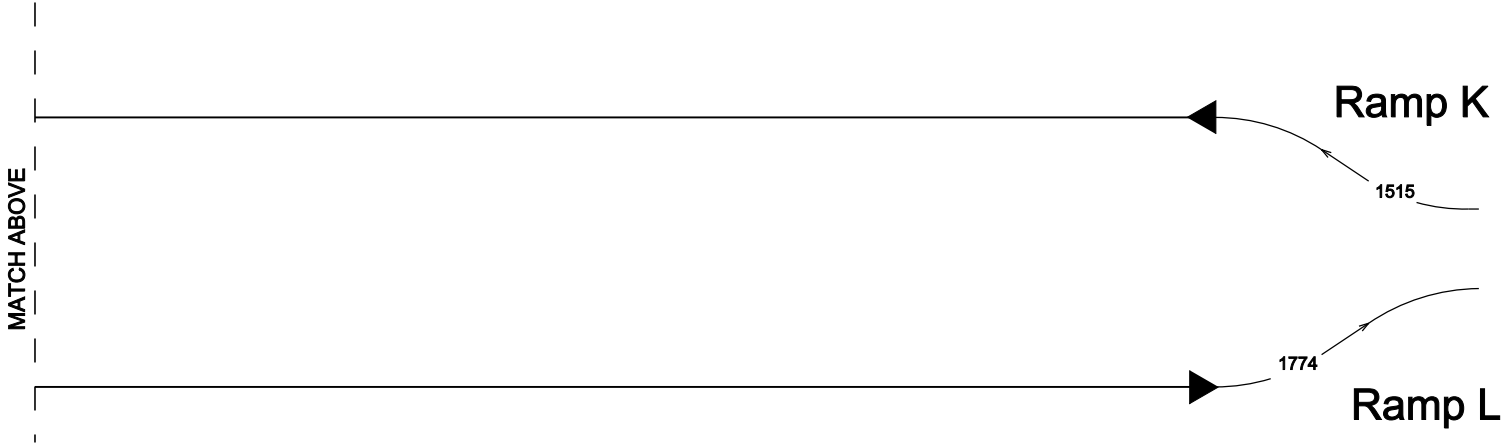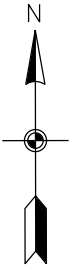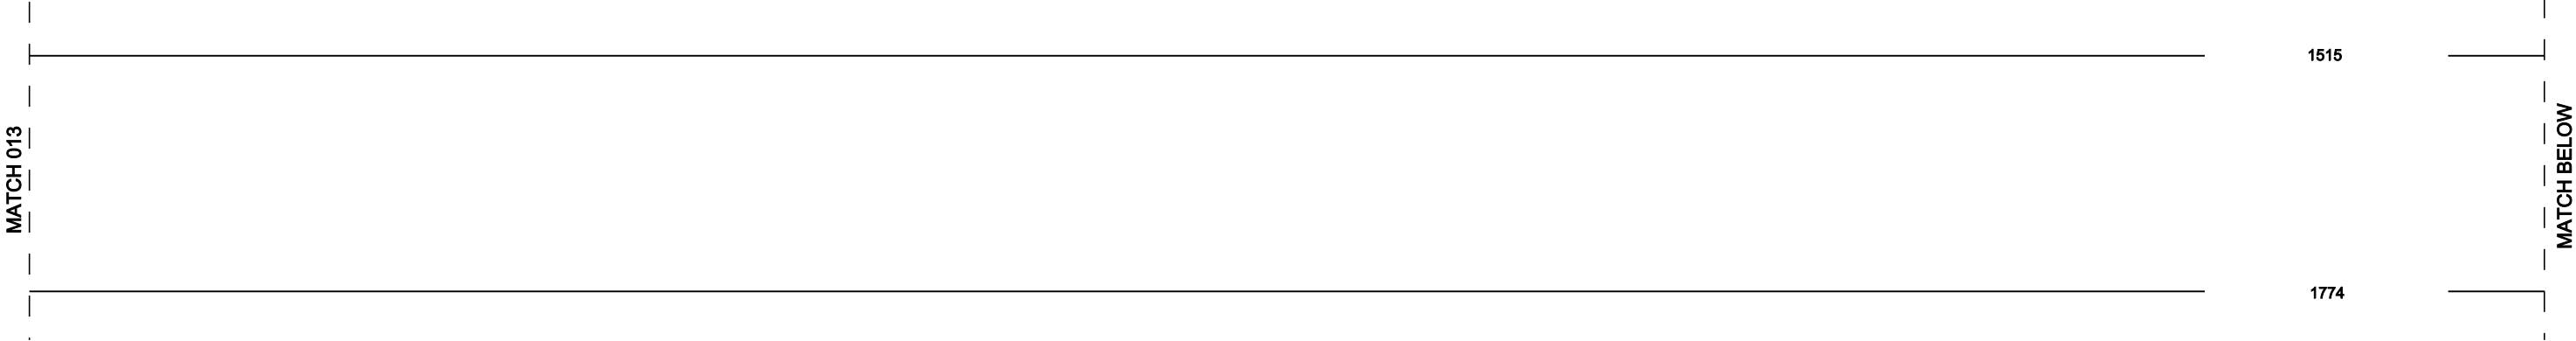

21 / I-516



**SR 21 CORRIDOR STUDY**  
**TRAFFIC FLOW DIAGRAM**  
**ALTERNATIVE 3**  
**2035**  
**AM PEAK HOUR VOLUMES**  
**AUGUST, 2013**

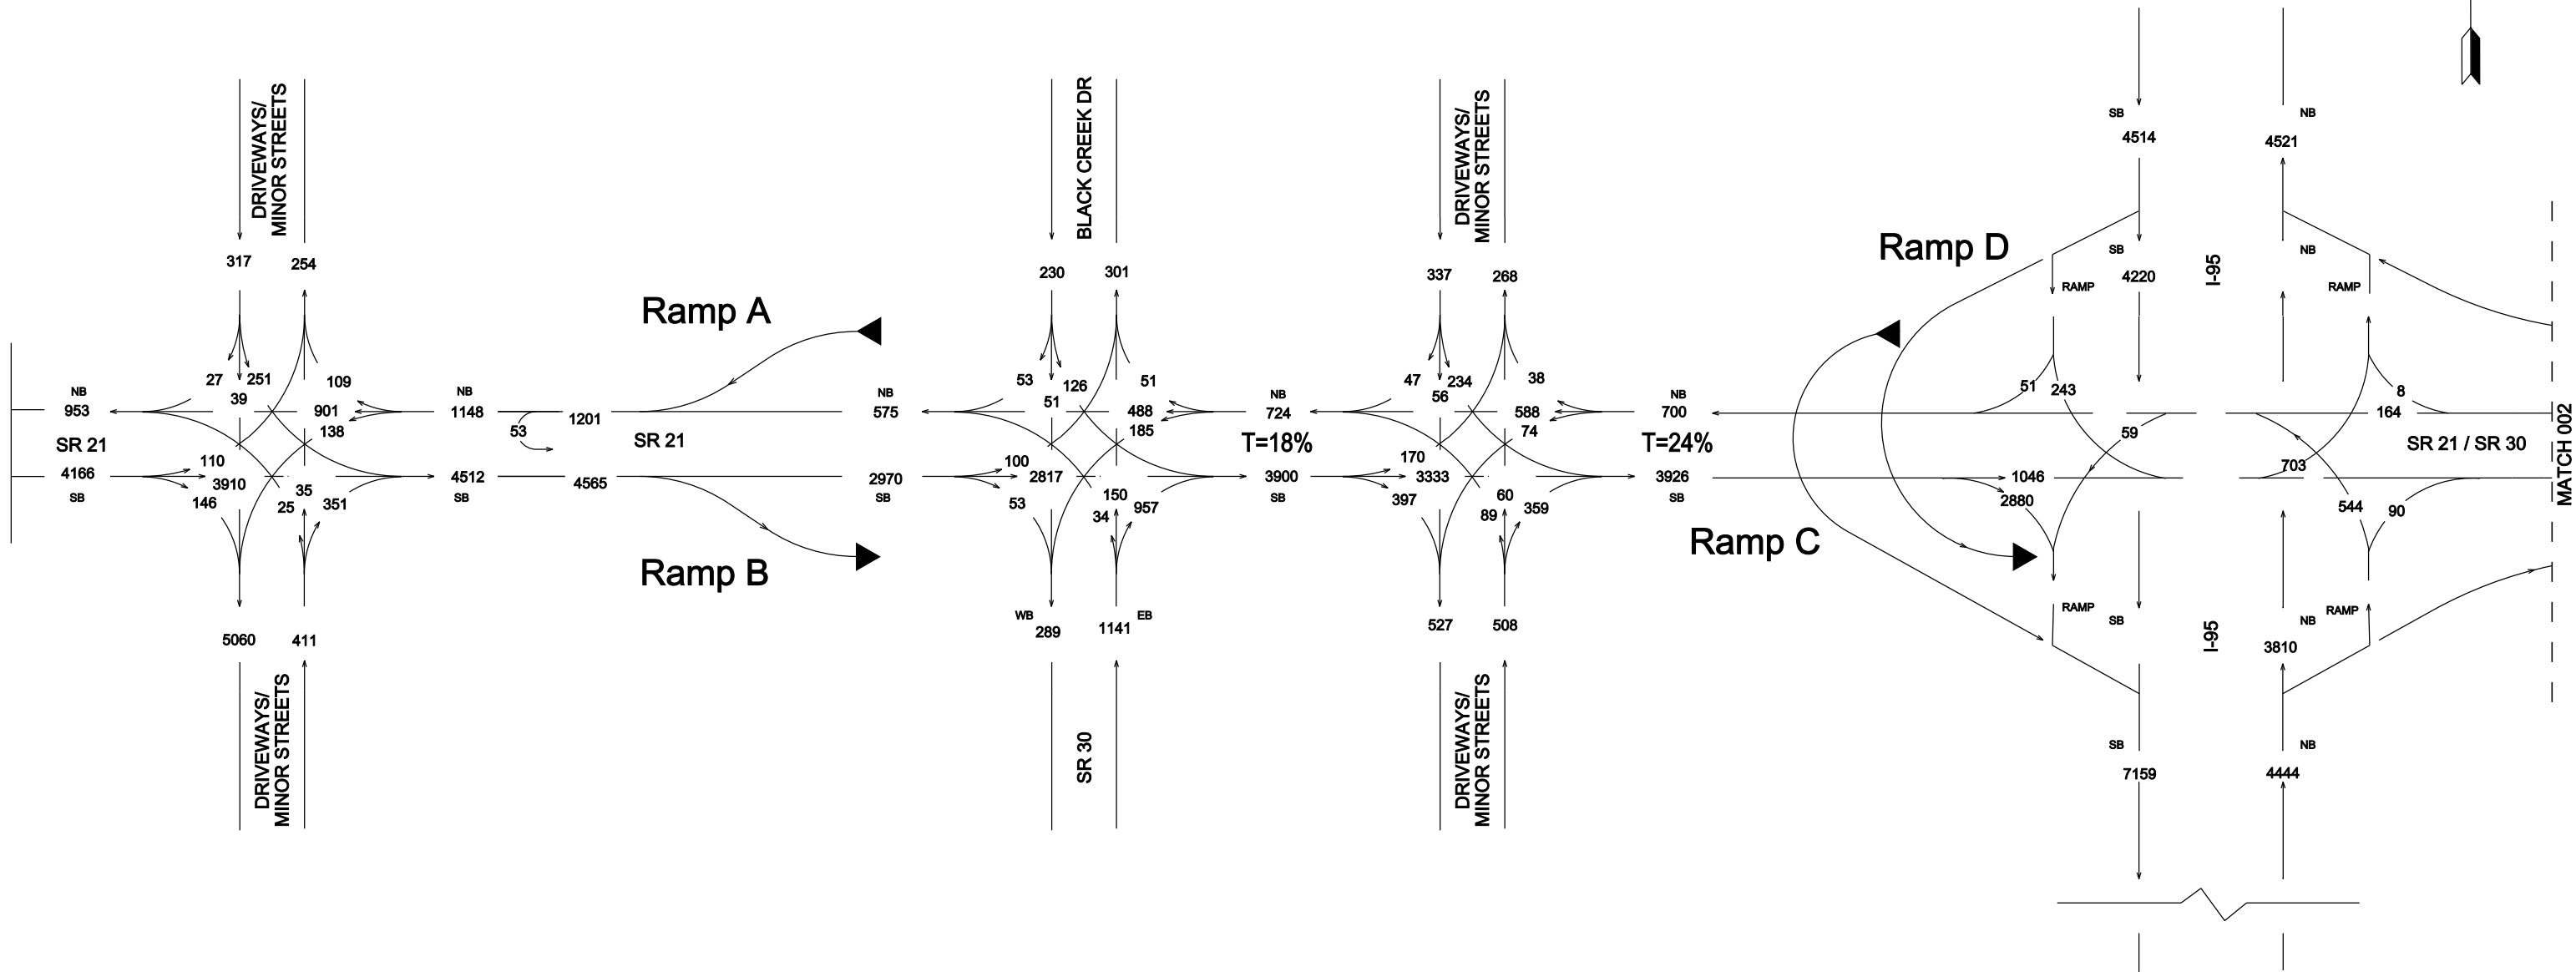
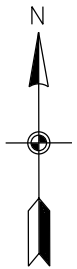


**SR 21 CORRIDOR STUDY**  
**TRAFFIC FLOW DIAGRAM**  
**ALTERNATIVE 10**  
**2035**  
**AM PEAK HOUR VOLUMES**  
**AUGUST, 2013**





| STATE | PROJECT NUMBER | SHEET NO. | TOTAL SHEETS |
|-------|----------------|-----------|--------------|
| GA.   |                | 002       |              |

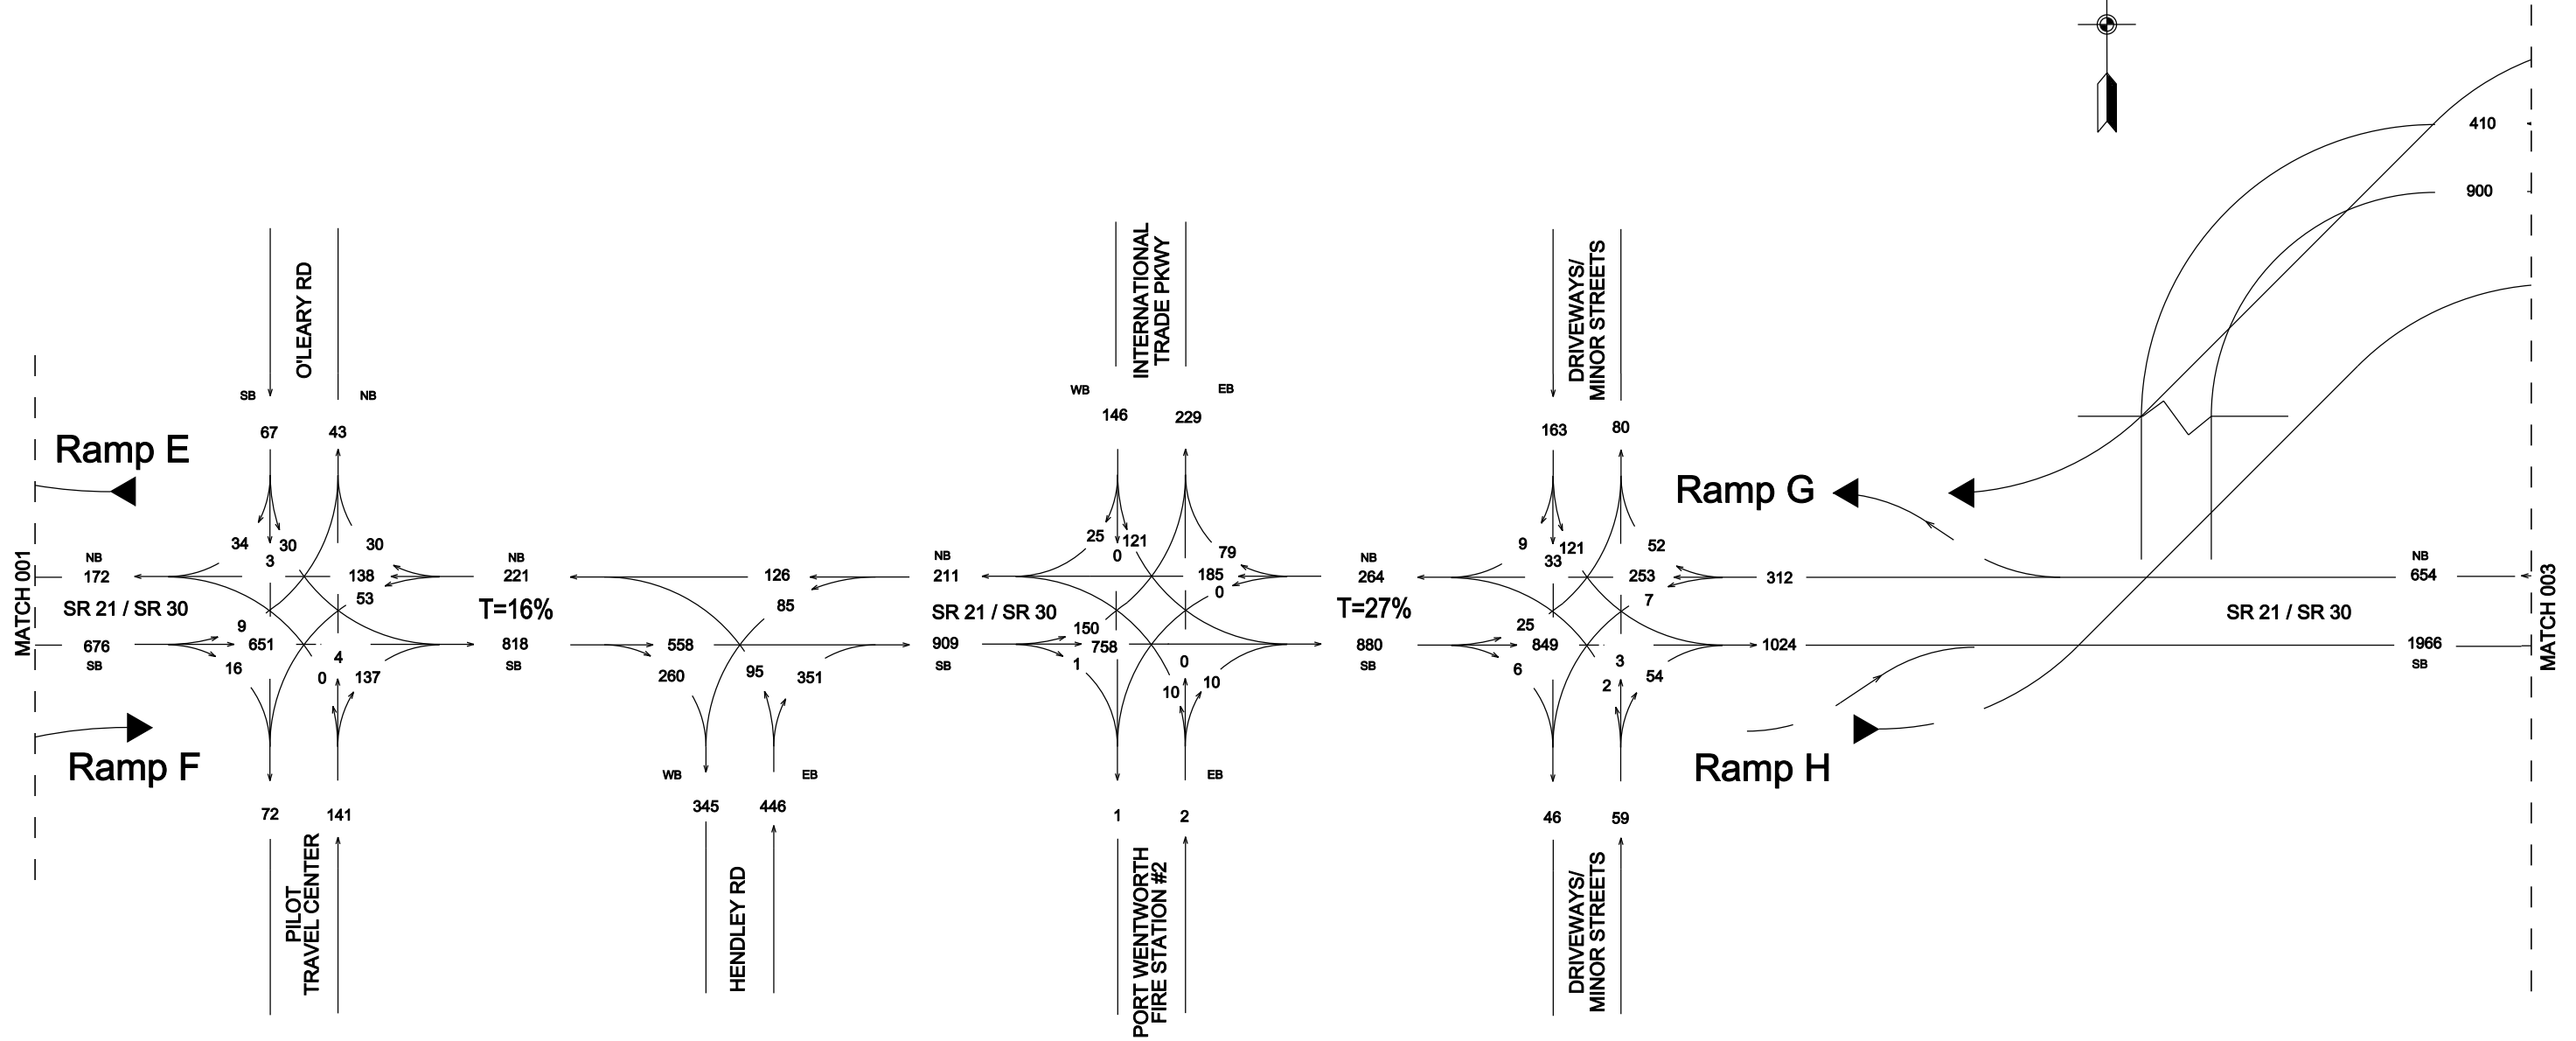
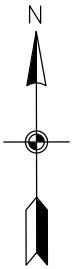


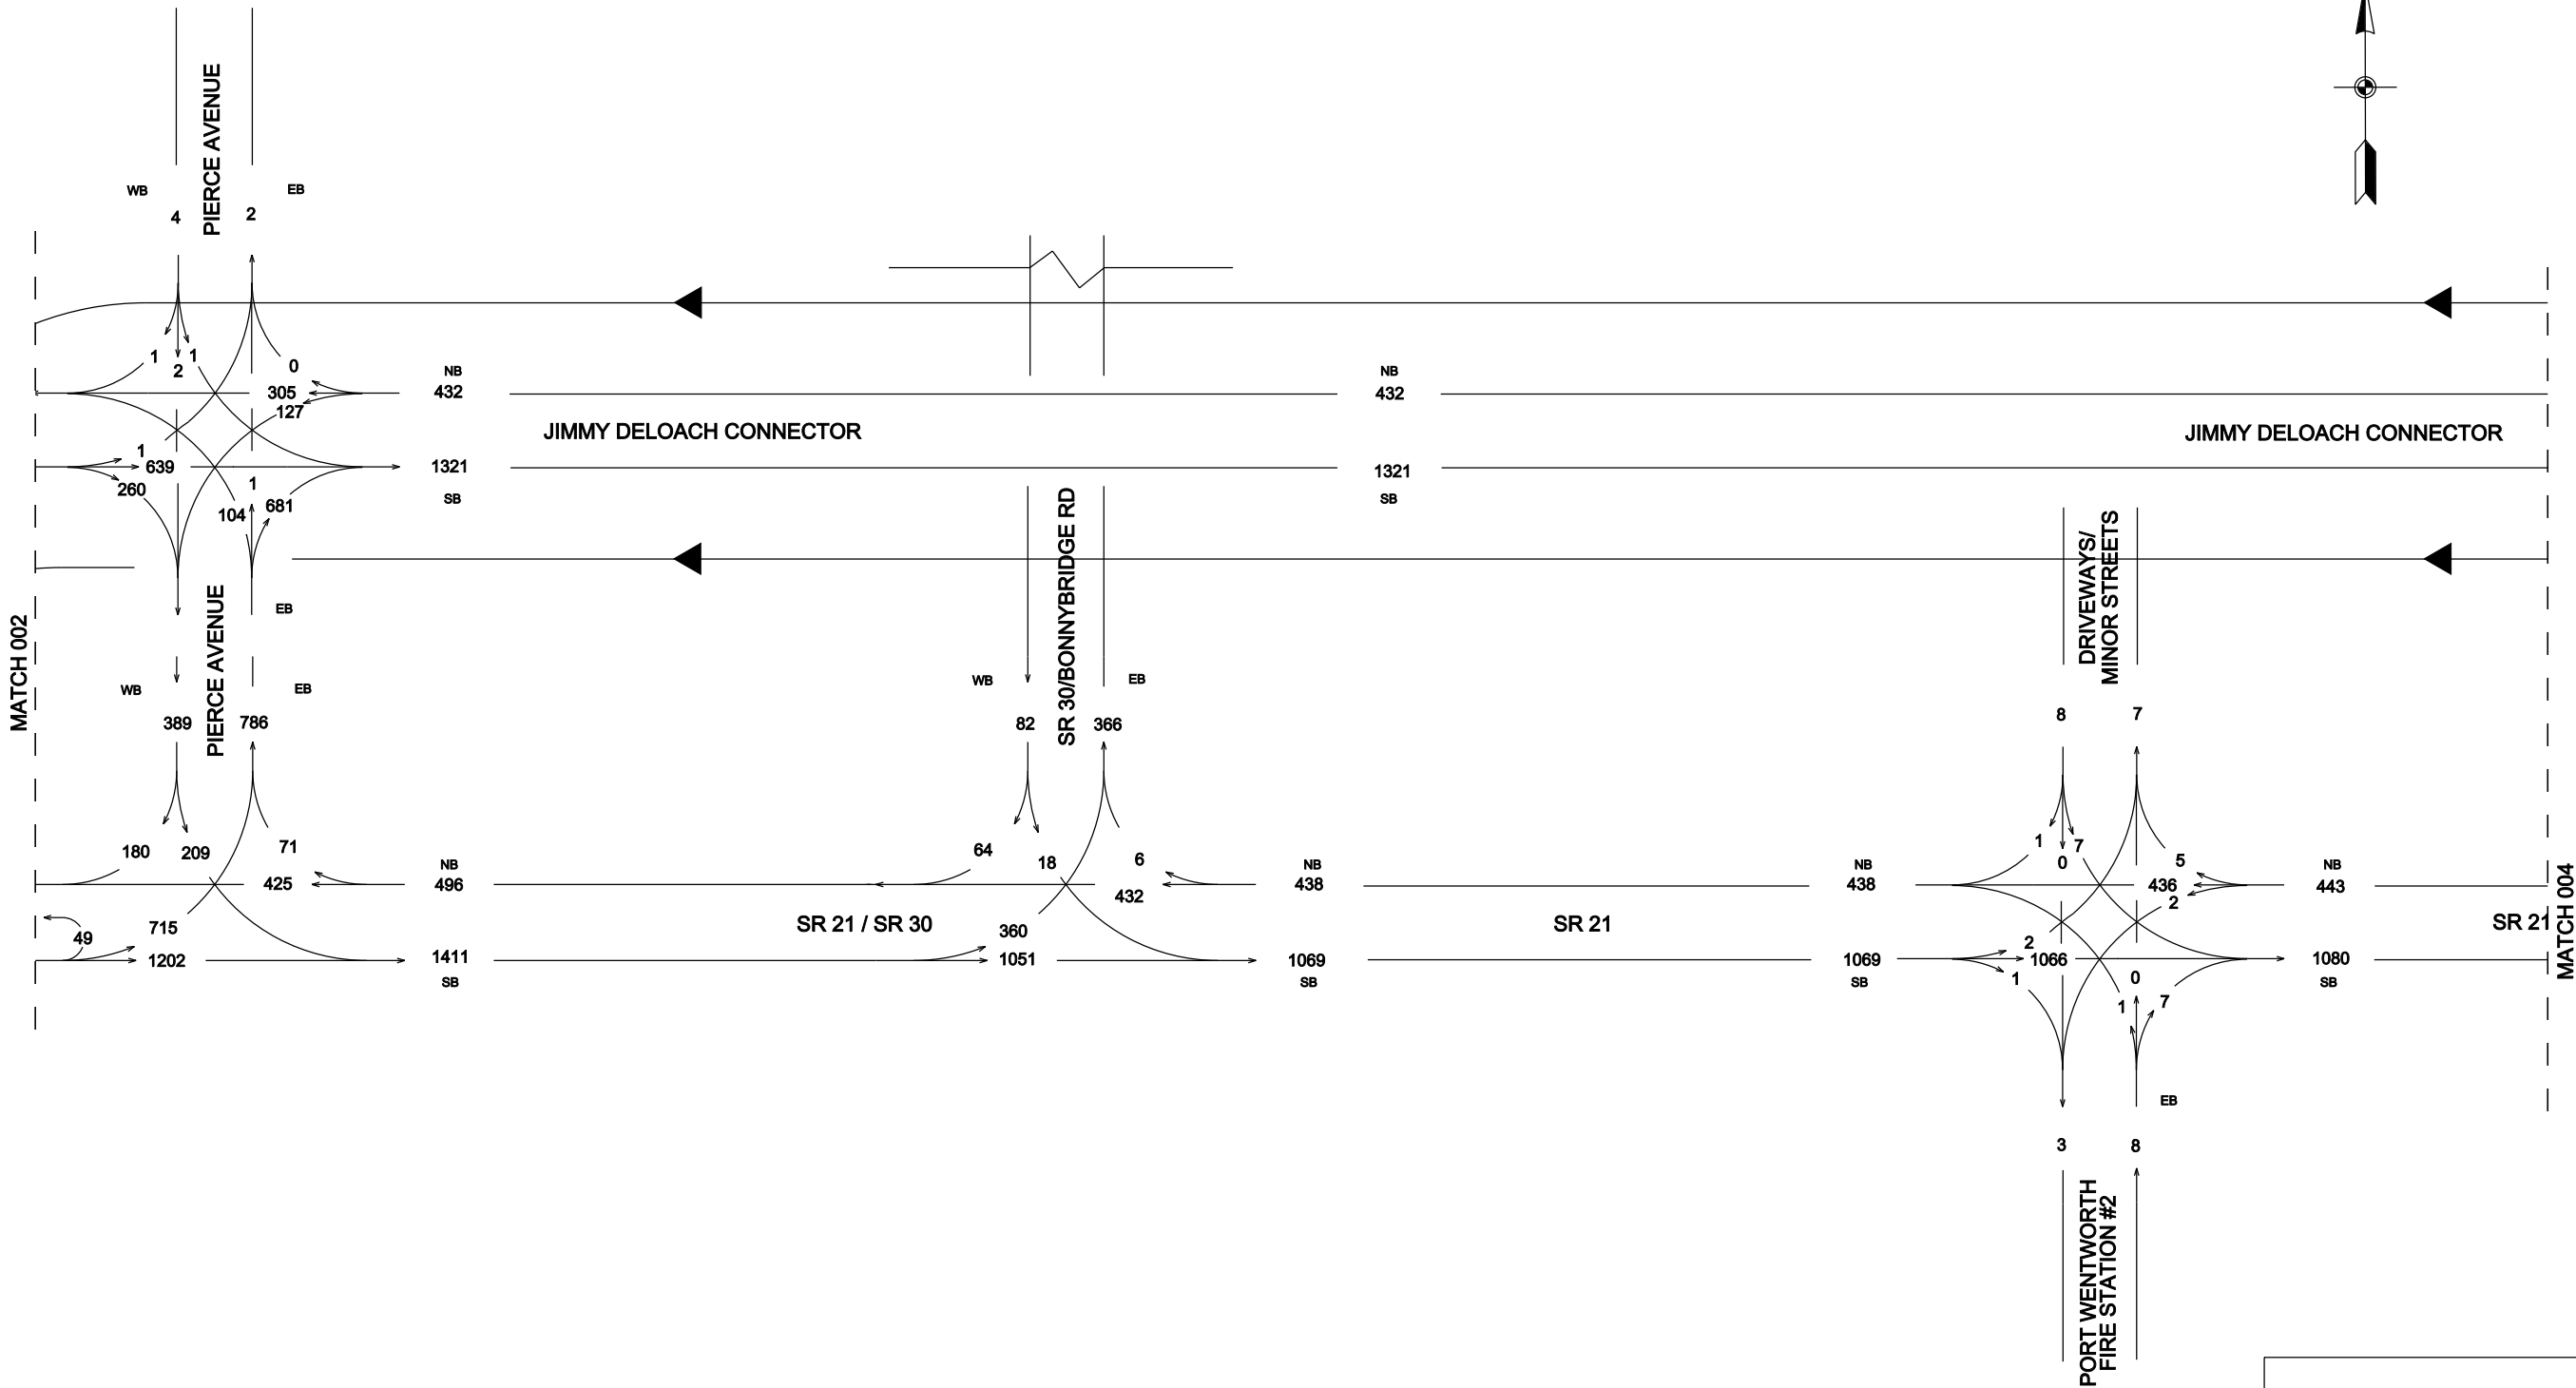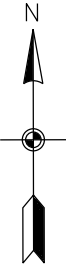




|       |                |           |              |
|-------|----------------|-----------|--------------|
| STATE | PROJECT NUMBER | SHEET NO. | TOTAL SHEETS |
| GA.   |                | 004       |              |

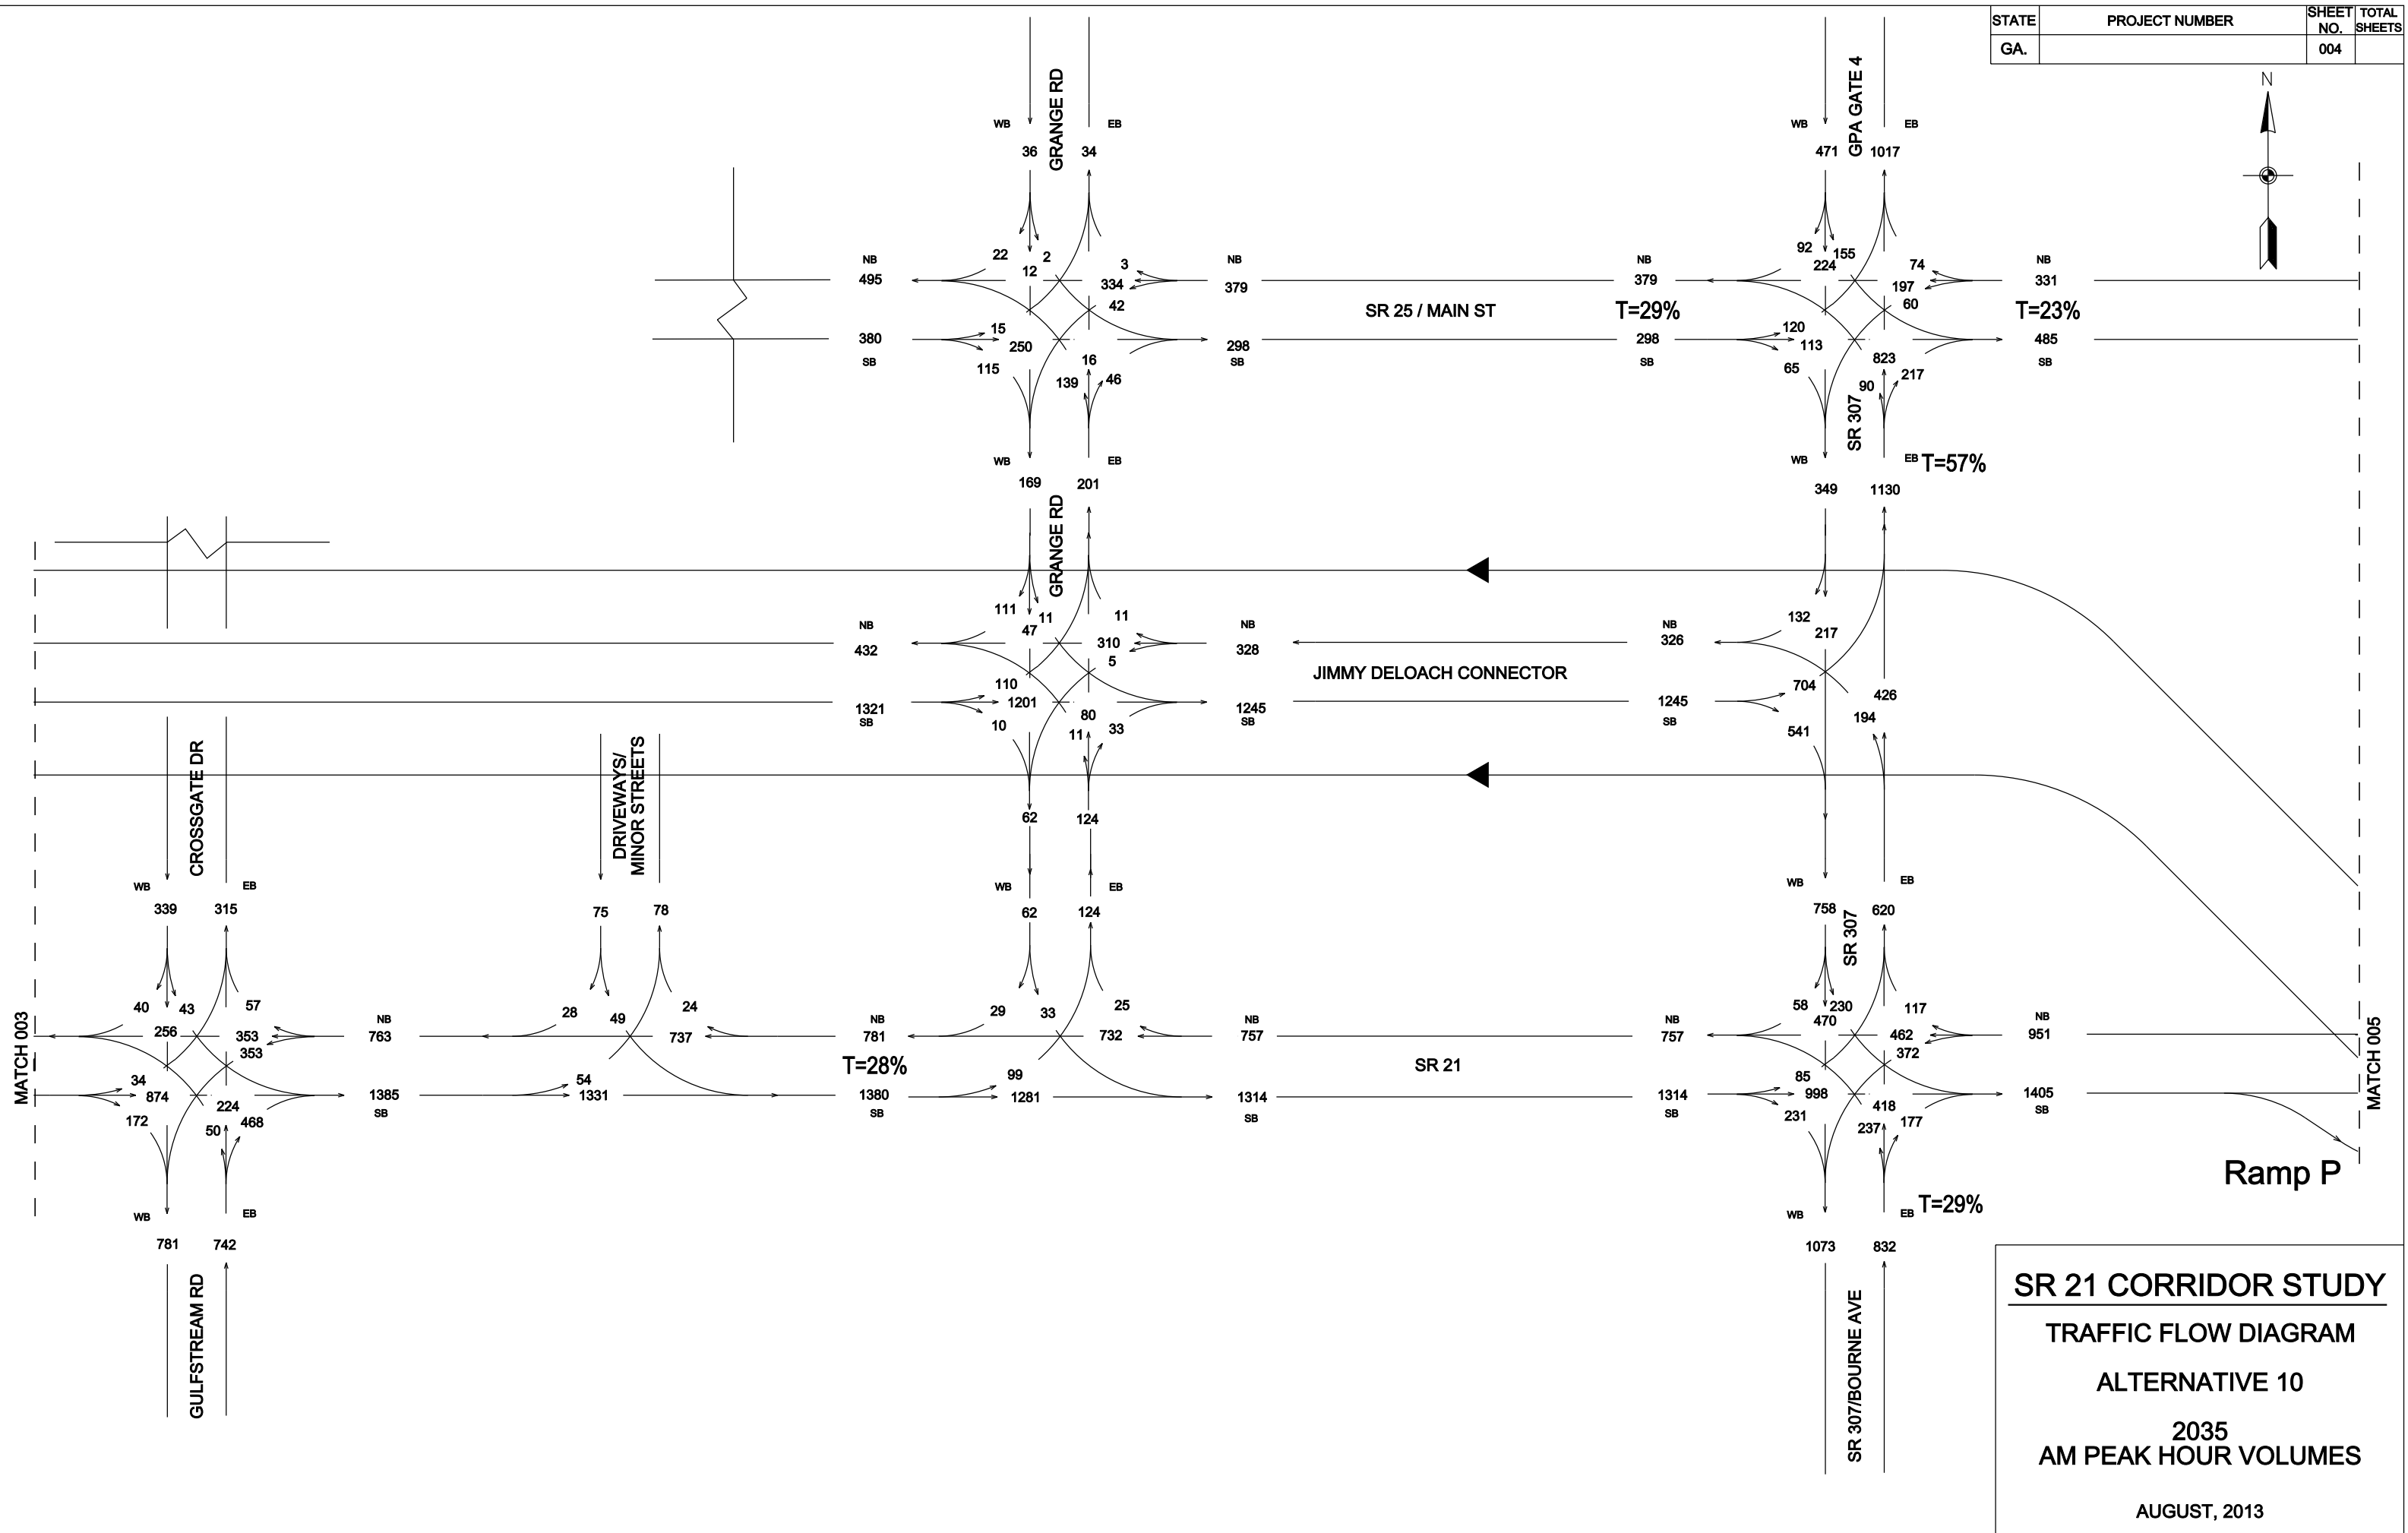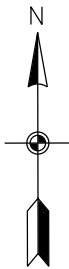

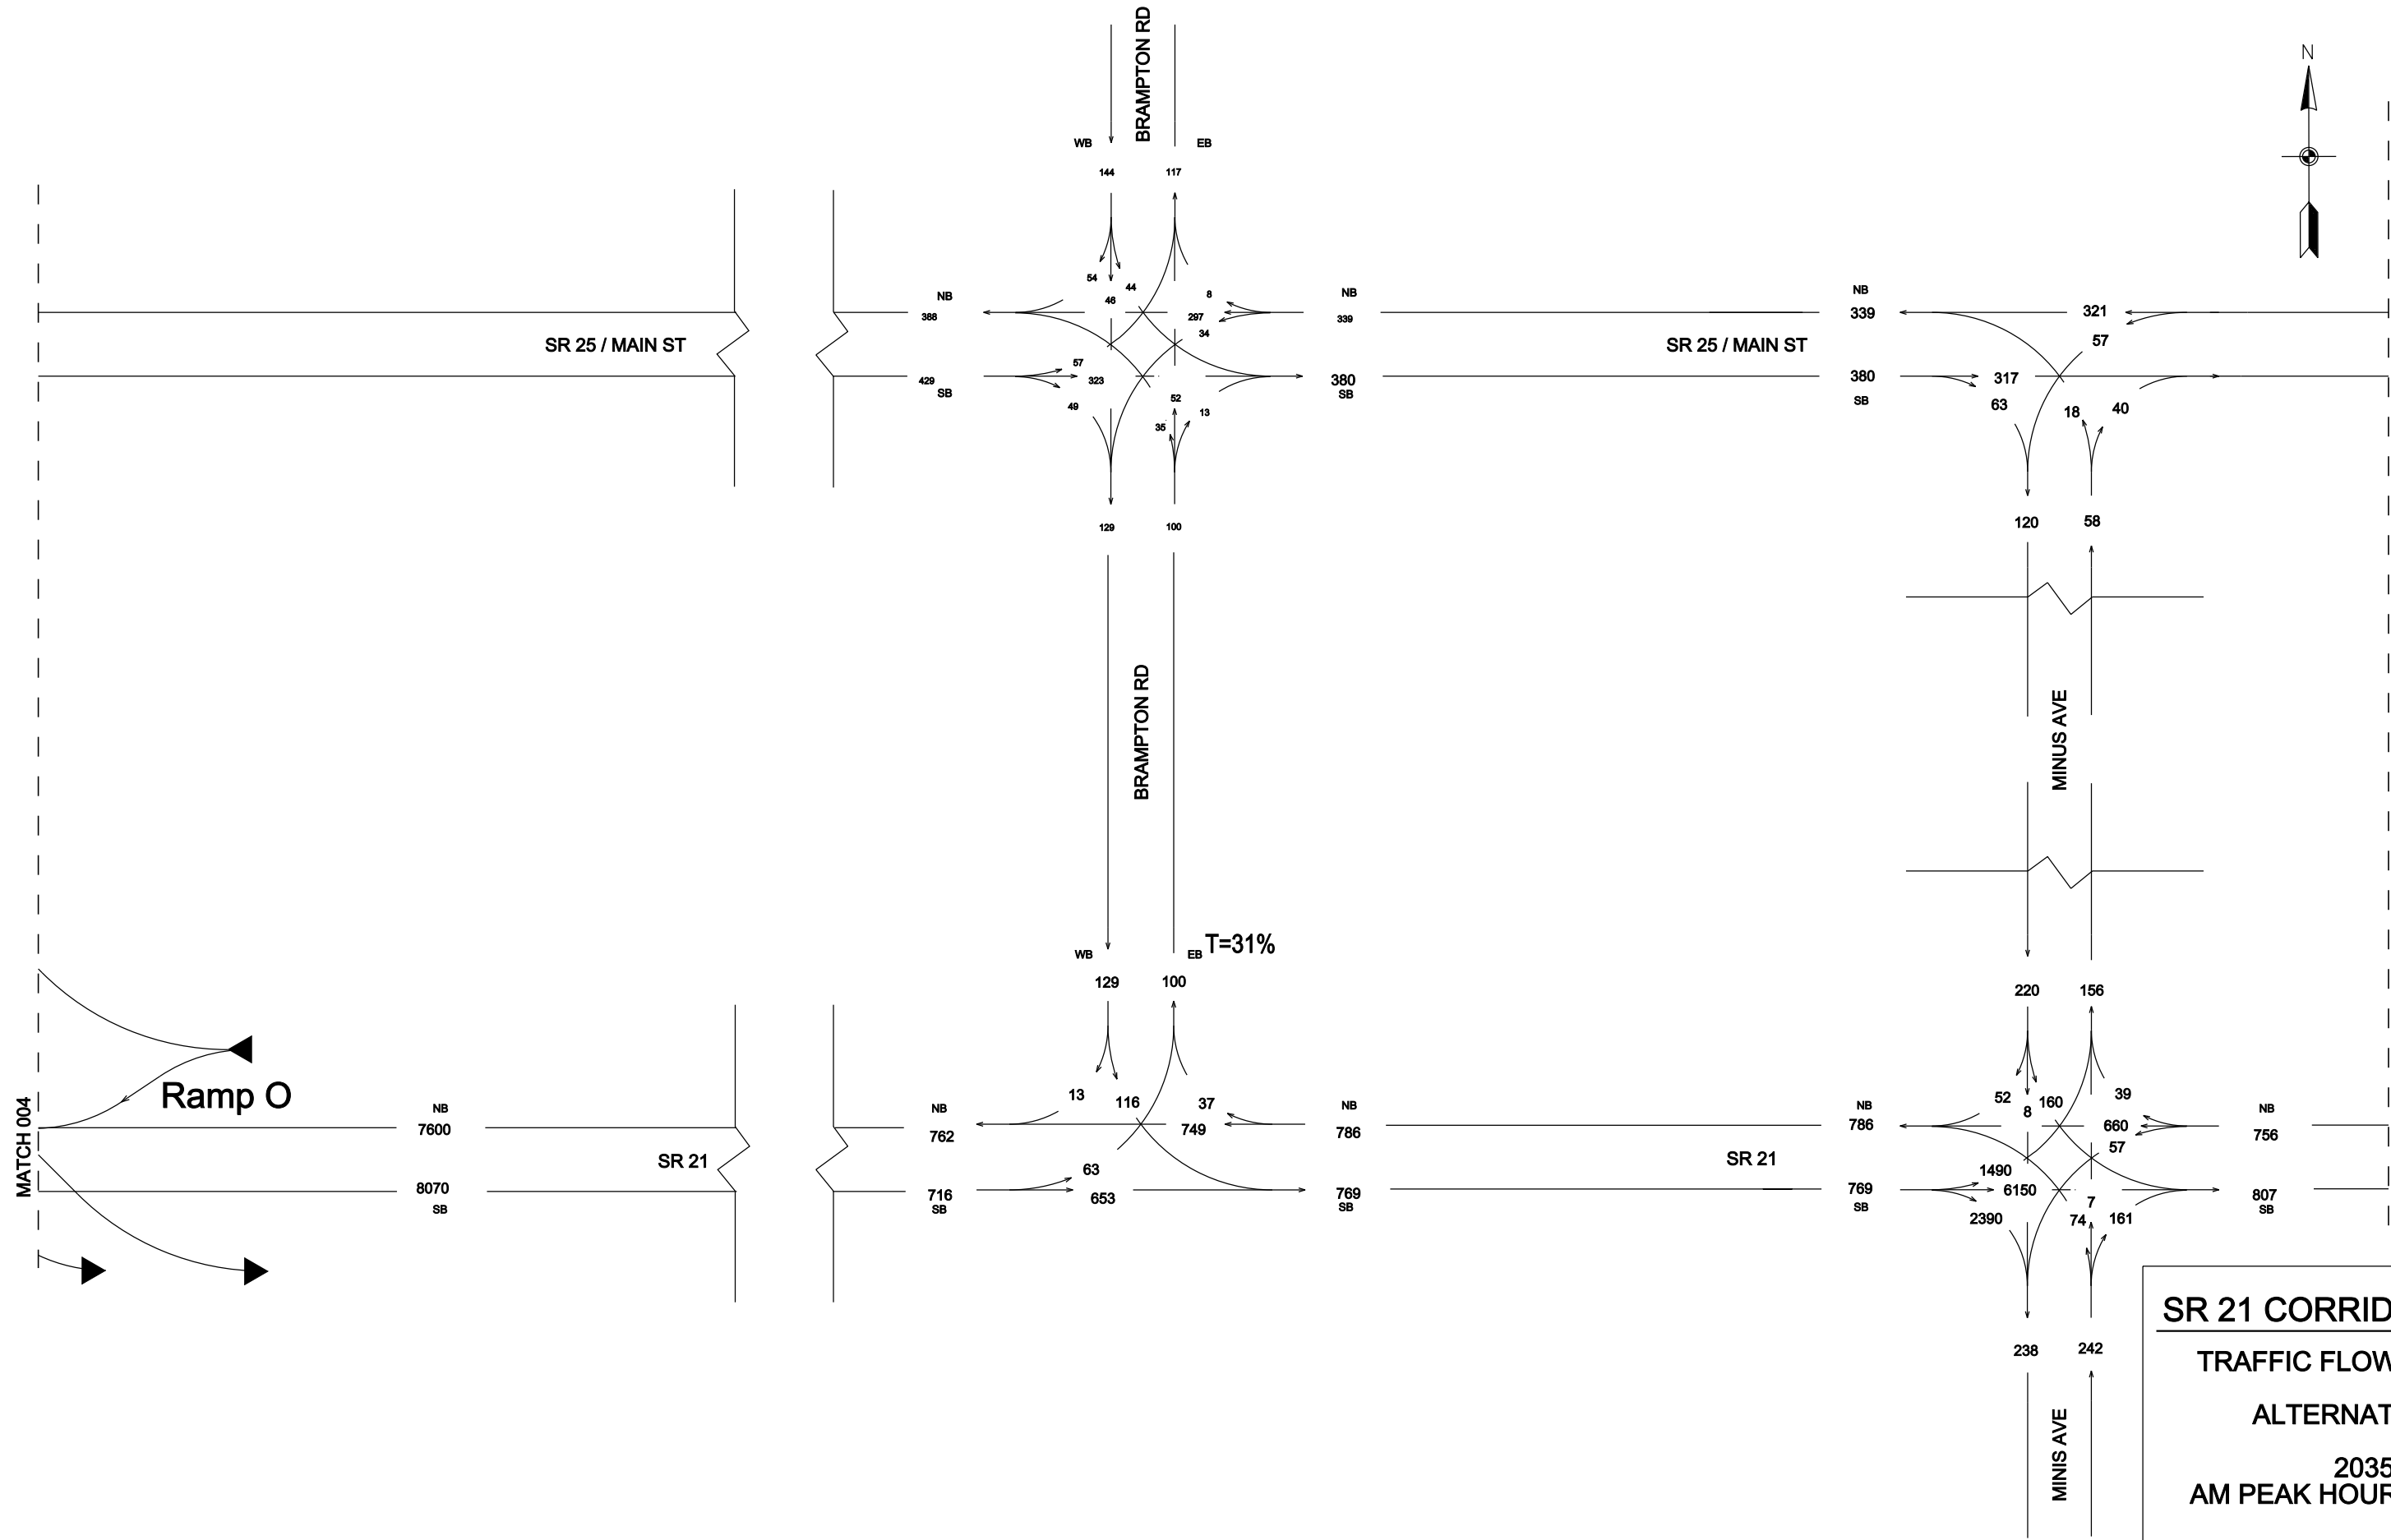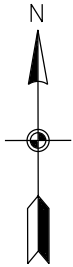




| STATE | PROJECT NUMBER | SHEET NO. | TOTAL SHEETS |
|-------|----------------|-----------|--------------|
| GA.   |                | 007       |              |

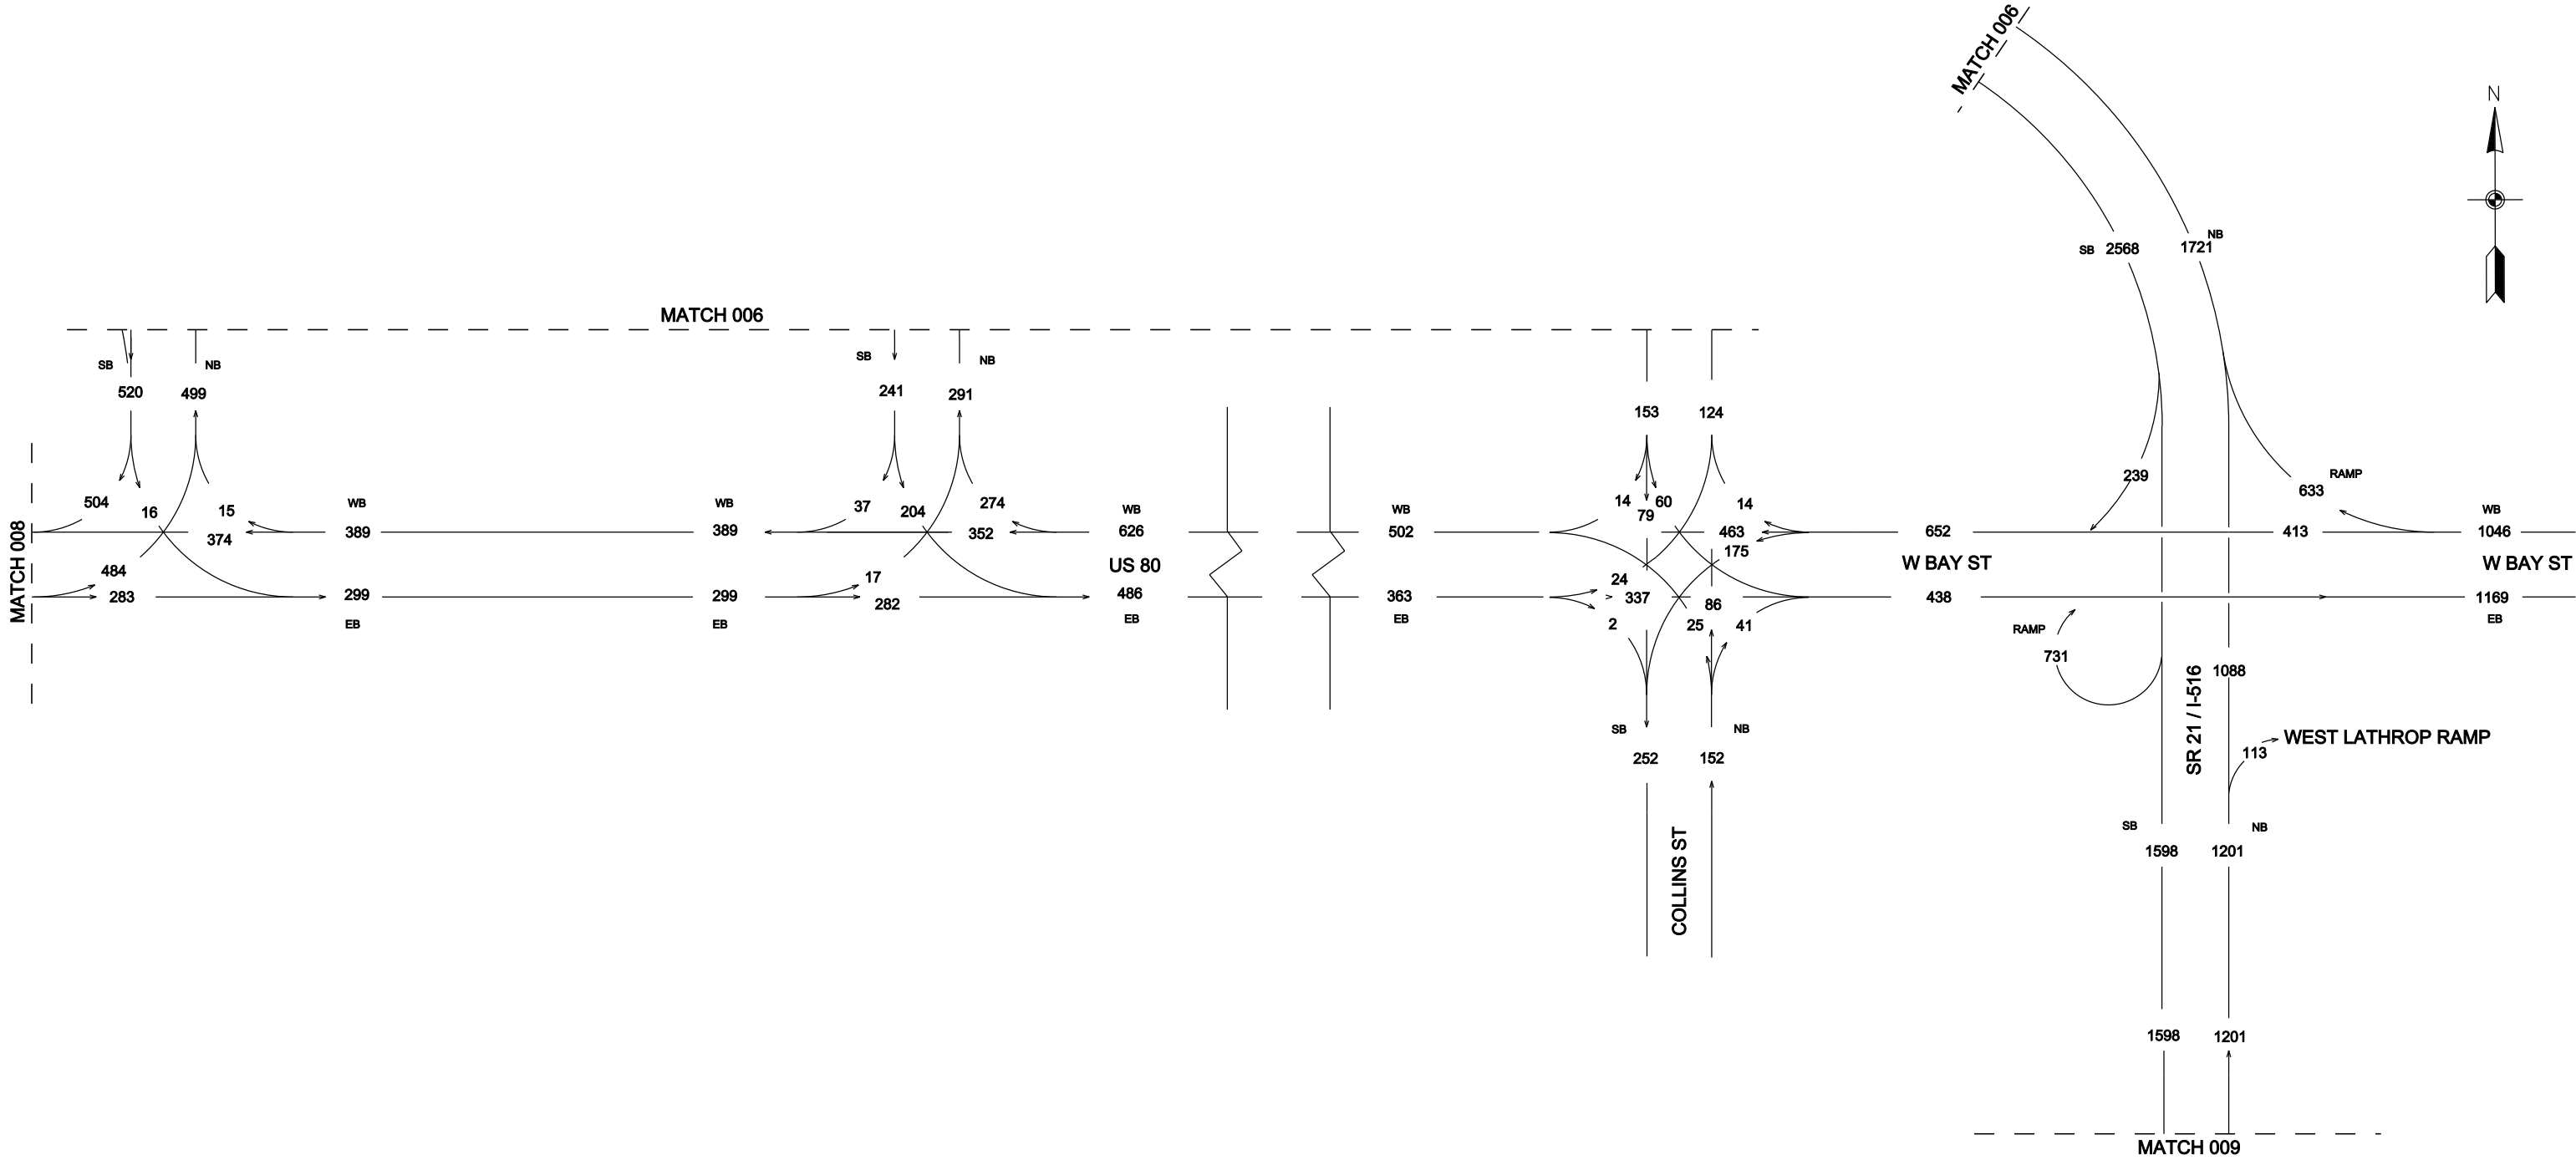



**SR 21 CORRIDOR STUDY**  
**TRAFFIC FLOW DIAGRAM**  
**ALTERNATIVE 10**  
**2035**  
**AM PEAK HOUR VOLUMES**  
**AUGUST, 2013**

| STATE | PROJECT NUMBER | SHEET NO. | TOTAL SHEETS |
|-------|----------------|-----------|--------------|
| GA.   |                | 008       |              |

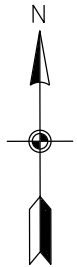

**SR 21 CORRIDOR STUDY**  
**TRAFFIC FLOW DIAGRAM**  
**ALTERNATIVE 10**  
**2035**  
**AM PEAK HOUR VOLUMES**  
**AUGUST, 2013**



| STATE | PROJECT NUMBER | SHEET NO. | TOTAL SHEETS |
|-------|----------------|-----------|--------------|
| GA.   |                | 009       |              |

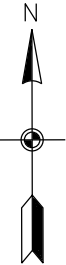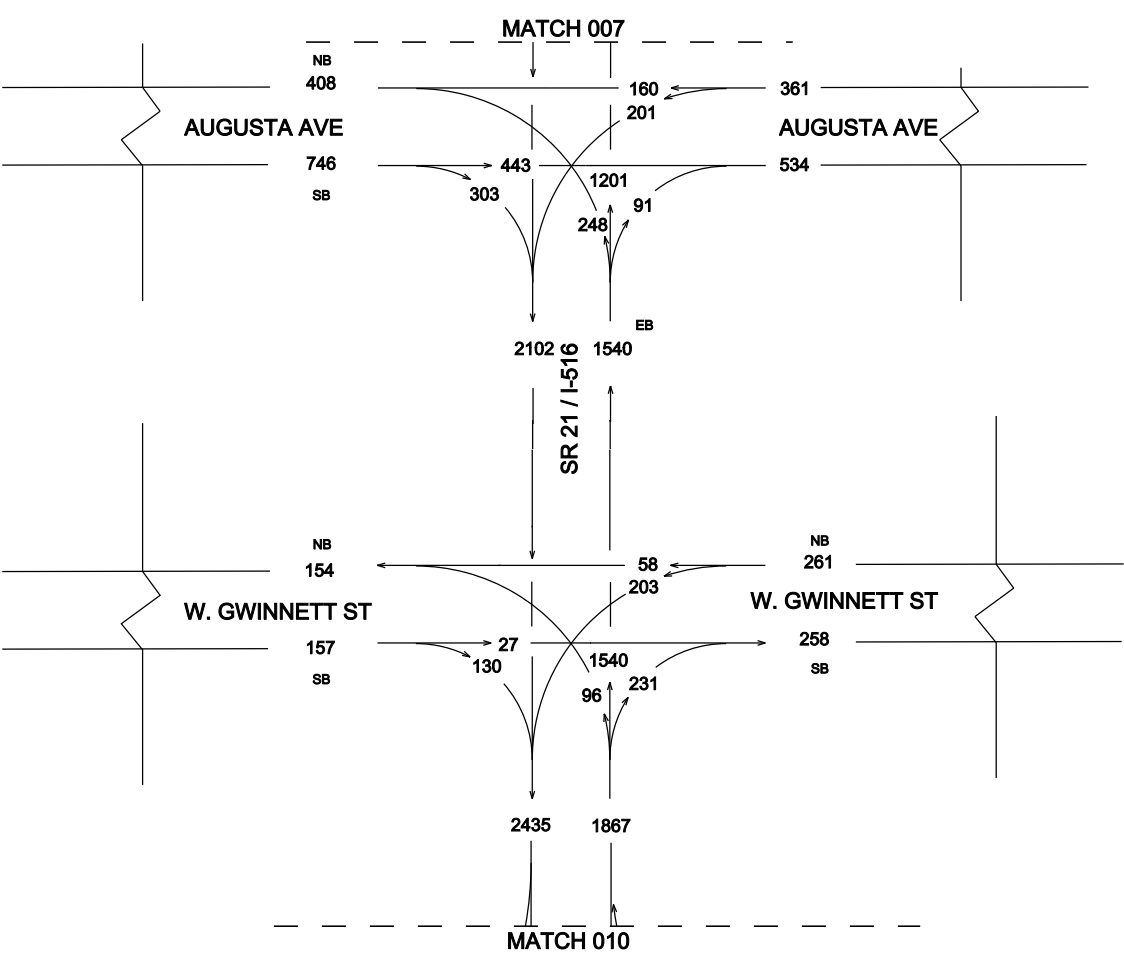

**SR 21 CORRIDOR STUDY**  
**TRAFFIC FLOW DIAGRAM**  
**ALTERNATIVE 10**  
**2035**  
**AM PEAK HOUR VOLUMES**  
**AUGUST, 2013**



| STATE | PROJECT NUMBER | SHEET NO. | TOTAL SHEETS |
|-------|----------------|-----------|--------------|
| GA.   |                | 010       |              |

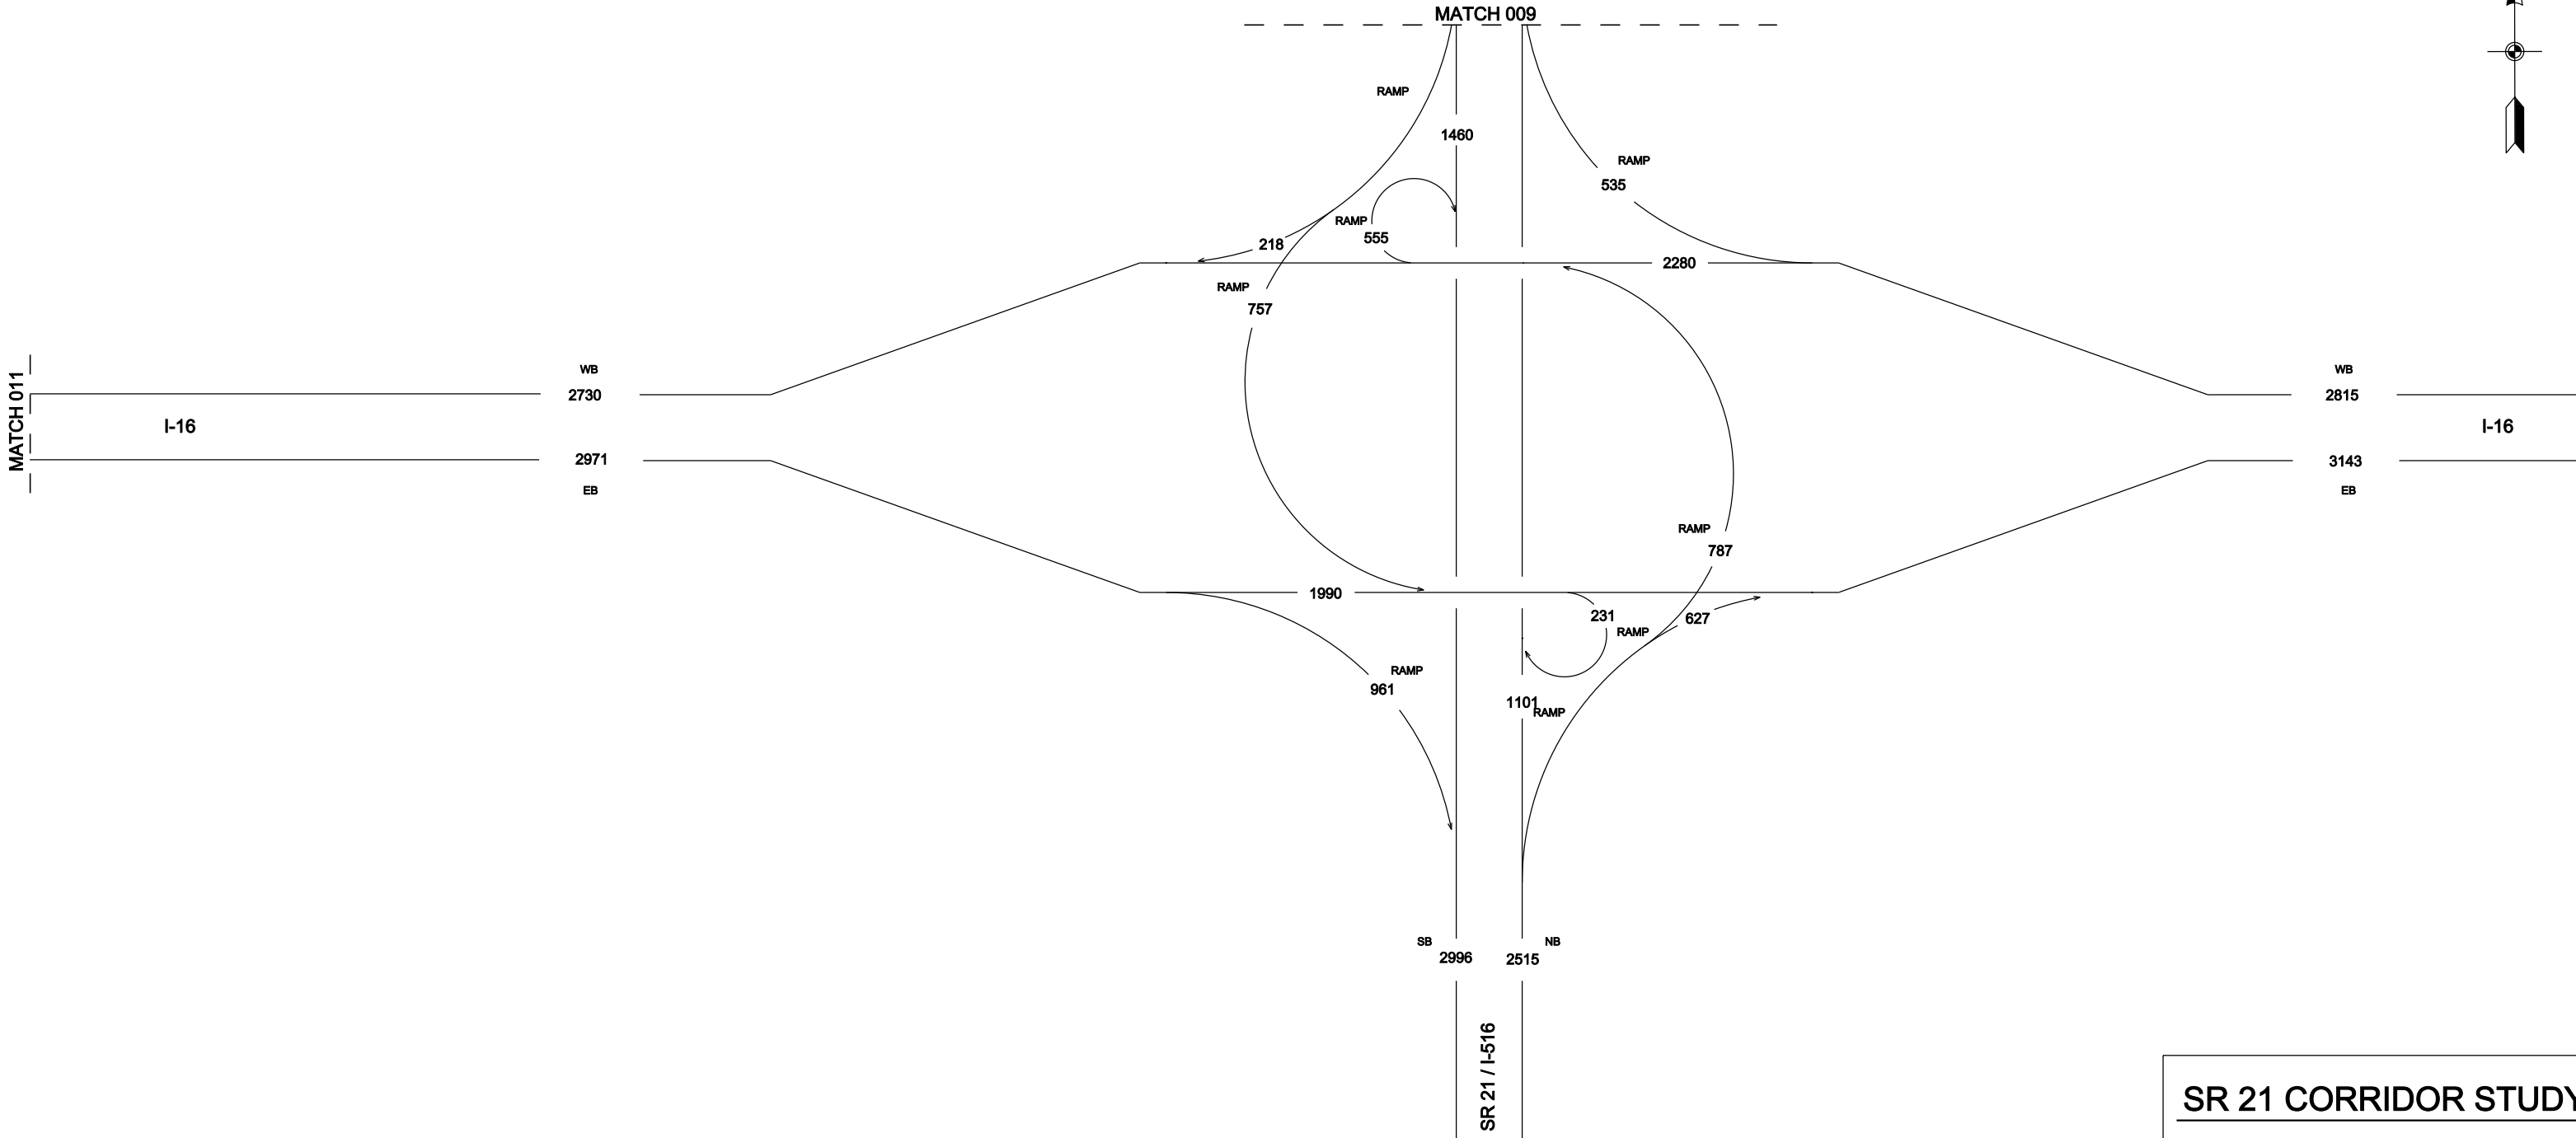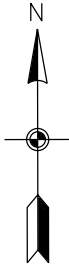



**SR 21 CORRIDOR STUDY**  
**TRAFFIC FLOW DIAGRAM**  
**ALTERNATIVE 10**  
**2035**  
**AM PEAK HOUR VOLUMES**  
**AUGUST, 2013**

| STATE | PROJECT NUMBER | SHEET NO. | TOTAL SHEETS |
|-------|----------------|-----------|--------------|
| GA.   |                | 011       |              |

MATCH SEE BELOW

I-16



MATCH 010

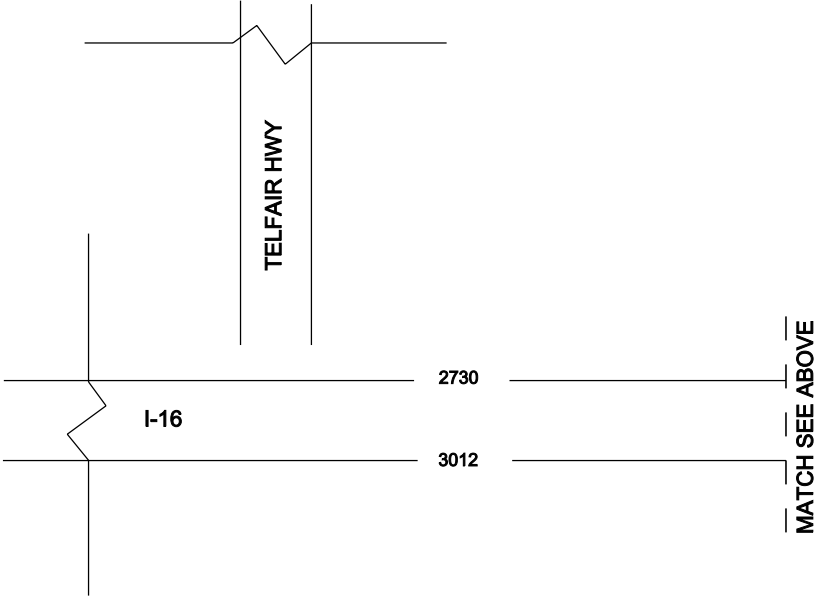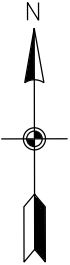

**SR 21 CORRIDOR STUDY**  
**TRAFFIC FLOW DIAGRAM**  
**ALTERNATIVE 10**  
**2035**  
**AM PEAK HOUR VOLUMES**  
**AUGUST, 2013**





| STATE | PROJECT NUMBER | SHEET NO. | TOTAL SHEETS |
|-------|----------------|-----------|--------------|
| GA.   |                | 012       |              |

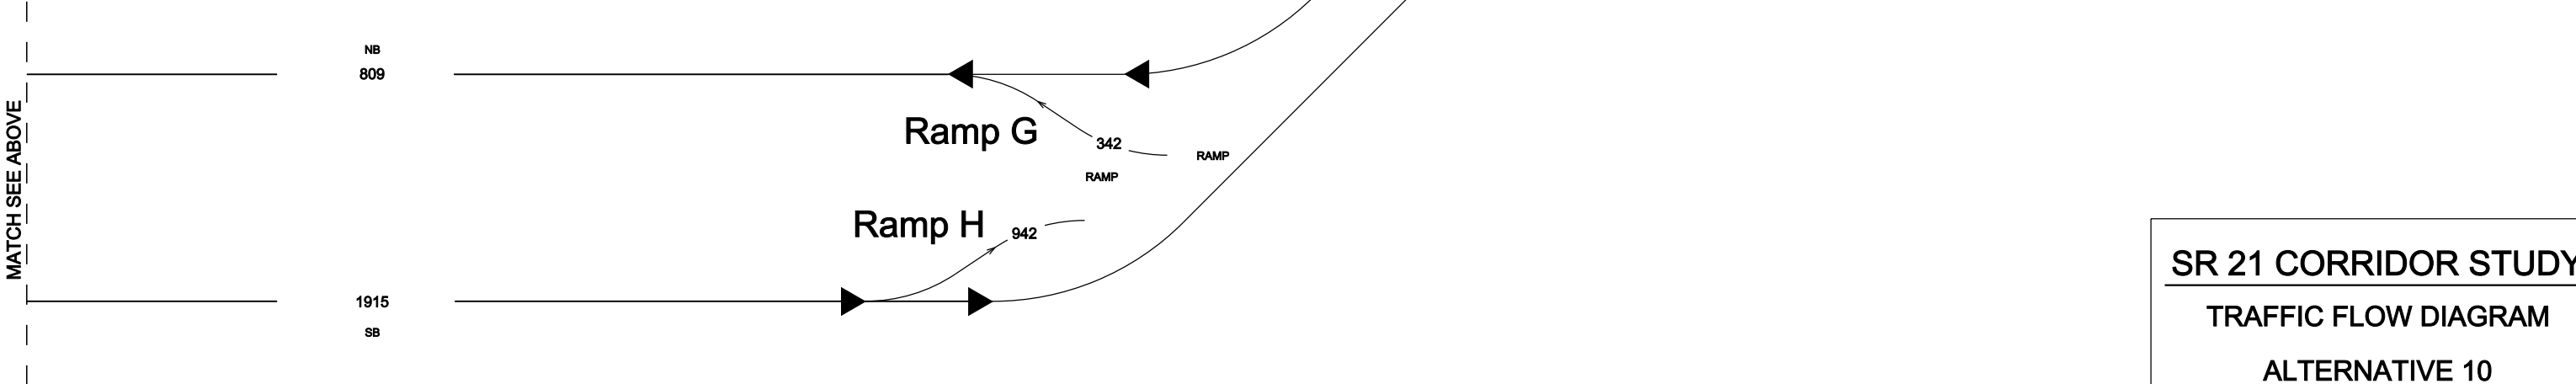
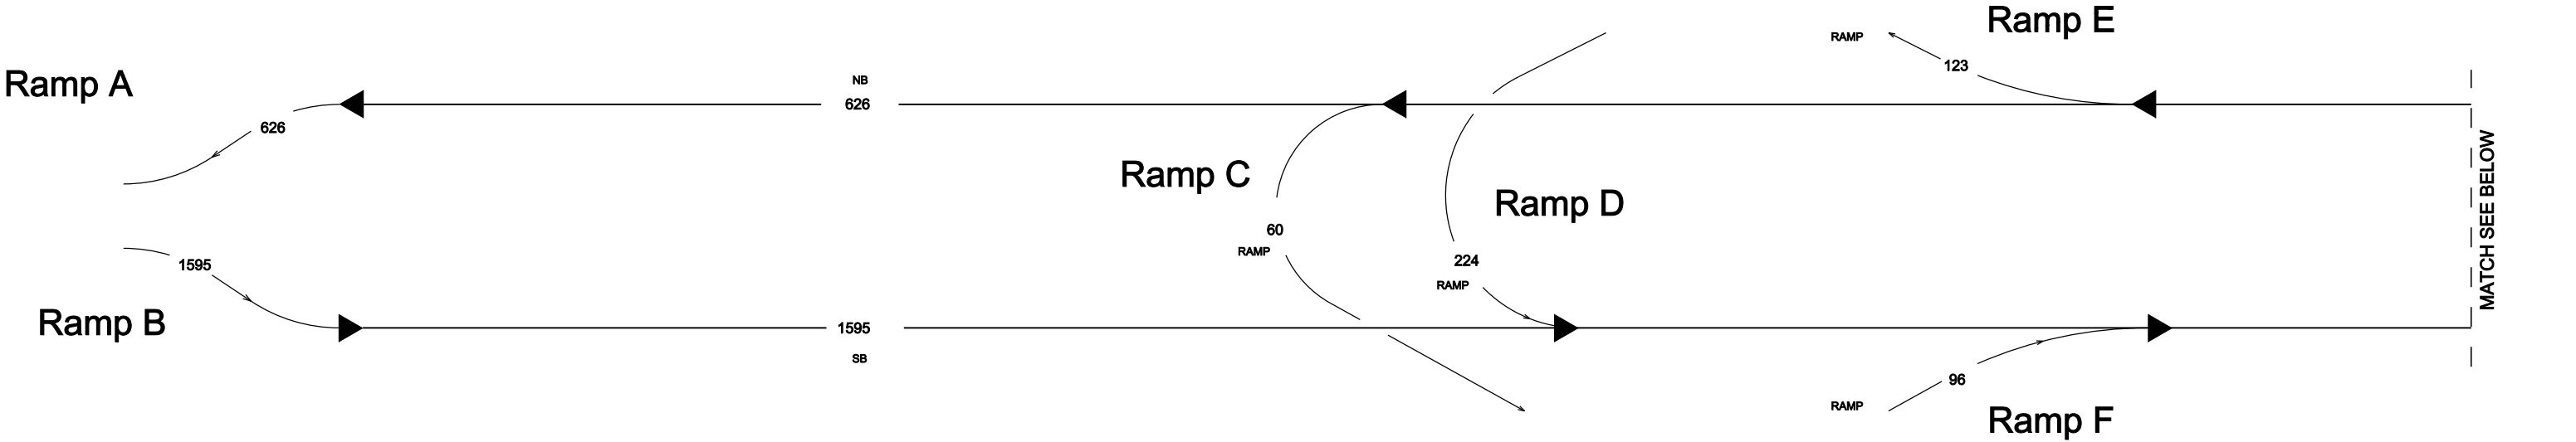


**SR 21 CORRIDOR STUDY**  
**TRAFFIC FLOW DIAGRAM**  
**ALTERNATIVE 10**  
**2035**  
**AM PEAK HOUR VOLUMES**  
**AUGUST, 2013**

| STATE | PROJECT NUMBER | SHEET NO. | TOTAL SHEETS |
|-------|----------------|-----------|--------------|
| GA.   |                | 013       |              |

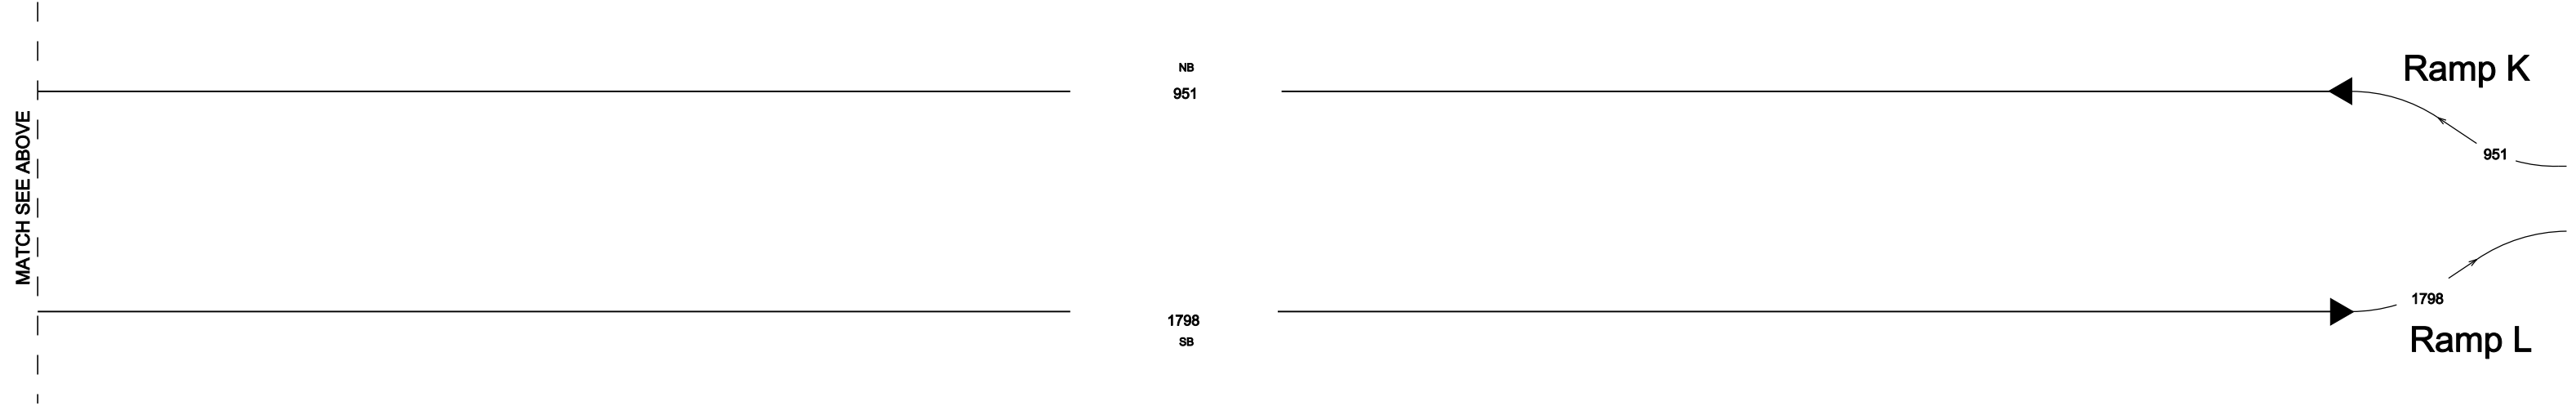
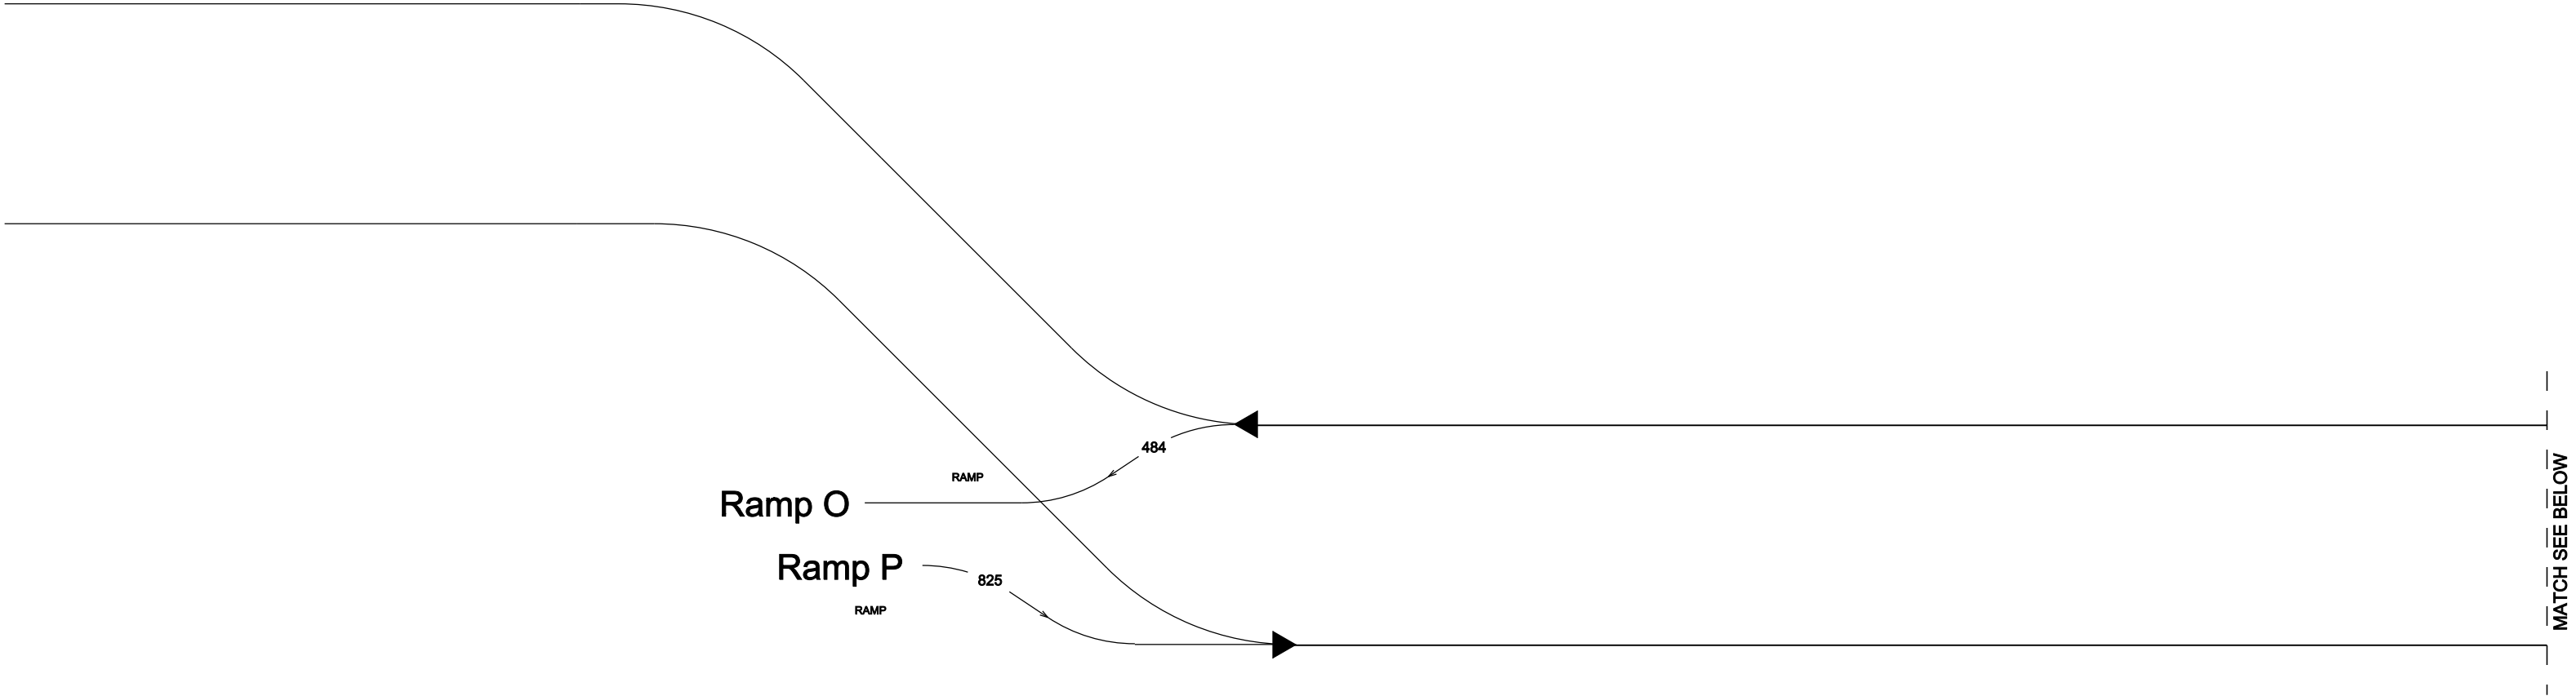


**SR 21 CORRIDOR STUDY**  
**TRAFFIC FLOW DIAGRAM**  
**ALTERNATIVE 10**  
**2035**  
**AM PEAK HOUR VOLUMES**  
**AUGUST, 2013**

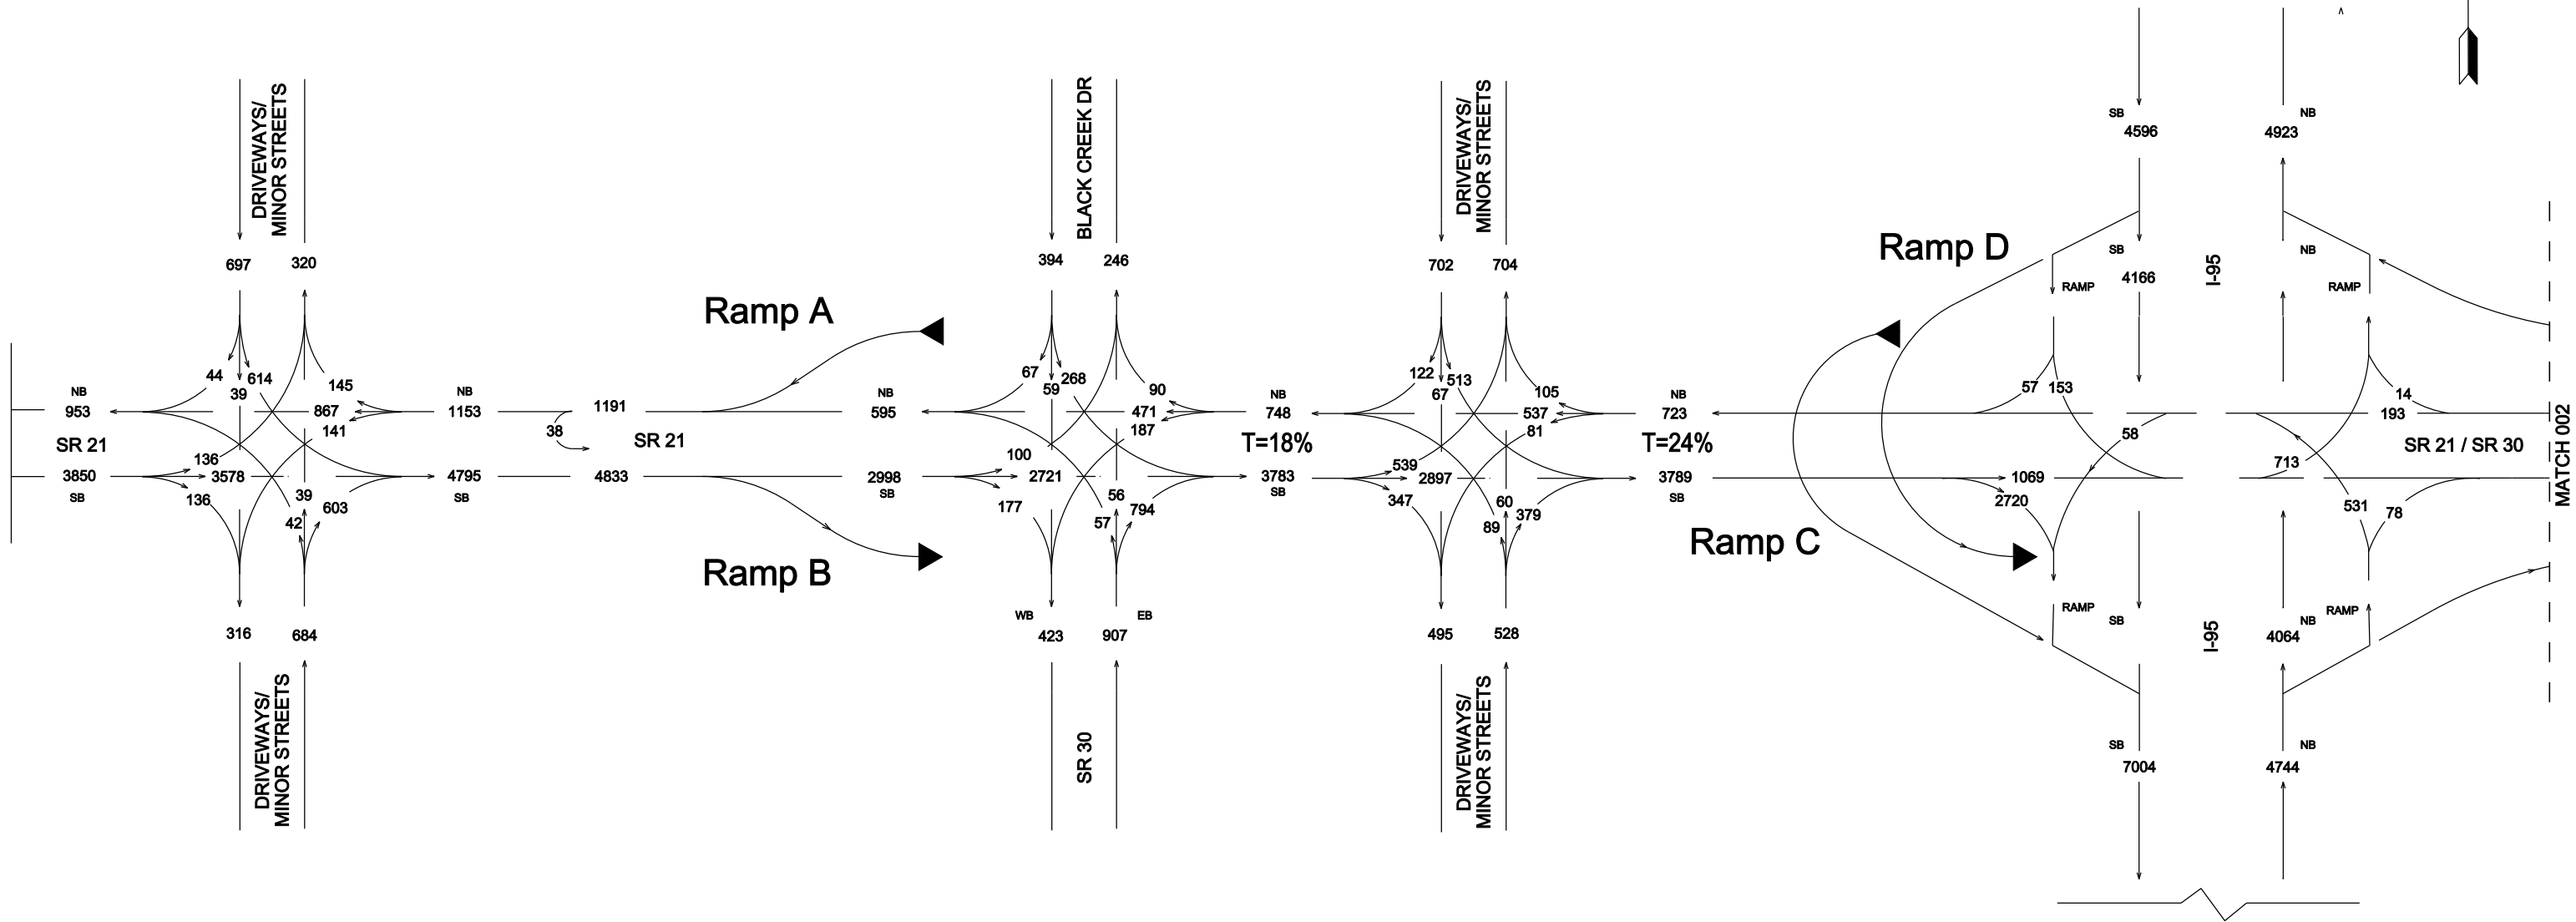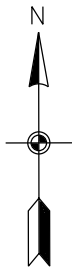


**SR 21 CORRIDOR STUDY**  
**TRAFFIC FLOW DIAGRAM**  
**ALTERNATIVE 11**  
**2035**  
**AM PEAK HOUR VOLUMES**  
**AUGUST, 2013**



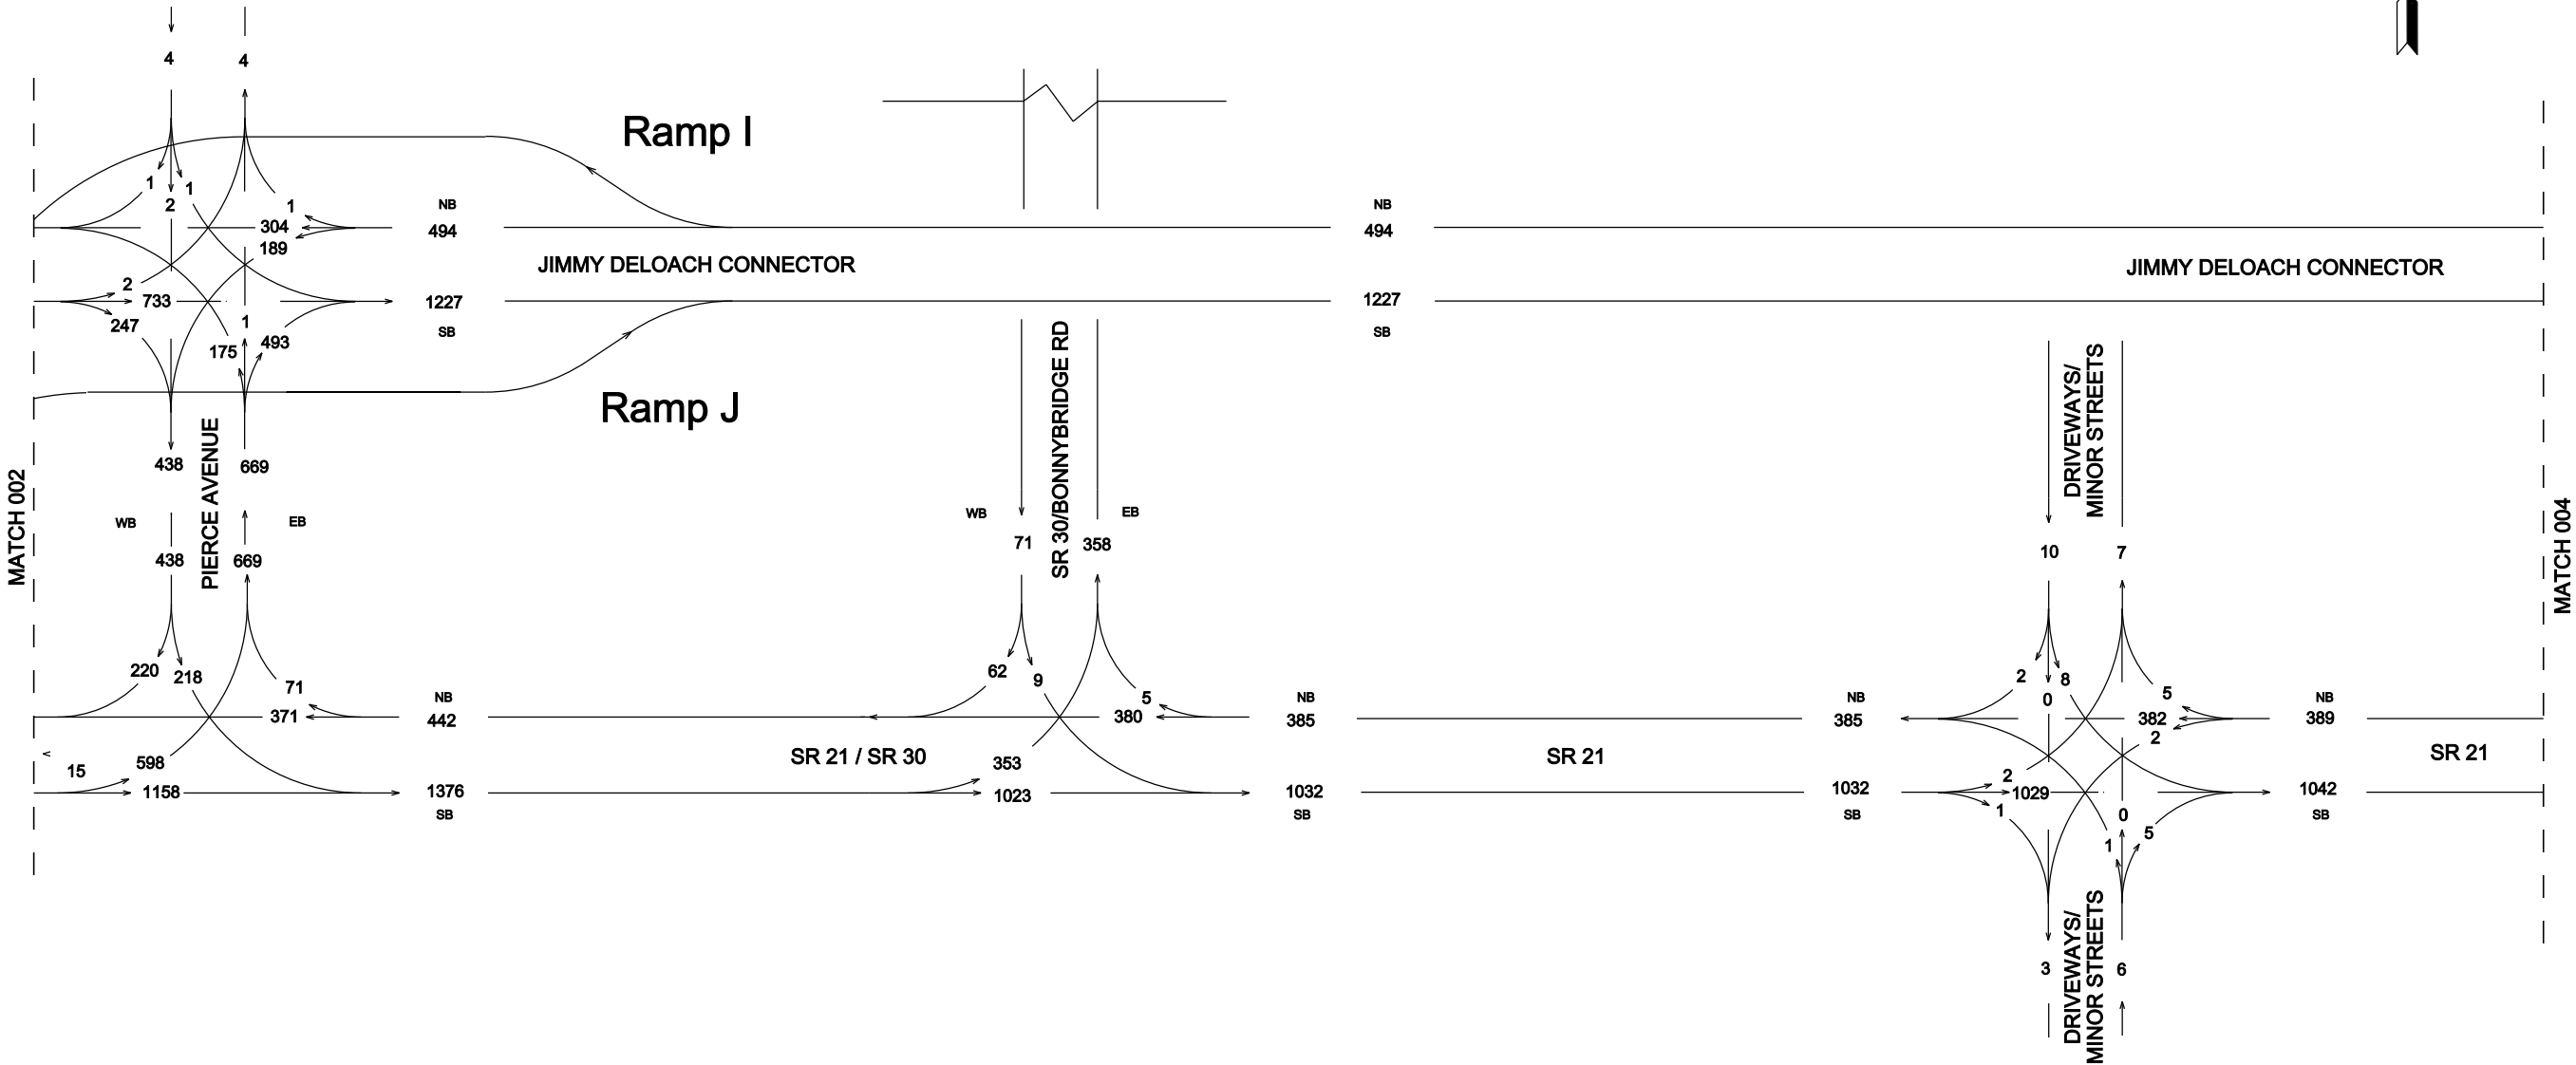
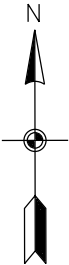


**SR 21 CORRIDOR STUDY**  
**TRAFFIC FLOW DIAGRAM**  
**ALTERNATIVE 11**  
**2035**  
**AM PEAK HOUR VOLUMES**  
**AUGUST, 2013**

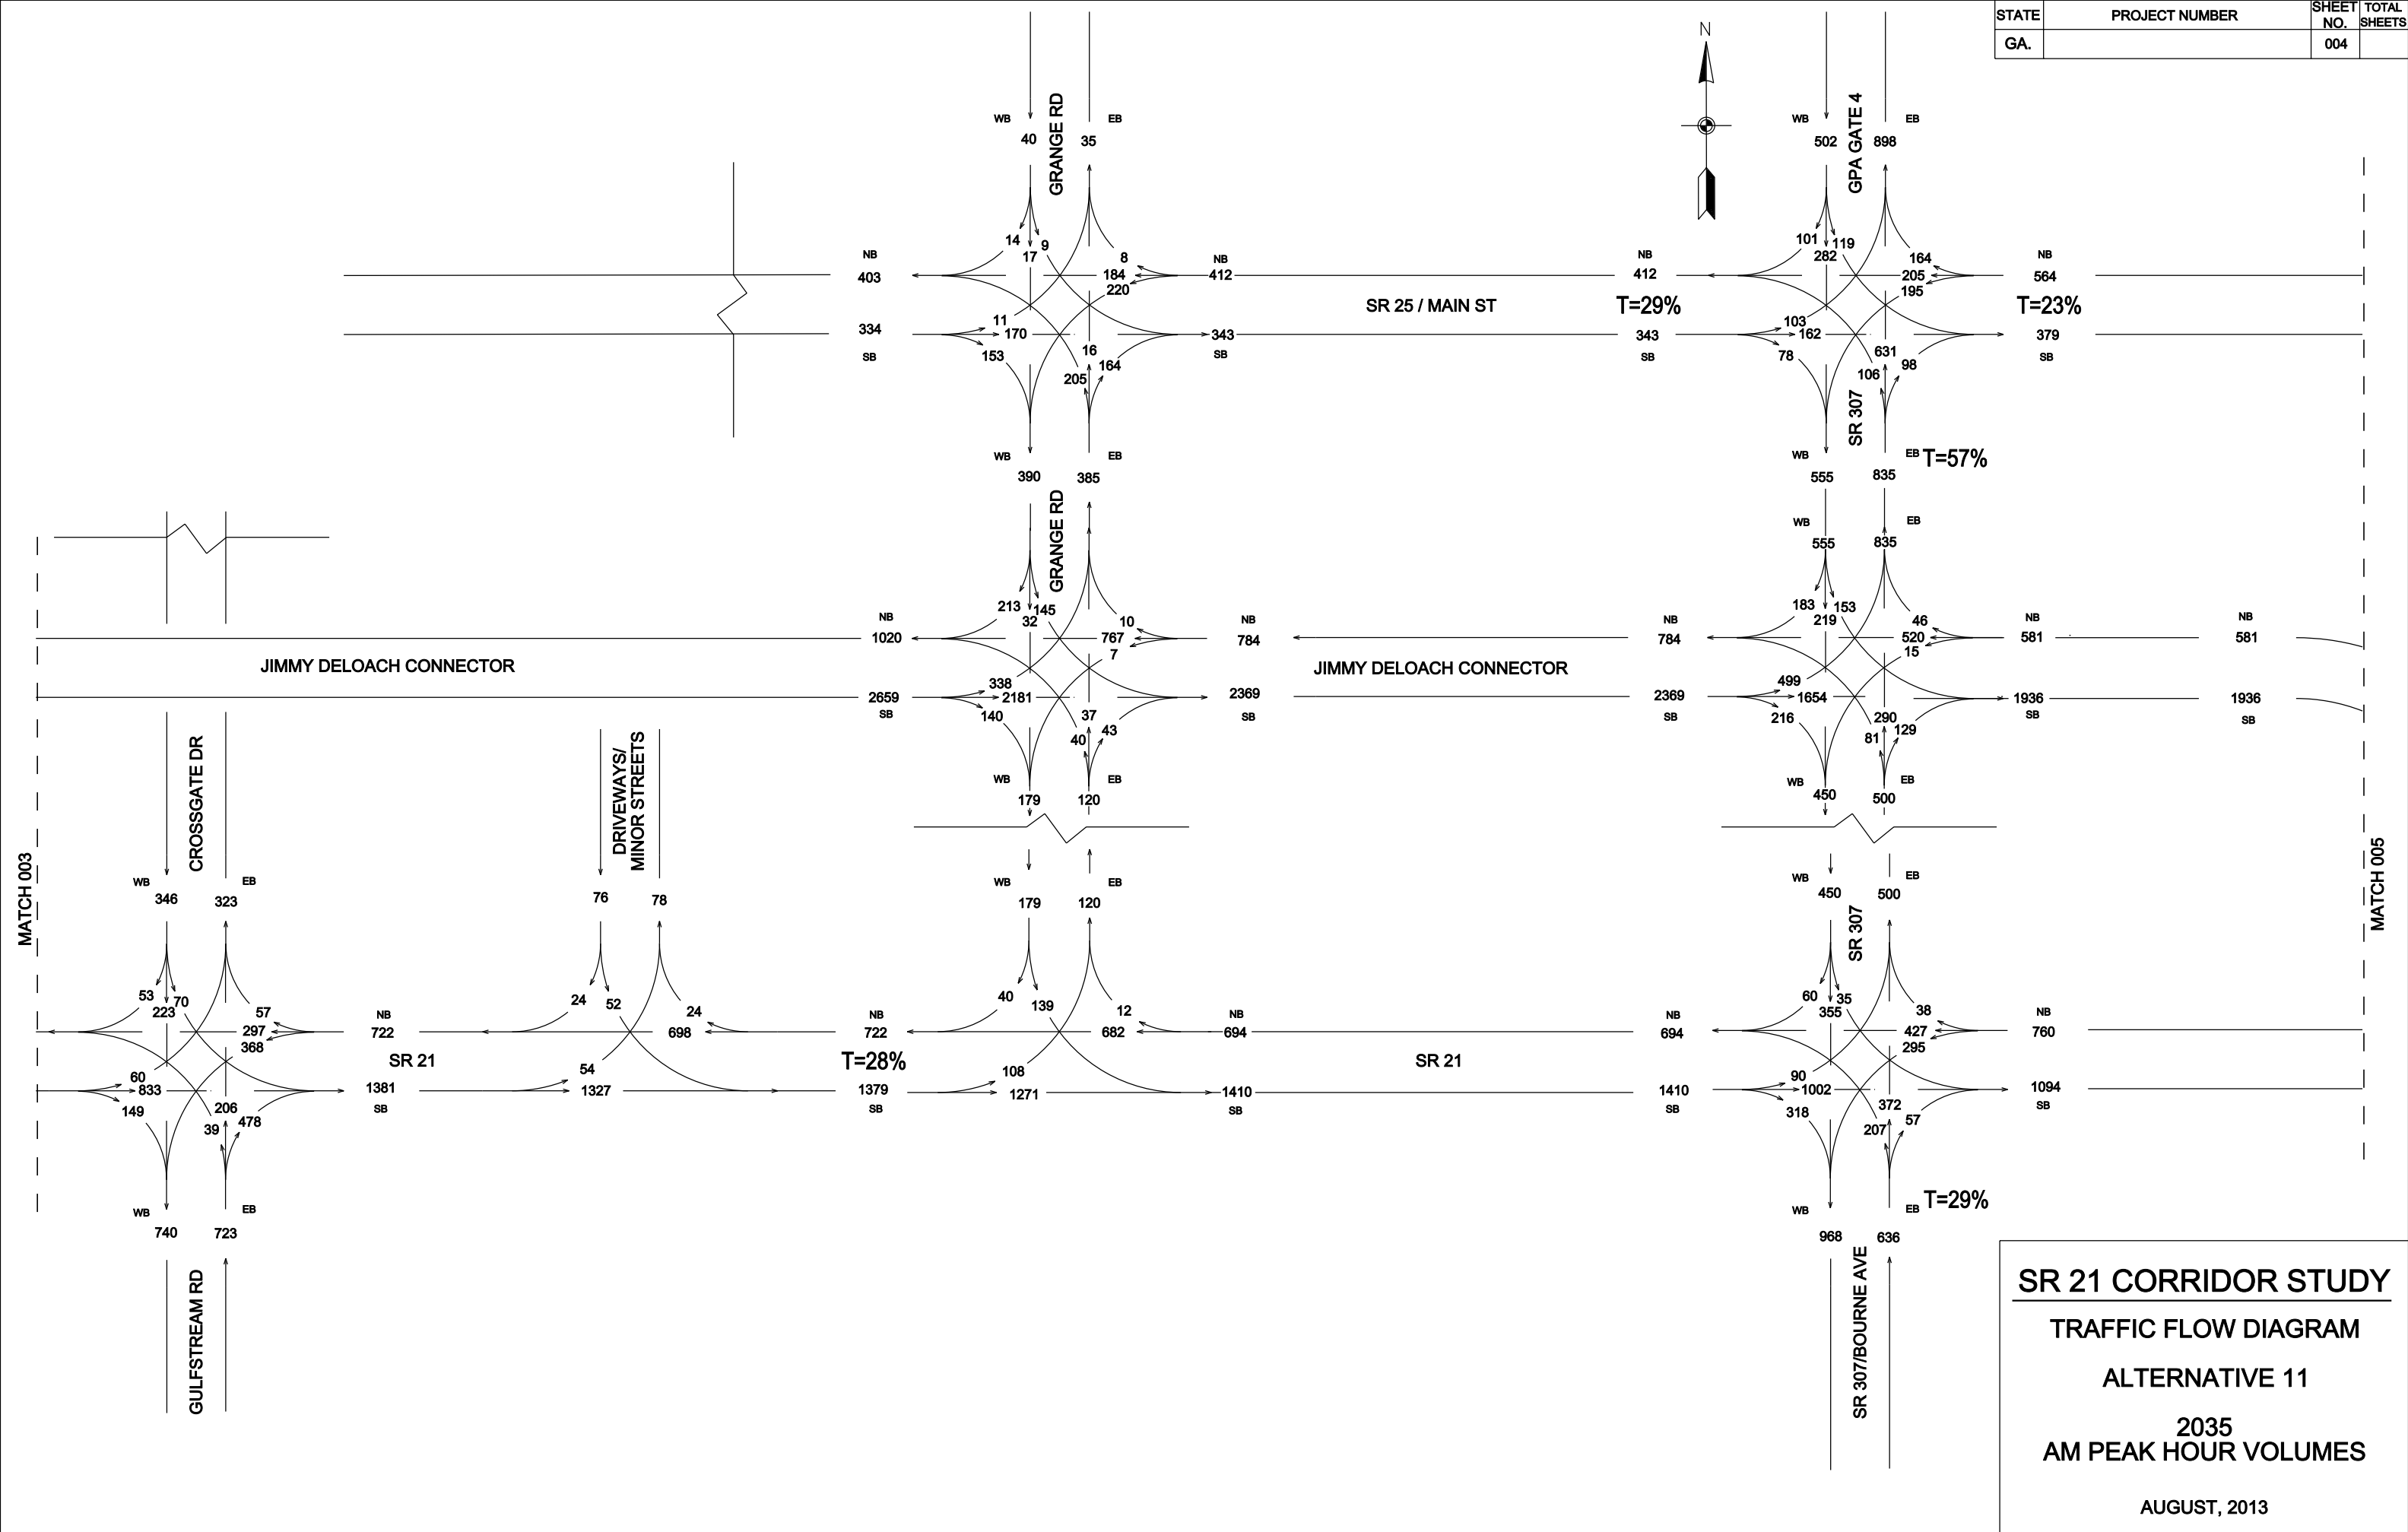






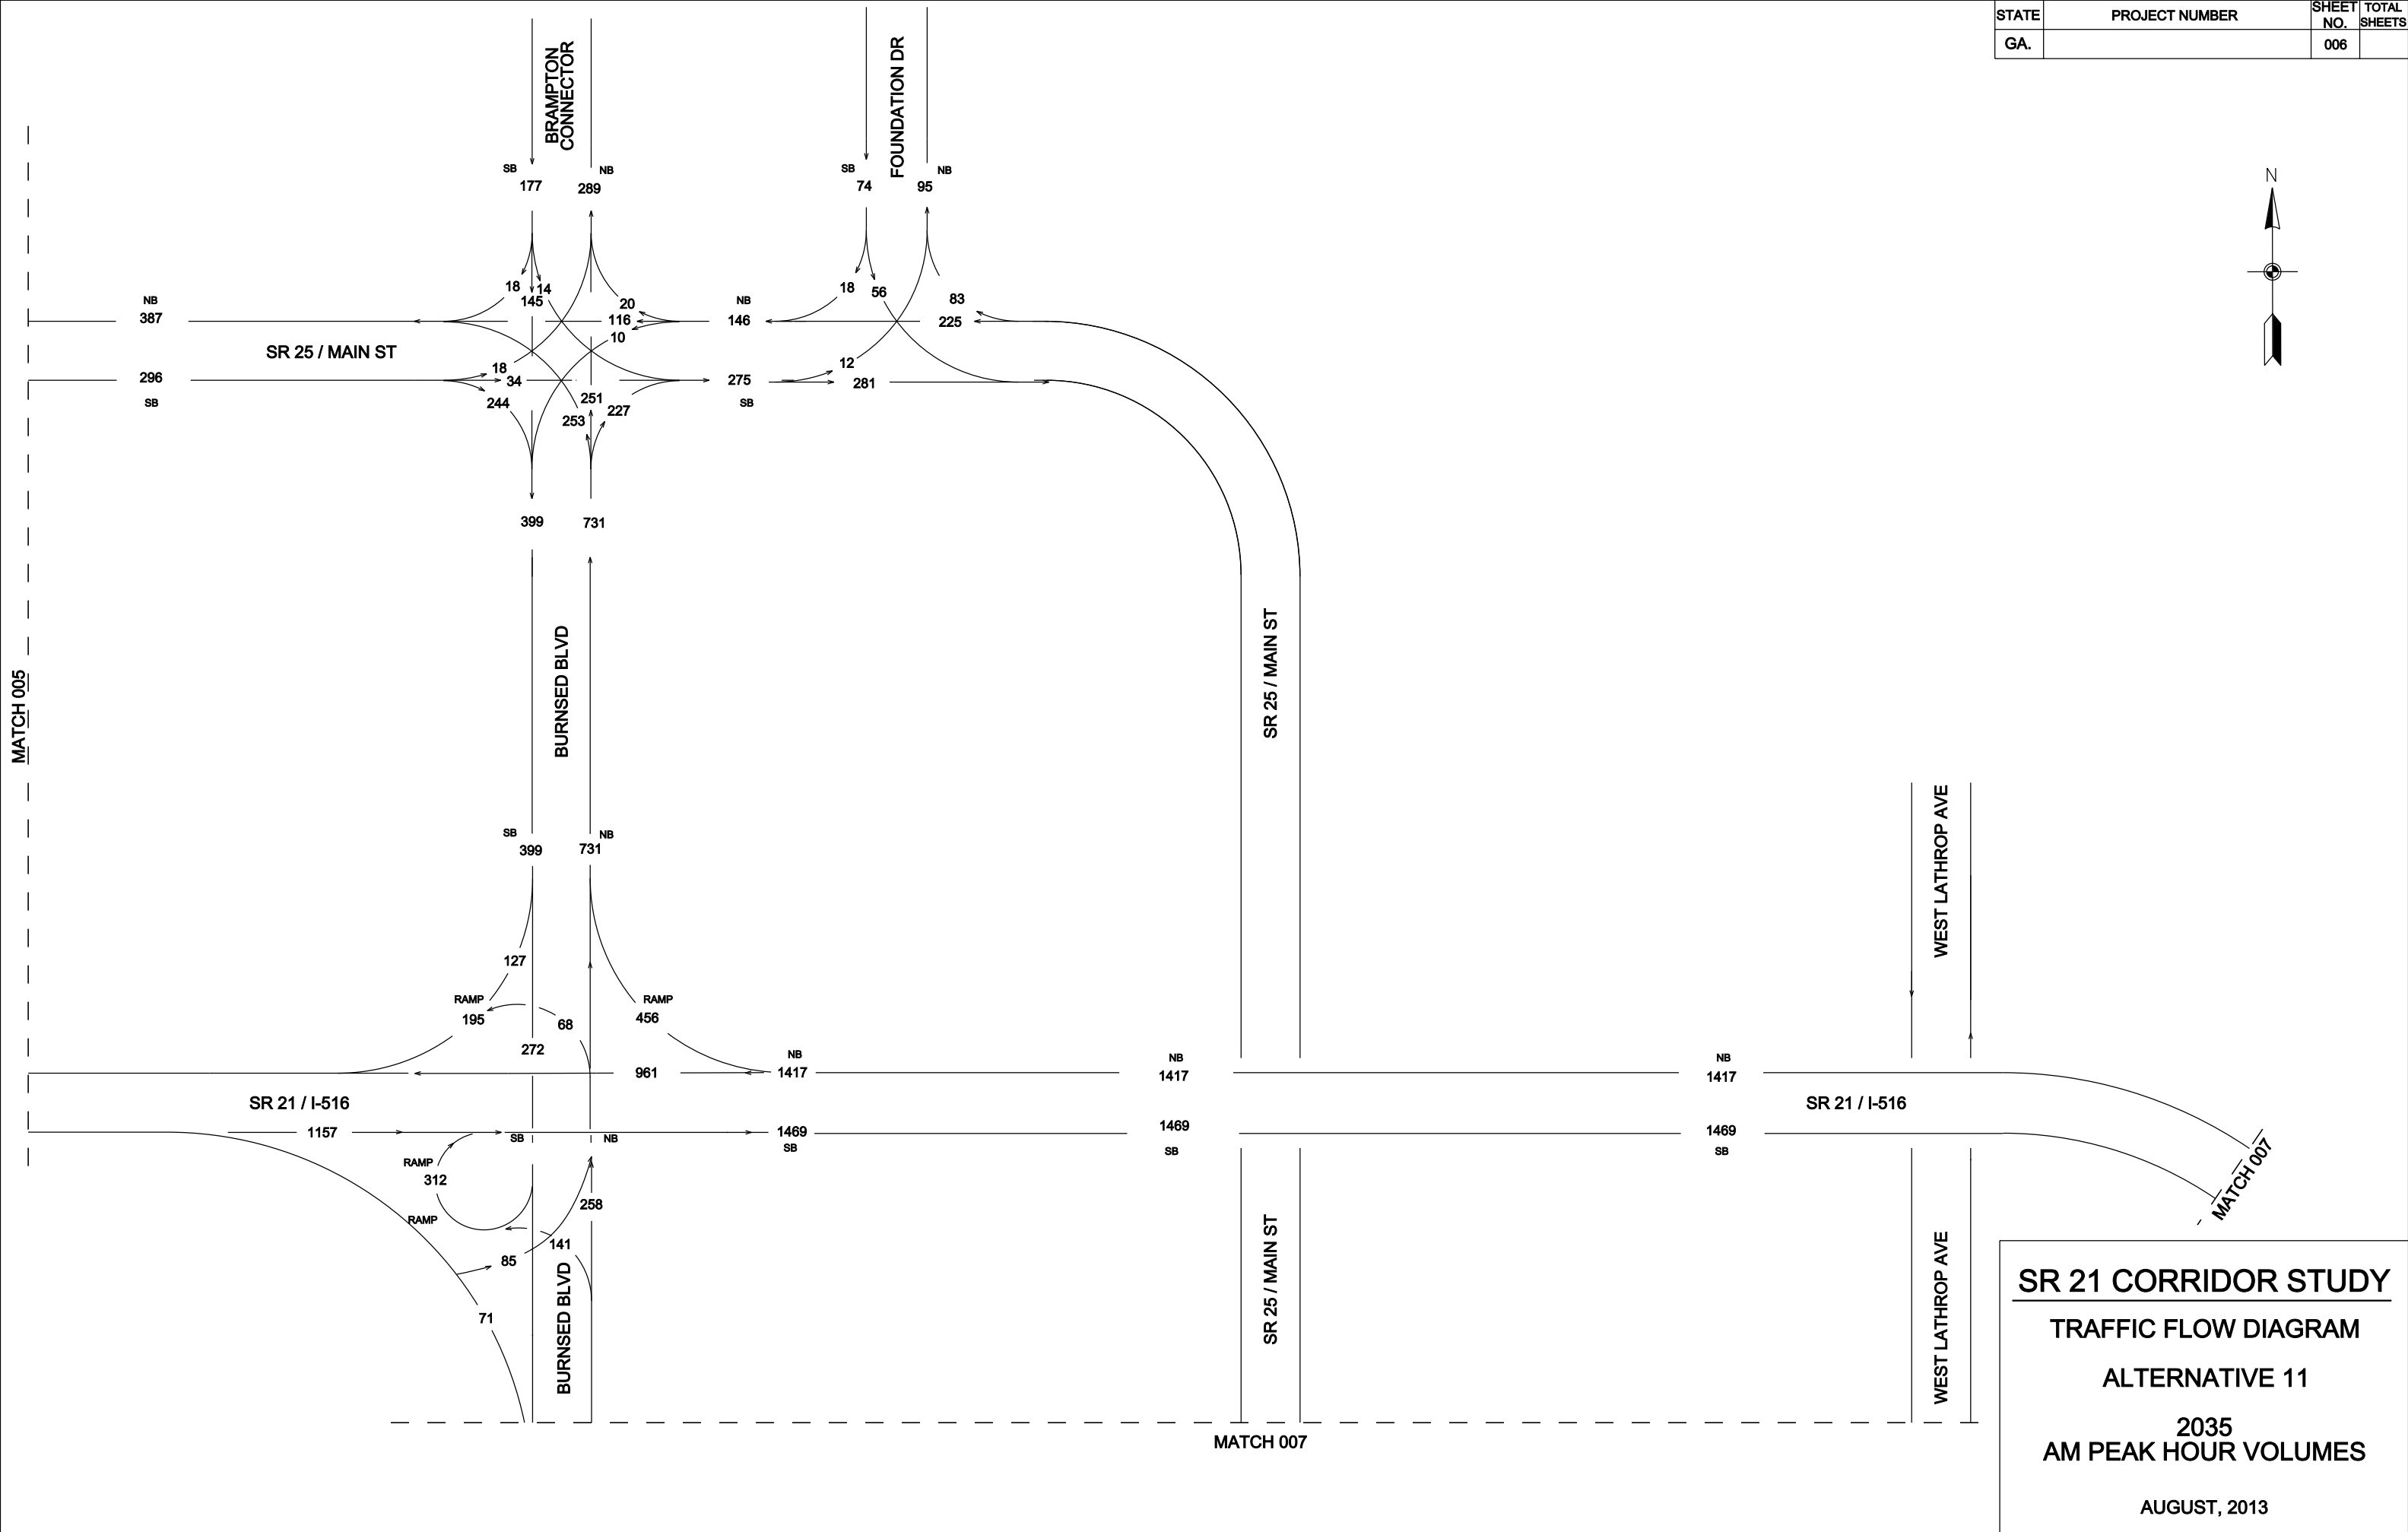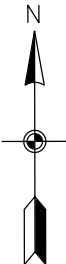




| STATE | PROJECT NUMBER | SHEET NO. | TOTAL SHEETS |
|-------|----------------|-----------|--------------|
| GA.   |                | 007       |              |

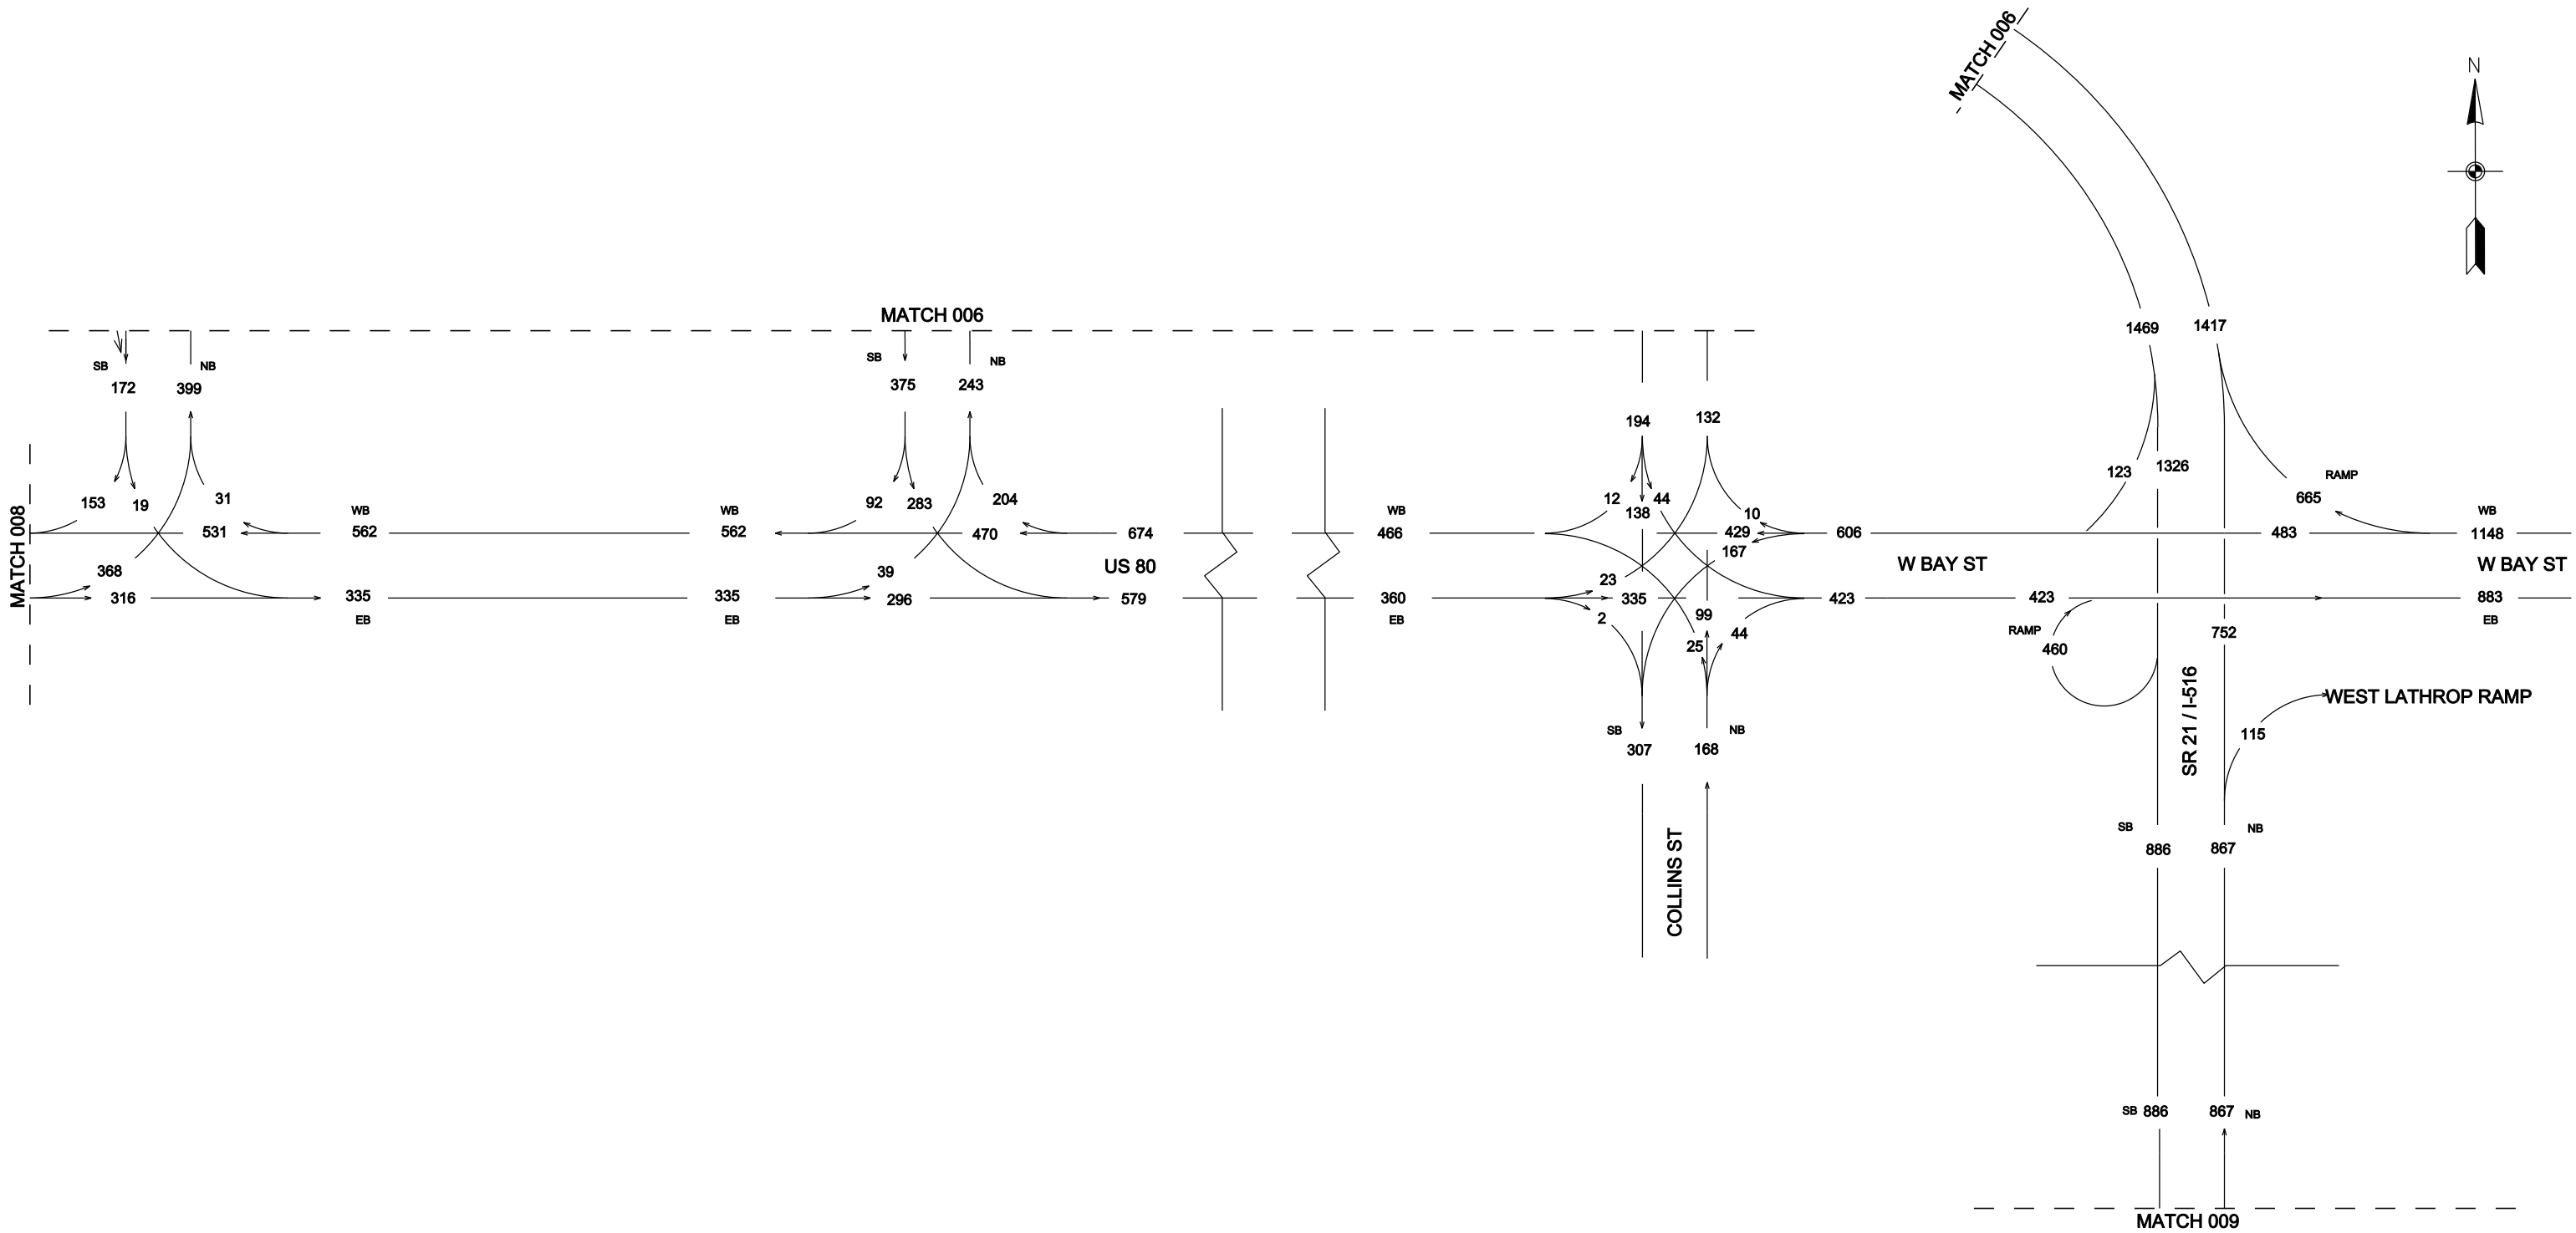

**SR 21 CORRIDOR STUDY**  
**TRAFFIC FLOW DIAGRAM**  
**ALTERNATIVE 11**  
**2035**  
**AM PEAK HOUR VOLUMES**  
**AUGUST, 2013**

| STATE | PROJECT NUMBER | SHEET NO. | TOTAL SHEETS |
|-------|----------------|-----------|--------------|
| GA.   |                | 008       |              |

WB  
684  
EB  
MATCH 007

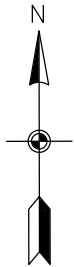

MATCH SEE BELOW

WB  
1590  
US 80  
1678  
EB

US 80

MATCH 005

408

RAMP

RAMP

MATCH SEE ABOVE

WB  
1827  
US 80  
1627  
EB

US 80

WB  
1835  
1466  
EB

RAMP



RAMP

1413

2105  
1038  
MATCH 010

SR 21 CORRIDOR STUDY  
TRAFFIC FLOW DIAGRAM  
ALTERNATIVE 11  
2035  
AM PEAK HOUR VOLUMES  
AUGUST, 2013

| STATE | PROJECT NUMBER | SHEET NO. | TOTAL SHEETS |
|-------|----------------|-----------|--------------|
| GA.   |                | 009       |              |

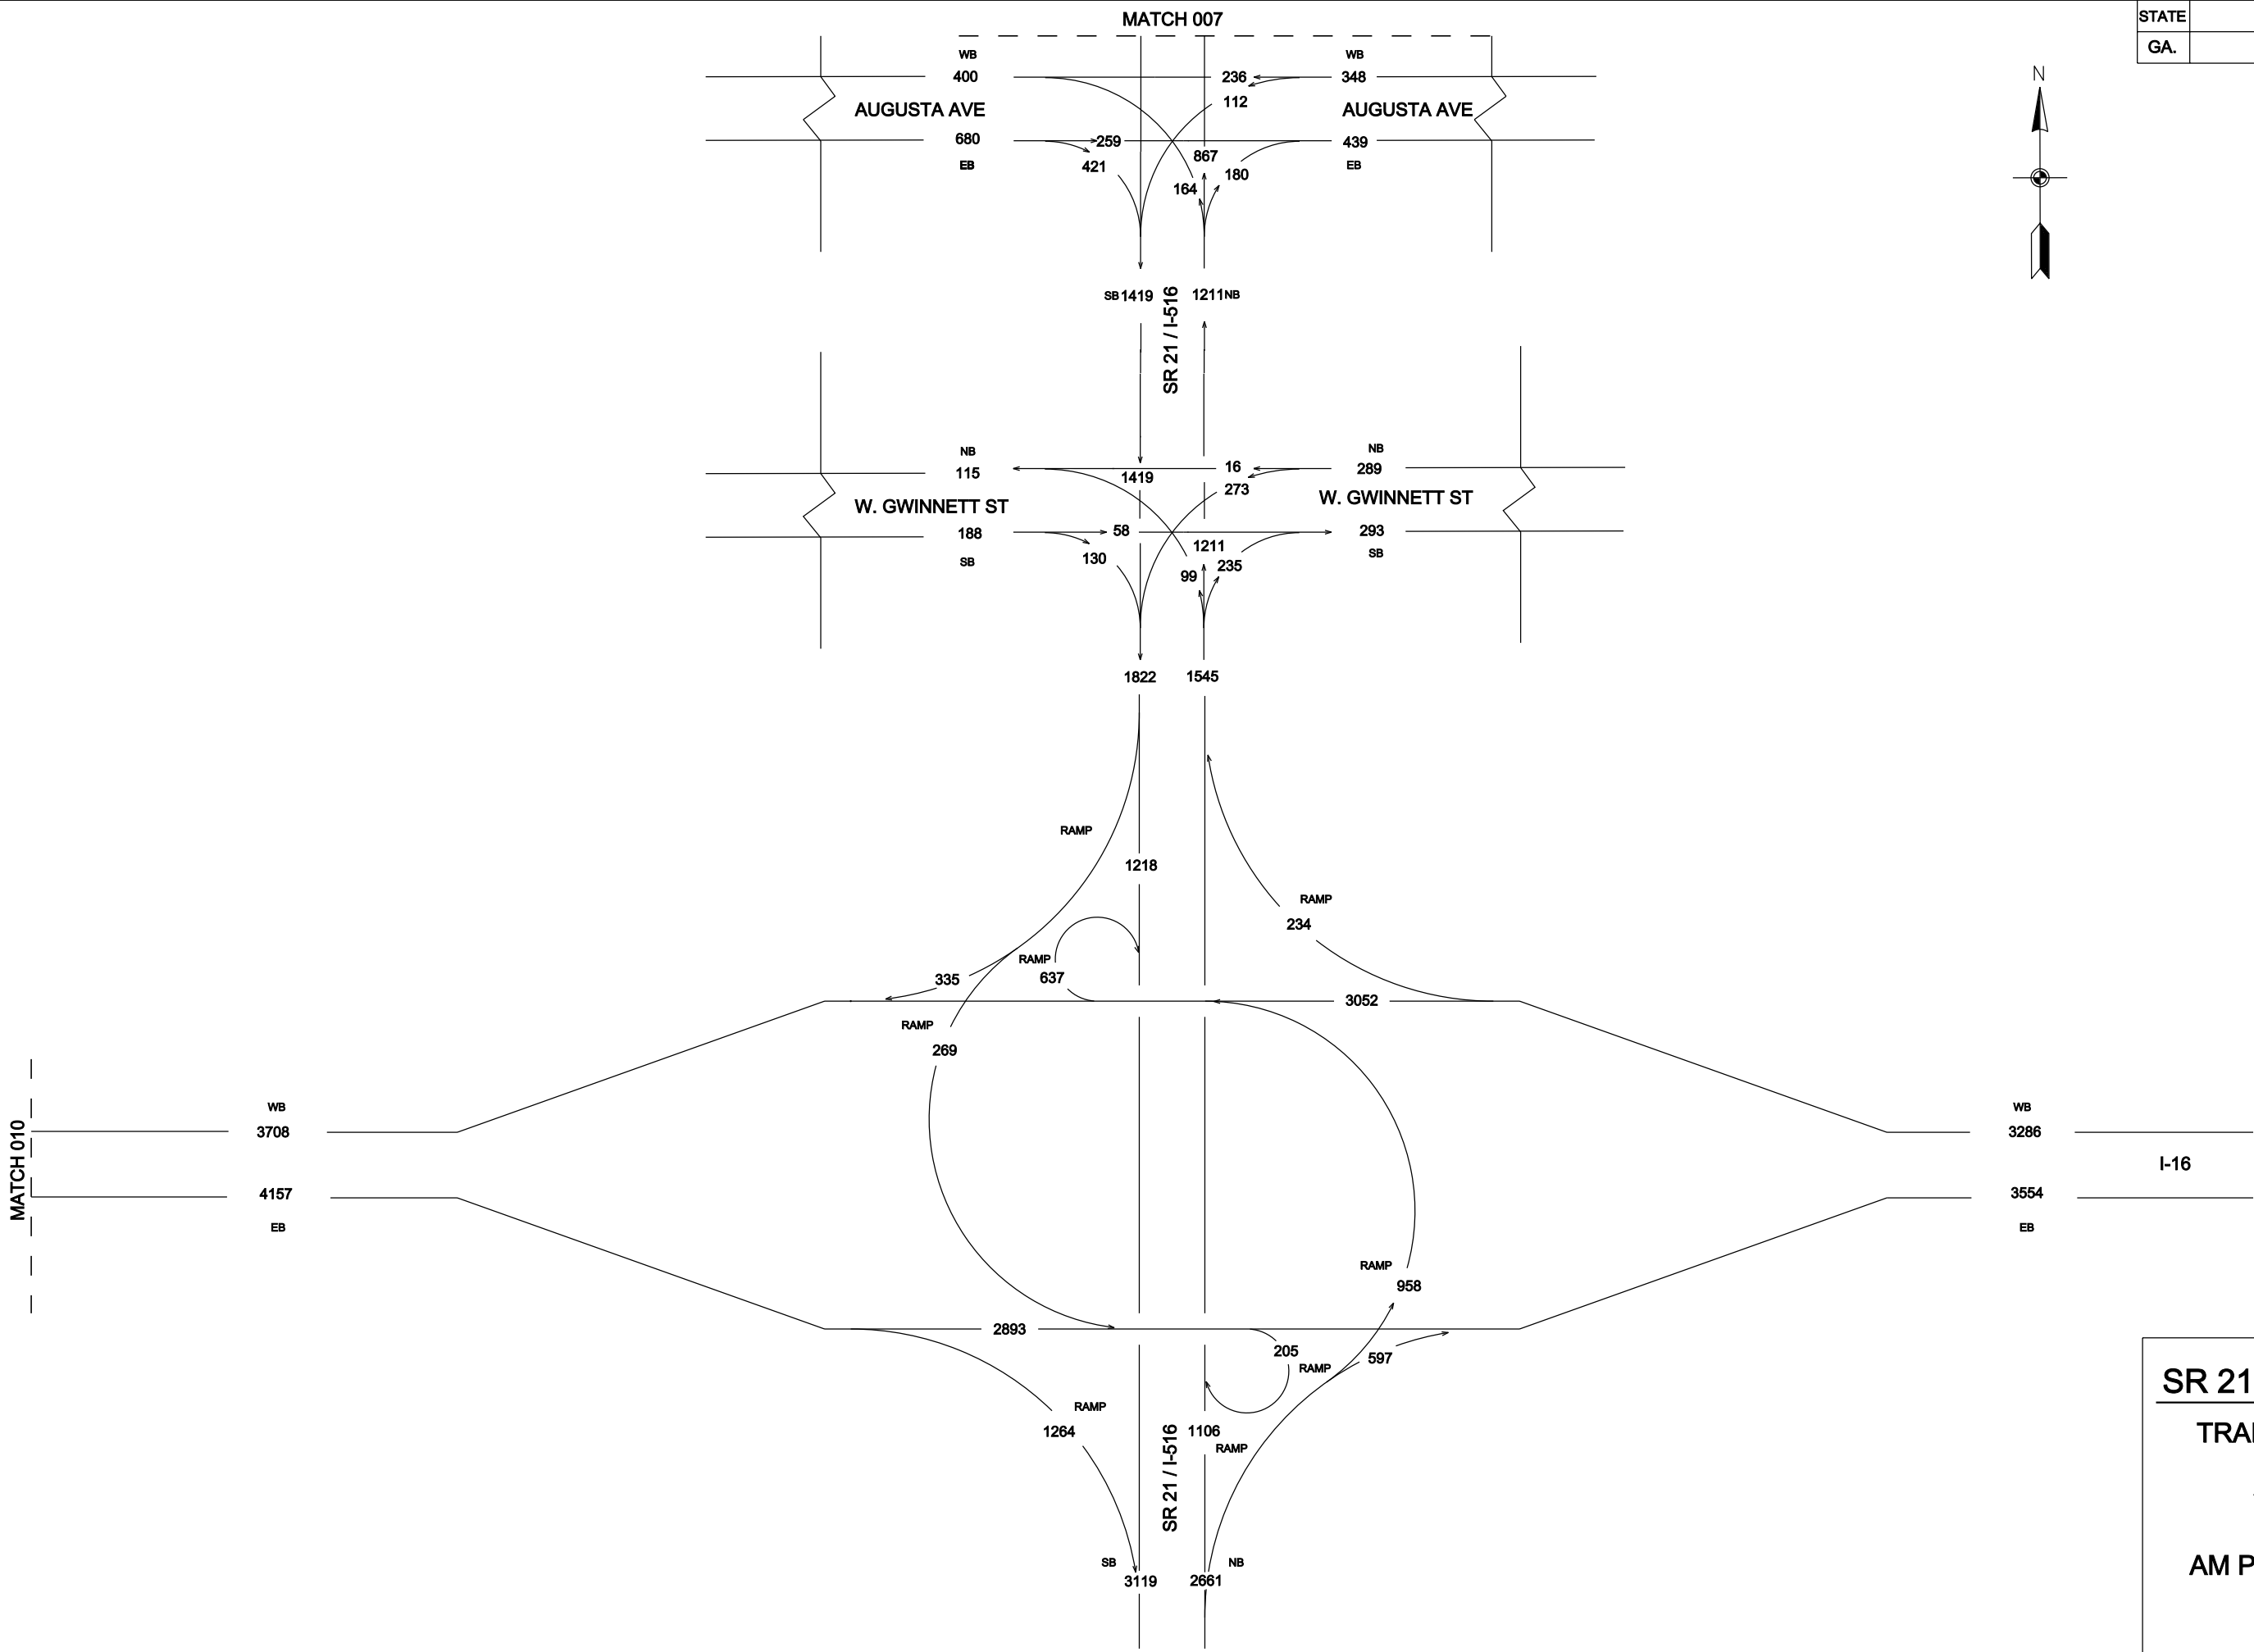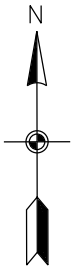

**SR 21 CORRIDOR STUDY**  
**TRAFFIC FLOW DIAGRAM**  
**ALTERNATIVE 11**  
**2035**  
**AM PEAK HOUR VOLUMES**  
**AUGUST, 2013**



|       |                |           |              |
|-------|----------------|-----------|--------------|
| STATE | PROJECT NUMBER | SHEET NO. | TOTAL SHEETS |
| GA.   |                | 010       |              |

MATCH SEE BELOW

I-16


I-16


MATCH 009

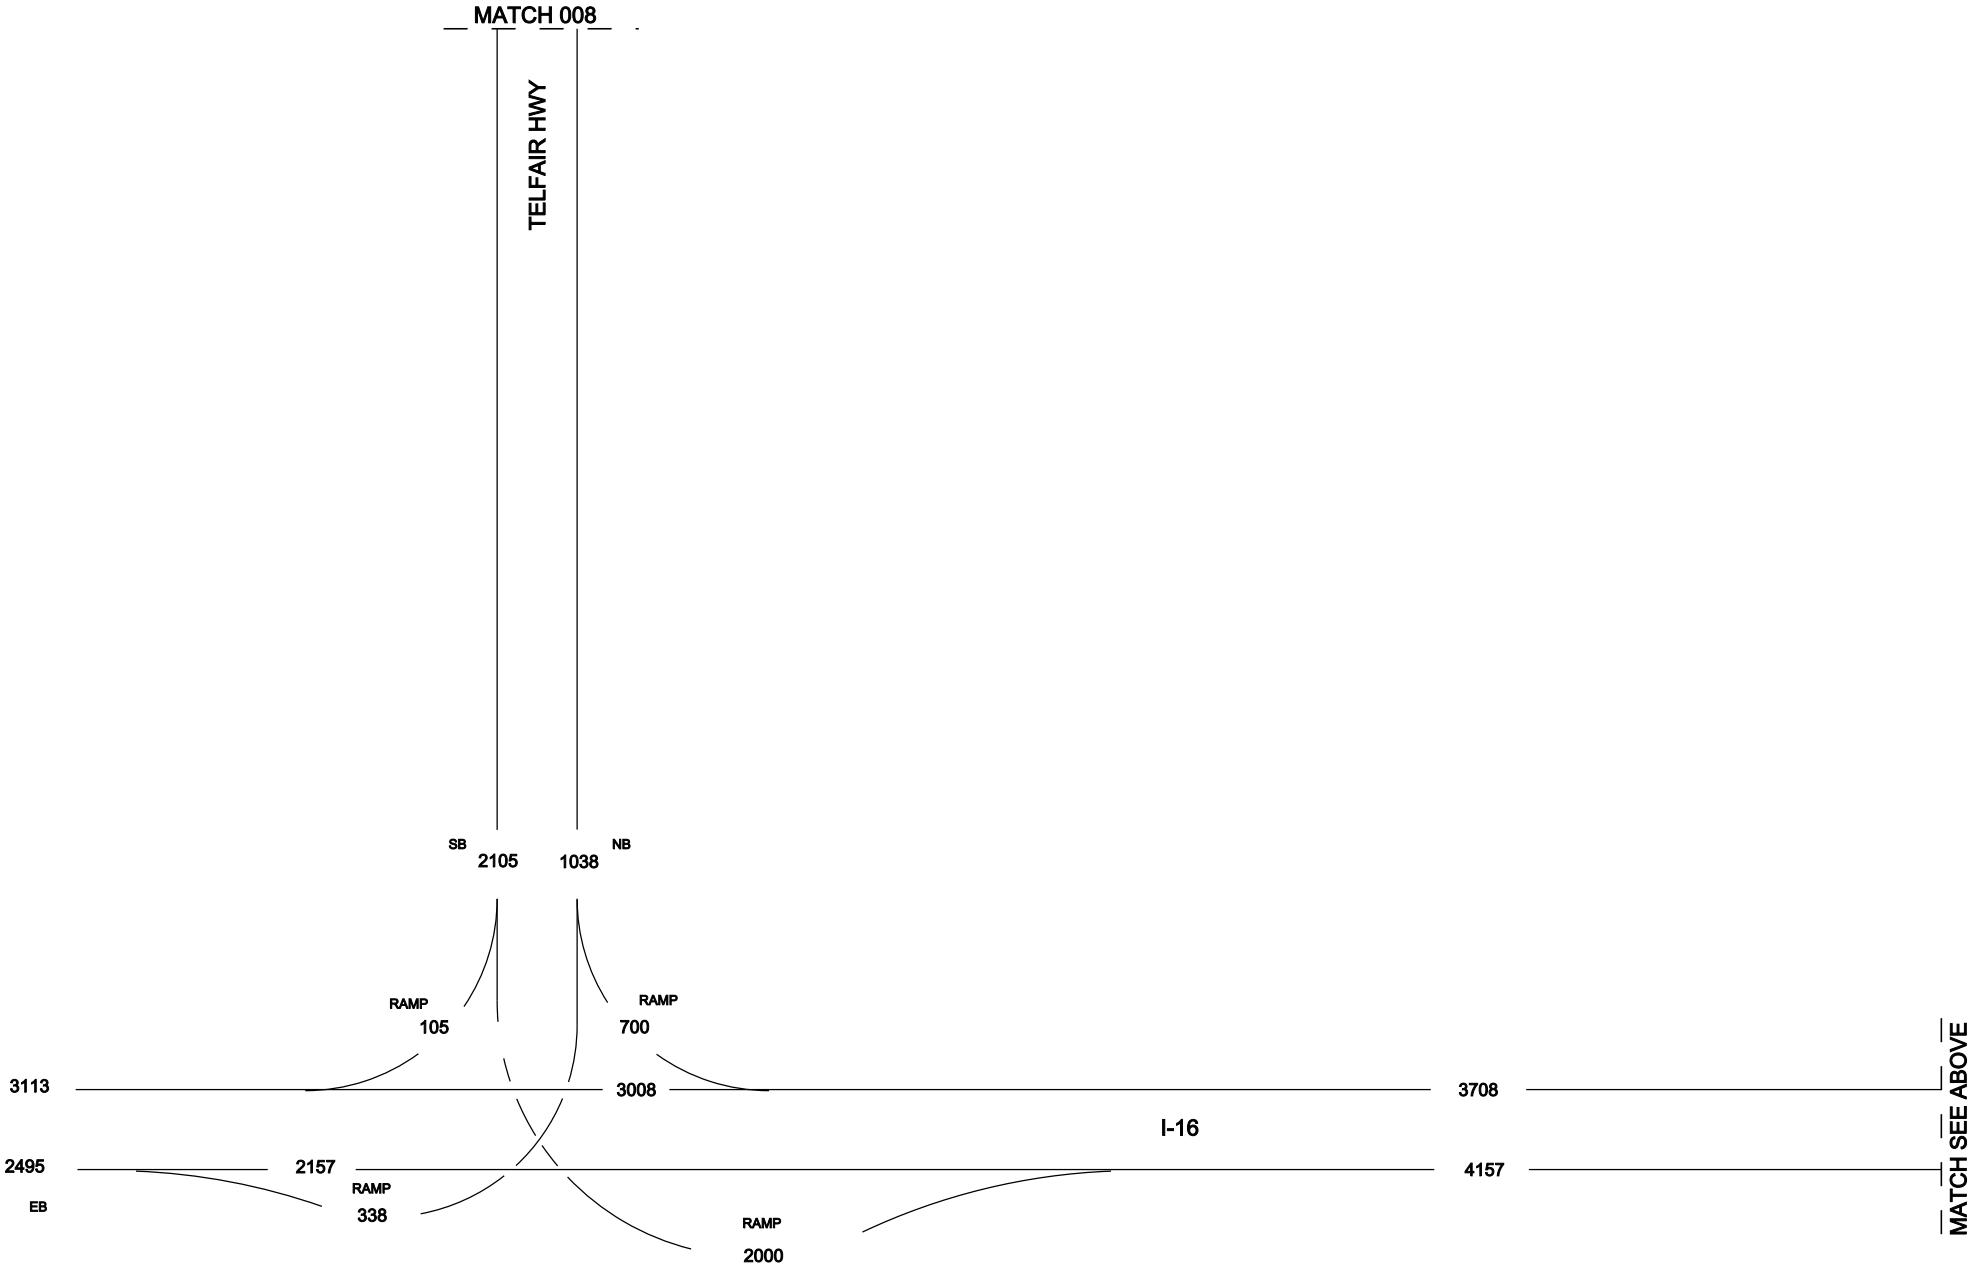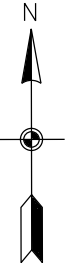

SR 21 CORRIDOR STUDY  
TRAFFIC FLOW DIAGRAM  
ALTERNATIVE 11  
2035  
AM PEAK HOUR VOLUMES  
AUGUST, 2013


|       |                |           |              |
|-------|----------------|-----------|--------------|
| STATE | PROJECT NUMBER | SHEET NO. | TOTAL SHEETS |
| GA.   |                | 011       |              |

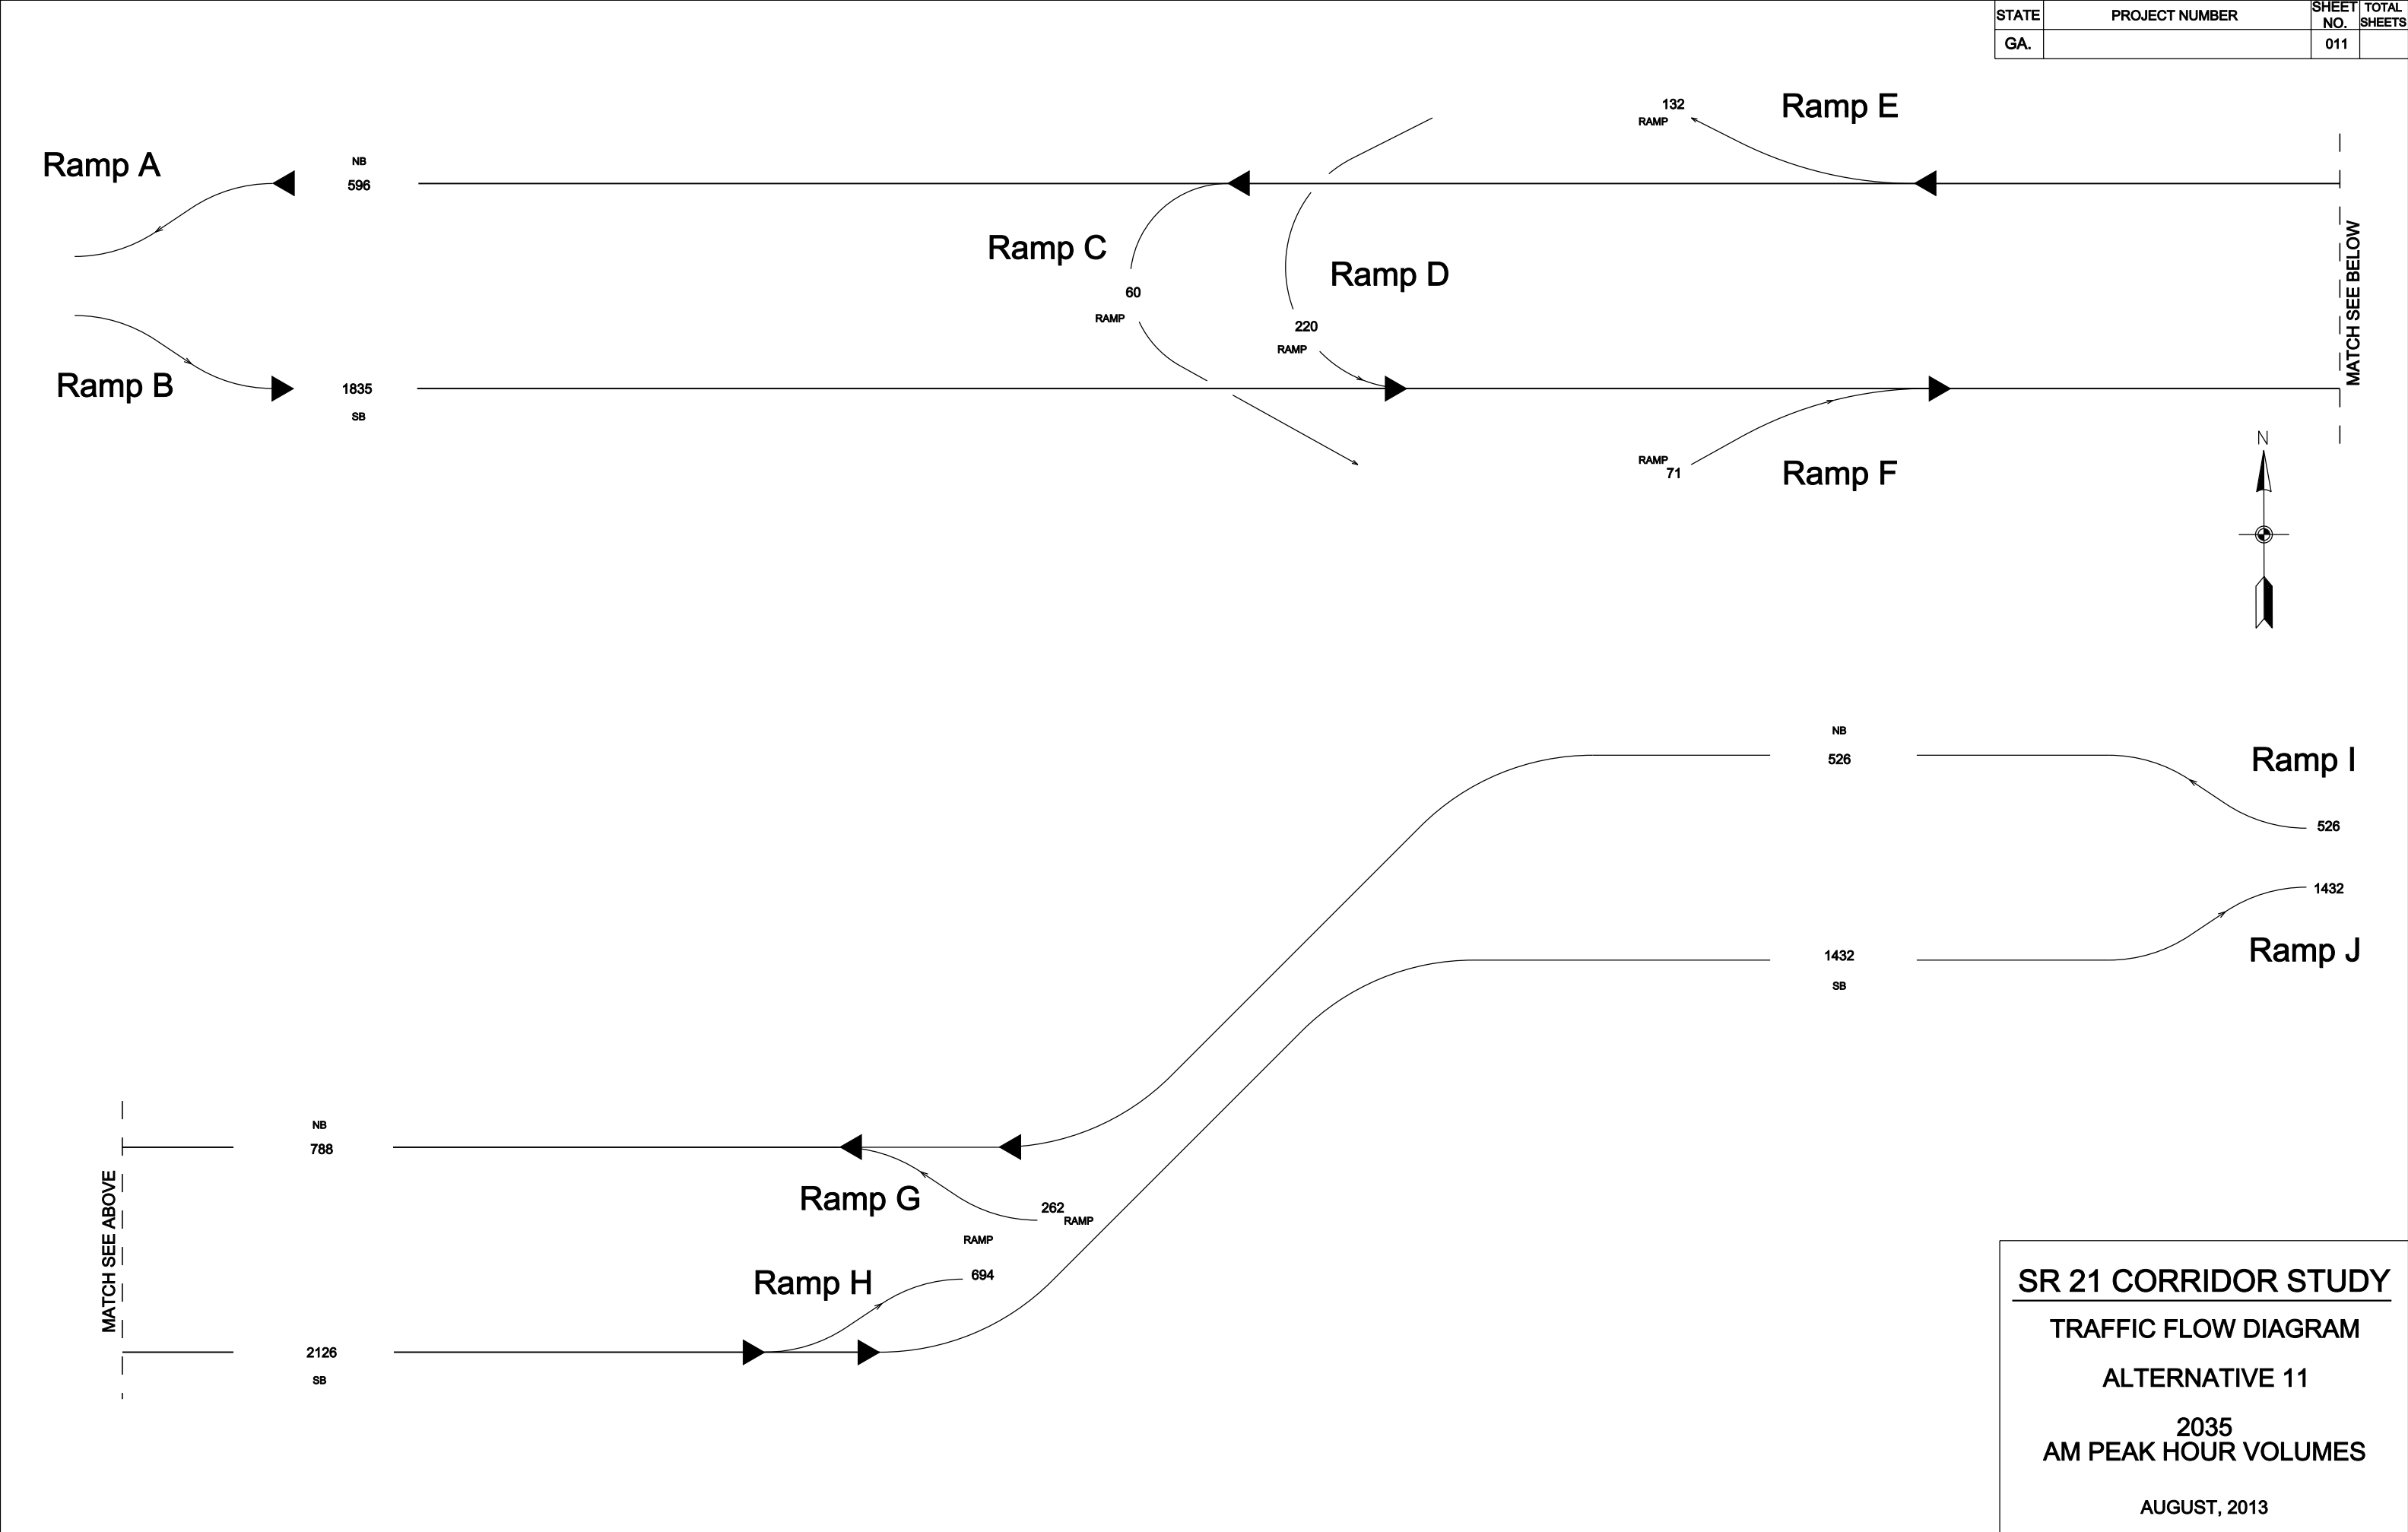


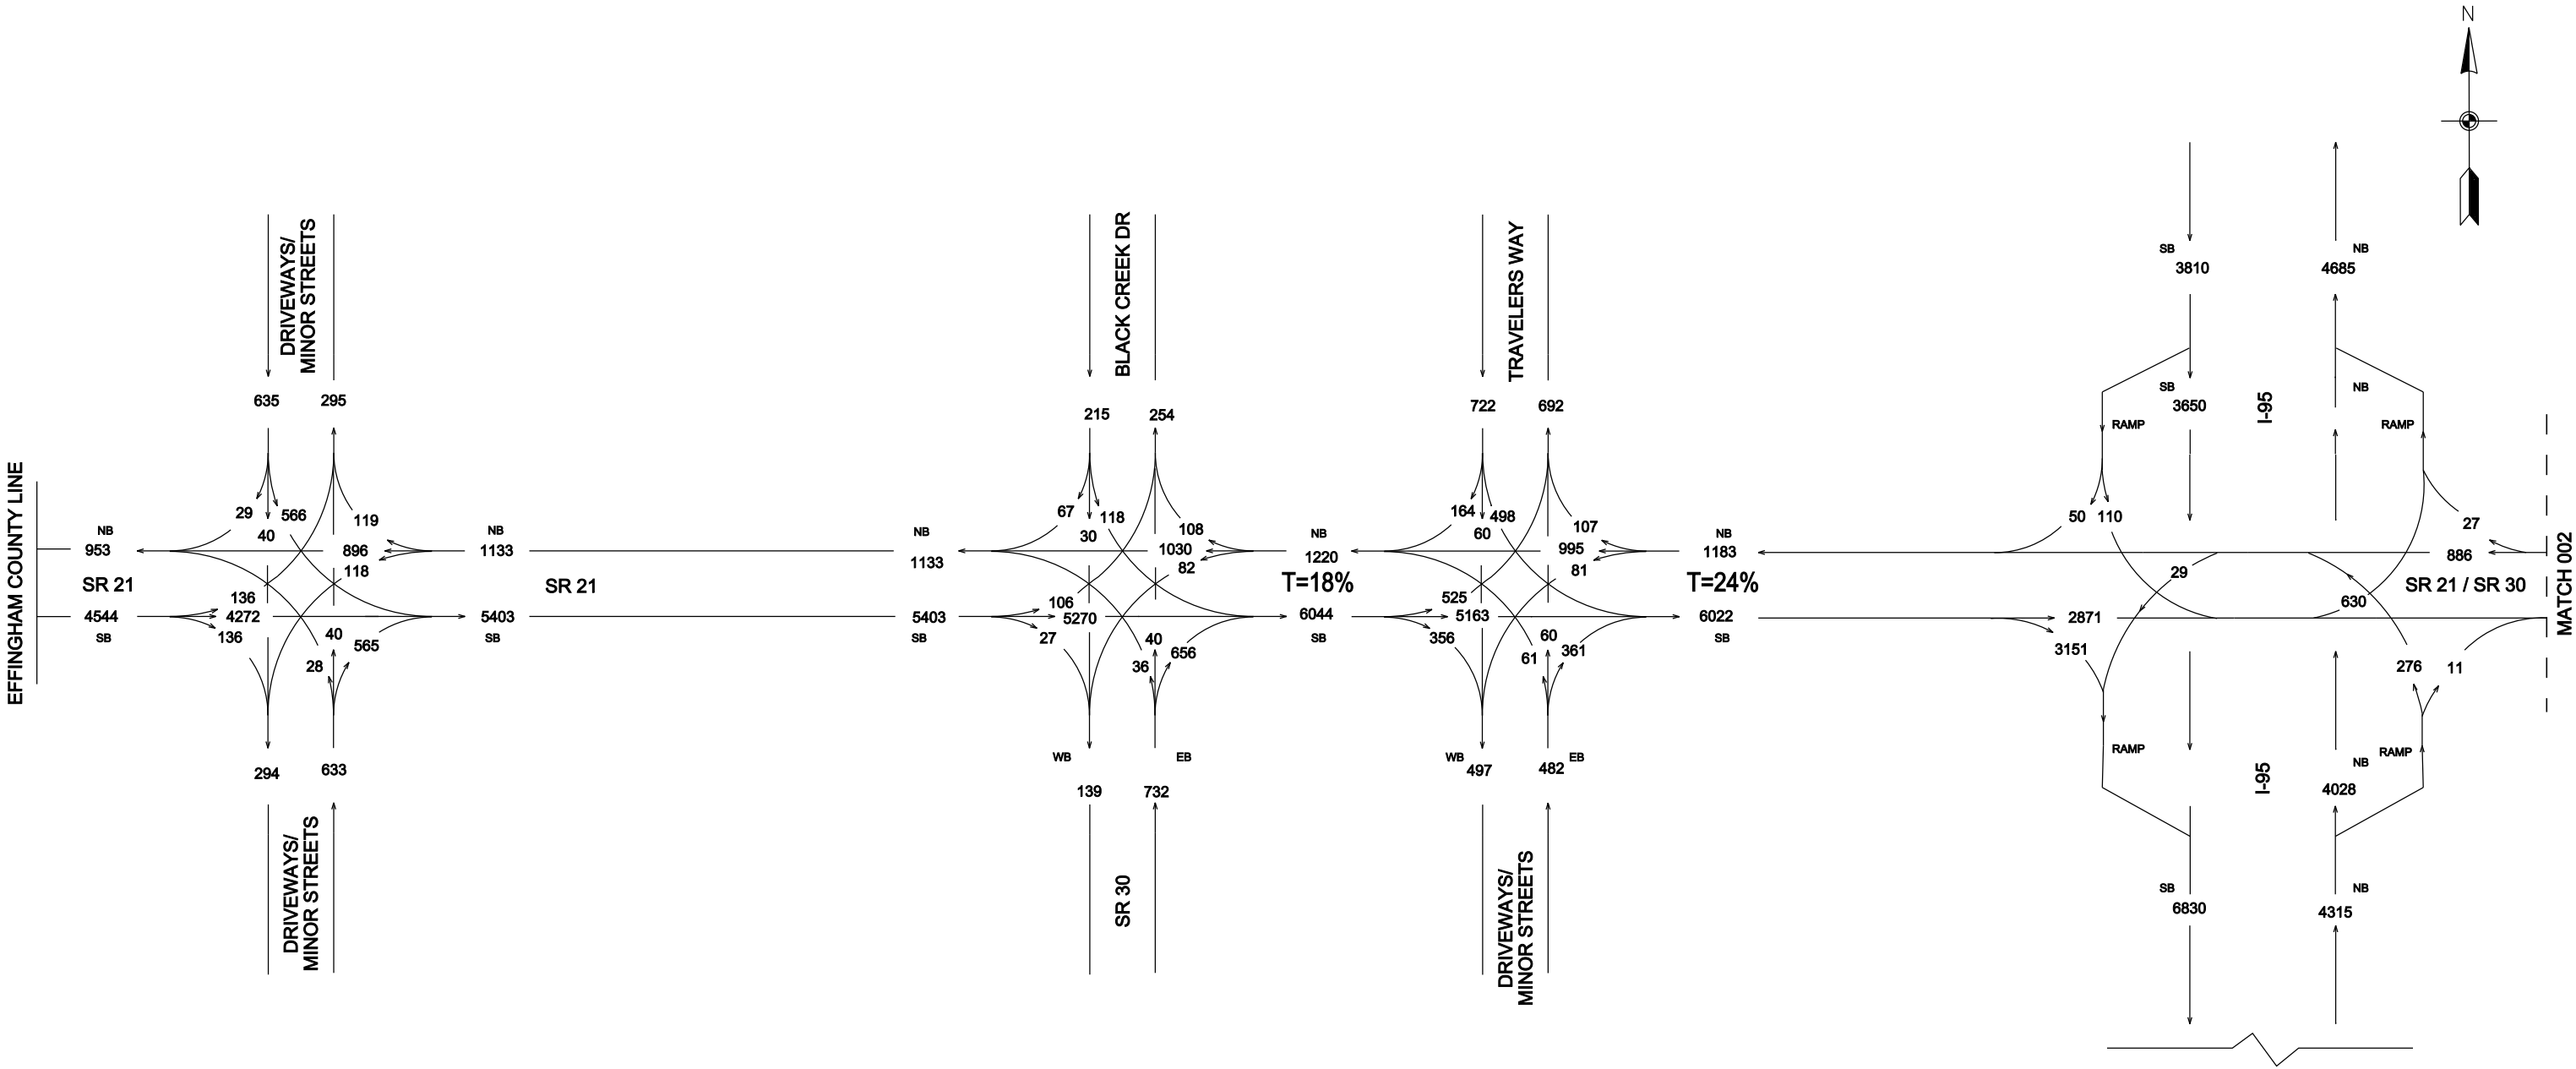


**SR 21 CORRIDOR STUDY**  
**TRAFFIC FLOW DIAGRAM**  
**NO-BUILD**  
**2035**  
**AM PEAK HOUR VOLUMES**  
**AUGUST, 2013**




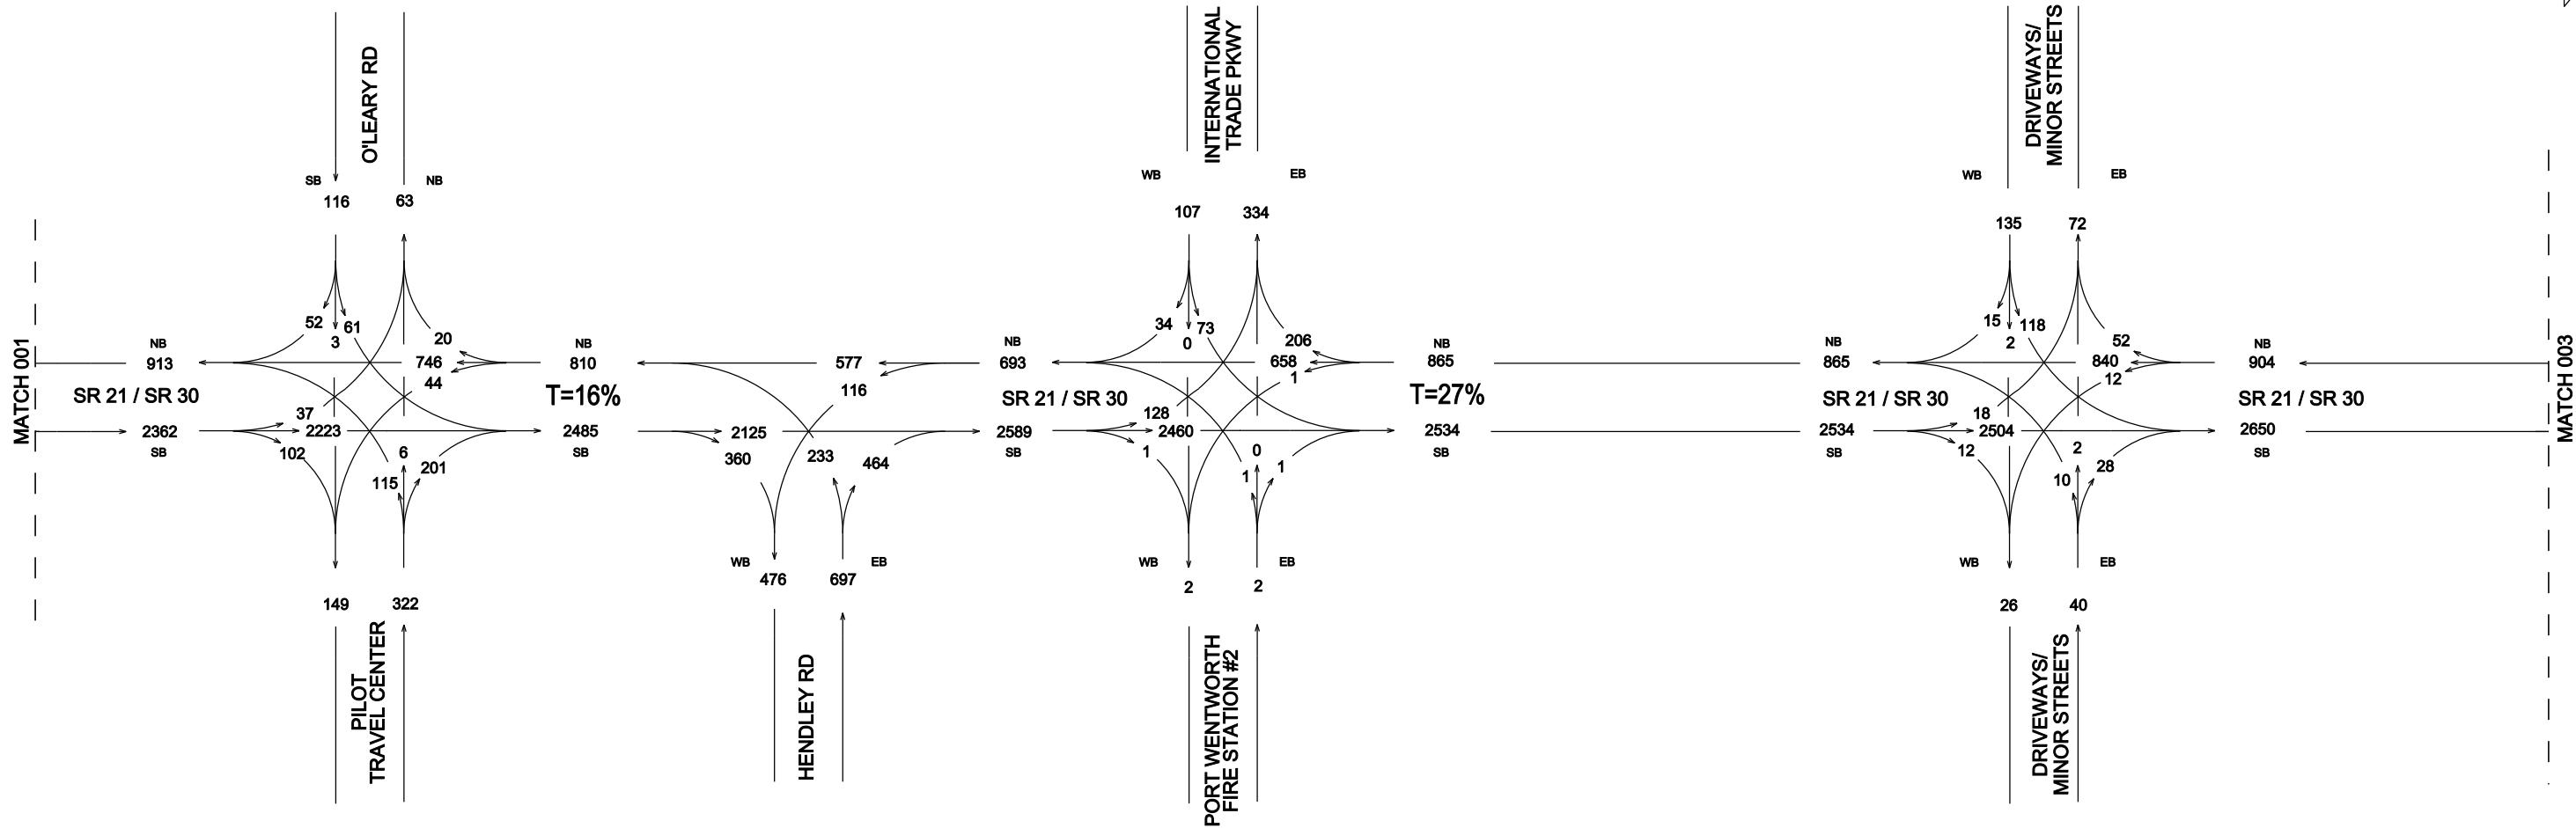


**SR 21 CORRIDOR STUDY**  
**TRAFFIC FLOW DIAGRAM**  
**NO-BUILD**  
**2035**  
**AM PEAK HOUR VOLUMES**  
**AUGUST, 2013**

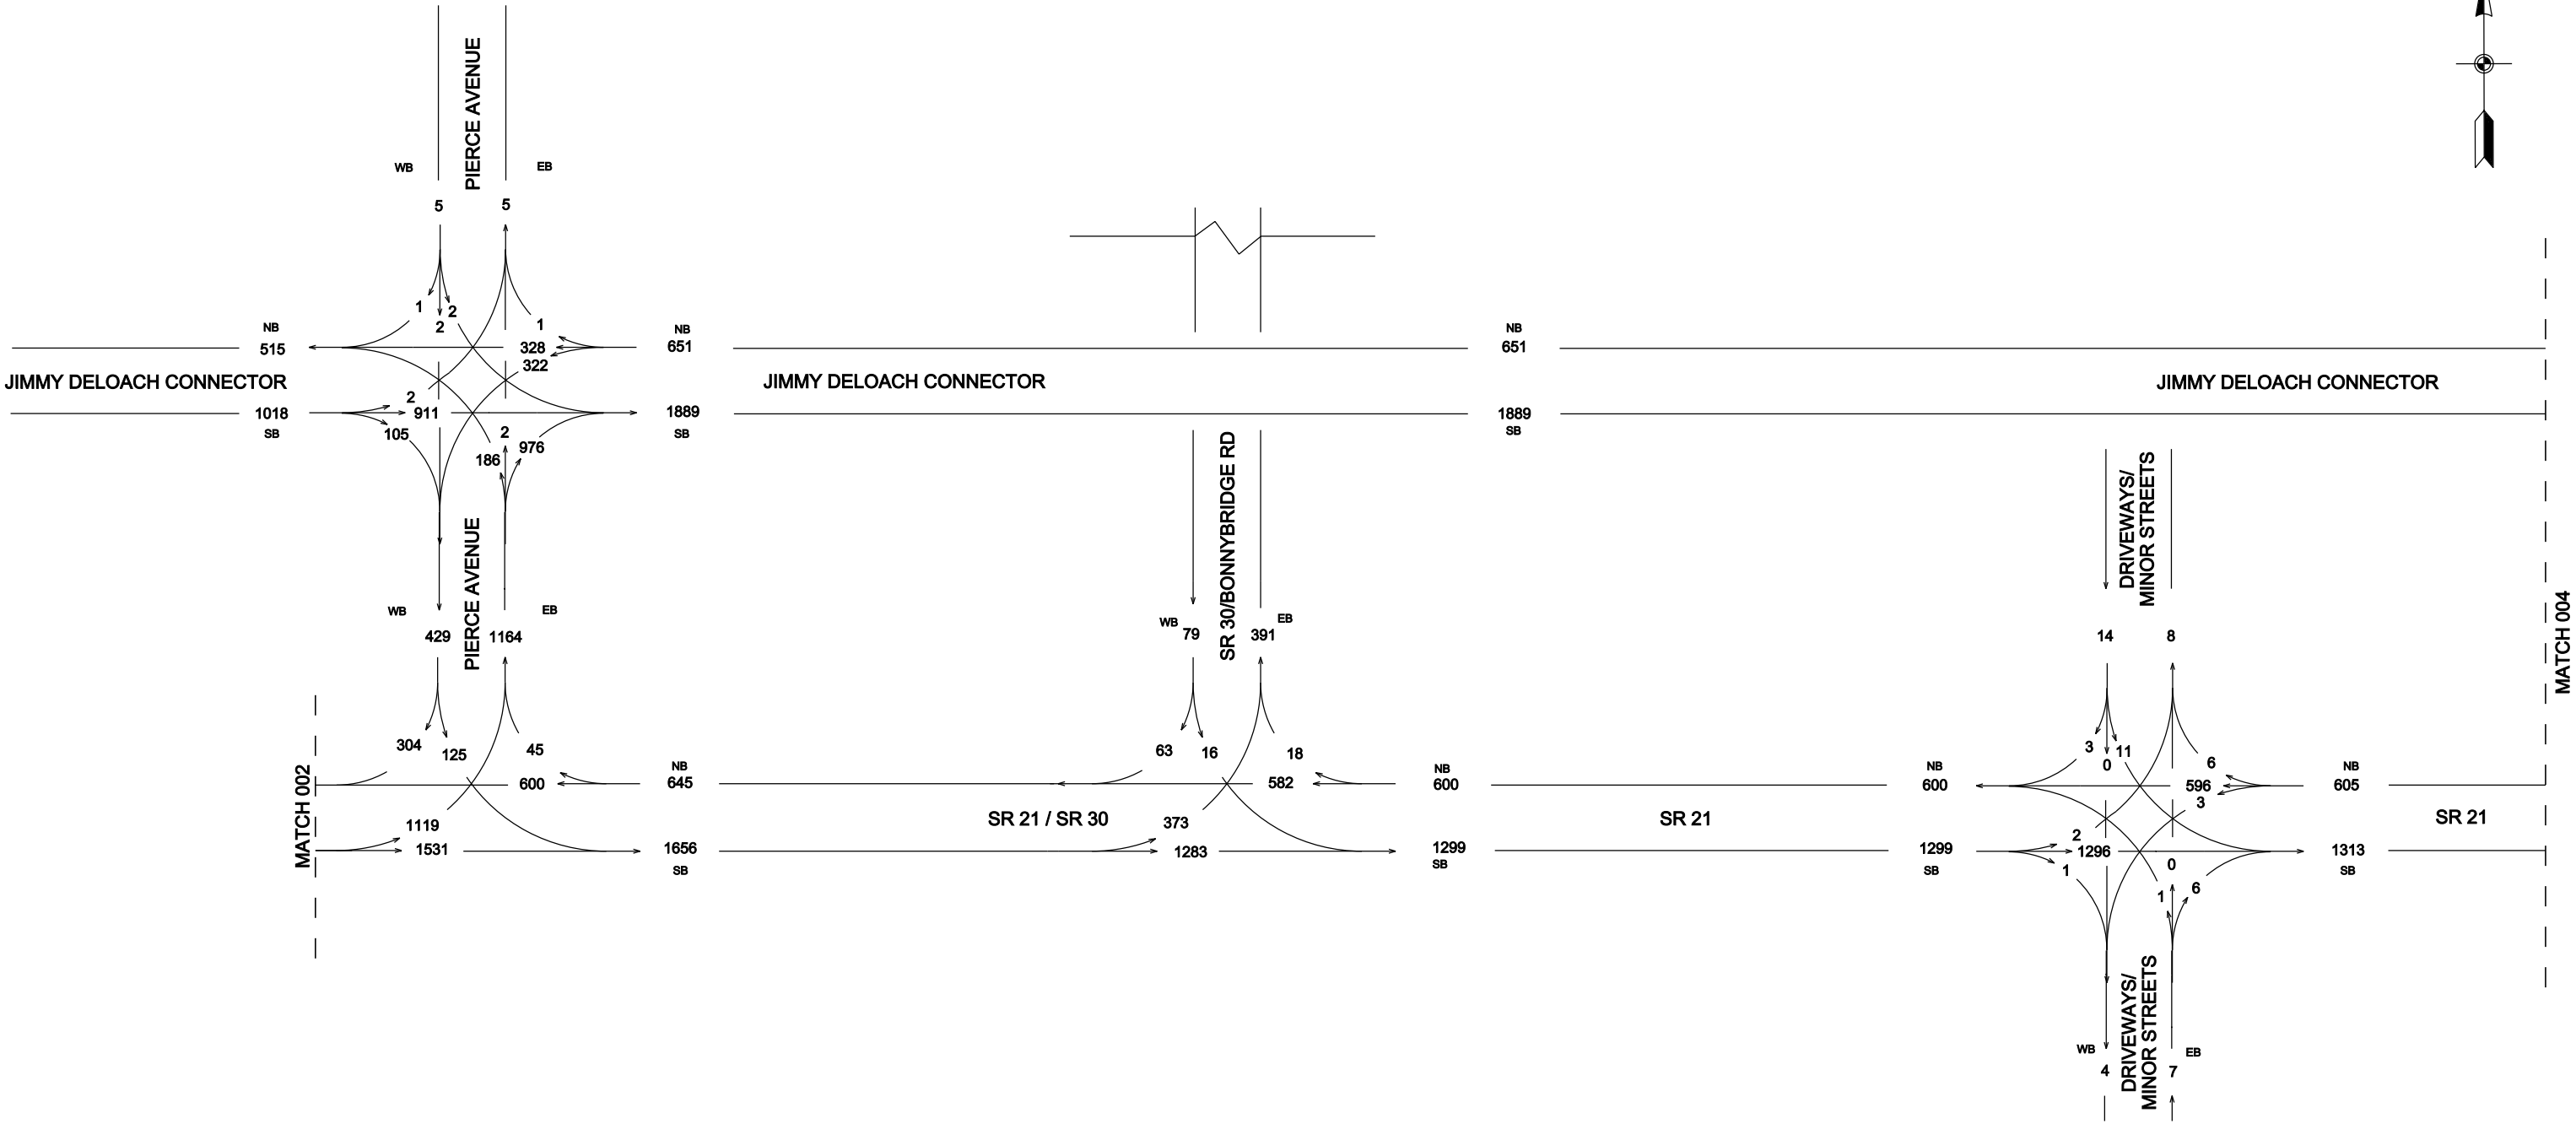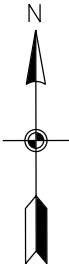

**SR 21 CORRIDOR STUDY**  
**TRAFFIC FLOW DIAGRAM**  
**NO-BUILD**  
**2035**  
**AM PEAK HOUR VOLUMES**  
**AUGUST, 2013**



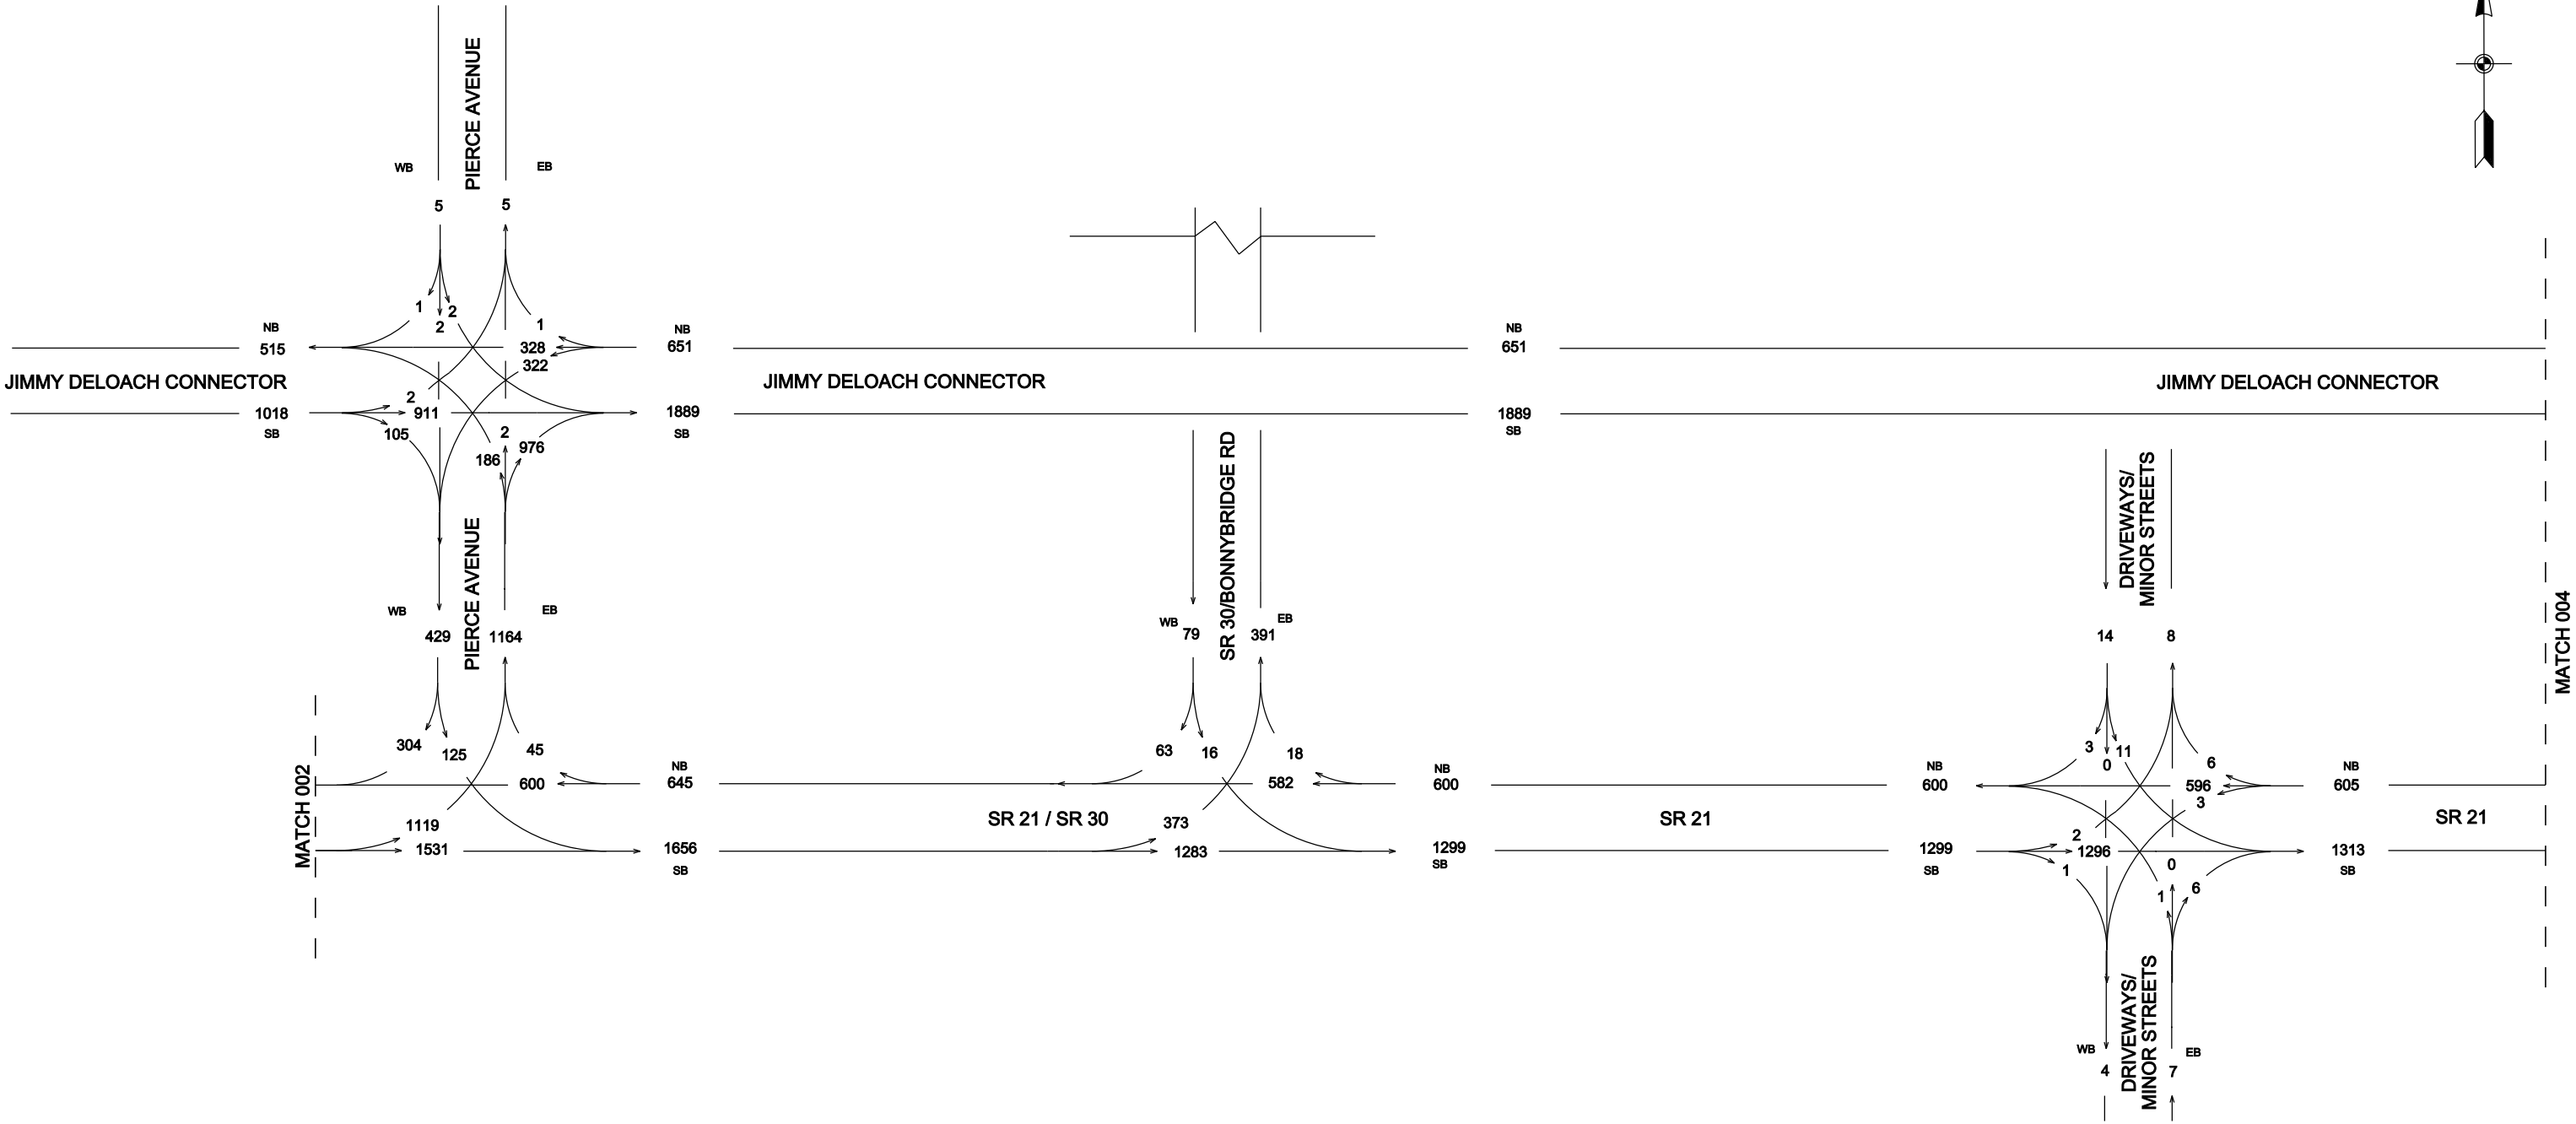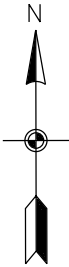

**SR 21 CORRIDOR STUDY**


**TRAFFIC FLOW DIAGRAM**

**NO-BUILD**


**2035**

**AM PEAK HOUR VOLUMES**

**AUGUST, 2013**

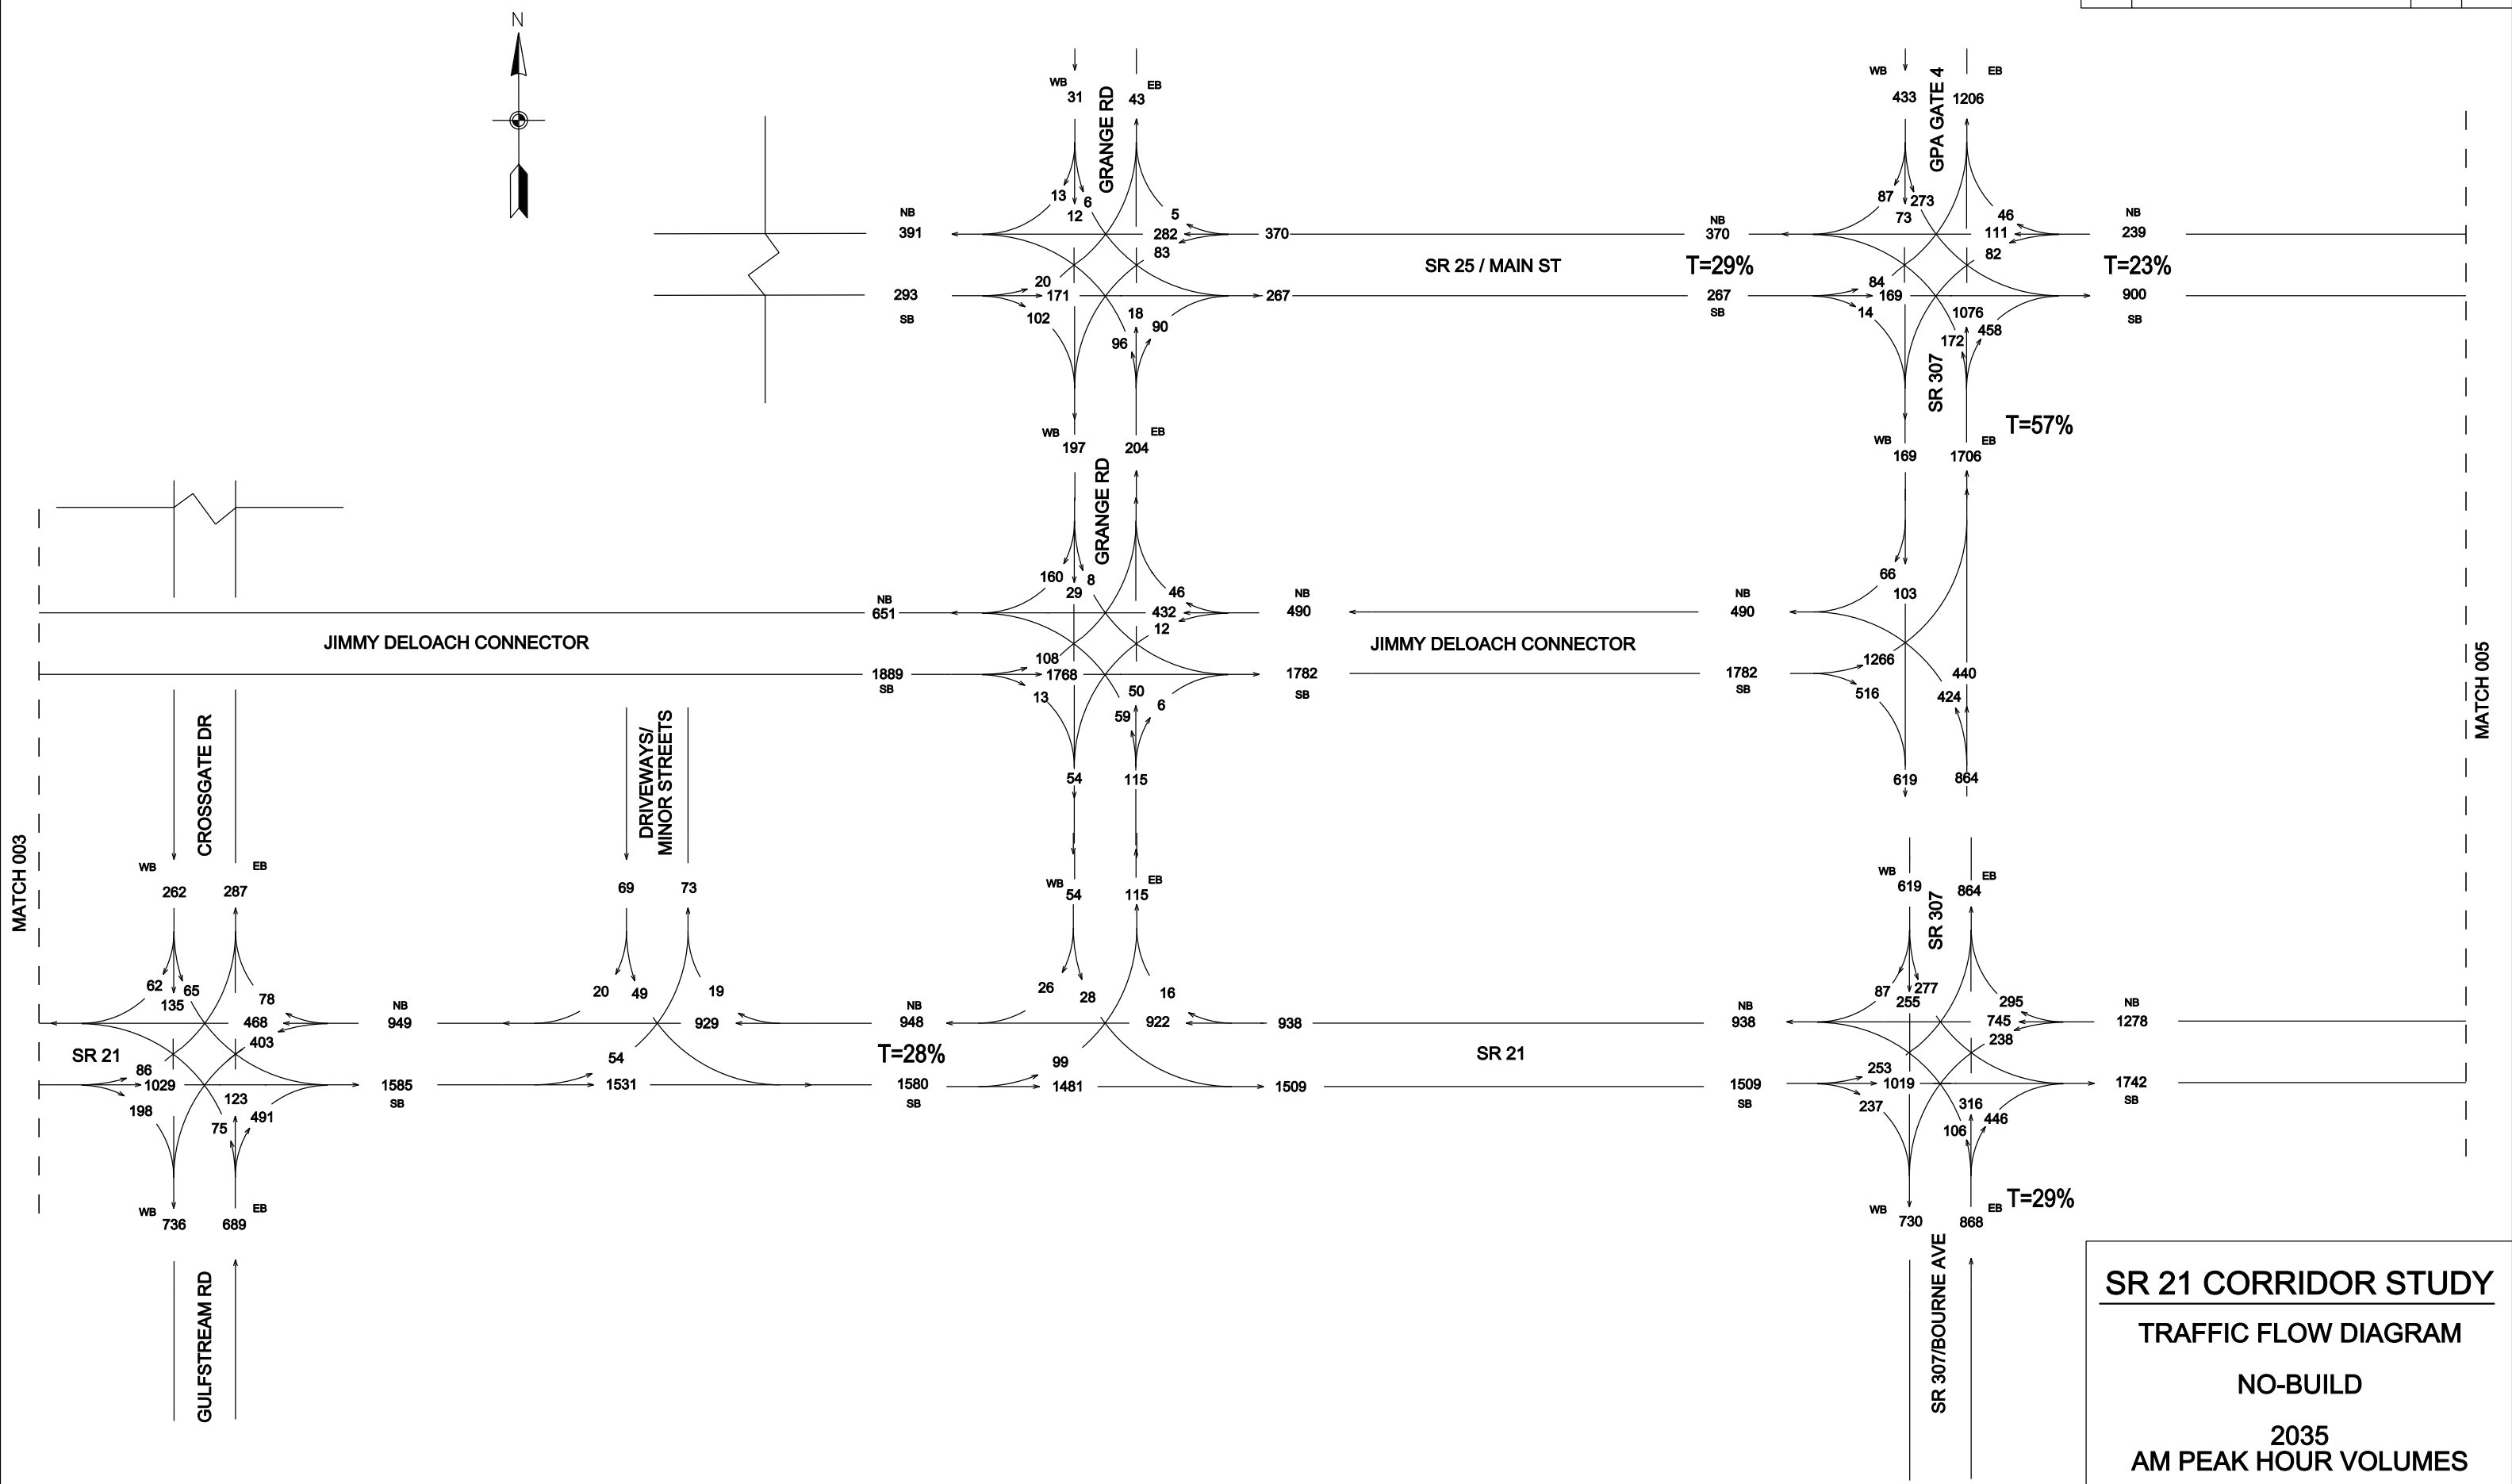


**SR 21 CORRIDOR STUDY**  
**TRAFFIC FLOW DIAGRAM**  
**NO-BUILD**  
**2035**  
**AM PEAK HOUR VOLUMES**  
**AUGUST, 2013**

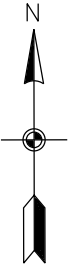

MATCH 004



MATCH 006

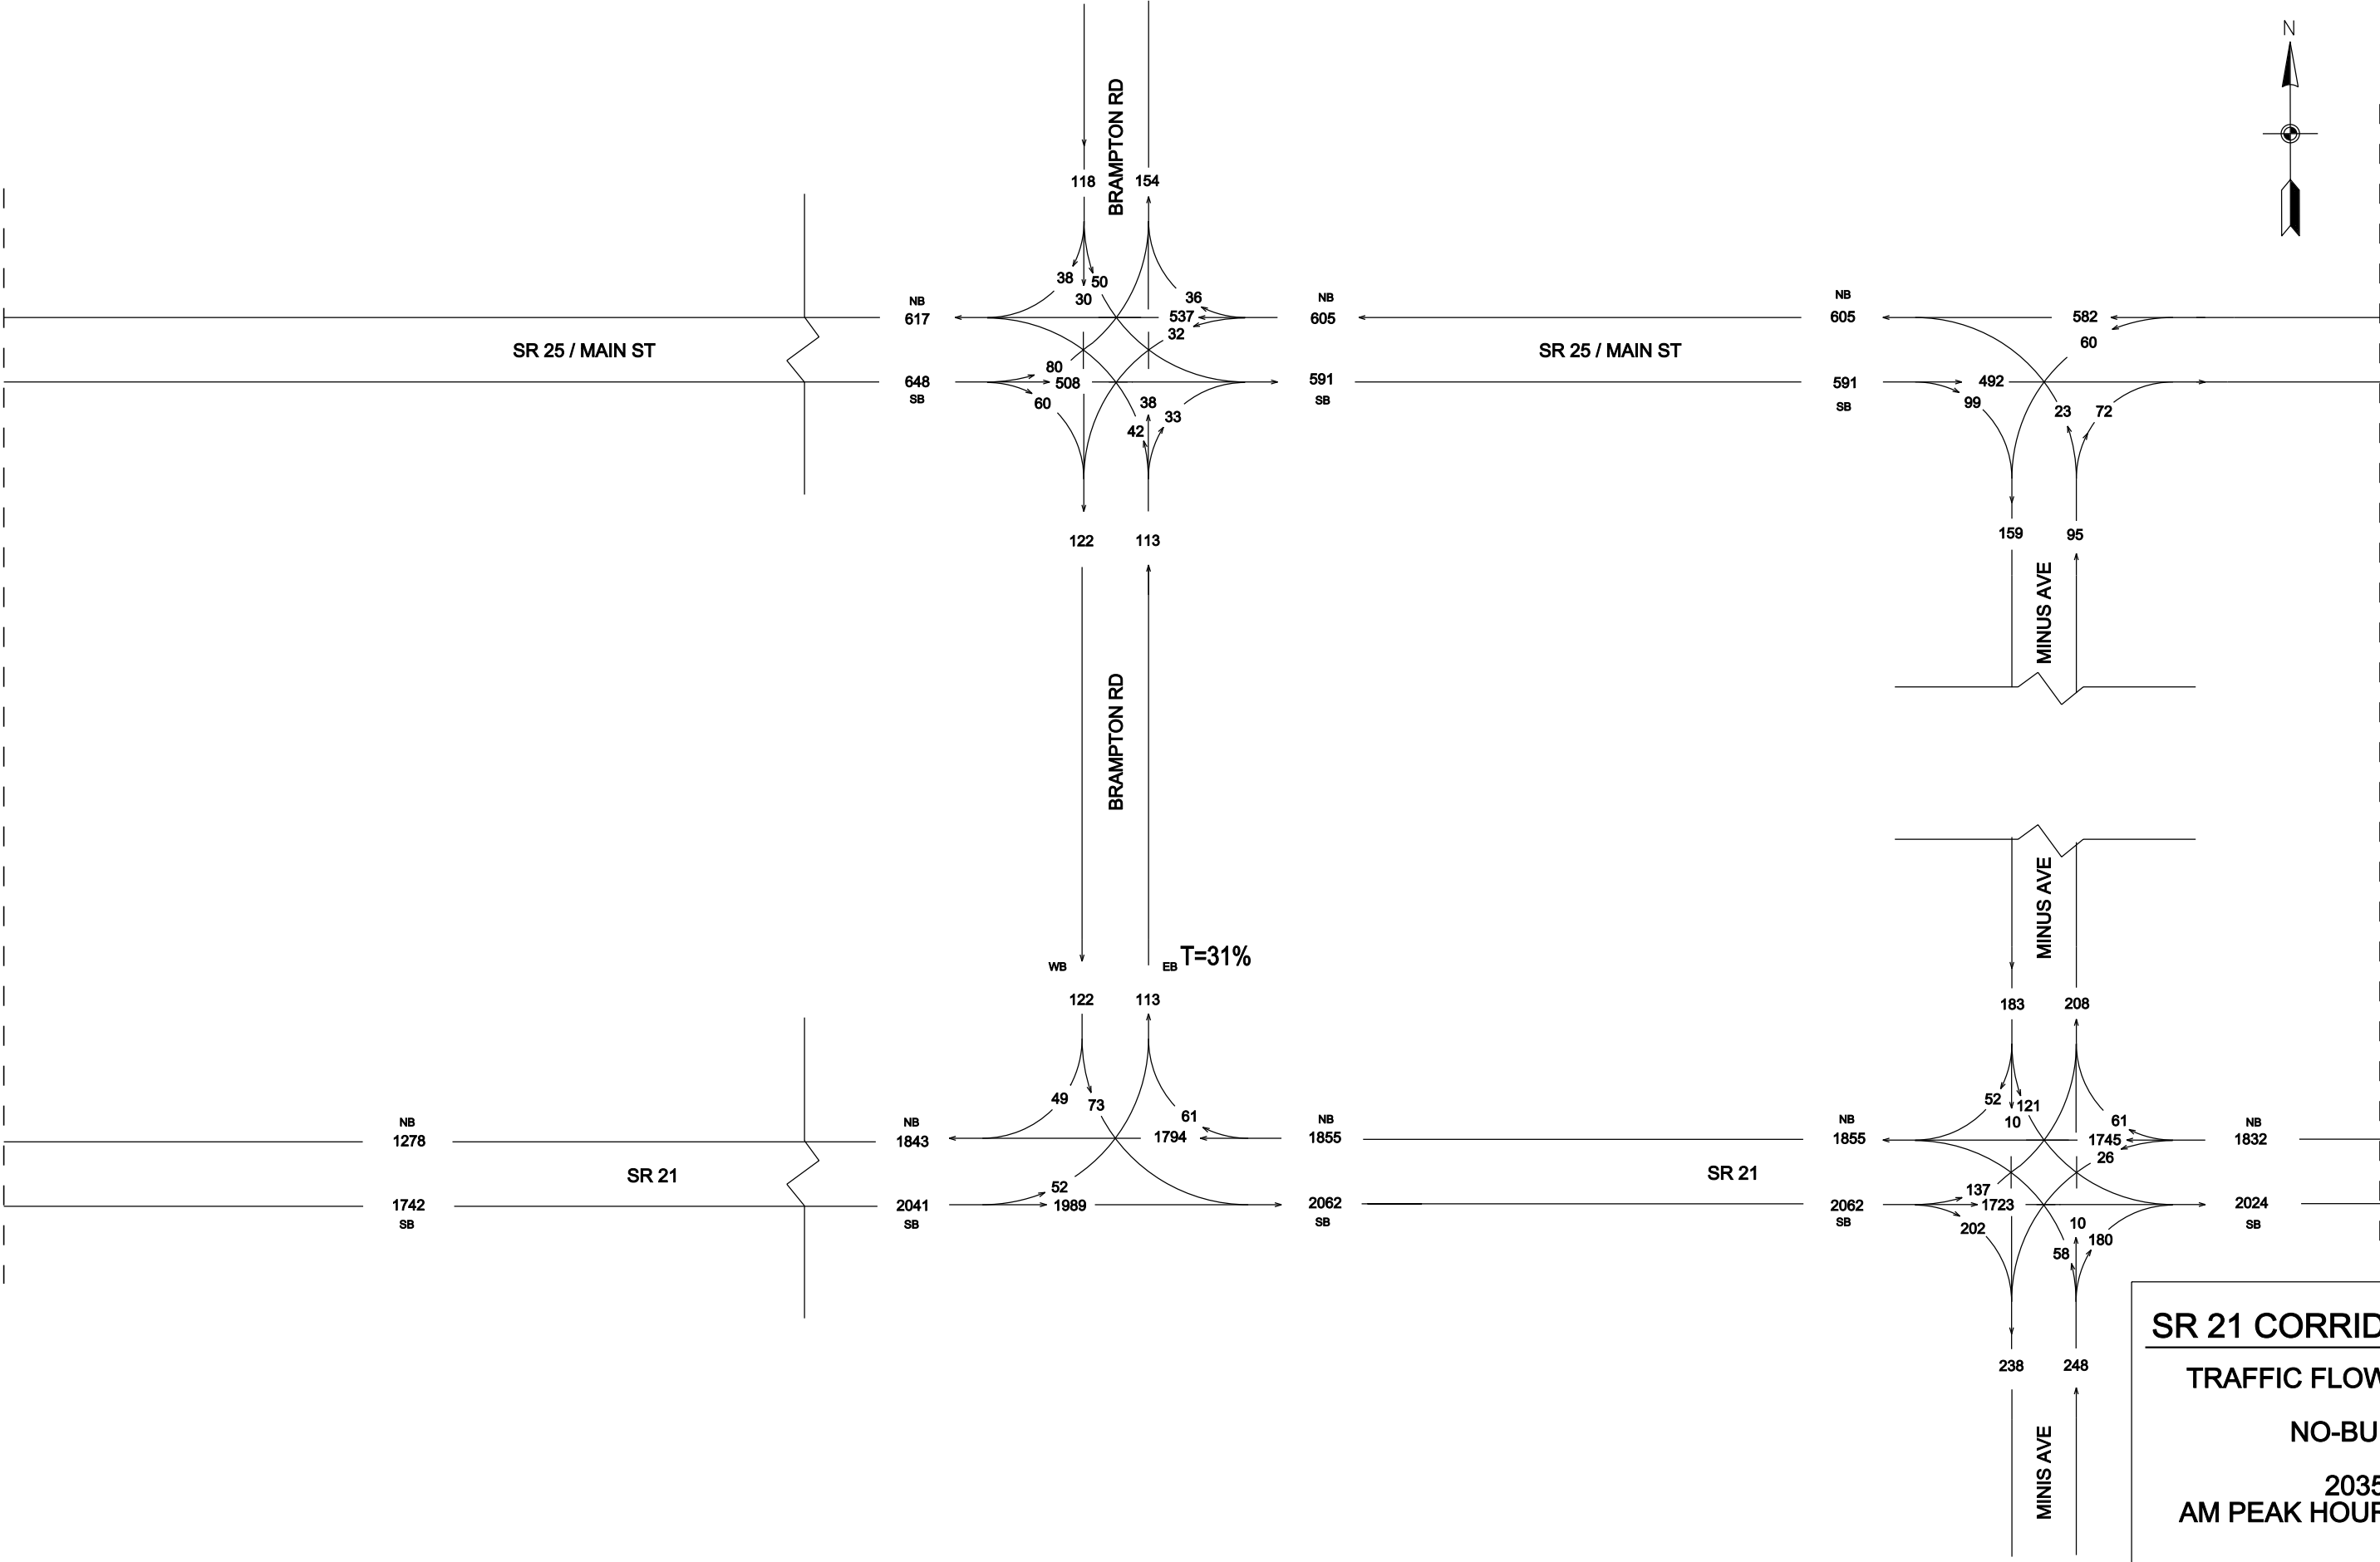

**SR 21 CORRIDOR STUDY**  
**TRAFFIC FLOW DIAGRAM**  
**NO-BUILD**  
**2035**  
**AM PEAK HOUR VOLUMES**  
**AUGUST, 2013**



| STATE | PROJECT NUMBER | SHEET NO. | TOTAL SHEETS |
|-------|----------------|-----------|--------------|
| GA.   |                | 007       |              |

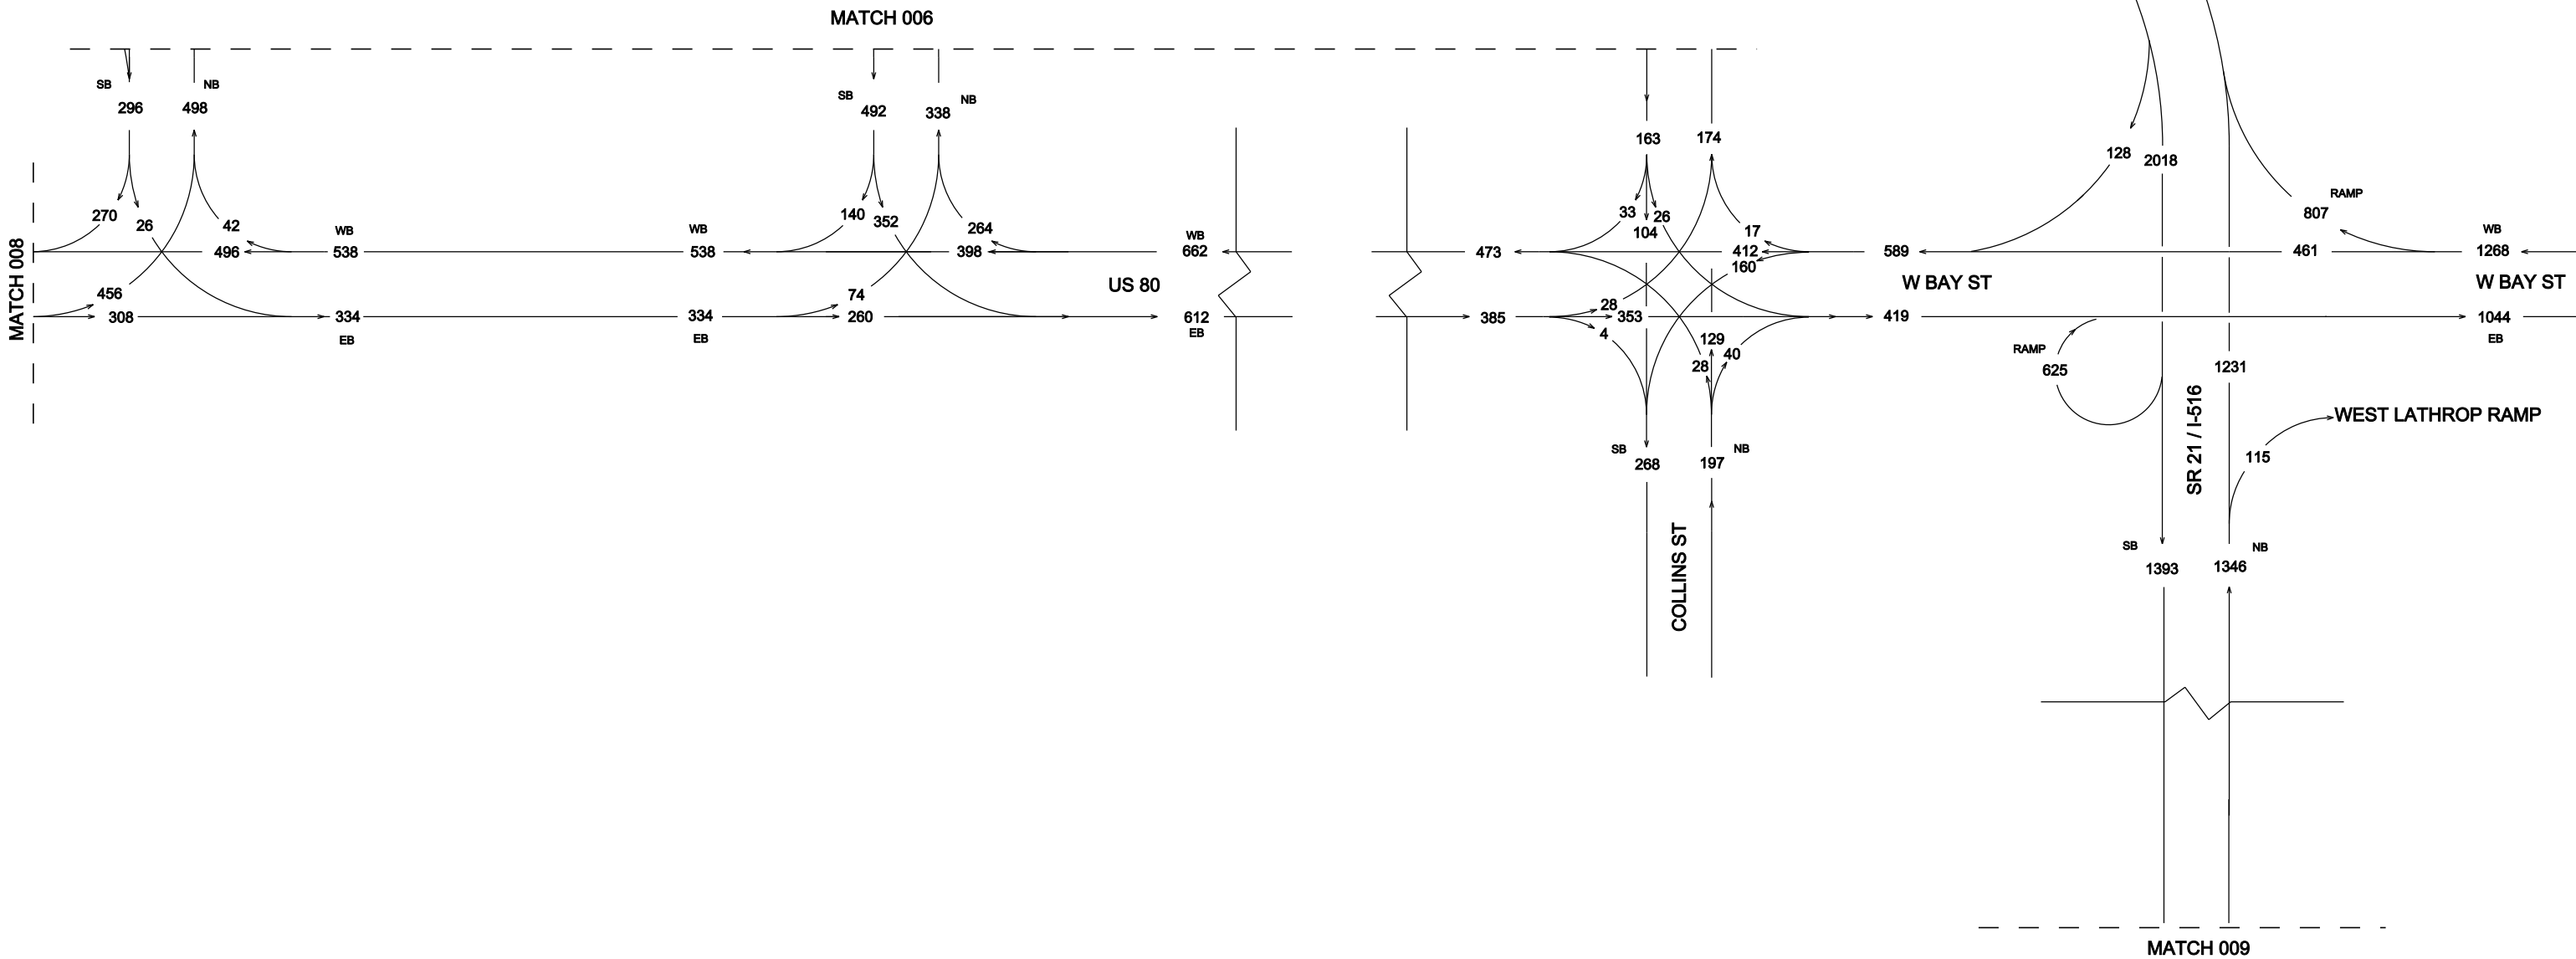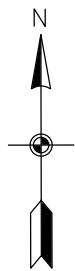

**SR 21 CORRIDOR STUDY**

**TRAFFIC FLOW DIAGRAM**



**NO-BUILD**

**2035**

**AM PEAK HOUR VOLUMES**



**AUGUST, 2013**

| STATE | PROJECT NUMBER | SHEET NO. | TOTAL SHEETS |
|-------|----------------|-----------|--------------|
| GA.   |                | 008       |              |

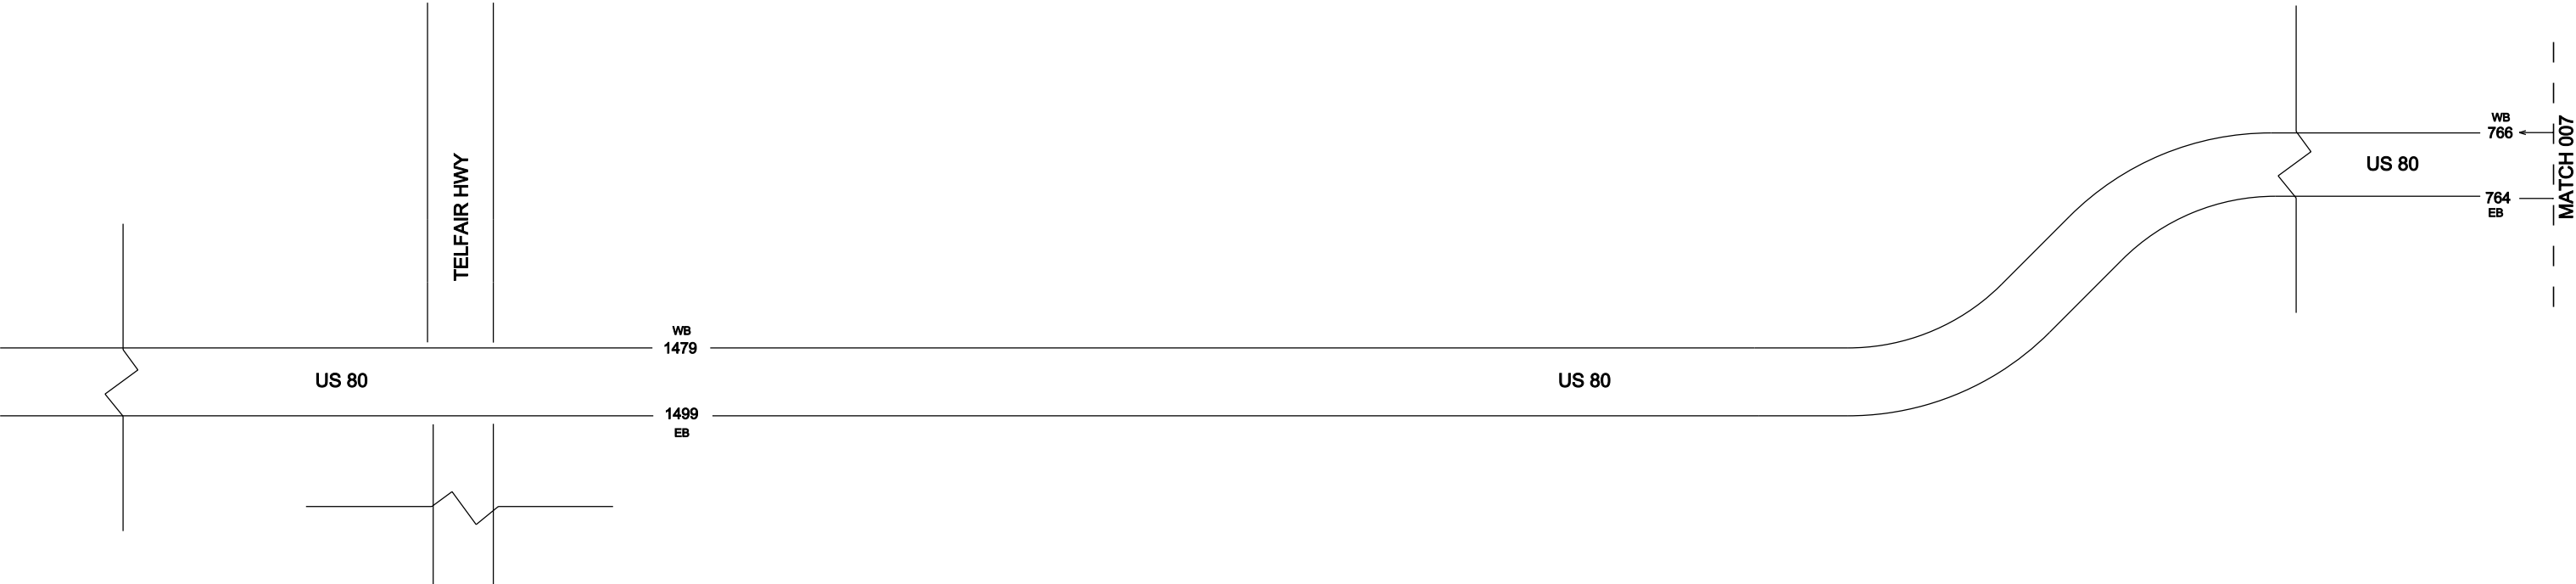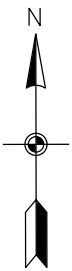



**SR 21 CORRIDOR STUDY**  
**TRAFFIC FLOW DIAGRAM**  
**NO-BUILD**  
**2035**  
**AM PEAK HOUR VOLUMES**  
**AUGUST, 2013**



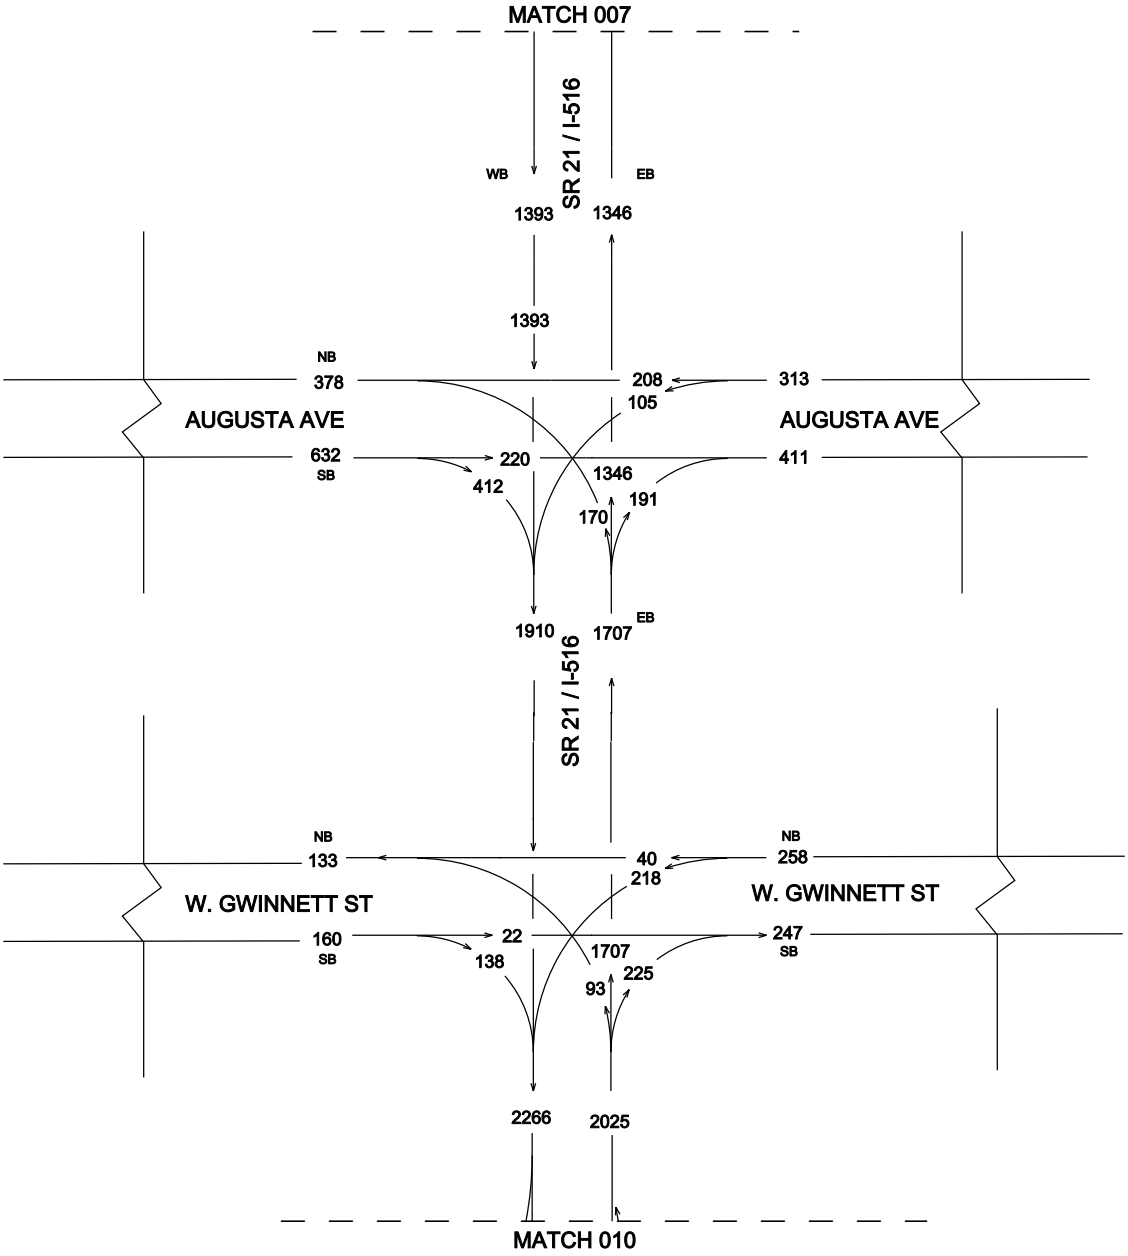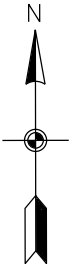

**SR 21 CORRIDOR STUDY**  
**TRAFFIC FLOW DIAGRAM**  
**NO-BUILD**  
**2035**  
**AM PEAK HOUR VOLUMES**  
**AUGUST, 2013**




| STATE | PROJECT NUMBER | SHEET NO. | TOTAL SHEETS |
|-------|----------------|-----------|--------------|
| GA.   |                | 010       |              |

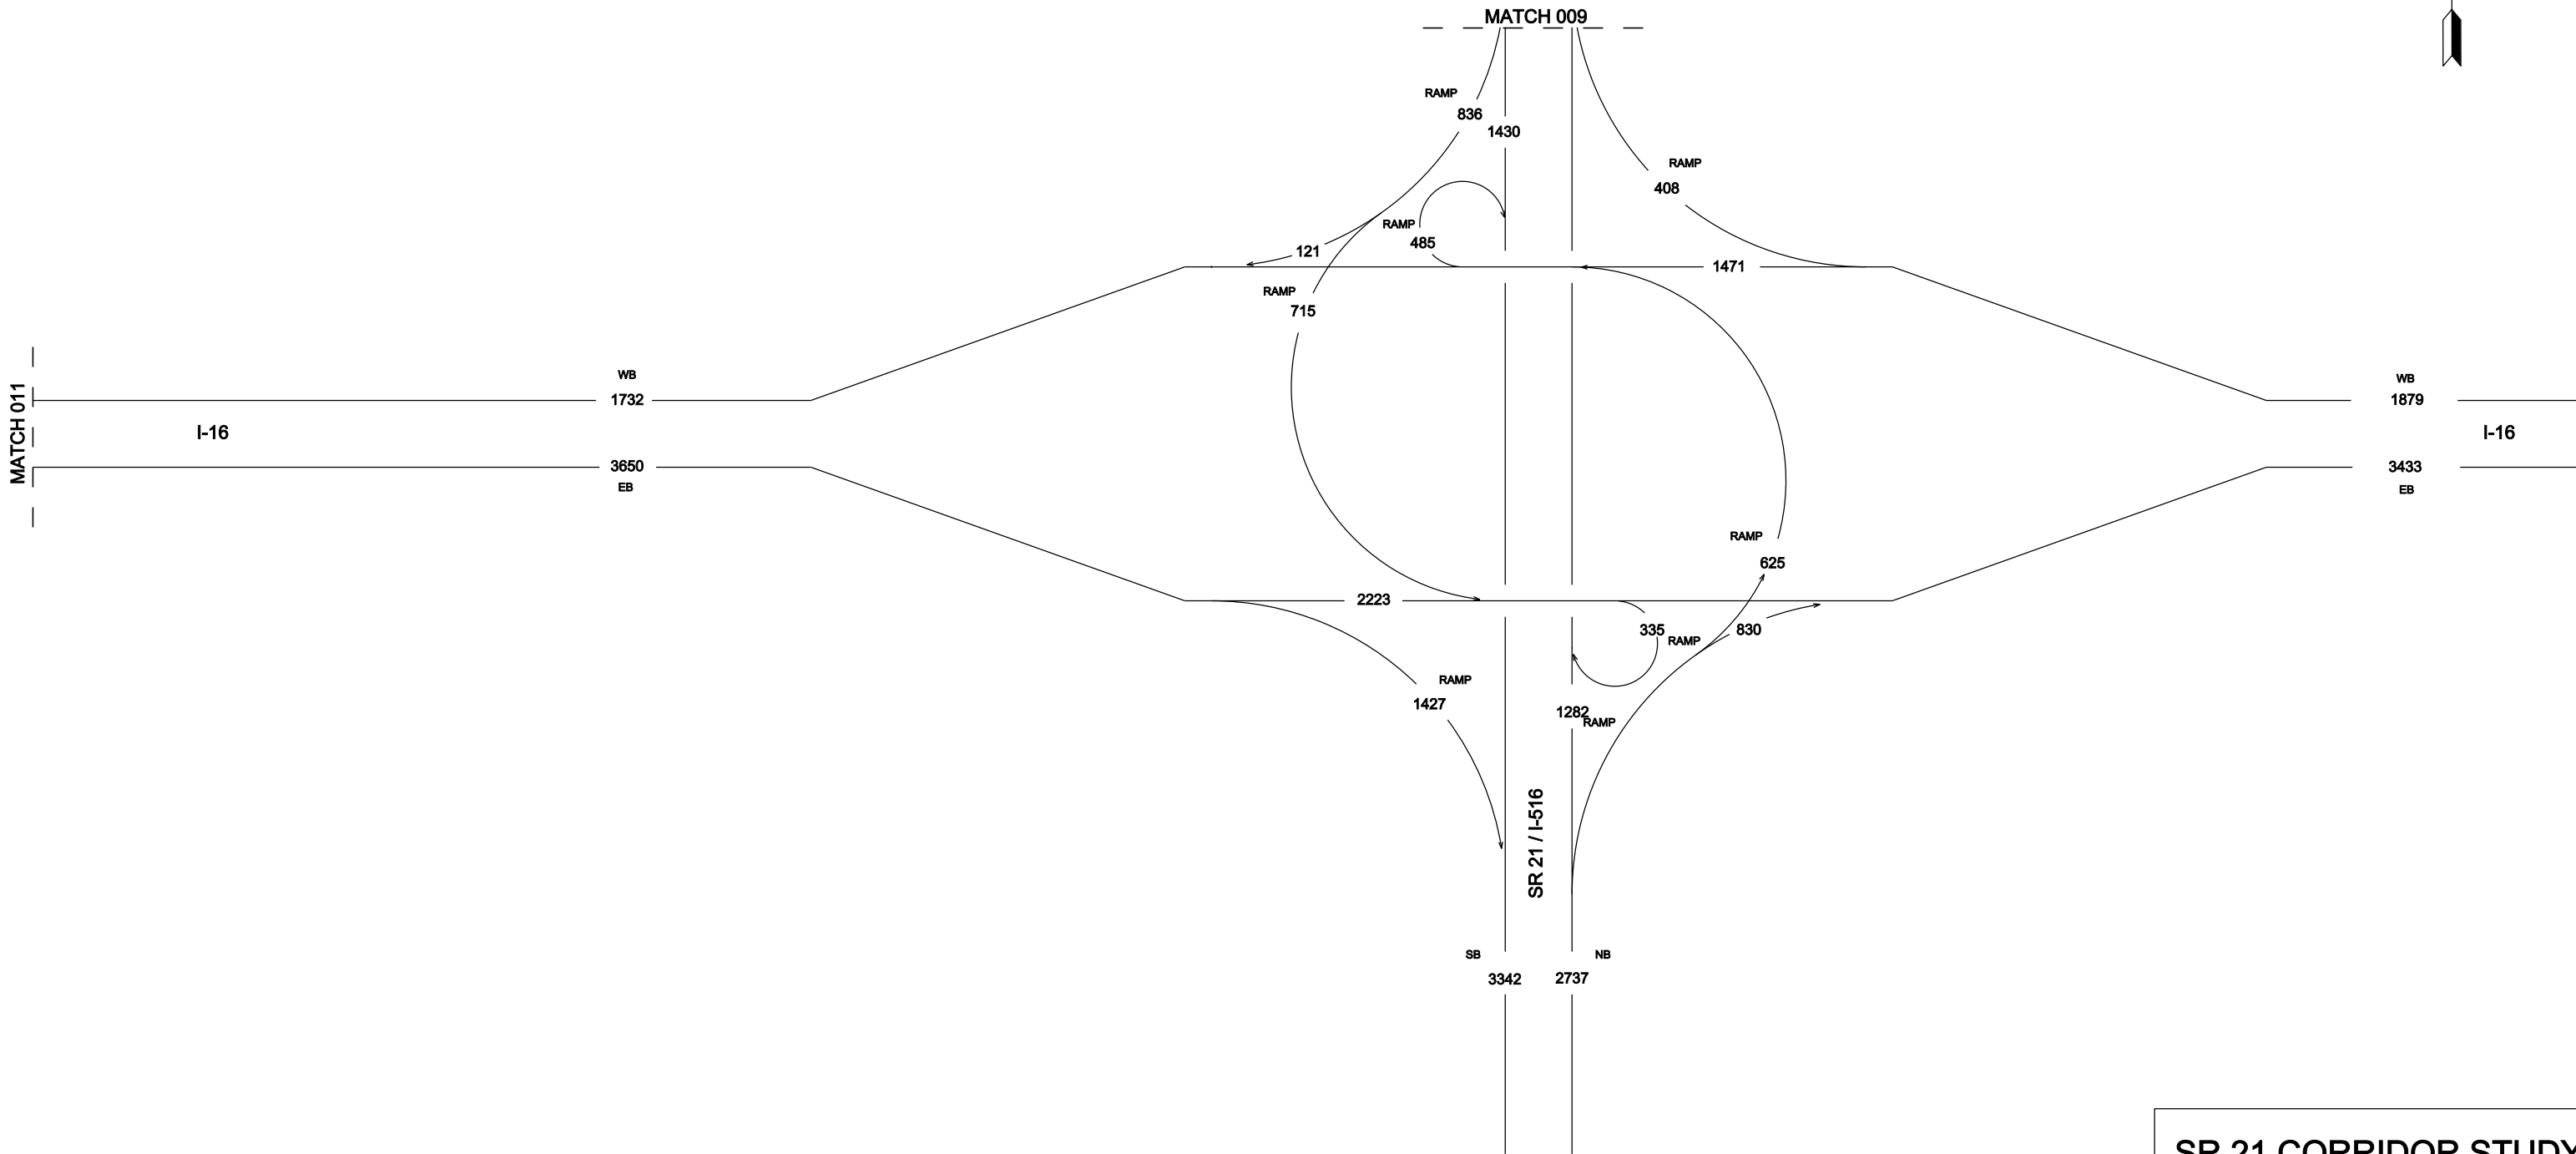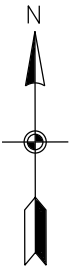

**SR 21 CORRIDOR STUDY**  
**TRAFFIC FLOW DIAGRAM**  
**NO-BUILD**  
**2035**  
**AM PEAK HOUR VOLUMES**  
**AUGUST, 2013**




| STATE | PROJECT NUMBER | SHEET NO. | TOTAL SHEETS |
|-------|----------------|-----------|--------------|
| GA.   |                | 011       |              |

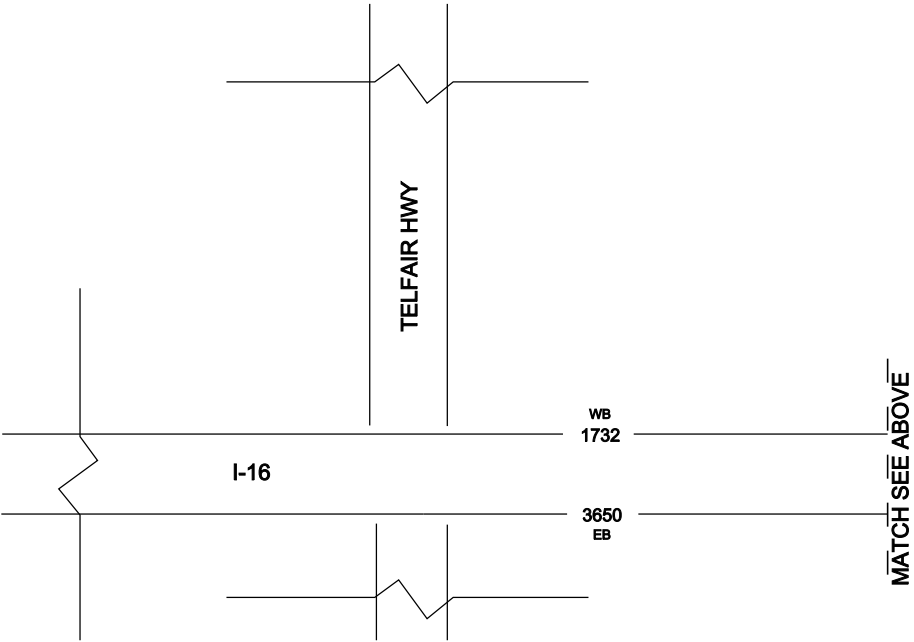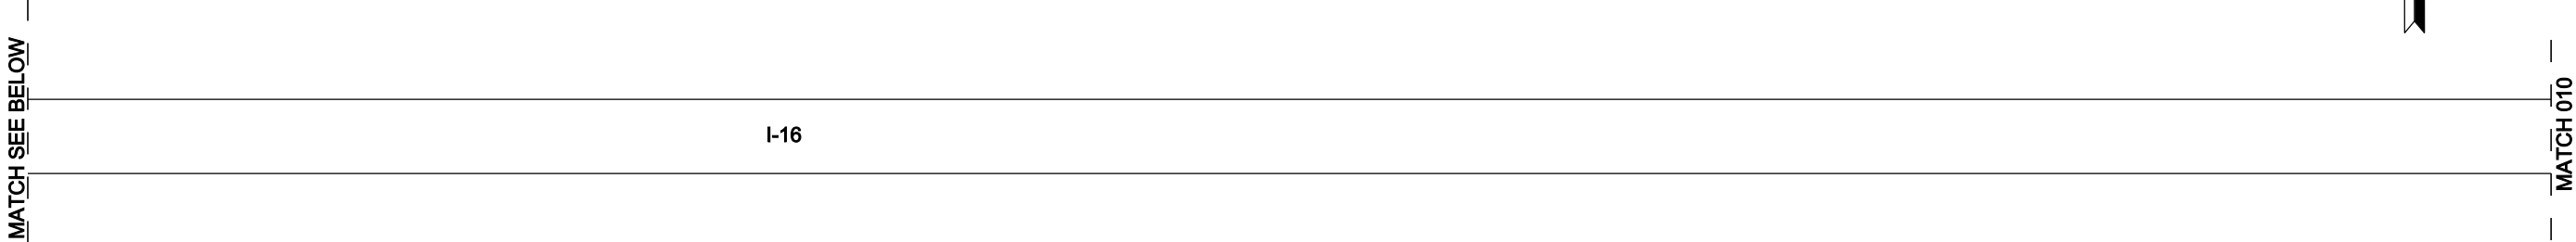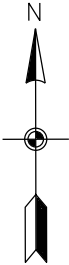

**SR 21 CORRIDOR STUDY**  
**TRAFFIC FLOW DIAGRAM**  
**NO-BUILD**  
**2035**  
**AM PEAK HOUR VOLUMES**  
**AUGUST, 2013**







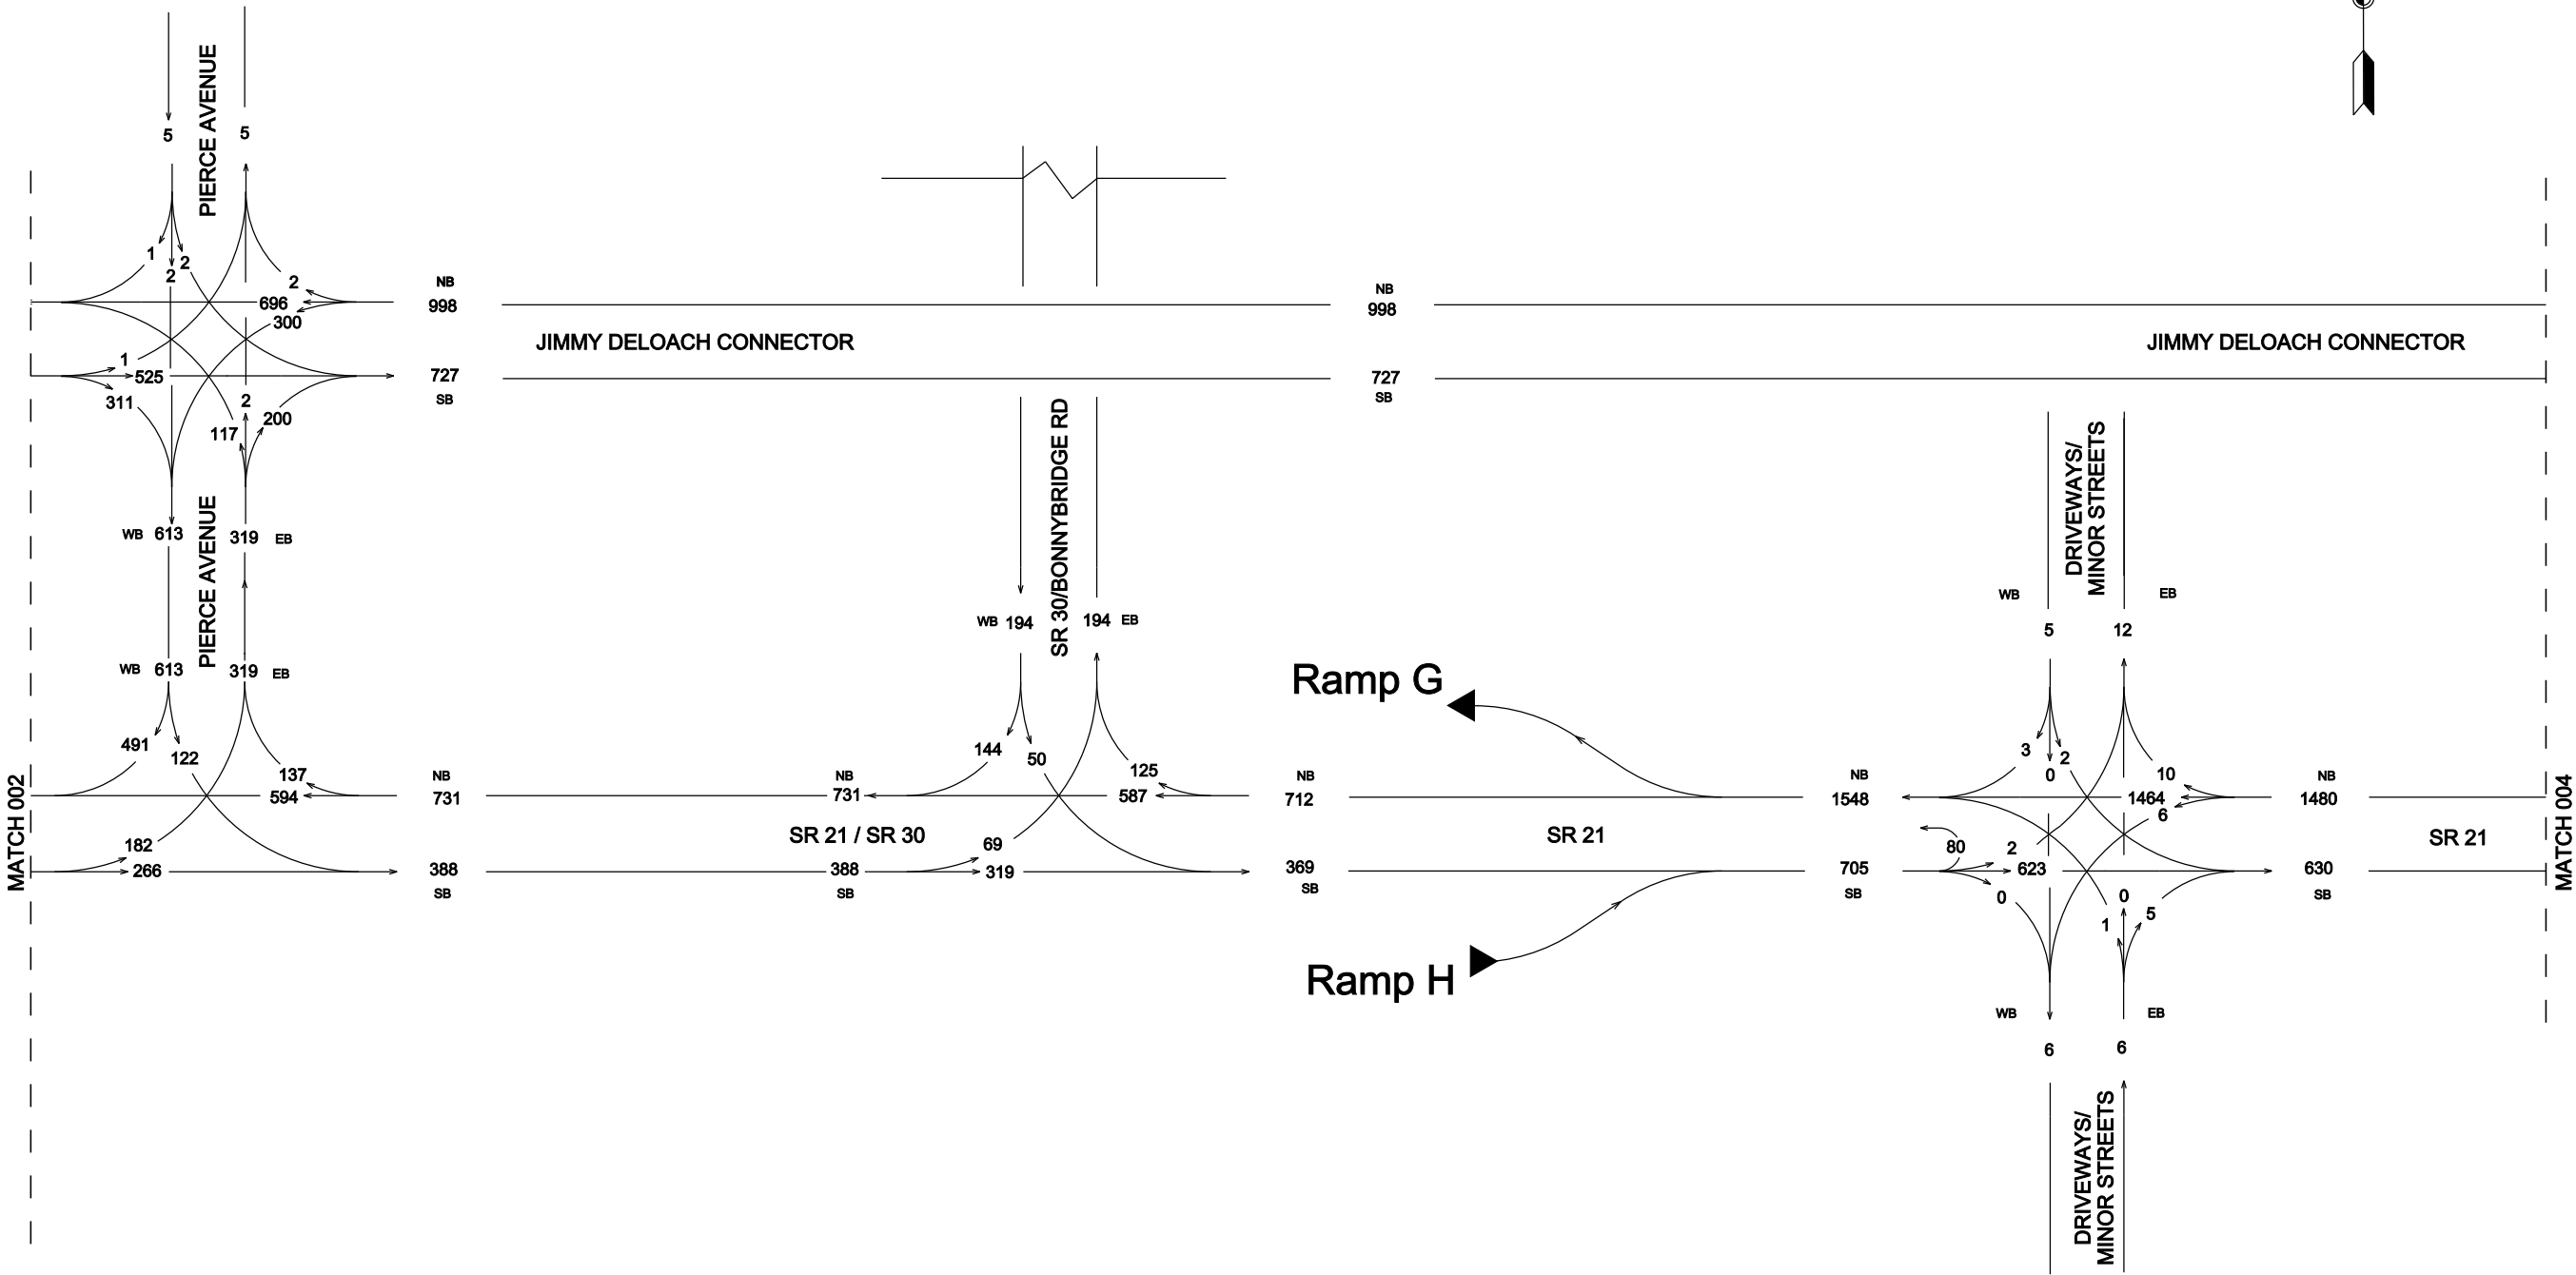


**SR 21 CORRIDOR STUDY**  
**TRAFFIC FLOW DIAGRAM**  
**ALTERNATIVE 3**  
**2035**  
**PM PEAK HOUR VOLUMES**  
**AUGUST, 2013**

| STATE | PROJECT NUMBER | SHEET NO. | TOTAL SHEETS |
|-------|----------------|-----------|--------------|
| GA.   |                | 004       |              |

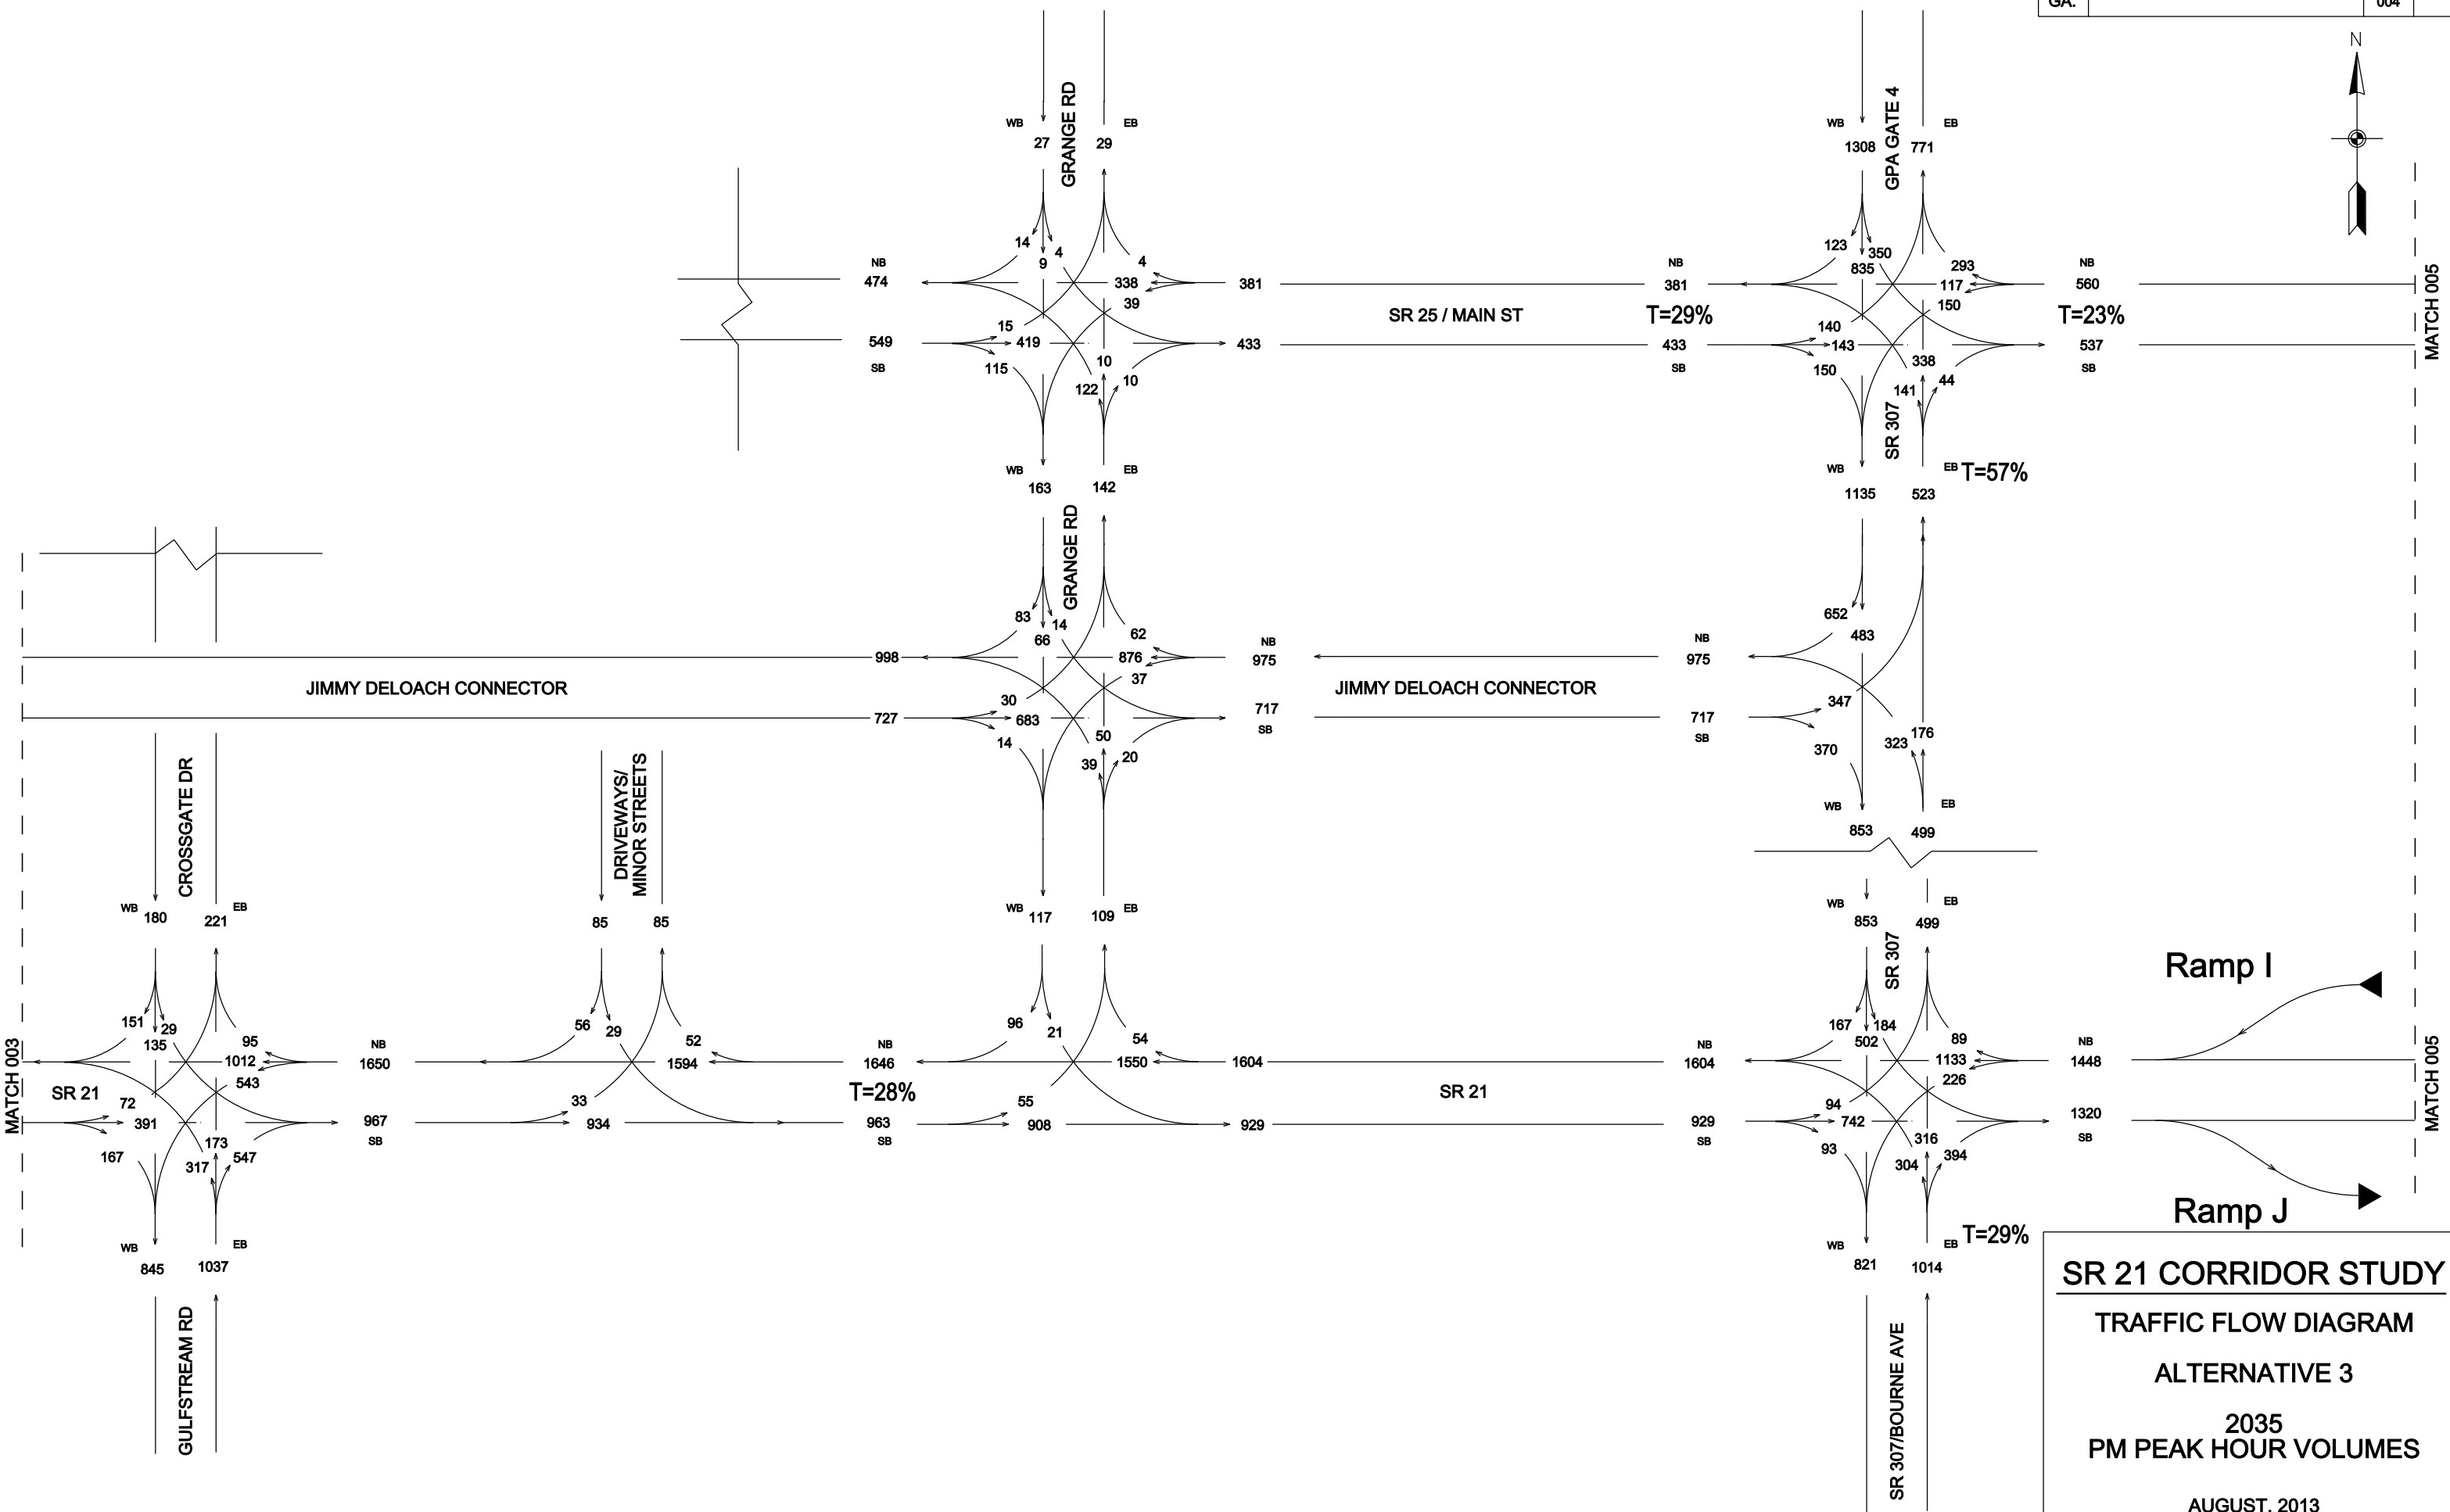
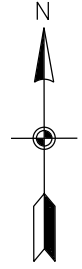


**SR 21 CORRIDOR STUDY**  
**TRAFFIC FLOW DIAGRAM**  
**ALTERNATIVE 3**  
**2035**  
**PM PEAK HOUR VOLUMES**  
**AUGUST, 2013**

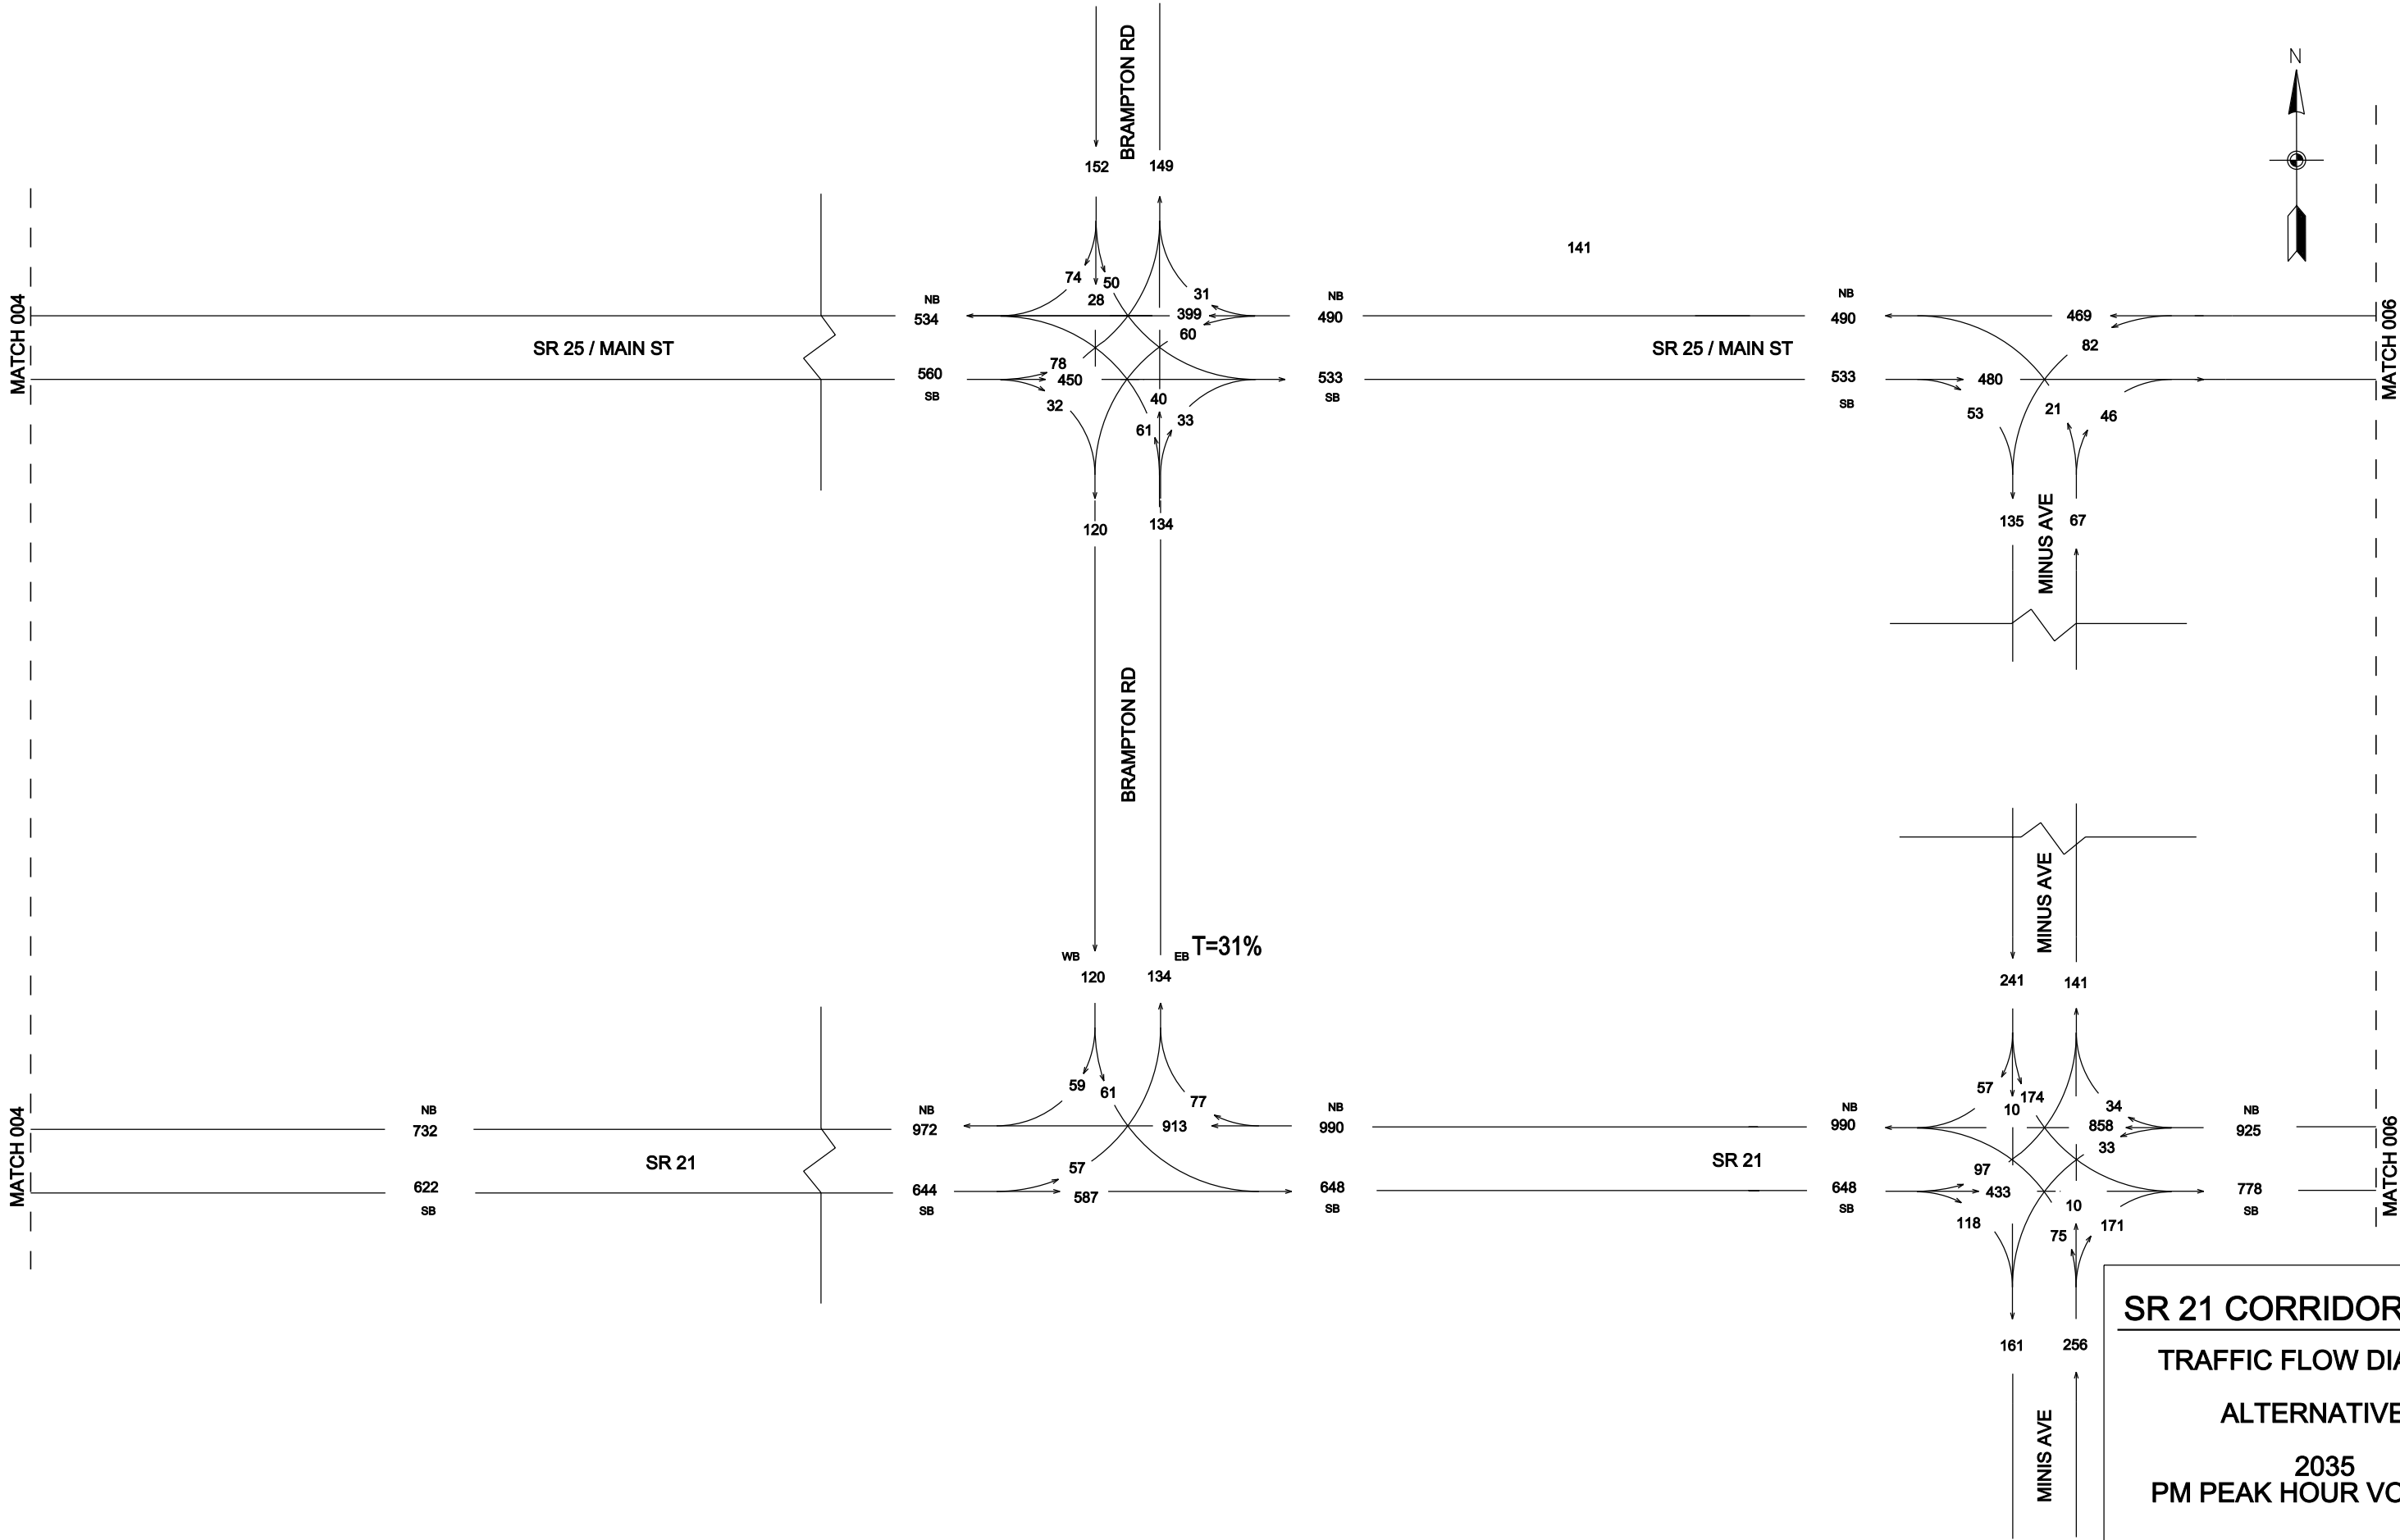




| STATE | PROJECT NUMBER | SHEET NO. | TOTAL SHEETS |
|-------|----------------|-----------|--------------|
| GA.   |                | 006       |              |

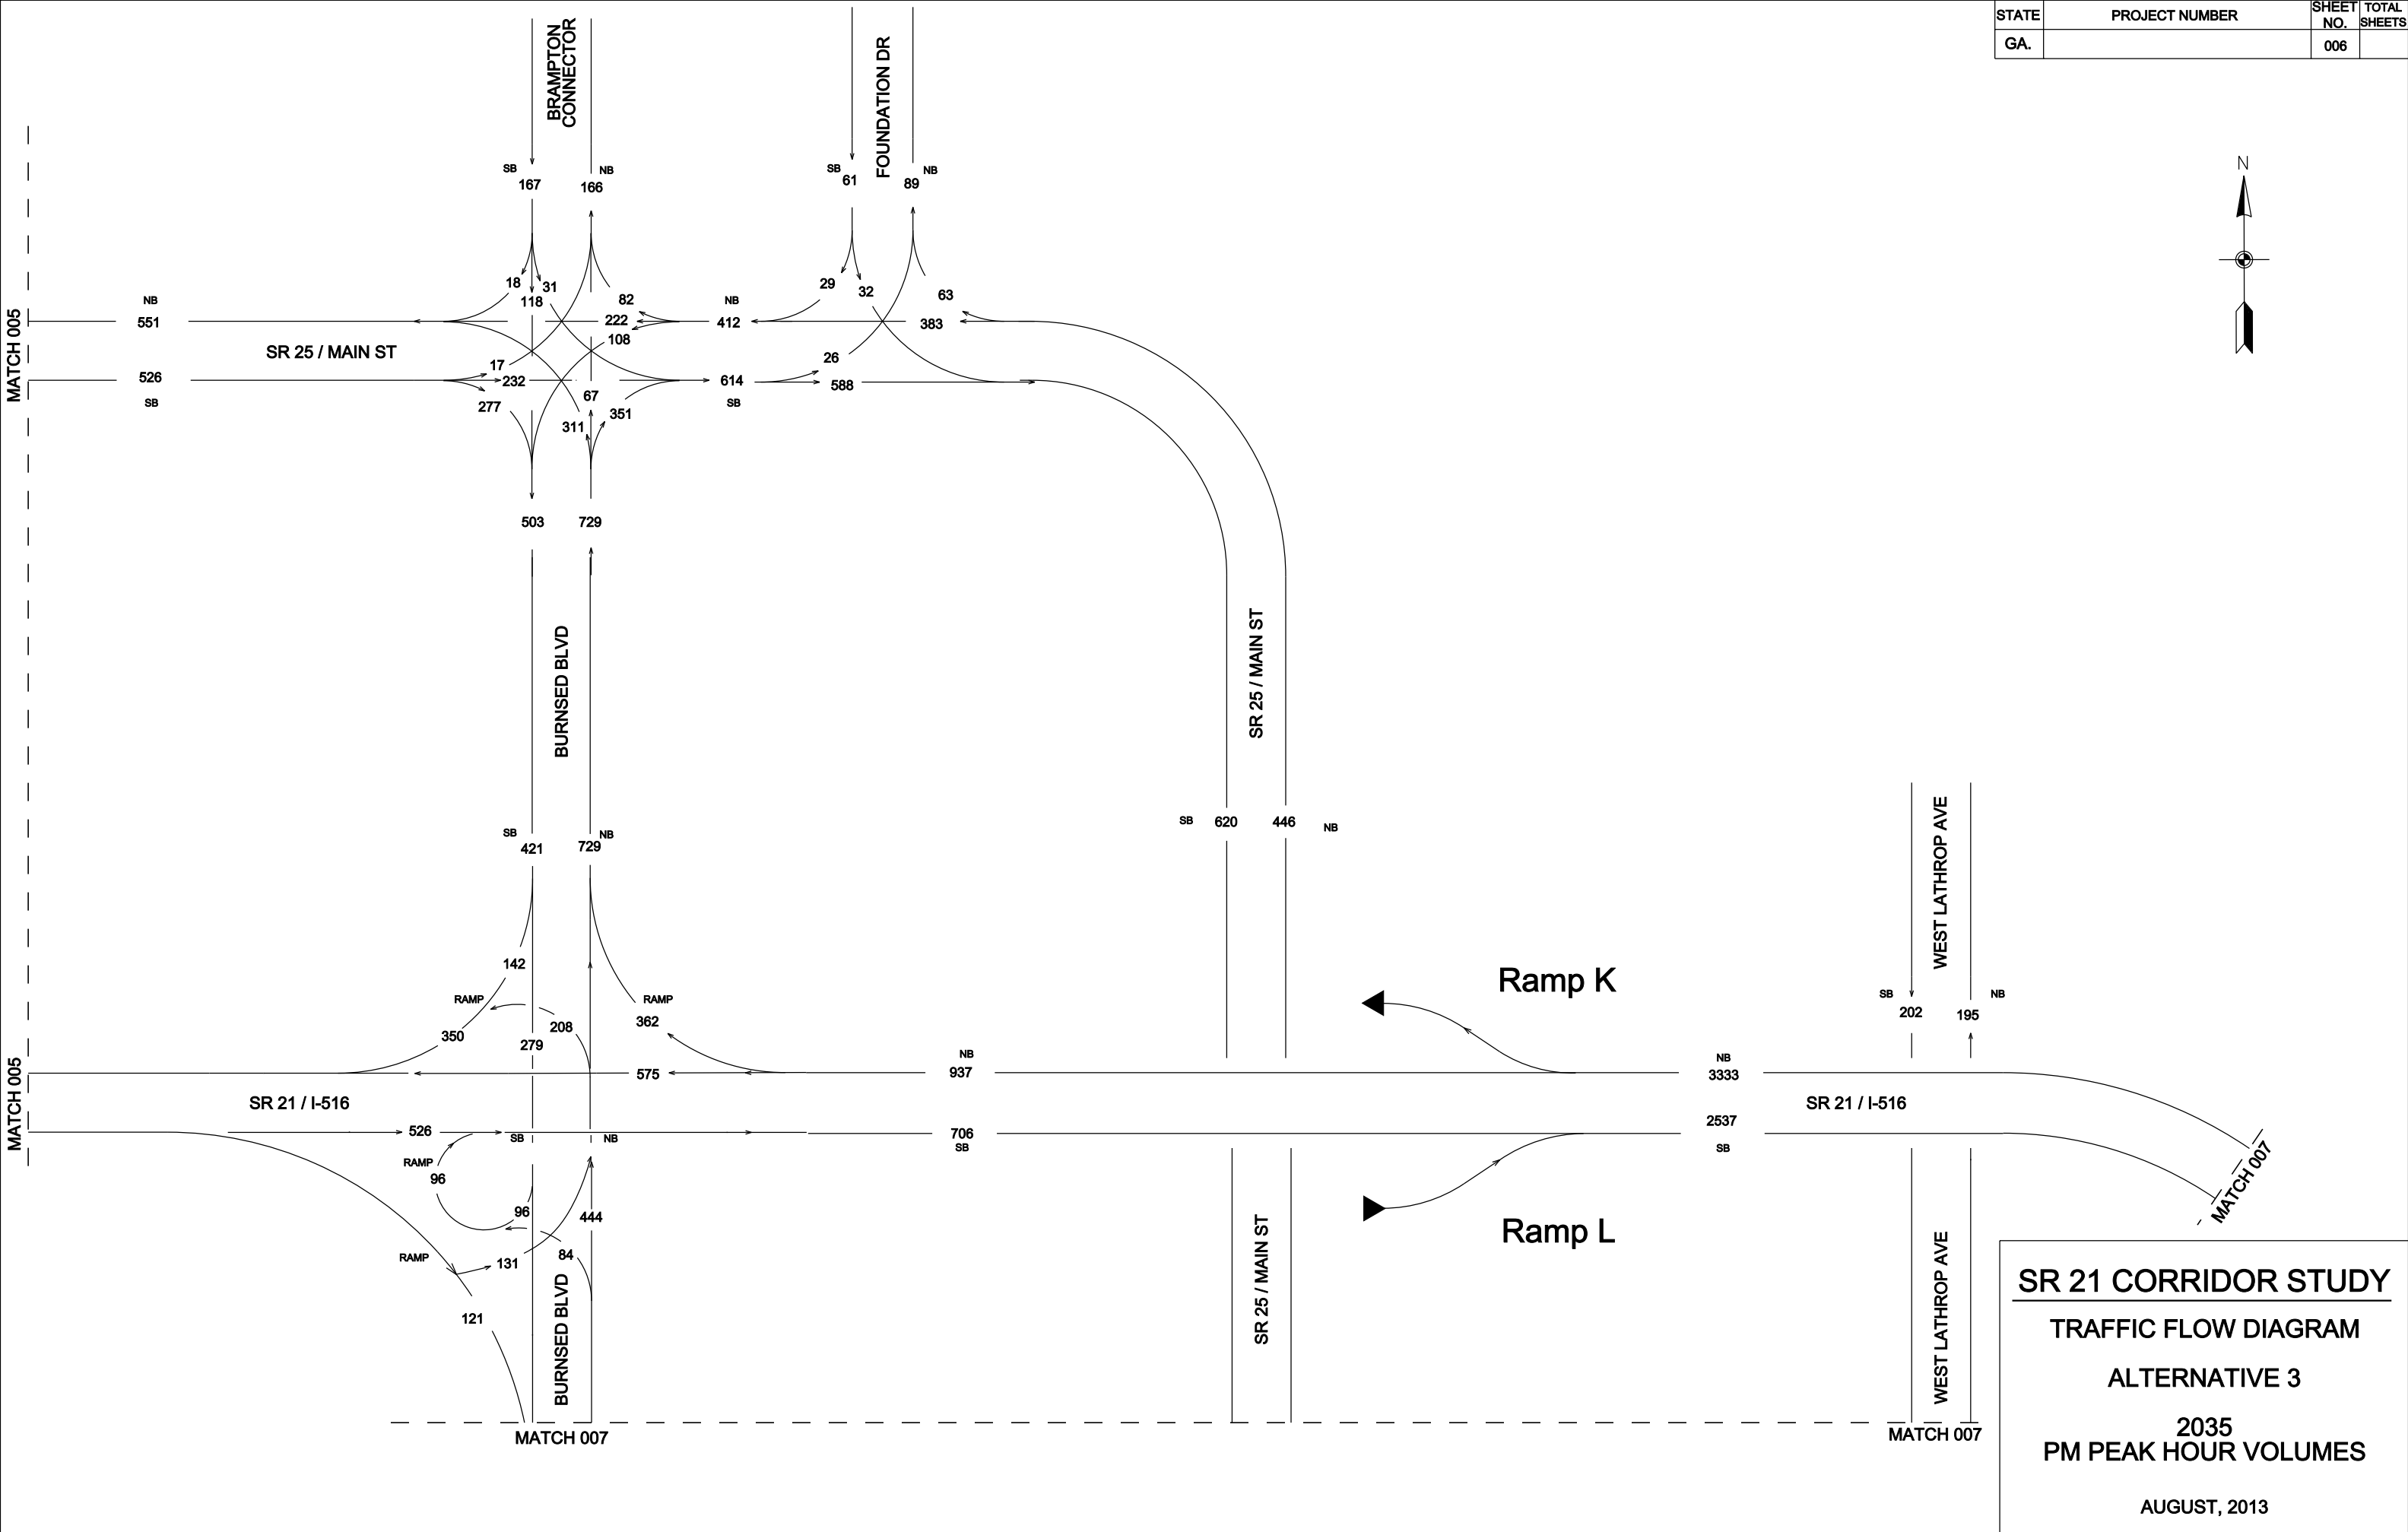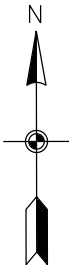


| STATE | PROJECT NUMBER | SHEET NO. | TOTAL SHEETS |
|-------|----------------|-----------|--------------|
| GA.   |                | 007       |              |

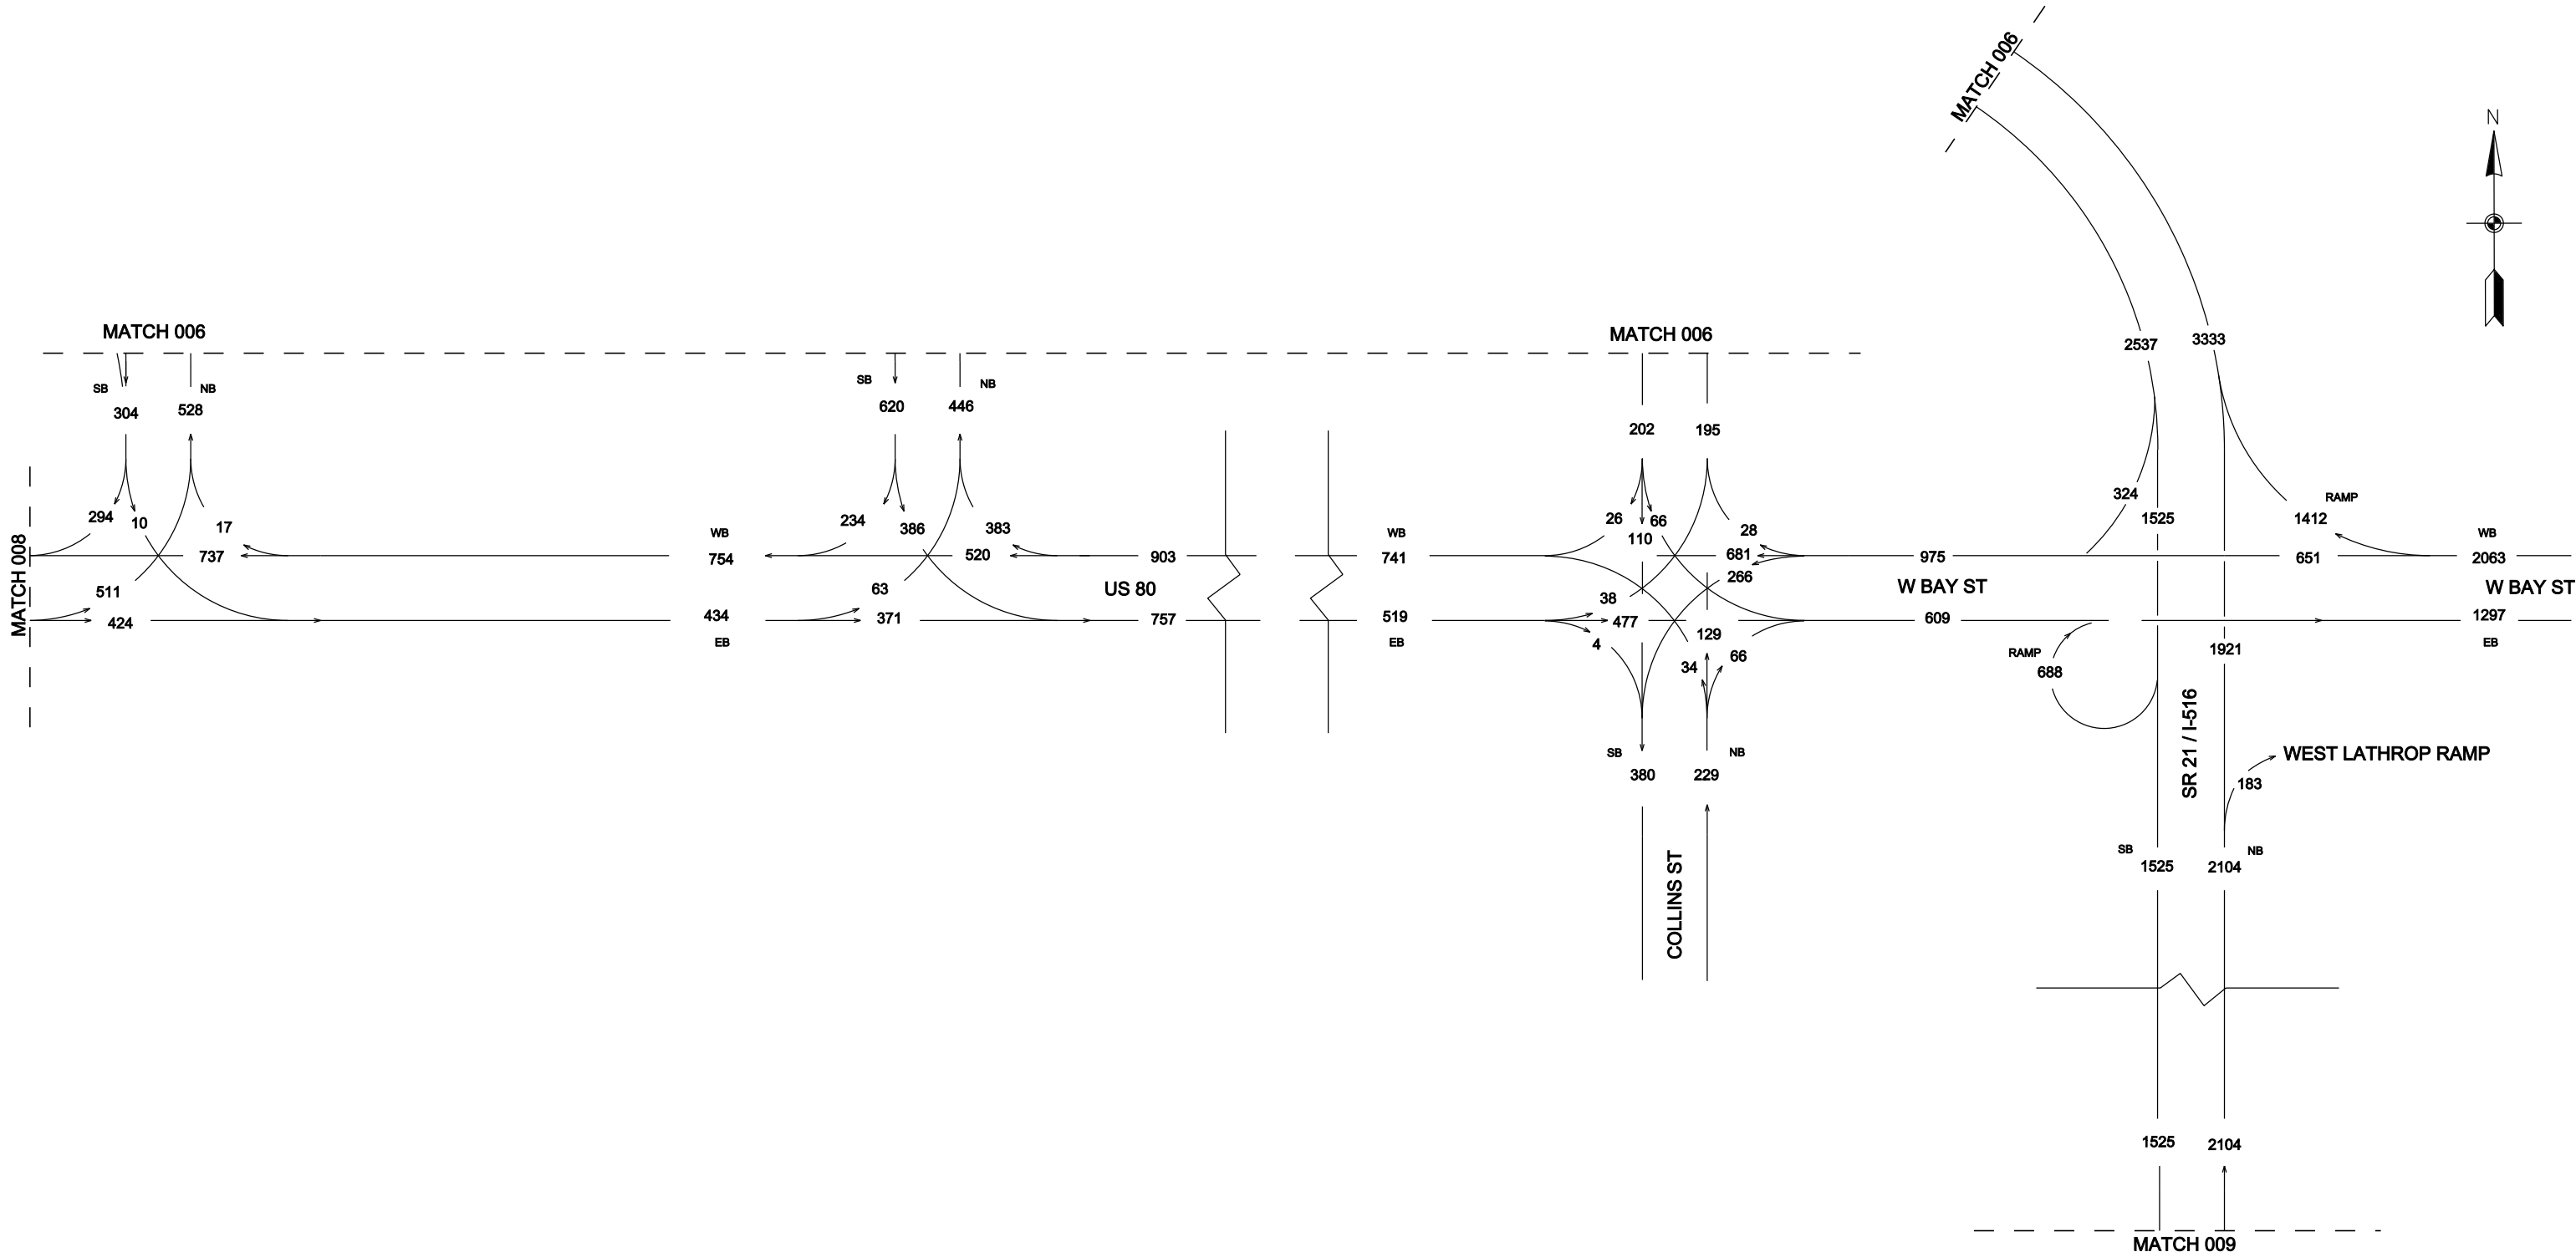

**SR 21 CORRIDOR STUDY**  
**TRAFFIC FLOW DIAGRAM**  
**ALTERNATIVE 3**  
**2035**  
**PM PEAK HOUR VOLUMES**  
**AUGUST, 2013**





| STATE | PROJECT NUMBER | SHEET NO. | TOTAL SHEETS |
|-------|----------------|-----------|--------------|
| GA.   |                | 008       |              |

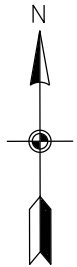



**SR 21 CORRIDOR STUDY**  
**TRAFFIC FLOW DIAGRAM**  
**ALTERNATIVE 3**  
**2035**  
**PM PEAK HOUR VOLUMES**  
**AUGUST, 2013**

| STATE | PROJECT NUMBER | SHEET NO. | TOTAL SHEETS |
|-------|----------------|-----------|--------------|
| GA.   |                | 009       |              |

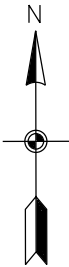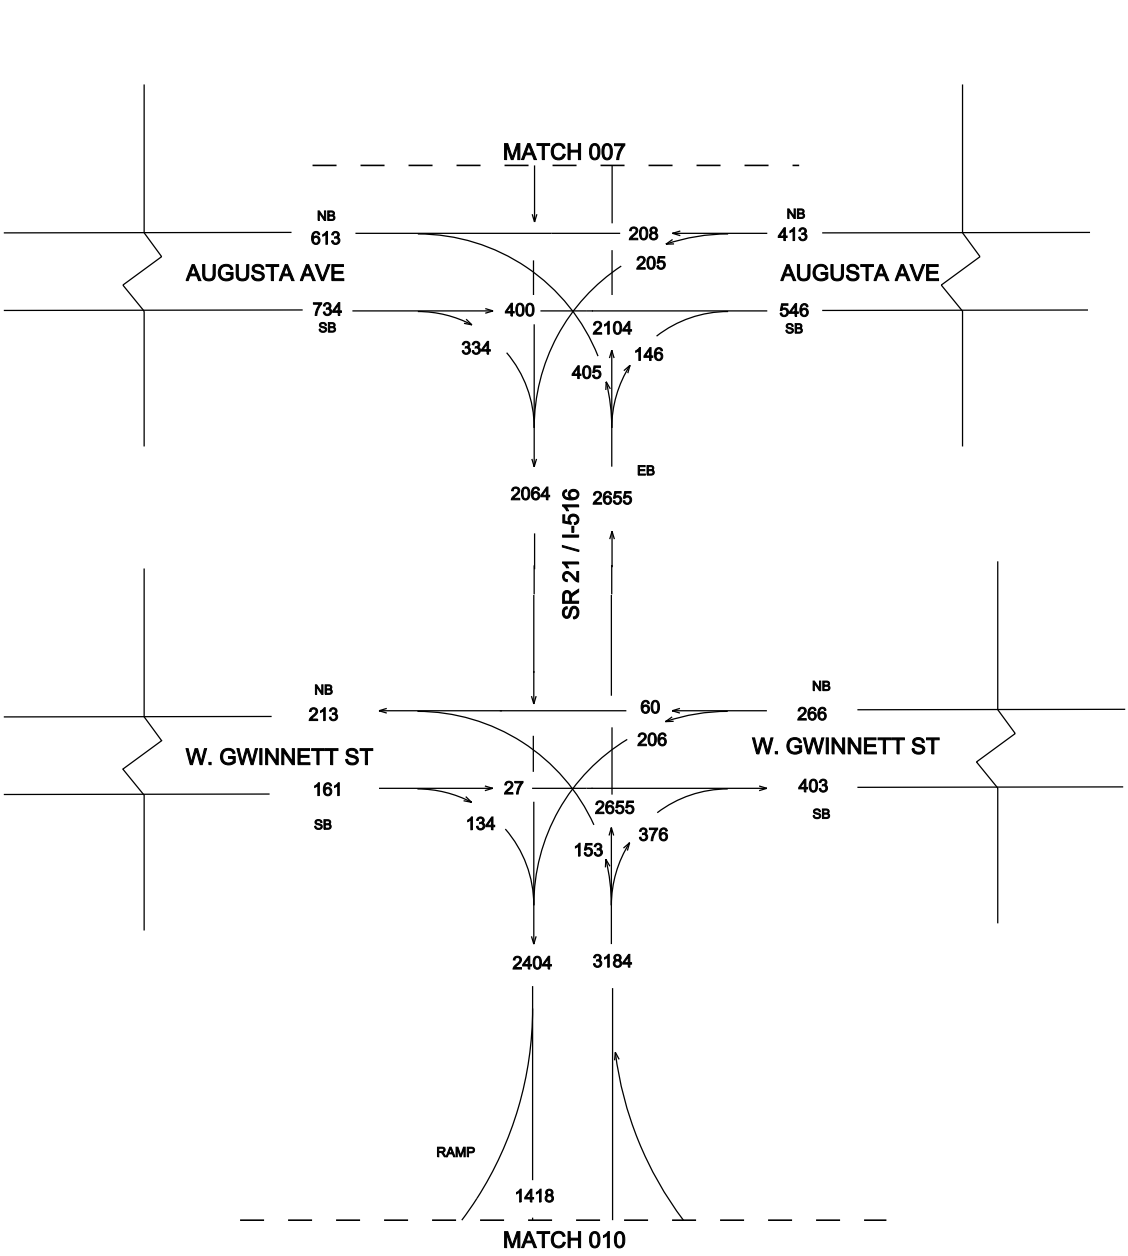

**SR 21 CORRIDOR STUDY**  
**TRAFFIC FLOW DIAGRAM**  
**ALTERNATIVE 3**  
**2035**  
**PM PEAK HOUR VOLUMES**  
**AUGUST, 2013**

| STATE | PROJECT NUMBER | SHEET NO. | TOTAL SHEETS |
|-------|----------------|-----------|--------------|
| GA.   |                | 010       |              |

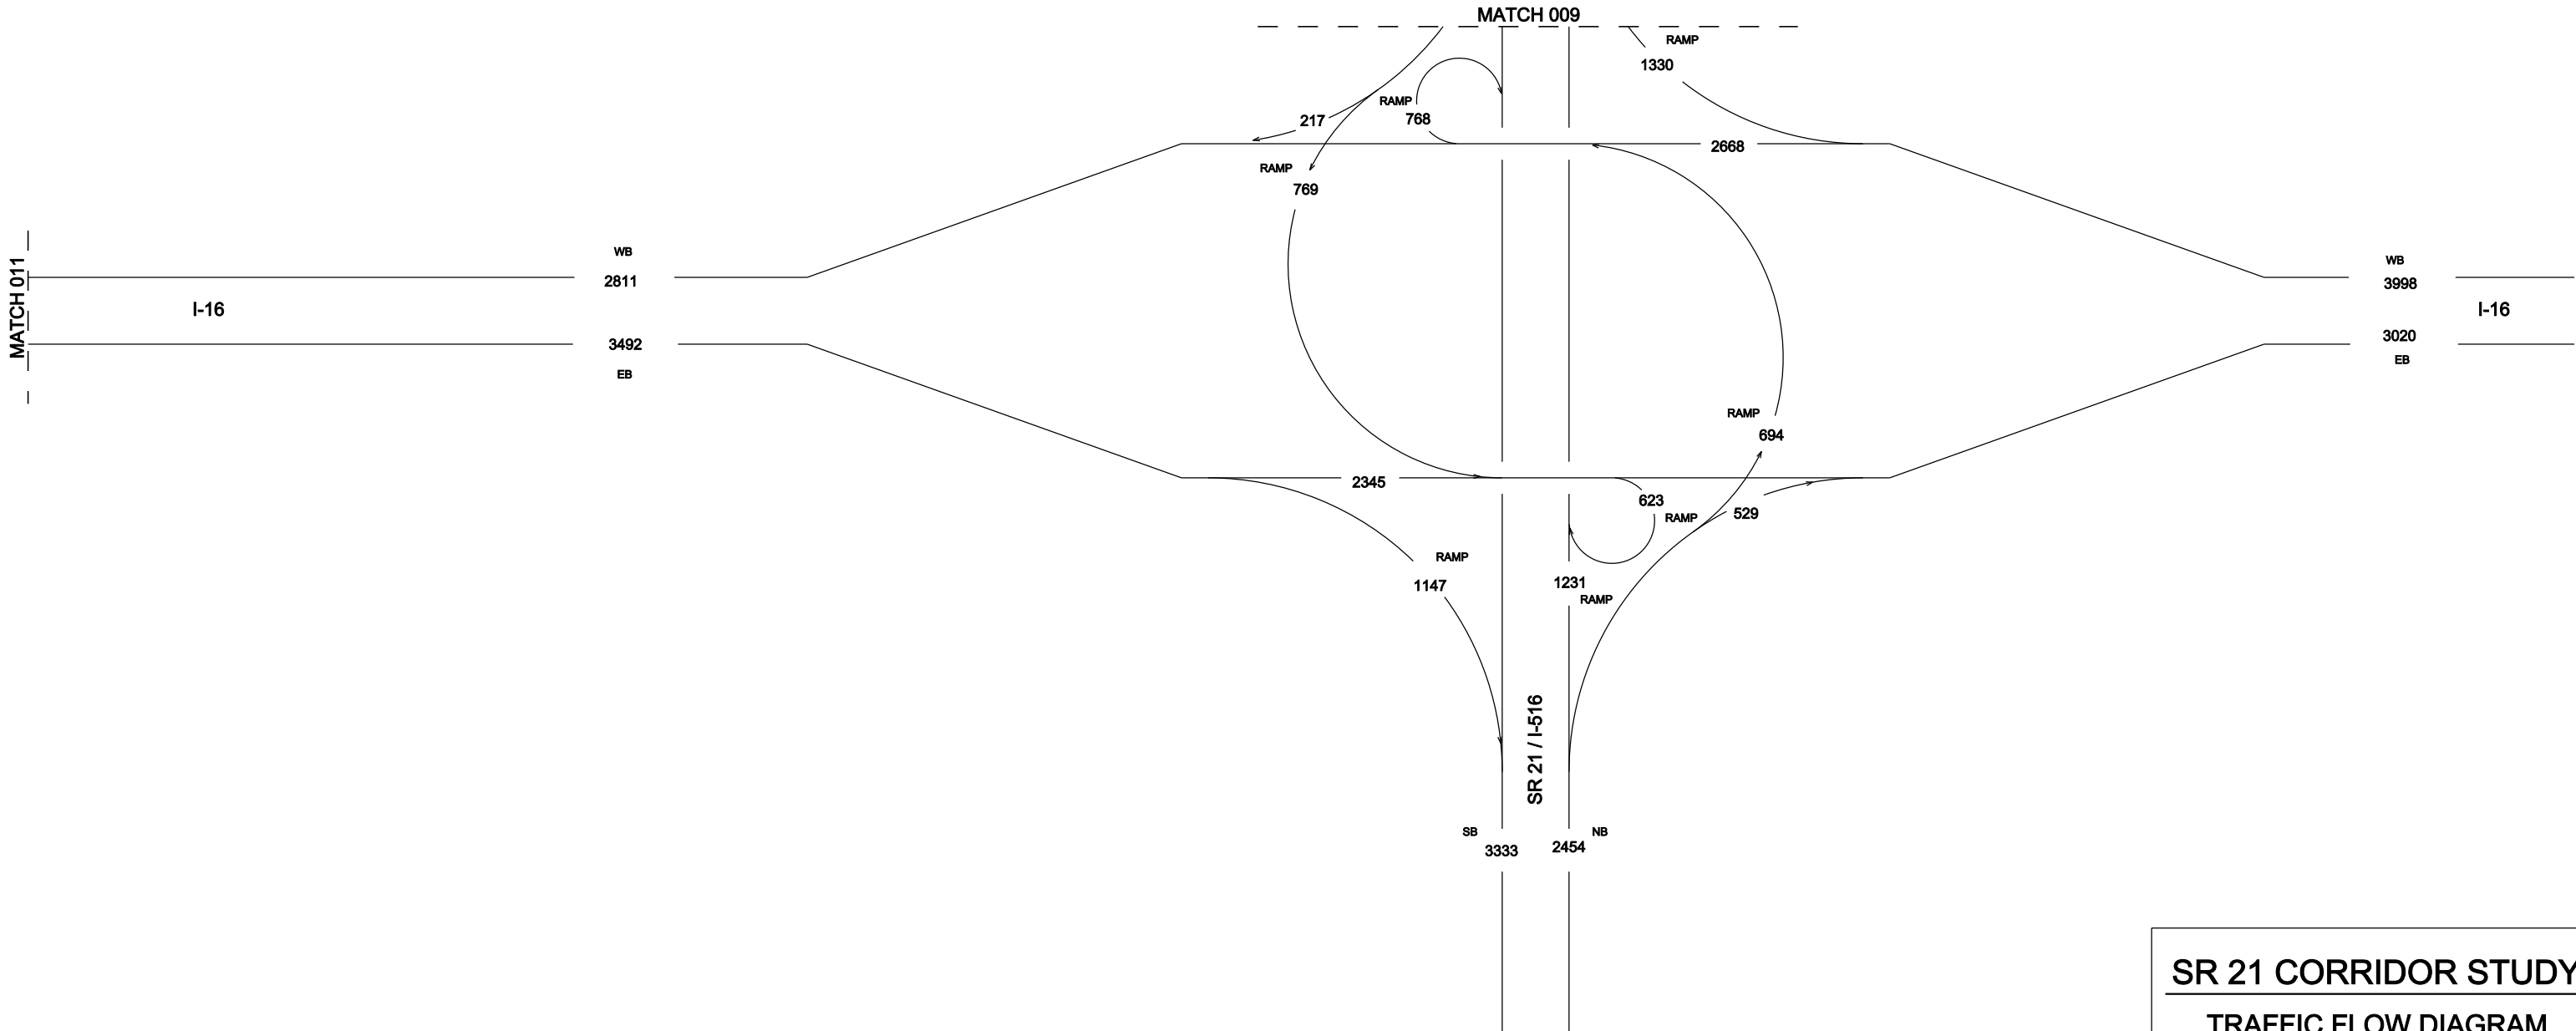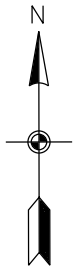

**SR 21 CORRIDOR STUDY**



**TRAFFIC FLOW DIAGRAM**

**ALTERNATIVE 3**

**2035**  
**PM PEAK HOUR VOLUMES**

**AUGUST, 2013**

| STATE | PROJECT NUMBER | SHEET NO. | TOTAL SHEETS |
|-------|----------------|-----------|--------------|
| GA.   |                | 011       |              |

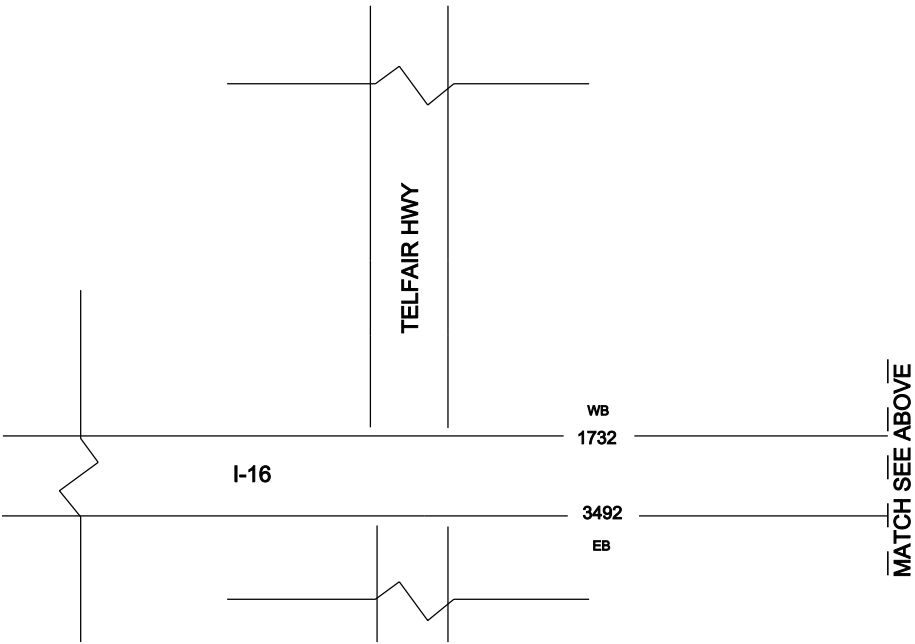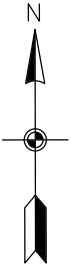

**SR 21 CORRIDOR STUDY**


**TRAFFIC FLOW DIAGRAM**

**ALTERNATIVE 3**

**2035  
PM PEAK HOUR VOLUMES**




**AUGUST, 2013**

|       |                |           |              |
|-------|----------------|-----------|--------------|
| STATE | PROJECT NUMBER | SHEET NO. | TOTAL SHEETS |
| GA.   |                | 012       |              |

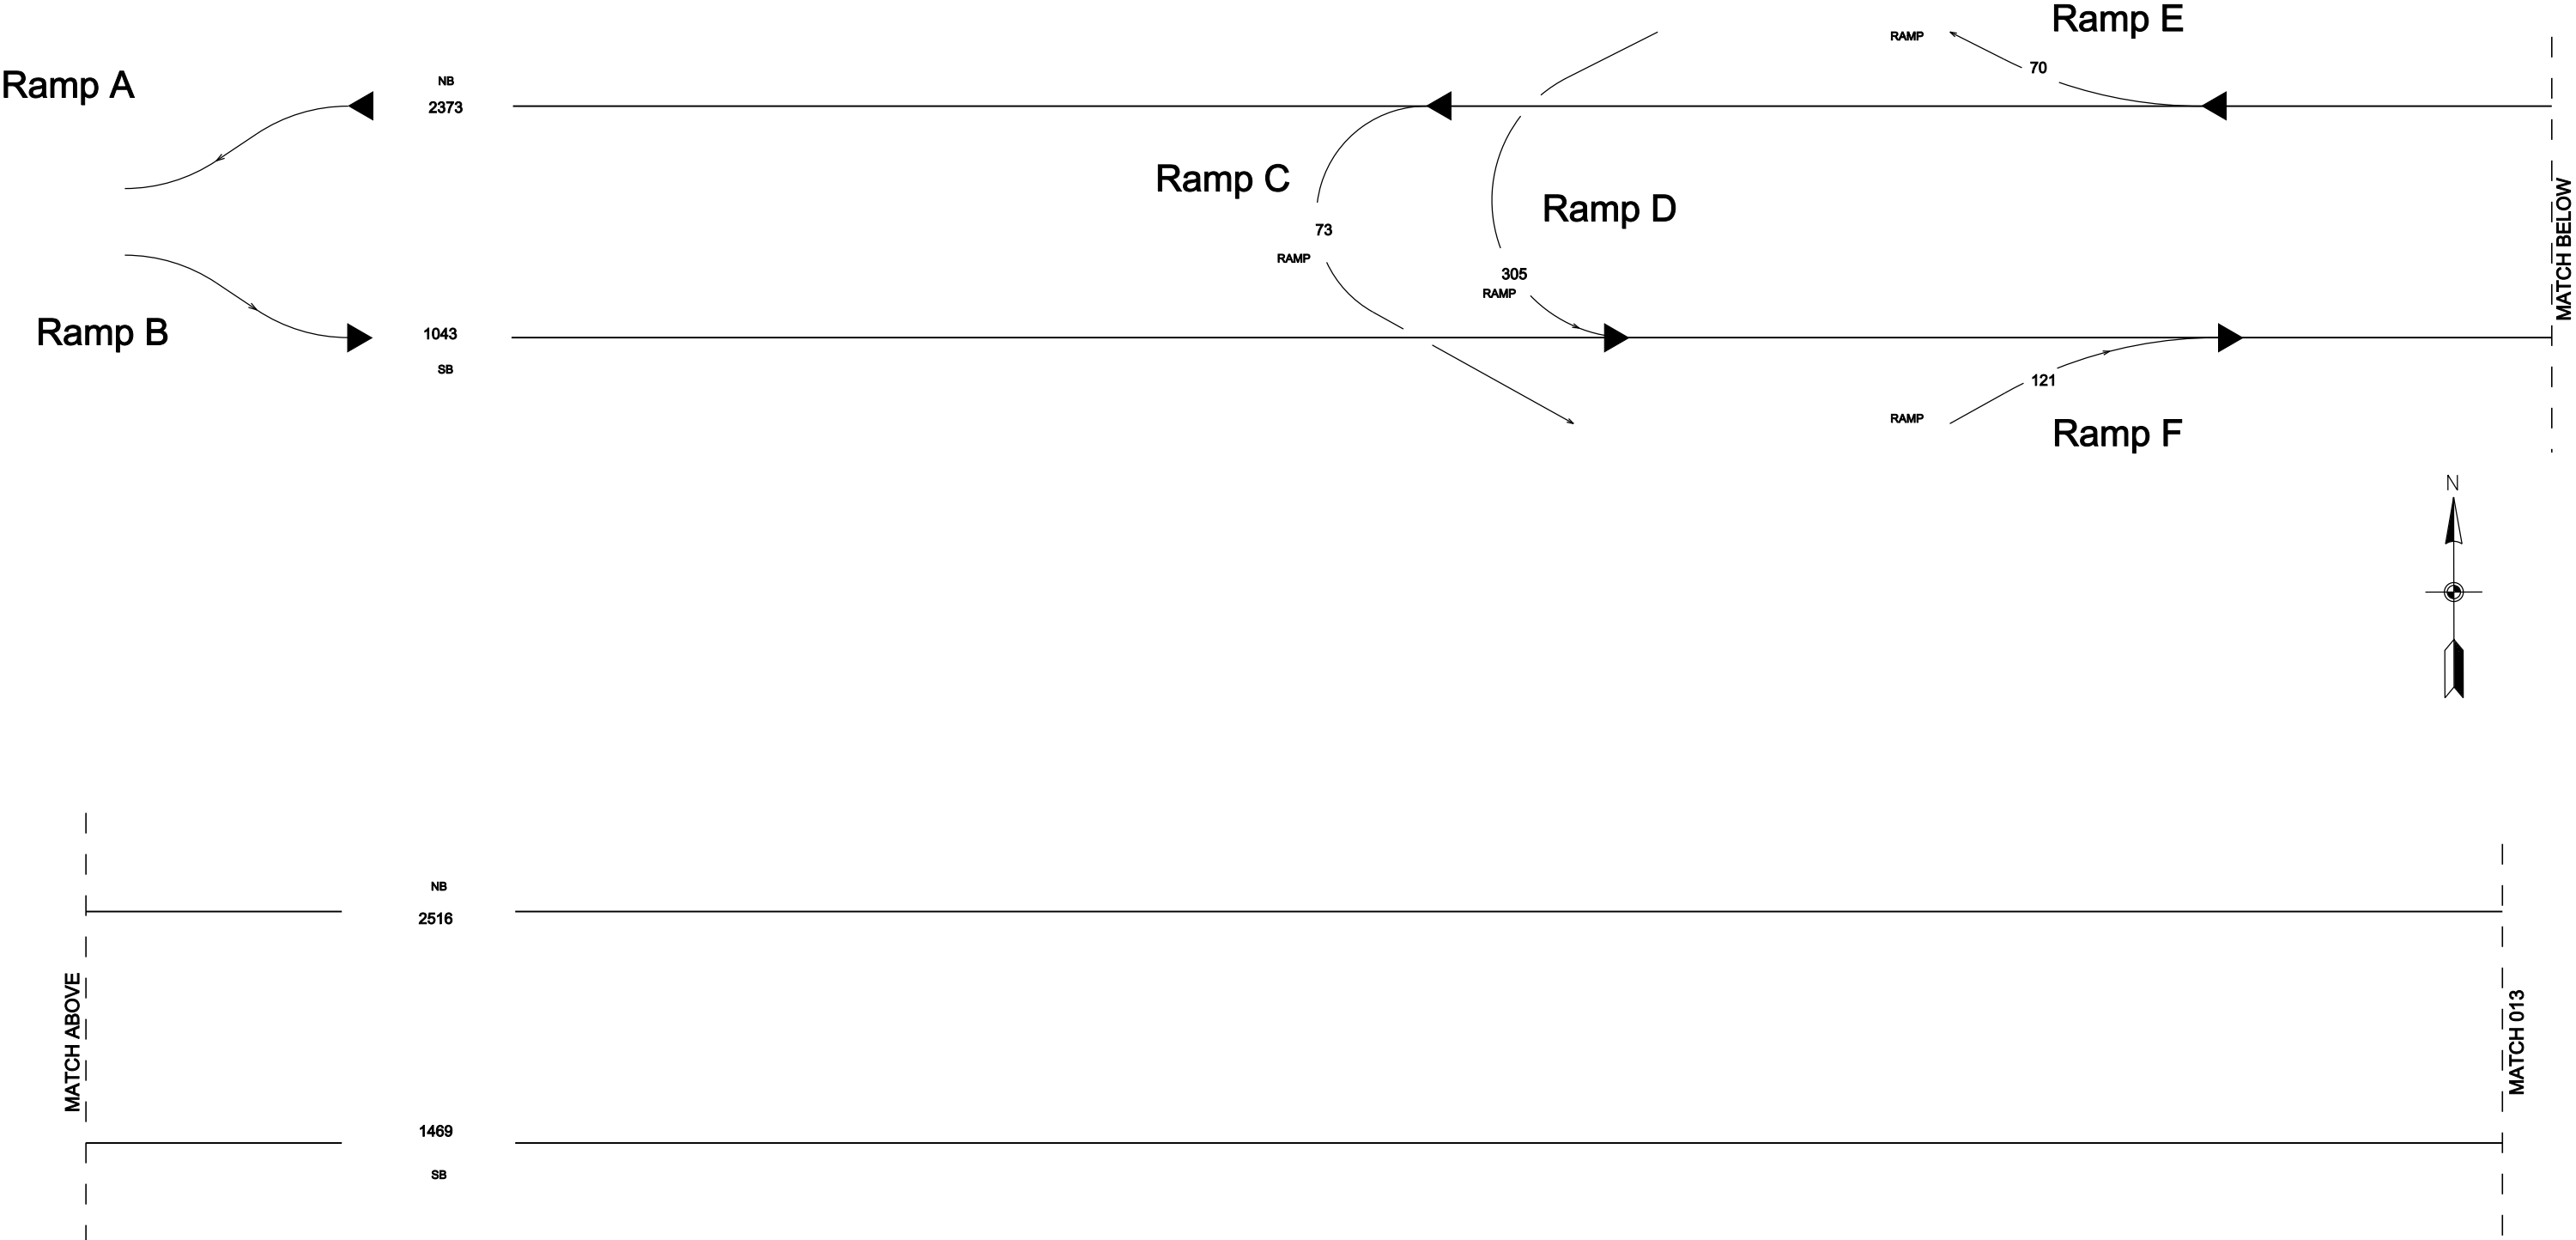

**SR 21 CORRIDOR STUDY**  
**TRAFFIC FLOW DIAGRAM**  
**ALTERNATIVE 3**  
**2035**  
**PM PEAK HOUR VOLUMES**  
**AUGUST, 2013**




| STATE | PROJECT NUMBER | SHEET NO. | TOTAL SHEETS |
|-------|----------------|-----------|--------------|
| GA.   |                | 013       |              |

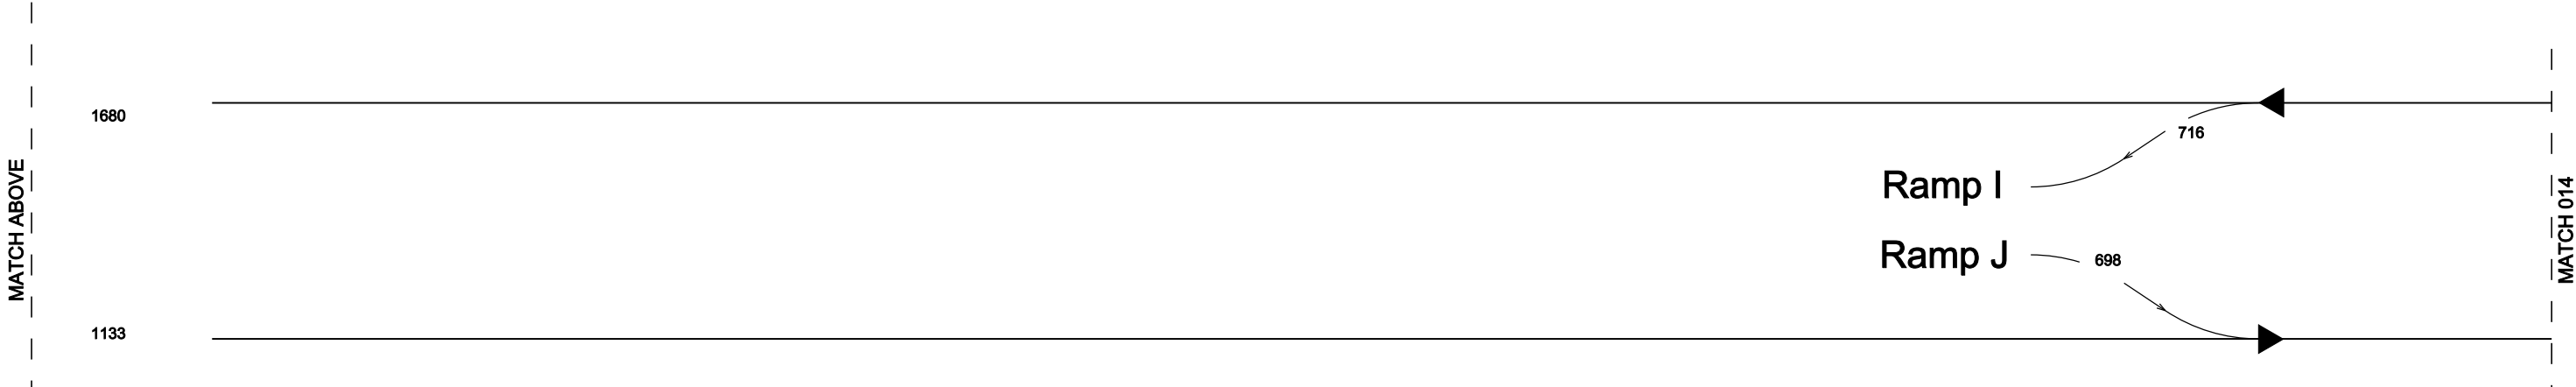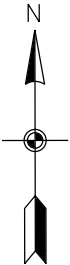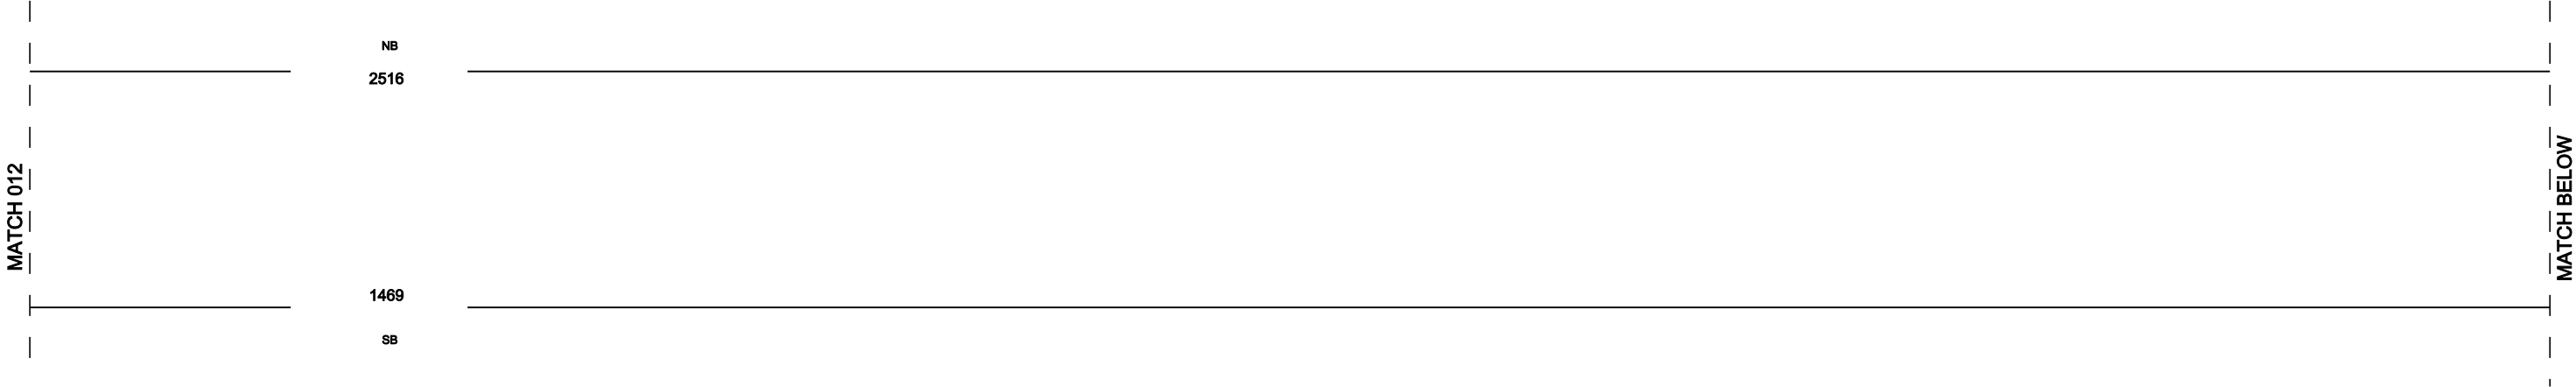

**SR 21 CORRIDOR STUDY**  
**TRAFFIC FLOW DIAGRAM**  
**ALTERNATIVE 3**  
**2035**  
**PM PEAK HOUR VOLUMES**  
**AUGUST, 2013**





|       |                |           |              |
|-------|----------------|-----------|--------------|
| STATE | PROJECT NUMBER | SHEET NO. | TOTAL SHEETS |
| GA.   |                | 014       |              |

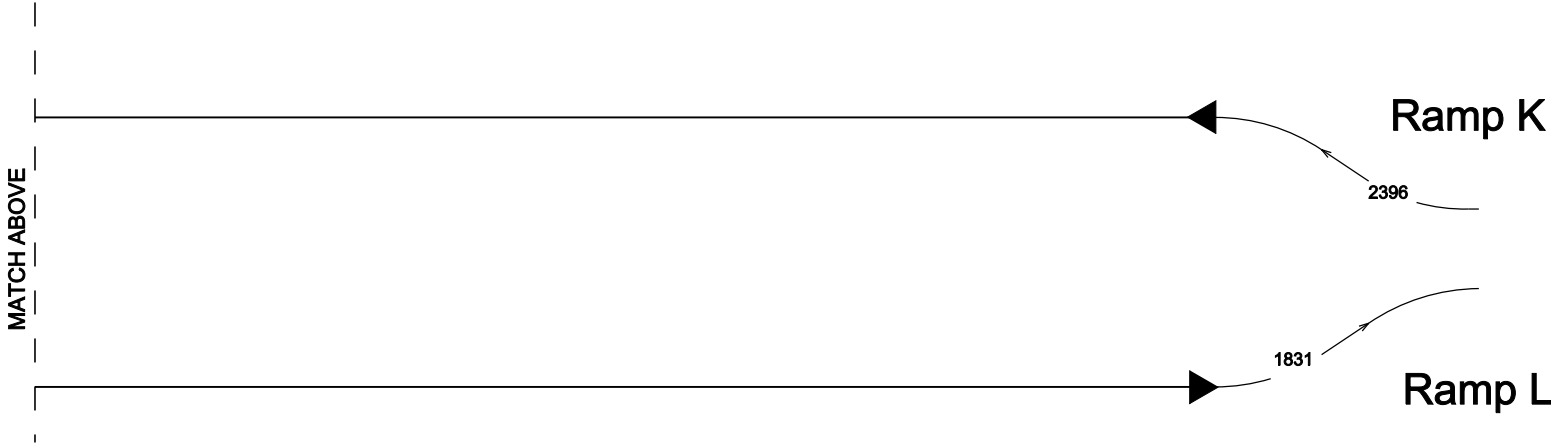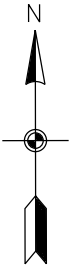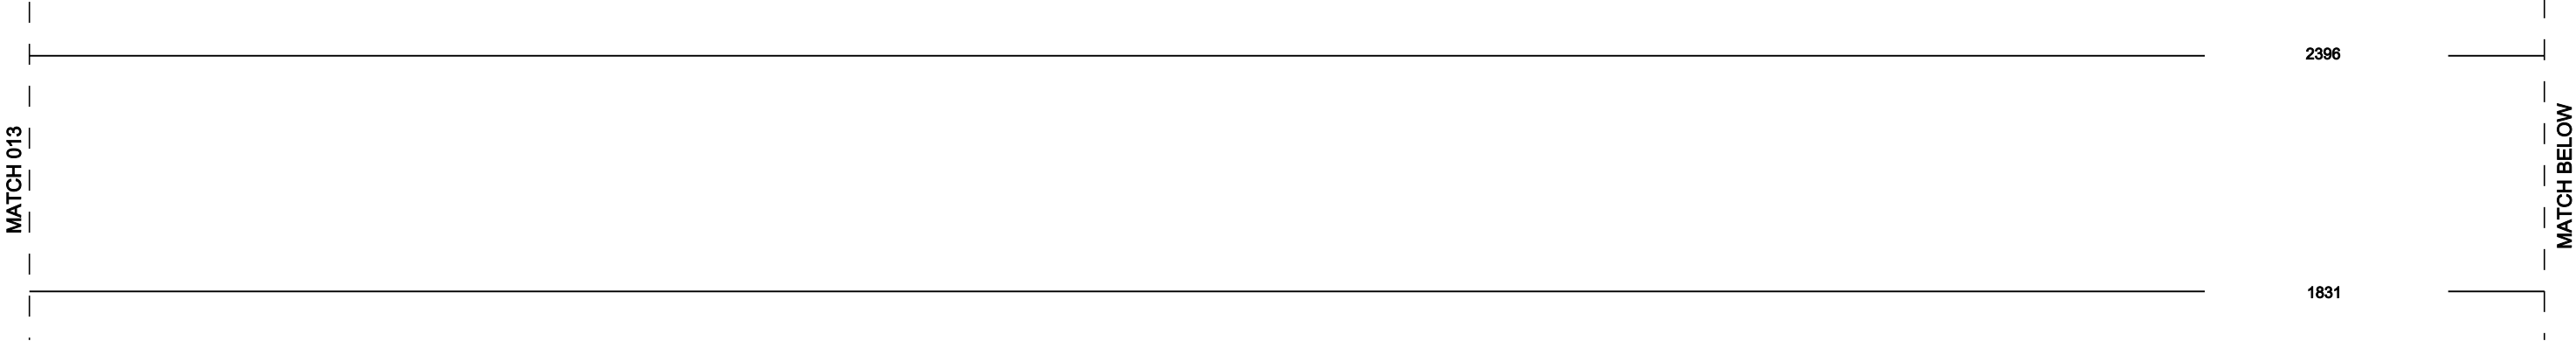

1' / I-516

SR 21 CORRIDOR STUDY  
TRAFFIC FLOW DIAGRAM  
ALTERNATIVE 3  
2035  
PM PEAK HOUR VOLUMES  
AUGUST, 2013



| STATE | PROJECT NUMBER | SHEET NO. | TOTAL SHEETS |
|-------|----------------|-----------|--------------|
| GA.   |                | 001       |              |

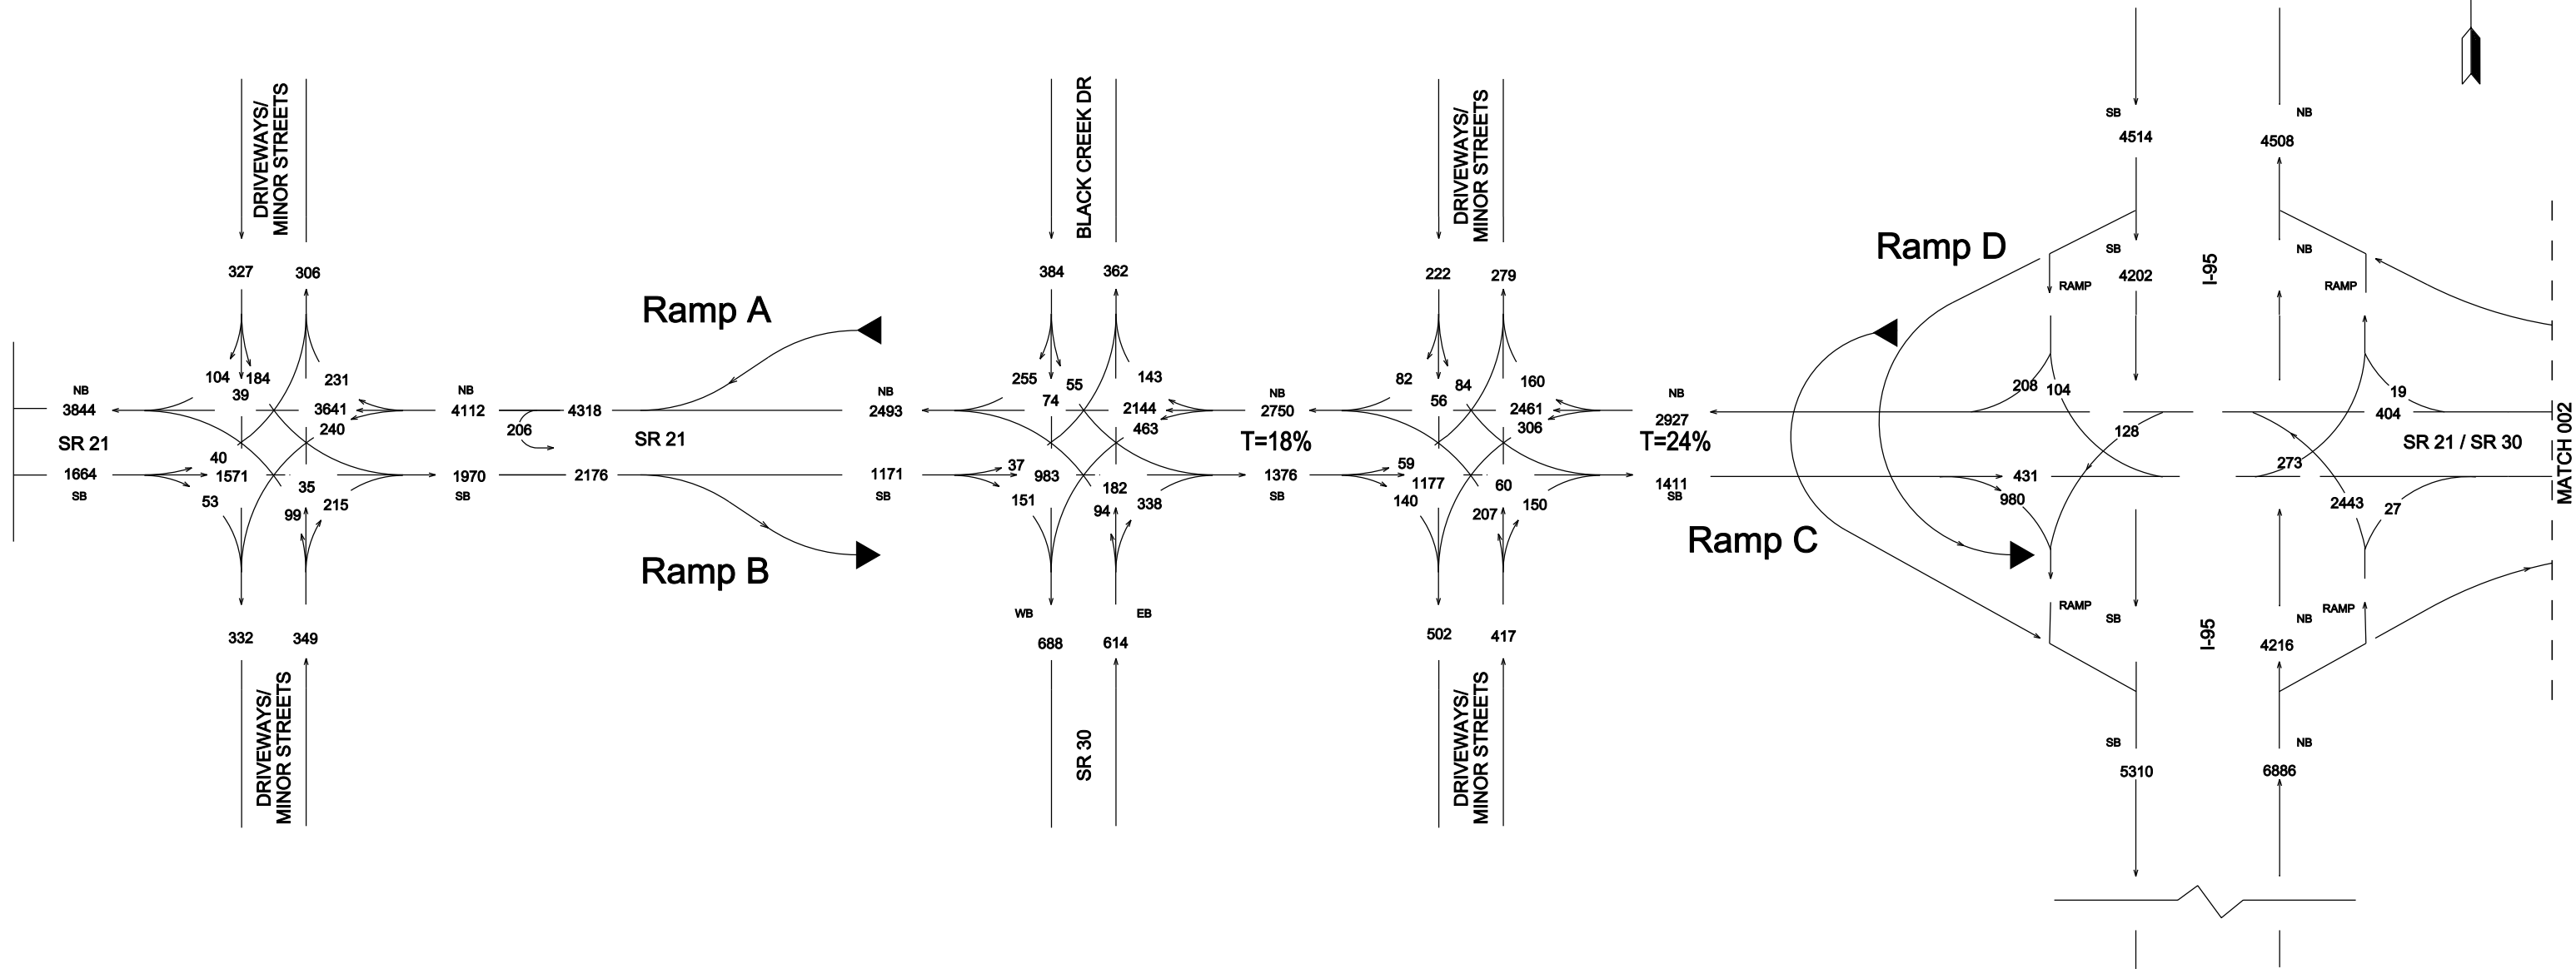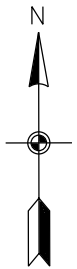

**SR 21 CORRIDOR STUDY**  
**TRAFFIC FLOW DIAGRAM**  
**ALTERNATIVE 10**  
**2035**  
**PM PEAK HOUR VOLUMES**  
**AUGUST, 2013**







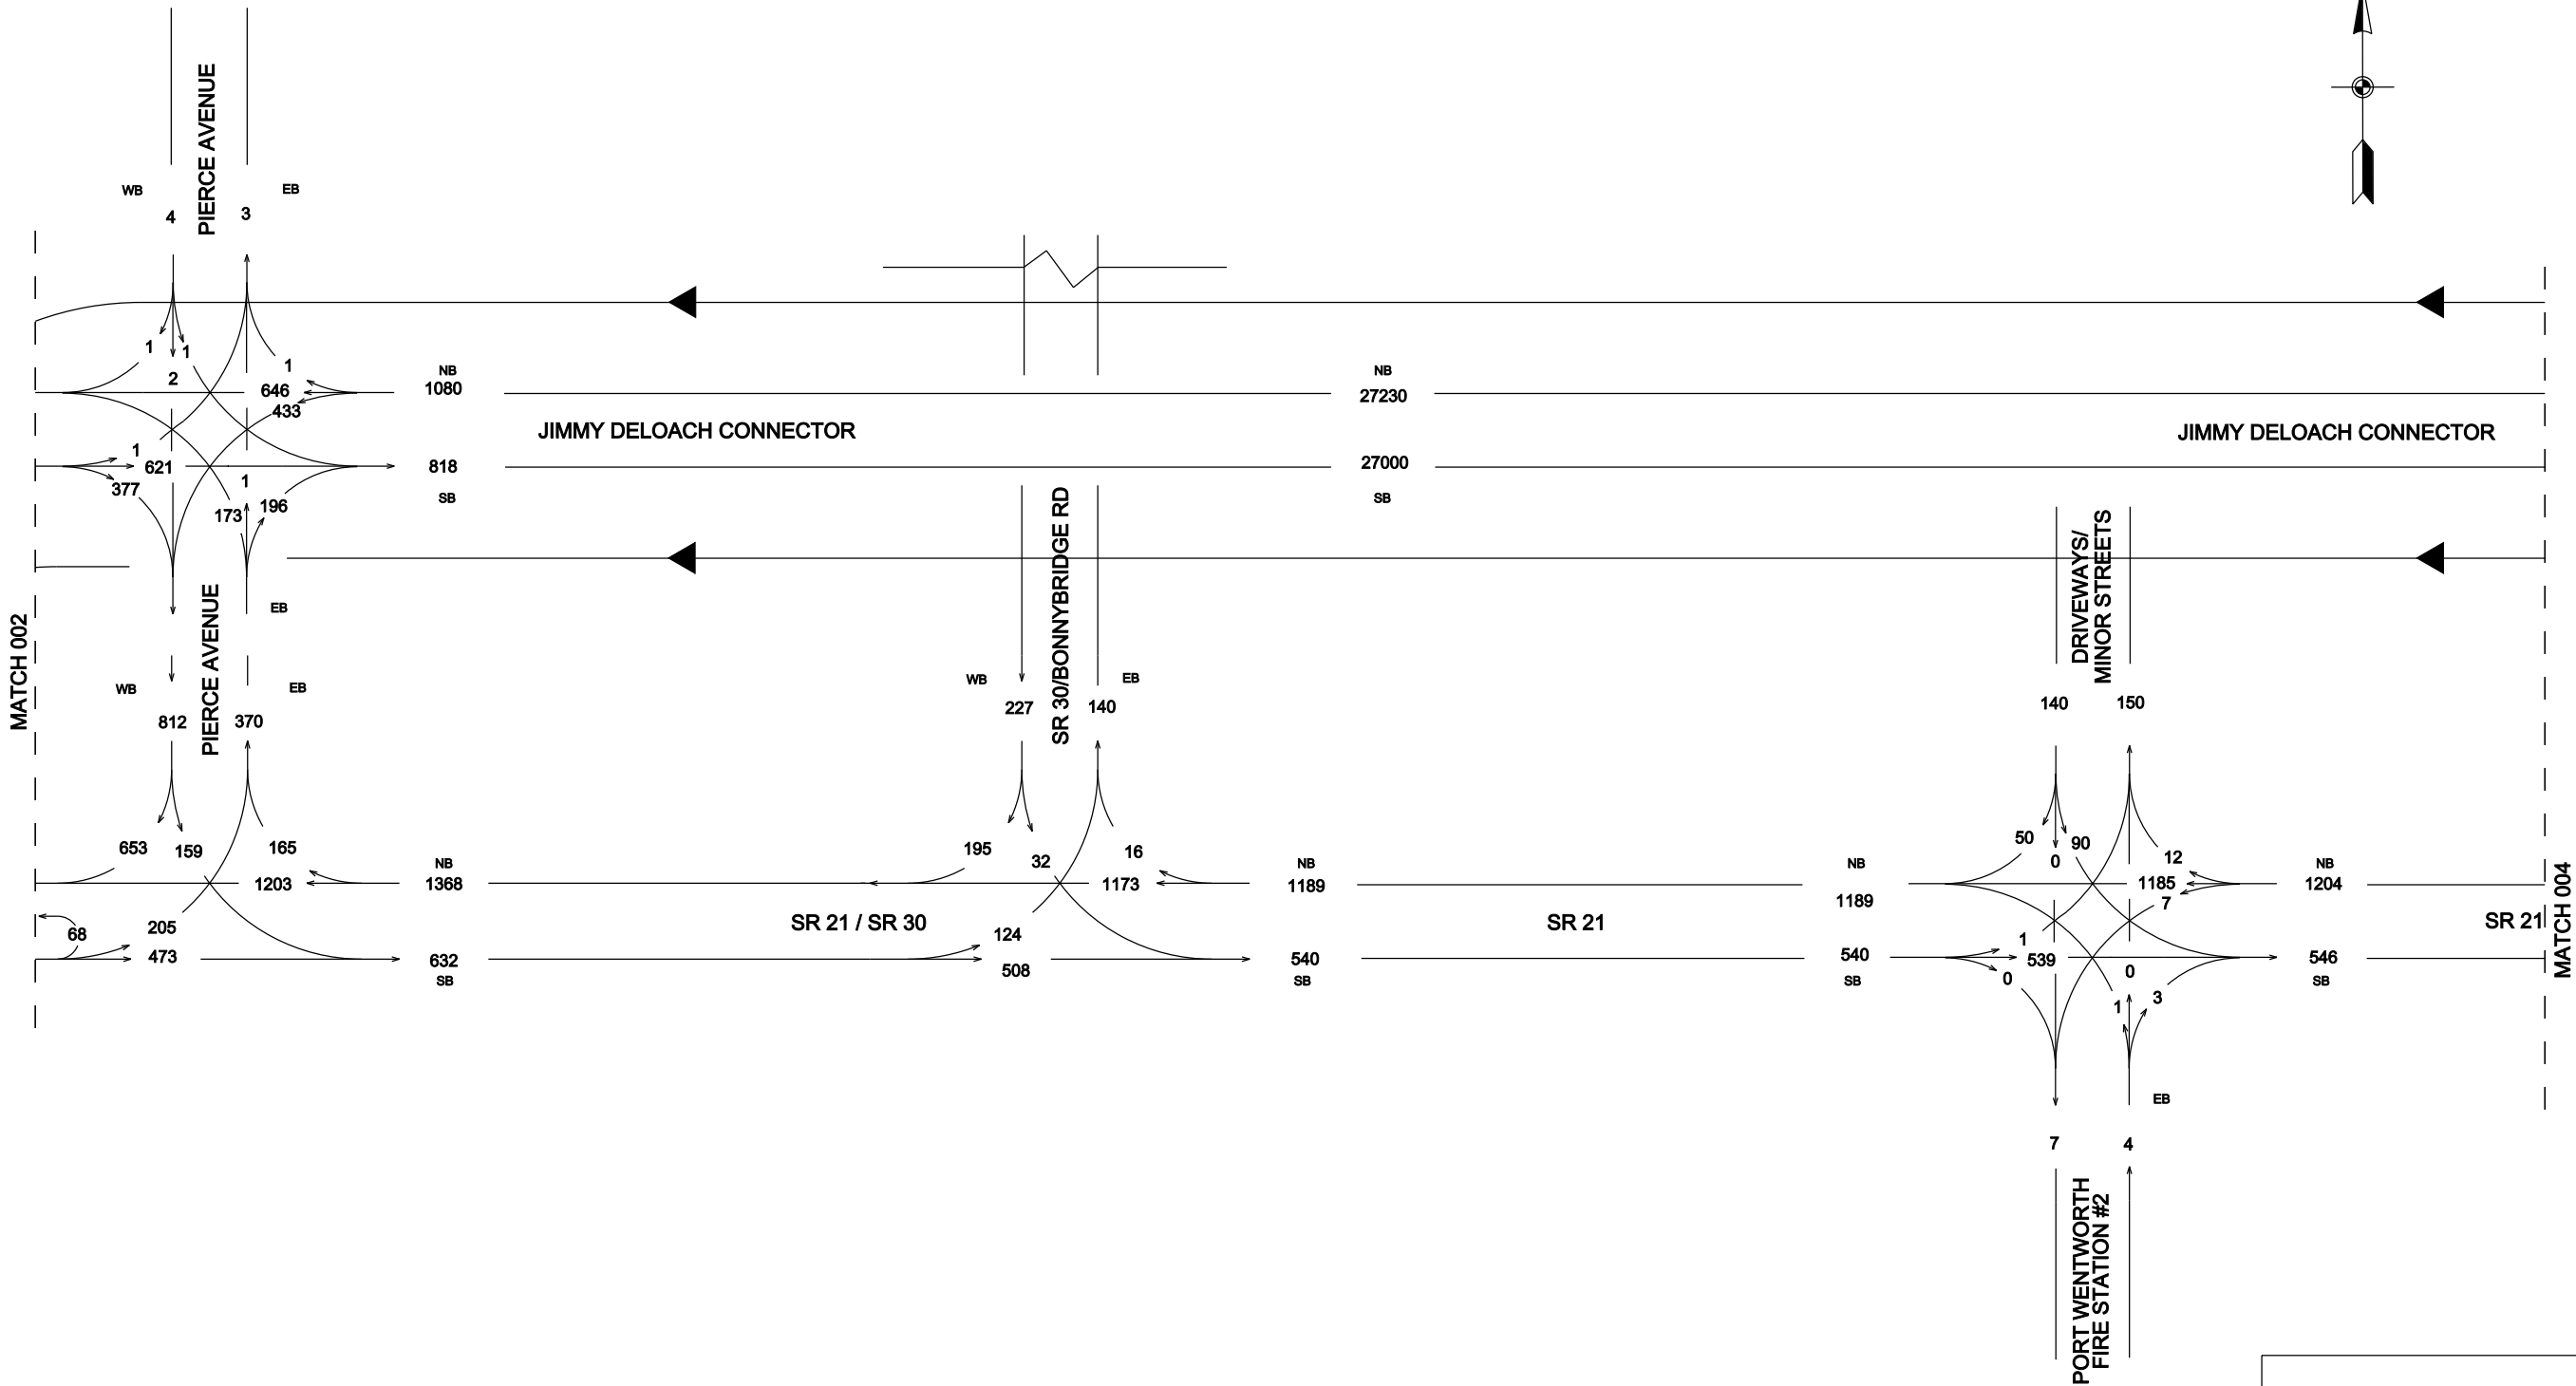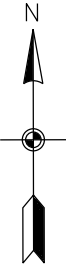

**SR 21 CORRIDOR STUDY**  
**TRAFFIC FLOW DIAGRAM**  
**ALTERNATIVE 10**  
**2035**  
**PM PEAK HOUR VOLUMES**  
**AUGUST, 2013**




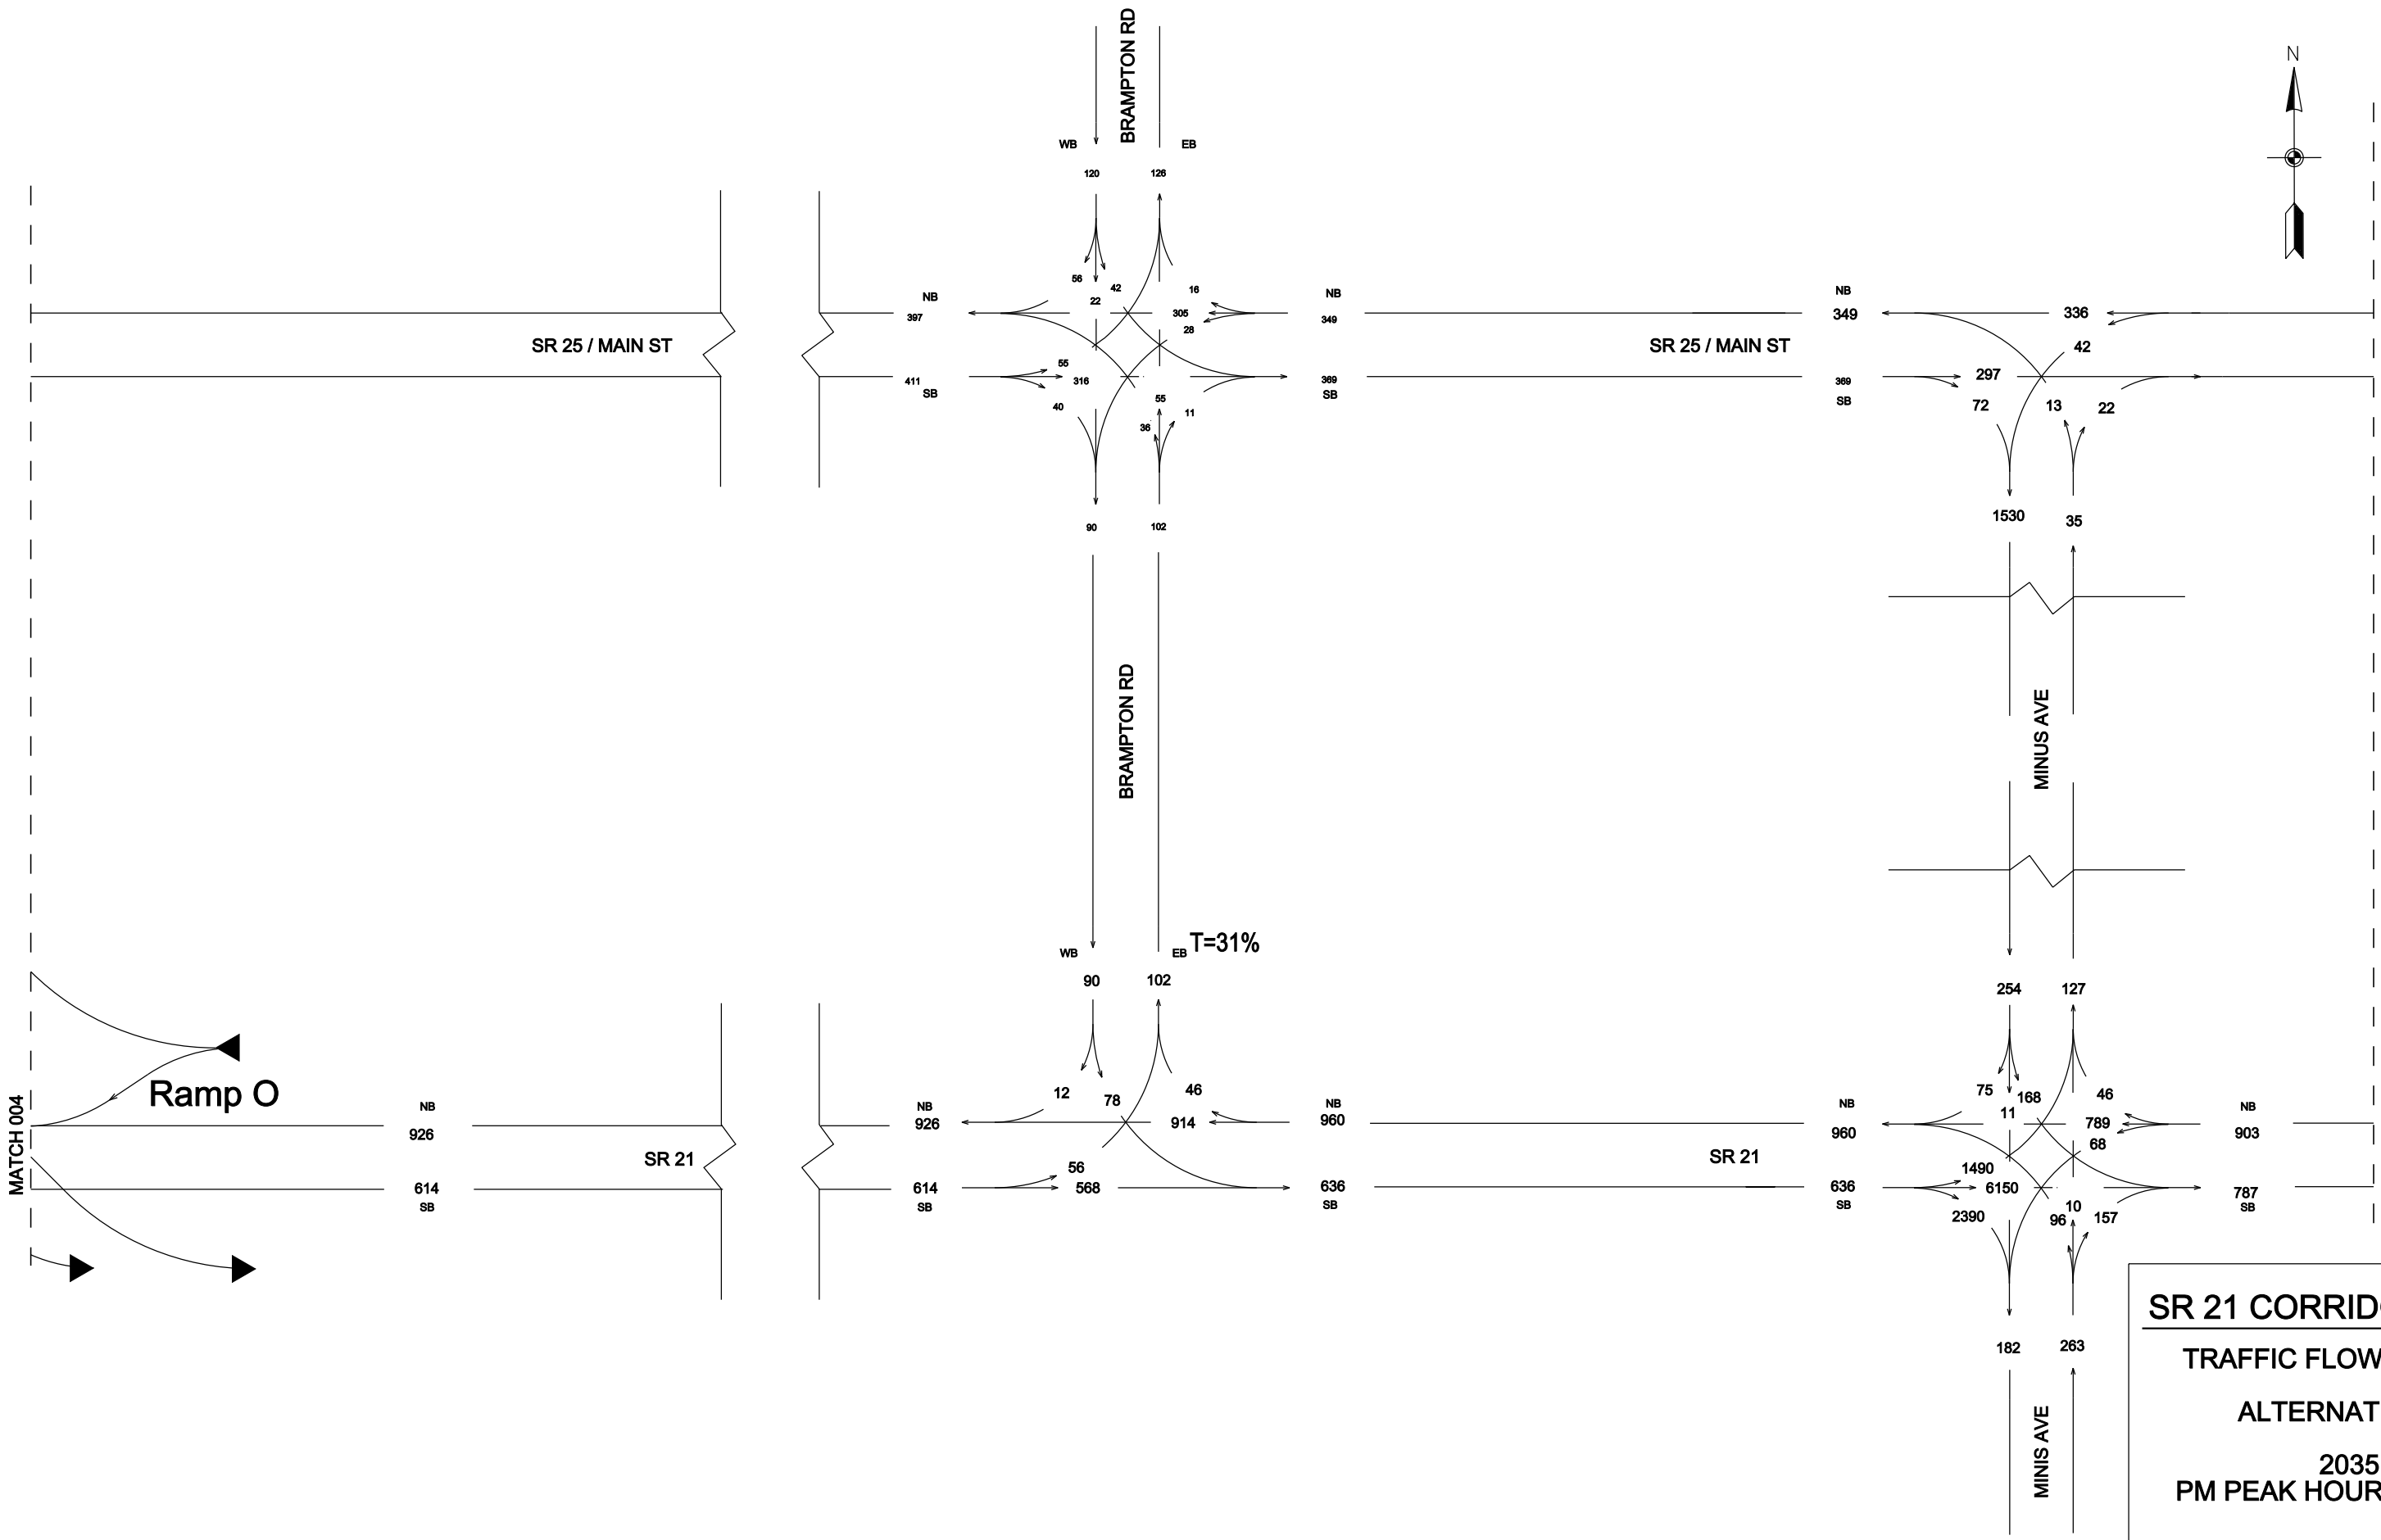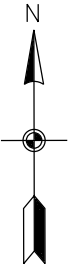

**SR 21 CORRIDOR STUDY**  
**TRAFFIC FLOW DIAGRAM**  
**ALTERNATIVE 10**  
**2035**  
**PM PEAK HOUR VOLUMES**  
**AUGUST, 2013**





| STATE | PROJECT NUMBER | SHEET NO. | TOTAL SHEETS |
|-------|----------------|-----------|--------------|
| GA.   |                | 007       |              |

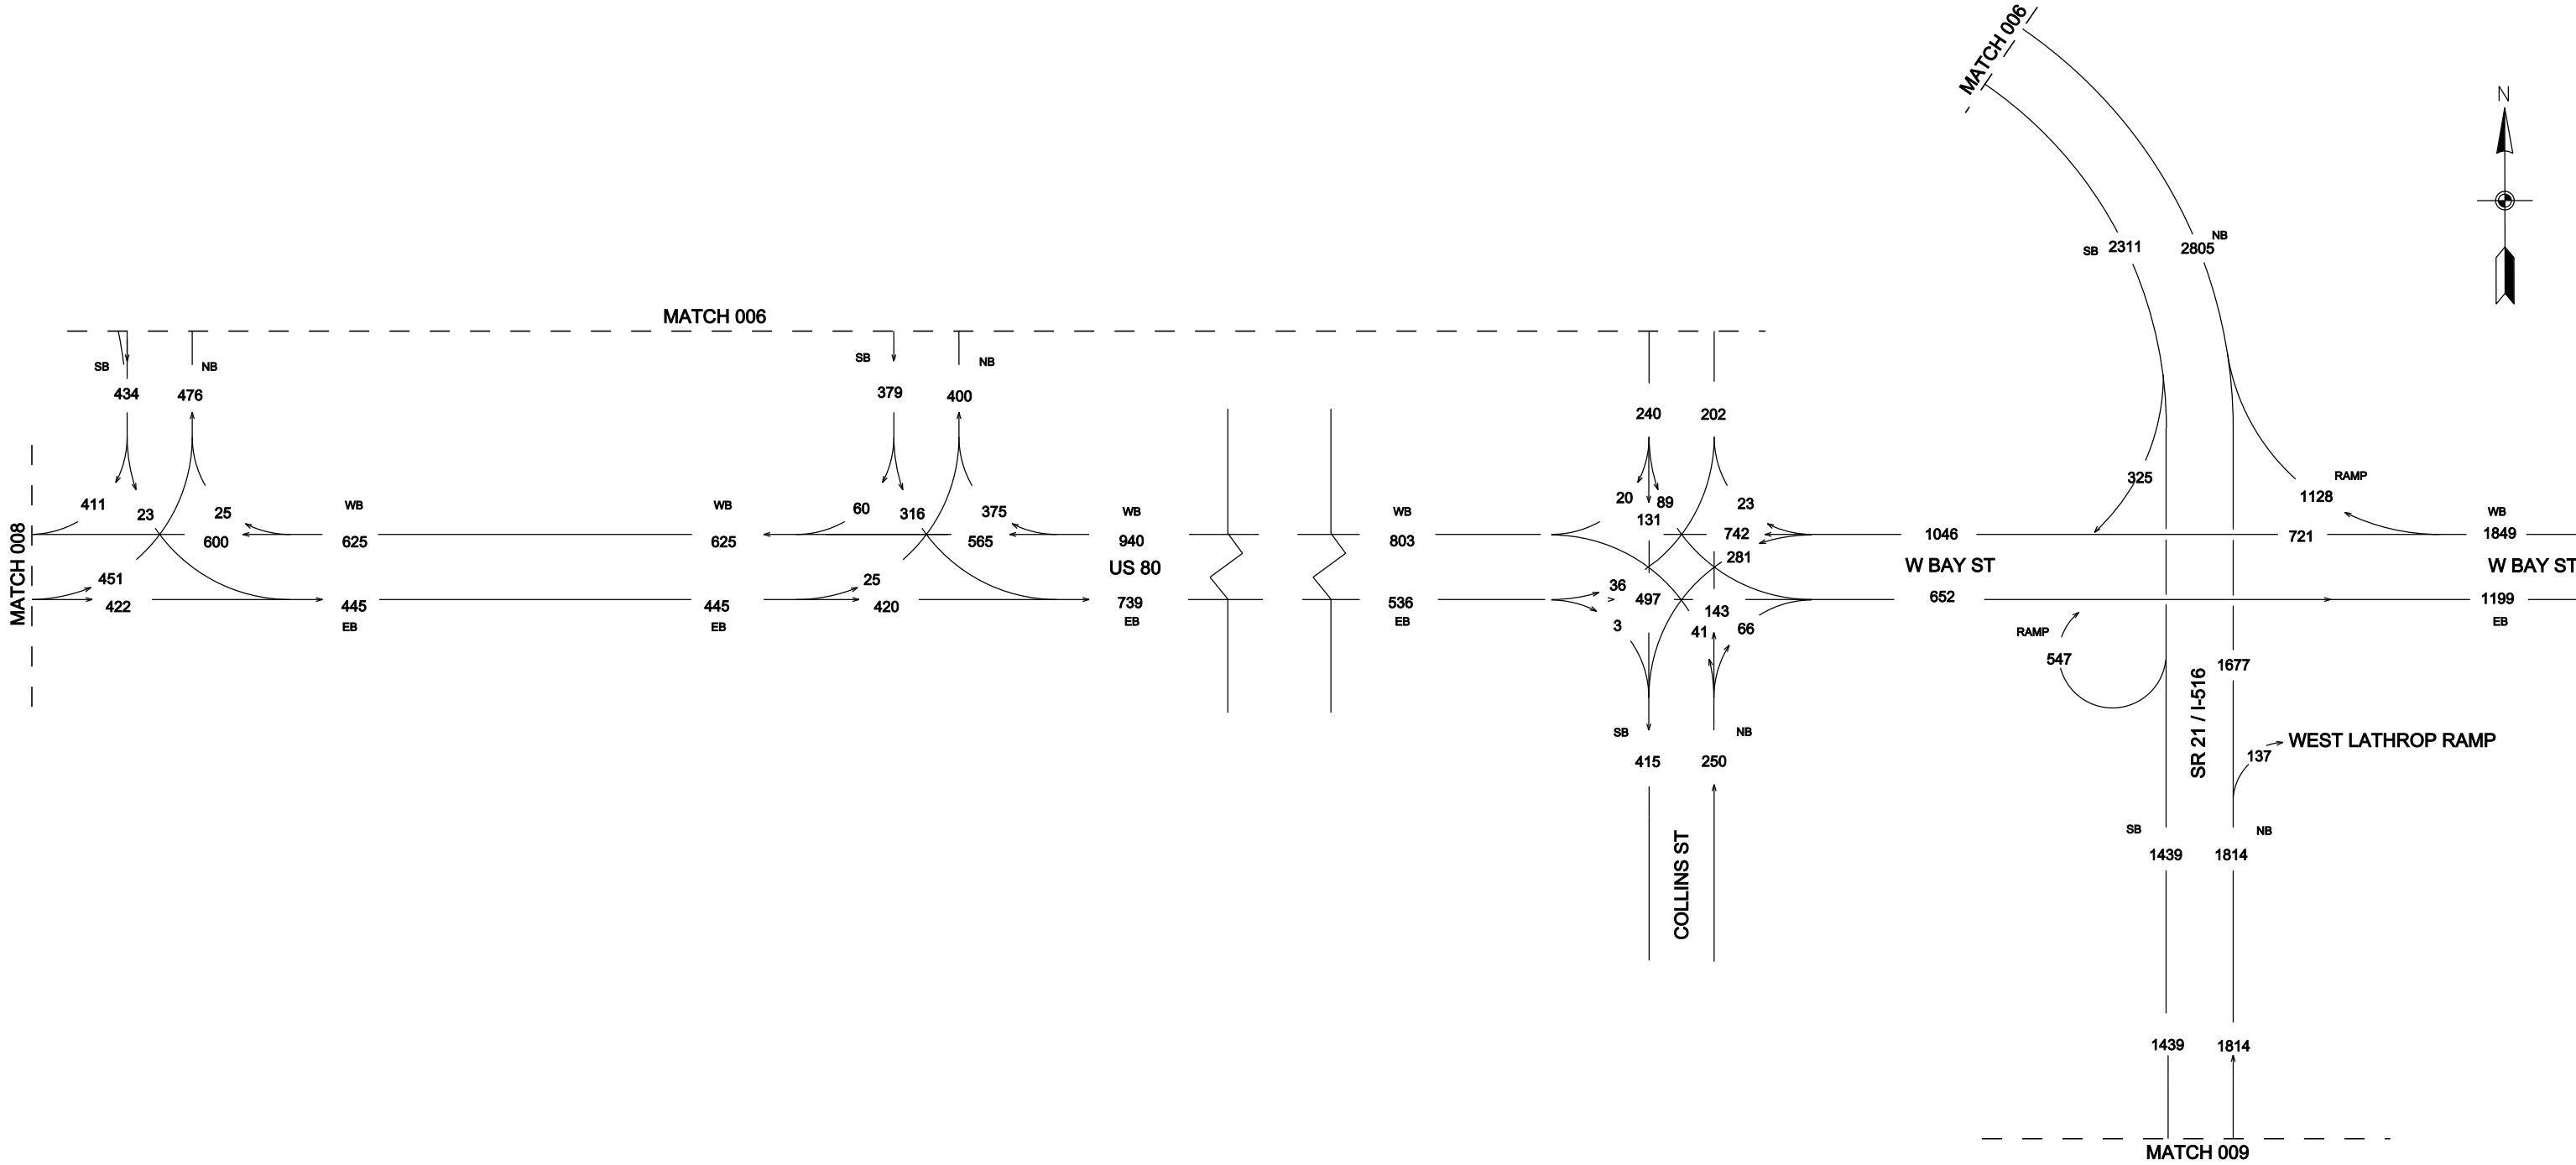

**SR 21 CORRIDOR STUDY**  
**TRAFFIC FLOW DIAGRAM**  
**ALTERNATIVE 10**  
**2035**  
**PM PEAK HOUR VOLUMES**  
**AUGUST, 2013**





| STATE | PROJECT NUMBER | SHEET NO. | TOTAL SHEETS |
|-------|----------------|-----------|--------------|
| GA.   |                | 008       |              |

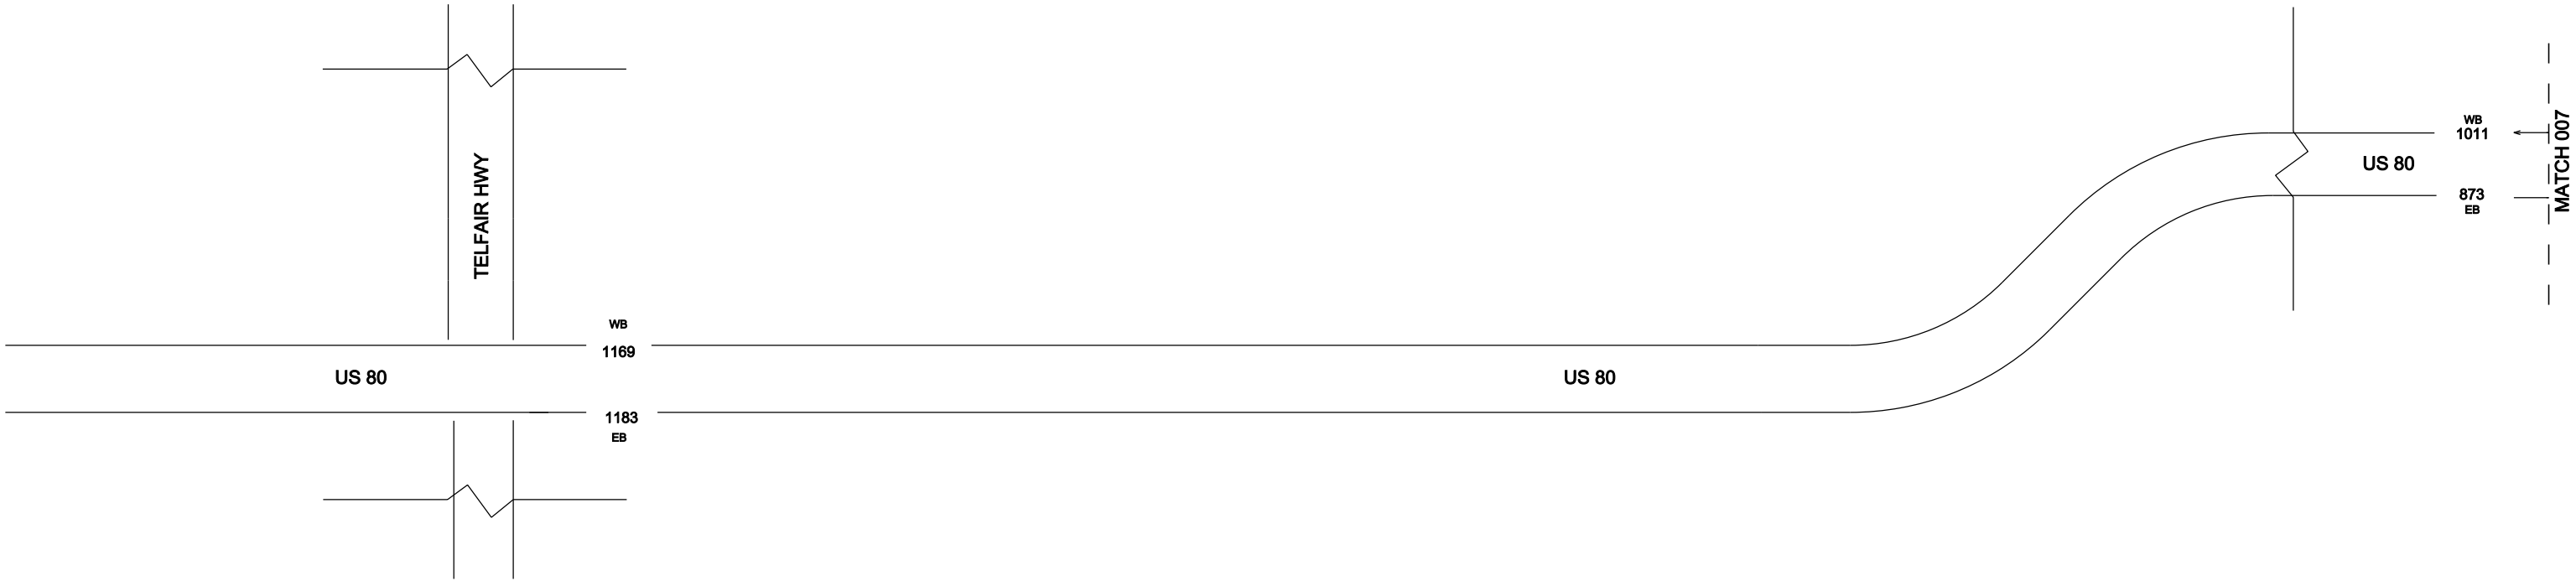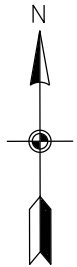

**SR 21 CORRIDOR STUDY**  
**TRAFFIC FLOW DIAGRAM**  
**ALTERNATIVE 10**  
**2035**  
**PM PEAK HOUR VOLUMES**  
**AUGUST, 2013**



| STATE | PROJECT NUMBER | SHEET NO. | TOTAL SHEETS |
|-------|----------------|-----------|--------------|
| GA.   |                | 009       |              |

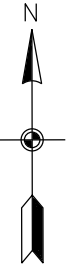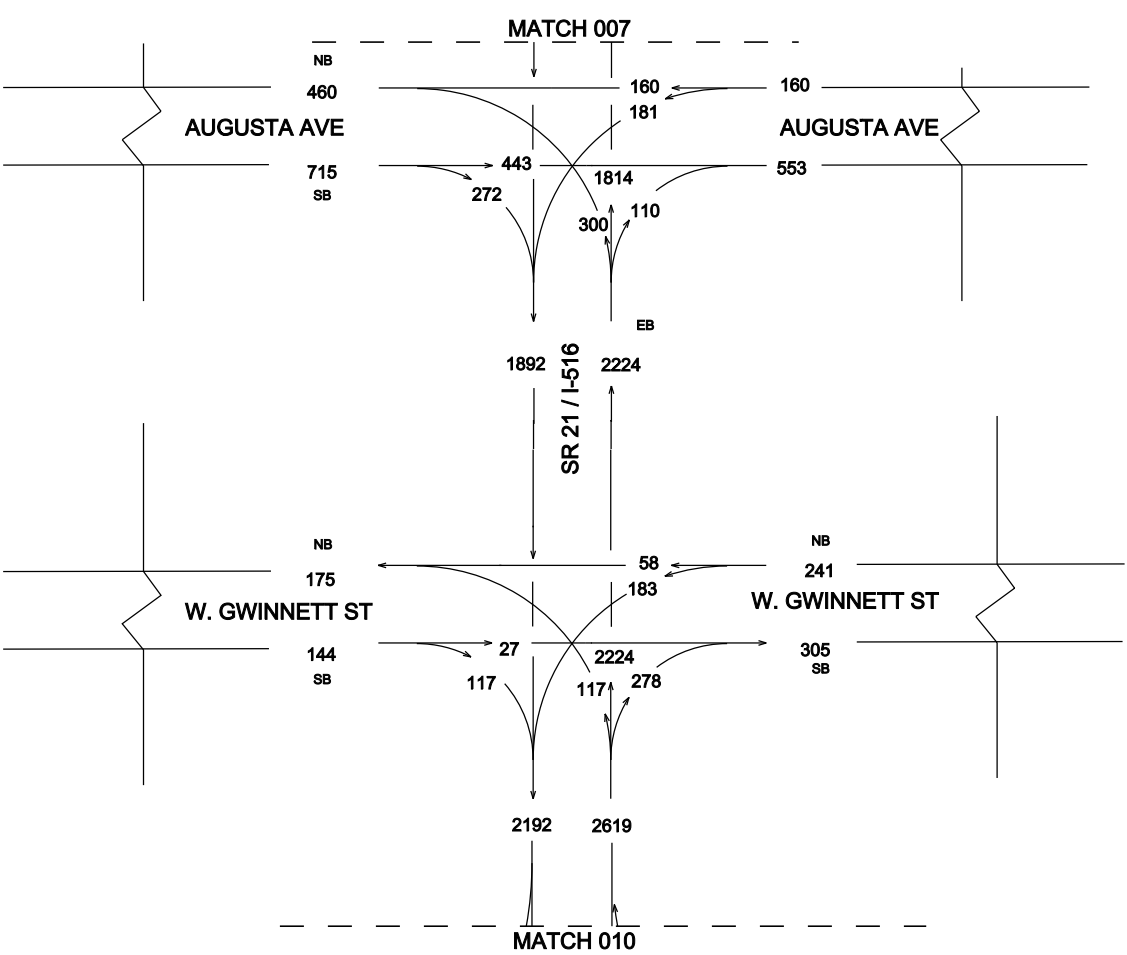

**SR 21 CORRIDOR STUDY**  
**TRAFFIC FLOW DIAGRAM**  
**ALTERNATIVE 10**  
**2035**  
**PM PEAK HOUR VOLUMES**  
**AUGUST, 2013**



| STATE | PROJECT NUMBER | SHEET NO. | TOTAL SHEETS |
|-------|----------------|-----------|--------------|
| GA.   |                | 010       |              |

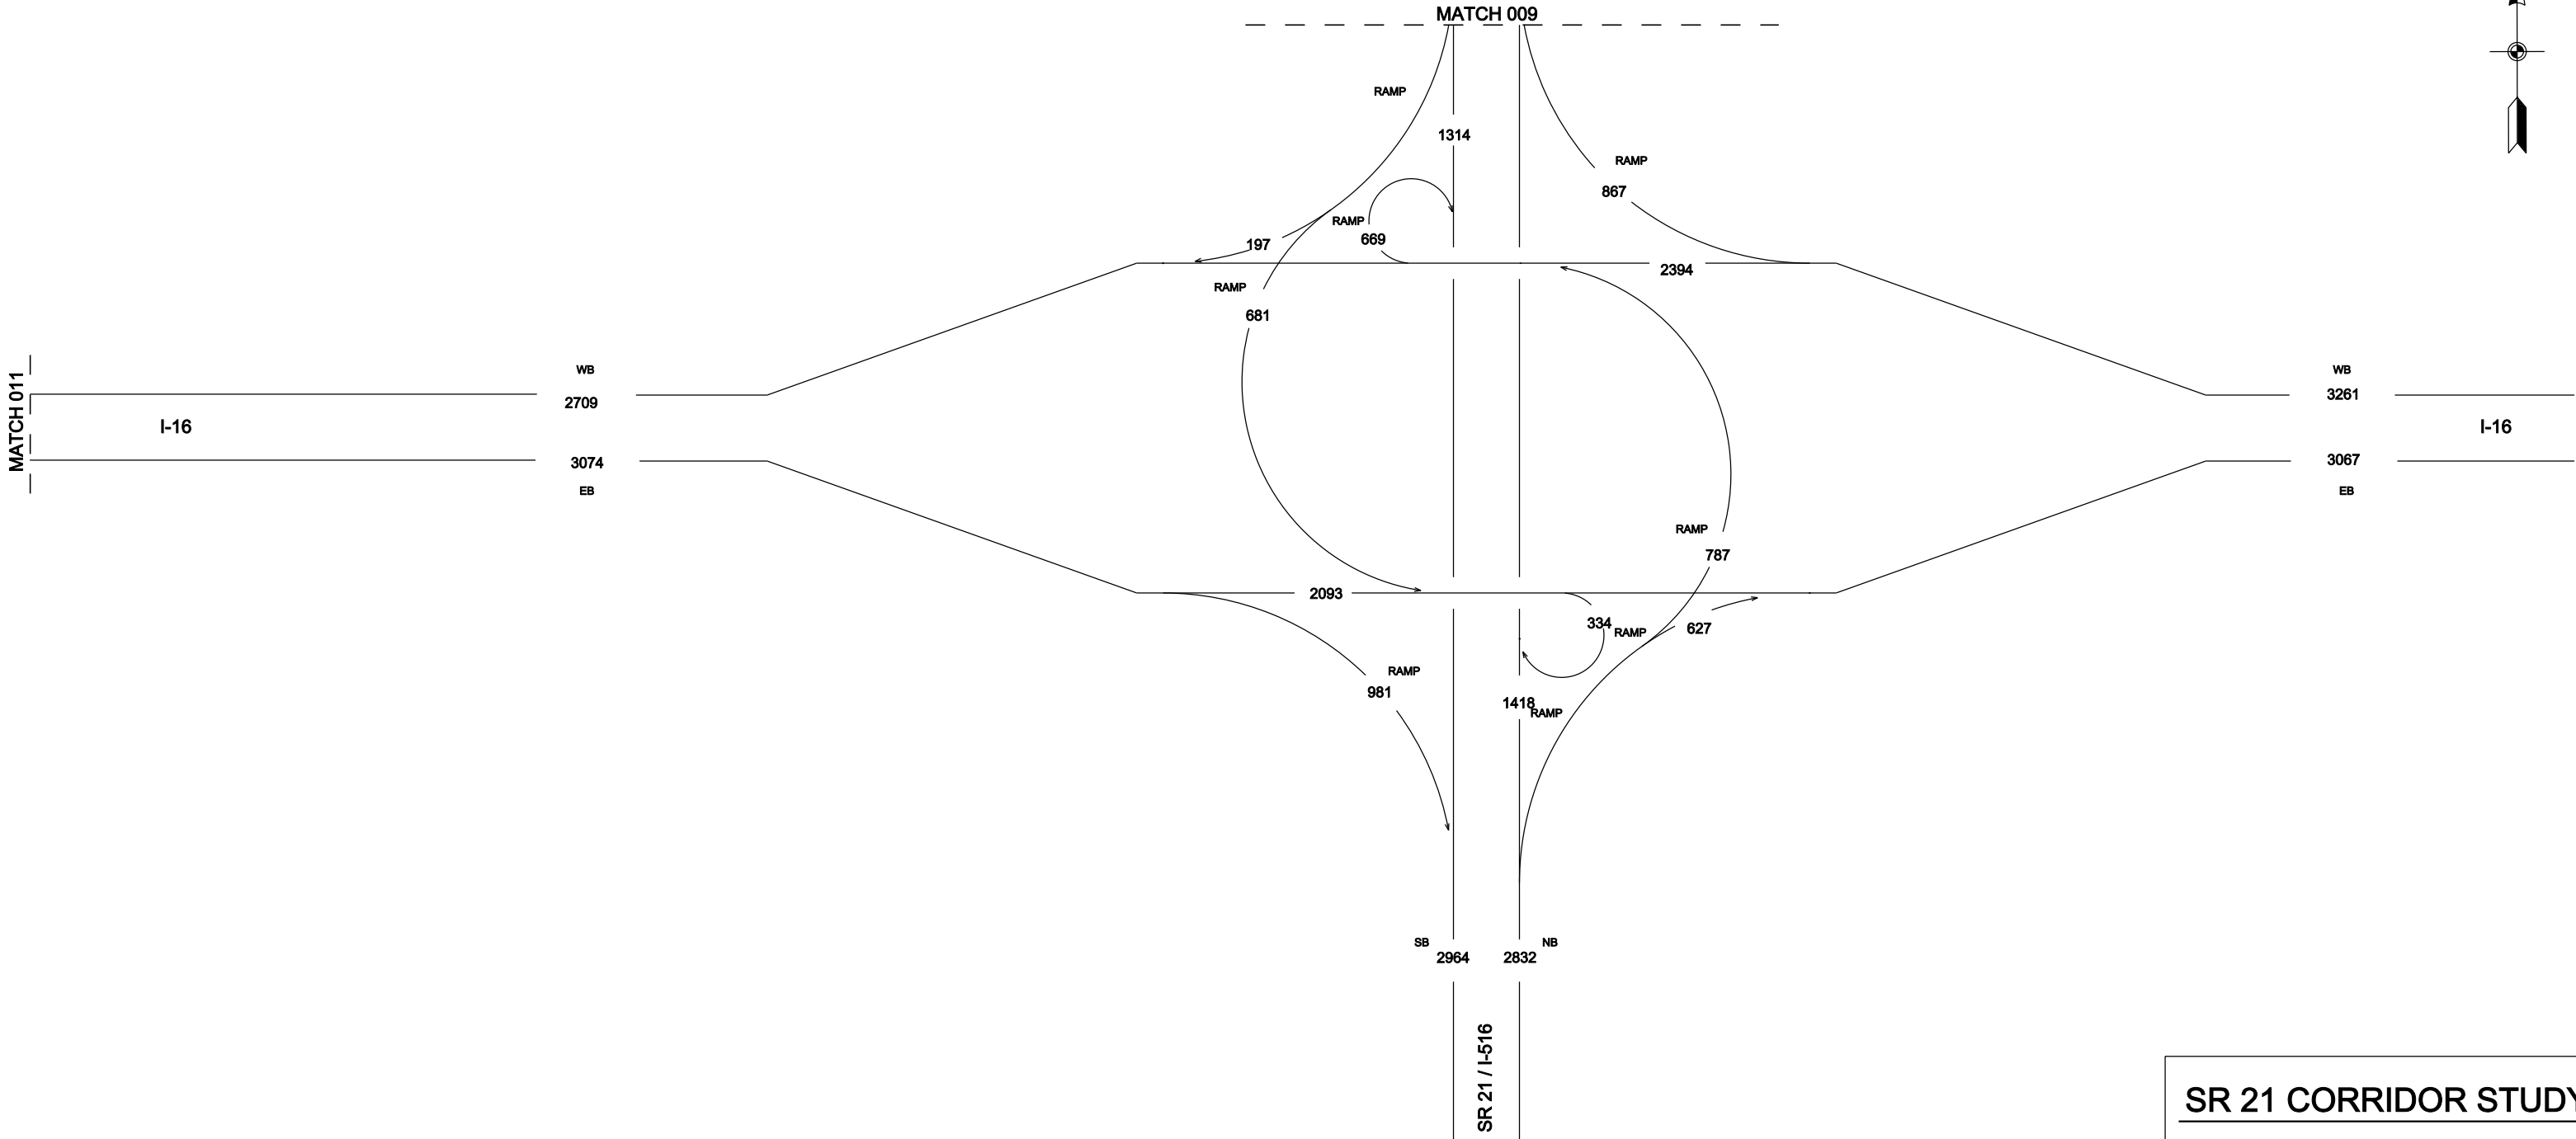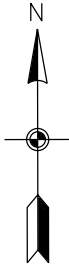



SR 21 CORRIDOR STUDY  
TRAFFIC FLOW DIAGRAM  
ALTERNATIVE 10  
2035  
PM PEAK HOUR VOLUMES  
AUGUST, 2013

| STATE | PROJECT NUMBER | SHEET NO. | TOTAL SHEETS |
|-------|----------------|-----------|--------------|
| GA.   |                | 011       |              |

MATCH SEE BELOW


I-16

MATCH 010

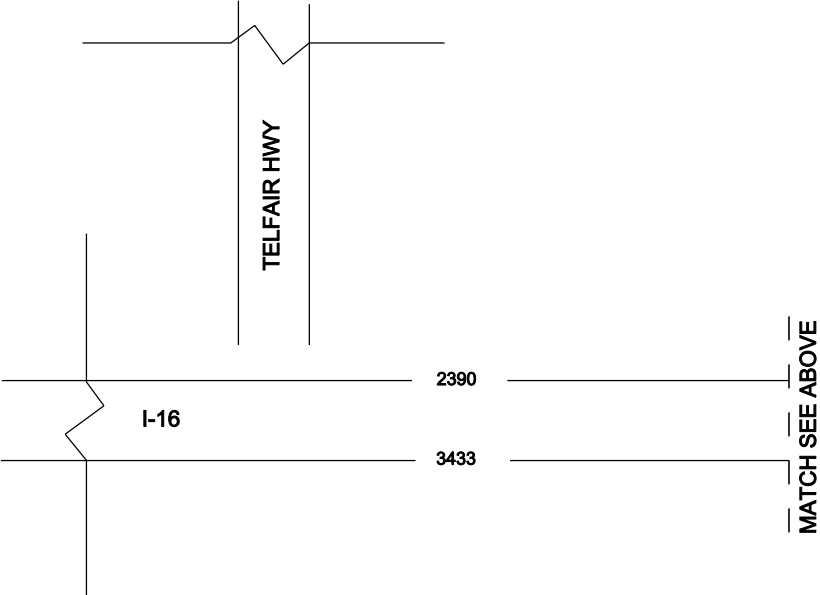
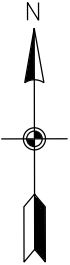


**SR 21 CORRIDOR STUDY**  
**TRAFFIC FLOW DIAGRAM**  
**ALTERNATIVE 10**  
**2035**  
**PM PEAK HOUR VOLUMES**  
**AUGUST, 2013**



| STATE | PROJECT NUMBER | SHEET NO. | TOTAL SHEETS |
|-------|----------------|-----------|--------------|
| GA.   |                | 012       |              |

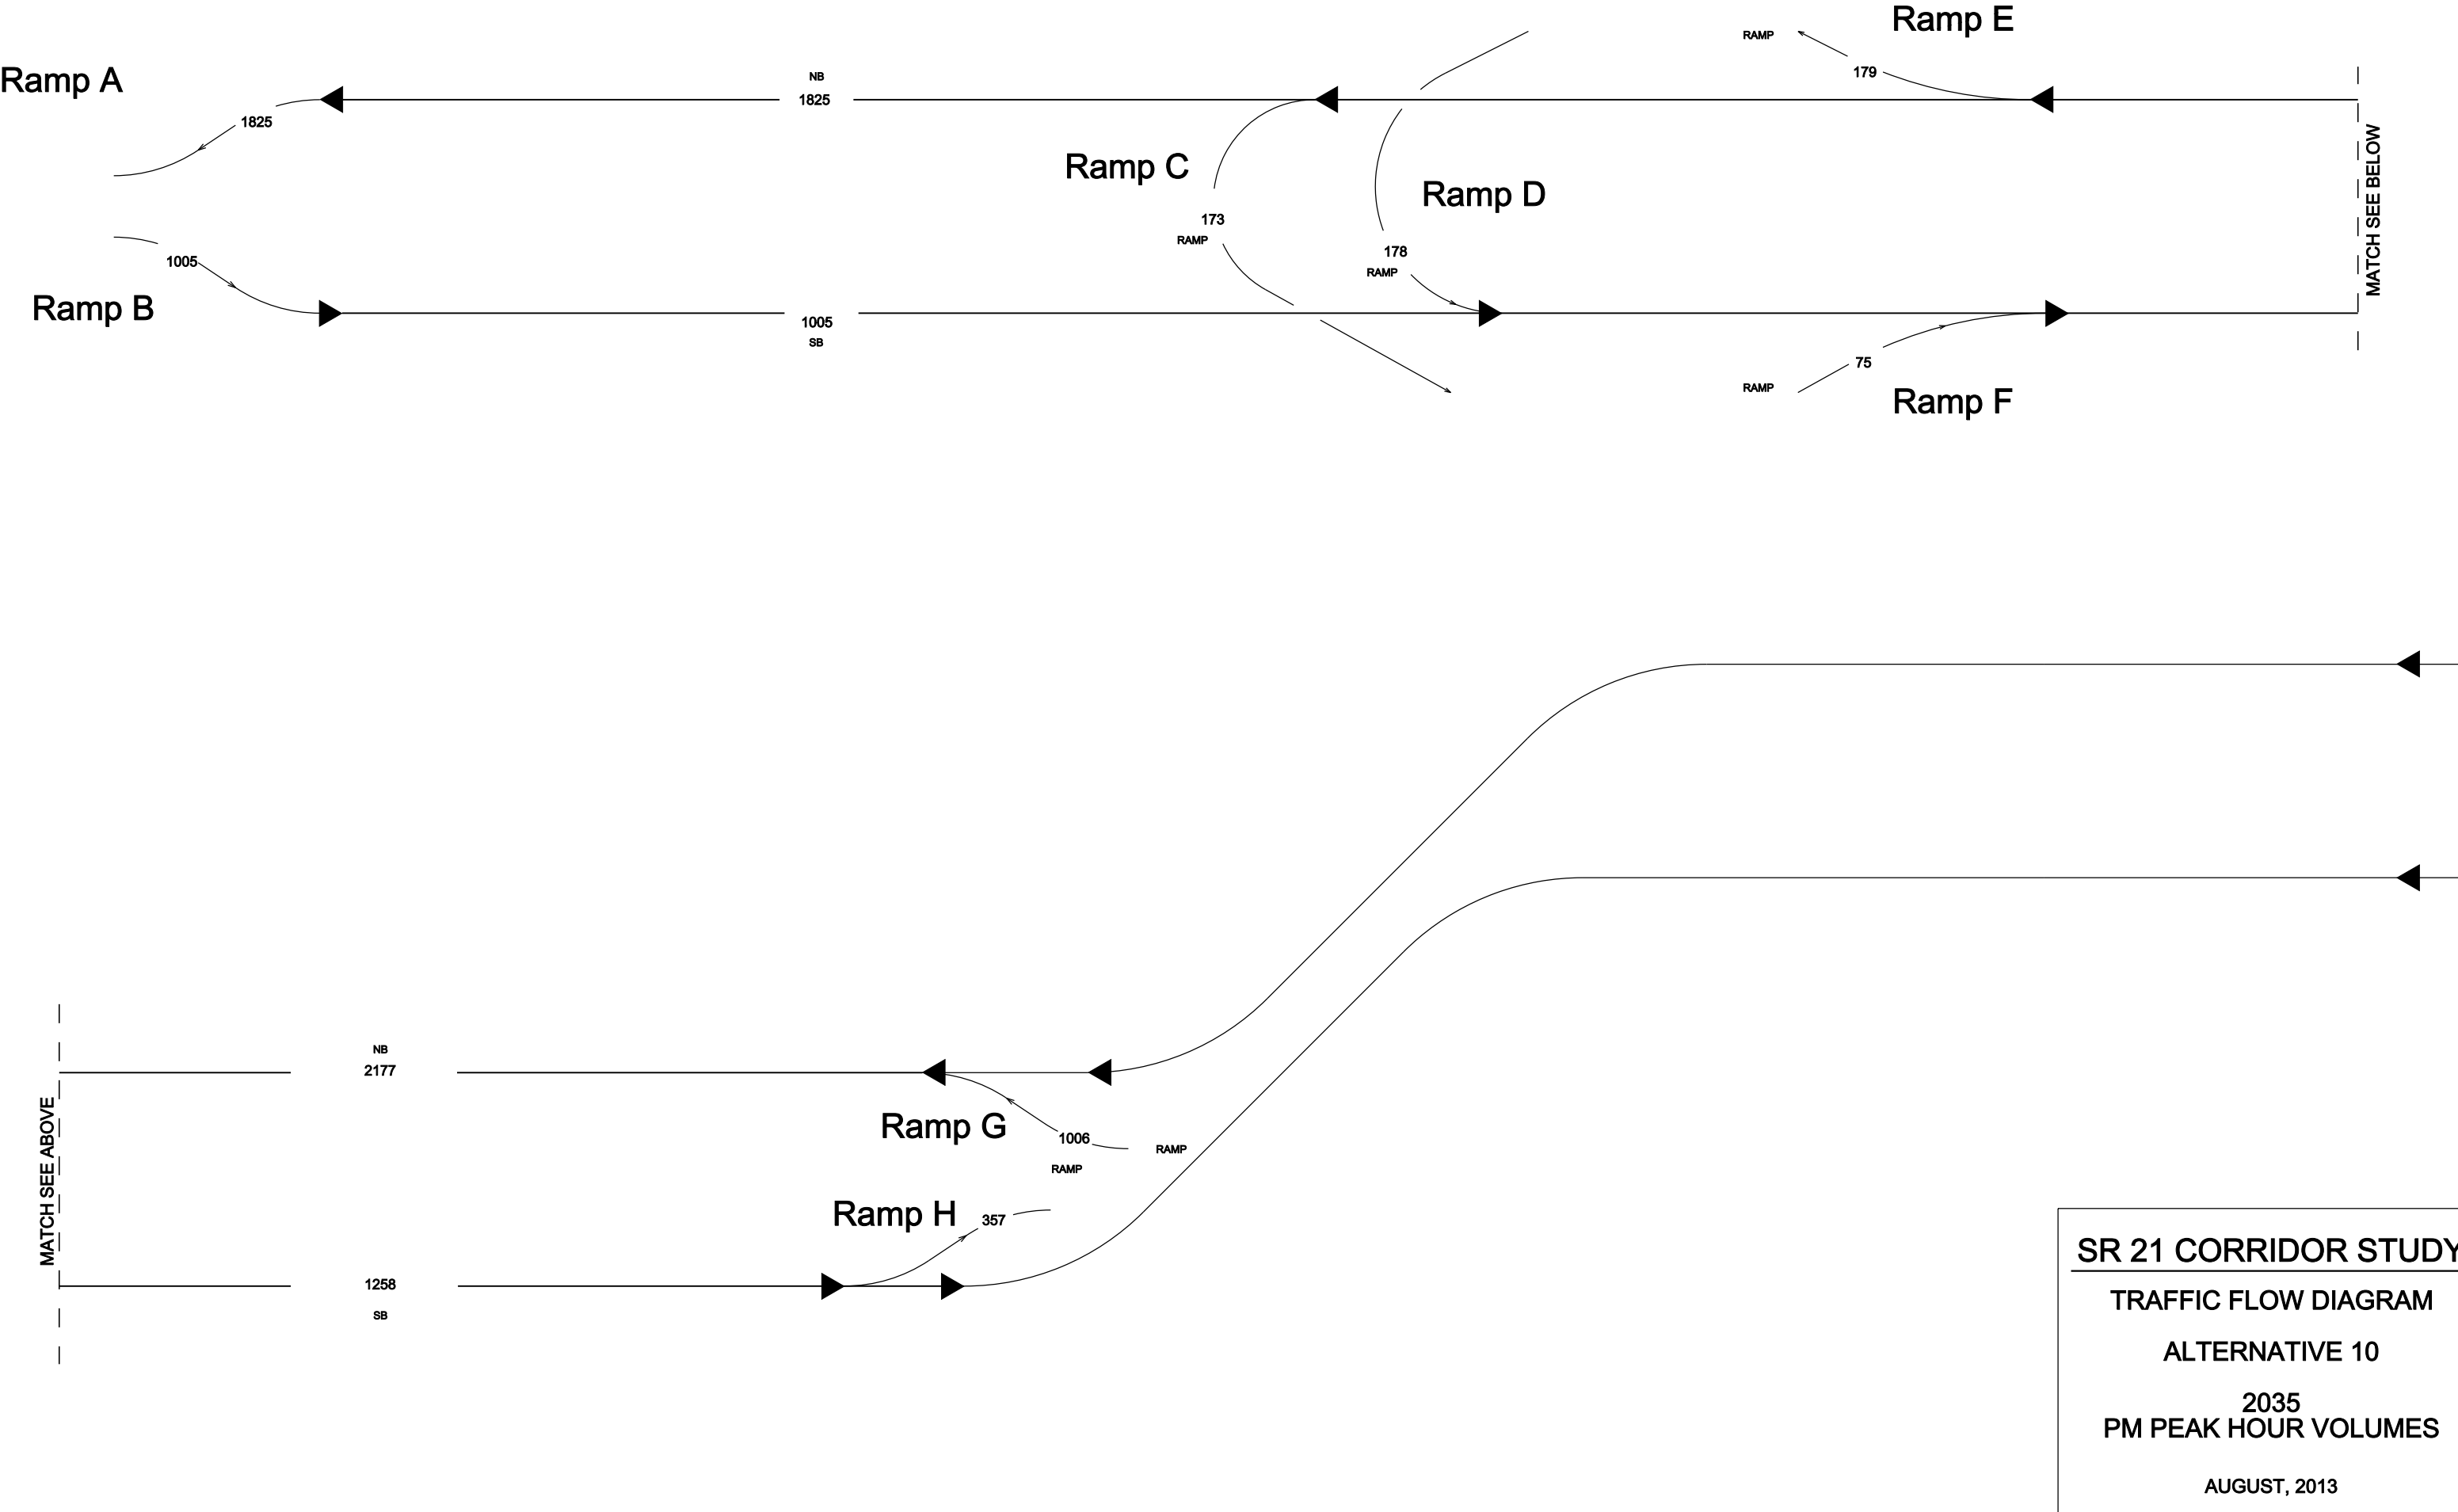

| STATE | PROJECT NUMBER | SHEET NO. | TOTAL SHEETS |
|-------|----------------|-----------|--------------|
| GA.   |                | 013       |              |

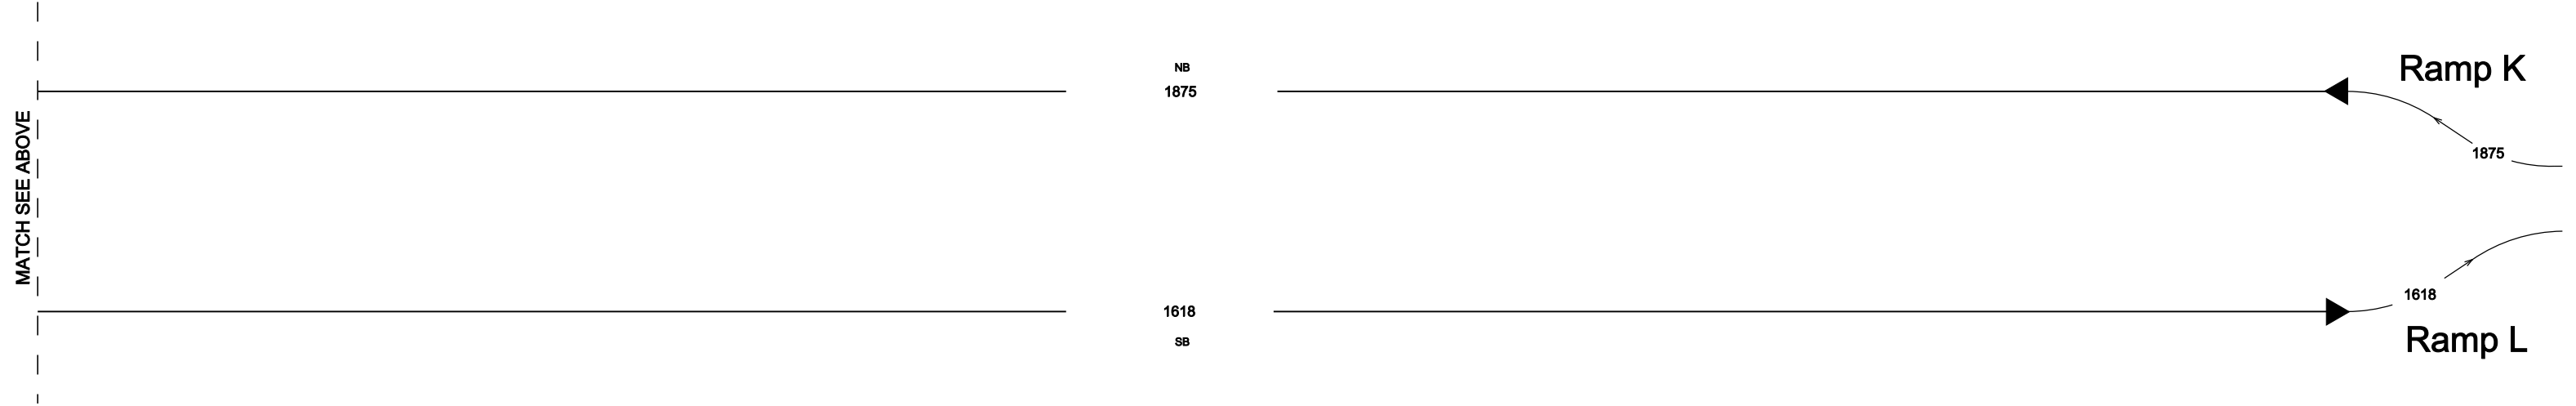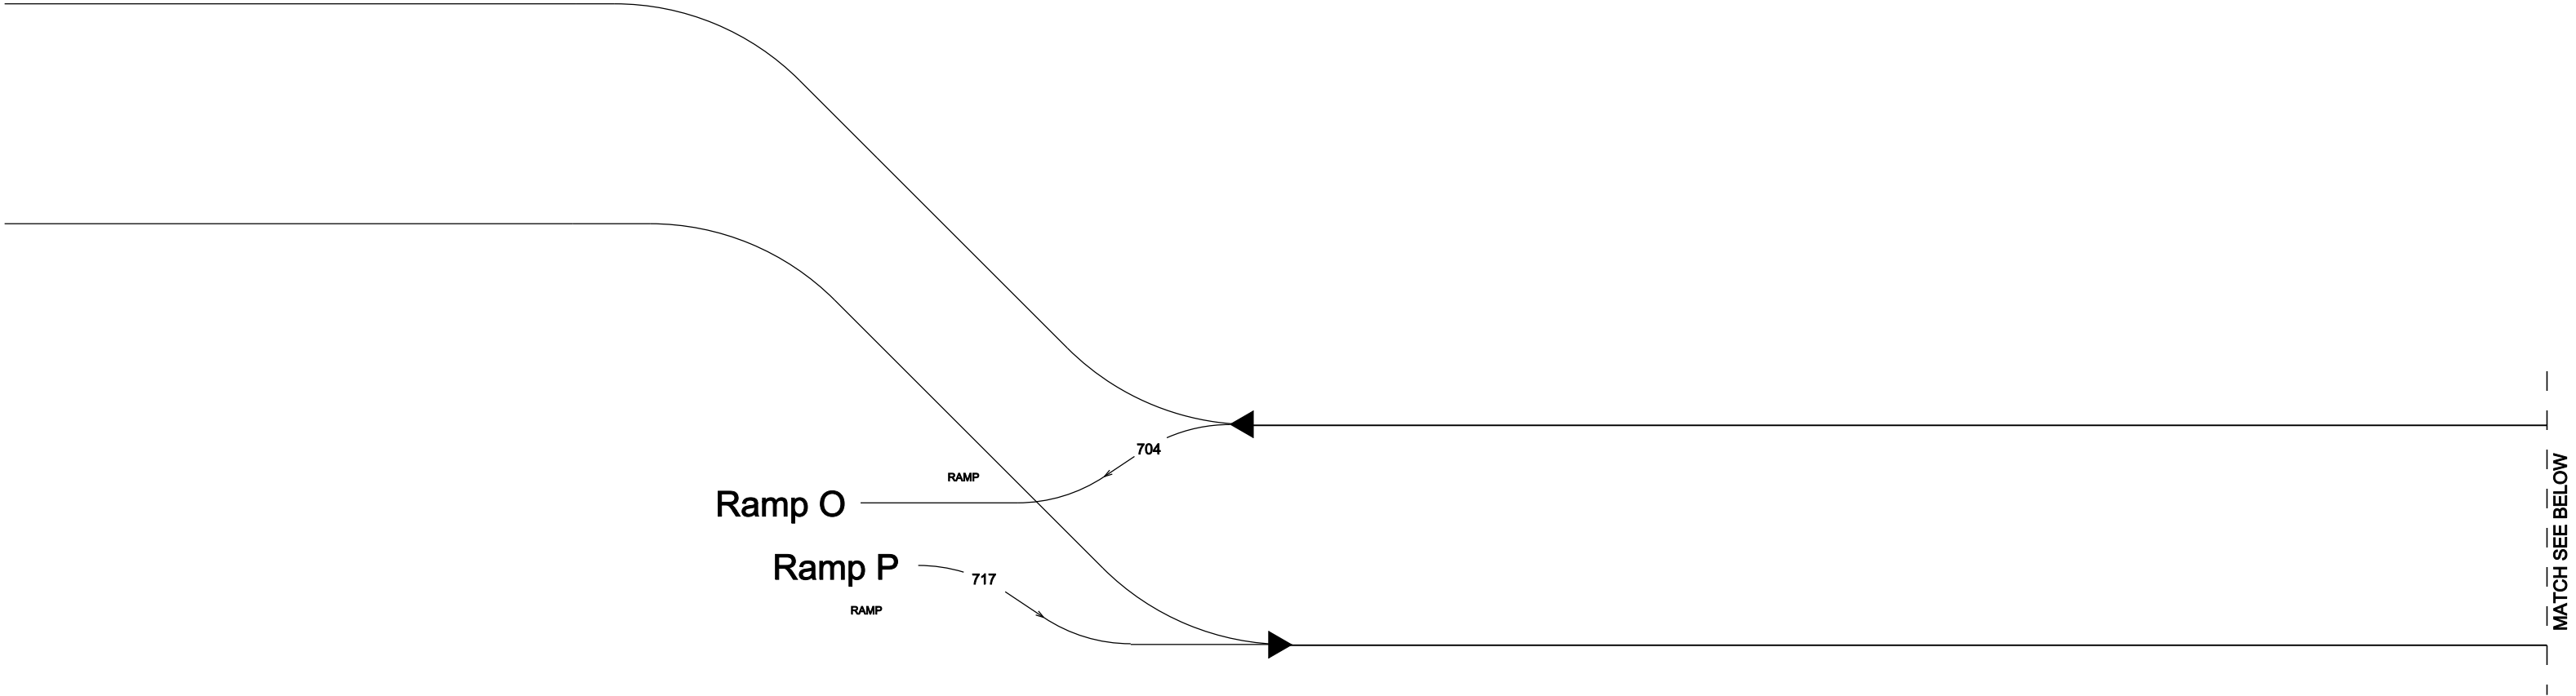

**SR 21 CORRIDOR STUDY**  
**TRAFFIC FLOW DIAGRAM**  
**ALTERNATIVE 10**  
**2035**  
**PM PEAK HOUR VOLUMES**  
**AUGUST, 2013**

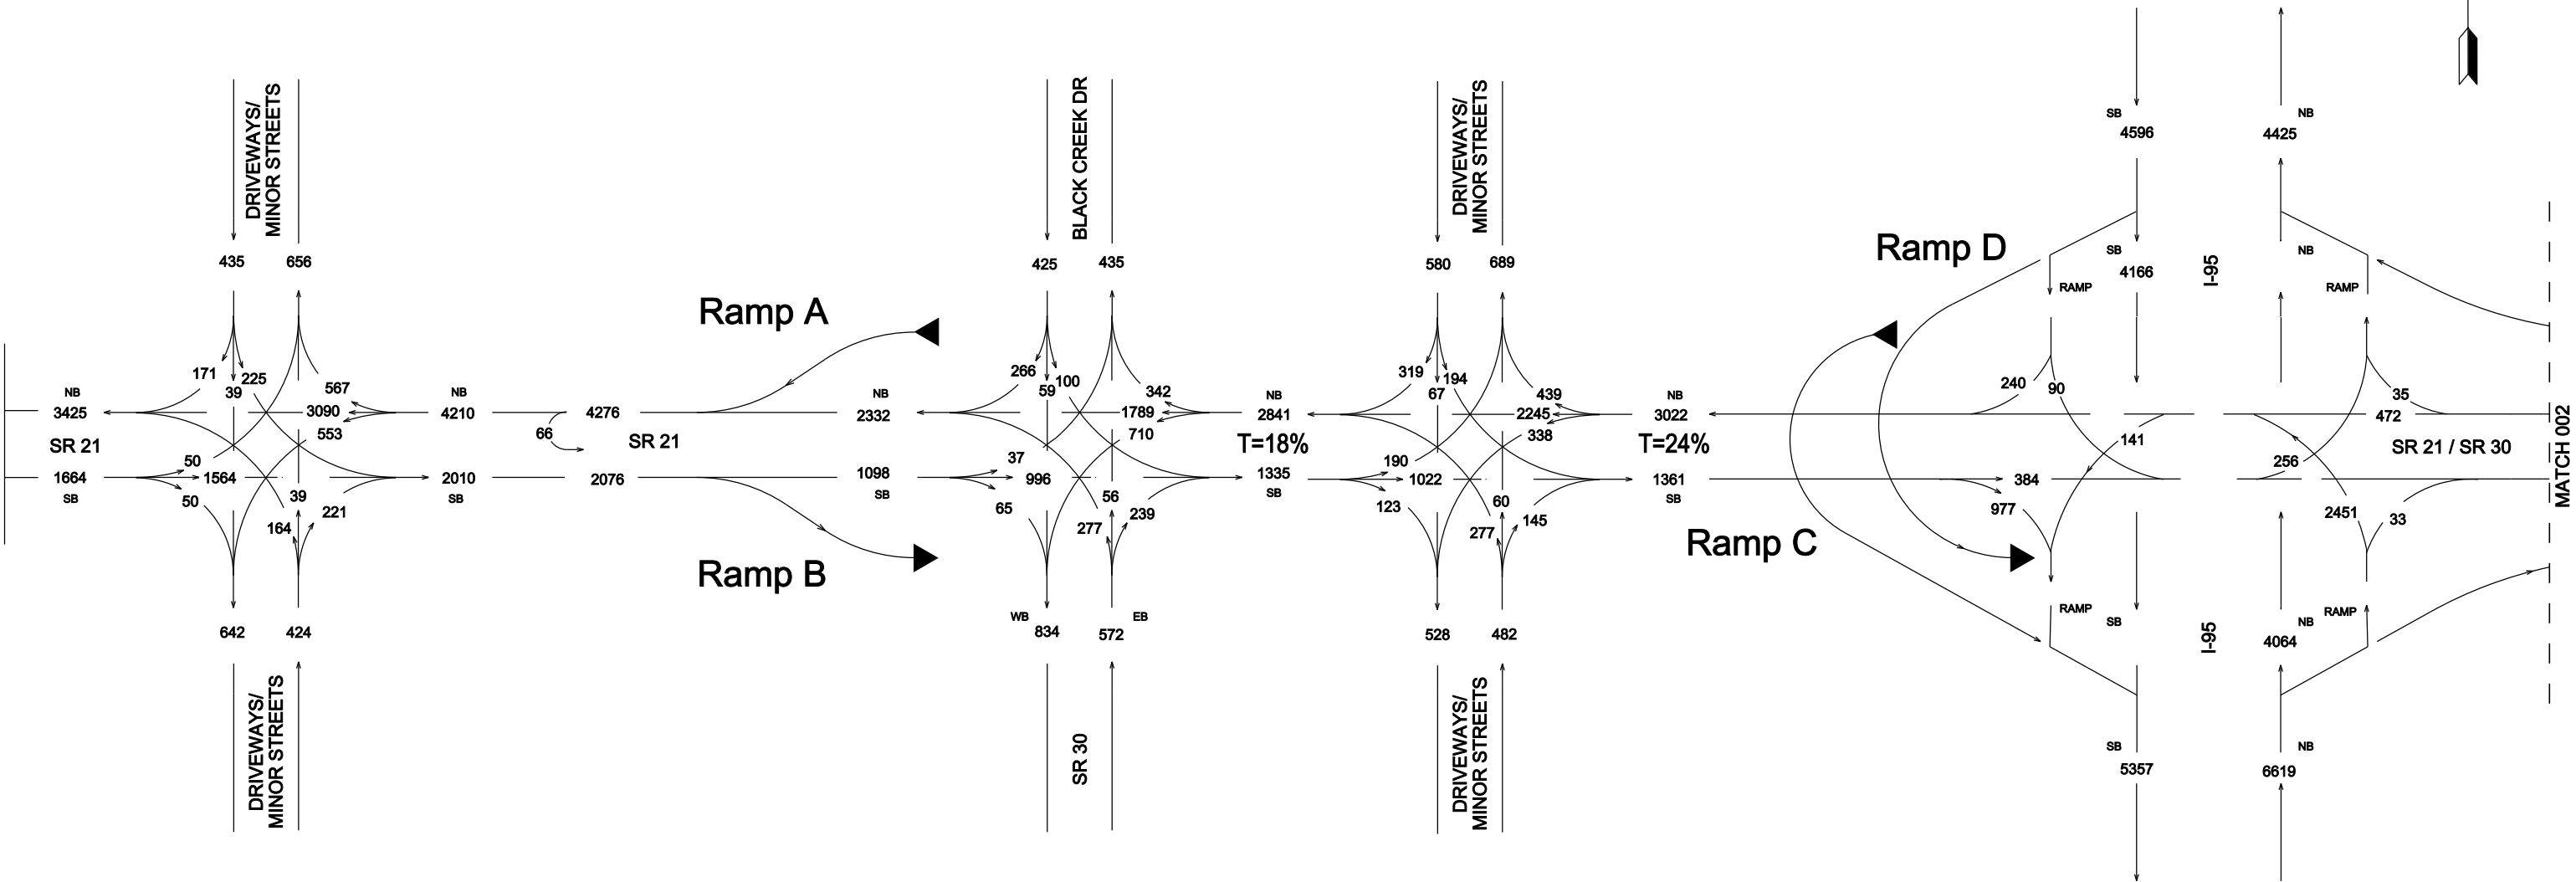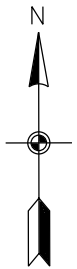

SR 21 CORRIDOR STUDY

TRAFFIC FLOW DIAGRAM



ALTERNATIVE 11

2035  
PM PEAK HOUR VOLUMES

AUGUST, 2013





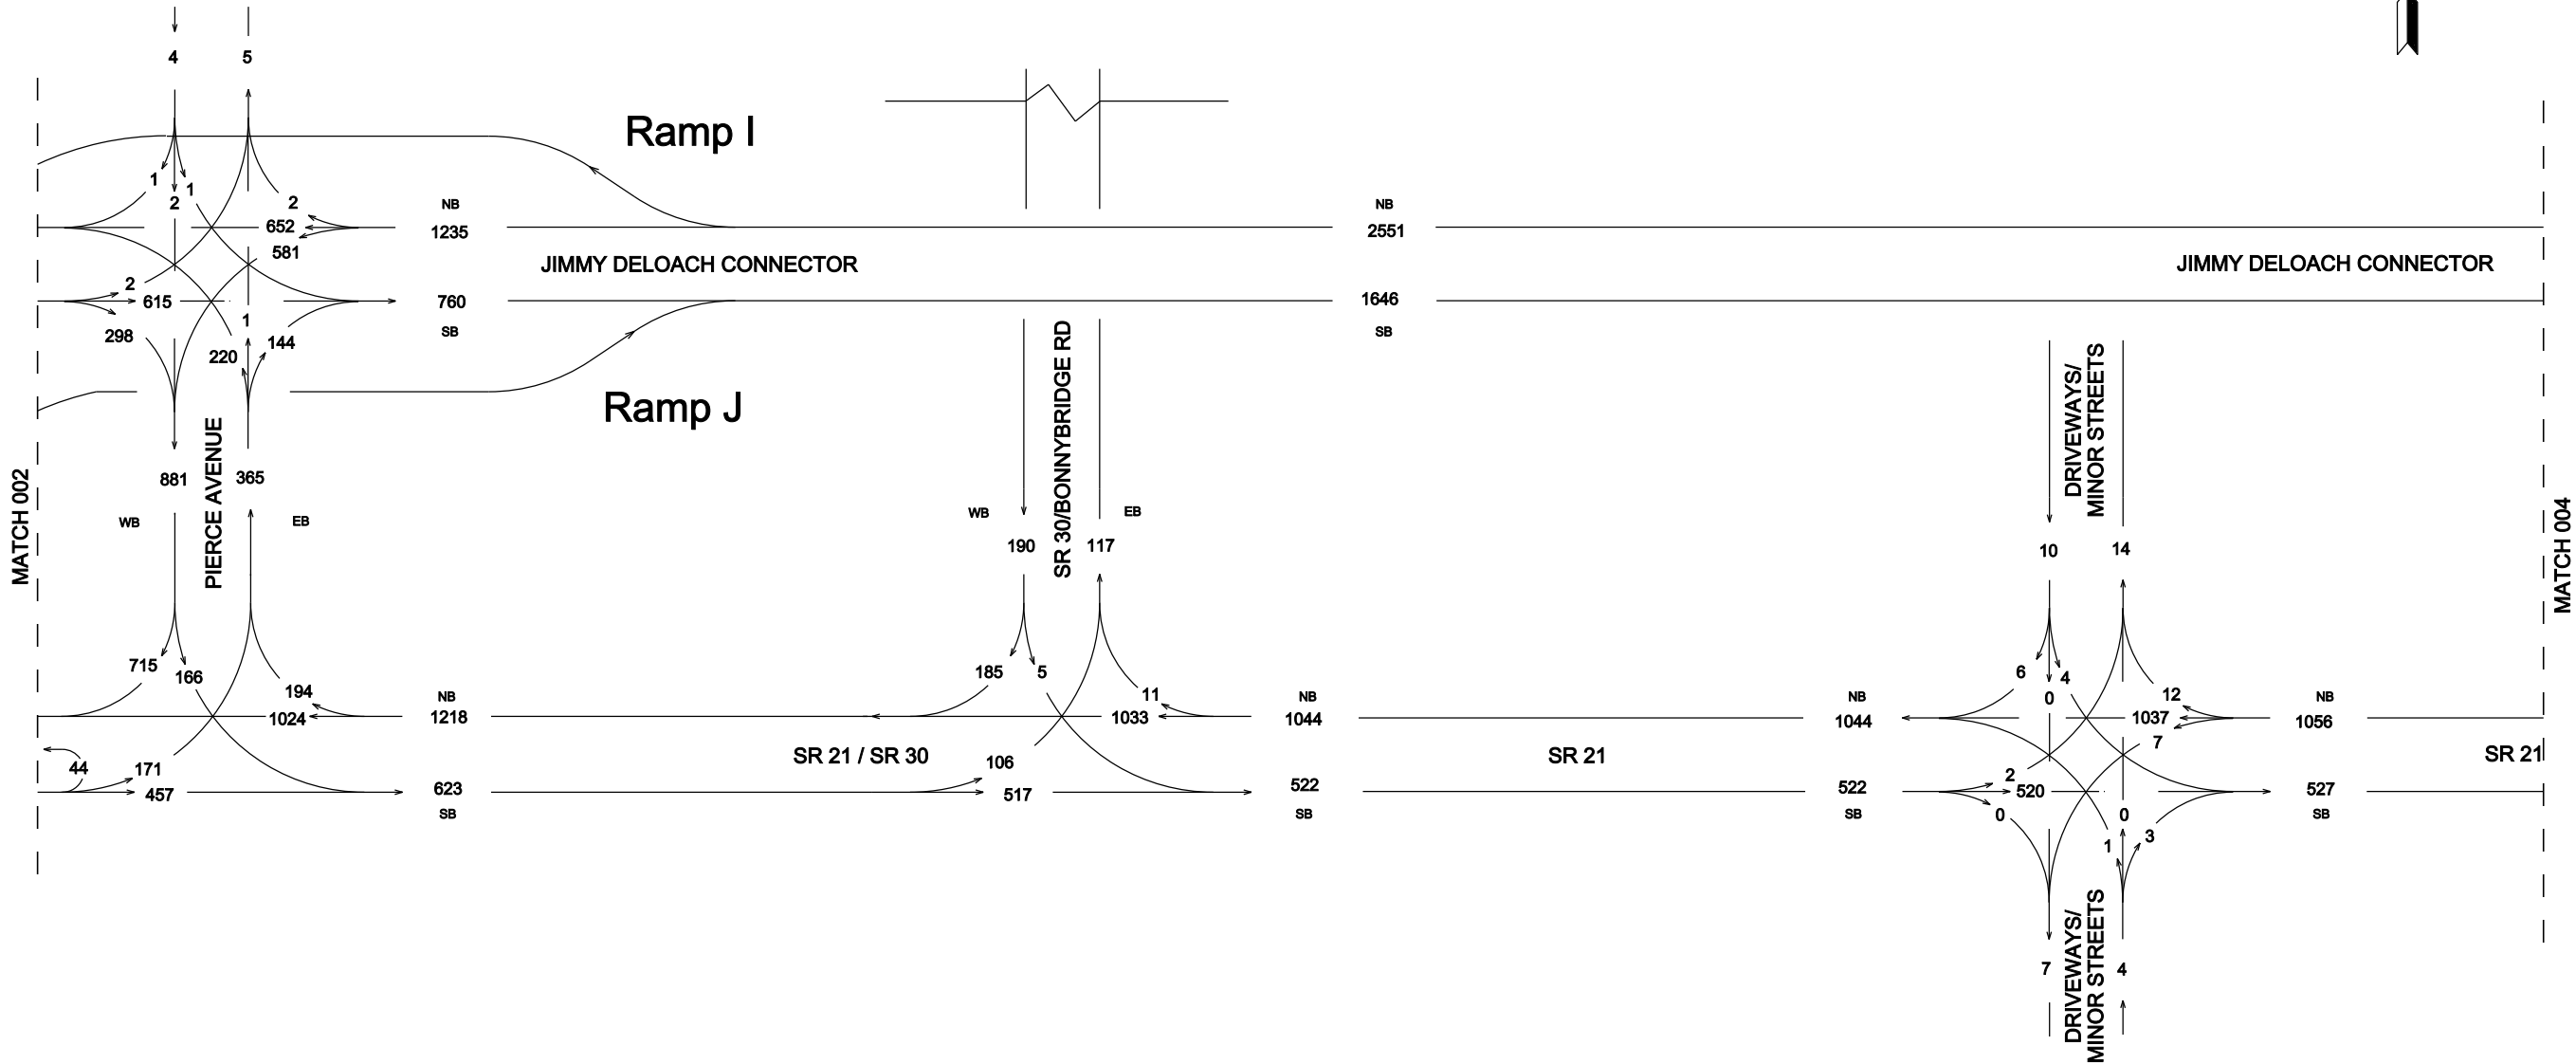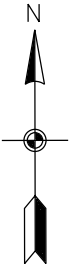

**SR 21 CORRIDOR STUDY**

**TRAFFIC FLOW DIAGRAM**


**ALTERNATIVE 11**

**2035**

**PM PEAK HOUR VOLUMES**


**AUGUST, 2013**

|       |                |           |              |
|-------|----------------|-----------|--------------|
| STATE | PROJECT NUMBER | SHEET NO. | TOTAL SHEETS |
| GA.   |                | 004       |              |


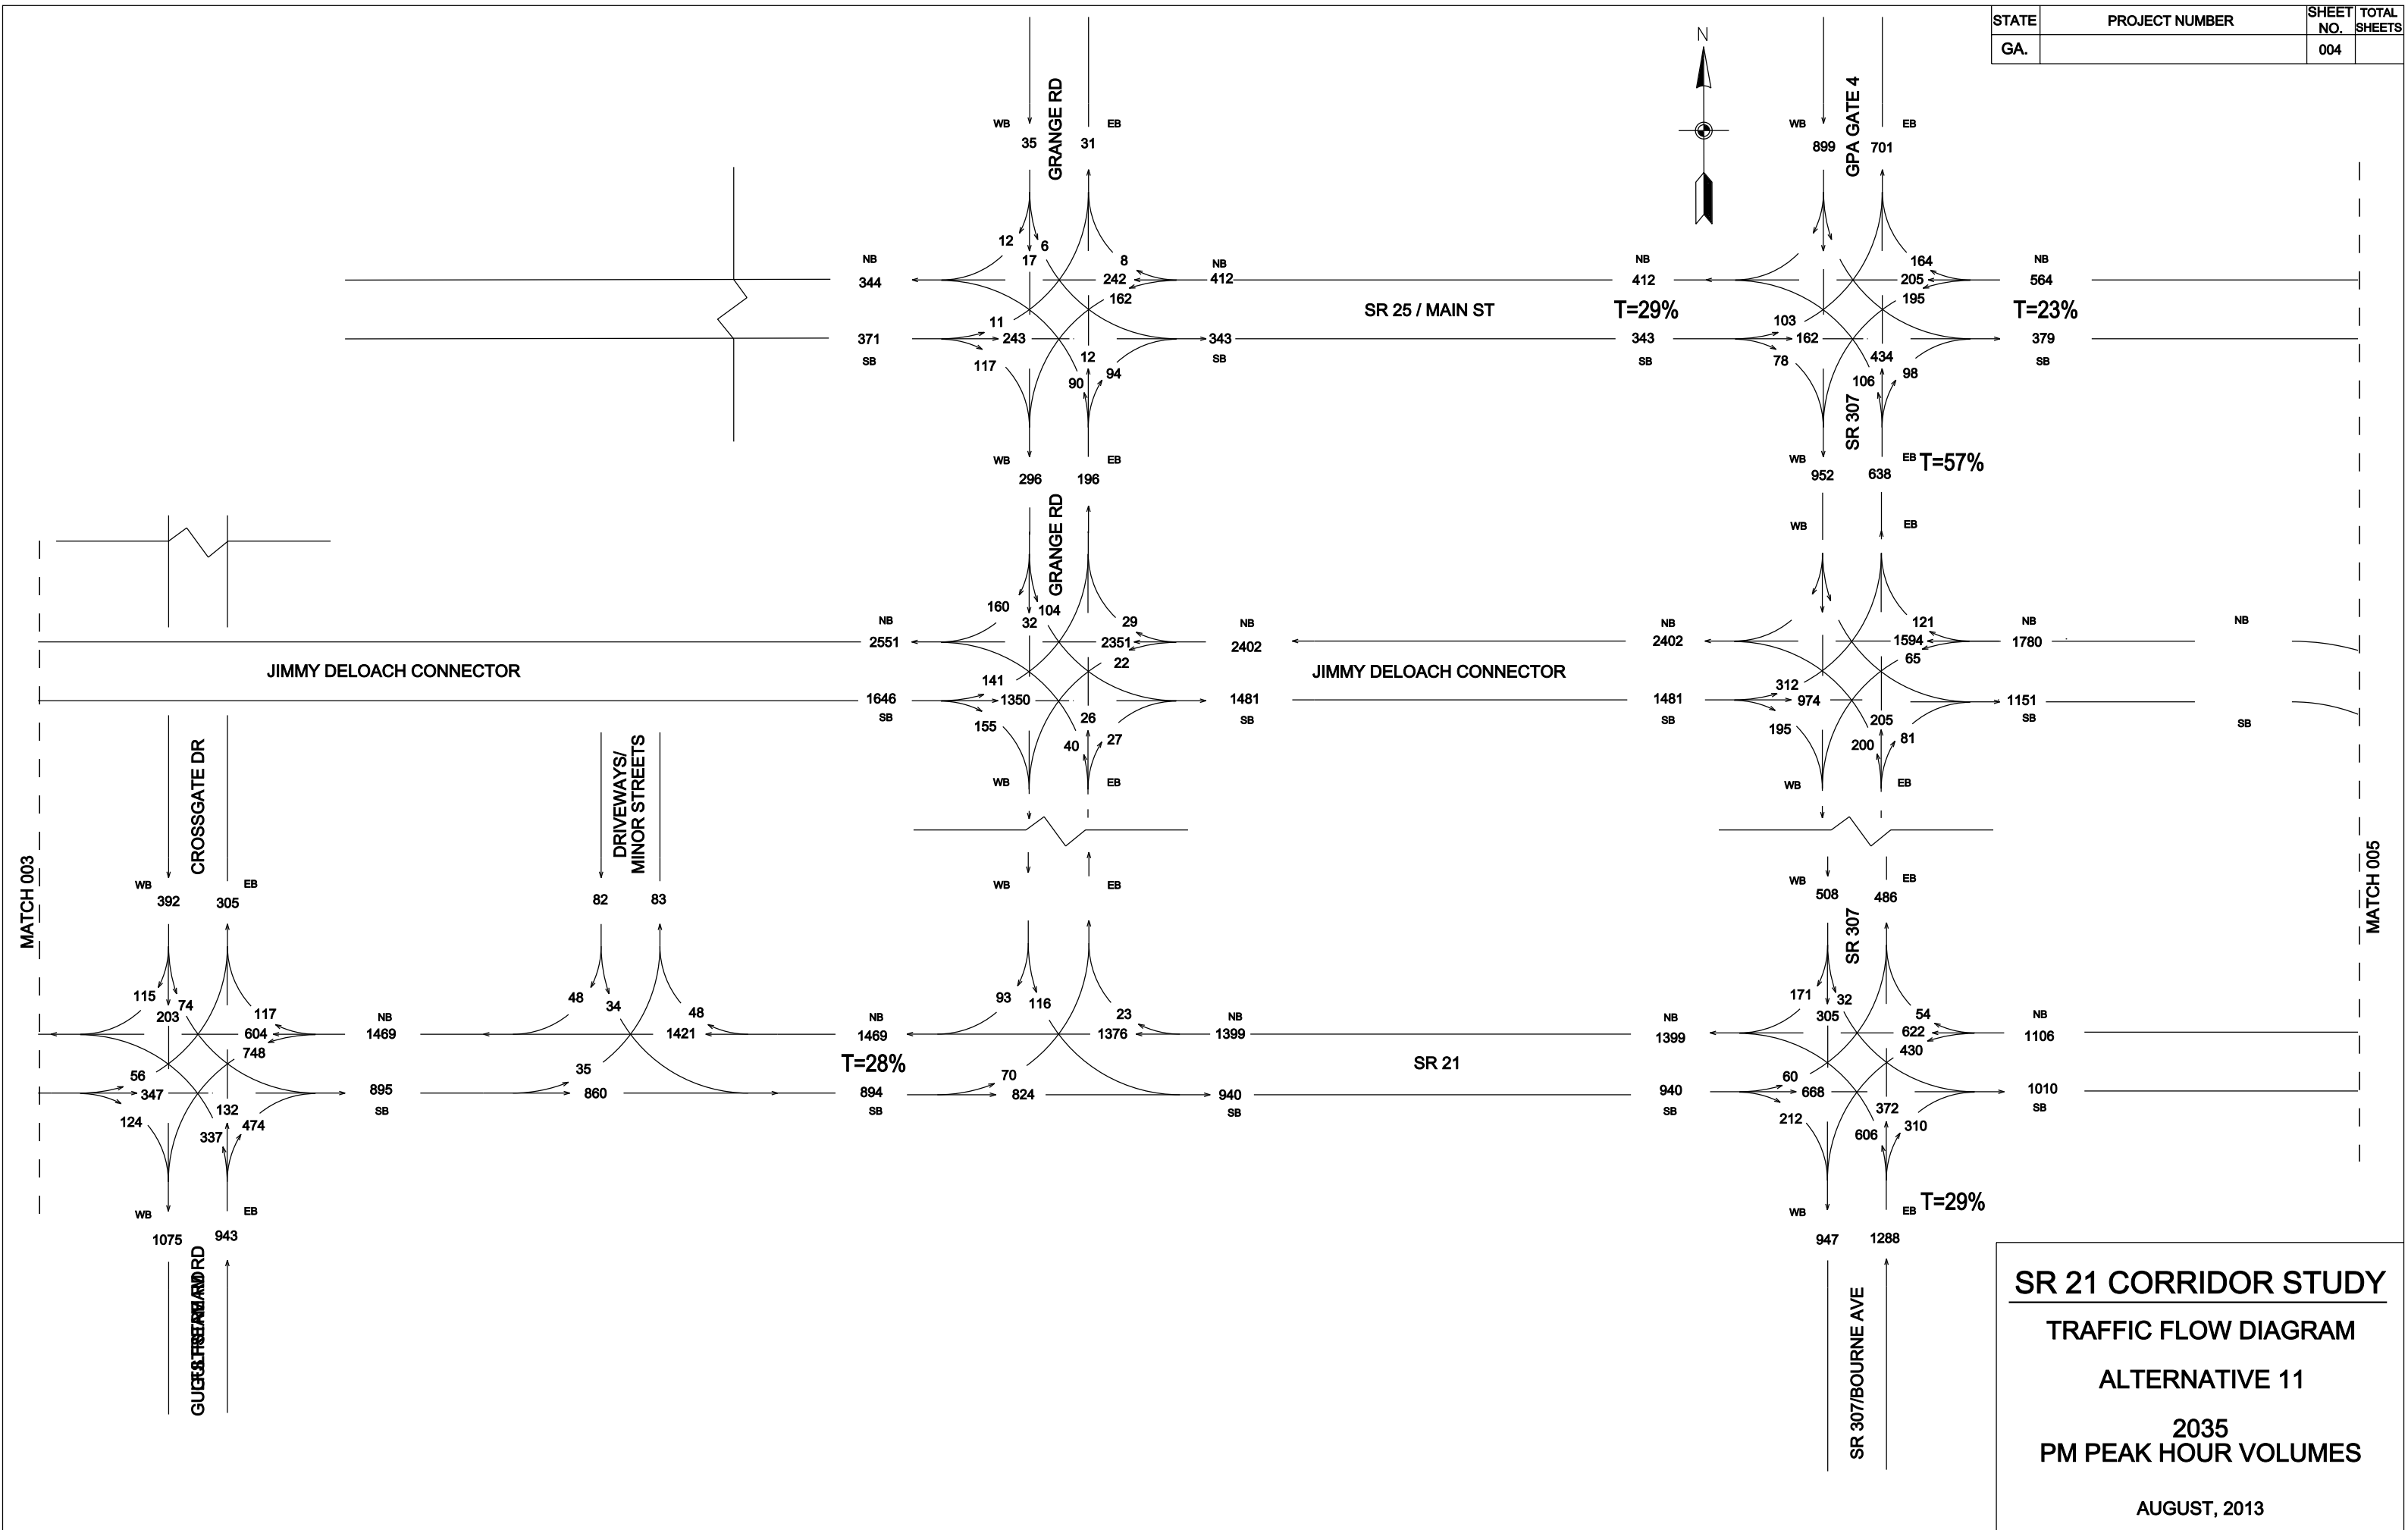




| STATE | PROJECT NUMBER | SHEET NO. | TOTAL SHEETS |
|-------|----------------|-----------|--------------|
| GA.   |                | 005       |              |


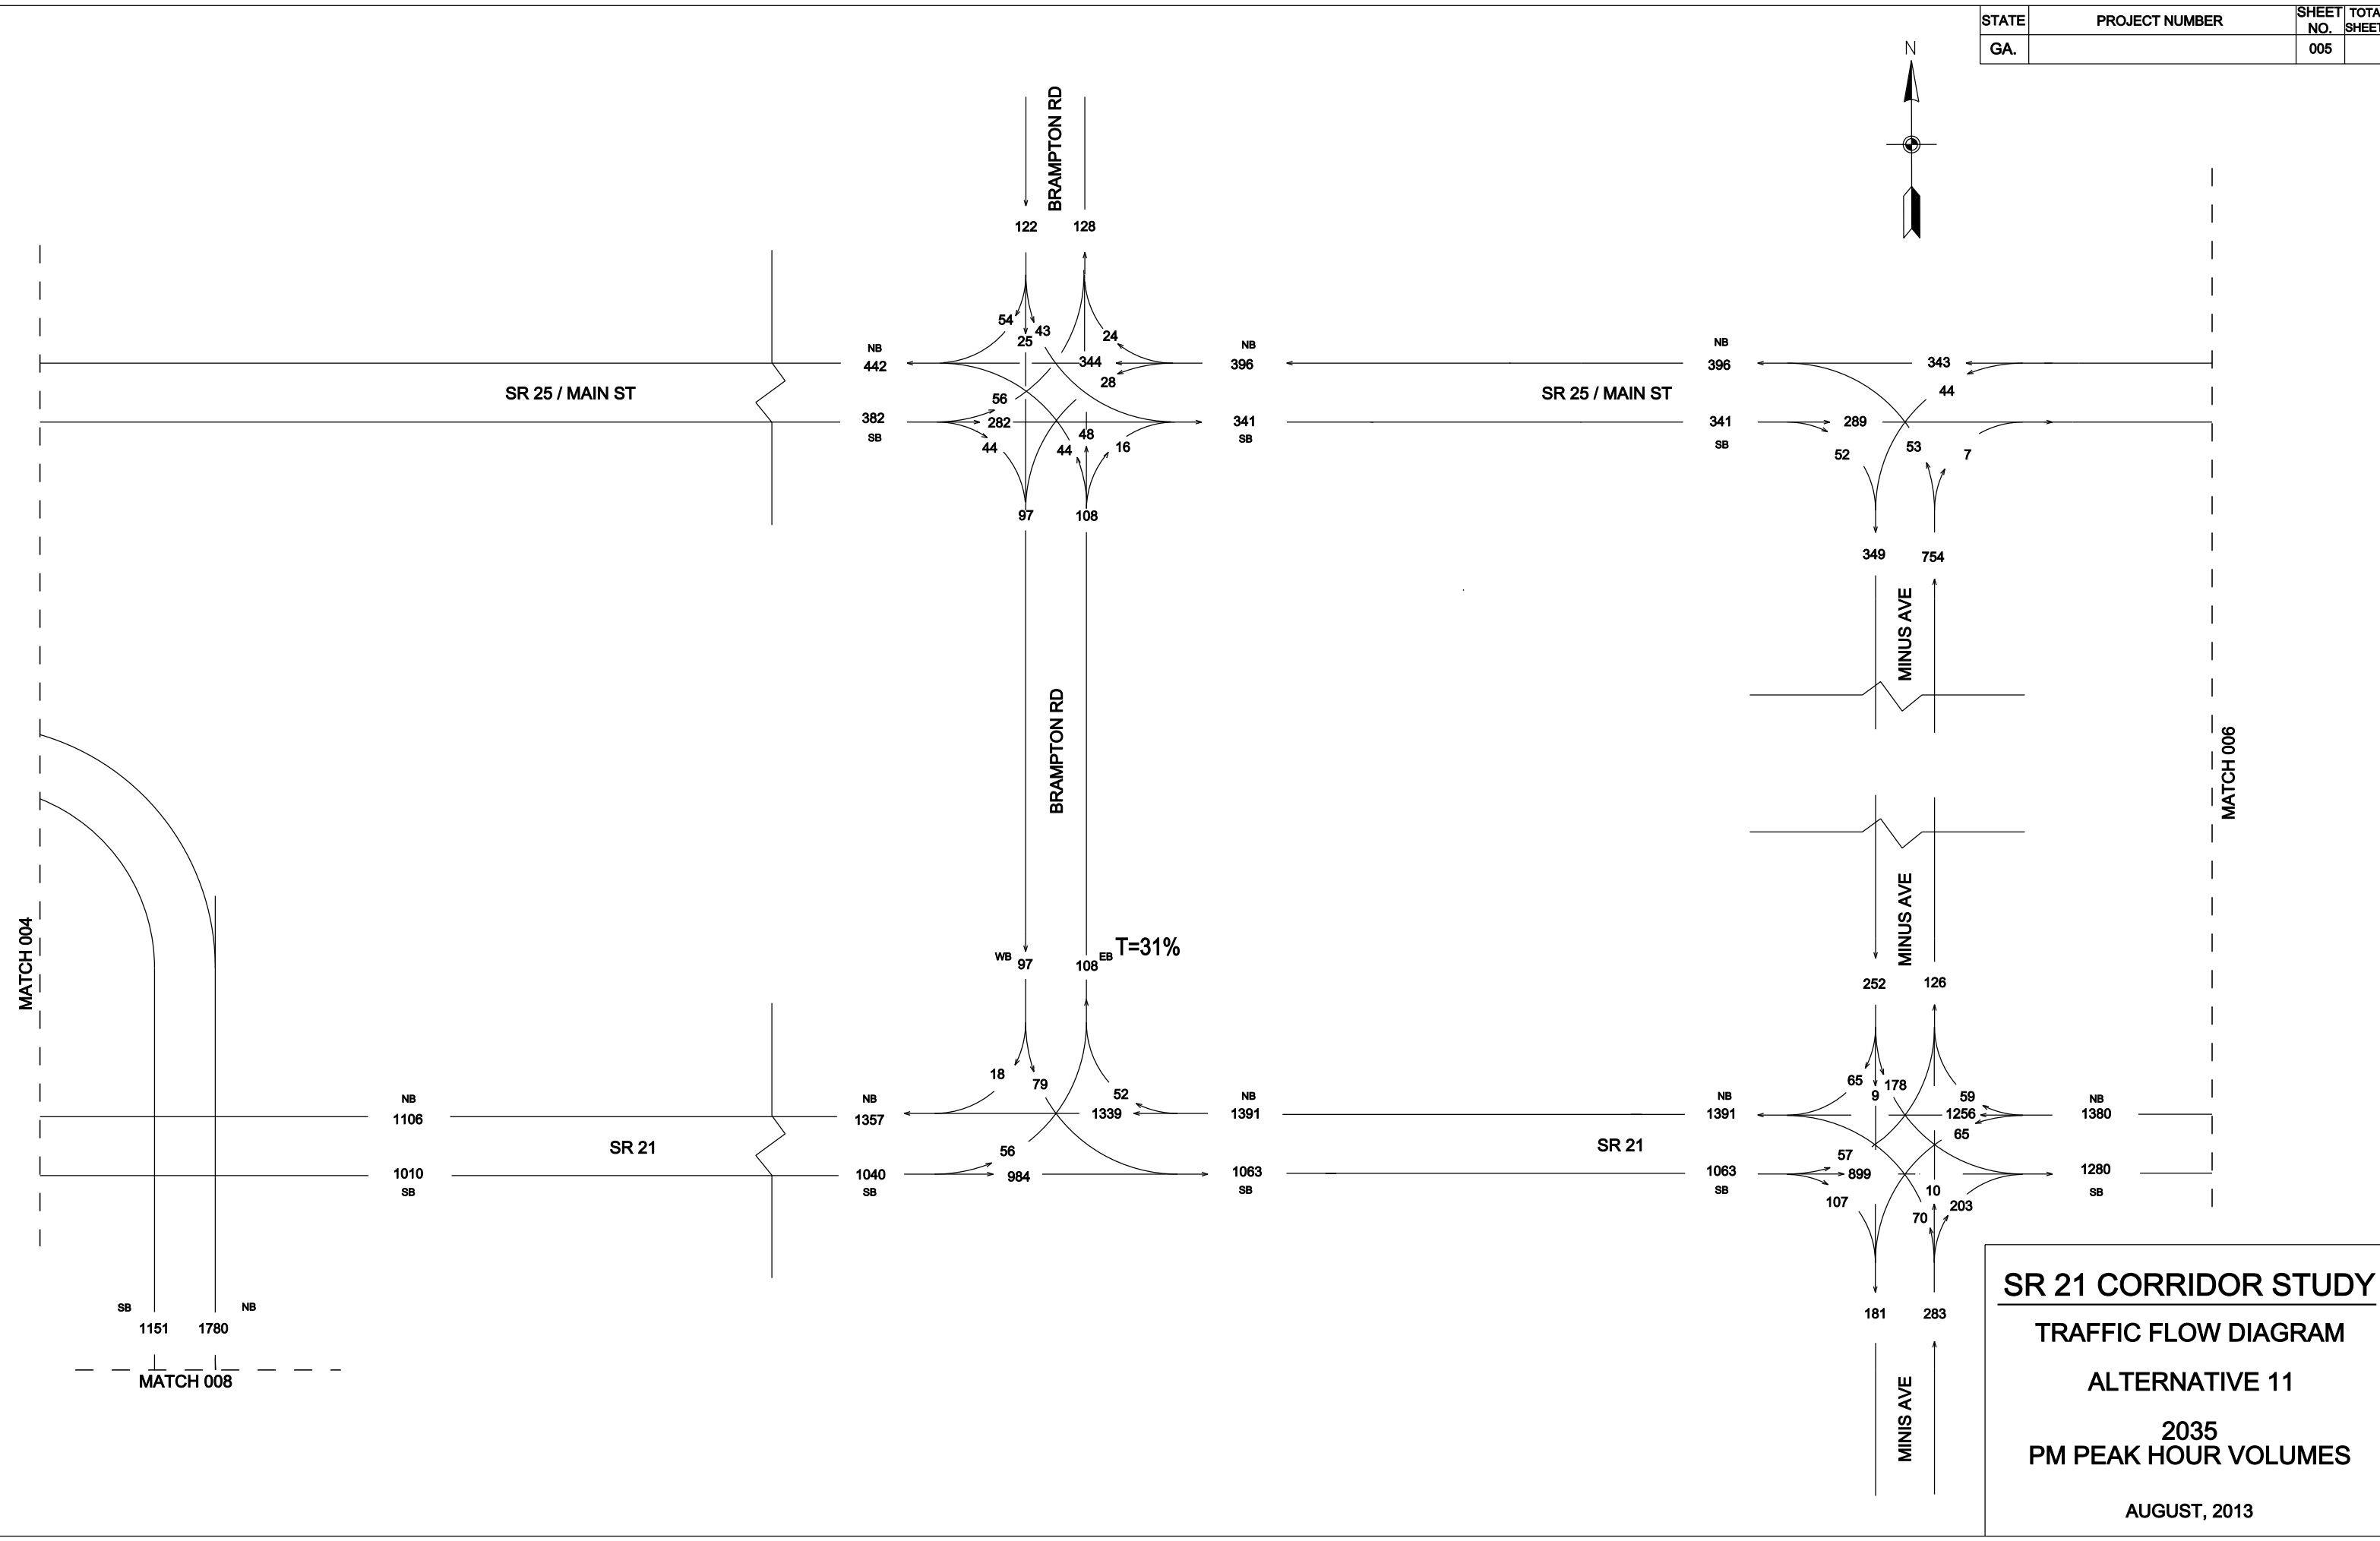


| STATE | PROJECT NUMBER | SHEET NO. | TOTAL SHEETS |
|-------|----------------|-----------|--------------|
| GA.   |                | 006       |              |

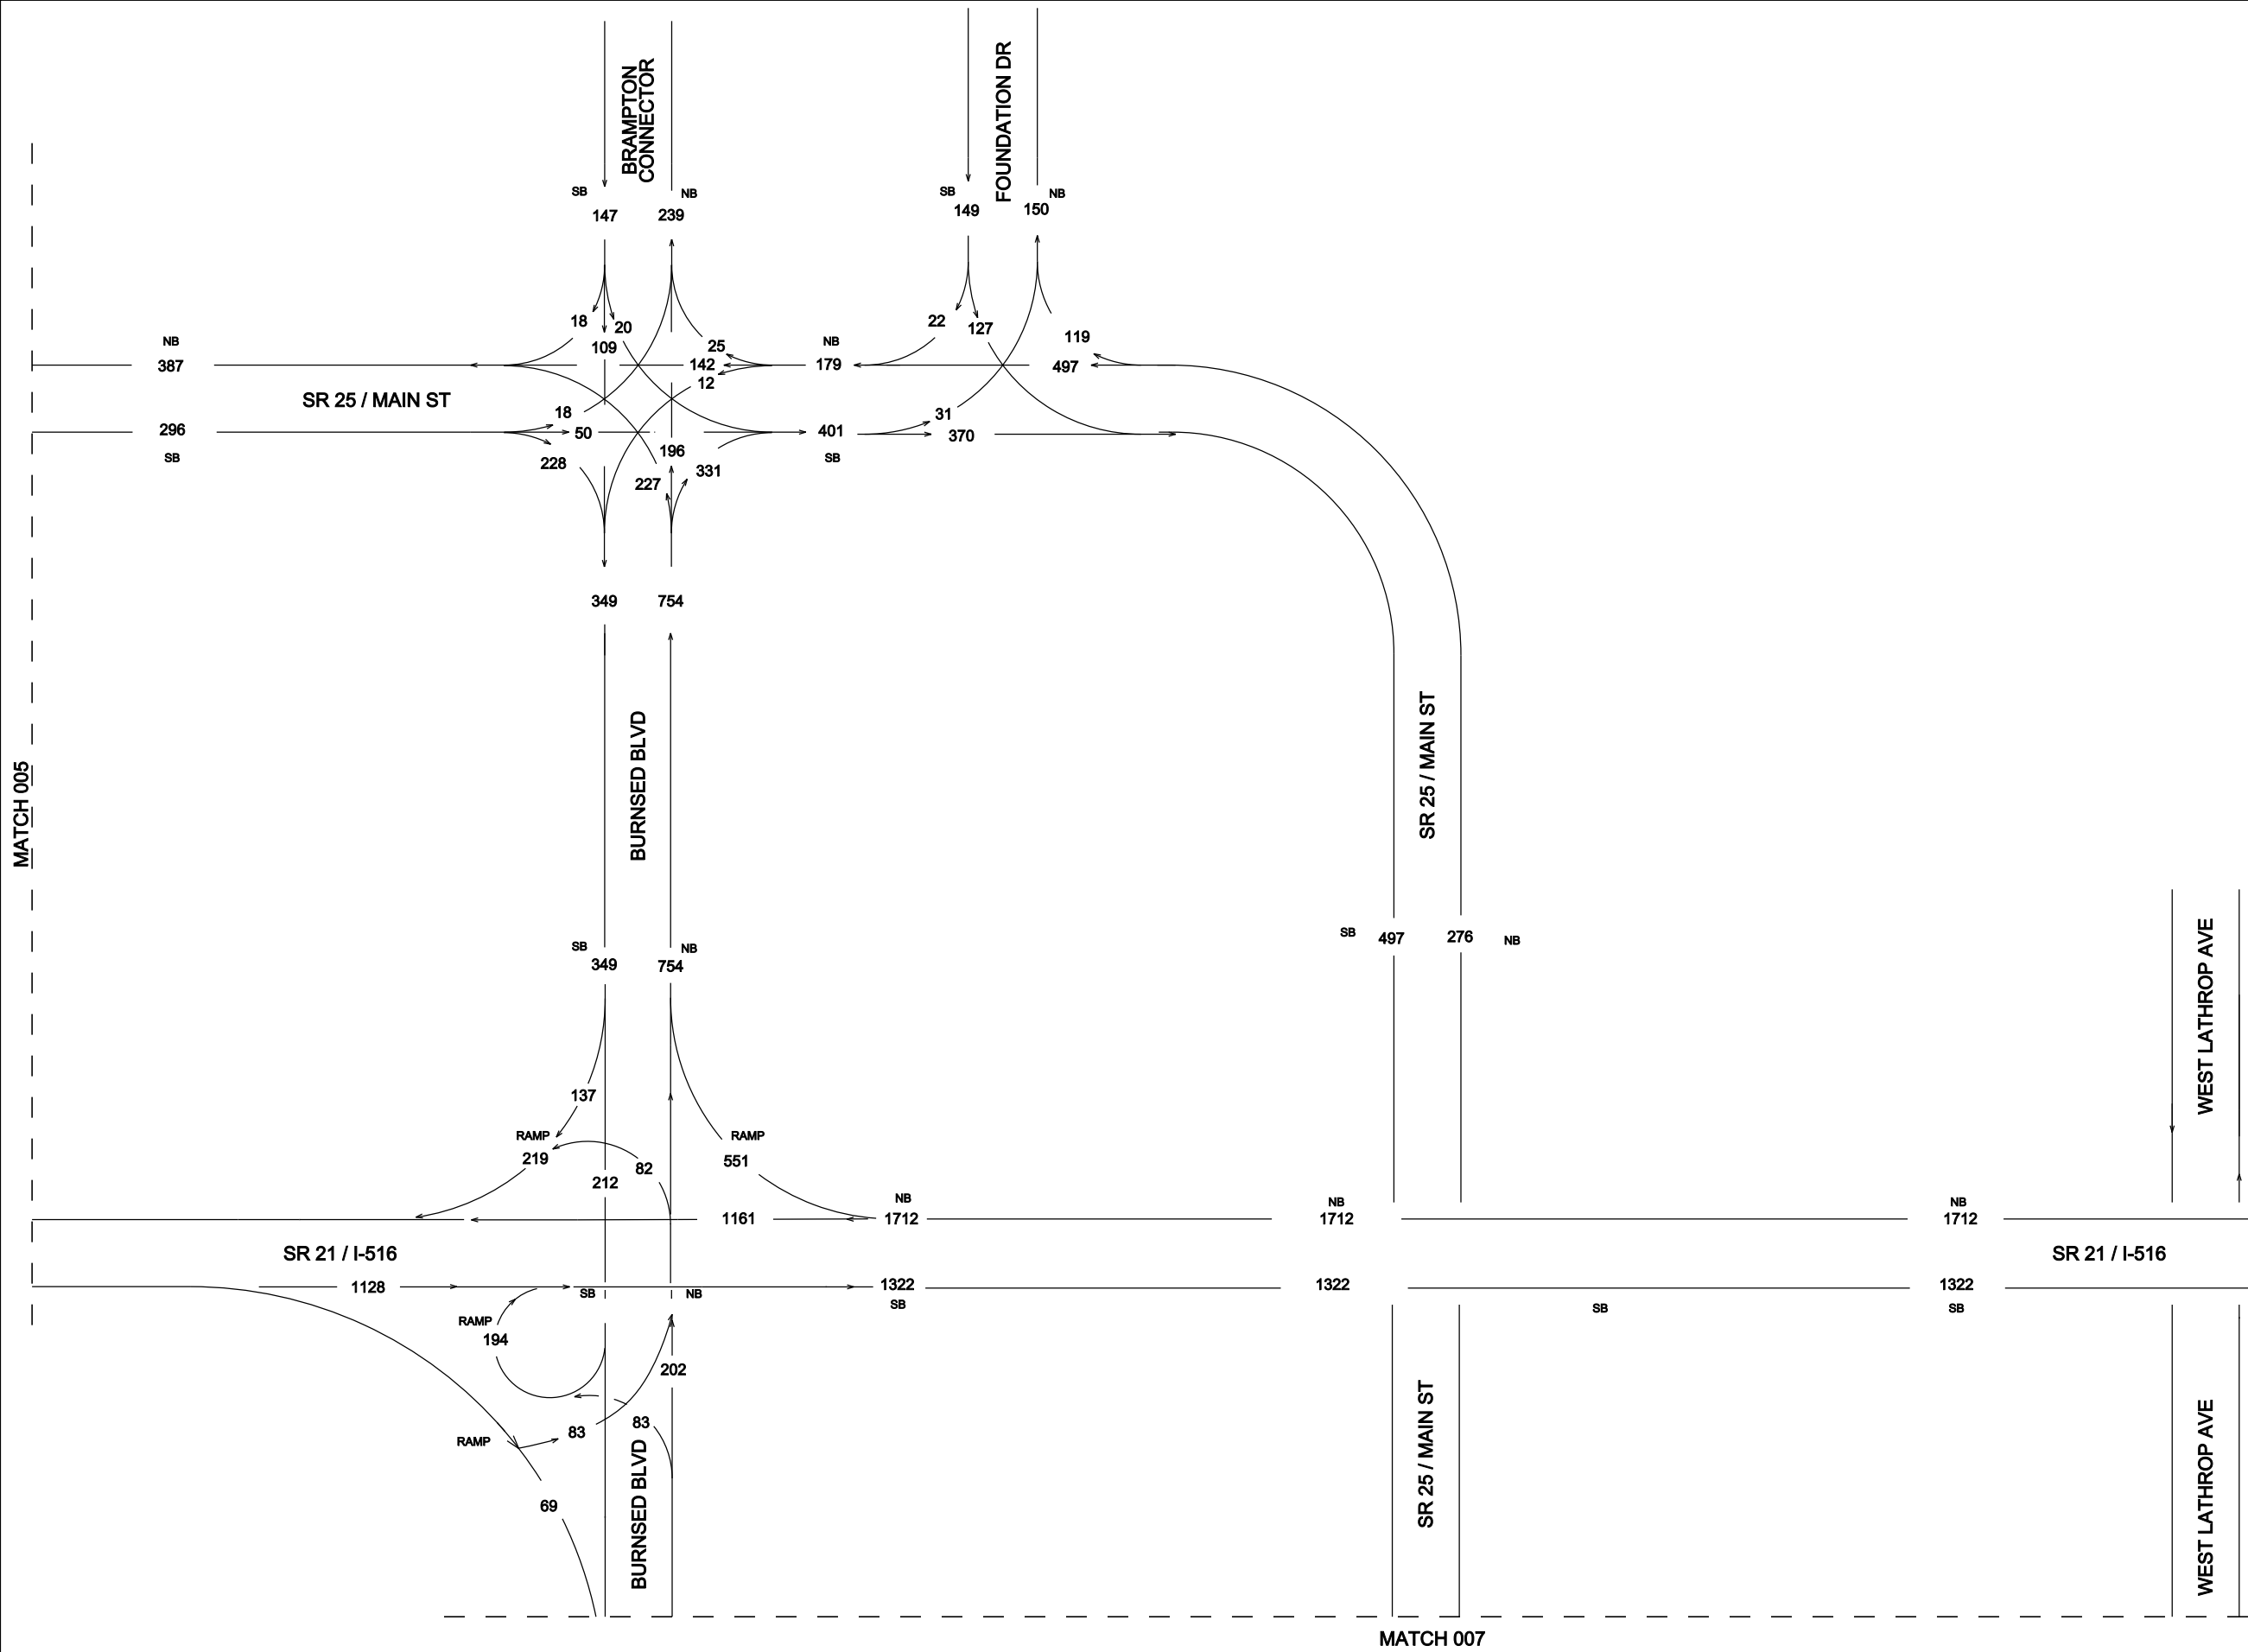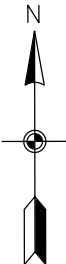

**SR 21 CORRIDOR STUDY**  
**TRAFFIC FLOW DIAGRAM**  
**ALTERNATIVE 11**  
**2035**  
**PM PEAK HOUR VOLUMES**  
**AUGUST, 2013**


| STATE | PROJECT NUMBER | SHEET NO. | TOTAL SHEETS |
|-------|----------------|-----------|--------------|
| GA.   |                | 007       |              |

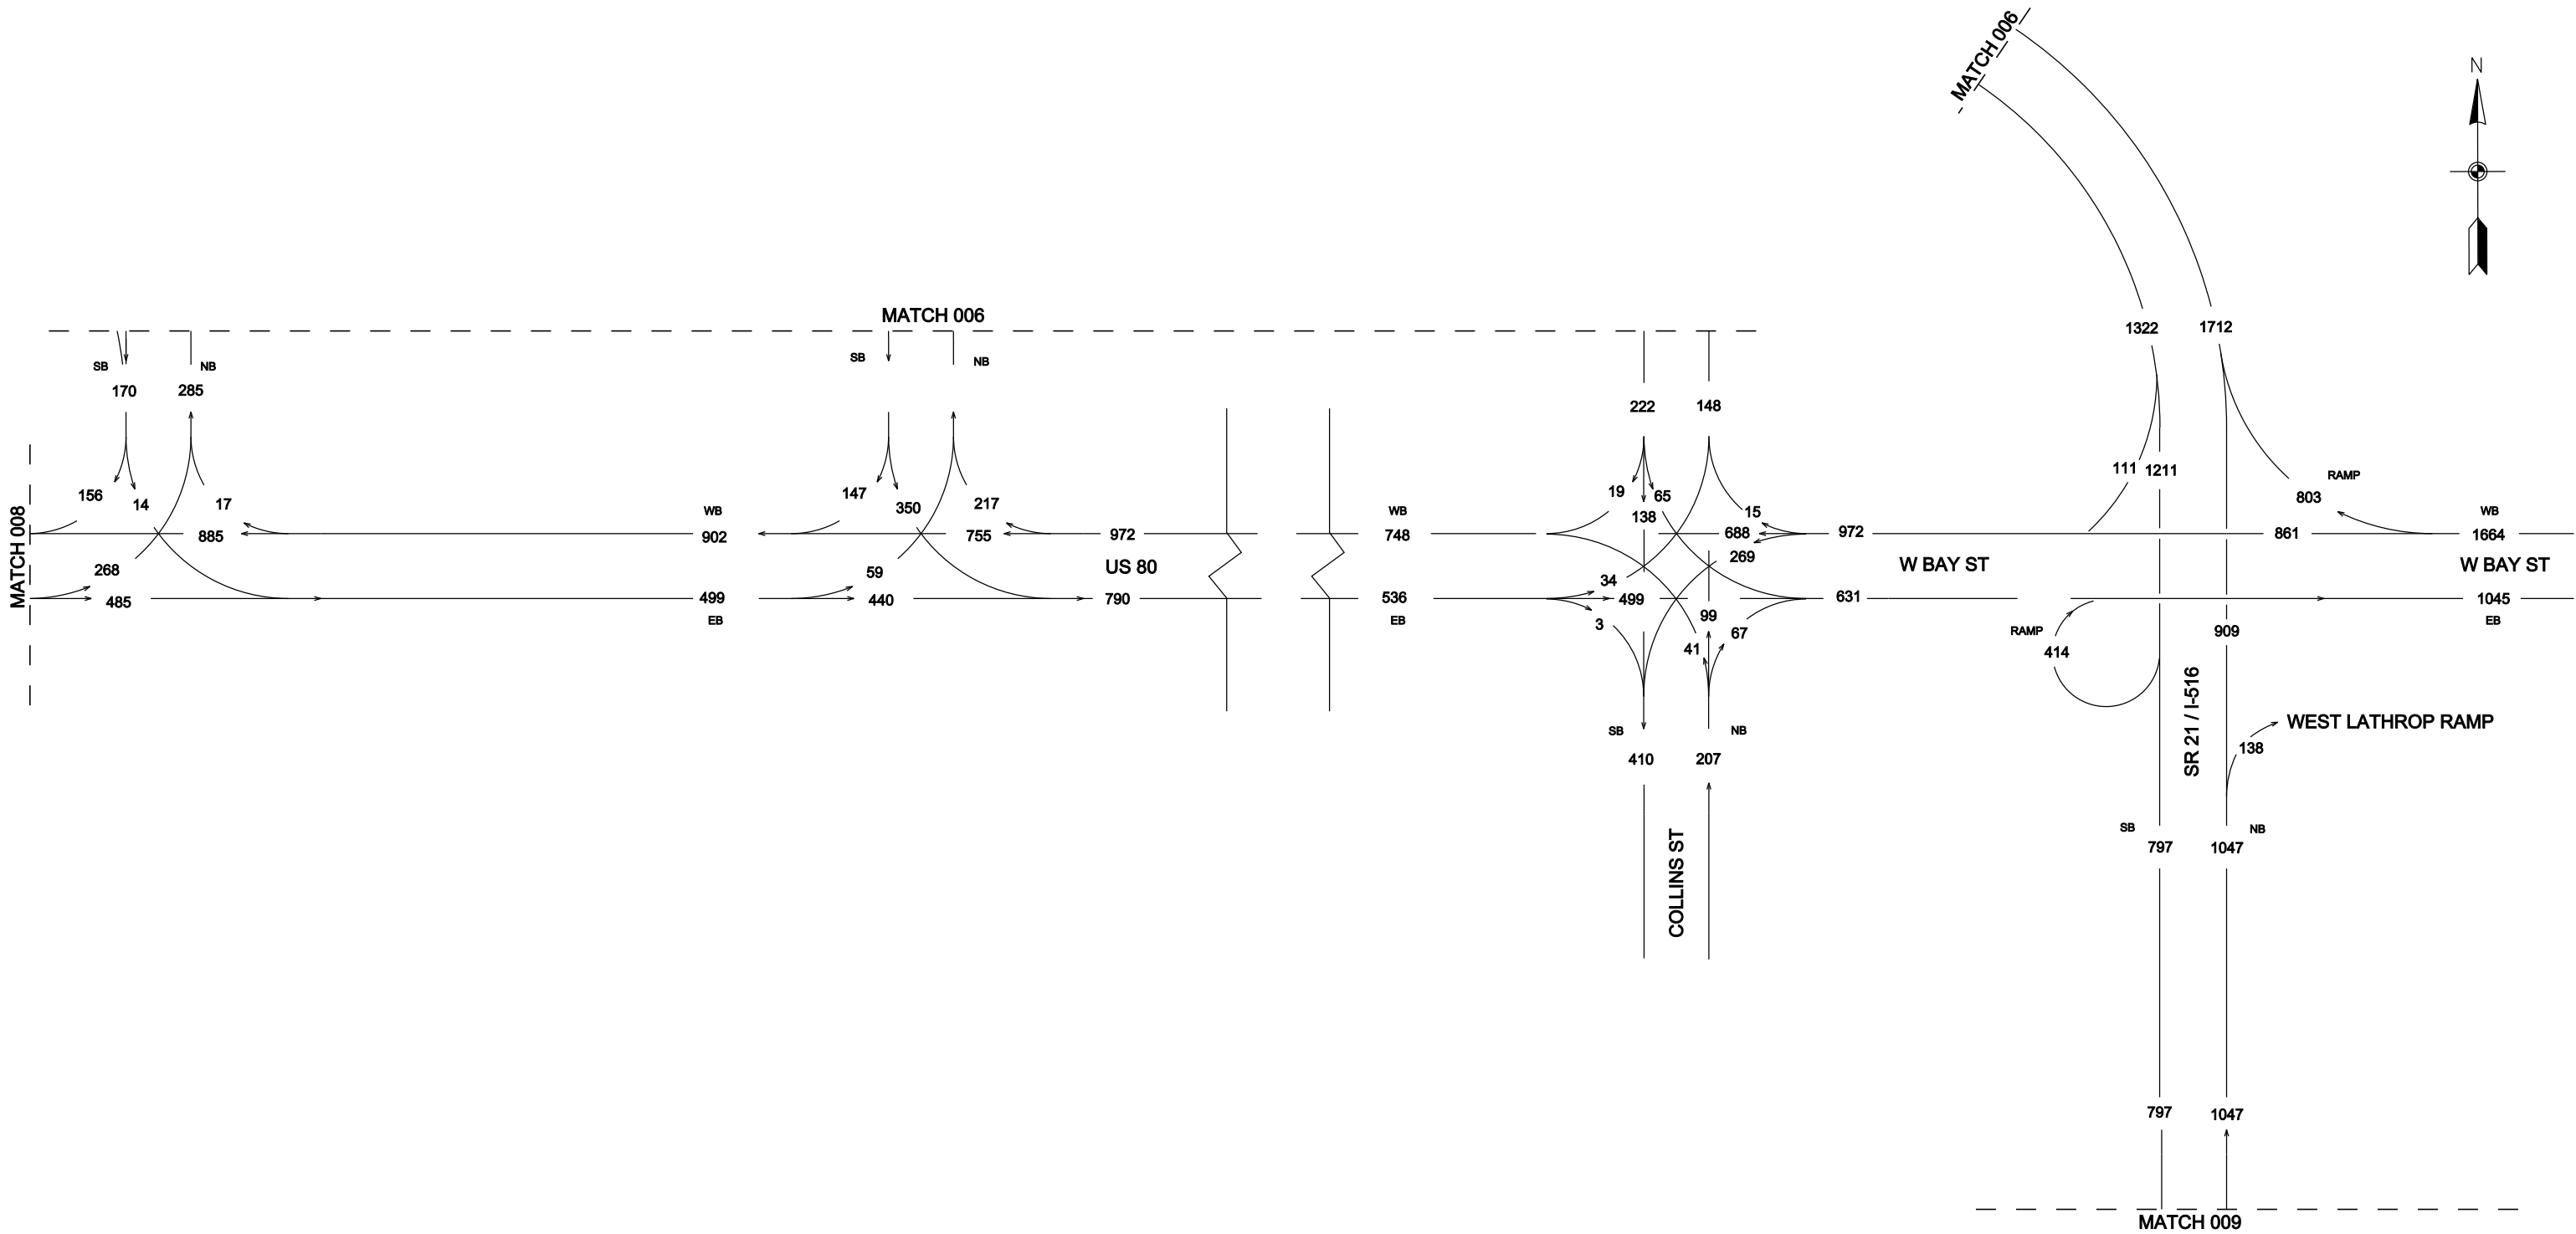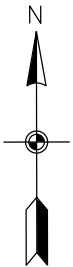

**SR 21 CORRIDOR STUDY**  
**TRAFFIC FLOW DIAGRAM**  
**ALTERNATIVE 11**  
**2035**  
**PM PEAK HOUR VOLUMES**  
**AUGUST, 2013**

| STATE     | PROJECT NUMBER | SHEET NO. | TOTAL SHEETS |
|-----------|----------------|-----------|--------------|
| GA.<br>WB |                | 008       |              |

1041  
←  
MATCH 007  
753  
EB

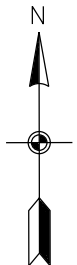

MATCH SEE BELOW

WB  
1646  
US 80  
1468  
EB

US 80

MATCH 005

1234

RAMP

411

RAMP

546

235

176

266

MATCH SEE ABOVE

WB

1591

US 80

1288

EB

WB

1615

1572

EB

RAMP

433

RAMP

296

855

SB 1288

1645 NB

MATCH 010

SR 21 CORRIDOR STUDY



TRAFFIC FLOW DIAGRAM

ALTERNATIVE 11

2035  
PM PEAK HOUR VOLUMES

AUGUST, 2013

| STATE | PROJECT NUMBER | SHEET NO. | TOTAL SHEETS |
|-------|----------------|-----------|--------------|
| GA.   |                | 009       |              |

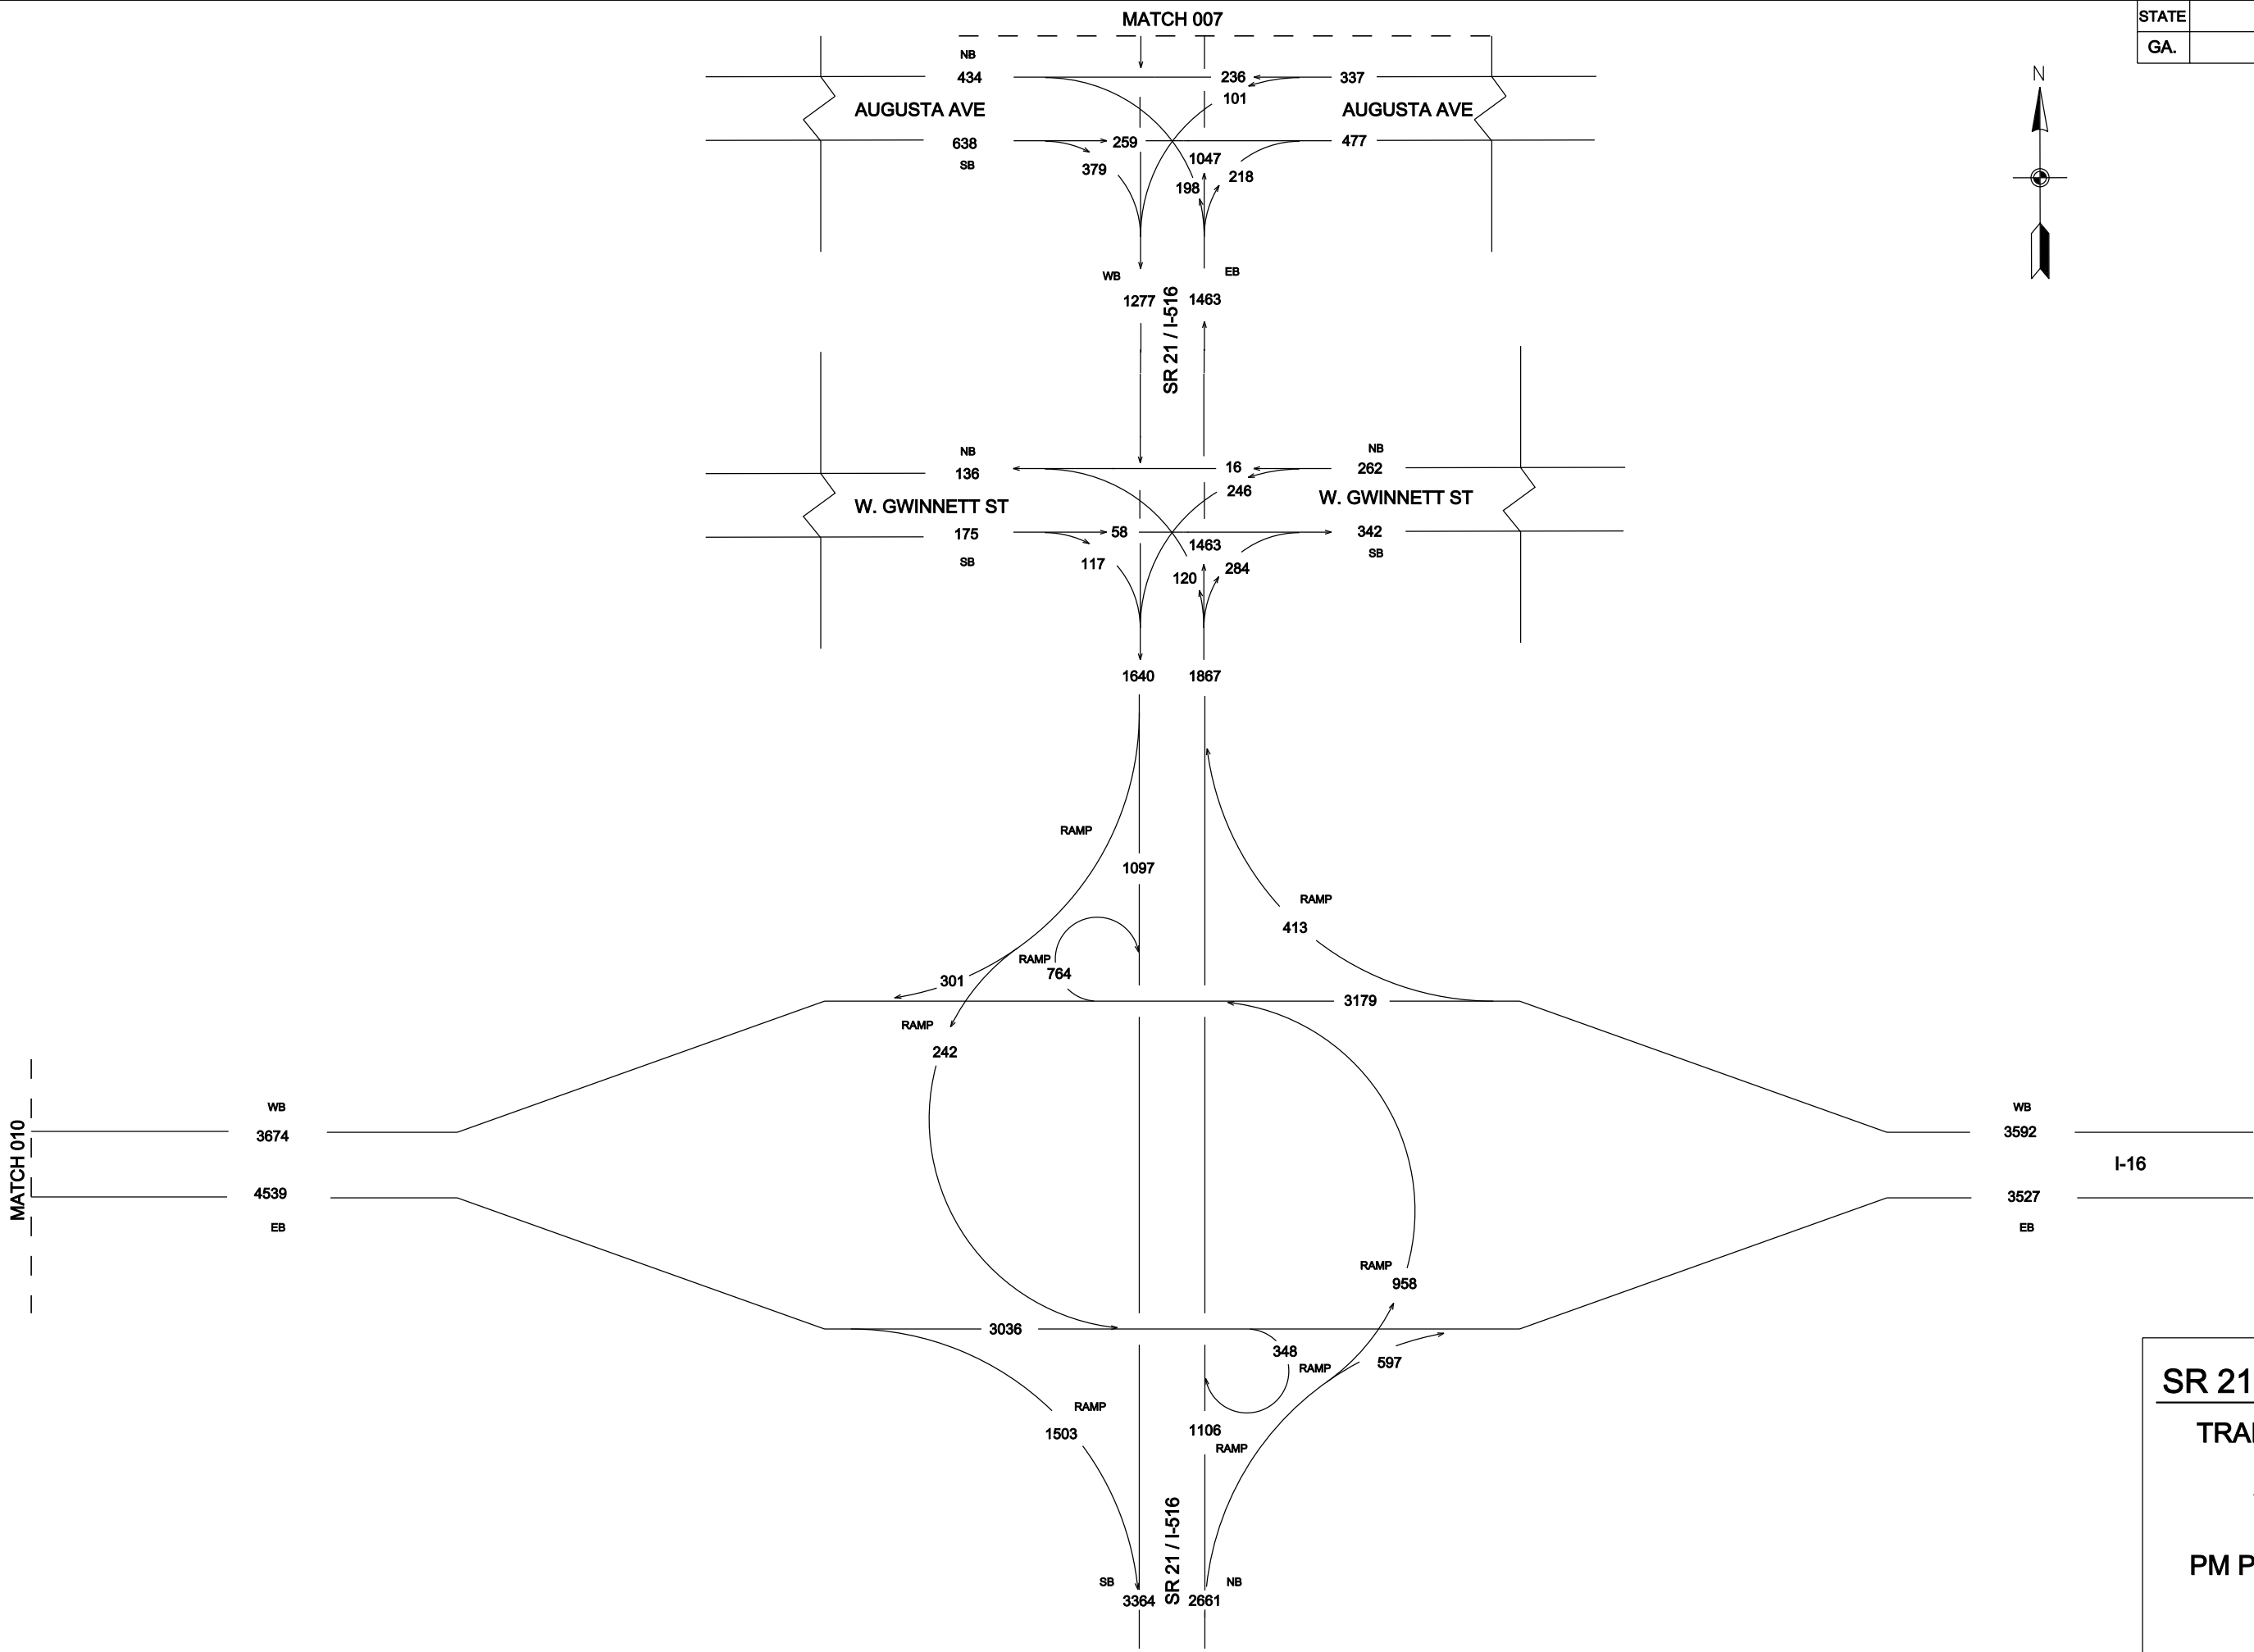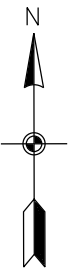

**SR 21 CORRIDOR STUDY**  
**TRAFFIC FLOW DIAGRAM**  
**ALTERNATIVE 11**  
**2035**  
**PM PEAK HOUR VOLUMES**  
**AUGUST, 2013**



|       |                |           |              |
|-------|----------------|-----------|--------------|
| STATE | PROJECT NUMBER | SHEET NO. | TOTAL SHEETS |
| GA.   |                | 010       |              |

MATCH SEE BELOW

I-16

I-16


MATCH 009

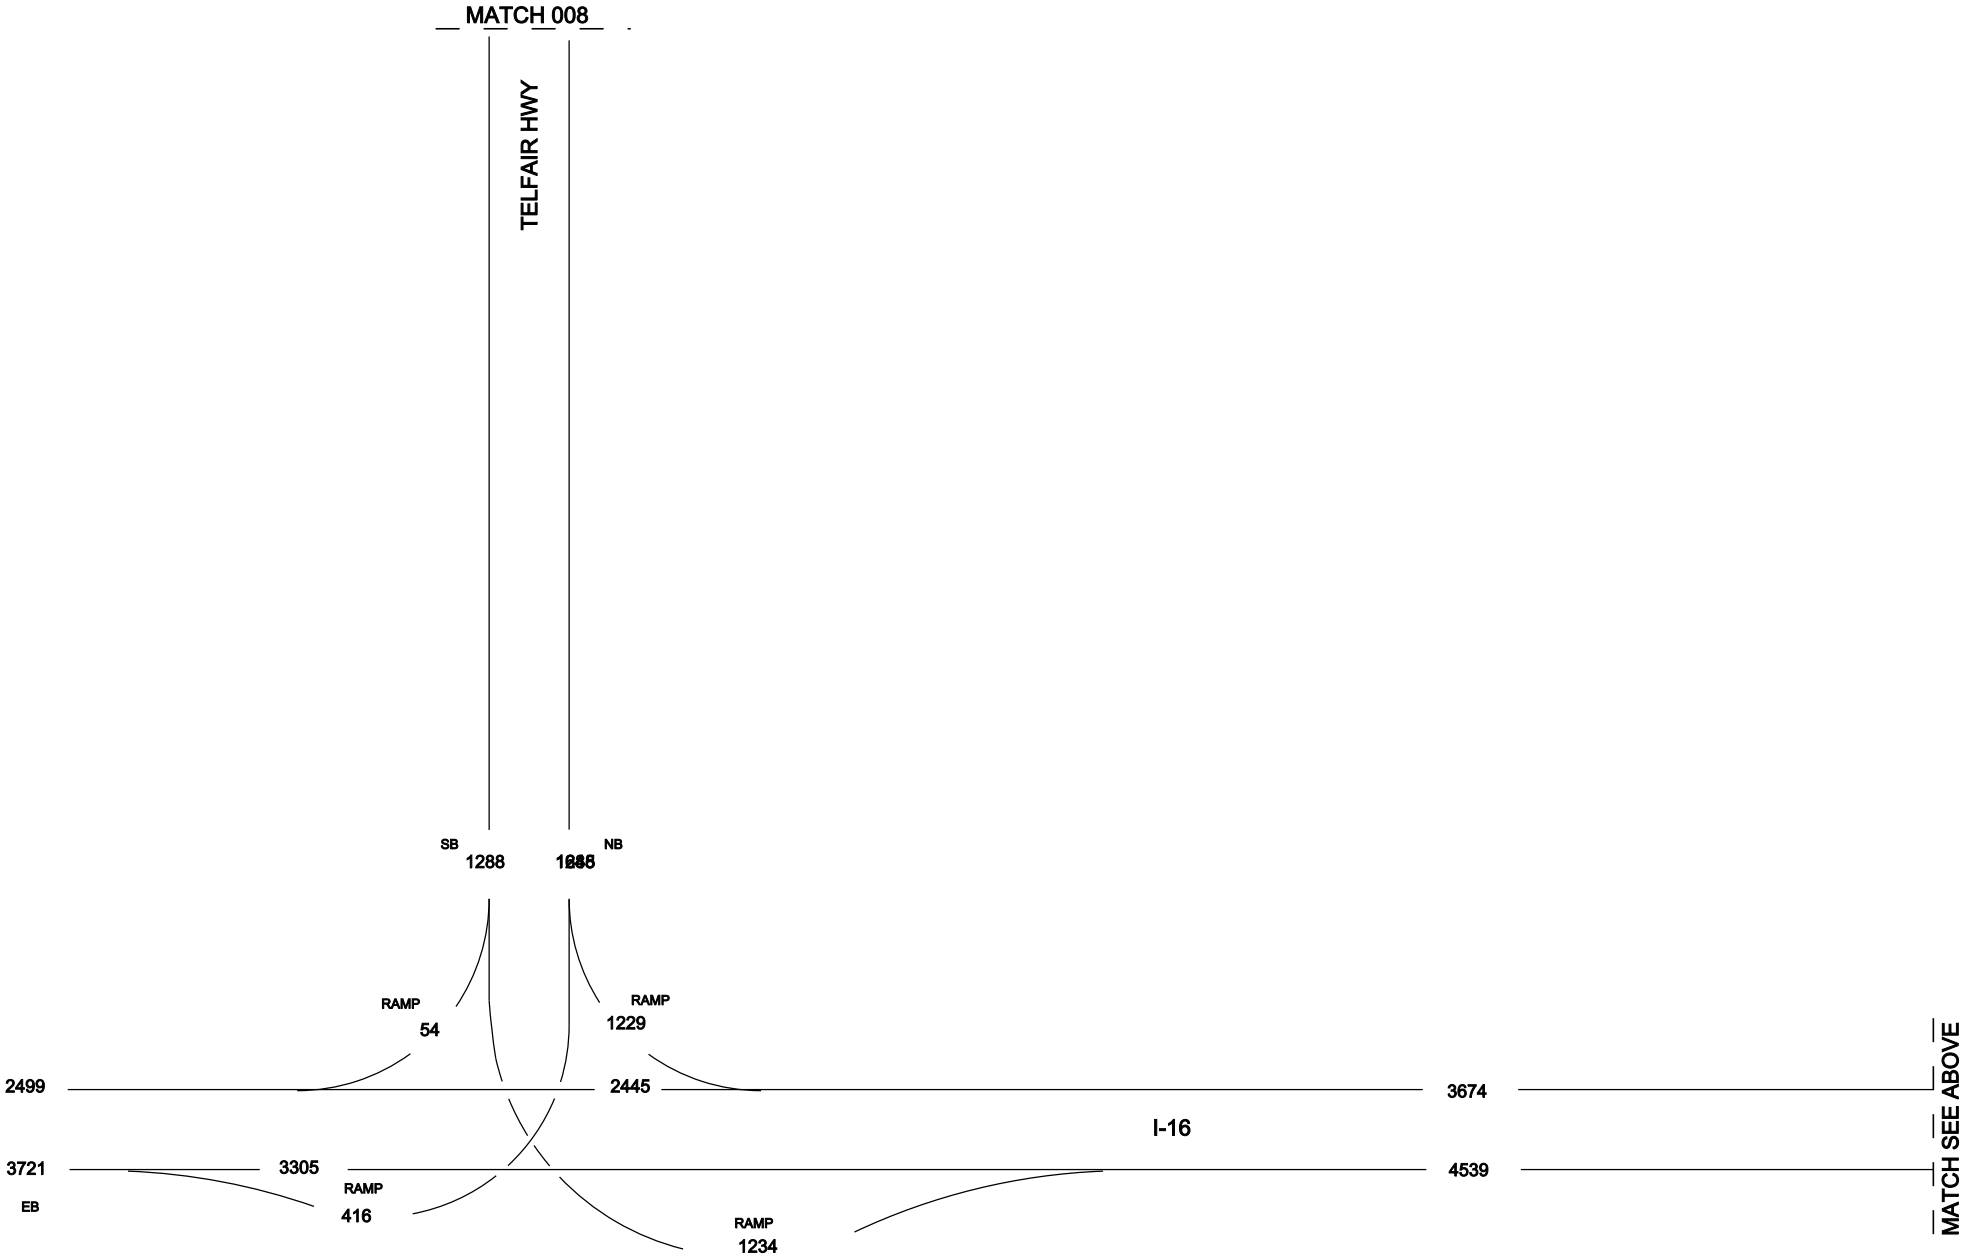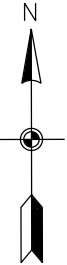


SR 21 CORRIDOR STUDY  
TRAFFIC FLOW DIAGRAM  
ALTERNATIVE 11  
2035  
PM PEAK HOUR VOLUMES  
AUGUST, 2013



| STATE | PROJECT NUMBER | SHEET NO. | TOTAL SHEETS |
|-------|----------------|-----------|--------------|
| GA.   |                | 011       |              |

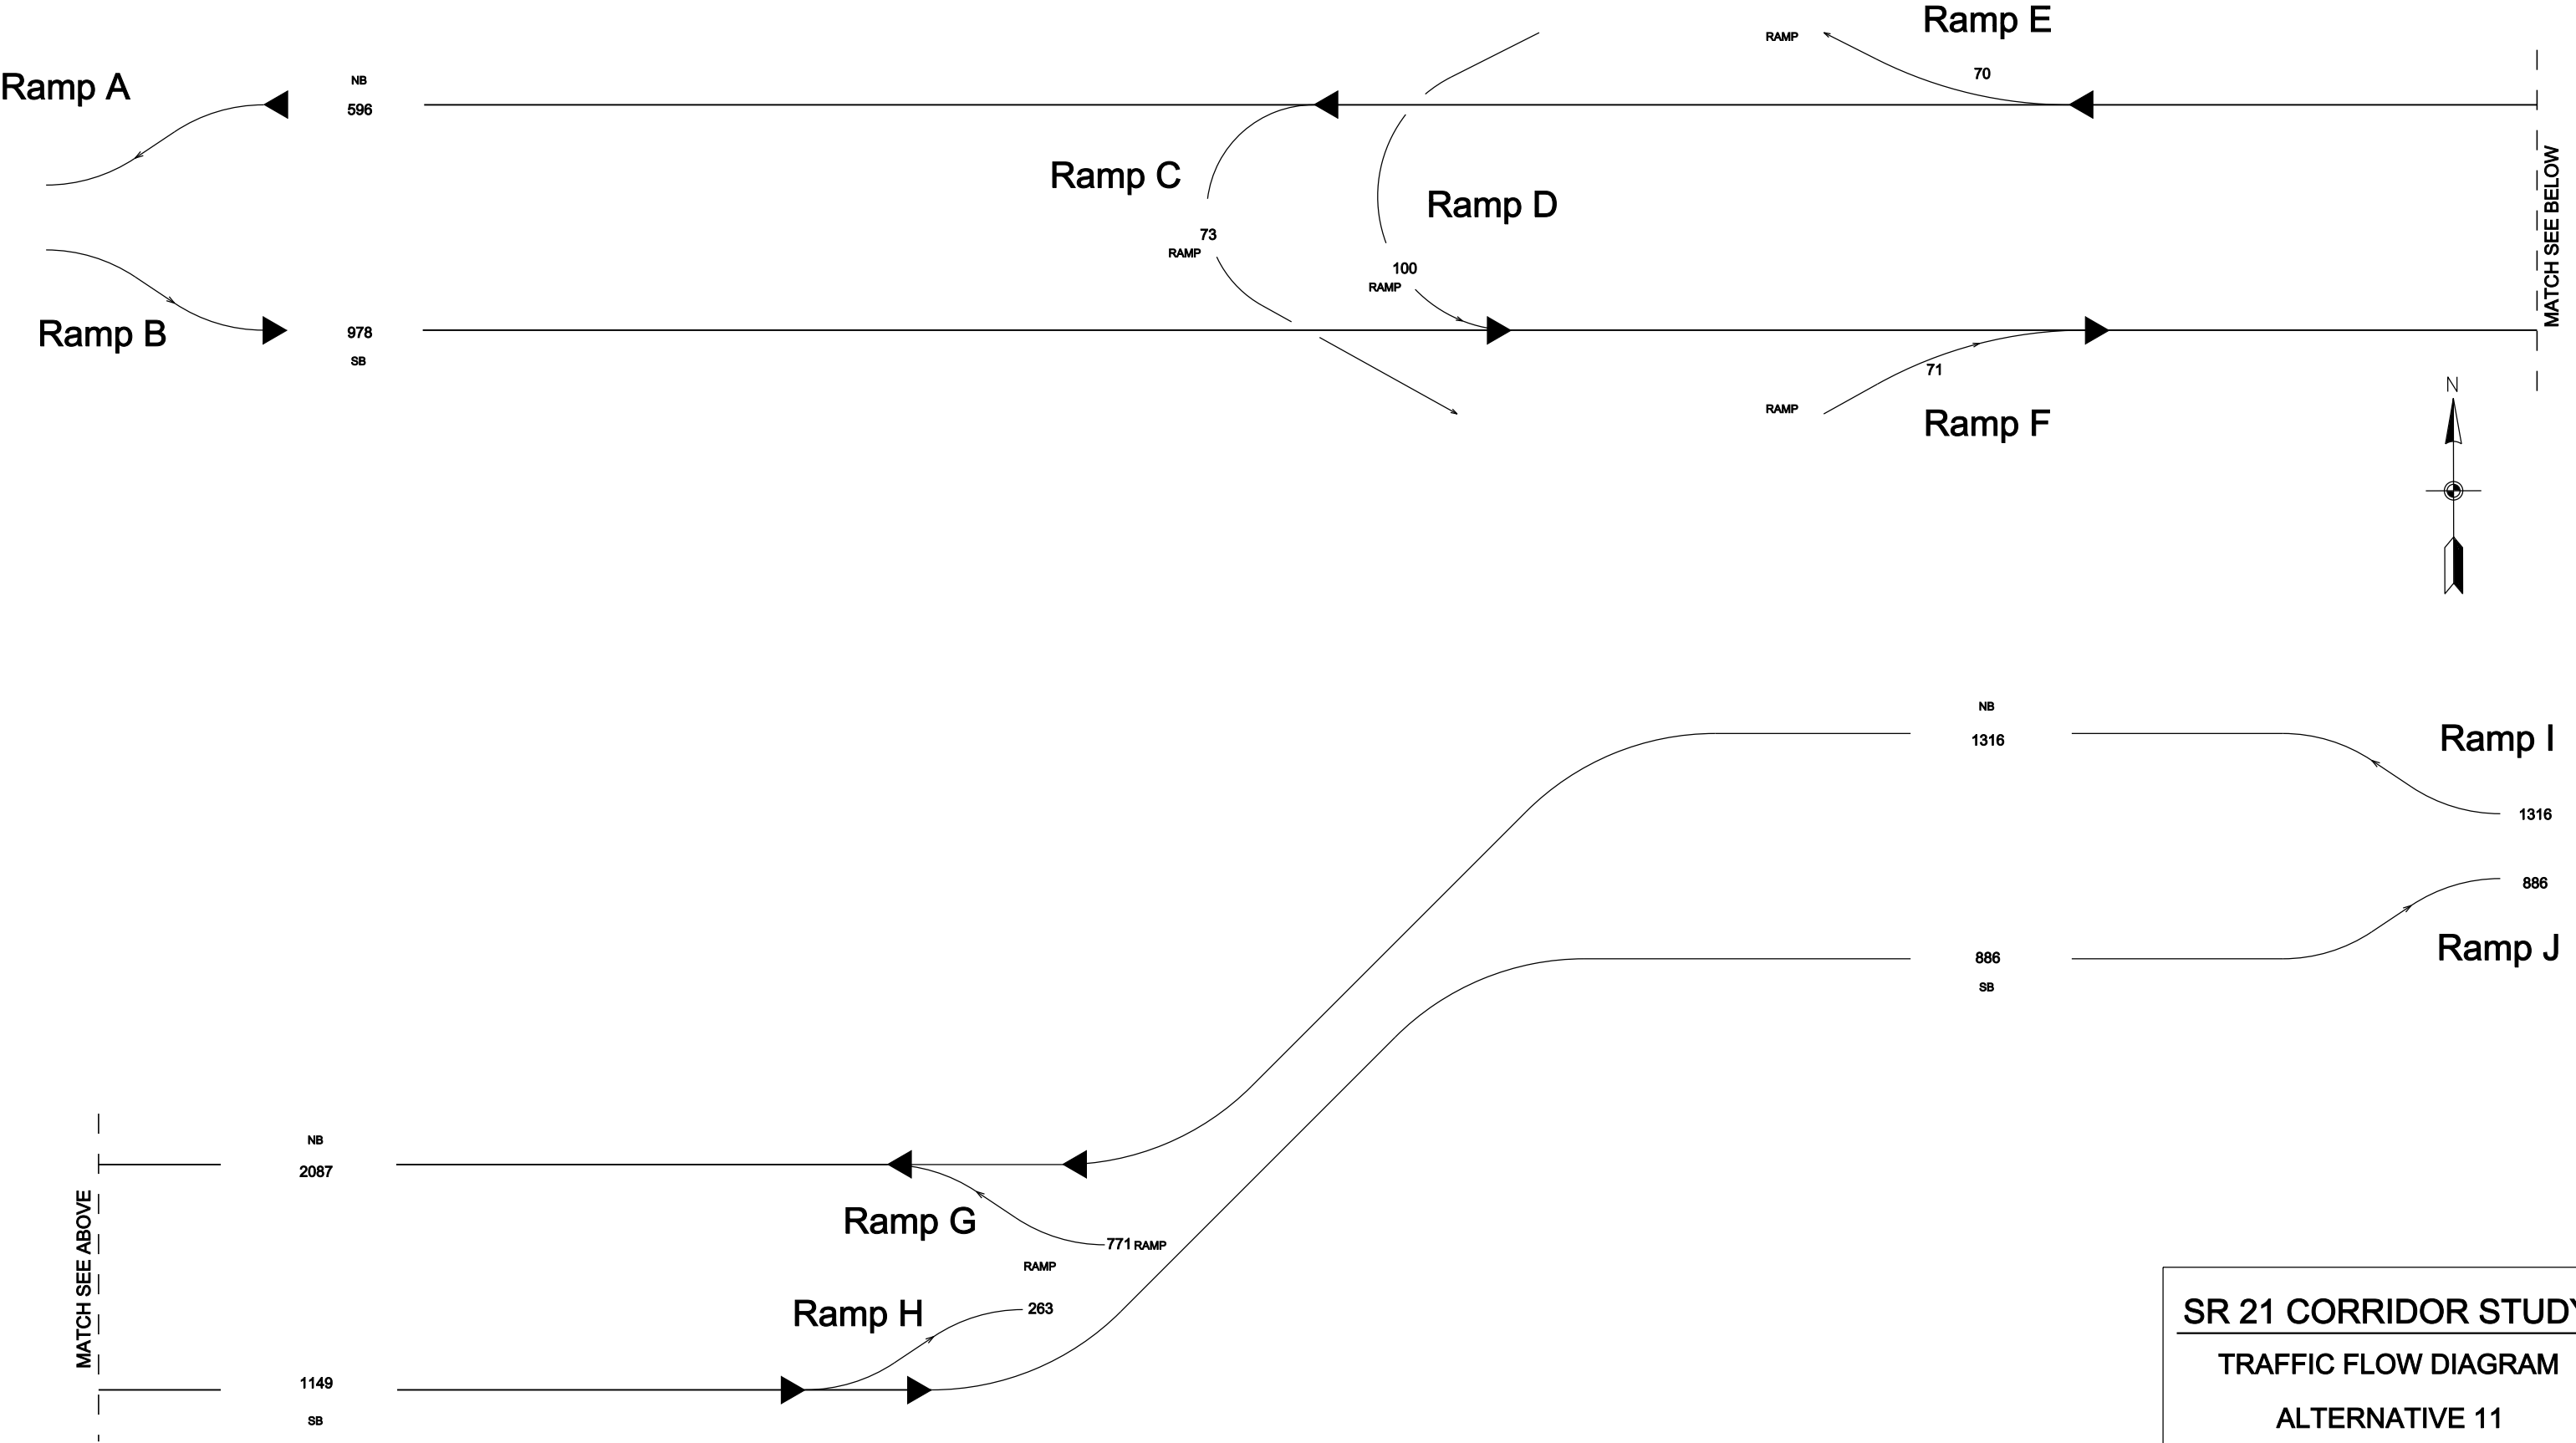


**SR 21 CORRIDOR STUDY**  
**TRAFFIC FLOW DIAGRAM**  
**ALTERNATIVE 11**  
**2035**  
**PM PEAK HOUR VOLUMES**  
**AUGUST, 2013**

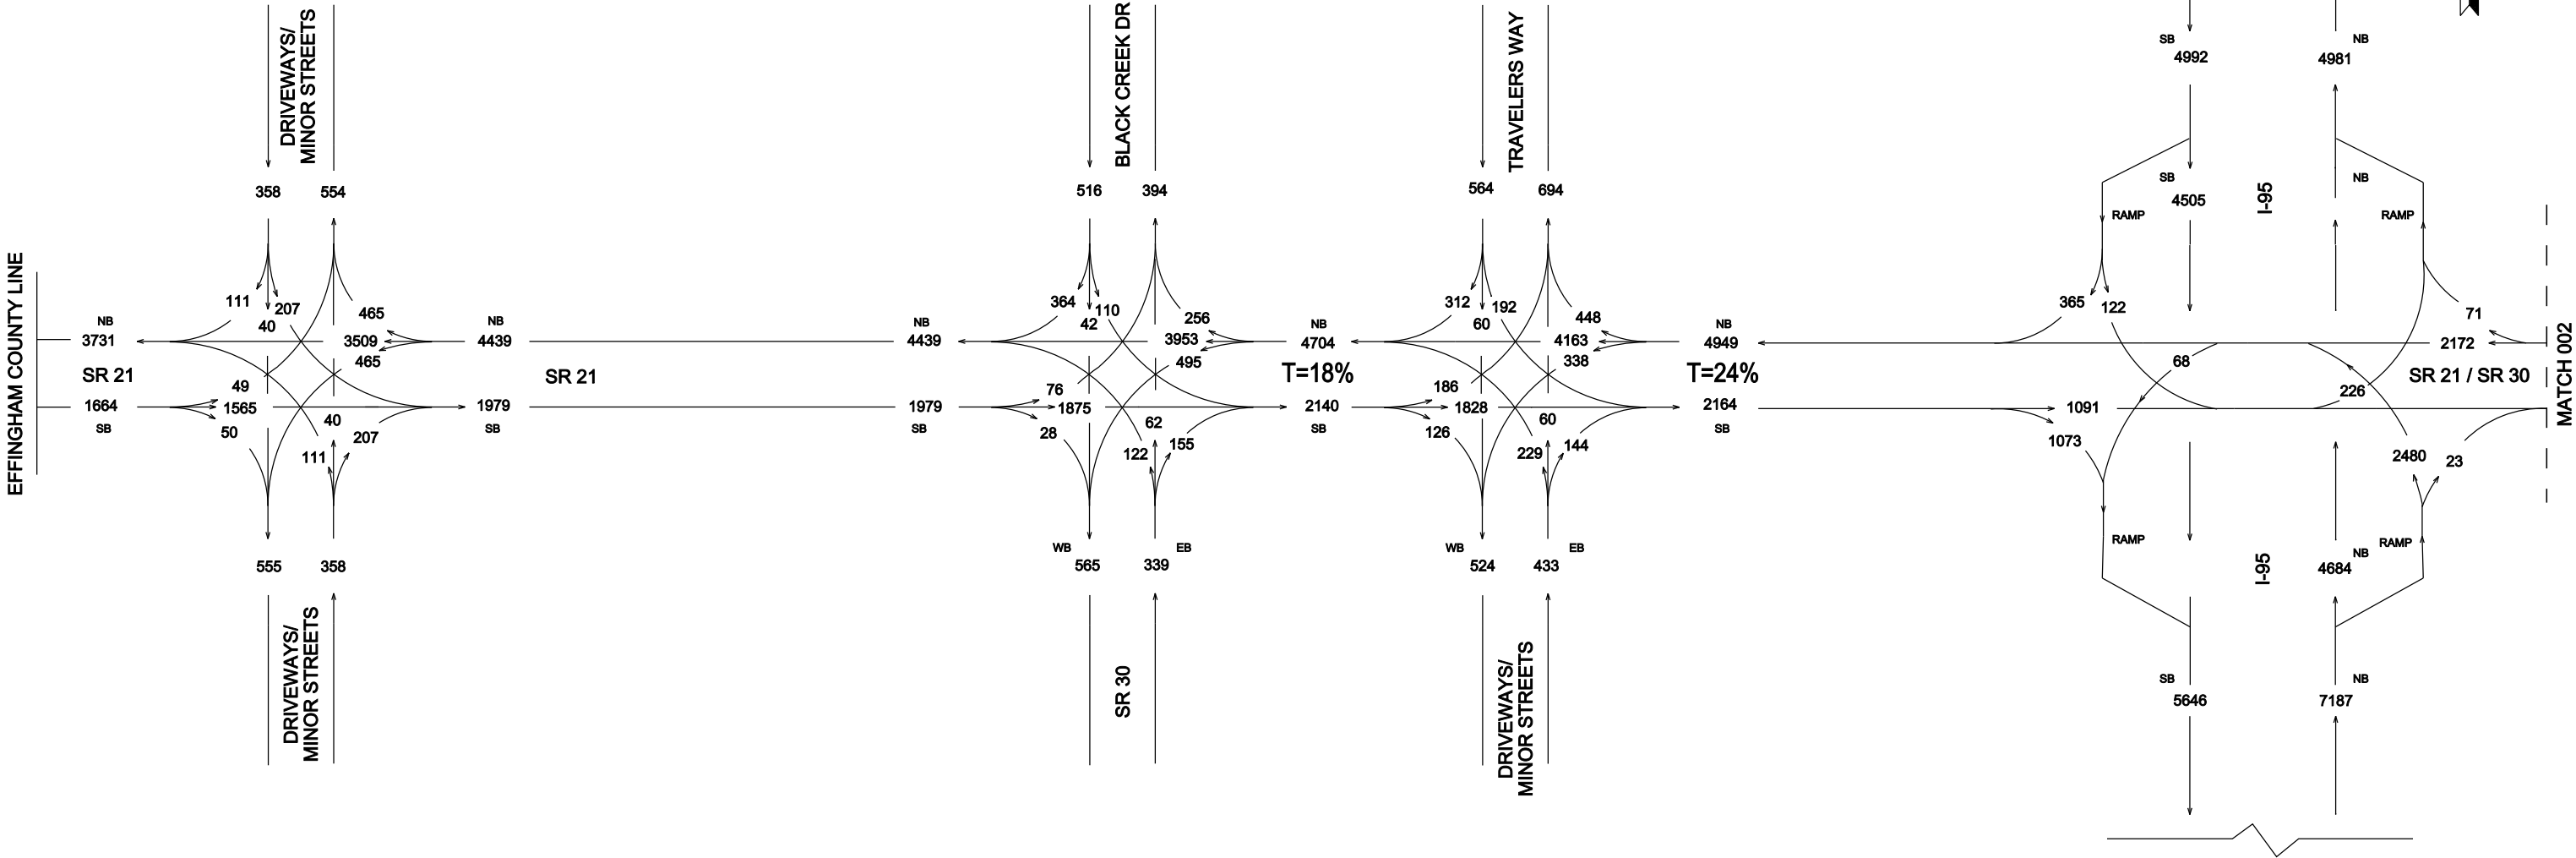

SR 21 CORRIDOR STUDY  
TRAFFIC FLOW DIAGRAM  
NO-BUILD  
2035  
PM PEAK HOUR VOLUMES  
AUGUST 2013



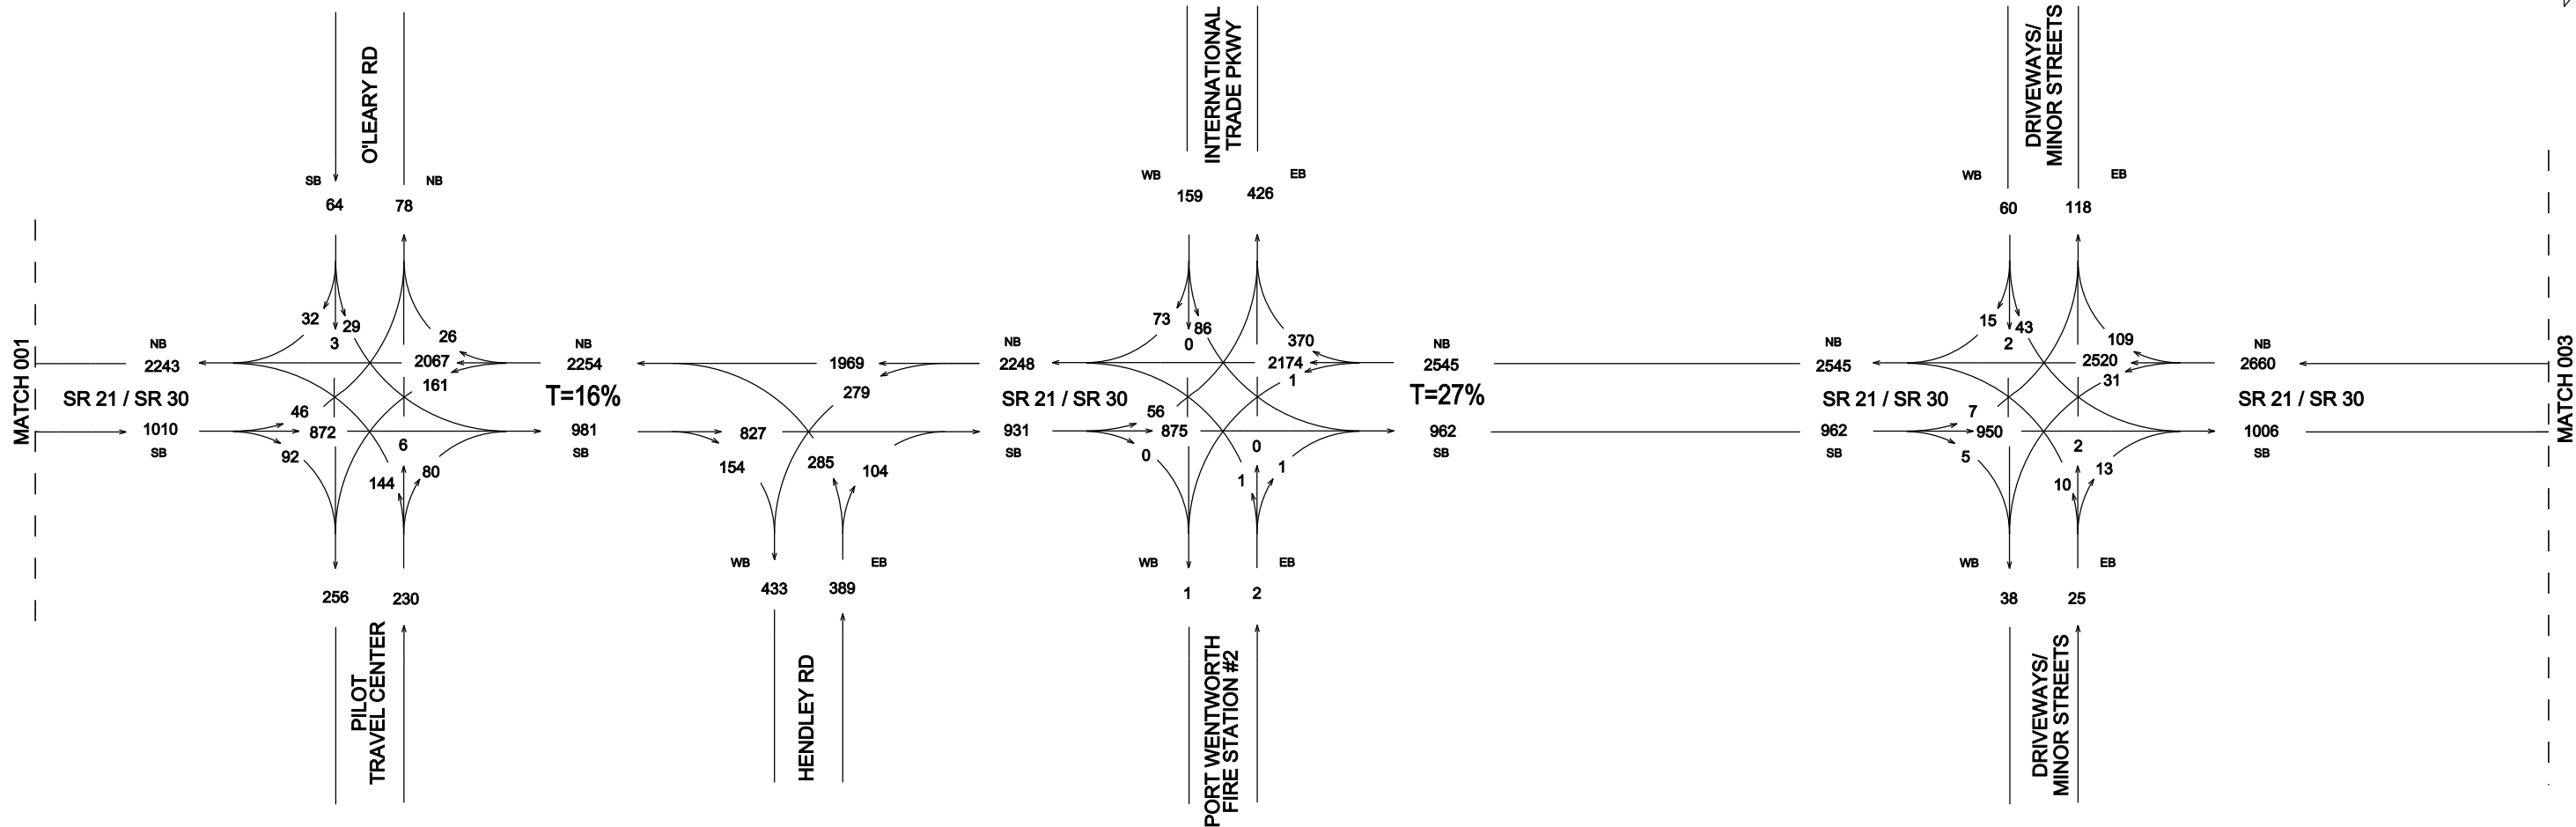

SR 21 CORRIDOR STUDY



TRAFFIC FLOW DIAGRAM

NO-BUILD



2035

PM PEAK HOUR VOLUMES

AUGUST 2013

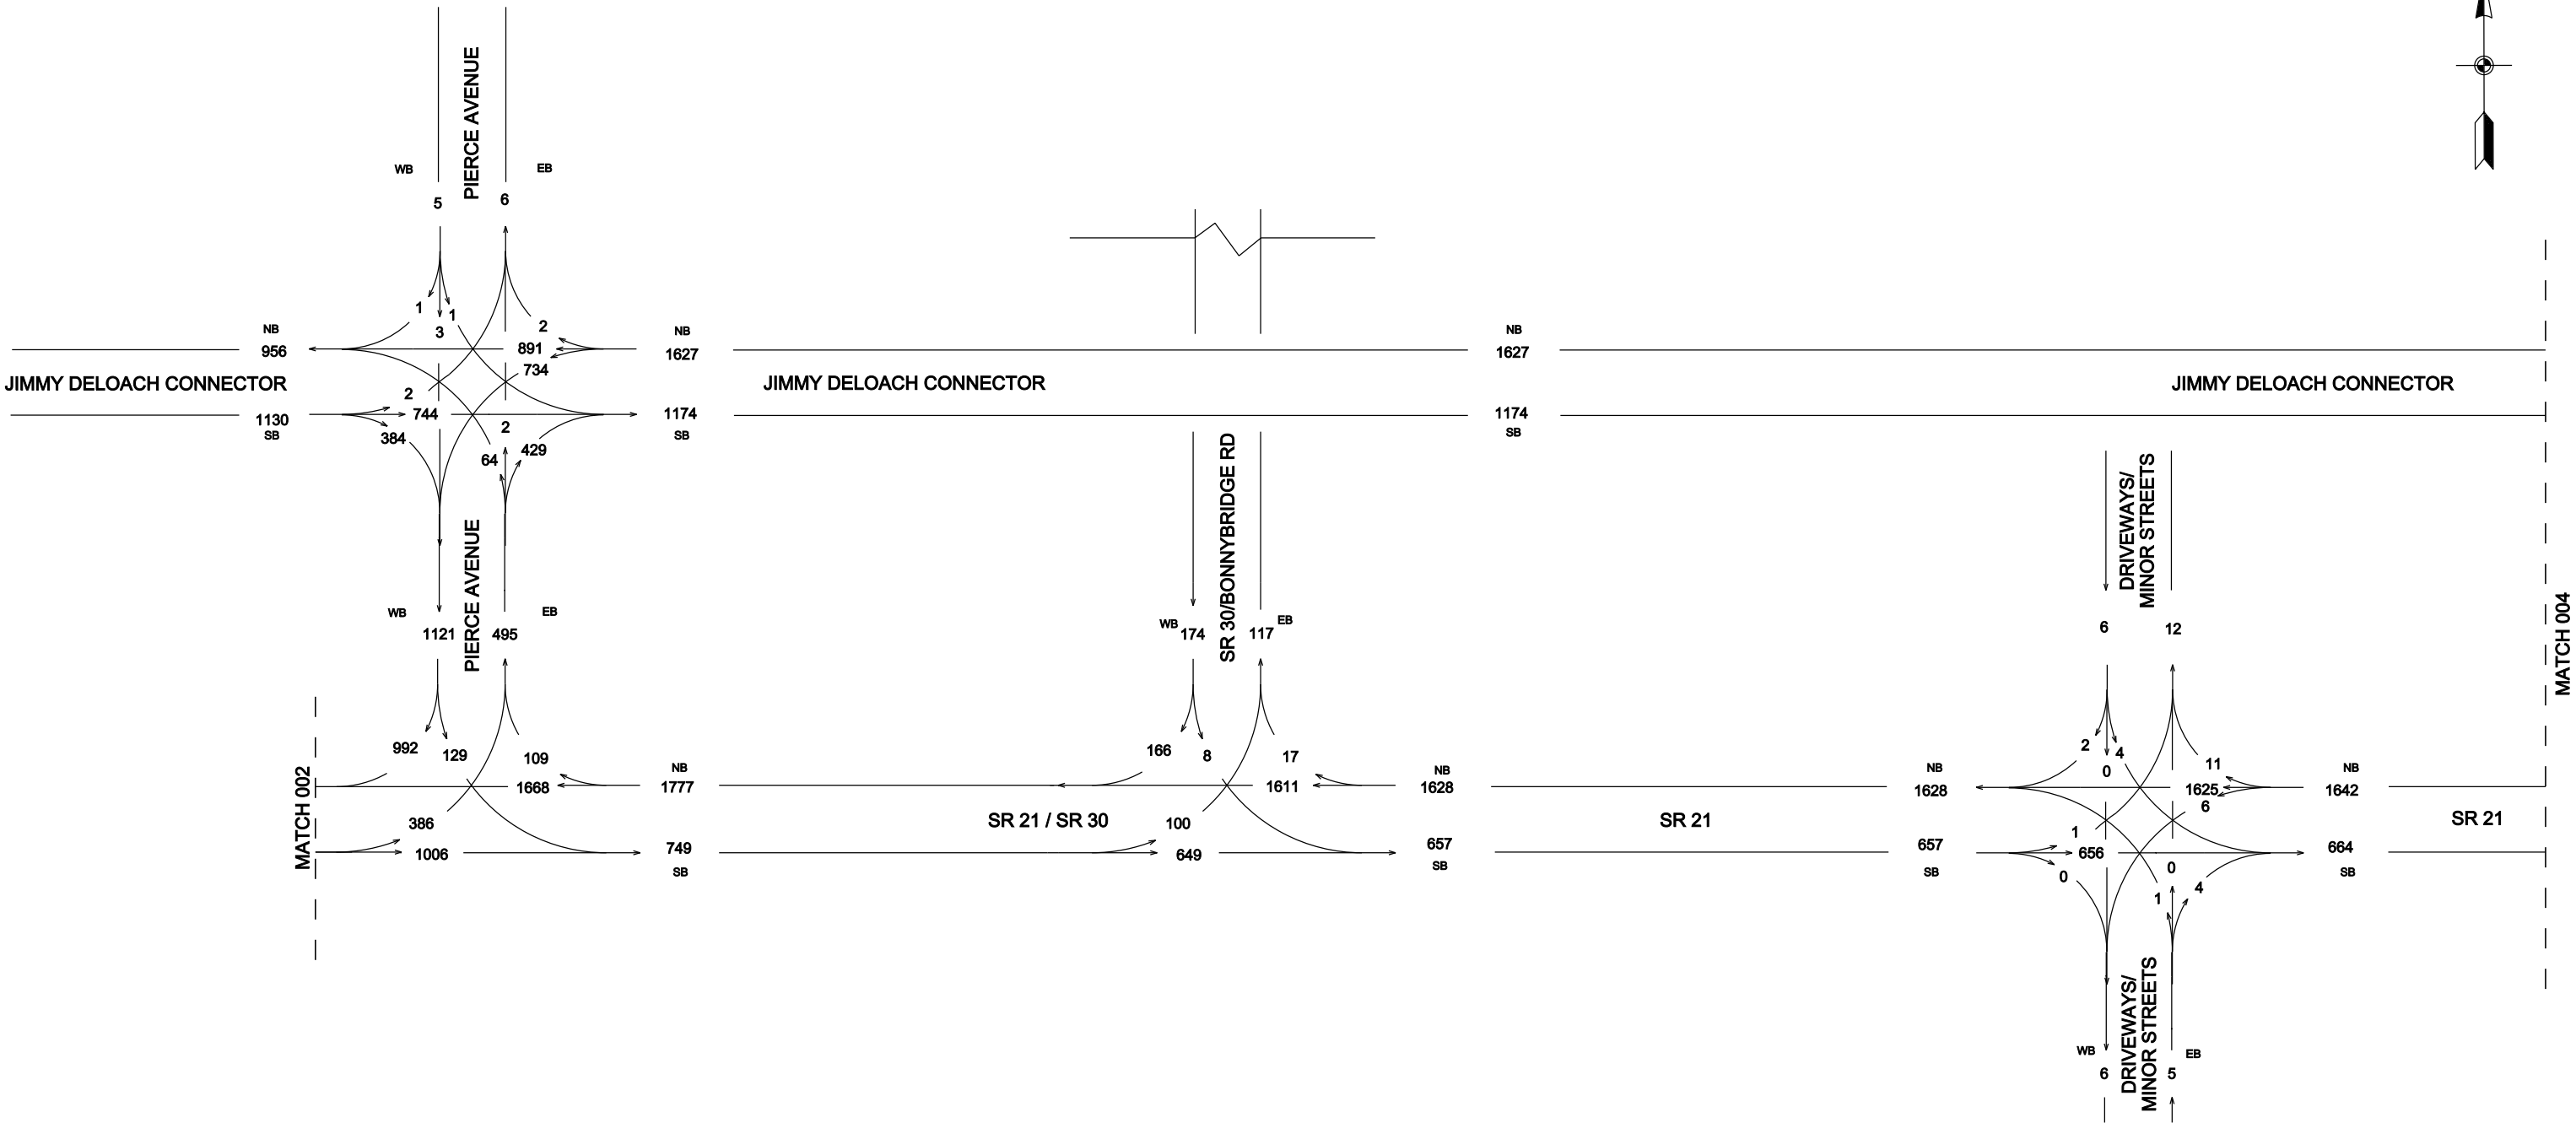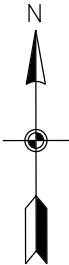



**SR 21 CORRIDOR STUDY**  
**TRAFFIC FLOW DIAGRAM**  
**NO-BUILD**  
**2035**  
**PM PEAK HOUR VOLUMES**  
**AUGUST 2013**

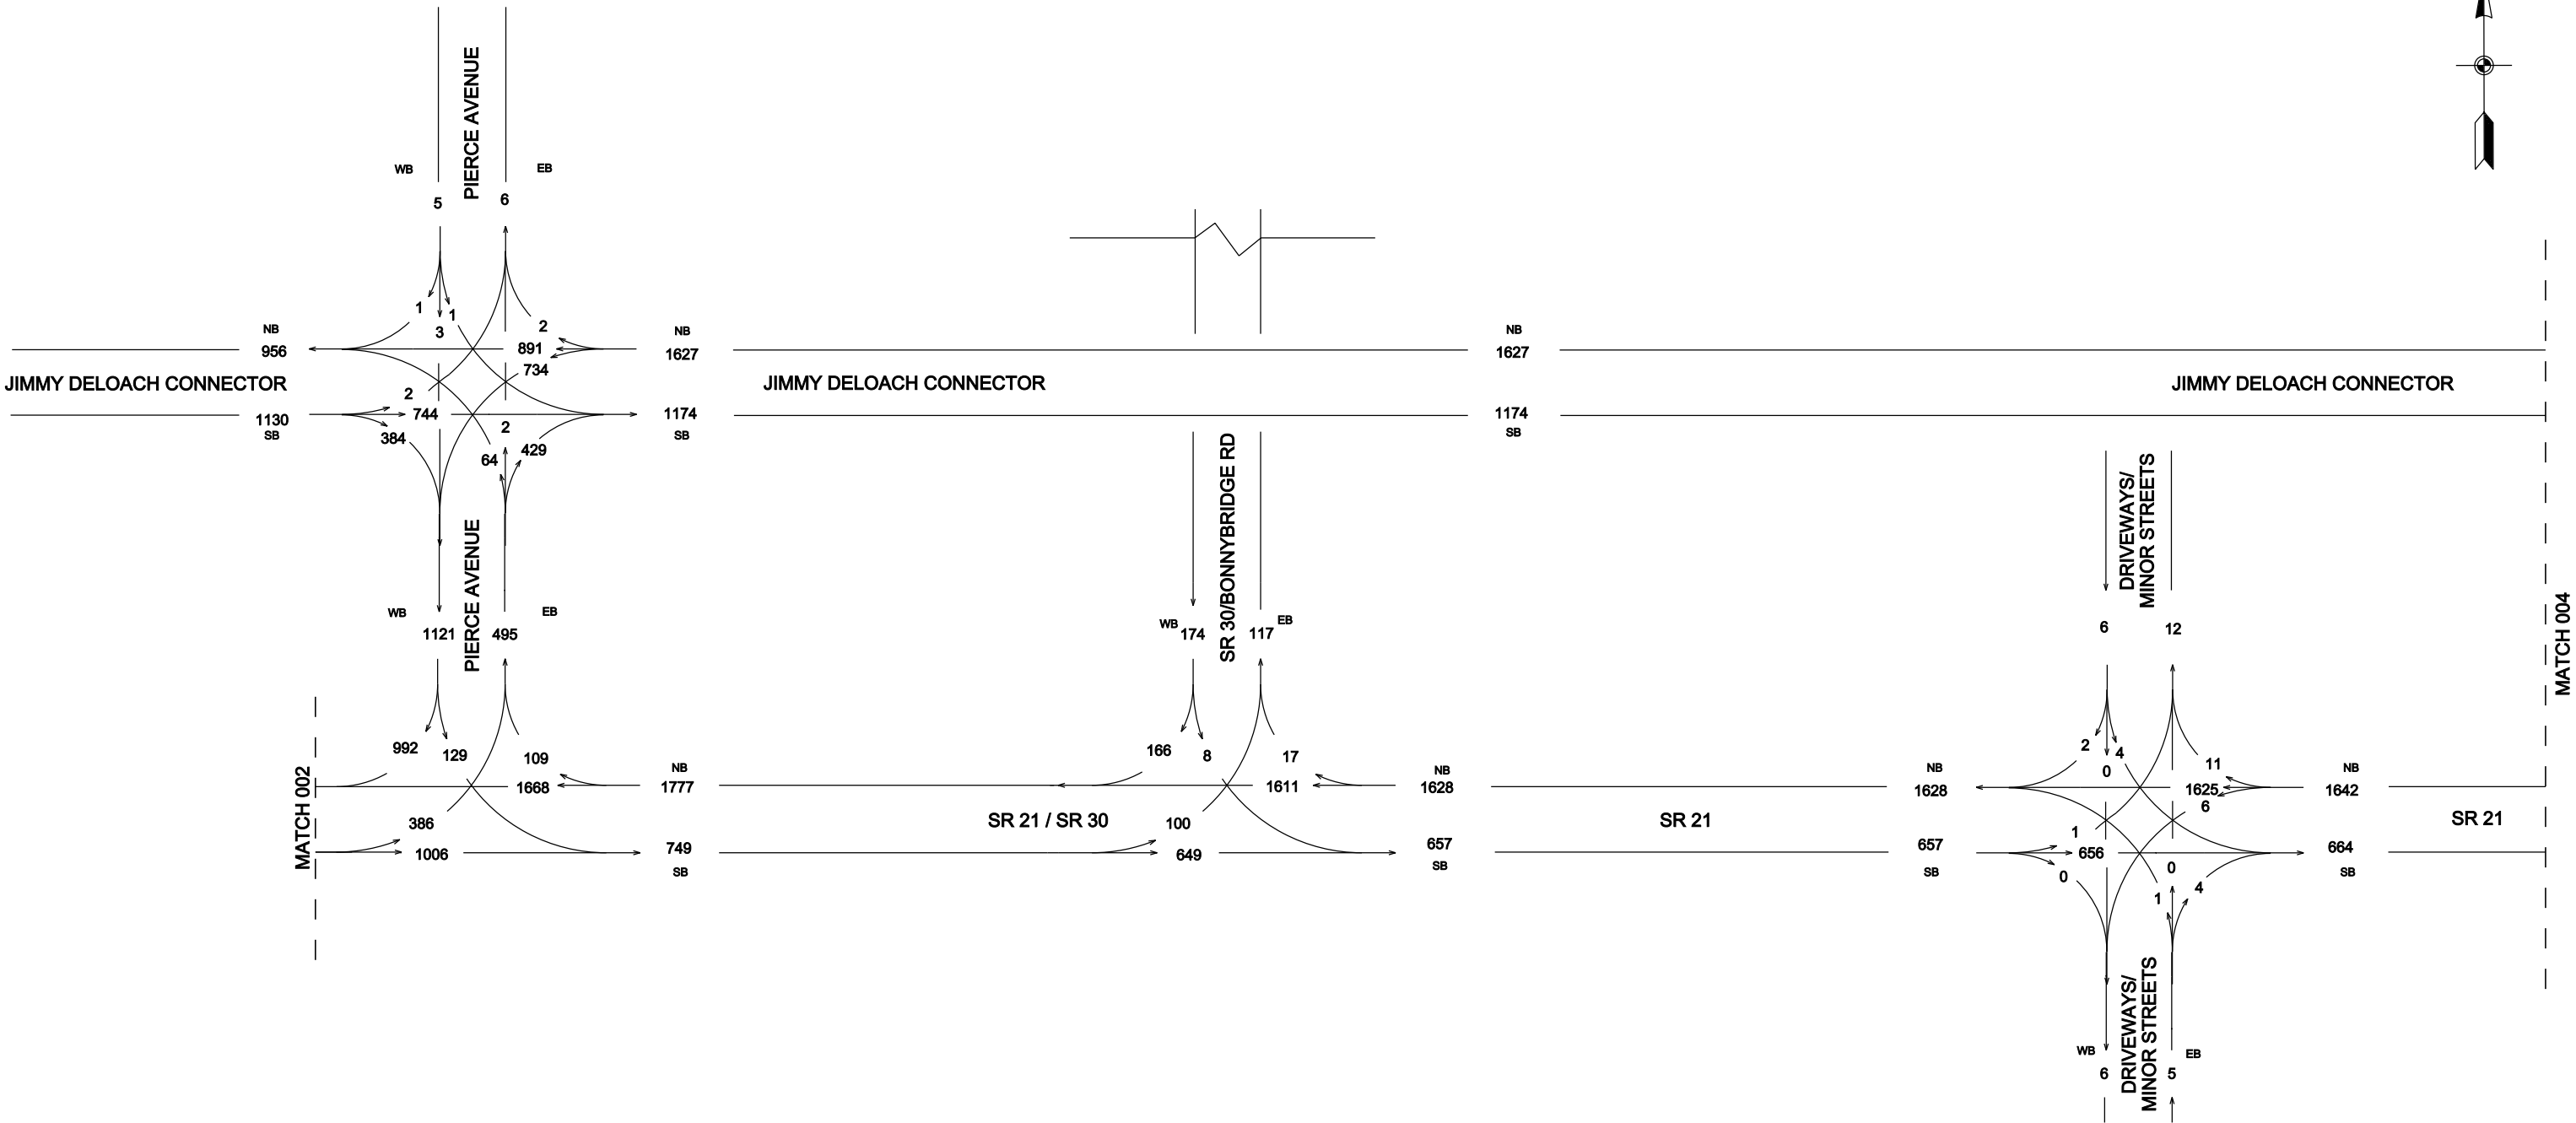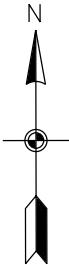

**SR 21 CORRIDOR STUDY**  
**TRAFFIC FLOW DIAGRAM**  
**NO-BUILD**  
**2035**  
**PM PEAK HOUR VOLUMES**  
**AUGUST 2013**


| STATE | PROJECT NUMBER | SHEET NO. | TOTAL SHEETS |
|-------|----------------|-----------|--------------|
| GA.   |                | 004       |              |

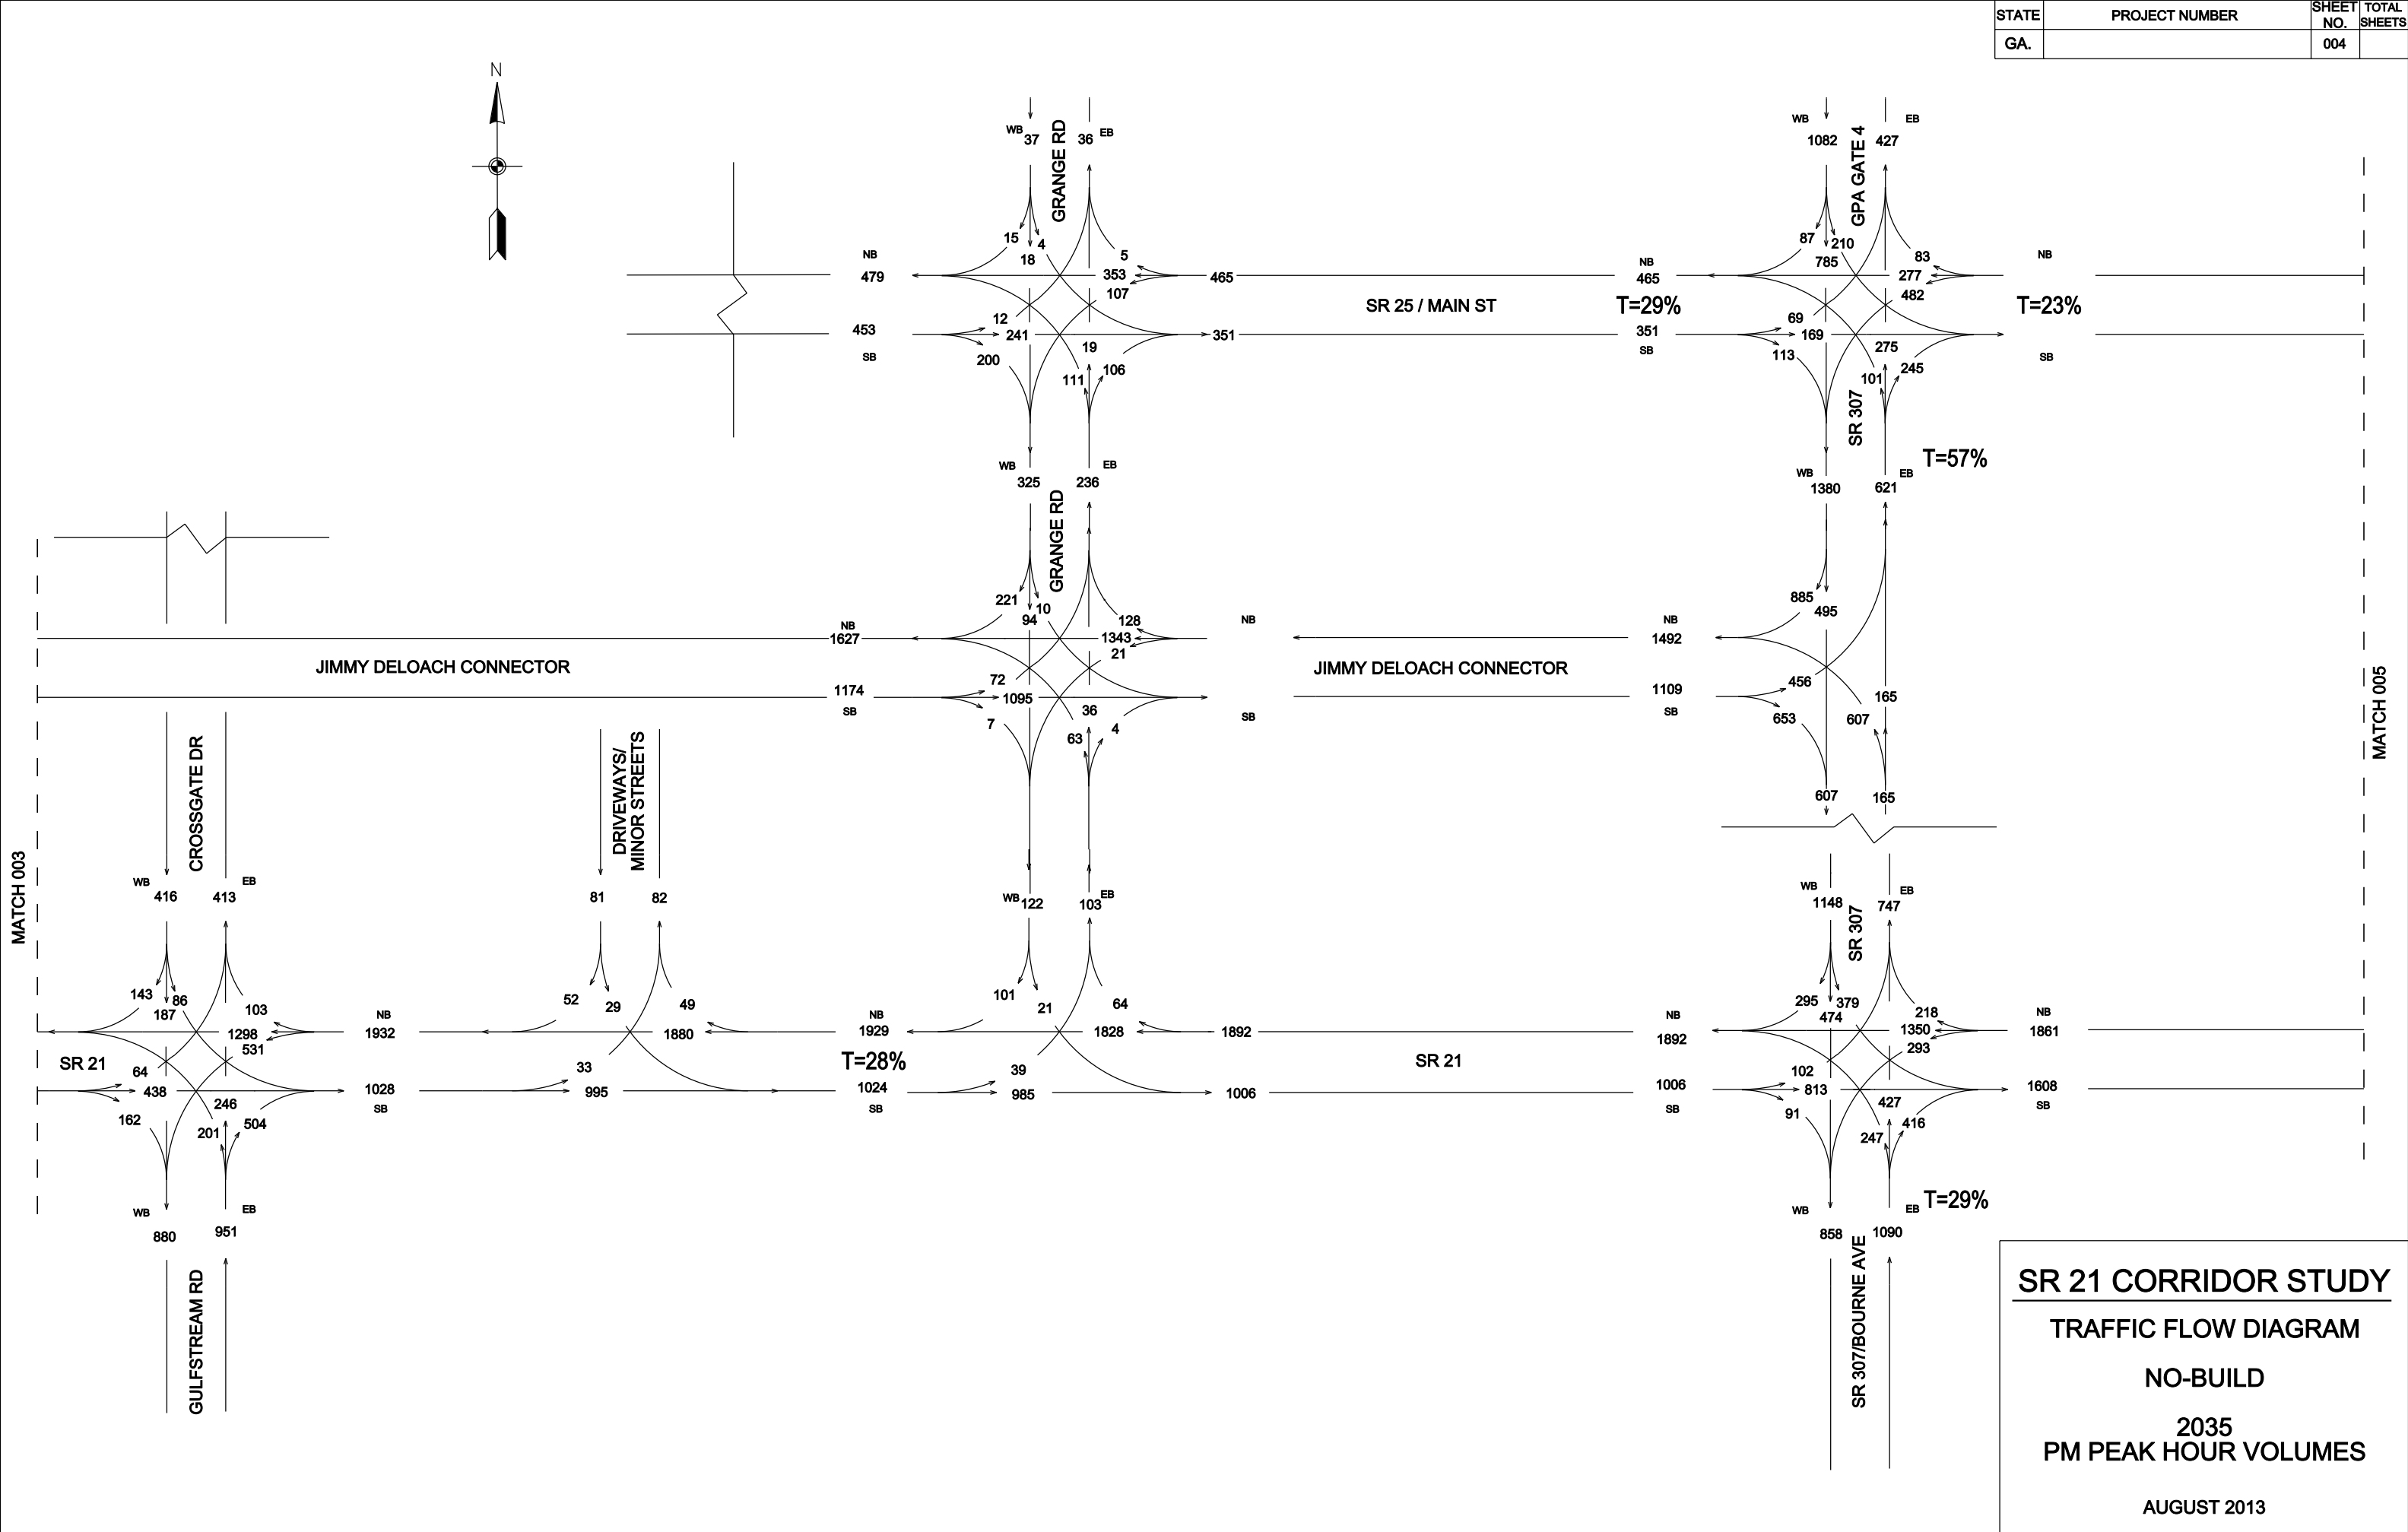

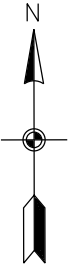

MATCH 004

MATCH 006


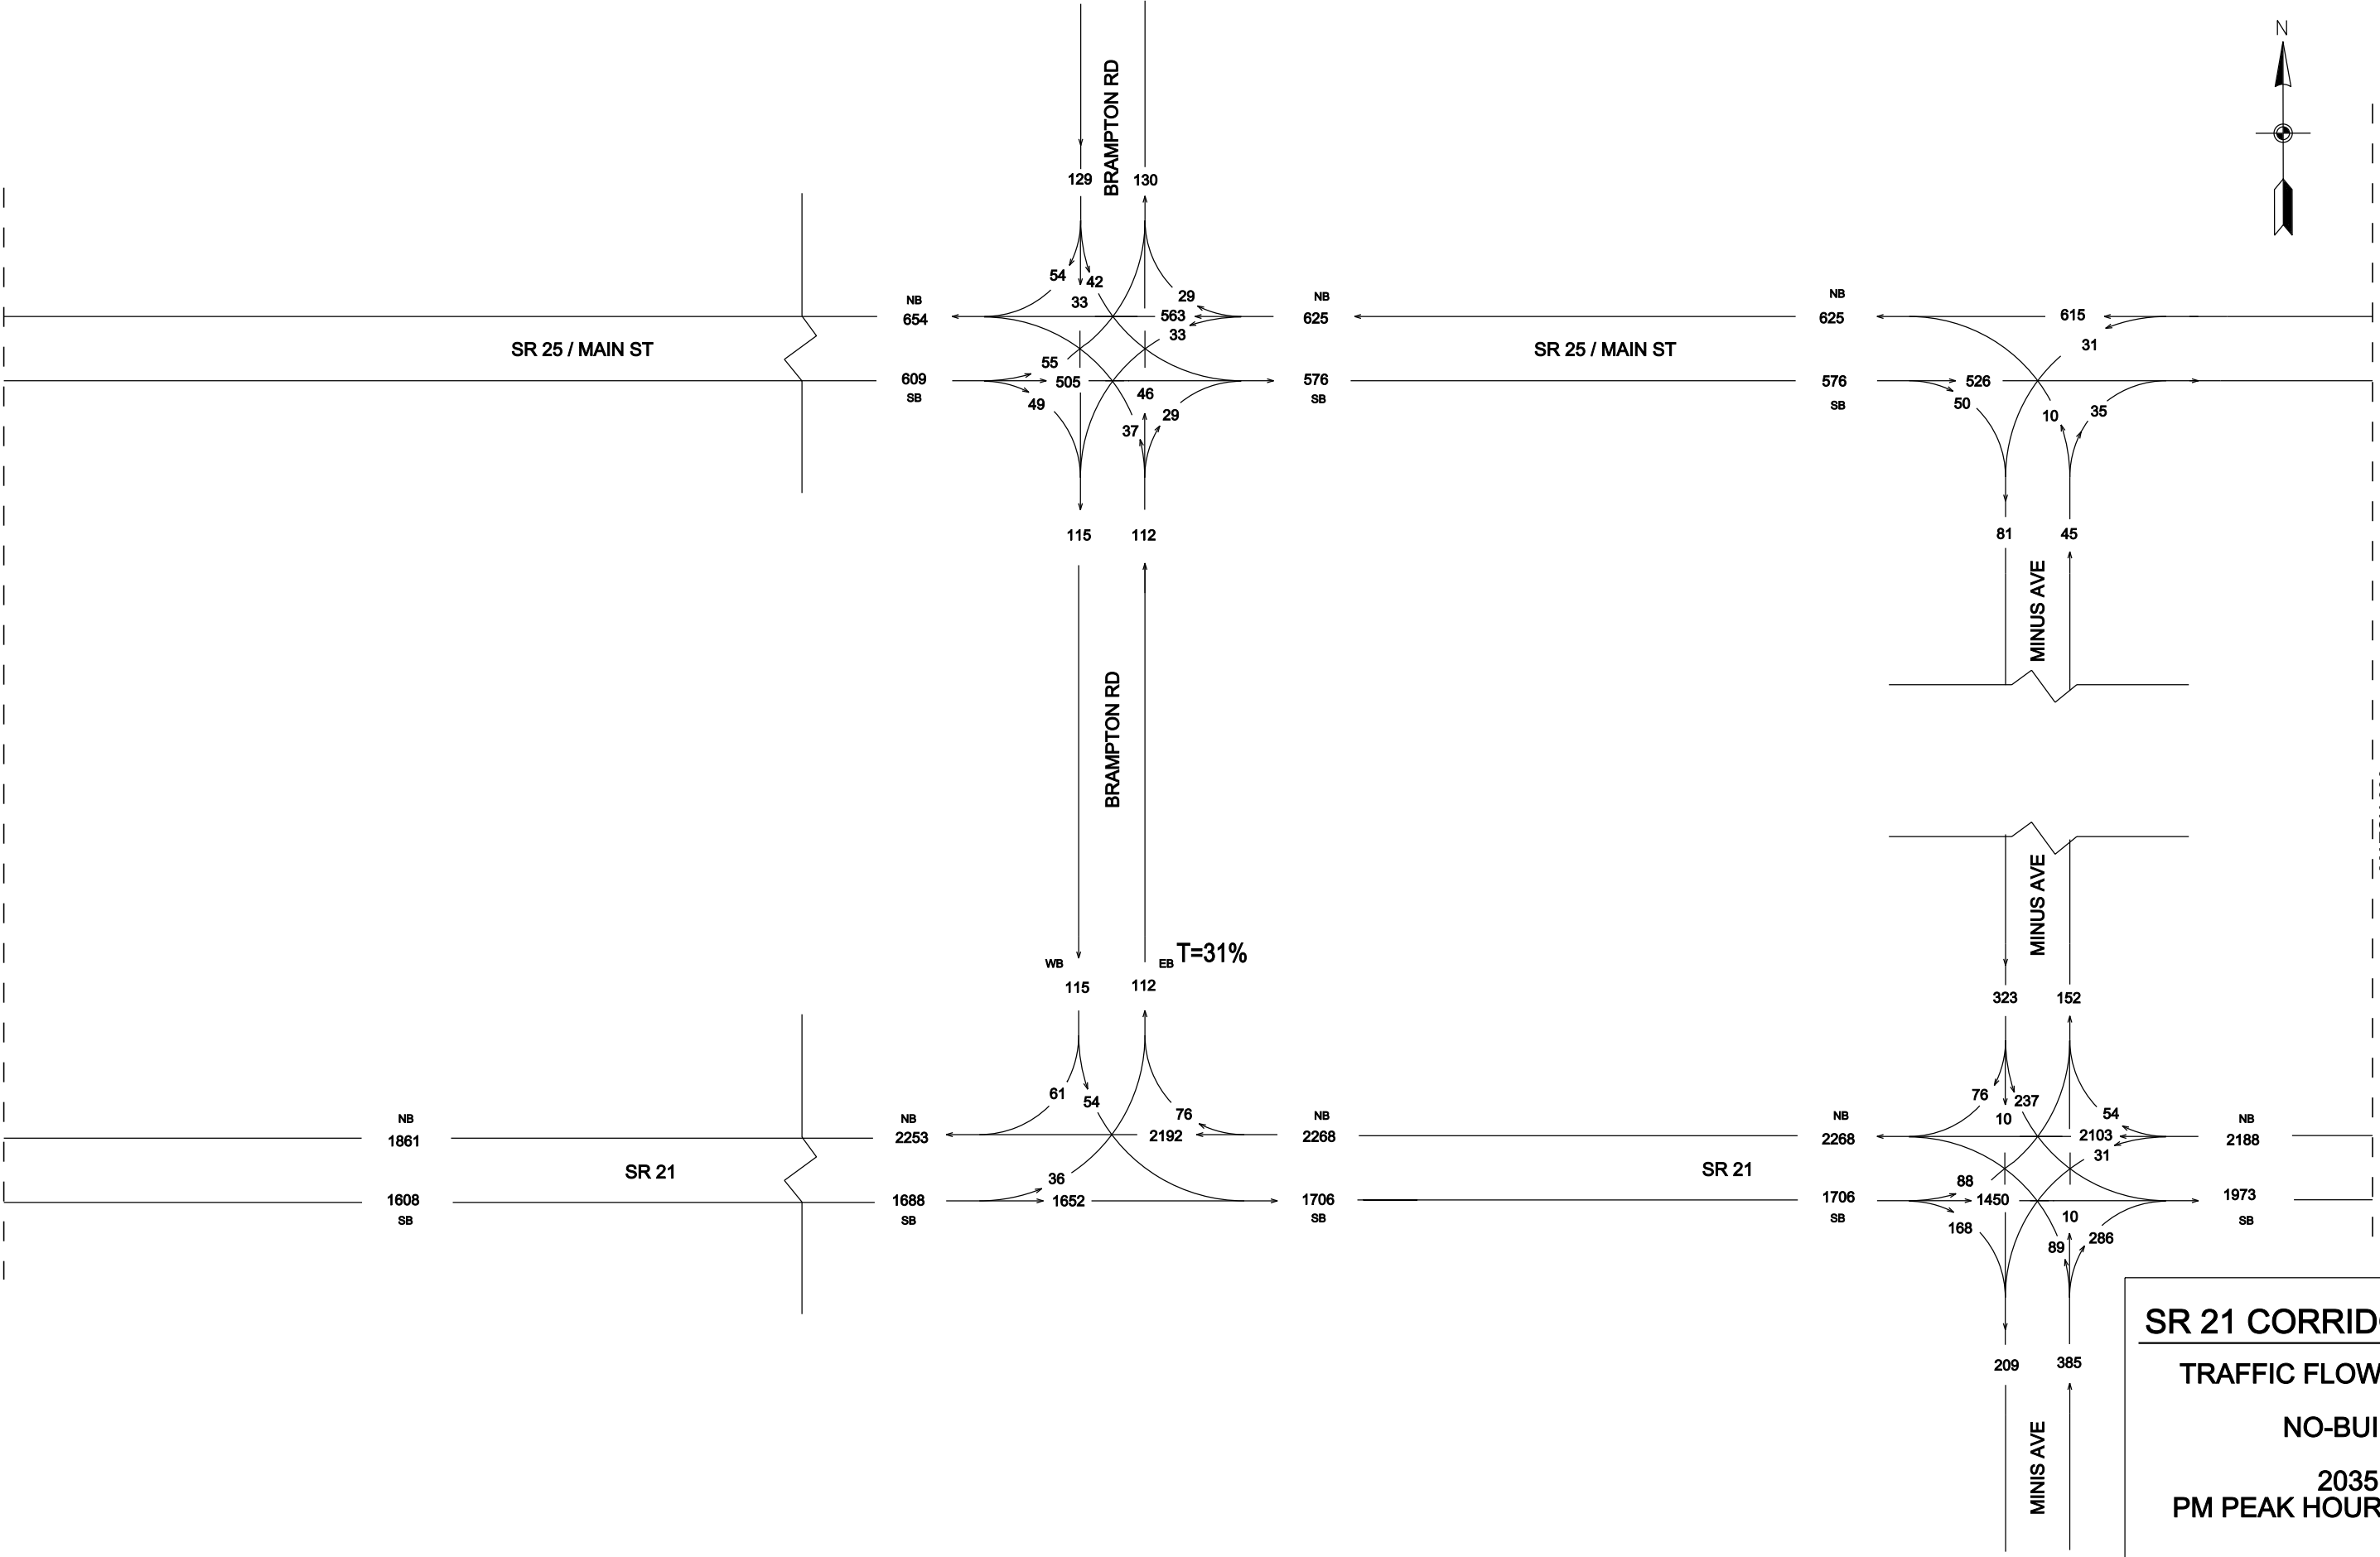


**SR 21 CORRIDOR STUDY**  
**TRAFFIC FLOW DIAGRAM**  
**NO-BUILD**  
**2035**  
**PM PEAK HOUR VOLUMES**  
**AUGUST 2013**







| STATE | PROJECT NUMBER | SHEET NO. | TOTAL SHEETS |
|-------|----------------|-----------|--------------|
| GA.   |                | 007       |              |

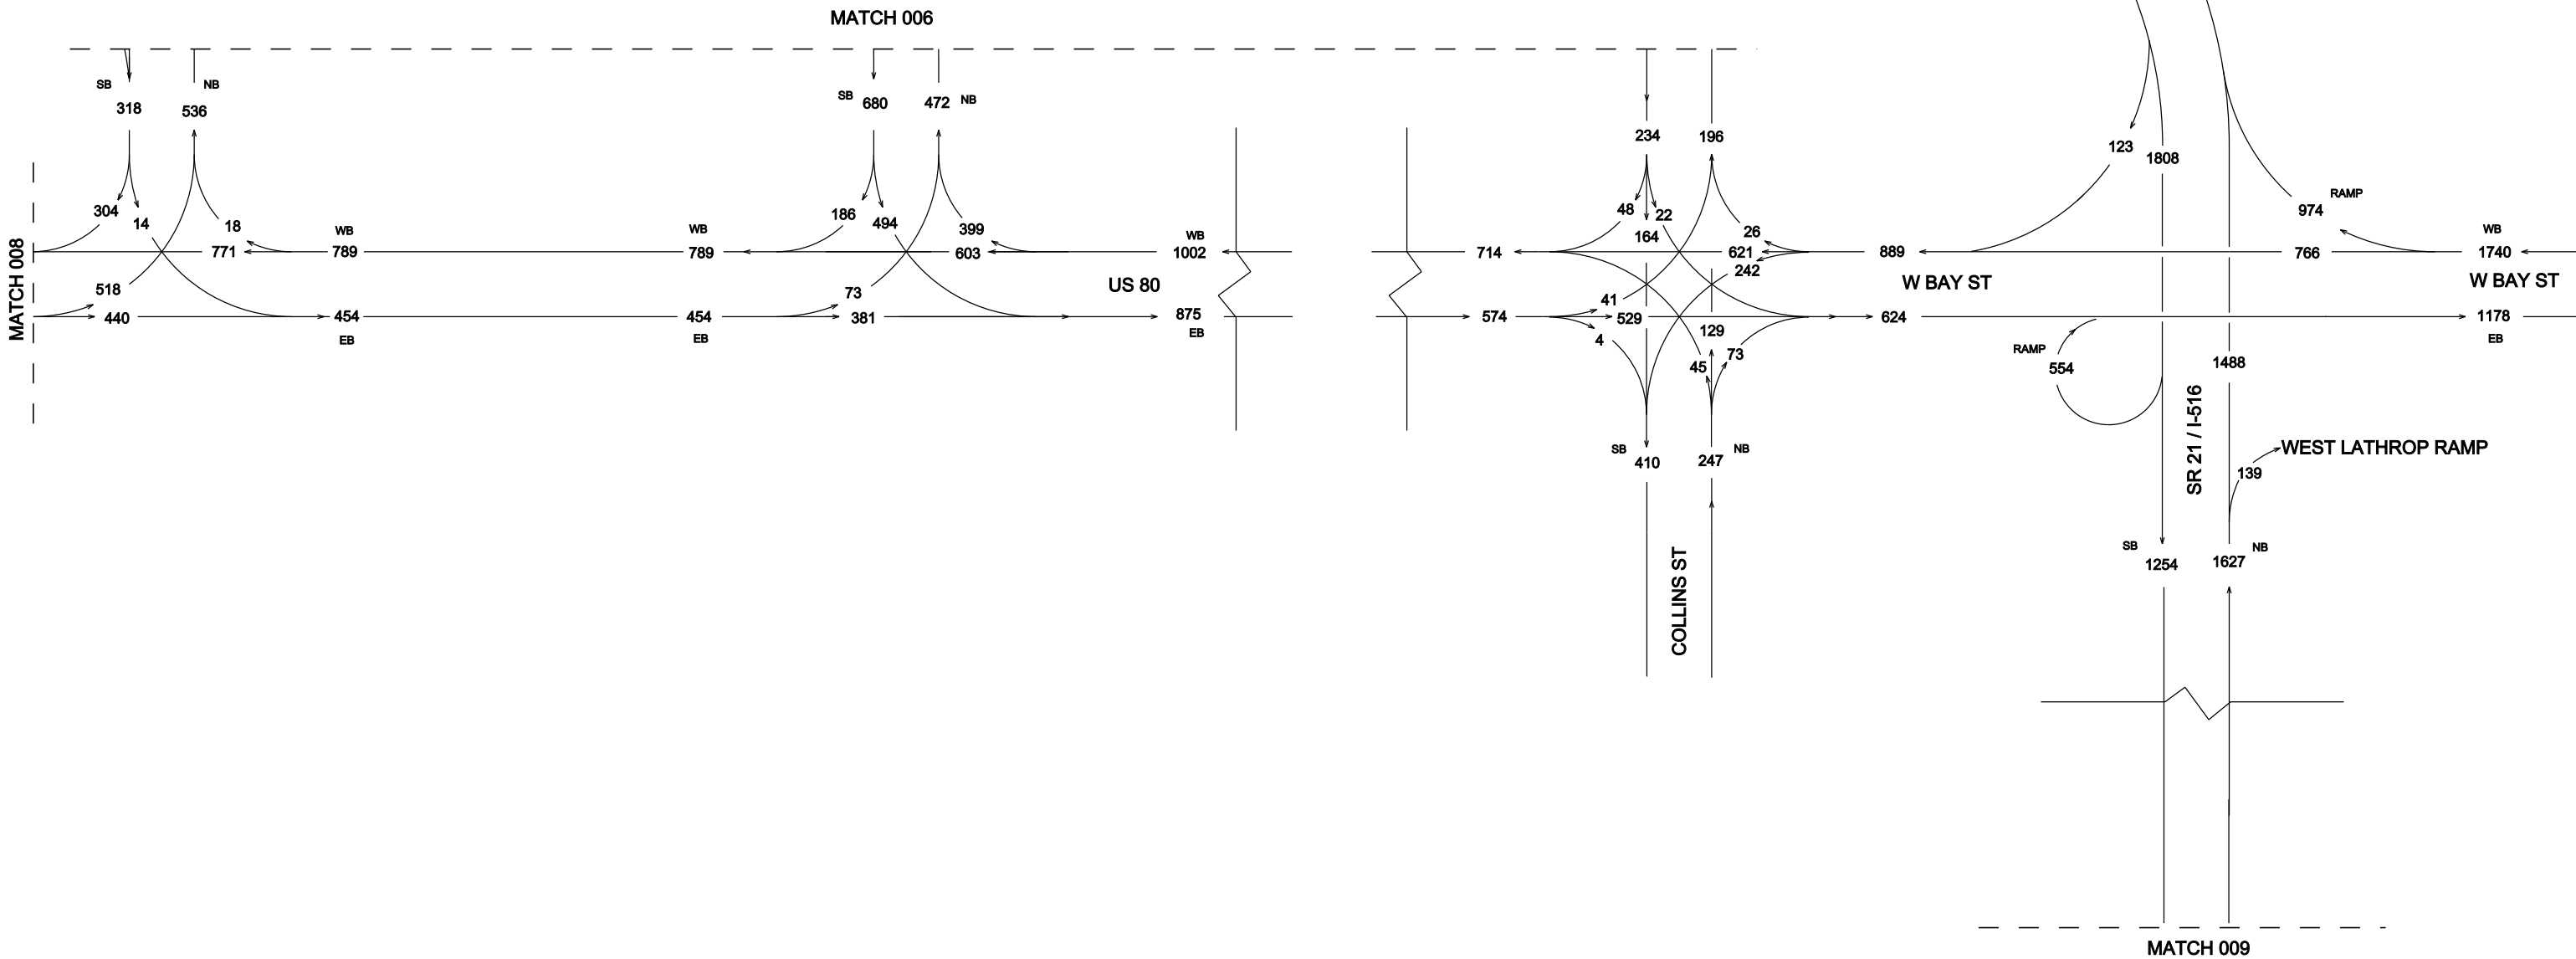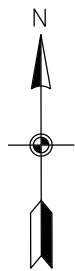

**SR 21 CORRIDOR STUDY**  
**TRAFFIC FLOW DIAGRAM**  
**NO-BUILD**  
**2035**  
**PM PEAK HOUR VOLUMES**  
**AUGUST 2013**


| STATE | PROJECT NUMBER | SHEET NO. | TOTAL SHEETS |
|-------|----------------|-----------|--------------|
| GA.   |                | 008       |              |

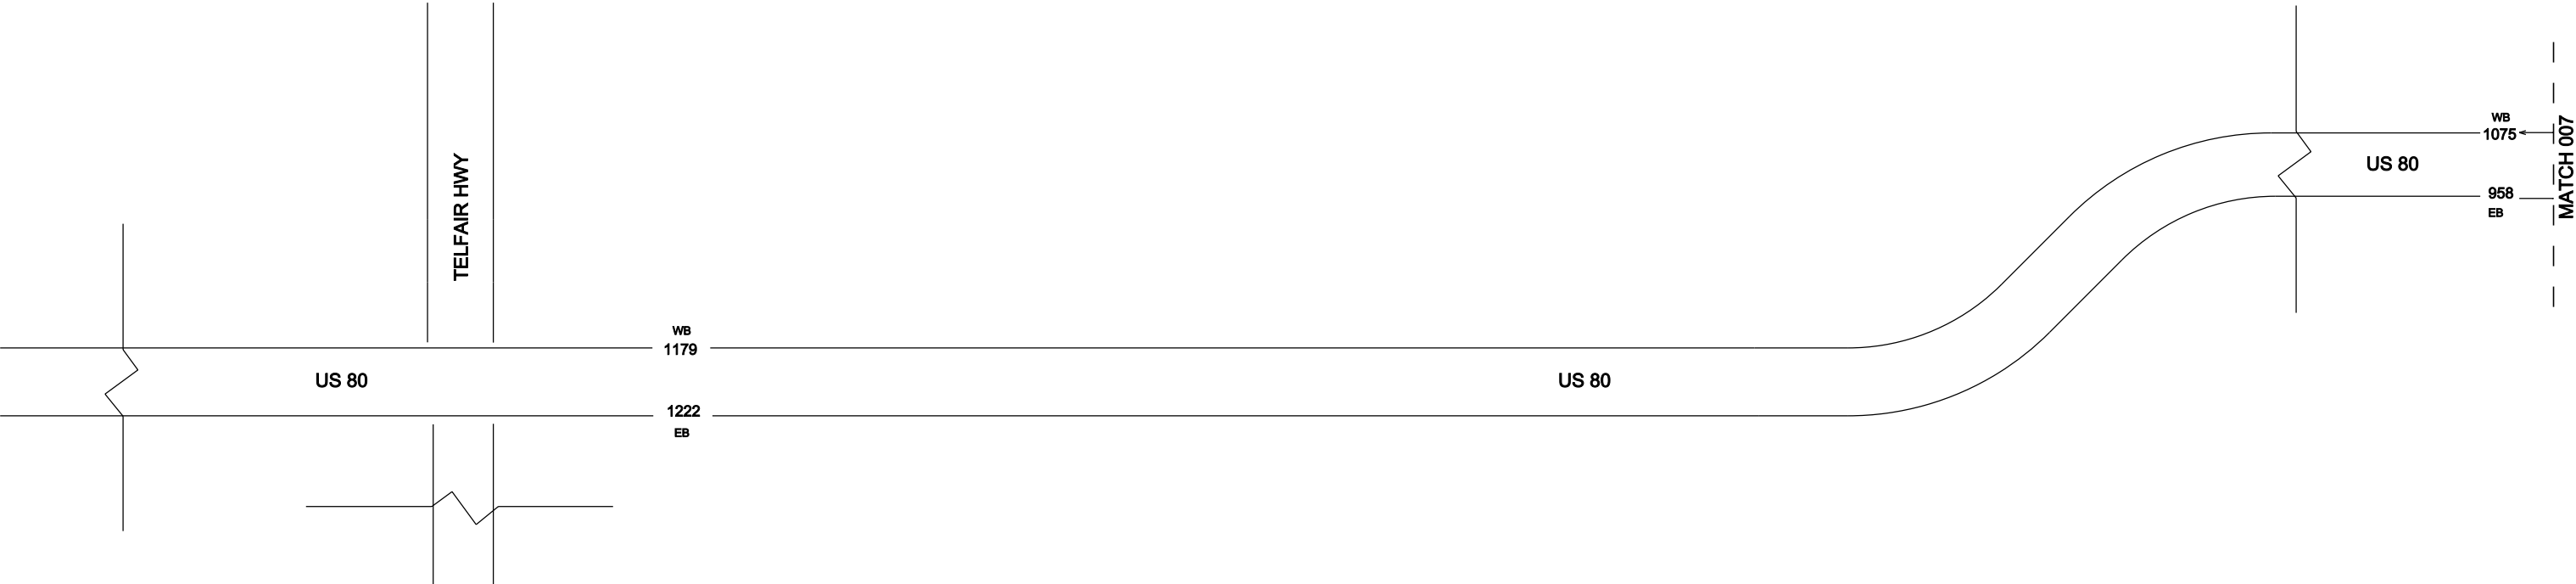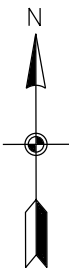

**SR 21 CORRIDOR STUDY**  
**TRAFFIC FLOW DIAGRAM**  
**NO-BUILD**  
**2035**  
**PM PEAK HOUR VOLUMES**  
**AUGUST 2013**





| STATE | PROJECT NUMBER | SHEET NO. | TOTAL SHEETS |
|-------|----------------|-----------|--------------|
| GA.   |                | 009       |              |

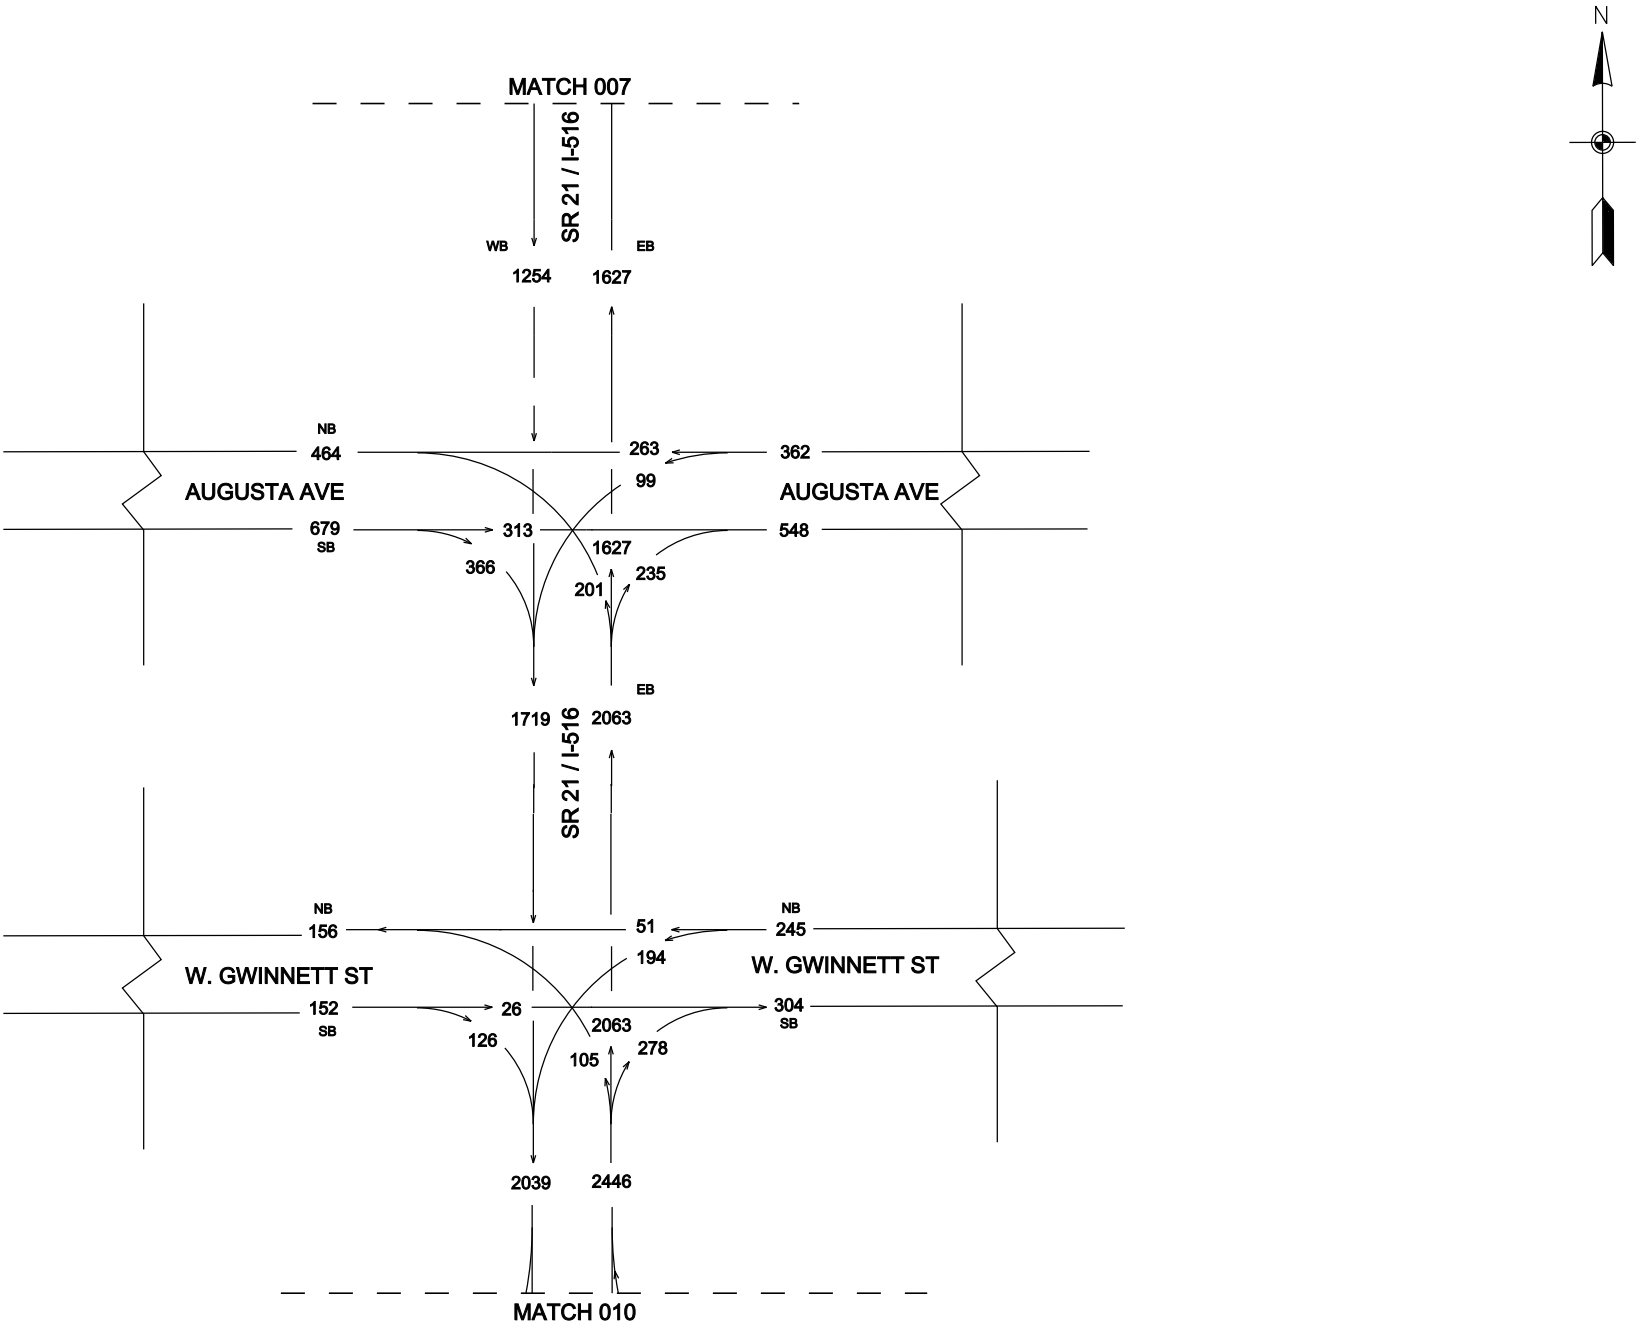




**SR 21 CORRIDOR STUDY**  
**TRAFFIC FLOW DIAGRAM**  
**NO-BUILD**  
**2035**  
**PM PEAK HOUR VOLUMES**  
**AUGUST 2013**

| STATE | PROJECT NUMBER | SHEET NO. | TOTAL SHEETS |
|-------|----------------|-----------|--------------|
| GA.   |                | 010       |              |

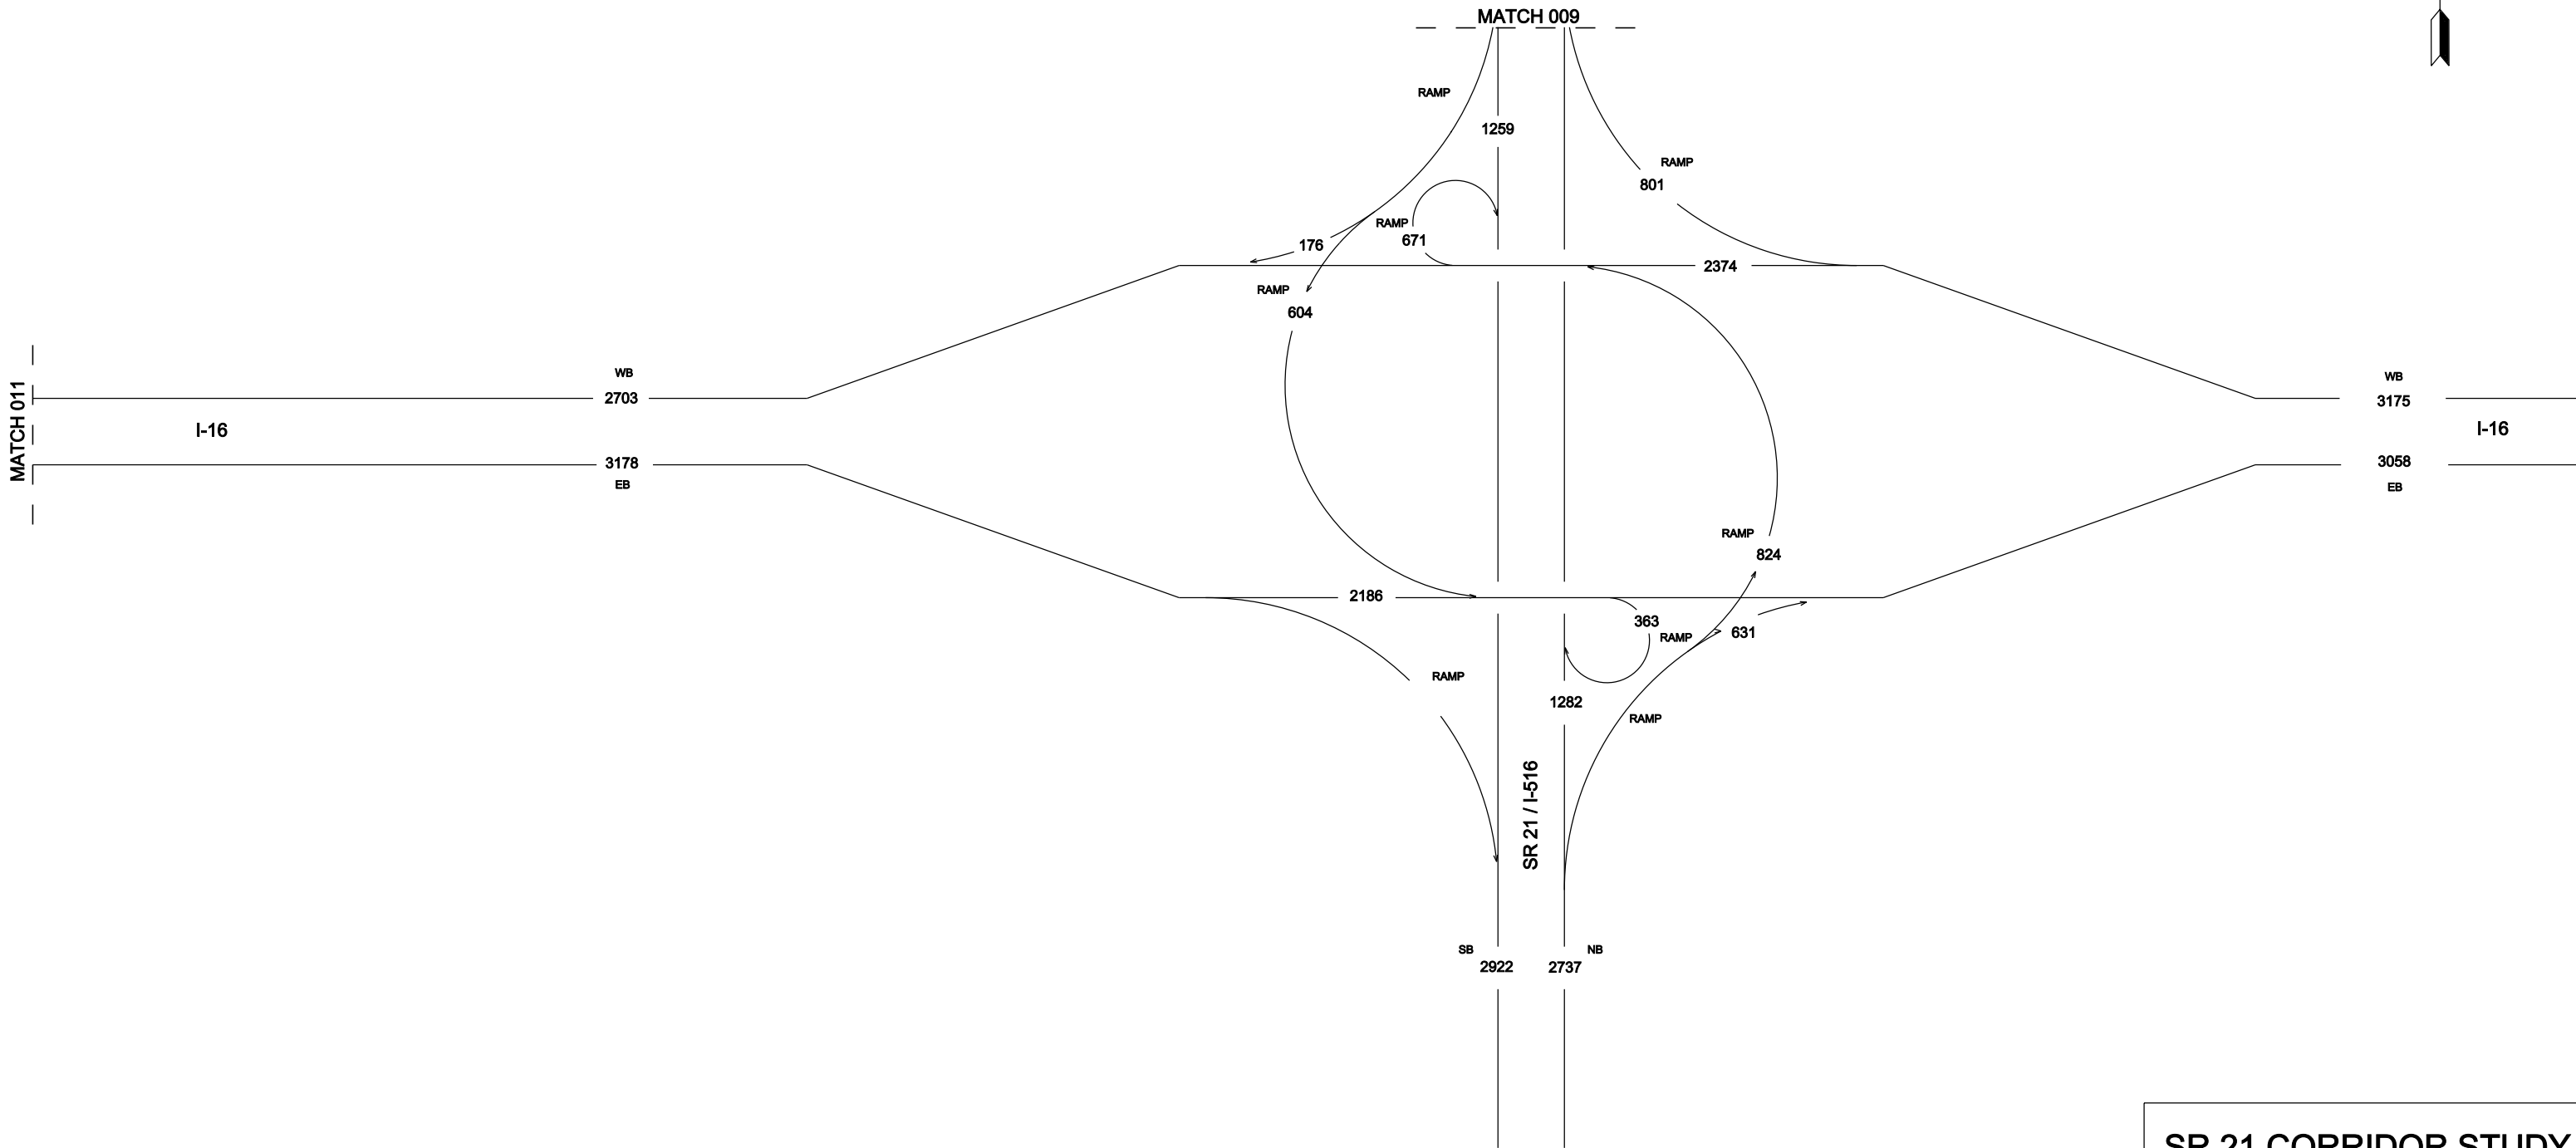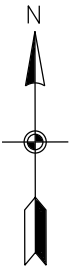

**SR 21 CORRIDOR STUDY**  
**TRAFFIC FLOW DIAGRAM**  
**NO-BUILD**  
**2035**  
**PM PEAK HOUR VOLUMES**  
**AUGUST 2013**

| STATE | PROJECT NUMBER | SHEET NO. | TOTAL SHEETS |
|-------|----------------|-----------|--------------|
| GA.   |                | 011       |              |

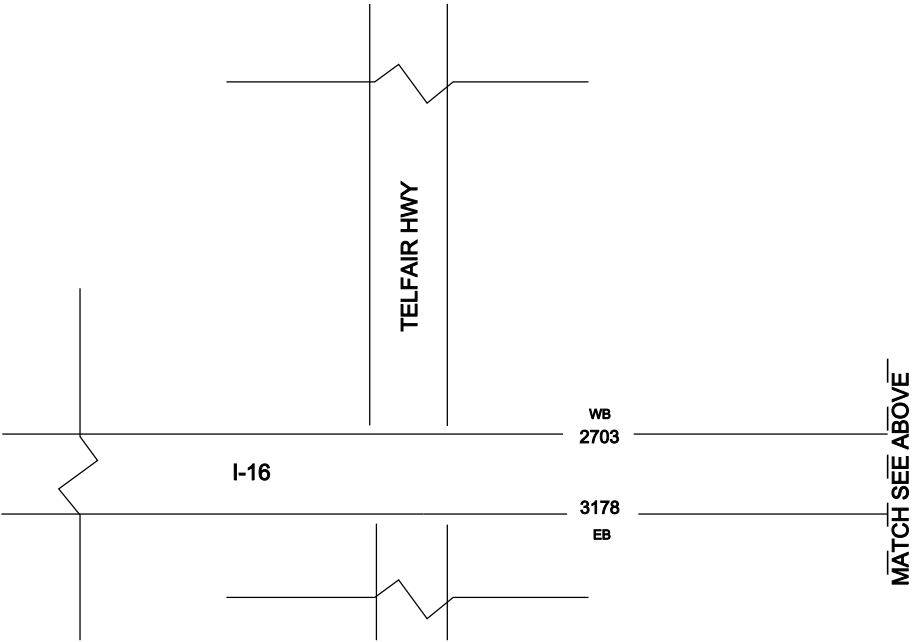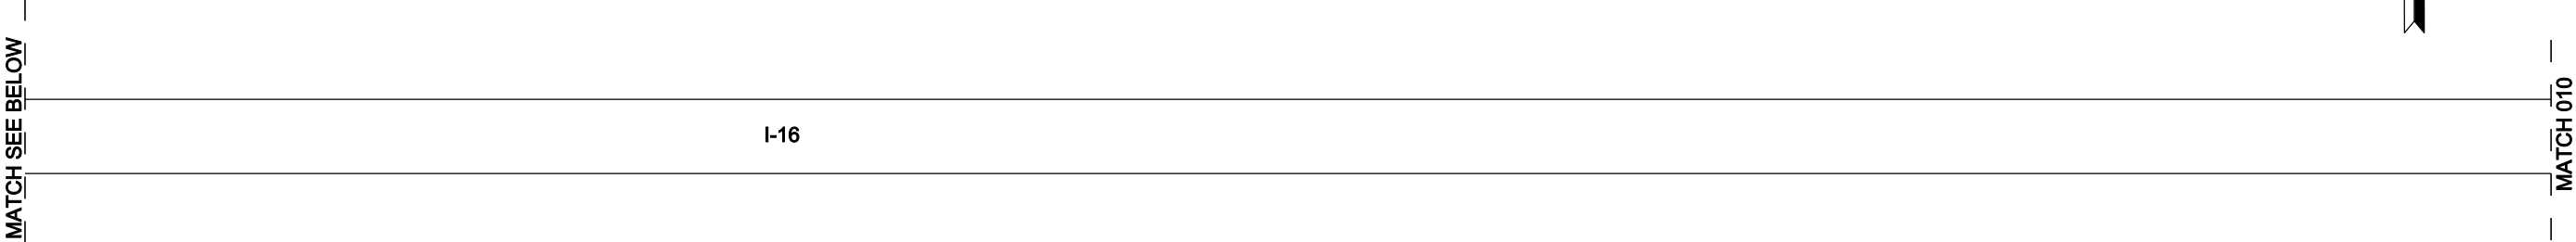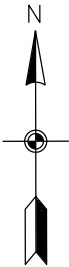

**SR 21 CORRIDOR STUDY**  
**TRAFFIC FLOW DIAGRAM**  
**NO-BUILD**  
**2035**  
**PM PEAK HOUR VOLUMES**  
**AUGUST 2013**