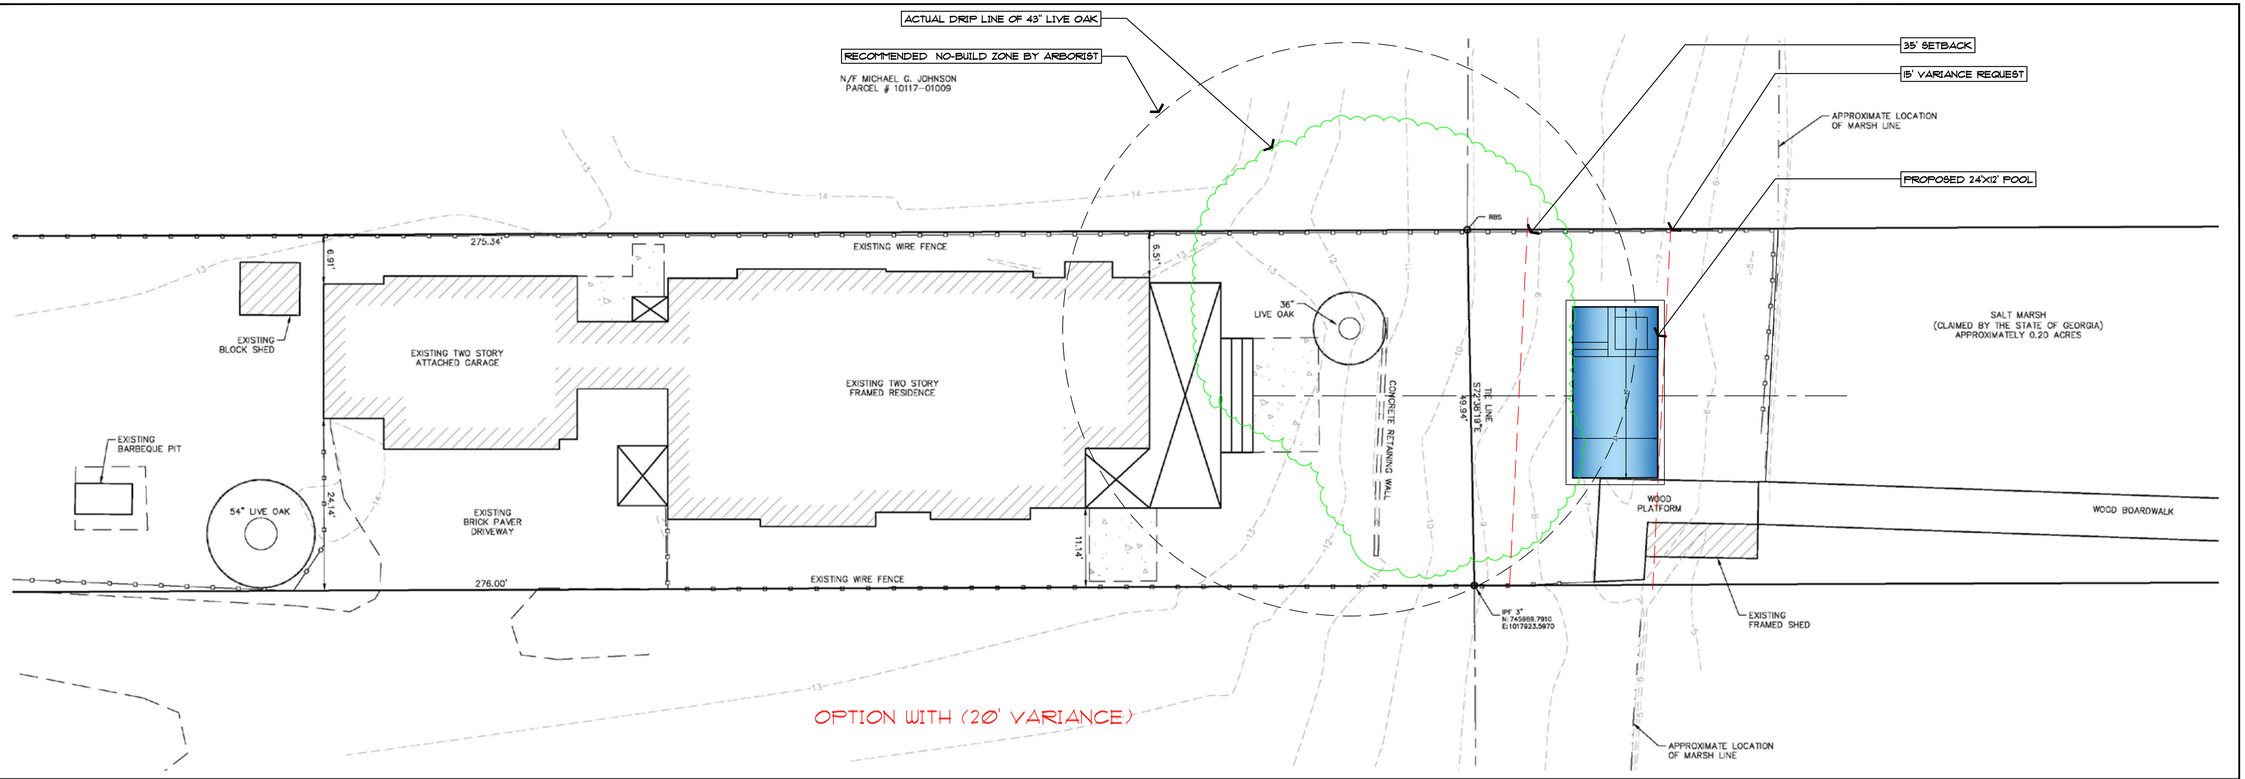

OPTION WITH (20' VARIANCE)

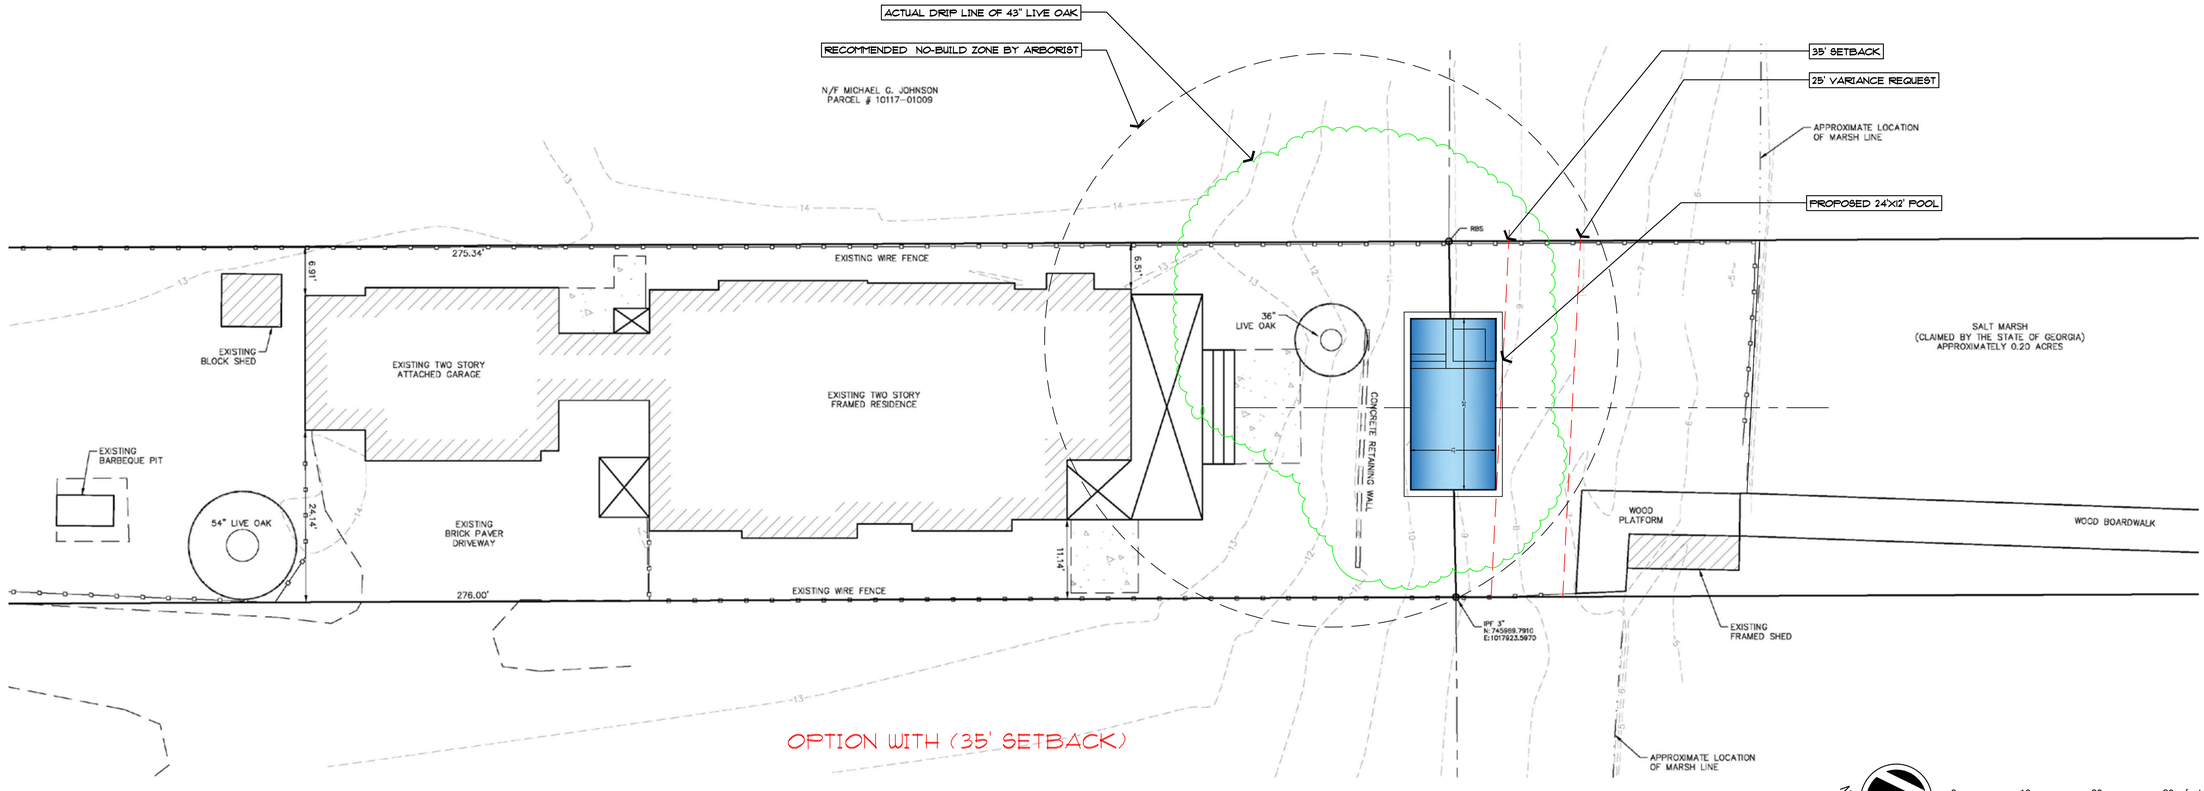

OPTION WITH (35' SETBACK)

NORTH

0 10 20 30 feet

SCALE: 1" = 10'

Jackson & Small Associates
Landscape Architecture

PO Box 1788
Tybee Island, GA 31328
912-704-1118
michaelsmall.asla@gmail.com

ROSS RESIDENCE

23 PENROSE DRIVE
SAVANNAH, GA 31410

Correct plan scale is based on a 24x36 sheet. Do not scale dimensions from prints. The designs and concepts shown are the sole property of Michael S. Small LLC and may not be used without the prior written consent of Michael S. Small LLC.

Date: December 17, 2025
Project #:
REVISIONS:

No.	Date

Drawn By: MSS
Checked By: MSS
Project #: 0

Drawing Title

Pool Variance Request Plan

GEORGIA REGISTERED No. 1250 PROFESSIONAL LANDSCAPE ARCHITECT MICHAEL S SMALL

Drawing Number

L1.1

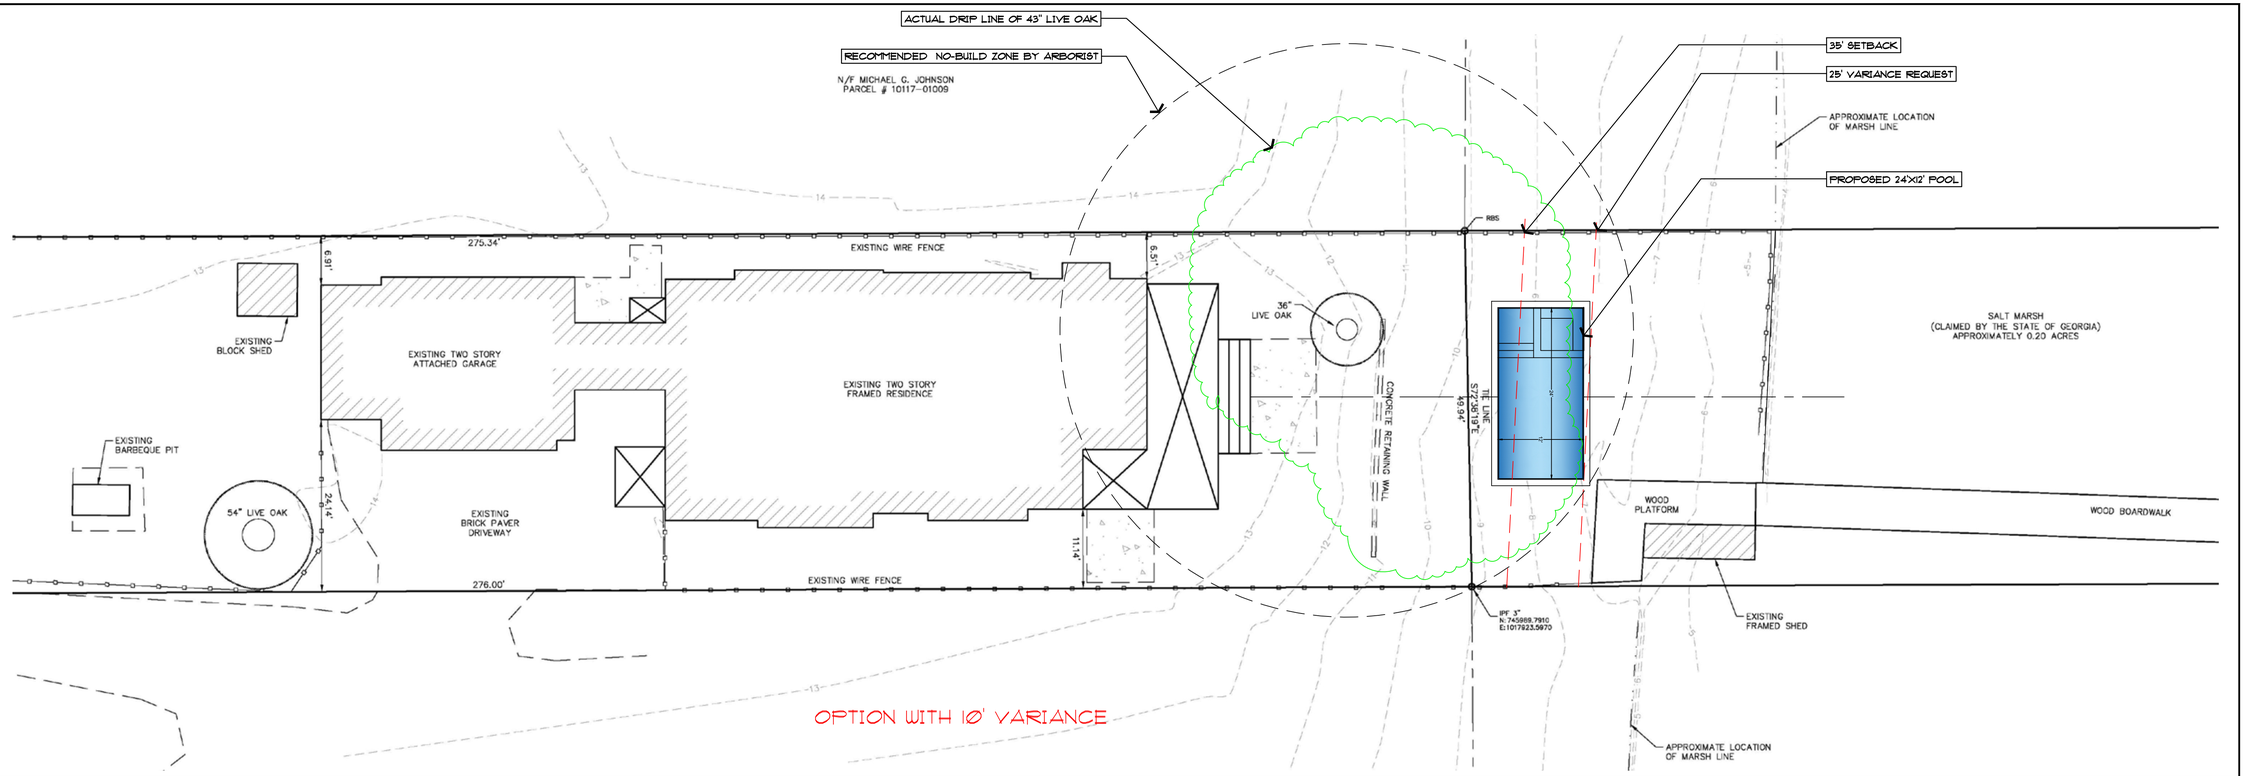

OPTION WITH 10' VARIANCE

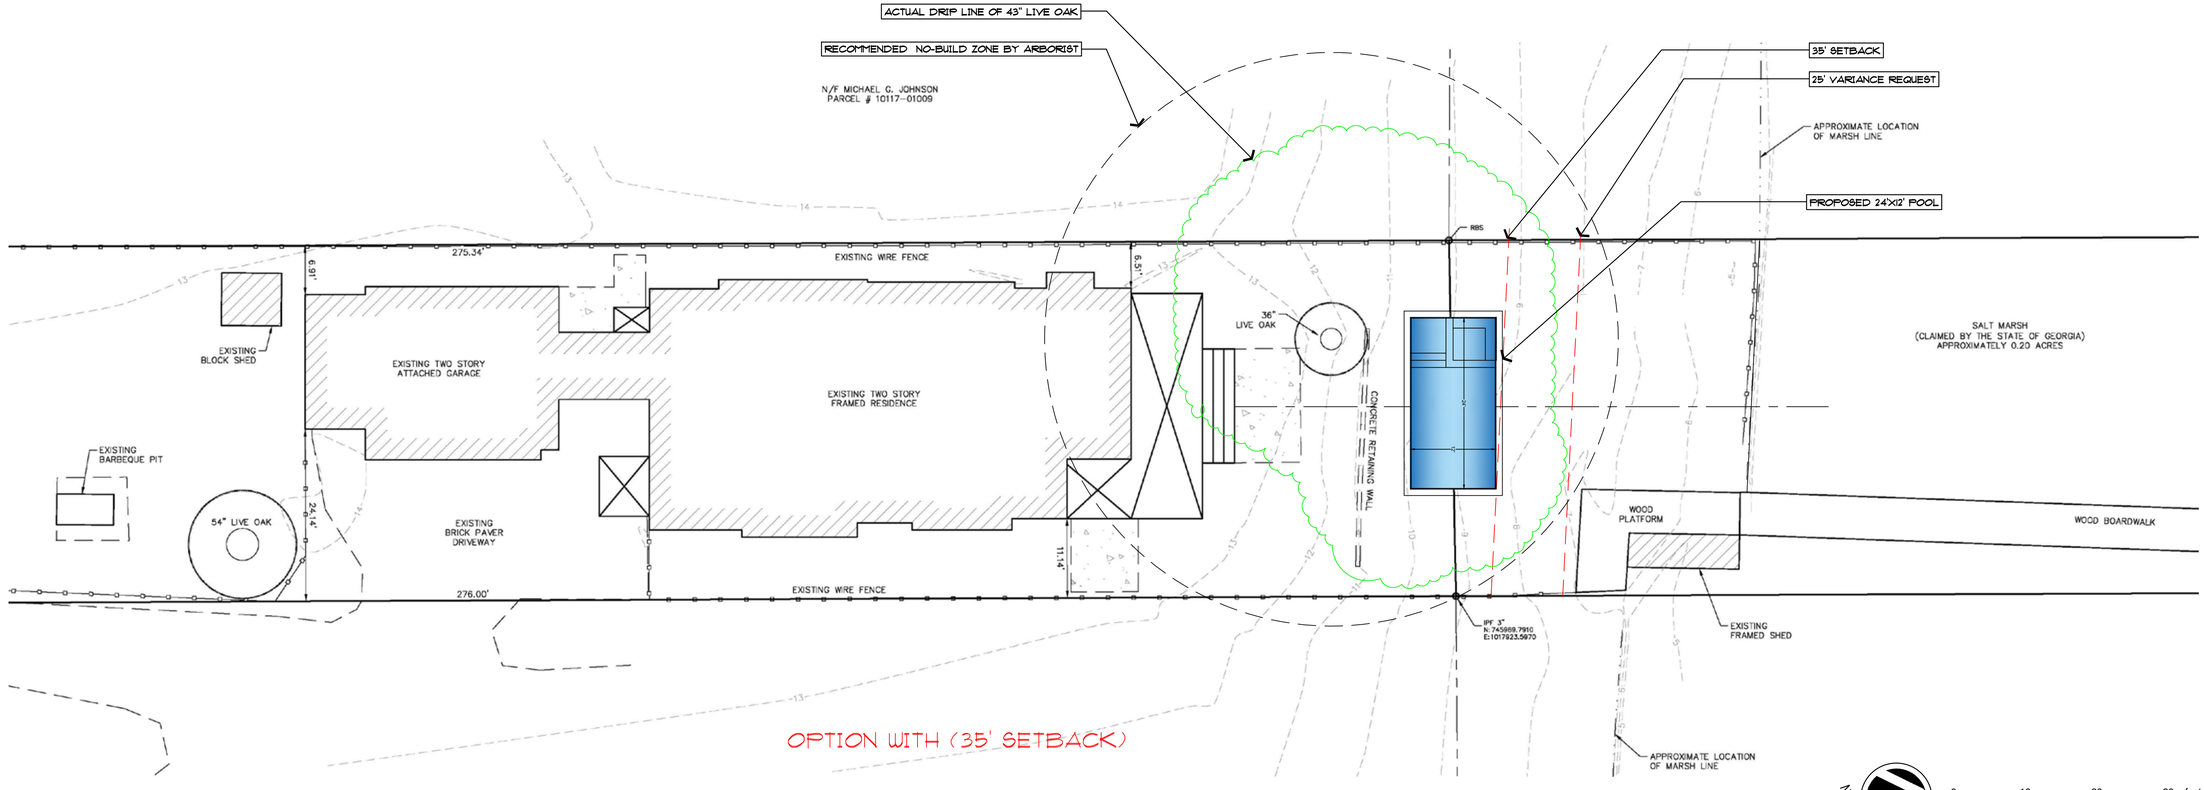

OPTION WITH (35' SETBACK)

NORTH

0 10 20 30 feet

SCALE: 1" = 10'

Jackson & Small Associates
Landscape Architecture

PO Box 1788
Tybee Island, GA 31328
912-704-1118
michaelsmall.asla@gmail.com

ROSS RESIDENCE

23 PENROSE DRIVE
SAVANNAH, GA 31410

Correct plan scale is based on a 24x36 sheet. Do not scale dimensions from prints. The designs and concepts shown are the sole property of Michael S. Small LLC and may not be used without the prior written consent of Michael S. Small LLC.

Date: December 17, 2025
Project #:
REVISIONS:

No.	Date

Drawn By: MSS
Checked By: MSS
Project #: 0

Drawing Title

Pool Variance Request Plan

GEORGIA REGISTERED No. 1250 PROFESSIONAL LANDSCAPE ARCHITECT MICHAEL S SMALL

Drawing Number

L2.1