

	01	02	03	04	05	06	07	08	09	10	11	12	13	14	15	16	17	18	19	20	
P																					P
N																					N
M																					M
L																					L
K																					K
J																					J
H																					H
G																					G
F																					F
E																					E
D																					D
C																					C
B																					B
A																					A
	01	02	03	04	05	06	07	08	09	10	11	12	13	14	15	16	17	18	19	20	

213 W. 38TH ST

HPC_ AFTER THE FACT_ ALTERATION

PROJECT SCOPE:

AFTER THE FACT ALTERATION OF FRONT PORCH RAILING. SCOPE TO INCLUDE REMOVAL OF SECOND FLOOR RAILING, REMOVAL OF NON CONFORMING INFILL DOUBLE DOOR ALONG FRONT PORCH RAILING, REVISED PORCH RAILING BALUSTER DESIGN, ADDITION OF 7'-0" X1'-4" OPERABLE LOUVERED SHUTTERS @ SIDE PORT ABOVE HANDRAIL. ADDITION OF 3' PAINTED WOOD FENCE WITH GATE.

J.ELDER
STUDIO©

www.jelderstudio.com
30 W. Broughton Street,
Suite 201
Savannah, Georgia 31401
P 646.619.7494

213 W. 38TH

213 W 38TH ST,
SAVANNAH, GA, 31401

COVER SHEET

PROJECT NO. 2609
DATE 03/25/2026
DRAWING NO.

G-001



EXISTING PHOTO - LOOKING EAST



EXISTING PHOTO - LOOKING WEST



EXISTING PHOTO - LOOKING SOUTH

AREA OF EXISTING WORK TO BE REMOVED

J.ELDER
STUDIO©

www.jelderstudio.com
30 W. Broughton Street,
Suite 201
Savannah, Georgia 31401
P 646.619.7494

213 W. 38TH


213 W 38TH ST,
SAVANNAH, GA, 31401

EXISTING PHOTOS


PROJECT NO. 2609
DATE 03/25/2026
DRAWING NO.

G-010



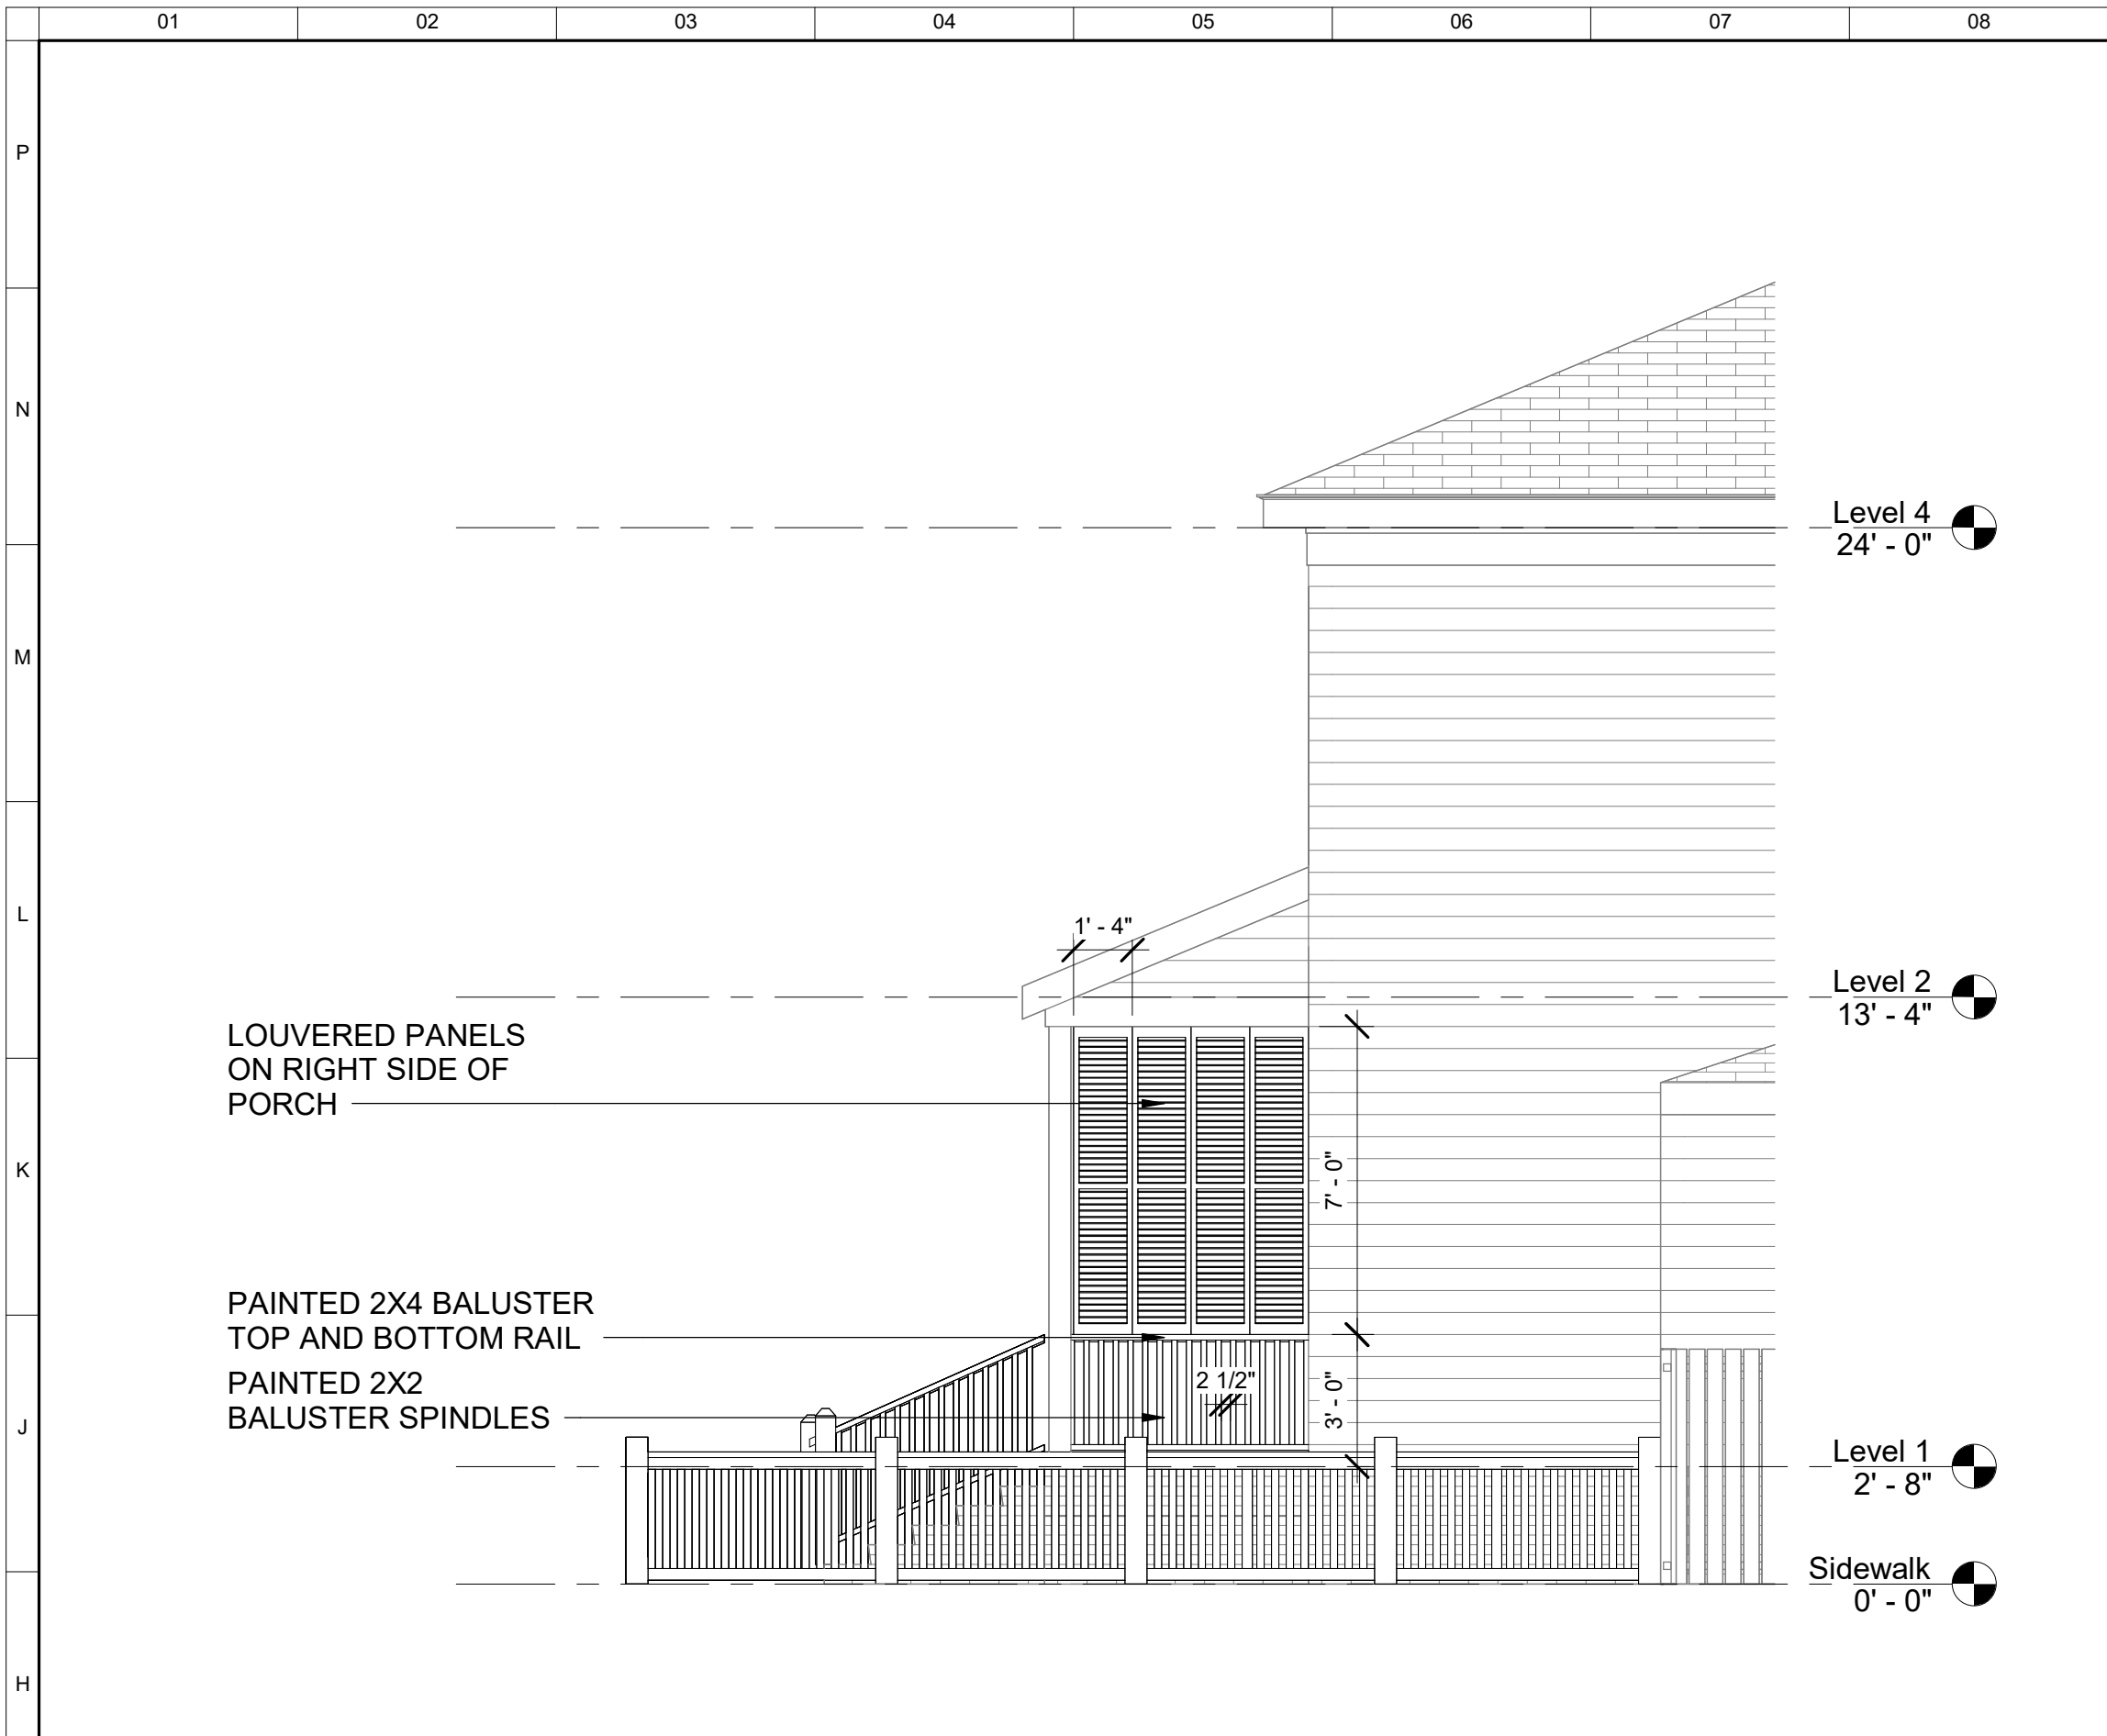

H1 East
1/4" = 1'-0"

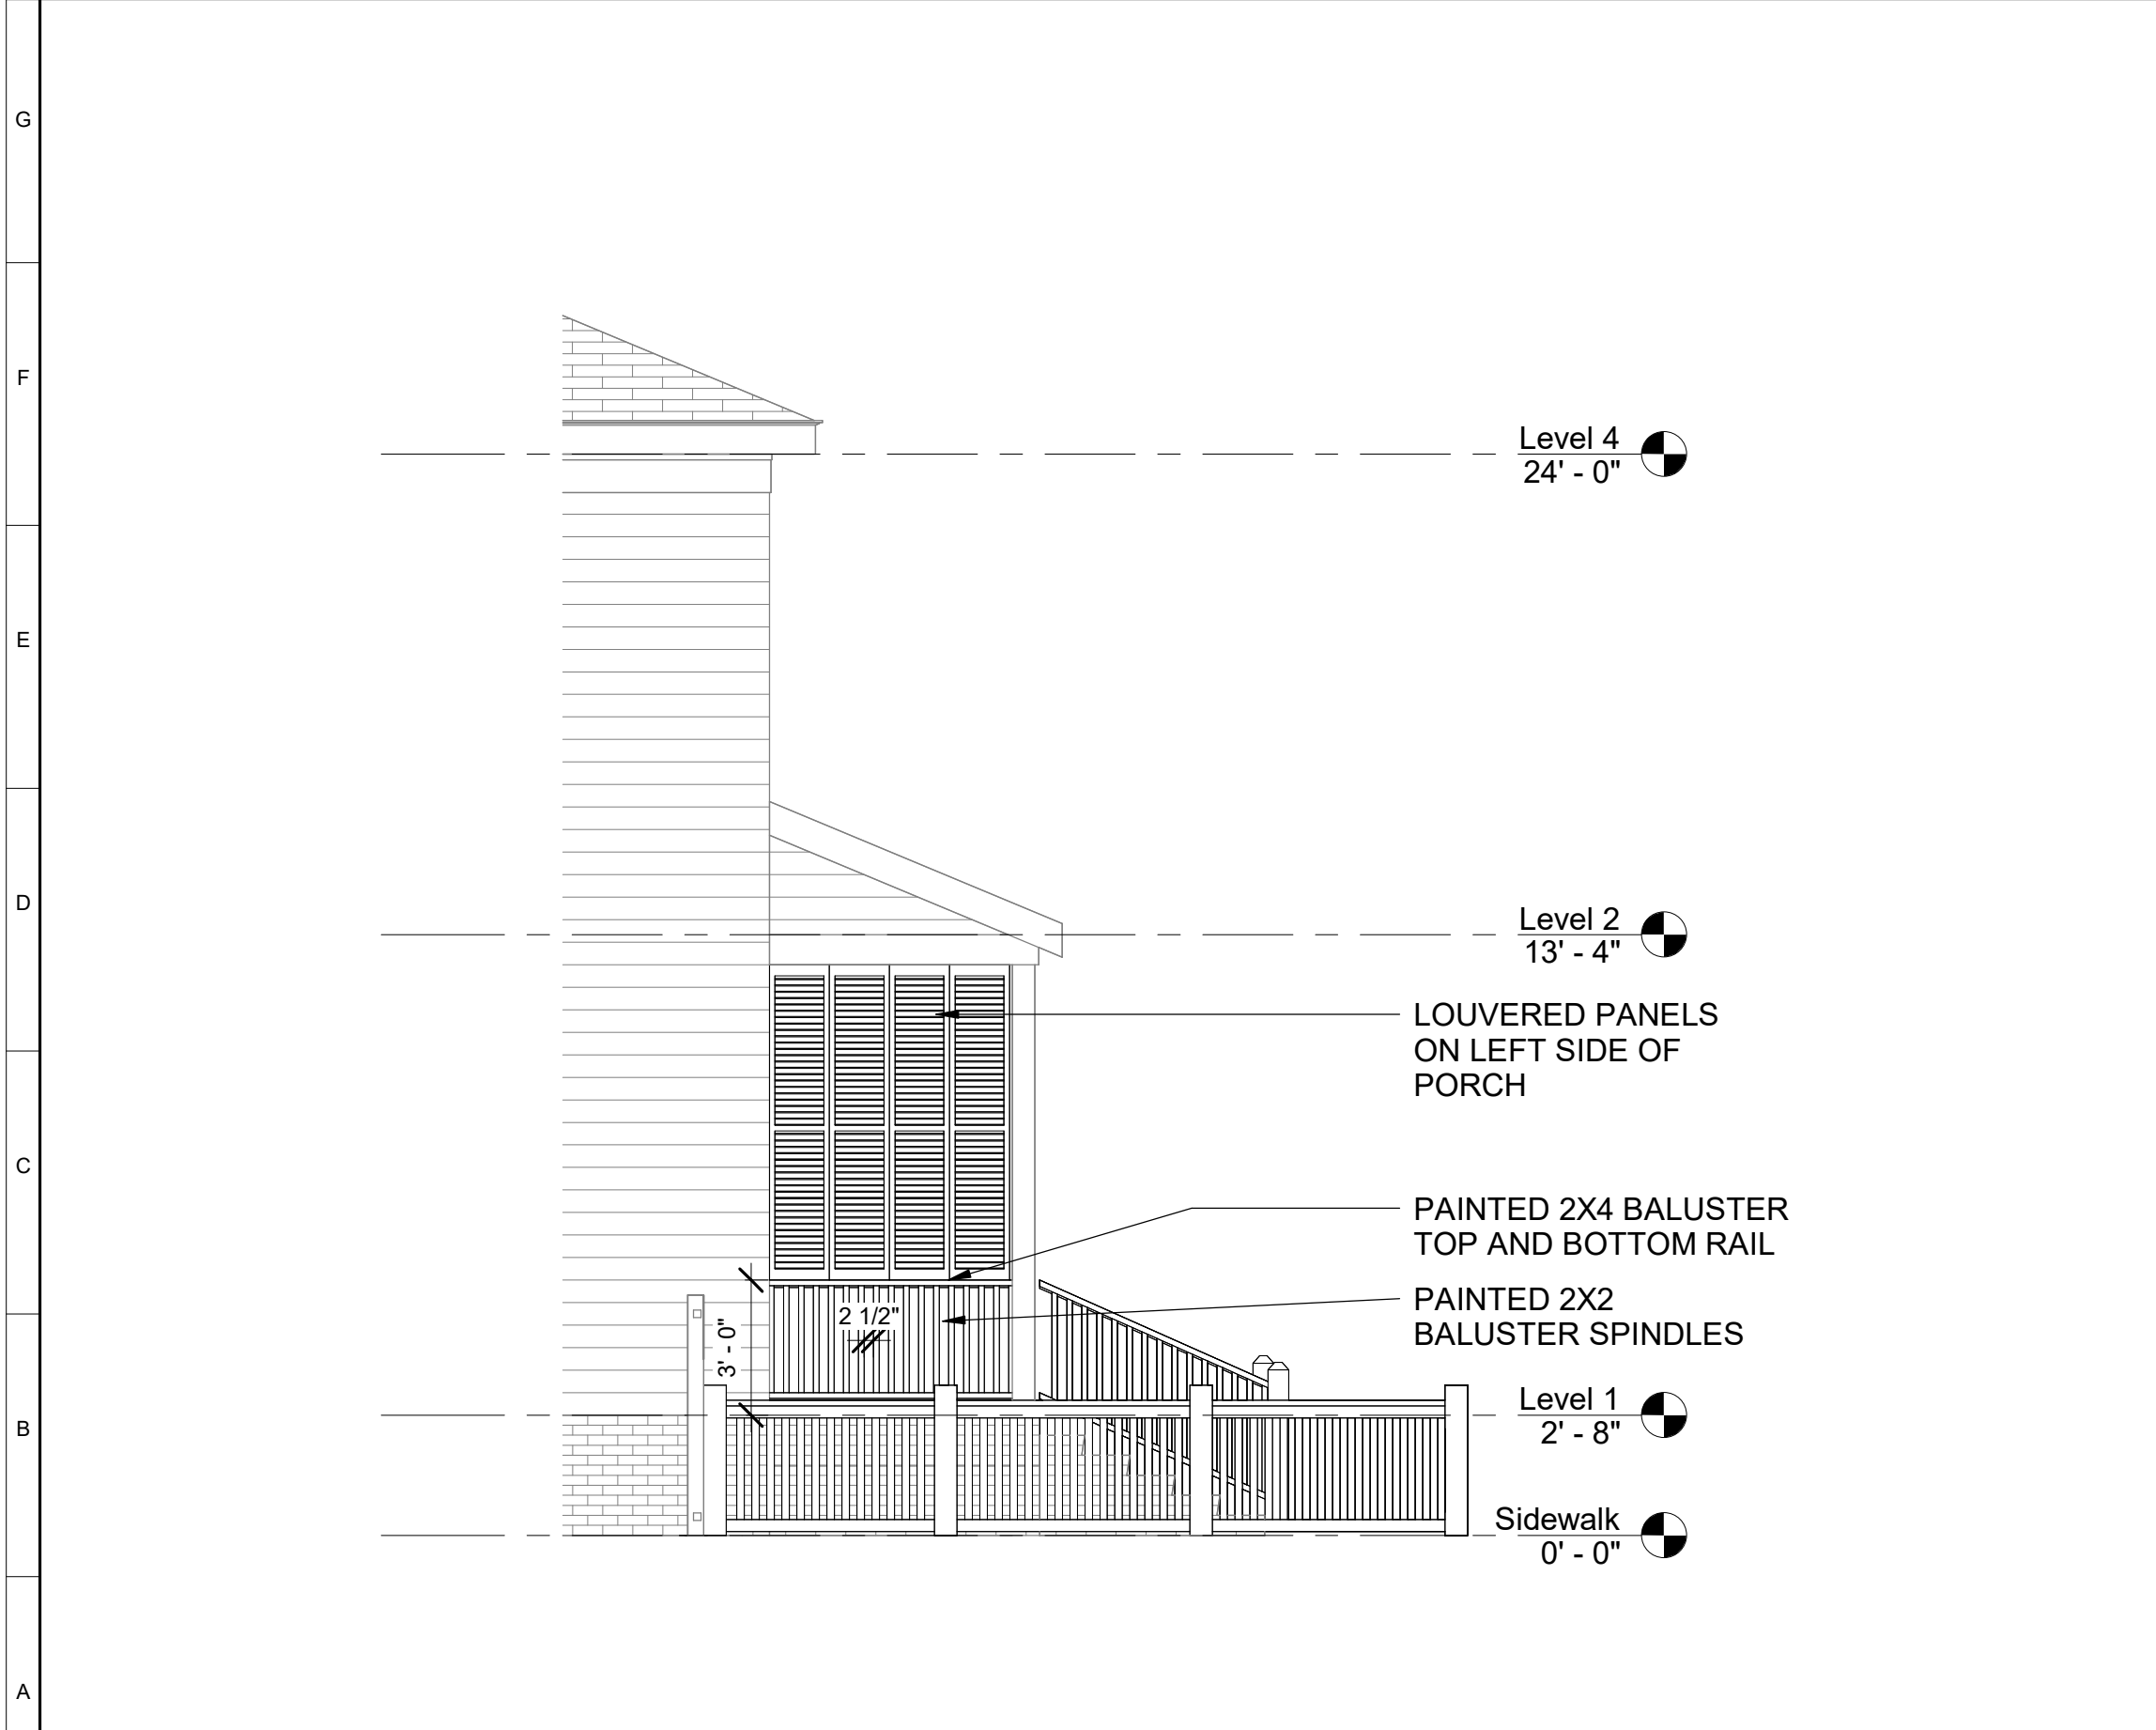

A1 West
1/4" = 1'-0"



A9 South
1/4" = 1'-0"

J.ELDER
STUDIO©

www.jelderstudio.com
30 W. Broughton Street,
Suite 201
Savannah, Georgia 31401
P 646.619.7494

213 W. 38TH

213 W 38TH ST,
SAVANNAH, GA, 31401

EXTERIOR
ELEVATIONS

PROJECT NO. 2609

DATE 03/25/2026

DRAWING NO.

A-200