




THIS EXISTING BUILDING IS BEING CONVERTED INTO A SMALL RESTAURANT. THE NEW SIGN WILL BE INSTALLED ON THE UPPER VERTICAL PANEL TO THE RIGHT OF THE DOOR.

SERVOS RESTAURANT - 1718 BULL STREET 10-12-2026


THE NEW SIGN WILL BE CONSTRUCTED BY A LOCAL ARTIST AND WILL BE MADE OF WOOD, SHAPED AND ROUTED TO GIVE THE LEAF SOME DEPTH. IT WILL THEN BE HAND PAINTED AND SEALED TO PREVENT MOISTURE INTRUSION.

THE LETTERS WILL BE ATTACHED ABOVE AND BELOW THE HORIZONTAL STEM OF THE LEAF.


THE NEW SIGN WILL BE SECURELY ATTACHED DIRECTLY TO THE FACE OF THE HORIZONTAL PANEL ABOVE THE ENTRANCE.

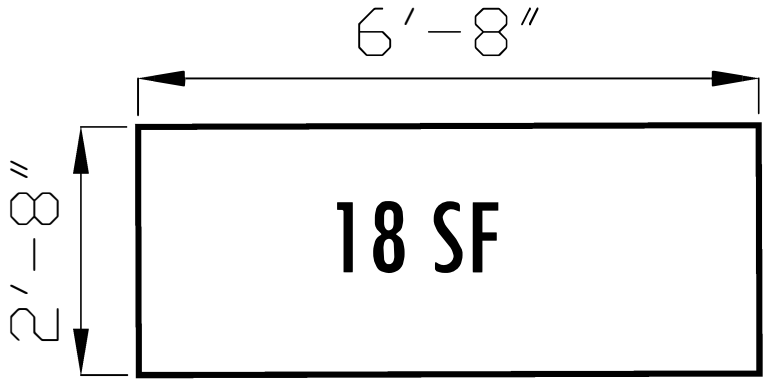



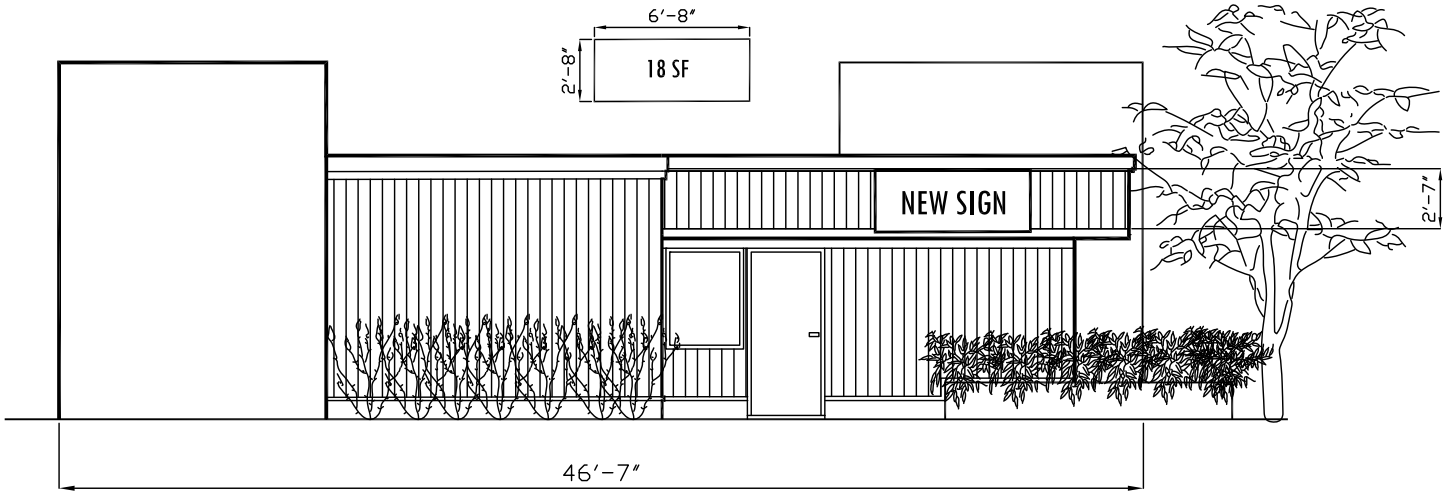

SERVOS - WEST ELEVATION - NEW SIGN

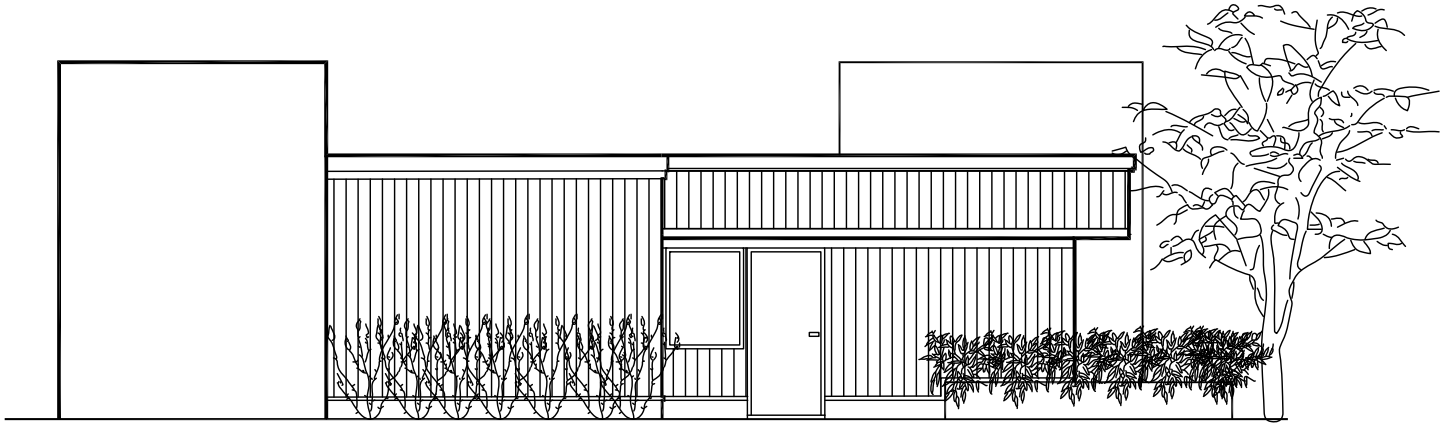


SERVOS - WEST ELEVATION - EXISTING





SERVOS RESTAURANT - 1718 BULL STREET 10-12-2026

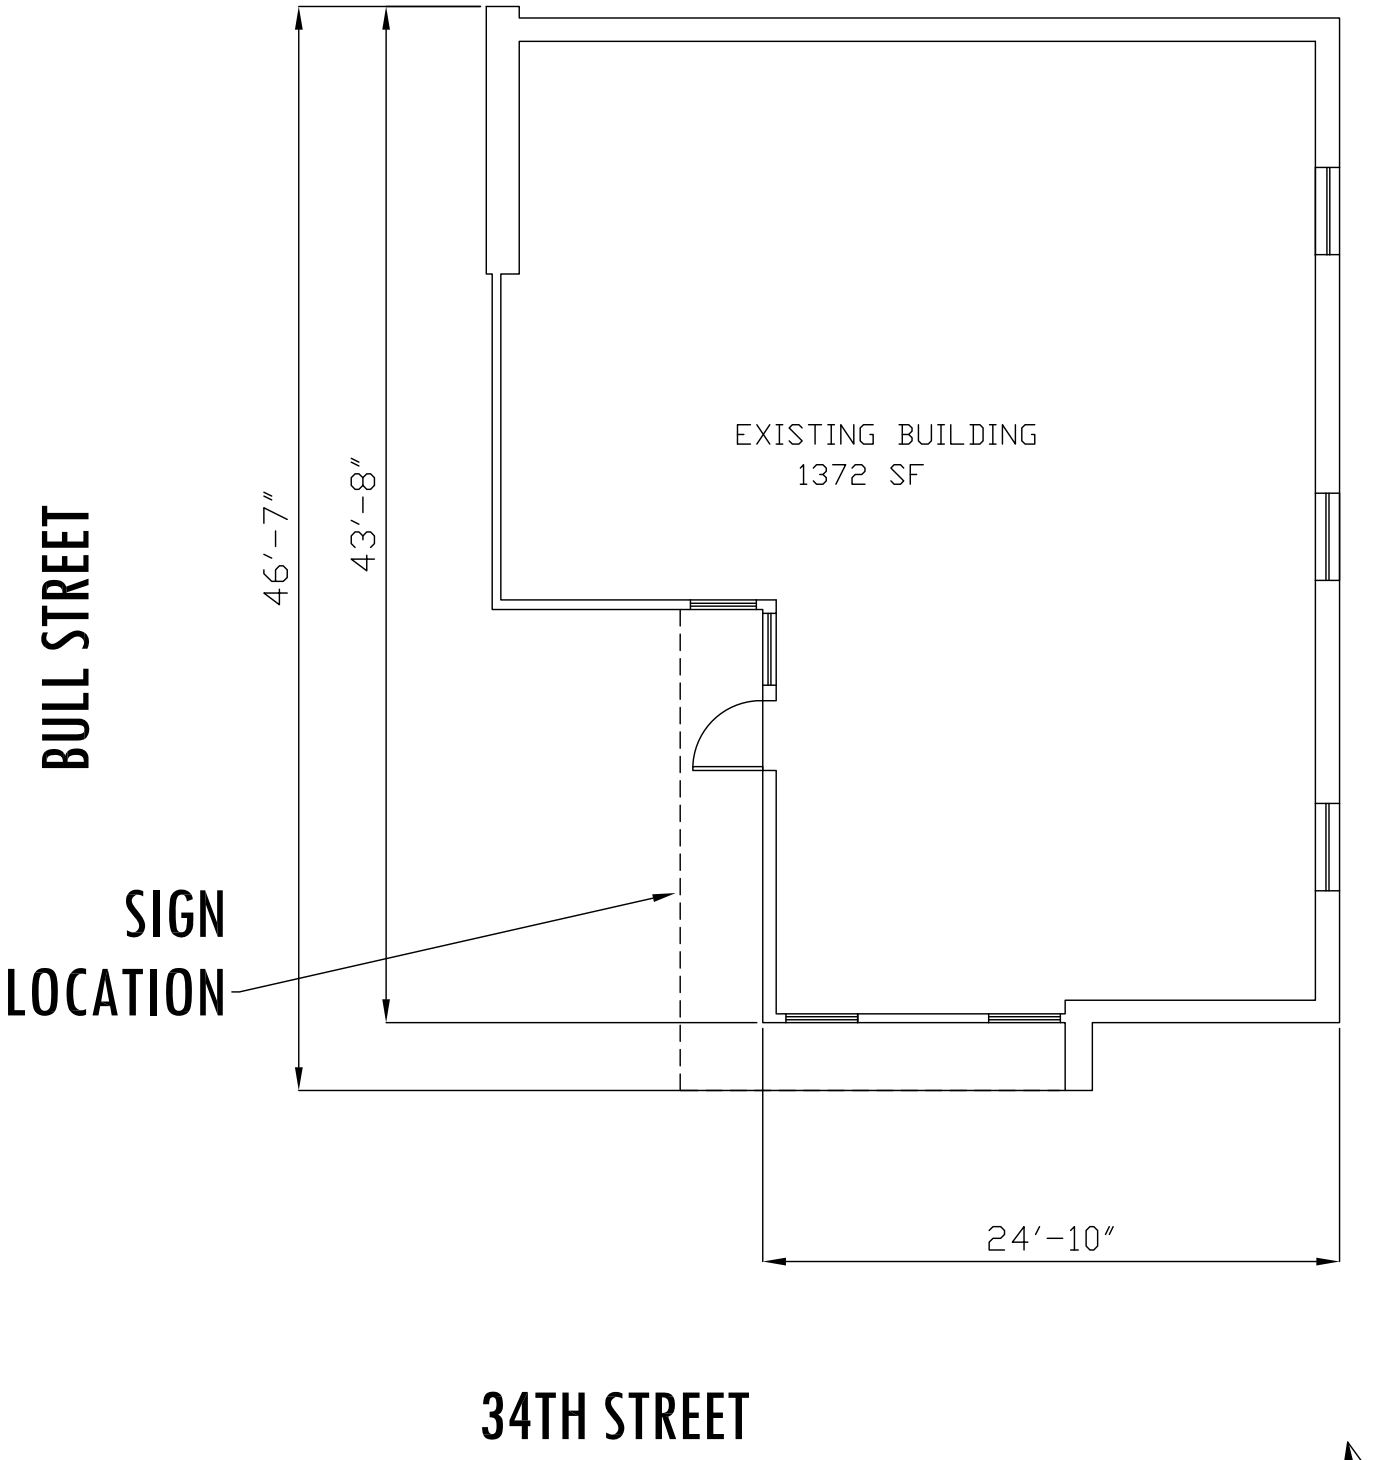

SERVOS RESTAURANT - 1718 BULL STREET 10-12-2026