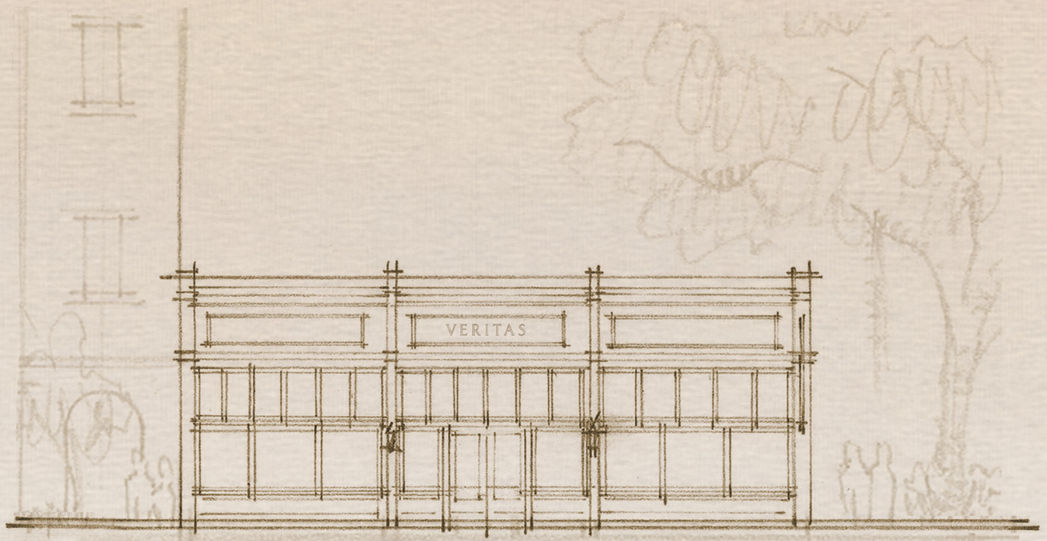


220 Whitaker
Rehabilitation

A.D. MMXXVI

220 Whitaker Rehabilitation

Project Description

The project for 220 Whitaker is intended to include restoration and stabilization of the exterior facades, as needed. It is already apparent that this will include the restoration of trim, panels, and siding for the front facade on Whitaker Street. Additionally, the worn front doors are to be refurbished, while the non-historic lanterns will be updated to a more timeless selection as well. A downlit hanging sign is to be added at the Southern end of the front facade. Lastly, an inscription is planned for the central wooden facade panel over the door which shall simply bear the mononym of the institution of the building – an attestation to its intent of longevity, as well as its own foremost civic value.



Site Map

Drawings are for vizualization purposes only. Not for construction. © Robert Johns A.D. MMXXVI



Whitaker Street View



Hull Street View

IPC Axson Building
49' -0"

IPC Whitaker Building
52' -0"


Veritas Academy
18' -0"

First Baptist Church
55' -0"

SCALE - 1/16" = 1'-0"
0 4 8 16

Site Context Elevation


Drawings are for vizualization purposes only. Not for construction. © Robert Johns A.D. MMXXVI

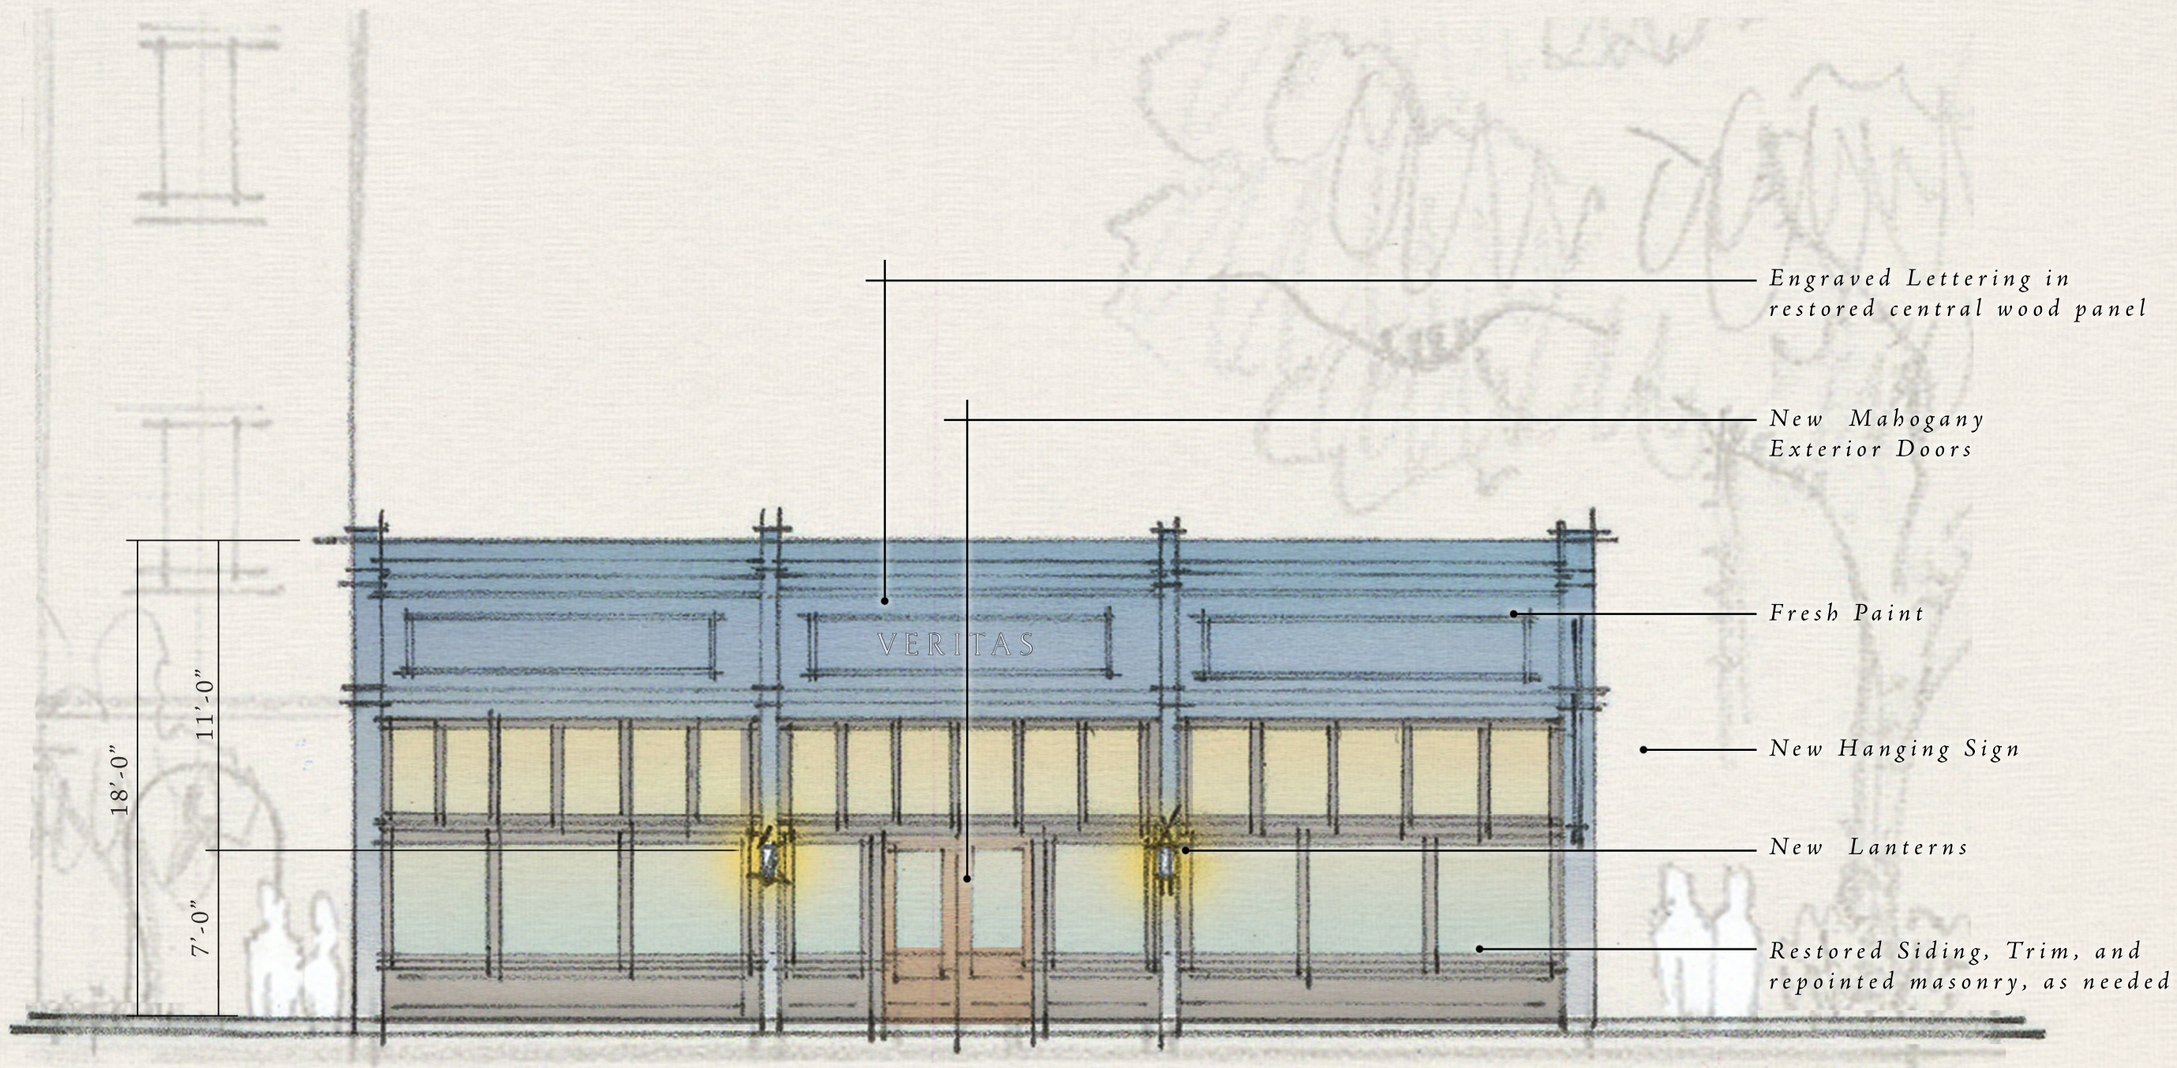

SCALE - 1/8" = 1'-0"
0 2 4 8

Front Elevation

Drawings are for vizualization purposes only. Not for construction. © Robert Johns A.D. MMXXVI

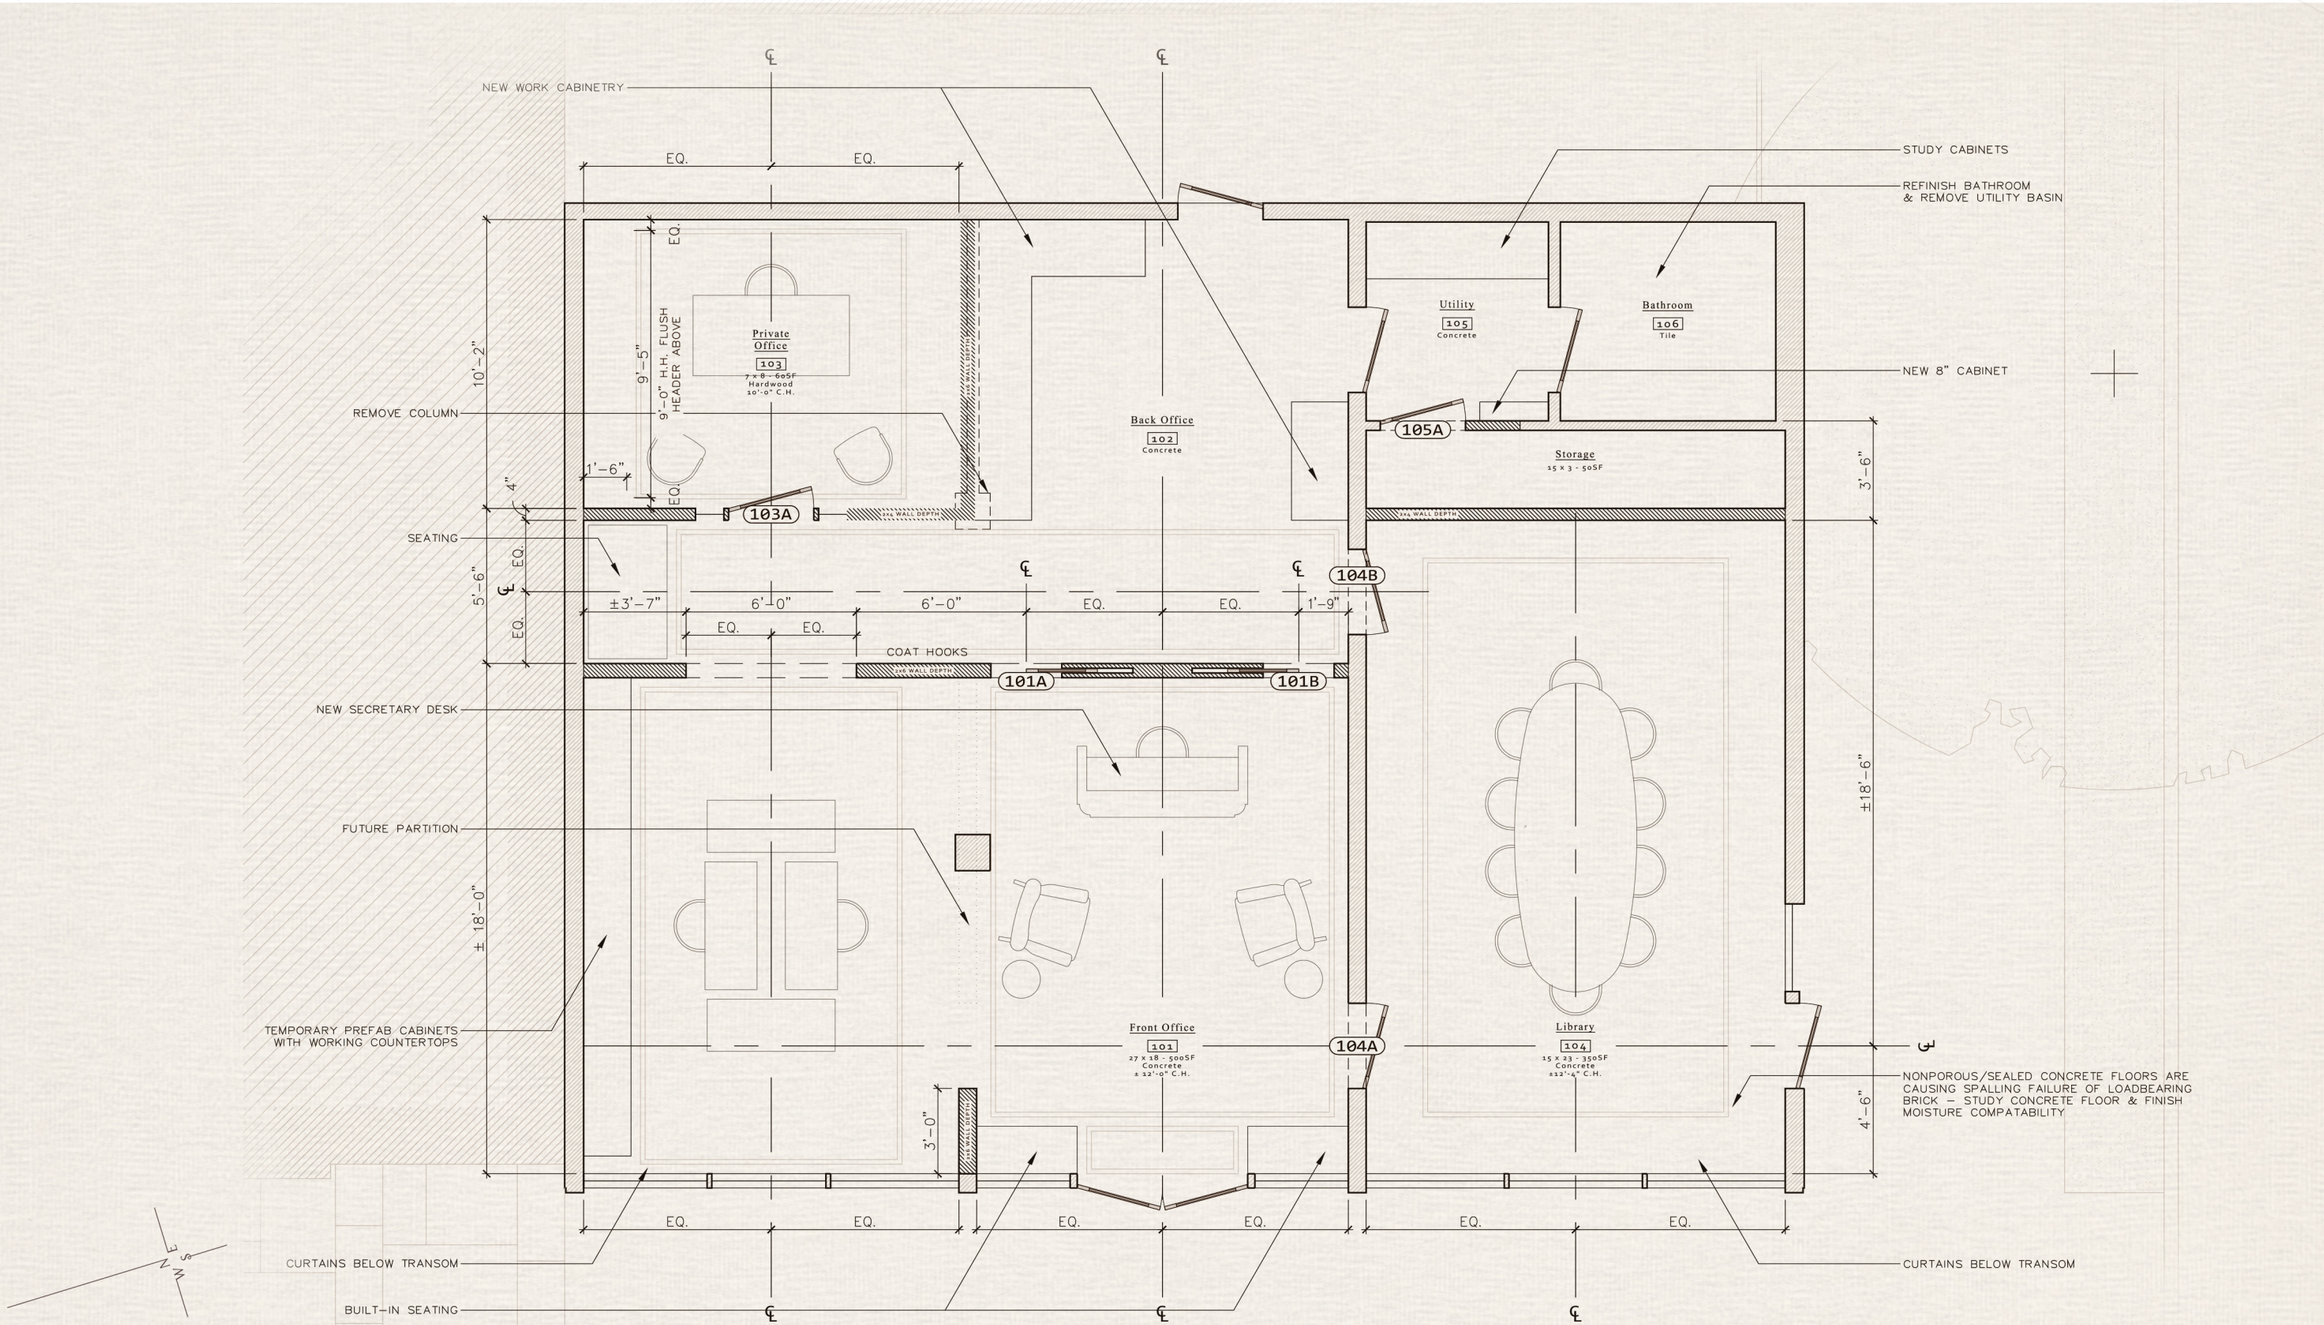



SCALE - 1/8" = 1'-0"

0 2 4 8

FLOOR PLAN

Drawings are for vizualization purposes only. Not for construction. © Robert Johns A.D. MMXXVI

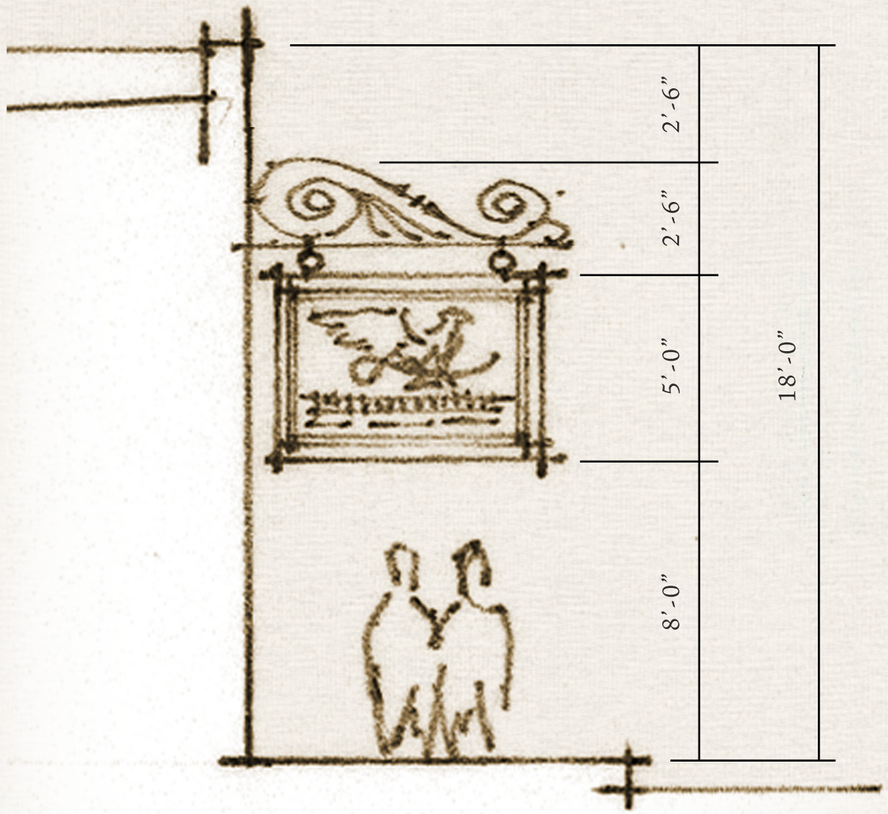


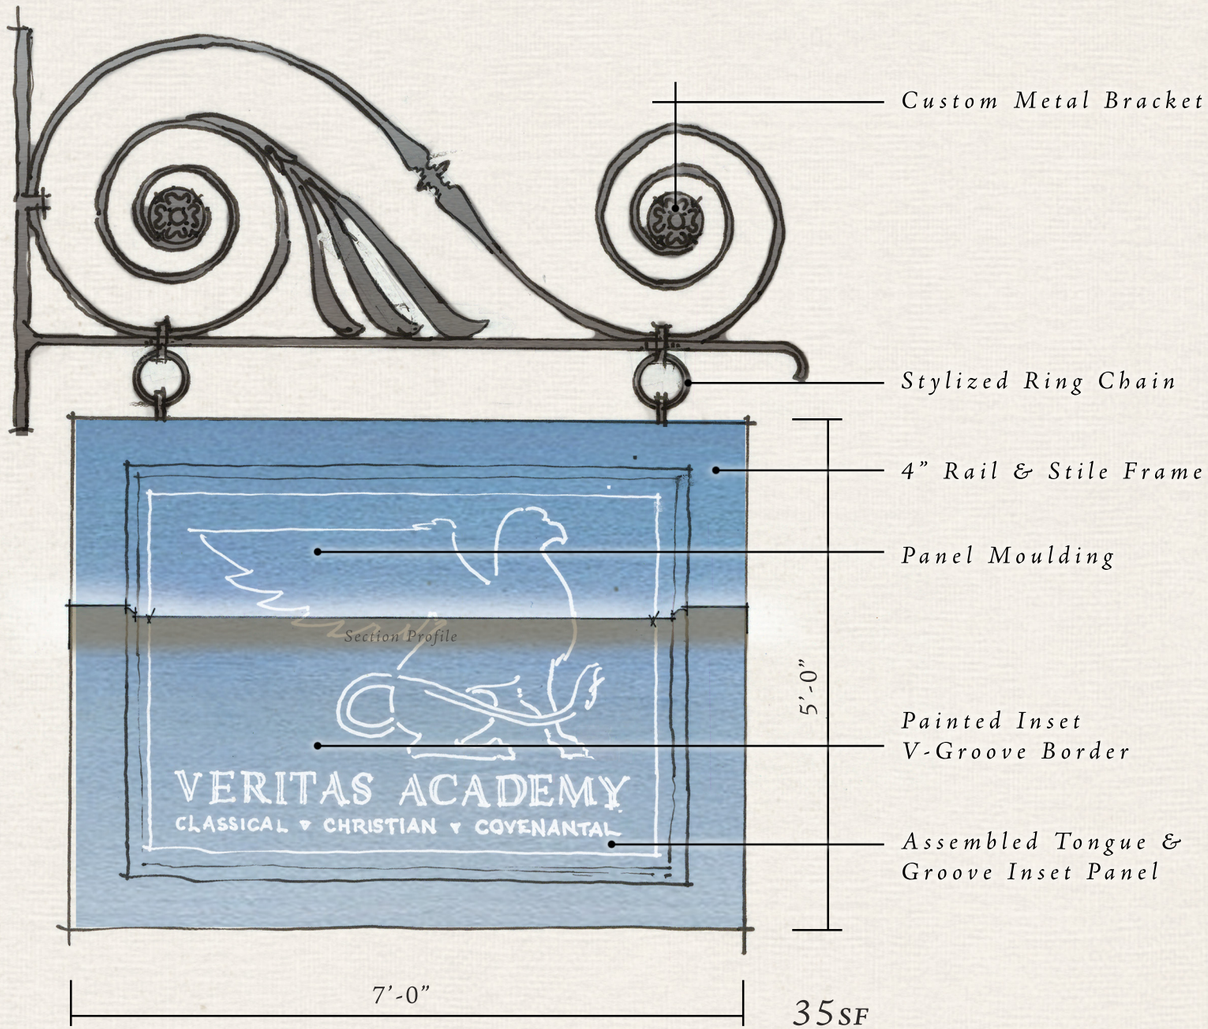

NOT TO SCALE

Hanging Sign Detail

Drawings are for vizualization purposes only. Not for construction. © Robert Johns A.D. MMXXVI

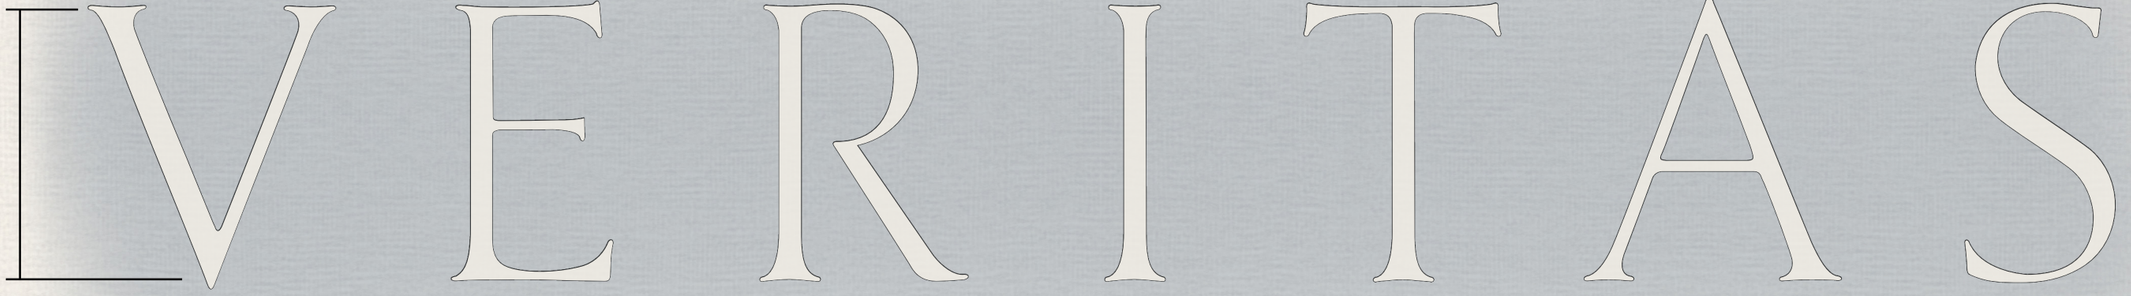

Letters from 'Cyan' (Light) Typeface by Wilton Foundry, full scale vector linework to be provided to engraver upon request. All engraved profiles to be V-groove and brushed in high gloss white.

NOT TO SCALE

Inscribed Lettering Detail

Drawings are for vizualization purposes only. Not for construction. © Robert Johns A.D. MMXXVI

Sherwin Williams -
Liberty lue 2942 (High Gloss)
Location: Wood Trim, Panels Etc.


Sherwin Williams -
Realist Beige 6078
Location: Doors & Store Fronts

Sherwin Williams -
White Snow 9541
Location: Painted Signage

Sherwin Williams -
Cracked Pepper 9580
Location: Store Fronts
& Metal Work



Bevolo
Williamsburg
Location: Front Entrance

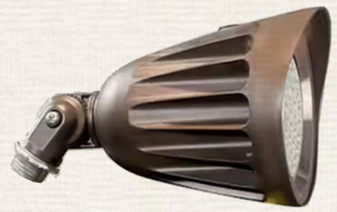

Nuwatt
Bronze Bullet
Location: Hanging Sign

NOT TO SCALE

Colors & Specifications

Drawings are for vizualization purposes only. Not for construction. © Robert Johns A.D. MMXXVI