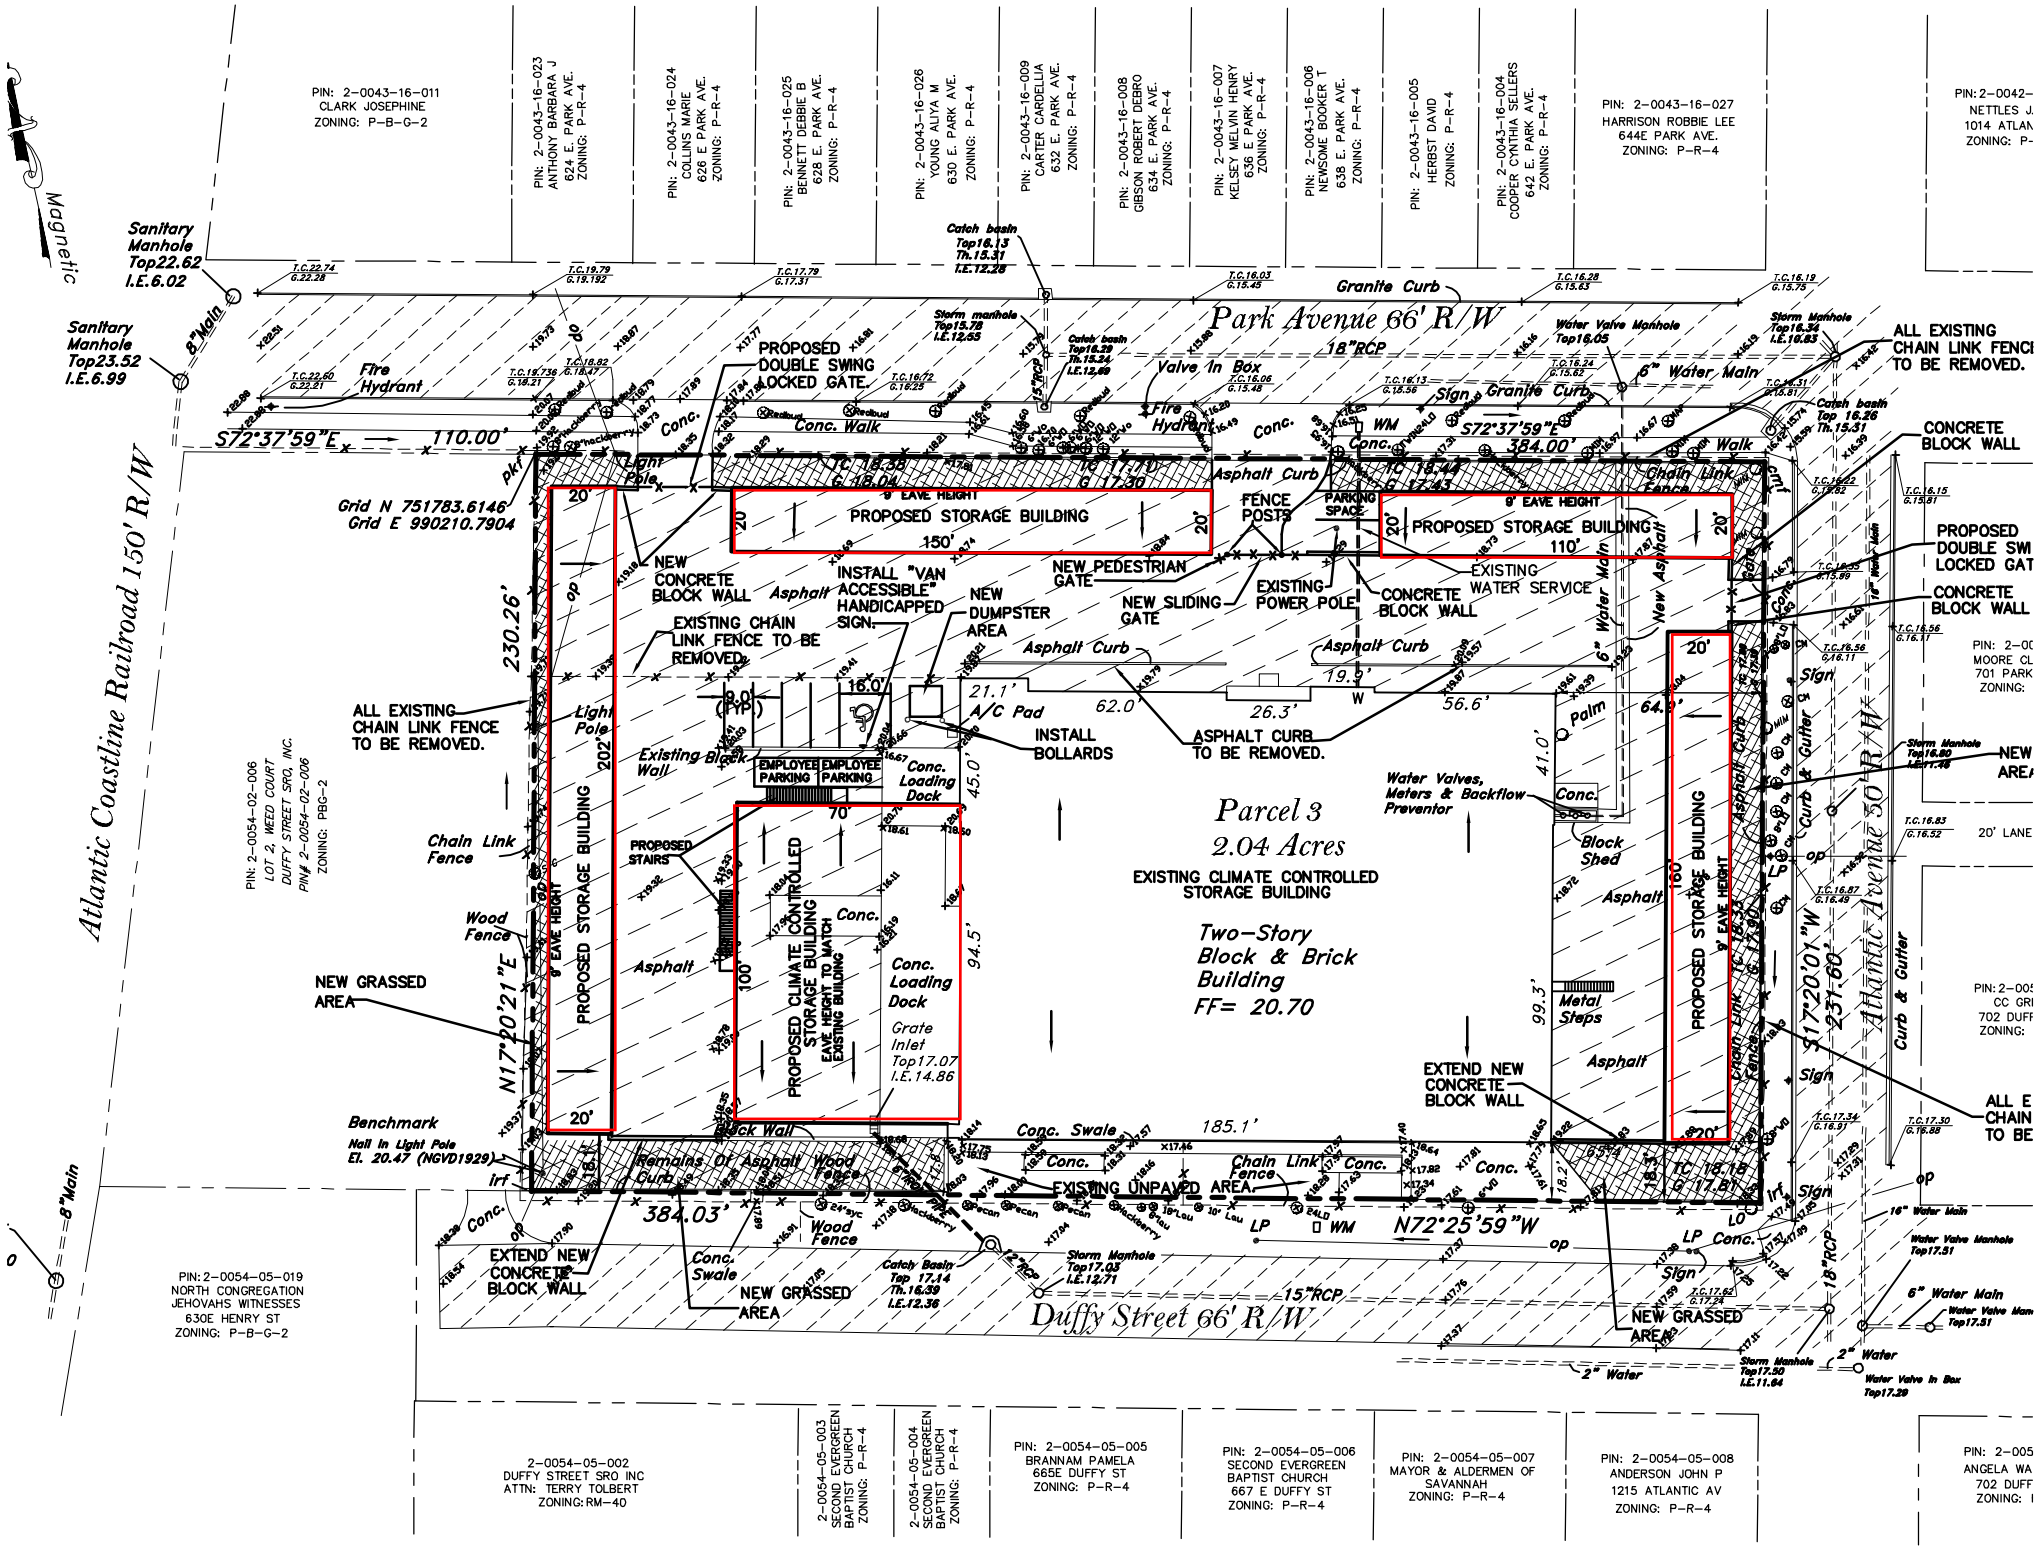
Magnetic
PIN: 2-0043-16-011
CLARK JOSEPHINE
ZONING: P-B-G-2
PIN: 2-0043-16-023
ANTHONY BARBARA J
624 E. PARK AVE.
ZONING: P-R-4
PIN: 2-0043-16-024
COLLINS MARIE
626 E PARK AVE.
ZONING: P-R-4
PIN: 2-0043-16-025
BENNETT DEBBIE B
628 E. PARK AVE.
ZONING: P-R-4
PIN: 2-0043-16-026
YOUNG ALIYA M
630 E. PARK AVE.
ZONING: P-R-4
PIN: 2-0043-16-009
CARTER CARDELLA
632 E. PARK AVE.
ZONING: P-R-4
PIN: 2-0043-16-008
GIBSON ROBERT DEBRO
634 E. PARK AVE.
ZONING: P-R-4
PIN: 2-0043-16-007
KELSEY MELVIN HENRY
636 E PARK AVE.
ZONING: P-R-4
PIN: 2-0043-16-006
NEWSOME BOOKER T
638 E. PARK AVE.
ZONING: P-R-4
PIN: 2-0043-16-005
HERBST DAVID
ZONING: P-R-4
PIN: 2-0043-16-004
COOPER CYNTHIA SELLERS
642 E. PARK AVE.
ZONING: P-R-4
PIN: 2-0043-16-027
HARRISON ROBBIE LEE
644E PARK AVE.
ZONING: P-R-4
Park Avenue 66' R/W
Granite Curb
Sanitary Manhole Top22.62 I.E.6.02
Sanitary Manhole Top23.52 I.E.6.99
8" Main
Fire Hydrant
PROPOSED DOUBLE SWING LOCKED GATE.
Catch basin Top18.13 Th.15.31 I.E.12.28
Storm manhole Top15.78 I.E.12.65
Catch basin Top18.39 Th.15.34 I.E.12.69
Valve In Box
Water Valve Manhole Top16.05
Storm Manhole Top16.34 I.E.16.83
ALL EXISTING CHAIN LINK FENCE TO BE REMOVED.
6" Water Main
Catch basin Top 16.26 Th.15.31
CONCRETE BLOCK WALL
S72°37'59"E 110.00'
S72°37'59"E 384.00'
Conc. Walk
Asphalt Curb
Chain Link Fence
Grid N 751783.6146
Grid E 990210.7904
Light Pole
PROPOSED STORAGE BUILDING
9' EAVE HEIGHT
150'
110'
PARKING SPACE
FENCE POSTS
NEW CONCRETE BLOCK WALL
INSTALL "VAN ACCESSIBLE" HANDICAPPED SIGN.
NEW DUMPSTER AREA
NEW PEDESTRIAN GATE
NEW SLIDING GATE
EXISTING POWER POLE
EXISTING WATER SERVICE
CONCRETE BLOCK WALL
PROPOSED DOUBLE SWING LOCKED GATE
CONCRETE BLOCK WALL
EXISTING CHAIN LINK FENCE TO BE REMOVED.
Atlantic Coastline Railroad 150' R/W
230.26'
ALL EXISTING CHAIN LINK FENCE TO BE REMOVED.
Existing Block Wall
EMPLOYEE PARKING
Conc. Loading Dock
21.1'
A/C Pad
INSTALL BOLLARDS
ASPHALT CURB TO BE REMOVED.
Water Valves, Meters & Backflow Preventor
Parcel 3
2.04 Acres
EXISTING CLIMATE CONTROLLED STORAGE BUILDING
Two-Story Block & Brick Building
FF= 20.70
PROPOSED CLIMATE CONTROLLED STORAGE BUILDING
EAVE HEIGHT TO MATCH EXISTING BUILDING
PROPOSED STAIRS
Chain Link Fence
Wood Fence
NEW GRASSED AREA
N17°20'21"E
Grate Inlet Top17.07 I.E.14.86
Block Shed
Metal Steps
EXTEND NEW CONCRETE BLOCK WALL
S17°20'01"W 231.60'
Atlantic Avenue 50' R/W
Curb & Gutter
Benchmark
Nail In Light Pole El. 20.47 (NGVD1929)
Remains Of Asphalt Wood Curb
Conc. Swale
185.1'
EXISTING UNPAVED AREA
Chain Link Fence
384.03'
N72°25'59"W
Wood Fence
Catch Basin Top 17.14 Th.16.39 I.E.12.36
Storm Manhole Top17.03 I.E.12.71
15" RCP
18" RCP
Duffy Street 66' R/W
NEW GRASSED AREA
2" Water
Storm Manhole Top17.50 I.E.11.84
Water Valve In Box Top17.29
16" Water Main
Water Valve Manhole Top17.51
6" Water Main
PIN: 2-0054-02-006
LOT 2, WEED COURT
DUFFY STREET SRO, INC.
PIN# 2-0054-02-006
ZONING: PBG-2
PIN: 2-0054-05-019
NORTH CONGREGATION JEHOVAHS WITNESSES
630E HENRY ST
ZONING: P-B-G-2
2-0054-05-002
DUFFY STREET SRO INC
ATTN: TERRY TOLBERT
ZONING: RM-40
2-0054-05-003
SECOND EVERGREEN BAPTIST CHURCH
ZONING: P-R-4
2-0054-05-004
SECOND EVERGREEN BAPTIST CHURCH
ZONING: P-R-4
PIN: 2-0054-05-005
BRANNAM PAMELA
665E DUFFY ST
ZONING: P-R-4
PIN: 2-0054-05-006
SECOND EVERGREEN BAPTIST CHURCH
667 E DUFFY ST
ZONING: P-R-4
PIN: 2-0054-05-007
MAYOR & ALDERMEN OF SAVANNAH
ZONING: P-R-4
PIN: 2-0054-05-008
ANDERSON JOHN P
1215 ATLANTIC AV
ZONING: P-R-4