

HPC - FENCE SUBMISSION

LOCATED AT

2001 Martin Luther King Jr. Blvd, Savannah, GA 31415



PROJECT DESCRIPTION

THE SCOPE OF THIS PROJECT INCLUDES THE ADDITION OF FENCING ALONG 36TH STREET AND THE INTERIOR SIDE YARD FACING THE NEIGHBORING PROPERTY. THE PROPOSED FENCE ALONG 36TH STREET IS A SEMI-OPAQUE METAL FENCE WITH AN OVERALL HEIGHT OF 4' - 2". THE PROPOSED FENCE ALONG THE INTERIOR SIDE YARD IS A SOLID METAL FENCE WITH AN OVERALL HEIGHT OF 6' - 6". ALL PROPOSED FENCING INCLUDES A 2' - 0" HIGH STUCCO BASE TO MAINTAIN A VISUAL CONNECTION WITH THE WINDOW SILL HEIGHT OF THE CORNER PROPERTY.

PUBLIC GALLERY

AT

2001 MLK JR. BLVD.
SAVANNAH, GA 31415

COVER SHEET

ALL INFORMATION SHOWN ON THIS SHEET IS EXCLUSIVE
INTELLECTUAL PROPERTY OF J. ELDER STUDIO LLC AND MAY NOT
BE USED OR REPRODUCED WITHOUT WRITTEN PERMISSION.

JOB NUMBER

2621

CONTRACT DATE

REVISIONS

NO.	DESCRIPTION	DATE

ISSUE DATE

09.23.2026

CURRENT DRAWING STATUS

MPC

HPC-01

1

2

3

4

5

6


E

D

C

B

A

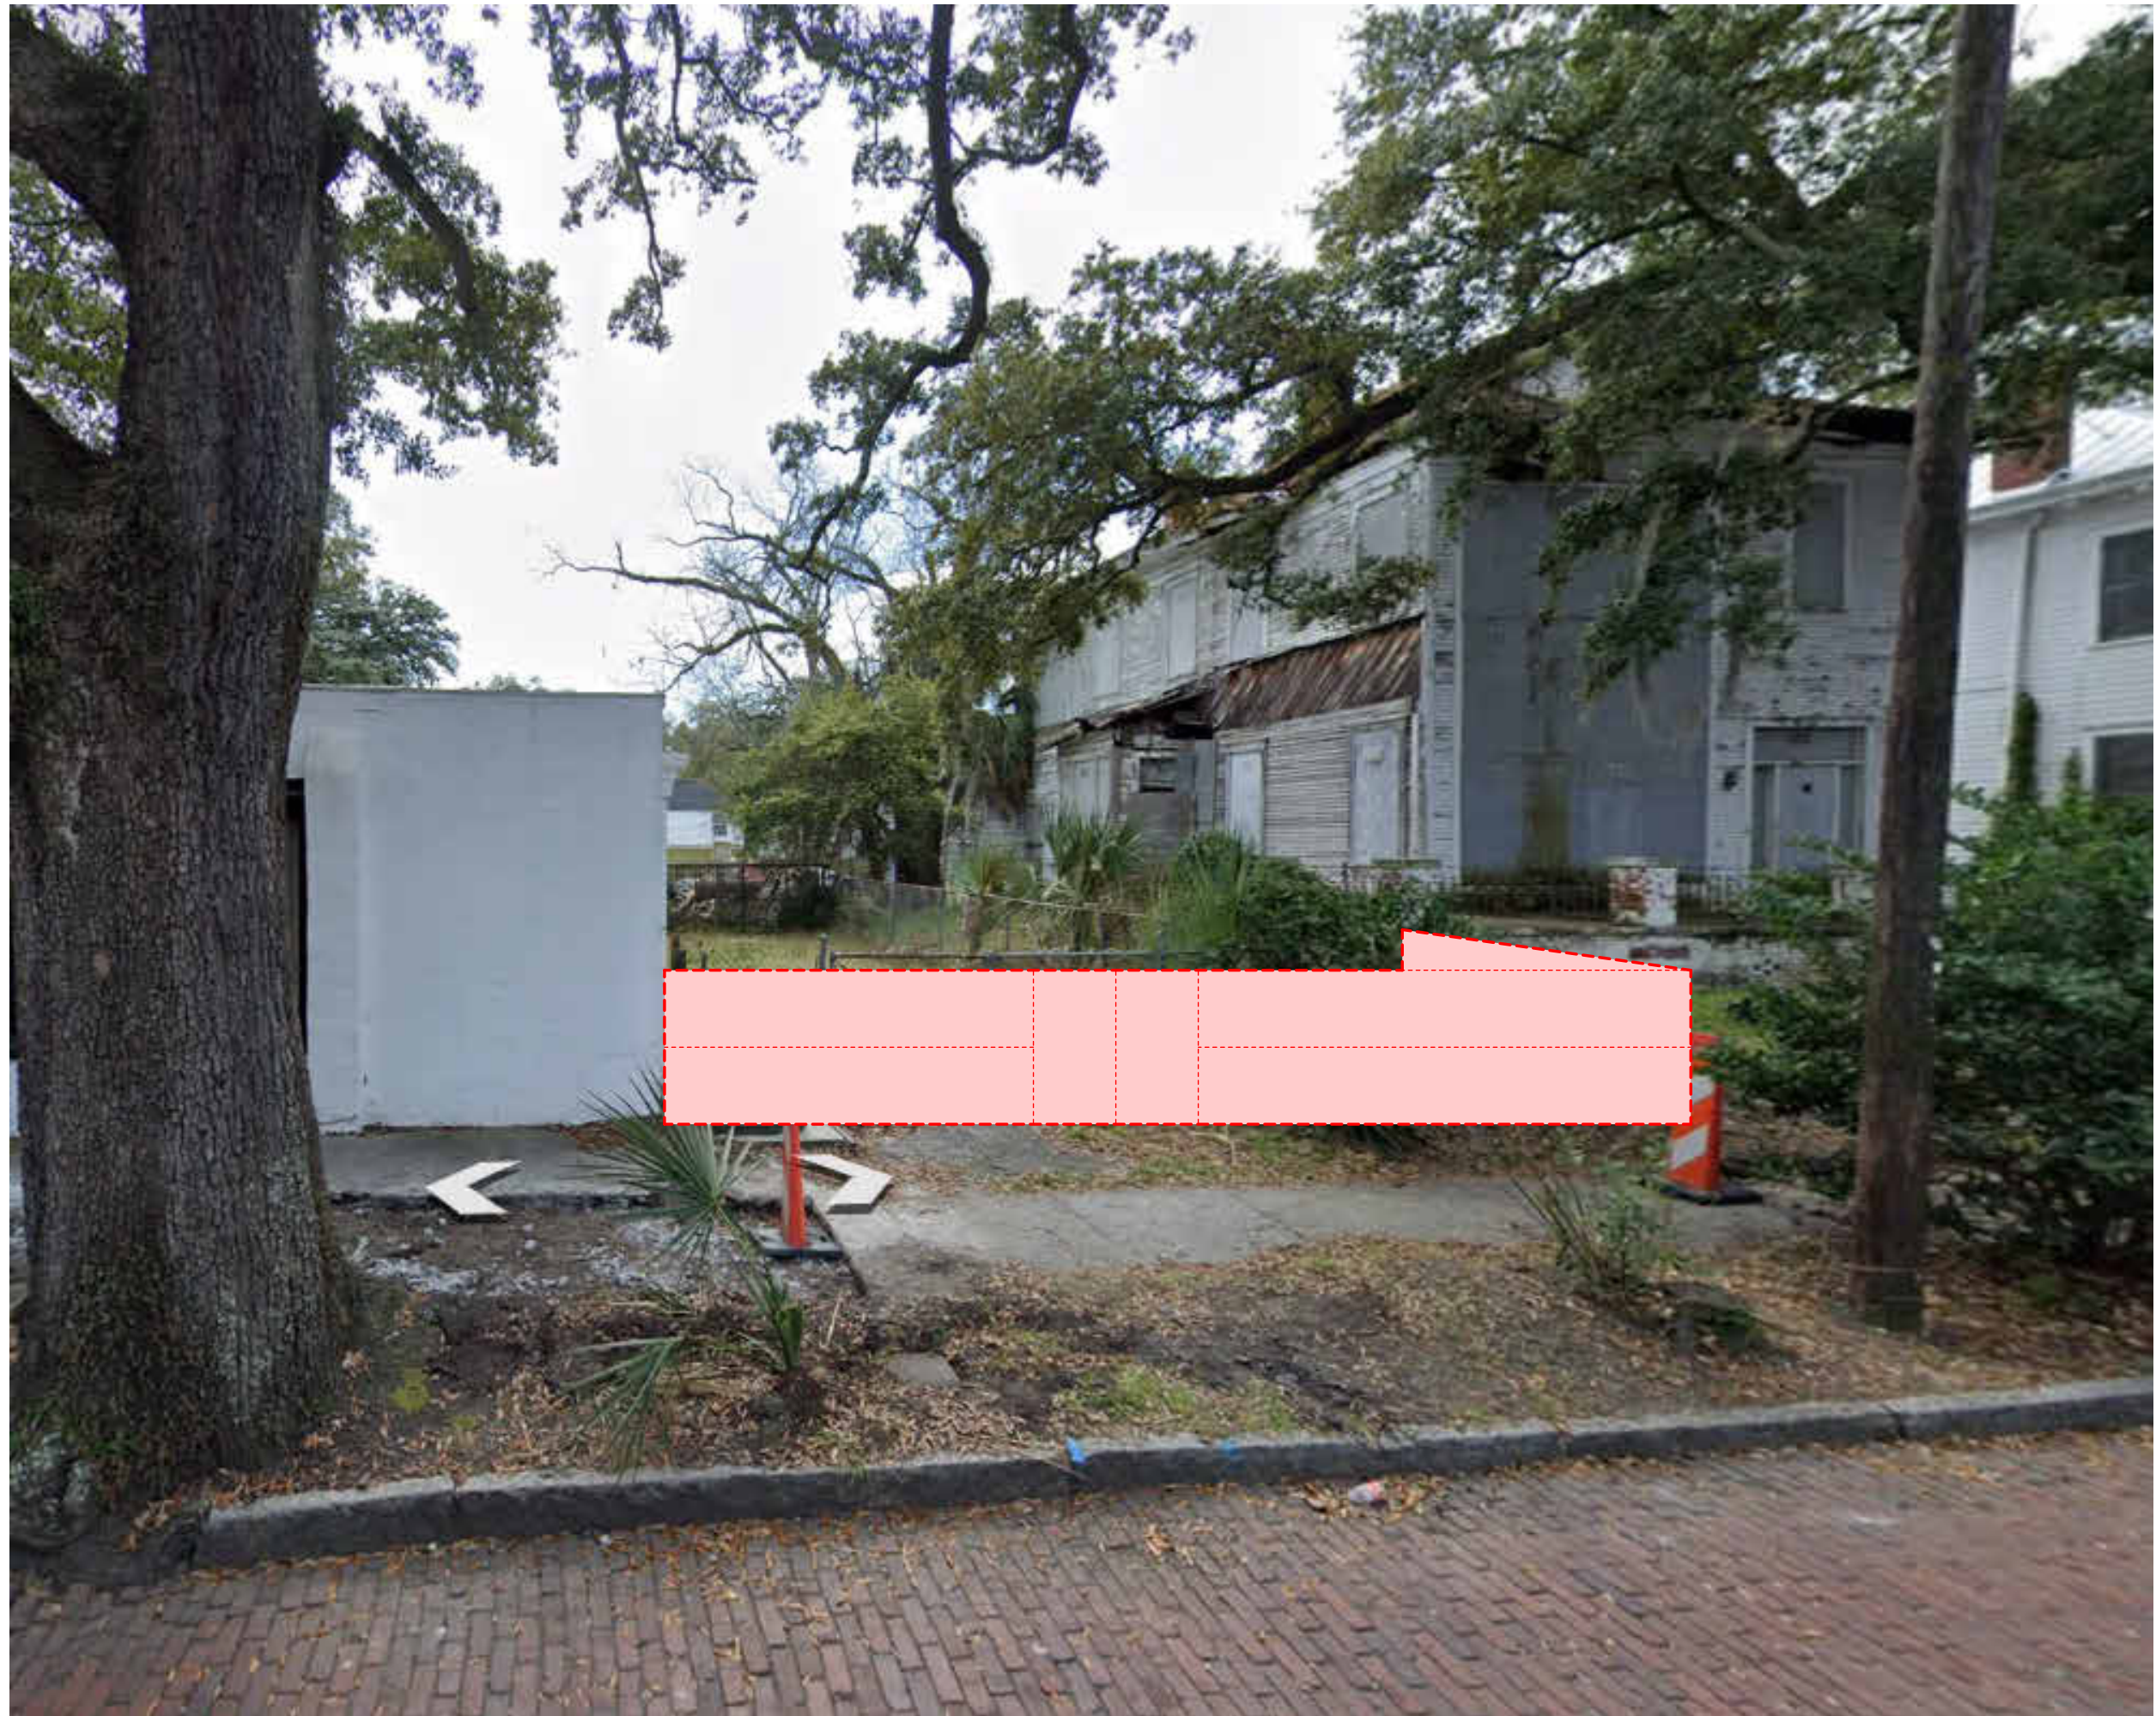

VIEW OF 505 W 36TH ST - FROM 36TH ST

VIEW OF 2001 MLK JR BLVD - FROM CORNER OF 36TH ST

VIEW OF 2001 MLK JR BLVD - FROM 36TH ST

VIEW OF 505 W 36TH ST - FROM 36TH ST

1

2

3

4

5

6

J.ELDER
STUDIO ©
www.jelderstudio.com
30 W. Broughton Street,
Suite 201
Savannah, Georgia 31401
P 646.619.7494

PUBLIC GALLERY

AT

2001 MLK JR. BLVD.
SAVANNAH, GA 31415

EXISTING PHOTOS

ALL INFORMATION SHOWN ON THIS SHEET IS EXCLUSIVE
INTELLECTUAL PROPERTY OF J. ELDER STUDIO LLC AND MAY NOT
BE USED OR REPRODUCED WITHOUT WRITTEN PERMISSION.

JOB NUMBER

2621

CONTRACT DATE

REVISIONS

NO.	DESCRIPTION	DATE


ISSUE DATE

09.23.2026

CURRENT DRAWING STATUS

MPC

HPC-02

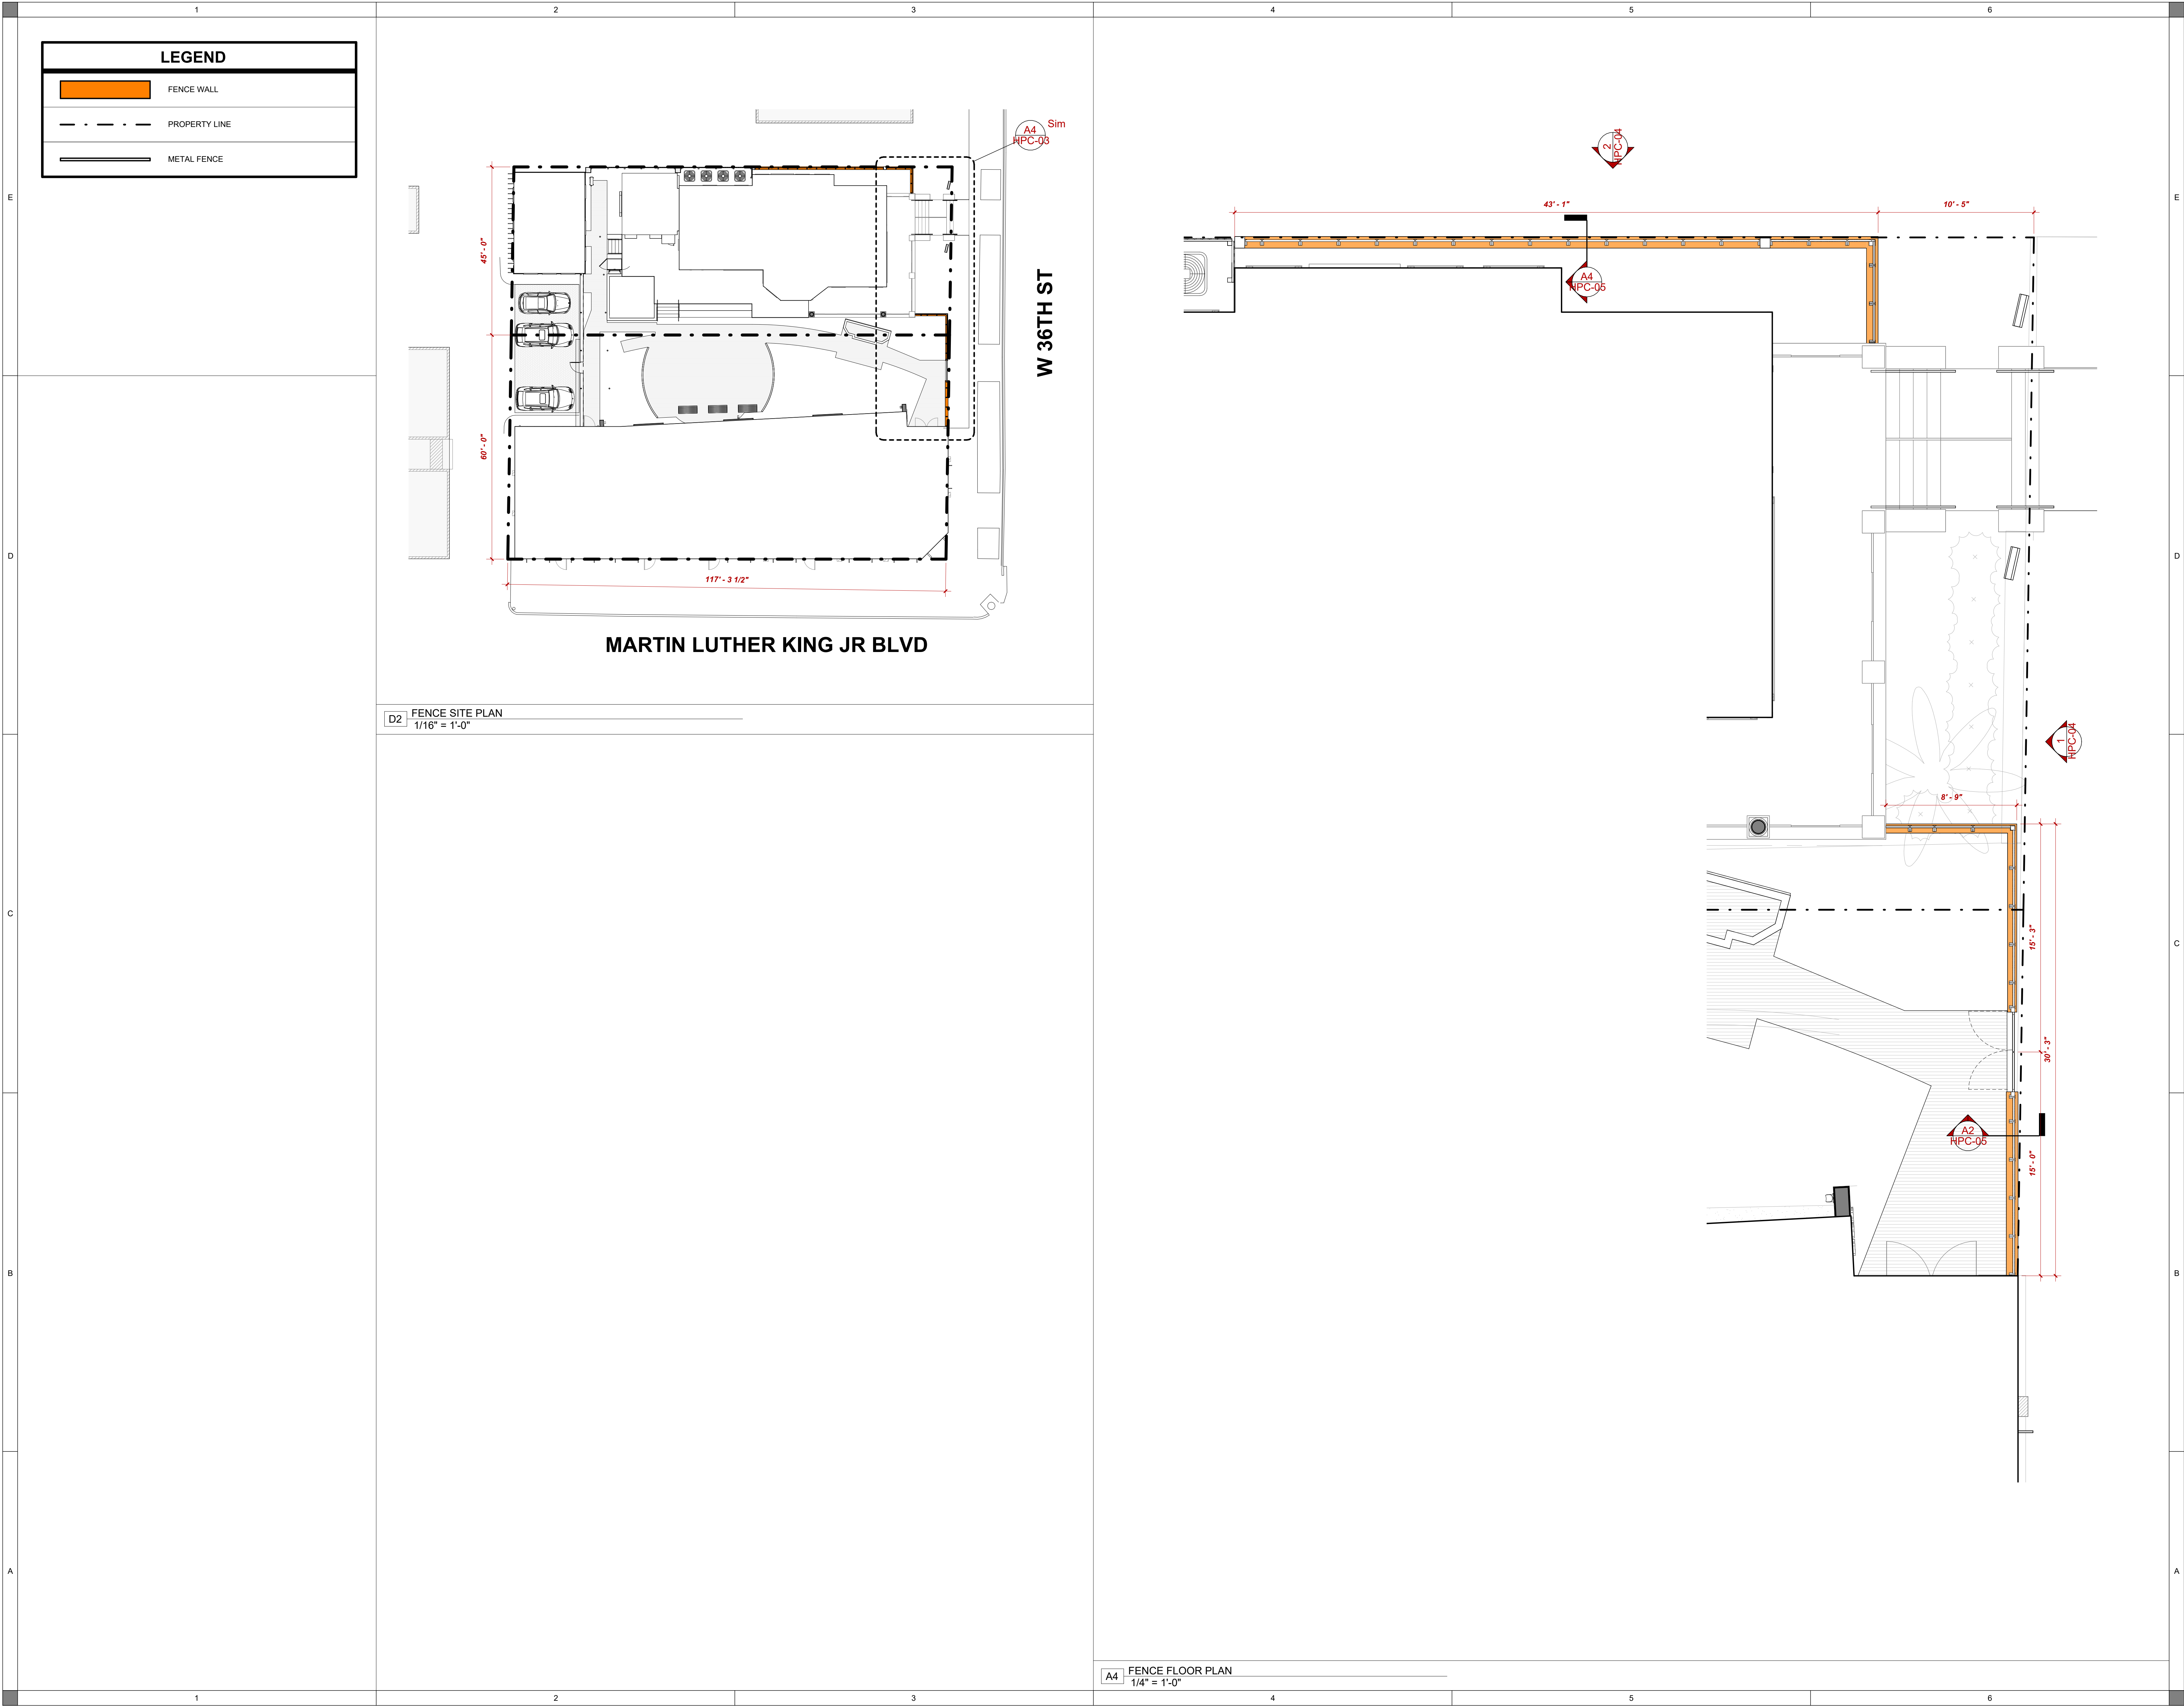

J.ELDER
STUDIO®
www.jelderstudio.com
30 W. Broughton Street,
Suite 201
Savannah, Georgia 31401
P 646.619.7494

PUBLIC GALLERY
AT
2001 MLK JR BLVD.
SAVANNAH, GA 31415

FLOOR PLANS

ALL INFORMATION SHOWN ON THIS SHEET IS EXCLUSIVE
INTELLECTUAL PROPERTY OF J. ELDER STUDIO LLC AND MAY NOT
BE USED OR REPRODUCED WITHOUT WRITTEN PERMISSION.

JOB NUMBER
2621

CONTRACT DATE

REVISIONS
NO. DESCRIPTION DATE

ISSUE DATE
09.23.2026

CURRENT DRAWING STATUS
MPC

HPC-03



J.ELDER
STUDIO ©

www.jelderstudio.com
30 W. Broughton Street,
Suite 201
Savannah, Georgia 31401
P 646.619.7494

PUBLIC GALLERY

AT

2001 MLK JR BLVD.
SAVANNAH, GA 31415

ELEVATIONS

ALL INFORMATION SHOWN ON THIS SHEET IS EXCLUSIVE
INTELLECTUAL PROPERTY OF J. ELDER STUDIO LLC AND MAY NOT
BE USED OR REPRODUCED WITHOUT WRITTEN PERMISSION.

JOB NUMBER
2621

CONTRACT DATE

REVISIONS

NO.	DESCRIPTION	DATE

ISSUE DATE
09.23.2026

CURRENT DRAWING STATUS
MPC

HPC-04

ALL INFORMATION SHOWN ON THIS SHEET IS EXCLUSIVE
INTELLECTUAL PROPERTY OF J. ELDER STUDIO LLC AND MAY NOT
BE USED OR REPRODUCED WITHOUT WRITTEN PERMISSION.

JOB NUMBER
2621

CONTRACT DATE


REVISIONS

NO.	DESCRIPTION	DATE


ISSUE DATE
09.23.2026

CURRENT DRAWING STATUS
MPC

HPC-05

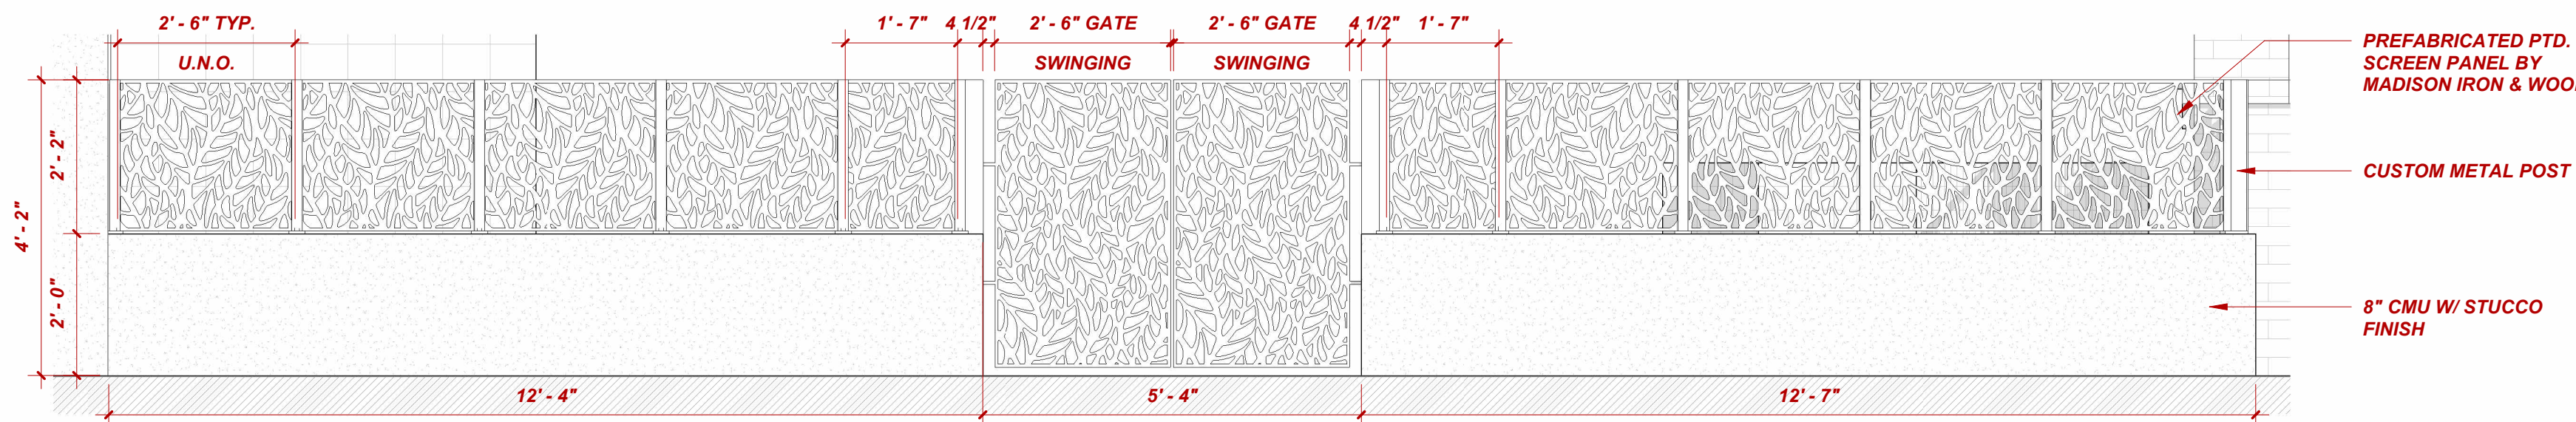


C2 STUDIO NORTH ELEVATION - PROPOSED - CALLOUT 1
1/2" = 1'-0"

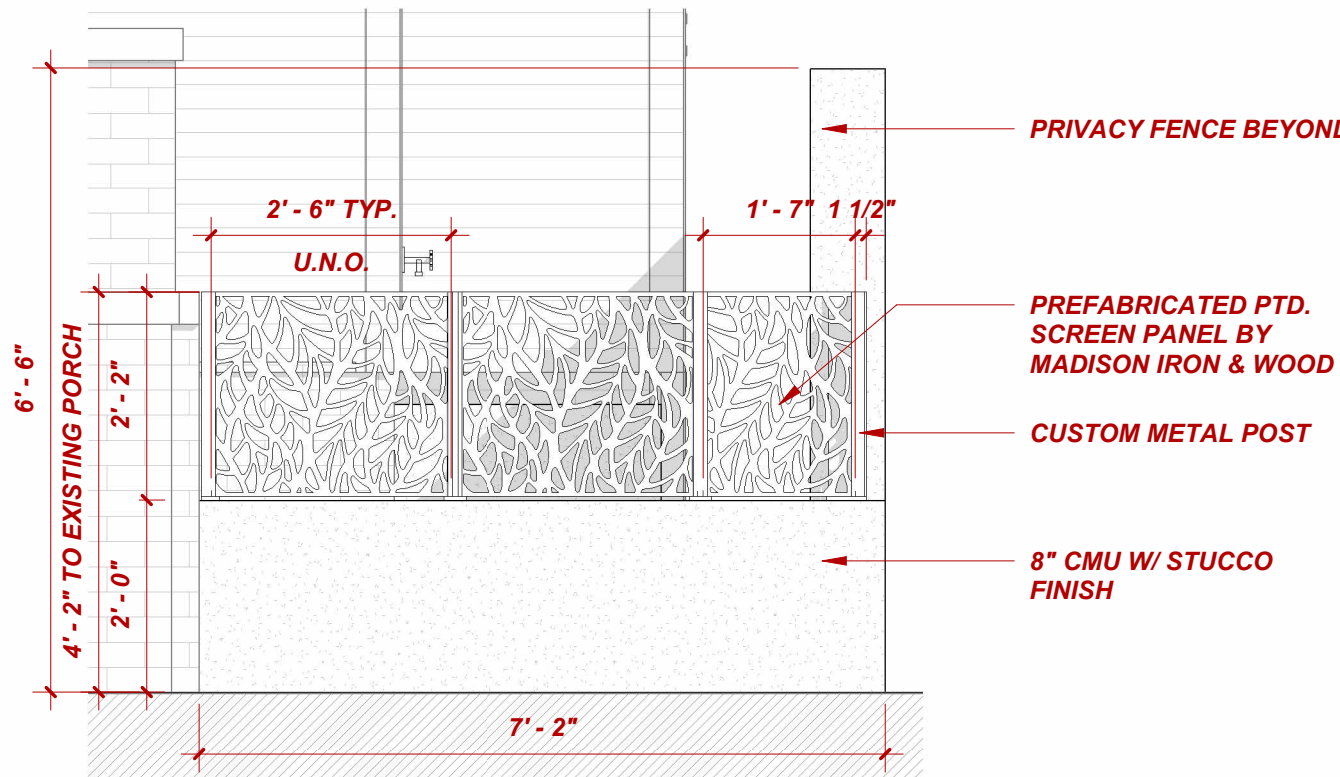


C5 STUDIO NORTH ELEVATION - PROPOSED - CALLOUT 2
1/2" = 1'-0"




CUSTOM FENCE PANEL - VISUAL REFERENCE

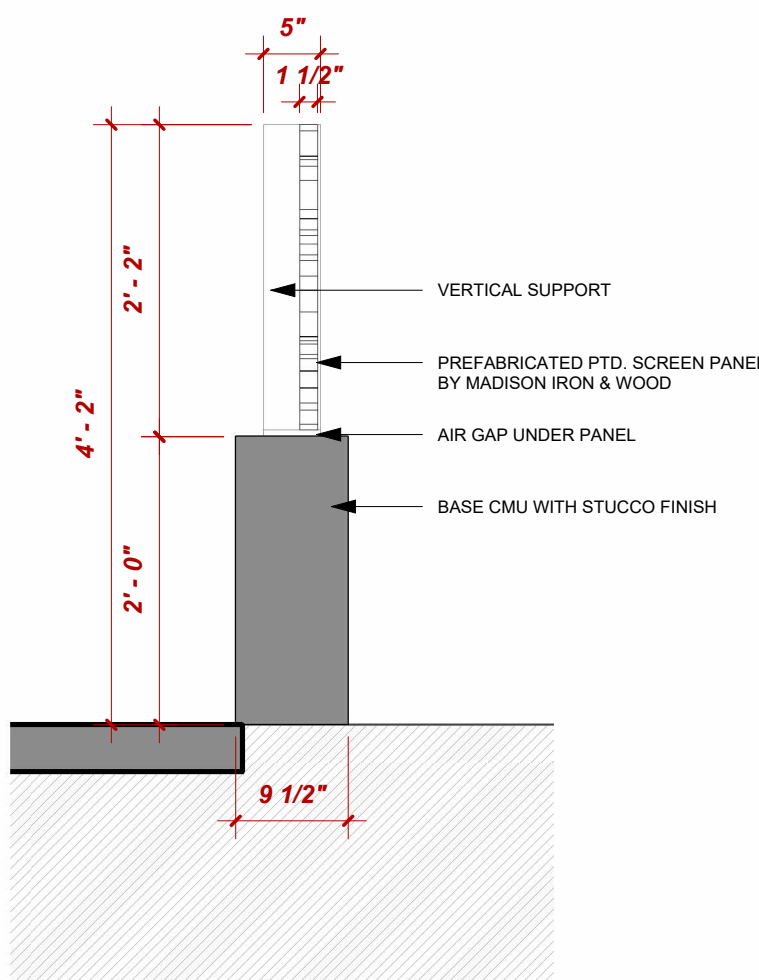

A2 SECTION - SIDEWALK PATTERNED SCREEN
3/4" = 1'-0"

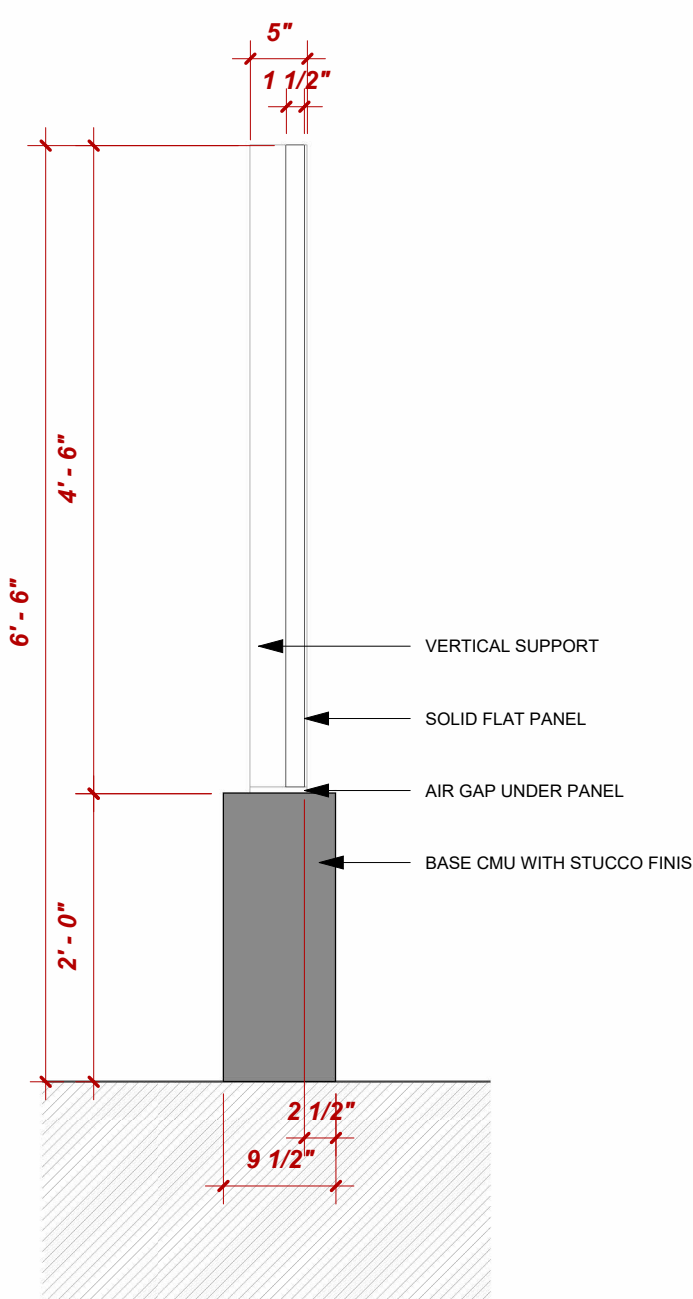

A4 SECTION - PORPERTY LINE SOLID SCREEN
3/4" = 1'-0"

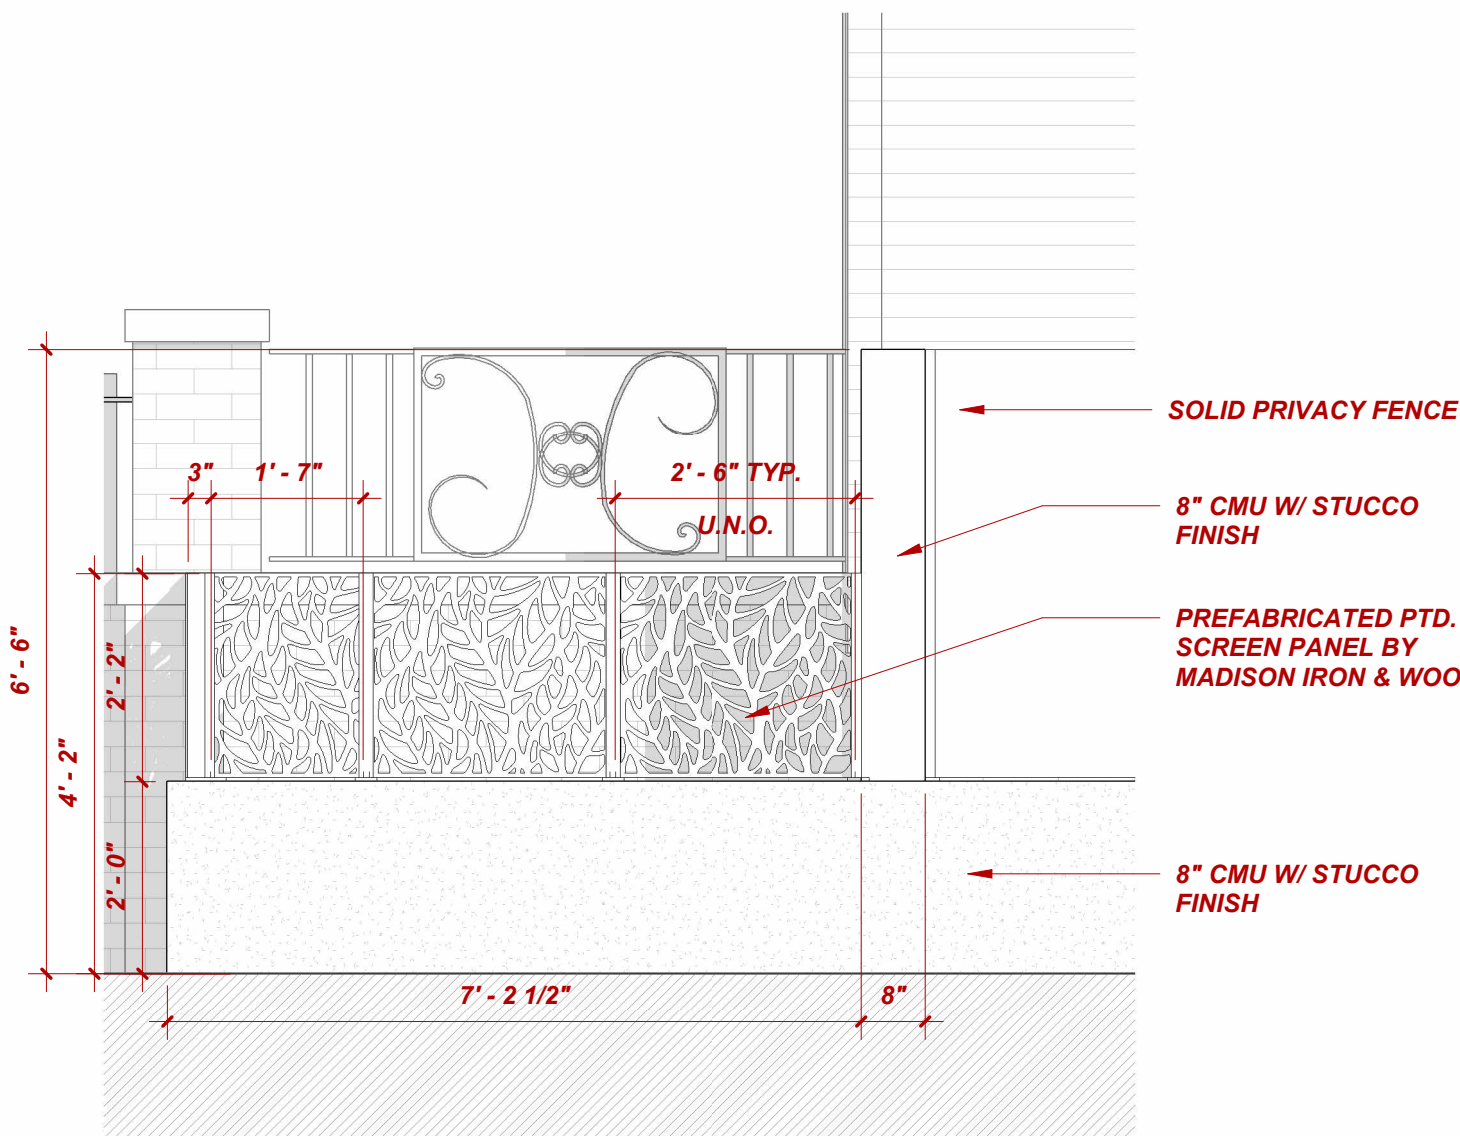

A5 STUDIO WEST ELEVATION - PROPOSED - CALLOUT 3
1/2" = 1'-0"