

Beilwether House

Fencing Project

9/9/26

We propose to remove the non-historic fence/wall that separates our backyard from our parking area and Gaston Lane and install a new fence that will be located 5 feet closer to the house and further from the lane. We would like to do this to allow our guests to park perpendicularly to the lane rather than the current parallel parking. This will allow six guest cars to utilize this area instead of the current two.

Most of our guests currently park at a private lot on Huntingdon Street, which can be inconvenient for them. By allowing more guests to park on property we will increase their satisfaction with visiting Savannah and free up spots in the private lot for other users.







TITLE COMMITMENT INFORMATION

SCHEDULE A DESCRIPTION

	1	2	
1	1	2	3	


NOTES CORRESPONDING TO SCHEDULE B


PARKING INFORMATION

RESEARCH

FLOOD ZONE INFORMATION


BASIS OF BEARING



SIGNIFICANT OBSERVATIONS


ALTANSPPS LAND TITLE SURVEY

209-211 EAST GASTON STREET
SAVANNAH, CHATHAM COUNTY, GEORGIA 31401

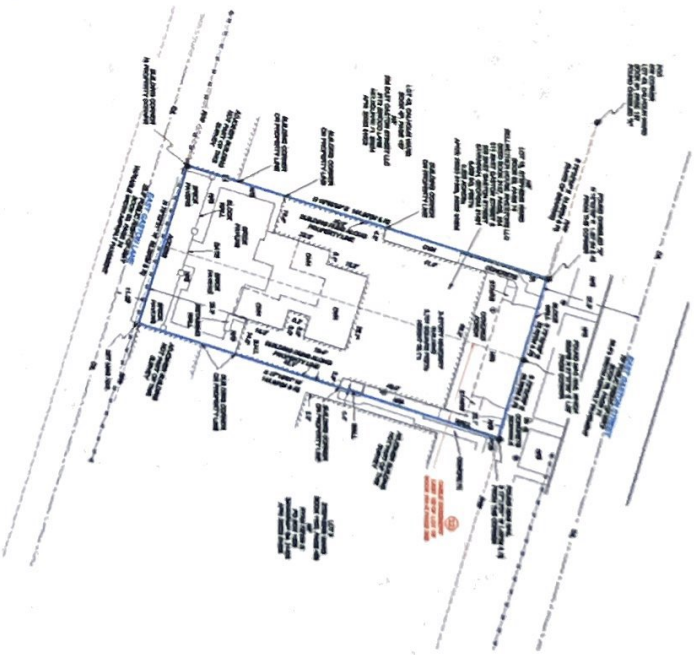

GENERAL NOTES

VICINITY MAP

LEGEND & SYMBOLS

- [illegible]

SURVEYOR'S CERTIFICATE







BLEW
A ASSOCIATES, P.A.
Surveying
Engineering
Mapping


--	--	--	---

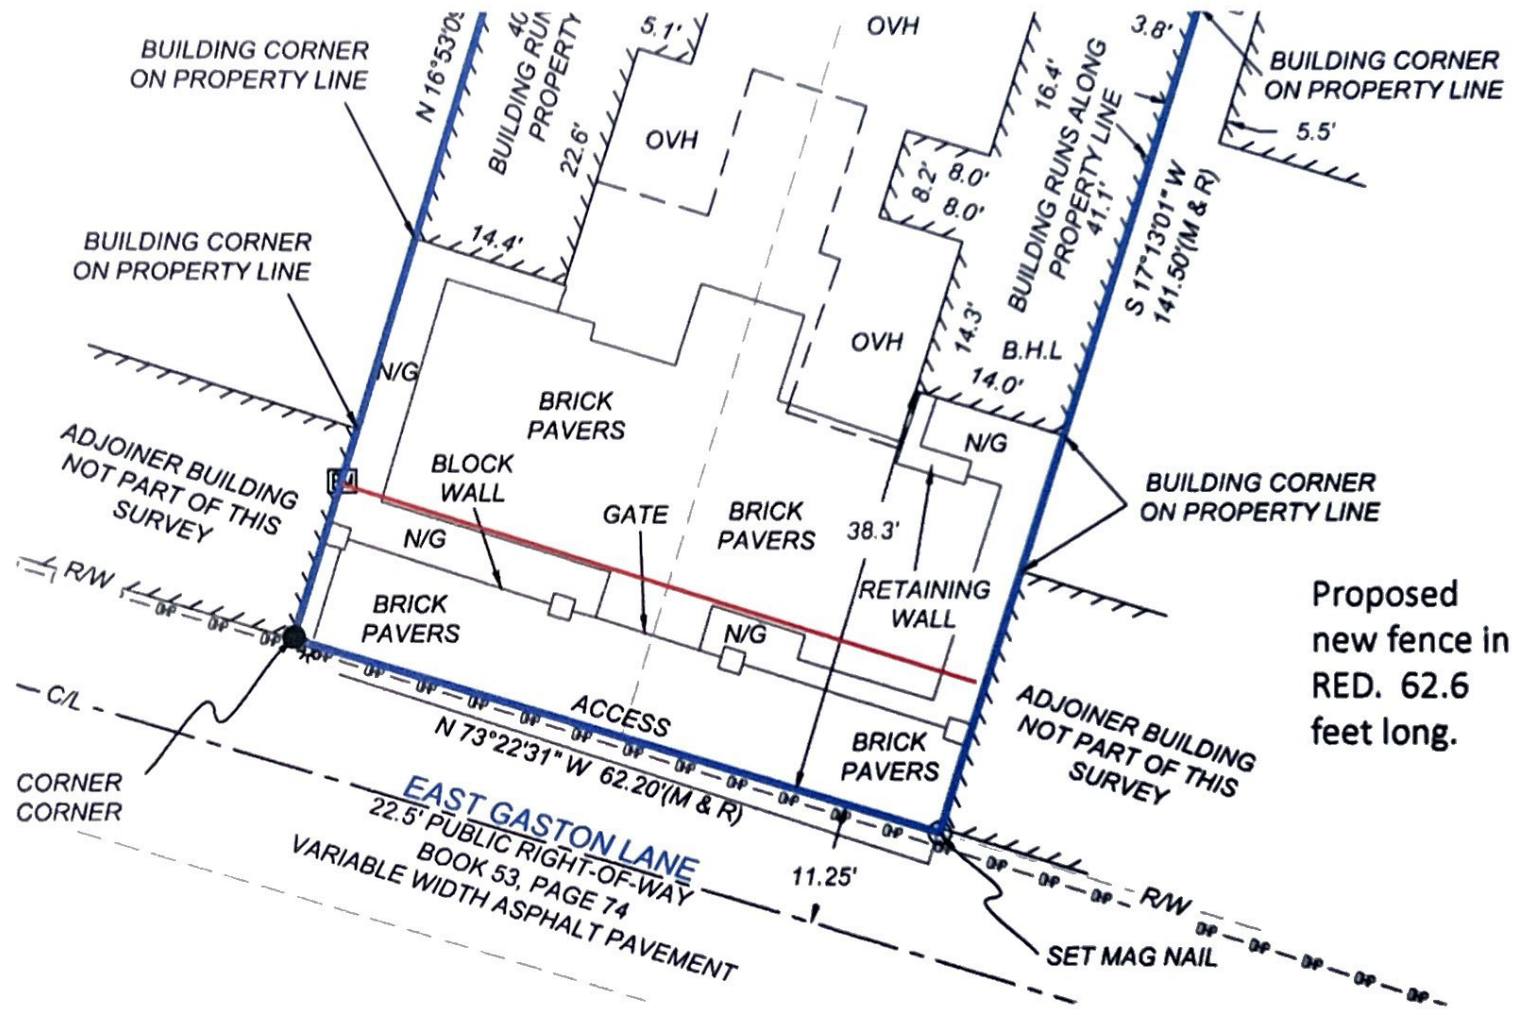


IRON WORLDTM

Residential, Commercial


& Industrial Fencing Solutions

#209378

9390 Davis Ave.
Howard County, MD. 20723
Phone: (301)776-7448
Fax: (301)776-7677
Toll Free: (866)310-2747
www.ironworldfencing.com

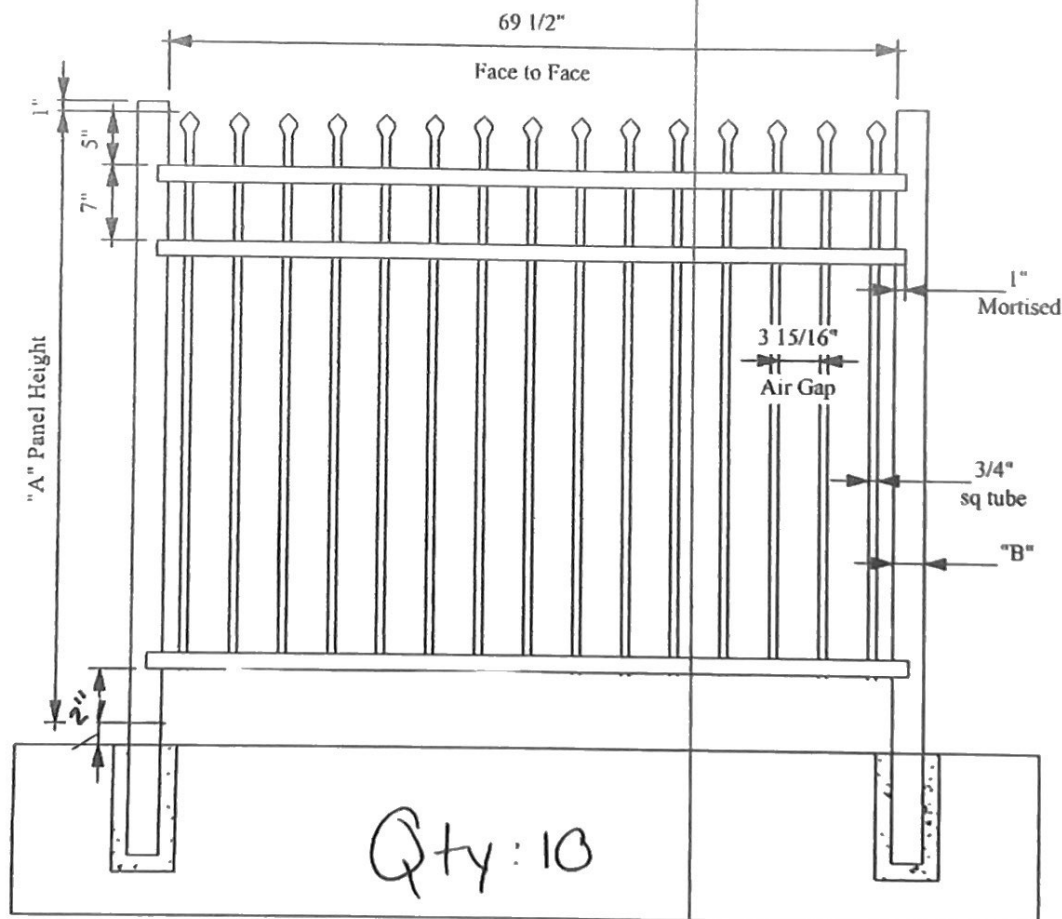

"A"	Heights	"B"	Post	Wall
	36 inch		2"	Sq. Tube x 0.080"
	42 inch		2"	Sq. Tube x 0.125"
	48 inch		2 1/2"	Sq. Tube x 0.080"
	54 inch		2 1/2"	Sq. Tube x 0.125"
	60 inch		3"	Sq. Tube x 0.125"
	72 inch			

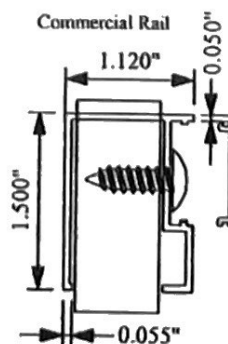

NOTES:

1. INSTALLATION TO BE COMPLETED IN ACCORDANCE WITH MANUFACTURERS SPEC.
2. DO NOT SCALE DRAWINGS
3. SPECIFICATIONS SHOWN CAN BE CHANGED ONLY BY THE MANUFACTURER.
4. FOOTING WIDTH: (4) X POST WIDTH
FOOTING DEPTH: MIN. 24"/REC. FREEZE LINE
5. PANELS SHOWN WITH MORTISED POST SYSTEMS.
6. PANELS ARE RACKABLE WHICH MAY CHANGE FACE-TO-FACE DIMENSION

MAVERICK ULTRATM PLUS COMMERCIAL ALUMINUM


Panel width 6' Barcelona Traditional Bottom 3 Rail Standard

IRON WORLD™

Residential, Commercial & Industrial Fencing Solutions

#209378

9390 Davis Avenue
Howard County, MD 20723
Phone: (301) 776-7448
Toll Free: 1-866-310-2747
Fax: (301) 776-7677
www.ironworldfencing.com

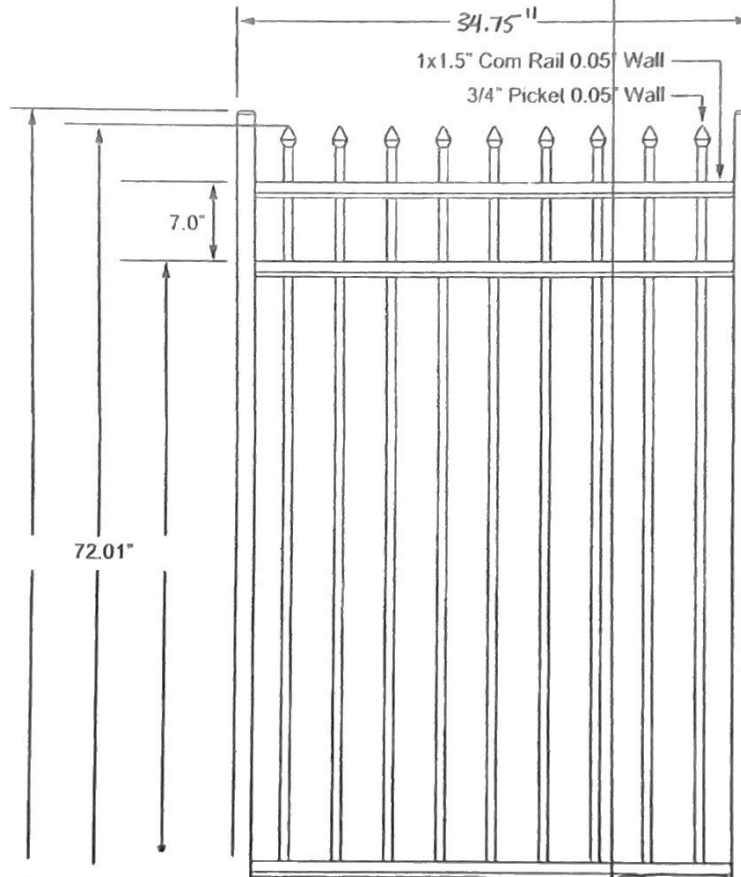

Qty: 1


Notes:

All hardware is shipped loose and field installed.

MAVERICK ULTRA PLUS™

Commercial Aluminum Swing Gate

6'H x 3'W Barcelona 3 Rail Black

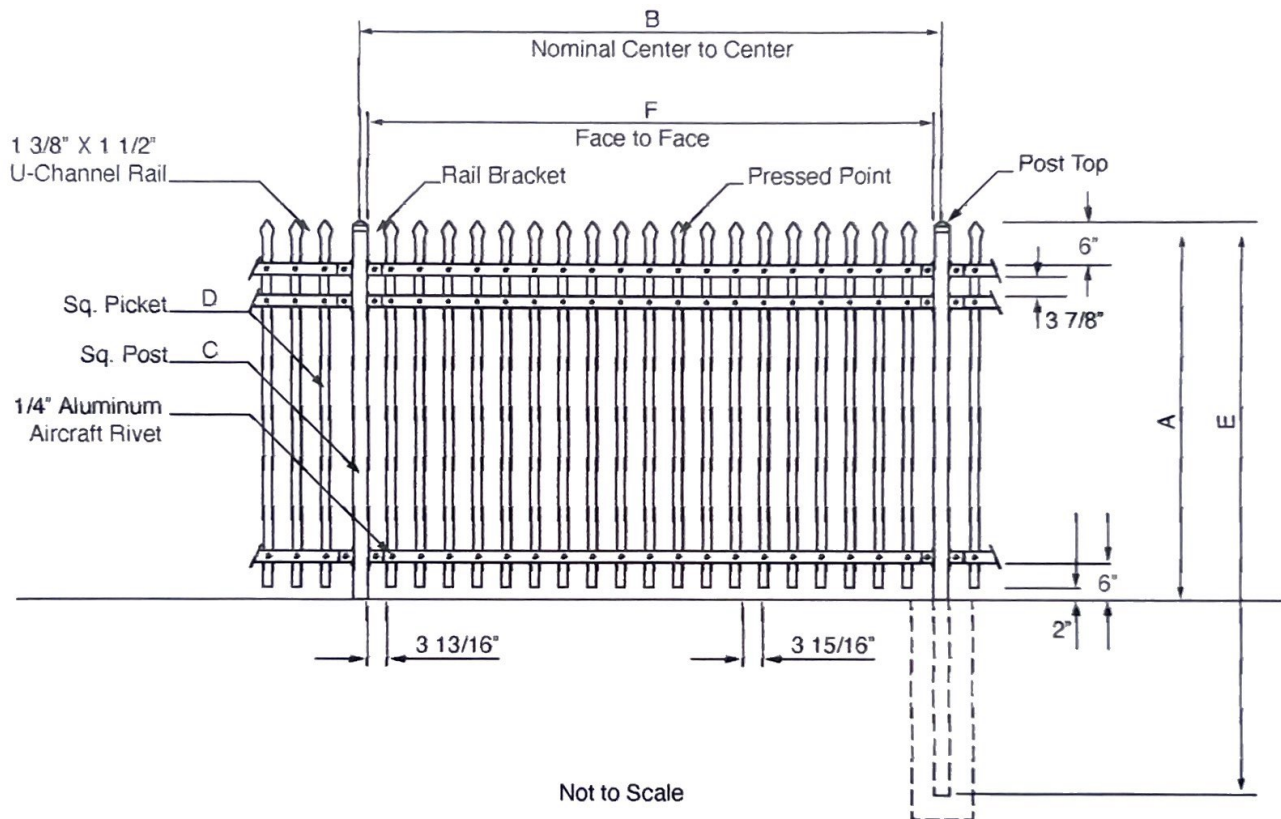

Not to Scale

NOM HEIGHT (A)

3'-0"
3'-6"
4'-0"
5'-0"
6'-0"
7'-0"
8'-0"

CUSTOM HEIGHTS
AVAILABLE

POST OPTION (C)

2" SQ X 14 GA
2 1/2" SQ X 12 OR 14 GA
3" SQ X 12 GA
4" SQ X 11 GA
6" SQ X 3/16" WALL
U CHANNEL RAIL
11GA

PICKET OPTION (D)

3/4" SQ } 14 GA
OR } 16 GA
1" SQ } 18 GA

A — "NOM HEIGHT
B — "NOM SECTION LENGTH
C — "POST SIZE _____ GAUGE
D — "PICKET SIZE _____ GAUGE
E — "POST LENGTH
F — "FACE TO FACE OF POSTS W/
STD. FLAT MOUNT BRACKET

NOTES:

1. INSTALLATION TO BE COMPLETED IN ACCORDANCE WITH MANUFACTURERS SPECIFICATIONS.
2. DO NOT SCALE DRAWINGS.
3. SPECIFICATIONS SHOWN CAN BE CHANGED ONLY BY THE MANUFACTURER.
4. FOOTING WIDTH TO BE (4) X POST WIDTH.
5. FENCE SECTIONS USING 3/4" PICKETS WILL TOTAL 19 PICKETS PER SECTION.
FENCE SECTIONS USING 1" PICKETS WILL TOTAL 18 PICKETS PER SECTION.
6. THE MAVERICK-I (INDUSTRIAL) UTILIZING AN 11 GAUGE CHANNEL FOR BOTH 3/4 AND 1 INCH STEEL PICKETS.

MAVERICKTM-I (INDUSTRIAL)


Barcelona 3 Rail Traditional Bottom

14

IRON WORLDTM

Residential, Commercial & Industrial Fencing Solutions

9390 Davis Avenue
Howard County, MD 20723
Phone: (301) 776-7448
Toll Free: 1-866-310-2747
Fax: (301) 776-7677
www.ironworldfencing.com

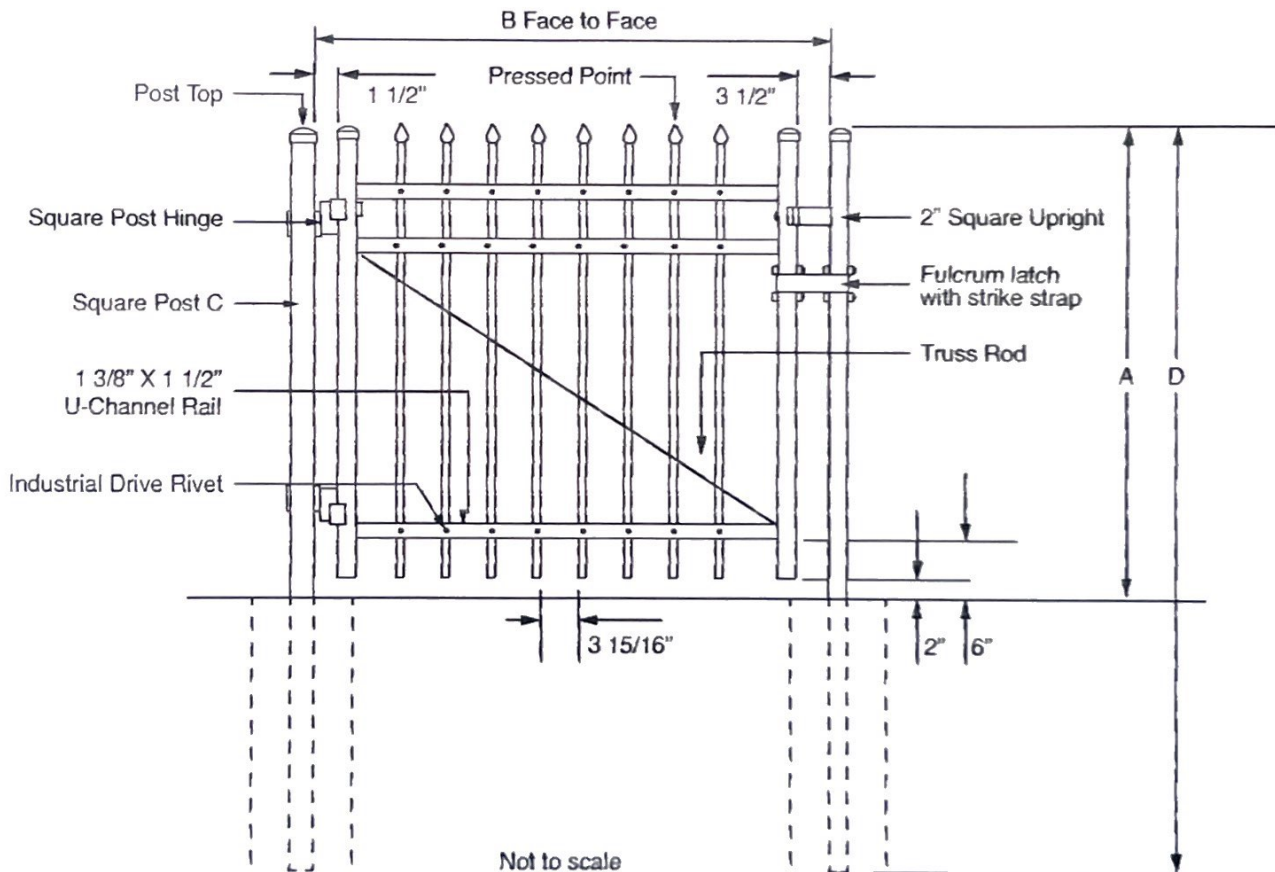

Nom Height (A)	Post Option (C)	Picket Option (E)	
3' - 0"	3" SQ x 12 GA	3/4" SQ > 14 GA	A ___ " Nom Height
3' - 6"	4" SQ x 11 GA	or 1" SQ > 16 GA	B ___ " Face to face of posts
4' - 0"	6" SQ x 3/16" Wall		C ___ " post size ___ gauge
5' - 0"	8" SQ x 1/4" Wall		D ___ " post length
6' - 0"	10" SQ x 1/4" Wall		E ___ " picket size ___ gauge
7' - 0"			
8' - 0"			
Custom heights available			

1. Installation to be completed in accordance with manufacturer's specifications.
2. Do not scale drawings.
3. Specifications shown can be changed only by the manufacturer.
4. Footing width to be (4) x post width.

MAVERICKTM I (INDUSTRIAL)

Barcelona 3 Rail Traditional Single Swing Gate

15

MAVERICK (I) INDUSTRIAL

The Maverick-I (Industrial) is our premier iron fencing product utilizing an 11 gauge channel and both 3/4 and 1 inch steel pickets. These pickets can come in 14 gauge, 16 gauge or 18 gauge steel. Industrial Aircraft Rivets are used to attach each individual picket to the rail allowing the section to rack to your job specifications. These rivets provide the strength of a welded product without the rusting that accompanies them. The Maverick-I can rack up to 10 inches on a standard punch channel.

Maverick Ornamental Iron 

16